


FREESTANDING SIGNS
6.2.10 Signs, On-Premise (D)(2)(b) Freestanding Signs.

Proposed sign to be installed on the Bent Grass Meadows Drive frontage
585.31 frontage/2 = 292.65 with Code Cap of 80 sqft
Sign Area Requested 49.58

Height of Freestanding Signs not to exceed height of building.
Building Elevation Height is 32'-6"H
Sign Height Requested is 20ft

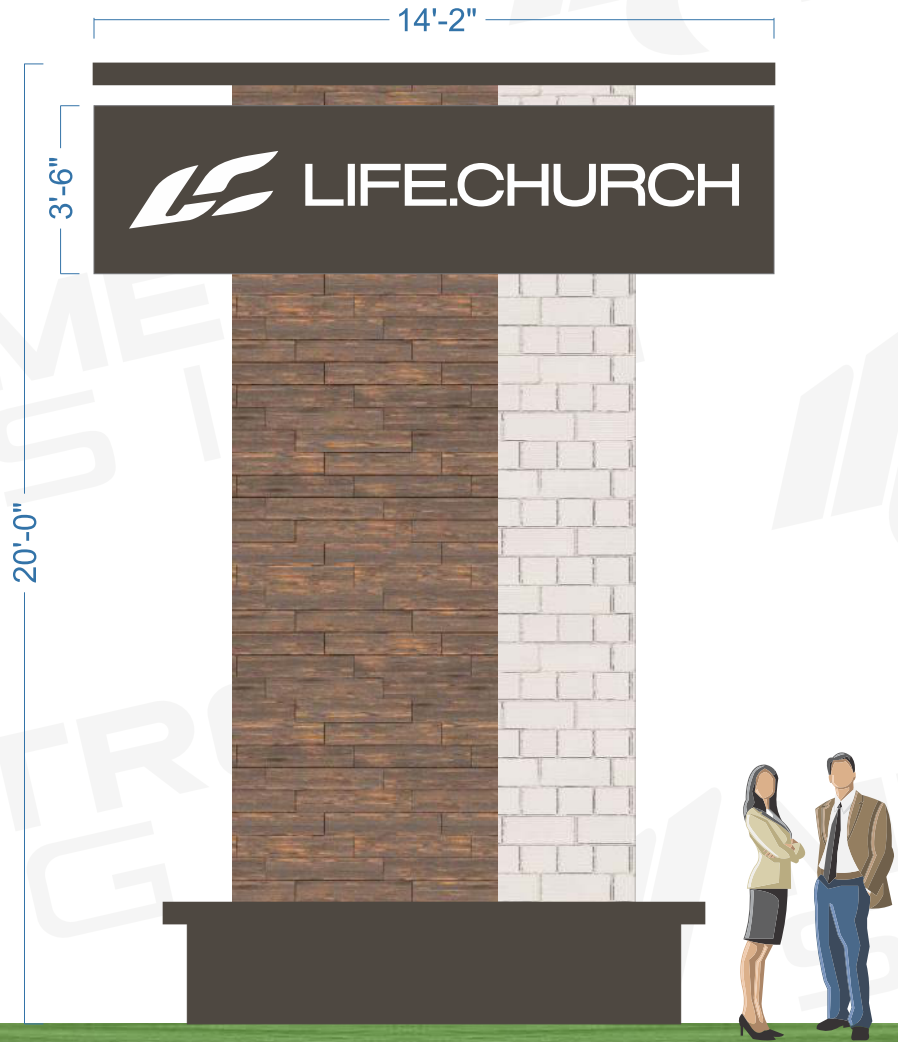



LIFE.CHURCH

CLIENT:
LIFECHURCH

LC JNK (Jenks, OK)

LOCATION:
890 West 81st St
Jenks, OK 74132

JOB NAME:
Jenks Monument

ACCT. EXECUTIVE:
Brian Elliott

DATE:
11/11/25

SCALE:
1/4" = 1'

DESIGNER:
Justin Vander Haar - 2025



DESIGN APPROVAL

Color Specs:




ALL DESIGN WORK COPYRIGHTED © 2025 BY METRO SIGN CORP. AND IS INTENDED FOR THE EXCLUSIVE USE OF THE CLIENT. ALL RIGHTS ARE RESERVED UNTIL THE COMPLETION OF SALE TO THE CLIENT MENTIONED HEREIN. THIS DESIGN MAY NOT BE REPRODUCED IN ANY MEDIA WITHOUT THE PERMISSION OF METRO SIGNS CORP.

DUE TO MONITOR DIFFERENCES AND VARIOUS OUTPUTS, ACTUAL COLORS MAY VARY SLIGHTLY. WE USE THE PANTONE GUIDE ALONG WITH HEX CODE VALUE TO DETERMINE COLOR. DIFFERENT MEDIA (PAINT VS VINYL) MAY ALSO HAVE VERY SLIGHT DIFFERENCE. WE CANNOT GUARANTEE THE COLOR YOU SEE ACCURATELY PORTRAYS THE TRUE COLOR OF THE PROJECT.

ATTACHED SIGNS
6.2.10 Signs, On-Premise (D)(2)(c) Attached Signs.
(i) Maximum Sign Area Per Building Wall. Building Walls beyond 300 feet of lot line allowed 2.0 sqft per 1 linear feet of frontage up to 300 sqft.

East Elevation 245.1354 x 2.0 = 490.28 (Code Cap - 300 sqft)
Sign Area Requested
LC LIFE.CHURCH = 206.25
LIFEKIDS = 51.9155
Total = 258.17

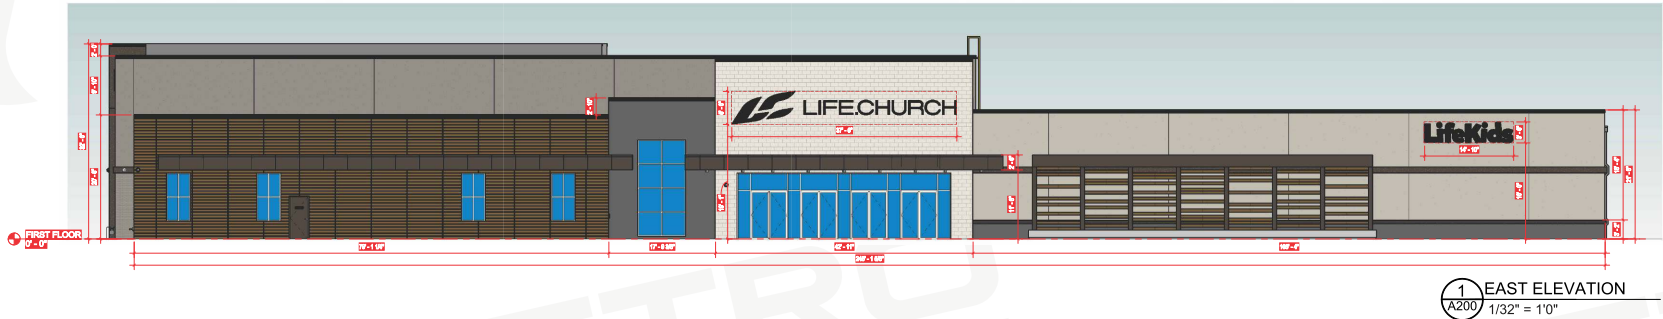



LIFE.CHURCH

One (1) set of black LC reverse channel letters with LED halo-lighting and LIFE.CHURCH channel letters with perforated vinyl in attached layout.
Overall dimensions: 5'-6"H x 37'6"L

CLIENT:	LIFECHURCH - Falcon CO
LOCATION:	Bent Grass Meadows Dr. & Meridian Rd; Falcon, CO 80831
JOB NAME:	LC LIFE.CHURCH (East Elevation)
ACCT. EXECUTIVE:	Brian Elliott
DATE:	9.25.26
SCALE:	3/16" = 1'
DESIGNER:	Justin Vander Haar - 2026



DESIGN APPROVAL

Color Specs:

ALL DESIGN WORK COPYRIGHTED © 2026 BY METRO SIGN CORP. AND IS INTENDED FOR THE EXCLUSIVE USE OF THE CLIENT. ALL RIGHTS ARE RESERVED UNTIL THE COMPLETION OF SALE TO THE CLIENT MENTIONED HEREIN. THIS DESIGN MAY NOT BE REPRODUCED IN ANY MEDIA WITHOUT THE PERMISSION OF METRO SIGNS CORP.

DUE TO MONITOR DIFFERENCES AND VARIOUS OUTPUTS, ACTUAL COLORS MAY VARY SLIGHTLY. WE USE THE PANTONE GUIDE ALONG WITH HEX CODE VALUE TO DETERMINE COLOR. DIFFERENT MEDIA (PAINT VS VINYL) MAY ALSO HAVE VERY SLIGHT DIFFERENCE. WE CANNOT GUARANTEE THE COLOR YOU SEE ACCURATELY PORTRAYS THE TRUE COLOR OF THE PROJECT.

ATTACHED SIGNS

6.2.10 Signs, On-Premise (D)(2)(c) Attached Signs.

(i) Maximum Sign Area Per Building Wall. Building Walls beyond 300 feet of lot line allowed 2.0 sqft per 1 linear feet of frontage up to 300 sqft.


East Elevation 245.1354 x 2.0 = 490.28 (Code Cap - 300 sqft)

Sign Area Requested

LC LIFE.CHURCH = 206.25

LIFEKIDS = 51.9155

Total = 258.17

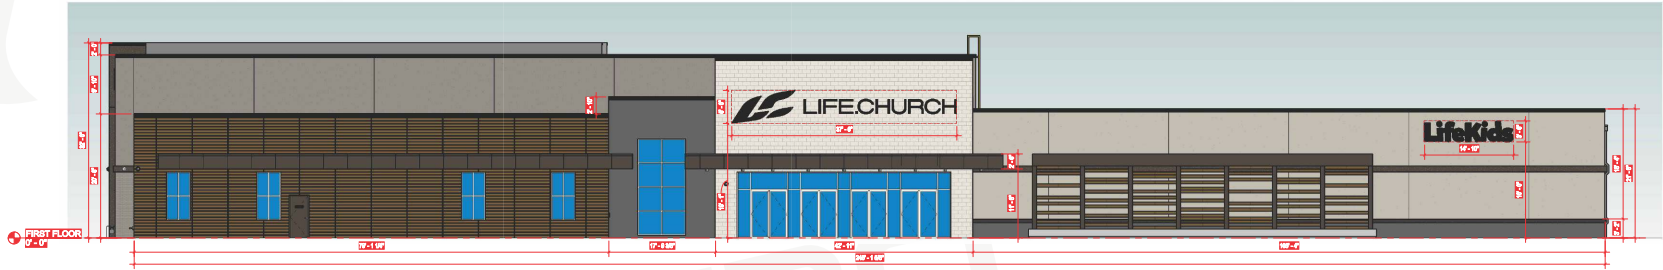

1 EAST ELEVATION
A200 1/32" = 1'0"



One (1) set of LIFEKIDS channel letters with overall dimensions of 3'-6"H x 14'-10"W. Black letter returns and trimcap with black perforated vinyl faces. Internal LED lighting.

CLIENT:
LIFECHURCH - Falcon CO

LOCATION:
Bent Grass Meadows Dr. &
Meridian Rd; Falcon, CO 80831

JOB NAME:
LIFEKIDS (East Elevation)

ACCT. EXECUTIVE:
Brian Elliott

DATE:
9.25.26

SCALE:
3/8" = 1'

DESIGNER:
Justin Vander Haar - 2026



DESIGN APPROVAL

Color Specs:

ALL DESIGN WORK COPYRIGHTED © 2026 BY METRO SIGN CORP. AND IS INTENDED FOR THE EXCLUSIVE USE OF THE CLIENT. ALL RIGHTS ARE RESERVED UNTIL THE COMPLETION OF SALE TO THE CLIENT MENTIONED HEREIN. THIS DESIGN MAY NOT BE REPRODUCED IN ANY MEDIA WITHOUT THE PERMISSION OF METRO SIGNS CORP.

DUE TO MONITOR DIFFERENCES AND VARIOUS OUTPUTS, ACTUAL COLORS MAY VARY SLIGHTLY. WE USE THE PANTONE GUIDE ALONG WITH HEX CODE VALUE TO DETERMINE COLOR. DIFFERENT MEDIA (PAINT VS VINYL) MAY ALSO HAVE VERY SLIGHT DIFFERENCE. WE CANNOT GUARANTEE THE COLOR YOU SEE ACCURATELY PORTRAYS THE TRUE COLOR OF THE PROJECT.

ATTACHED SIGNS

6.2.10 Signs, On-Premise (D)(2)(c) Attached Signs.

(i) Maximum Sign Area Per Building Wall. Building Walls within 300 feet of lot line allowed 1.5 sqft per 1 linear feet of frontage up to 300 sqft.


South Elevation 184.76 x 1.5 = 277.14

Sign Area Requested

LC LIFE.CHURCH = 206.25

LIFEKIDS = 51.9155

Total = 258.17

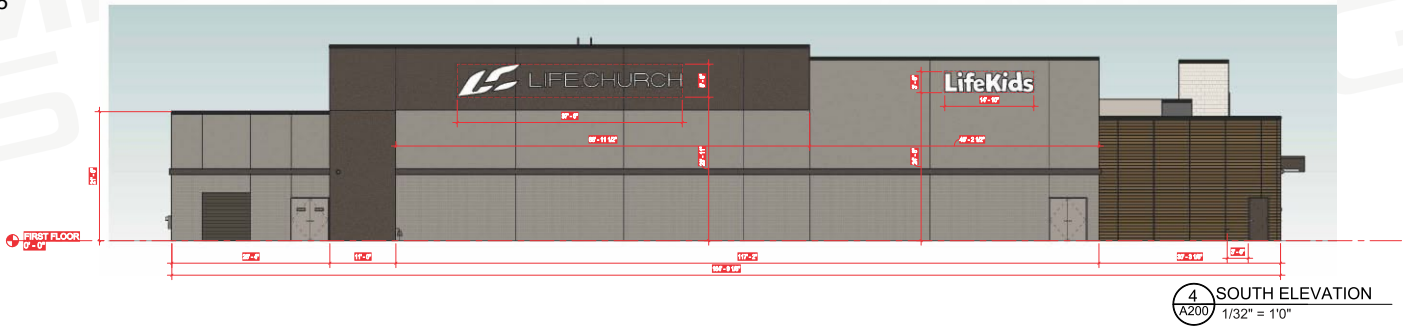

One (1) set of black LC reverse channel letters with LED halo-lighting and LIFE.CHURCH channel letters with perforated vinyl in attached layout.
Overall dimensions: 5'-9"H x 39'L

CLIENT:
LC Falcon CO

LOCATION:
Bent Grass Meadows Dr. &
Meridian Rd; Falcon, CO 80831

JOB NAME:
LC LIFE.CHURCH
(South Elevation)

ACCT. EXECUTIVE:
Brian Elliott

DATE:
9.25.26

SCALE:
3/16" = 1'

DESIGNER:
Justin Vander Haar - 2026



DESIGN APPROVAL

Color Specs:

ALL DESIGN WORK COPYRIGHTED © 2026 BY METRO SIGN CORP. AND IS INTENDED FOR THE EXCLUSIVE USE OF THE CLIENT. ALL RIGHTS ARE RESERVED UNTIL THE COMPLETION OF SALE TO THE CLIENT MENTIONED HEREIN. THIS DESIGN MAY NOT BE REPRODUCED IN ANY MEDIA WITHOUT THE PERMISSION OF METRO SIGNS CORP.

DUE TO MONITOR DIFFERENCES AND VARIOUS OUTPUTS, ACTUAL COLORS MAY VARY SLIGHTLY. WE USE THE PANTONE GUIDE ALONG WITH HEX CODE VALUE TO DETERMINE COLOR. DIFFERENT MEDIA (PAINT VS VINYL) MAY ALSO HAVE VERY SLIGHT DIFFERENCE. WE CANNOT GUARANTEE THE COLOR YOU SEE ACCURATELY PORTRAYS THE TRUE COLOR OF THE PROJECT.

ATTACHED SIGNS

6.2.10 Signs, On-Premise (D)(2)(c) Attached Signs.

(i) Maximum Sign Area Per Building Wall. Building Walls within 300 feet of lot line allowed 1.5 sqft per 1 linear feet of frontage up to 300 sqft.


South Elevation 184.76 x 1.5 = 277.14

Sign Area Requested

LC LIFE.CHURCH = 206.25

LIFEKIDS = 51.9155

Total = 258.17

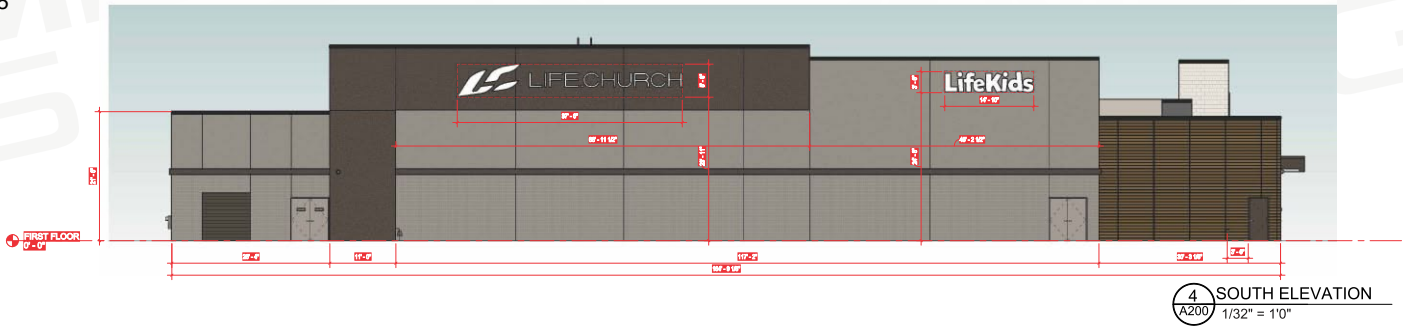

LifeKids

14'-10"

3'-6"



One (1) set of LIFEKIDS channel letters with overall dimensions of 3'-6"H x 14'-10"W. Black letter returns and trimcap with black perforated vinyl faces. Internal LED lighting.

CLIENT:
LC Falcon CO

LOCATION:
Bent Grass Meadows Dr. &
Meridian Rd; Falcon, CO 80831

JOB NAME:
LIFEKIDS (East Elevation)

ACCT. EXECUTIVE:
Brian Elliott

DATE:
9.25.26

SCALE:
3/8" = 1'

DESIGNER:
Justin Vander Haar - 2026



DESIGN APPROVAL

Color Specs:

ALL DESIGN WORK COPYRIGHTED © 2026 BY METRO SIGN CORP. AND IS INTENDED FOR THE EXCLUSIVE USE OF THE CLIENT. ALL RIGHTS ARE RESERVED UNTIL THE COMPLETION OF SALE TO THE CLIENT MENTIONED HEREIN. THIS DESIGN MAY NOT BE REPRODUCED IN ANY MEDIA WITHOUT THE PERMISSION OF METRO SIGNS CORP.

DUE TO MONITOR DIFFERENCES AND VARIOUS OUTPUTS, ACTUAL COLORS MAY VARY SLIGHTLY. WE USE THE PANTONE GUIDE ALONG WITH HEX CODE VALUE TO DETERMINE COLOR. DIFFERENT MEDIA (PAINT VS VINYL) MAY ALSO HAVE VERY SLIGHT DIFFERENCE. WE CANNOT GUARANTEE THE COLOR YOU SEE ACCURATELY PORTRAYS THE TRUE COLOR OF THE PROJECT.