

GENERAL NOTES

1. THE LOCATION OF EXISTING UTILITIES ARE SHOWN IN AN APPROXIMATE WAY ONLY AND MAY NOT INCLUDE ALL UTILITIES. THE EXCAVATION CONTRACTOR SHALL DETERMINE THE EXACT LOCATION OF ALL EXISTING UTILITIES BEFORE COMMENCING WORK. THE CONTRACTOR AGREES TO BE FULLY RESPONSIBLE FOR ANY AND ALL DAMAGES WHICH MIGHT BE OCCASIONED BY HIS FAILURE TO EXACTLY LOCATE AND PRESERVE ANY AND ALL UTILITIES.
2. BEFORE COMMENCING ANY EXCAVATION, CALL 1-800-922-1987 FOR EXISTING UTILITY LOCATIONS.
3. THE CONTRACTOR WILL TAKE THE NECESSARY PRECAUTIONS TO PROTECT EXISTING UTILITIES FROM DAMAGE DUE TO THIS OPERATION. ANY DAMAGE TO THE UTILITIES WILL BE REPAIRED AT THE CONTRACTOR'S EXPENSE, AND ANY SERVICE DISRUPTION WILL BE SETTLED BY THE CONTRACTOR.
4. ALL BACKFILL, SUB-BASE AND/OR BASE COURSE (CLASS 6) MATERIAL SHALL BE COMPACTED TO THE SOILS ENGINEER'S RECOMMENDATIONS, AND APPROVED BY EL PASO COUNTY PLANNING AND COMMUNITY DEVELOPMENT DEPARTMENT (PCD).
5. ALL STATIONING IS CENTERLINE UNLESS OTHERWISE INDICATED. ALL ELEVATIONS ARE CENTERLINE UNLESS OTHERWISE INDICATED.
6. THE CONTRACTOR SHALL REVEGETATE ALL DISTURBED AREAS AS SOON AS POSSIBLE AND EROSION CONTROL SHALL BE INSTALLED AND MAINTAINED IN A FUNCTIONAL MANNER AT ALL TIMES. DEVELOPER RESPONSIBLE FOR MAINTAINING DISTURBED AREAS UNTIL REVEGETATION IS COMPLETE.
7. ALL DISTURBED PAVEMENT EDGES SHALL BE CUT TO NEAT LINES. REPAIR SHALL CONFORM TO THE EPC ECM APPENDIX K-1-202.
8. ADDITIONAL EROSION CONTROL STRUCTURES MAY BE REQUIRED AT THE TIME OF CONSTRUCTION.
9. BUILDING CONTRACTORS WILL BE RESPONSIBLE FOR CONSTRUCTING POSITIVE DRAINAGE AWAY FROM ALL STRUCTURES.
10. ASPHALT THICKNESS AND BASE COURSE THICKNESS (9COMPACTED) FOR ROADS SHALL BE PER DESIGN REPORT BY OWNER'S GEOTECHNICAL ENGINEER. OWNER'S GEOTECHNICAL ENGINEER TO BE ON SITE AT TIME OF ROAD CONSTRUCTION TO EVALUATE SOIL CONDITIONS AND DETERMINE IF ADDITIONAL MEASURES ARE NECESSARY TO ASSURE STABILITY OF THE NEW ROADS. PAVEMENT DESIGN SHALL BE APPROVED BY PLANNING AND COMMUNITY DEVELOPMENT DEPARTMENT PRIOR TO CONSTRUCTION.
11. THE CONTRACTOR SHALL REVEGETATE ALL DISTURBED AREAS WITHIN 21 DAYS OF SUBSTANTIAL GRADING COMPLETION. EROSION CONTROL SHALL BE INSTALLED AND MAINTAINED IN A FUNCTIONAL MANNER AT ALL TIMES. DEVELOPER IS RESPONSIBLE FOR MAINTAINING DISTURBED AREAS UNTIL REVEGETATION IS COMPLETE.
12. TYPE M RIP-RAP WITH 4" OF TYPE II GRANULAR BEDDING AND MIRIFI 180N OR EQUAL MAY BE SUBSTITUTED WHERE TYPE L RIP-RAP WITH MIRIFI FW 700 OR EQUAL IS SPECIFIED.
13. ALL MATERIALS AND INSTALLATION PROCEURES SHALL BE IN COMPLIANCE WITH ANY AND ALL APPLICABLE EL PASO COUNTY STANDARDS AND WITH PAINT BRUSH HILLS METRO DISTRICT CONSULTING ENGINEER APPROVAL.
14. ALL WATER MAINS SHALL BE AWWA C900-SDR18 PVC WITH PUSH-ON SINGLE GASKET TYPE JOINTS.
15. ALL WATER MAIN FITTINGS SHALL BE MADE FROM GRAY-IRON OR DUCTILE IRON AND FURNISHED WITH MECHANICAL JOINT ENDS. ALL FITTINGS SHALL HAVE A PRESSURE RATING OF 250 PSI.
16. ALL WATER LINE BENDS, TEES, BLOW-OFFS AND PLUGS AT DEAD-END MAINS SHALL BE PROTECTED FROM THRUST BY USING CONCRETE THRUST BLOCKS AND/OR RODDING AND RESTRAINED PIPE PER THE PAINT BRUSH HILLS METRO DISTRICT CONSULTING ENGINEER APPROVAL.
17. MAXIMUM DEFLECTION OF 8" & 12" PVC WATER MAIN JOINTS IS 4 DEGREES. CORRESPONDING MINIMUM CURVE RADIUS IS 286'. ADDITIONAL 11.25' OR 22.5' BENDS MAY BE REQUIRED FOR PROPER ALIGNMENT.
18. CONTRACTOR IS RESPONSIBLE FOR PROVIDING DETAILED AS-BUILTS OF ALL WATER MAIN, STORM SEW AND SAN. SEW. MAIN INSTALLATIONS, INCLUDING ACCURATE DISTANCES OF MAIN LINES, VALVES, FITTINGS, MANHOLES AND LOCATIONS OF WATER AND SEWER SERVICES.
19. SANITARY SEWER PIPE AND FITTINGS: PVC 4"-8" ASTM D3034, TYPE PSM, SDR 35; PUSH-ON JOINTS AND MOLDED RUBBER GASKETS MAXIMUM HORIZONTAL DEFLECTION, AFTER INSTALLATION AND BACK FILLING SHALL NOT EXCEED 3% OF THE PIPE DIAMETER. MINIMUM CURVE RADIUS IS 100' FOR 8" PVC SAN. SEW. MAIN.

STANDARD NOTES FOR EL PASO COUNTY CONSTRUCTION PLANS


1. ALL DRAINAGE AND ROADWAY CONSTRUCTION SHALL MEET THE STANDARDS AND SPECIFICATIONS OF THE CITY OF COLORADO SPRINGS/EL PASO COUNTY DRAINAGE CRITERIA MANUAL, VOLUMES 1 AND 2, AND THE EL PASO COUNTY ENGINEERING CRITERIA MANUAL.
2. CONTRACTOR SHALL BE RESPONSIBLE FOR THE NOTIFICATION AND FIELD NOTIFICATION OF ALL EXISTING UTILITIES, WHETHER SHOWN ON THE PLANS OR NOT, BEFORE BEGINNING CONSTRUCTION. LOCATION OF EXISTING UTILITIES SHALL BE VERIFIED BY THE CONTRACTOR PRIOR TO CONSTRUCTION. CALL 811 TO CONTACT THE UTILITY NOTIFICATION CENTER OF COLORADO (UNCC).
3. CONTRACTOR SHALL KEEP A COPY OF THESE APPROVED PLANS, THE GRADING AND EROSION CONTROL PLAN, THE STORMWATER MANAGEMENT PLAN (SWMP), THE SOILS AND GEOTECHNICAL REPORT, AND THE APPROPRIATE DESIGN AND CONSTRUCTION STANDARDS AND SPECIFICATIONS AT THE JOB SITE AT ALL TIMES, INCLUDING THE FOLLOWING:
 - a. EL PASO COUNTY ENGINEERING CRITERIA MANUAL (ECM)
 - b. CITY OF COLORADO SPRINGS/EL PASO COUNTY DRAINAGE CRITERIA MANUAL, VOLUMES 1 AND 2
 - c. COLORADO DEPARTMENT OF TRANSPORTATION (CDOT) STANDARD SPECIFICATIONS FOR ROAD AND BRIDGE CONSTRUCTION
 - d. CDOT M & S STANDARDS.
4. NOTWITHSTANDING ANYTHING DEPICTED IN THESE PLANS IN WORDS OR GRAPHIC REPRESENTATION, ALL DESIGN AND CONSTRUCTION RELATED TO ROADS, STORM DRAINAGE AND EROSION CONTROL SHALL CONFORM TO THE STANDARDS AND REQUIREMENTS OF THE MOST RECENT VERSION OF THE RELEVANT ADOPTED EL PASO COUNTY STANDARDS, INCLUDING THE LAND DEVELOPMENT CODE, THE ENGINEERING CRITERIA MANUAL, THE DRAINAGE CRITERIA MANUAL, AND THE DRAINAGE CRITERIA MANUAL VOLUME 2. ANY DEVIATIONS FROM REGULATIONS AND STANDARDS MUST BE REQUESTED, AND APPROVED, IN WRITING. ANY MODIFICATIONS NECESSARY TO MEET CRITERIA AFTER-THE-FACT WILL BE ENTIRELY THE DEVELOPER'S RESPONSIBILITY TO RECTIFY.
5. IT IS THE DESIGN ENGINEER'S RESPONSIBILITY TO ACCURATELY SHOW EXISTING CONDITIONS, BOTH ON-SITE AND OFF-SITE, ON THE CONSTRUCTION PLANS. ANY MODIFICATIONS NECESSARY DUE TO CONFLICTS, OMISSIONS, OR CHANGED CONDITIONS WILL BE ENTIRELY THE DEVELOPER'S RESPONSIBILITY TO RECTIFY.
6. CONTRACTOR SHALL SCHEDULE A PRE-CONSTRUCTION MEETING WITH EL PASO COUNTY PLANNING AND COMMUNITY DEVELOPMENT DEPARTMENT - INSPECTIONS, PRIOR TO STARTING CONSTRUCTION.
7. IT IS THE CONTRACTOR'S RESPONSIBILITY TO UNDERSTAND THE REQUIREMENTS OF ALL JURISDICTIONAL AGENCIES AND TO OBTAIN ALL REQUIRED PERMITS, INCLUDING BUT NOT LIMITED TO EL PASO COUNTY EROSION AND STORMWATER QUALITY CONTROL PERMIT (ESQCP), REGIONAL BUILDING FLOODPLAIN DEVELOPMENT PERMIT, U.S. ARMY CORPS OF ENGINEERS-ISSUED 401 AND/OR 404 PERMITS, AND COUNTY AND STATE FUGITIVE DUST PERMITS.
8. CONTRACTOR SHALL NOT DEViate FROM THE PLANS WITHOUT FIRST OBTAINING WRITTEN APPROVAL FROM THE DESIGN ENGINEER AND PCD. CONTRACTOR SHALL NOTIFY THE DESIGN ENGINEER IMMEDIATELY UPON DISCOVERY OF ANY ERRORS OR INCONSISTENCIES.
9. ALL STORM DRAIN PIPE SHALL BE CLASS III RCP UNLESS OTHERWISE NOTED AND APPROVED BY PCD.
10. CONTRACTOR SHALL COORDINATE GEOTECHNICAL TESTING PER ECM STANDARDS. PAVEMENT DESIGN SHALL BE APPROVED BY EL PASO COUNTY PCD PRIOR TO PLACEMENT OF CURB AND GUTTER AND PAVEMENT.
11. ALL CONSTRUCTION TRAFFIC MUST ENTER/EXIT THE SITE AT APPROVED CONSTRUCTION ACCESS POINTS.
12. SIGHT VISIBILITY TRIANGLES AS IDENTIFIED IN THE PLANS SHALL BE PROVIDED AT ALL INTERSECTIONS. OBSTRUCTIONS GREATER THAN 18 INCHES ABOVE FLOWLINE ARE NOT ALLOWED WITHIN SIGHT TRIANGLES.
13. SIGNING AND STRIPING SHALL COMPLY WITH EL PASO COUNTY DEPARTMENT OF PUBLIC WORKS AND MUTCD CRITERIA.
14. CONTRACTOR SHALL OBTAIN ANY PERMITS REQUIRED BY EL PASO COUNTY DEPARTMENT OF PUBLIC WORKS, INCLUDING WORK WITHIN THE RIGHT-OF-WAY AND SPECIAL TRANSPORT PERMITS.
15. THE LIMITS OF CONSTRUCTION SHALL REMAIN WITHIN THE PROPERTY LINE UNLESS NOTED. THE OWNER/DEVELOPER SHALL OBTAIN WRITTEN PERMISSION AND EASEMENTS, WHERE REQUIRED, FROM ADJOINING PROPERTY OWNER(S) PRIOR TO ANY OFF-SITE DISTURBANCE, GRADING, OR CONSTRUCTION.

SIGNING AND STRIPING NOTES:


1. ALL SIGNS AND PAVEMENT MARKINGS SHALL BE IN COMPLIANCE WITH THE CURRENT MANUAL ON UNIFORM TRAFFIC CONTROL DEVICES (MUTCD).
2. REMOVAL OF EXISTING PAVEMENT MARKINGS SHALL BE ACCOMPLISHED BY A METHOD THAT DOES NOT MATERIALLY DAMAGE THE PAVEMENT. THE PAVEMENT MARKINGS SHALL BE REMOVED TO THE EXTENT THAT THEY WILL NOT BE VISIBLE UNDER DAY OR NIGHT CONDITIONS. AT NO TIME WILL IT BE ACCEPTABLE TO PAINT OVER EXISTING PAVEMENT MARKINGS.
3. ANY DEVIATION FROM THE STRIPING AND SIGNING PLAN SHALL BE APPROVED BY EL PASO COUNTY PLANNING AND COMMUNITY DEVELOPMENT.
4. ALL SIGNS SHOWN ON THE SIGNING AND STRIPING PLAN SHALL BE NEW SIGNS. EXISTING SIGNS MAY REMAIN OR BE REUSED IF THEY MEET CURRENT EL PASO COUNTY AND MUTCD STANDARDS.
5. STREET NAME AND REGULATORY STOP SIGNS SHALL BE ON THE SAME POST AT INTERSECTIONS.
6. ALL REMOVED SIGNS SHALL BE DISPOSED OF IN A PROPER MANNER BY THE CONTRACTOR.
7. ALL STREET NAME SIGNS SHALL HAVE "D" SERIES LETTERS, WITH LOCAL ROADWAY SIGNS BEING 4" UPPER-LOWER CASE LETTERING ON 8" BLANK AND NON-LOCAL ROADWAY SIGNS BEING 6" LETTERING, UPPER-LOWER CASE ON 12" BLANK, WITH A WHITE BORDER THAT IS NOT RECESSED. MULTI-LANE ROADWAYS WITH SPEED LIMITS OF 40 MPH OR HIGHER SHALL HAVE 8" UPPER-LOWER CASE LETTERING ON 18" BLANK WITH A WHITE BORDER THAT IS NOT RECESSED. THE WIDTH OF THE NON-RECESSED WHITE BORDERS SHALL MATCH PAGE 255 OF THE 2012 MUTCD "STANDARD HIGHWAY SIGNS"
8. ALL TRAFFIC SIGNS SHALL HAVE A MINIMUM HIGH INTENSITY PRISMATIC GRADE SHEETING.
9. ALL LOCAL RESIDENTIAL STREET SIGNS SHALL BE MOUNTED ON A 1.75" X 1.75" SQUARE TUBE SIGN POST AND STUB POST BASE. FOR OTHER APPLICATIONS, REFER TO THE CDOT STANDARD S-614-8 REGARDING USE OF THE P2 TUBULAR STEEL POST SLIPBASE DESIGN.
10. ALL SIGNS SHALL BE SINGLE SHEET ALUMINUM WITH 0.100" MINIMUM THICKNESS.
11. ALL LIMIT LINES/STOP LINES, CROSSWALK LINES, PAVEMENT LEGENDS, AND ARROWS SHALL BE A MINIMUM 125 MIL THICKNESS PREFORMED THERMOPLASTIC PAVEMENT MARKINGS WITH TAPERED LEADING EDGES PER CDOT STANDARD S-627-1. WORD AND SYMBOL MARKINGS SHALL BE THE NARROW TYPE. STOP BARS SHALL BE 24" IN WIDTH. CROSSWALKS LINES SHALL BE 12" WIDE AND 8' LONG PER CDOT S-627-1.
12. ALL LONGITUDINAL LINES SHALL BE A MINIMUM 15MIL THICKNESS EPOXY PAINT. ALL NON-LOCAL RESIDENTIAL ROADWAYS SHALL INCLUDE BOTH RIGHT AND LEFT EDGE LINE STRIPING AND ANY ADDITIONAL STRIPING AS REQUIRED BY CDOT S-627-1.
13. THE CONTRACTOR SHALL NOTIFY EL PASO COUNTY PLANNING AND COMMUNITY DEVELOPMENT (719) 520-6819 PRIOR TO AND UPON COMPLETION OF SIGNING AND STRIPING.
14. THE CONTRACTOR SHALL OBTAIN A WORK IN THE RIGHT OF WAY PERMIT FROM THE EL PASO COUNTY DEPARTMENT OF PUBLIC WORKS (DPW) PRIOR TO ANY SIGNAGE OR STRIPING WORK WITHIN AN EXISTING EL PASO COUNTY ROADWAY.

FALCON RESERVE FILING NO. 1
COUNTY OF EL PASO, STATE OF COLORADO
CONSTRUCTION PLANS

JULY 2026

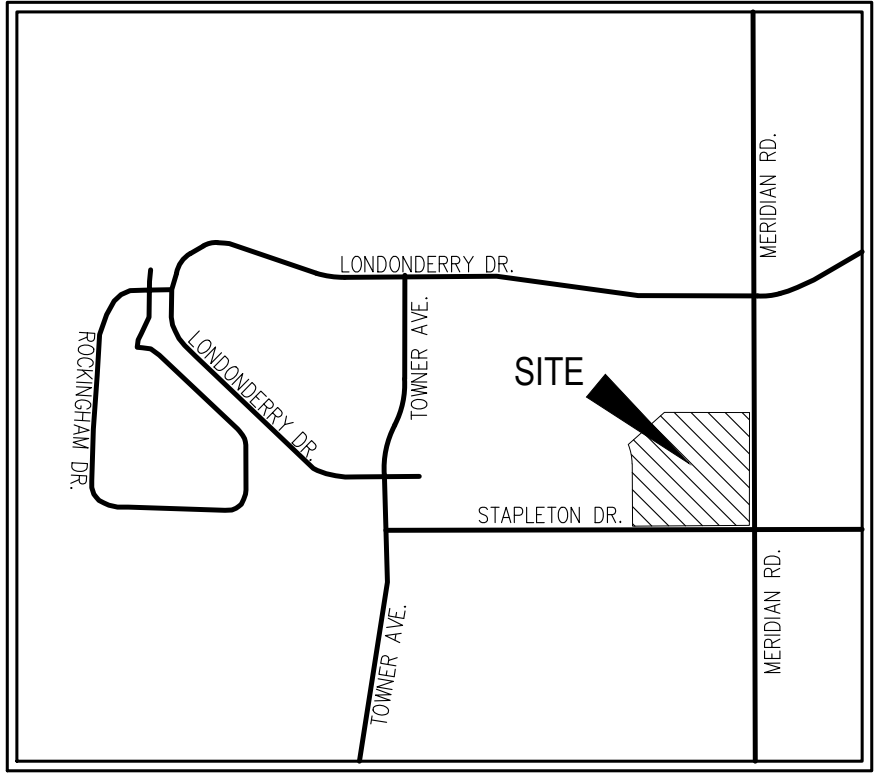

VICINITY MAP
N.T.S.

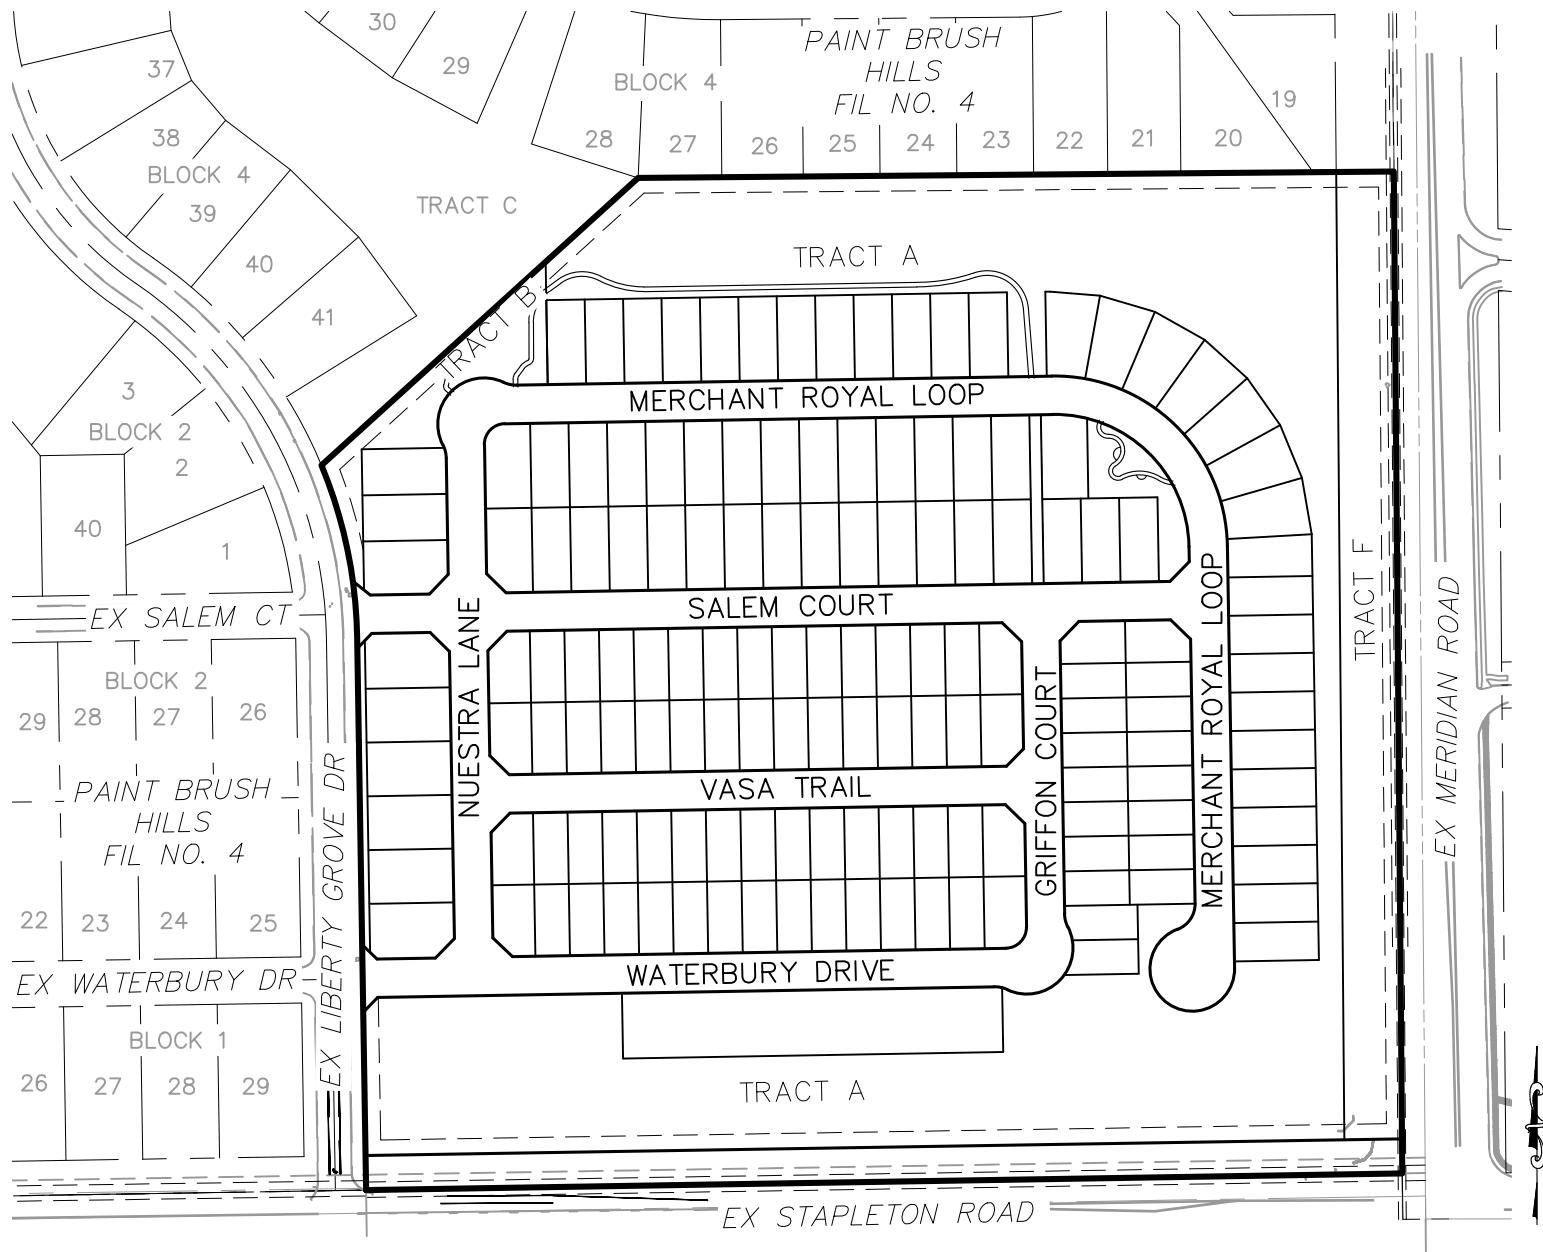

SITE MAP
N.T.S.

SHEET INDEX

S101	TITLE SHEET
S102	DETAILS SHEET
S103	SALEM COURT PLAN & PROFILE
S104	VASA TRAIL PLAN & PROFILE
S105	WATERBURY DRIVE PLAN & PROFILE
S106	WATERBURY DRIVE PLAN & PROFILE
S107	NUESTRA LANE PLAN & PROFILE
S108	MERCHANT ROYAL LOOP PLAN & PROFILE
S109	MERCHANT ROYAL LOOP PLAN & PROFILE
S110	INTERSECTION & SIDEWALK RAMP DETAILS
S111	INTERSECTION & SIDEWALK RAMP DETAILS
S112	STAPLETON LANE EXTENSION
S113	LIBERTY GROVE STRIPING
S114	SIGNAGE AND STRIPING PLAN
ST01	STORM 4, 4.1, & 4.2
ST02	STORM 5 & 5.1
ST03	STORM 5.2, 5.3, 5.4, 6, & 6.1
ST04	STORM 7 & 7.1
ST05	STORM SEWER DETAILS
ST06	STORM SEWER DETAILS
PCM01	POND 4 PLAN
PCM02	POND 4 OUTLET STRUCTURE PLAN
PCM03	POND 4 WEST FOREBAY DETAILS
PCM04	POND 4 NORTH FOREBAY DETAILS
PCM05	OUTFALL STRUCTURE DETAILS
PCM06	OUTFALL STRUCTURE DETAILS

AGENCIES

OWNER/DEVELOPER:	THE LANDHUIS COMPANY 212 N. WAHSATCH AVE., SUITE 301 COLORADO SPRINGS, CO 80903 JEFF MARK (719) 635-3200
CIVIL ENGINEER:	M & S CIVIL CONSULTANTS, INC. 212 N. WAHSATCH AVE., SUITE 305 COLORADO SPRINGS, CO 80903 VIRGIL A. SANCHEZ P.E. (719) 955-5485
COUNTY ENGINEERING:	EL PASO COUNTY PLANNING AND COMMUNITY DEVELOPMENT 2880 INTERNATIONAL CIRCLE, SUITE 110 COLORADO SPRINGS, CO 80910 MR. GILBERT LAFORCE (719) 520-7945
METRO DISTRICT:	PAINT BRUSH HILLS METRO DISTRICT 9830 LIBERTY GROVE DR. FALCON, CO 80831 MR. ROBERT GUEVARA (719) 495-8188
FIRE DEPARTMENT:	FALCON FIRE PROTECTION DISTRICT 7030 OLD MERIDIAN RD. FALCON, CO 80831 CURTIS L. KAUFFMAN (719) 641-2139
GAS DEPARTMENT:	BLACKHILLS ENERGY 37 WIDEFIELD BOULEVARD, WIDEFIELD, COLORADO 80911 MR GEORGE M. PETERSON (719) 392-3491
ELECTRIC DEPARTMENT:	MOUNTAIN VIEW ELECTRIC P.O. BOX 1600 LIMON, CO 80828 MR. LES ULFERS, (719) 495-2283
TELEPHONE COMPANY:	CENTURY LINK (LOCATORS) 811 AT&T (LOCATORS) 811

APPROVALS:

ENGINEER'S STATEMENT:

DETAILED CONSTRUCTION PLANS AND SPECIFICATIONS ENGINEER'S STATEMENT:
THESE DETAILED PLANS AND SPECIFICATIONS WERE PREPARED UNDER MY DIRECTION AND SUPERVISION. SAID DETAILED PLANS AND SPECIFICATIONS HAVE BEEN PREPARED ACCORDING TO THE CRITERIA ESTABLISHED BY THE COUNTY FOR DETAILED ROADWAY, DRAINAGE, GRADING AND EROSION CONTROL PLANS AND SPECIFICATIONS, AND SAID PLANS ARE IN CONFORMITY WITH THE APPLICABLE MASTER DRAINAGE PLANS AND MASTER TRANSPORTATION PLANS. SAID PLANS AND SPECIFICATIONS MEET THE PURPOSES FOR WHICH THE PARTICULAR ROADWAY AND DRAINAGE FACILITY(S) ARE DESIGNED AND ARE CORRECT TO THE BEST OF MY KNOWLEDGE AND BELIEF. I ACCEPT RESPONSIBILITY FOR ANY LIABILITY CAUSED BY ANY NEGLIGENT ACTS, ERRORS, OR OMISSIONS ON MY PART IN PREPARATION OF THE DETAILED PLANS AND SPECIFICATIONS.

VIRGIL A SANCHEZ, COLORADO P.E. NO. 37160
FOR AND ON BEHALF OF M&S CIVIL CONSULTANTS, INC.

DATE

OWNER/DEVELOPER STATEMENT:

I, THE OWNER/DEVELOPER HAVE READ AND WILL COMPLY WITH THE REQUIREMENTS SPECIFIED IN THESE DETAILED PLANS AND SPECIFICATIONS

MR. JEFF MARK
THE LANDHUIS COMPANY, PRESIDENT

DATE

EL PASO COUNTY:

COUNTY PLAN REVIEW IS PROVIDED ONLY FOR GENERAL CONFORMANCE WITH COUNTY DESIGN CRITERIA. THE COUNTY IS NOT RESPONSIBLE FOR THE ACCURACY AND ADEQUACY OF THE DESIGN, DIMENSIONS, AND/OR ELEVATIONS WHICH SHALL BE CONFIRMED AT THE JOB SITE. THE COUNTY THROUGH APPROVAL OF THIS DOCUMENT ASSUMES NO RESPONSIBILITY FOR COMPLETENESS AND/OR ACCURACY OF THIS DOCUMENT.

FILED IN ACCORDANCE WITH THE REQUIREMENTS OF THE EL PASO COUNTY LAND DEVELOPMENT CODE, DRAINAGE CRITERIA, AND ENGINEERING CRITERIA MANUAL AS AMENDED.

IN ACCORDANCE WITH THE ECM SECTION 1-12, THESE CONSTRUCTION DOCUMENTS WILL BE VALID FOR CONSTRUCTION FOR A PERIOD OF 2 YEARS FROM THE DATE SIGNED BY THE EL PASO COUNTY ENGINEER. IF CONSTRUCTION HAS NOT YET STARTED WITHIN THOSE 2 YEARS, THE PLANS WILL NEED TO BE RESUBMITTED FOR APPROVAL, INCLUDING PAYMENT OF REVIEW FEES AT THE PLANNING AND COMMUNITY DEVELOPMENT DIRECTOR'S DISCRETION.

JOSHUA PALMER, P.E.
COUNTY ENGINEER / ECM ADMINISTRATOR

DATE

BENCHMARKS

1. SOUTH 1/4 CORNER OF SECTION 26, TOP OF 2 1/2" ALUMINUM CAP.
ELEV. = 7140.91
VERTICAL DATUM = NGVD 1929
2. SOUTHWEST CORNER OF SECTION 25, TOP OF 3 1/2" ALUMINUM CAP.
ELEV. = 7136.34
VERTICAL DATUM = NGVD 1929

ABBREVIATION LEGEND

CL-CL CENTERLINE, INTERSECTION	CONST	CONSTRUCTION
FL-FL FLOWLINE INTERSECTION	EX	EXISTING
BT BEGIN TRANSITION	TBC	TOP BACK OF CURB
ET END TRANSITION	PUB	PUBLIC
PC POINT OF CURVE	PVT	PRIVATE
PCC POINT OF COMPOUND CURVE	SLV	SLEEVE
PCR POINT OF CURB RETURN	STM	STORM SEWER
PRC POINT OF REVERSE CURVE	WTR	WATER
PT POINT OF TANGENT	XPAN	CROSSSPAN
EL ELEVATION	STD	STANDARD
CDS CUL-DE-SAC	SHT	SHEET
KN KNUCKLE	P&P	PLAN AND PROFILE
LP LOOP	C&G	CURB AND GUTTER
N NORTH	W	WEST
S SOUTH	E	EAST
HP HIGH POINT	ROW	RIGHT OF WAY
LT LEFT	EOP	EDGE OF PAVEMENT
RT RIGHT	WTR	WATER
FL FLOWLINE	SAN	SANITARY SEWER
CONST CONSTRUCTION	PROP	PROPOSED
EX EXISTING	COLL	COLLECTOR
NTS NOT TO SCALE	LP	LOW POINT
SRV SERVICE	RES	RESIDENTIAL
STA STATION	MRL	MERCHANT ROYAL LOOP

BASIS OF BEARINGS:

THE NORTH LINE OF SAID TRACT E , SAID LINE ALSO BEING THE NORTH LINE OF THE NORTHEAST QUARTER OF SECTION 26, TOWNSHIP 12 SOUTH, RANGE 65 WEST OF THE SIXTH PRINCIPAL MERIDIAN, EL PASO COUNTY, COLORADO, BEING MONUMENTED AT THE NORTHWEST CORNER WITH A 2-1/2" ALUMINUM CAP STAMPED "PLS 4842" AND AT THE NORTHEAST CORNER WITH A 2-1/2" ALUMINUM CAP STAMPED "PLS 4842". SAID LINE IS ASSUMED TO BEAR N88W451E A DISTANCE OF 2640.24 FEET. THE UNIT OF MEASUREMENT IS U.S. SURVEY FEET.

NOTE:

ALL STORM SEWER TO BE PRIVATE.

CONTRACTOR TO CROSS REFERENCE DETAILED GRADING PLANS TO VERIFY TOP OF BOX OR GRATE ELEVATIONS



FOR BURIED UTILITY INFORMATION
48 HRS BEFORE YOU DIG
CALL 1-800-922-1987

FALCON RESERVE FILING NO. 1

COVER SHEET

PROJECT NO. 44-144A

DATE: 07-25-2026

SCALE: HORIZONTAL: 1"=50' VERTICAL: 1"=5'

DESIGNED BY: GT

DRAWN BY: ST

CHECKED BY: GT

SHEET 1 OF 26

S101

212 N WAHSATCH AVE, STE 305
COLORADO SPRINGS CO 80903
PHONE: 719.955.5485

CIVIL CONSULTANTS, INC.


FOR AND ON BEHALF OF
M&S CIVIL CONSULTANTS,
INC.


VIRGIL A. SANCHEZ, COLORADO P.E. NO. 37160

REVISONS:	NO.	DATE:	BY:	DESCRIPTION:

THE ENGINEER PREPARING THESE PLANS WILL NOT BE RESPONSIBLE, OR LIABLE FOR, UNAUTHORIZED CHANGES TO OR USES OF THESE PLANS. ALL CHANGES TO THE PLANS MUST BE IN WRITING AND MUST BE APPROVED BY THE PREPARE OF THESE PLANS.

CAUTION

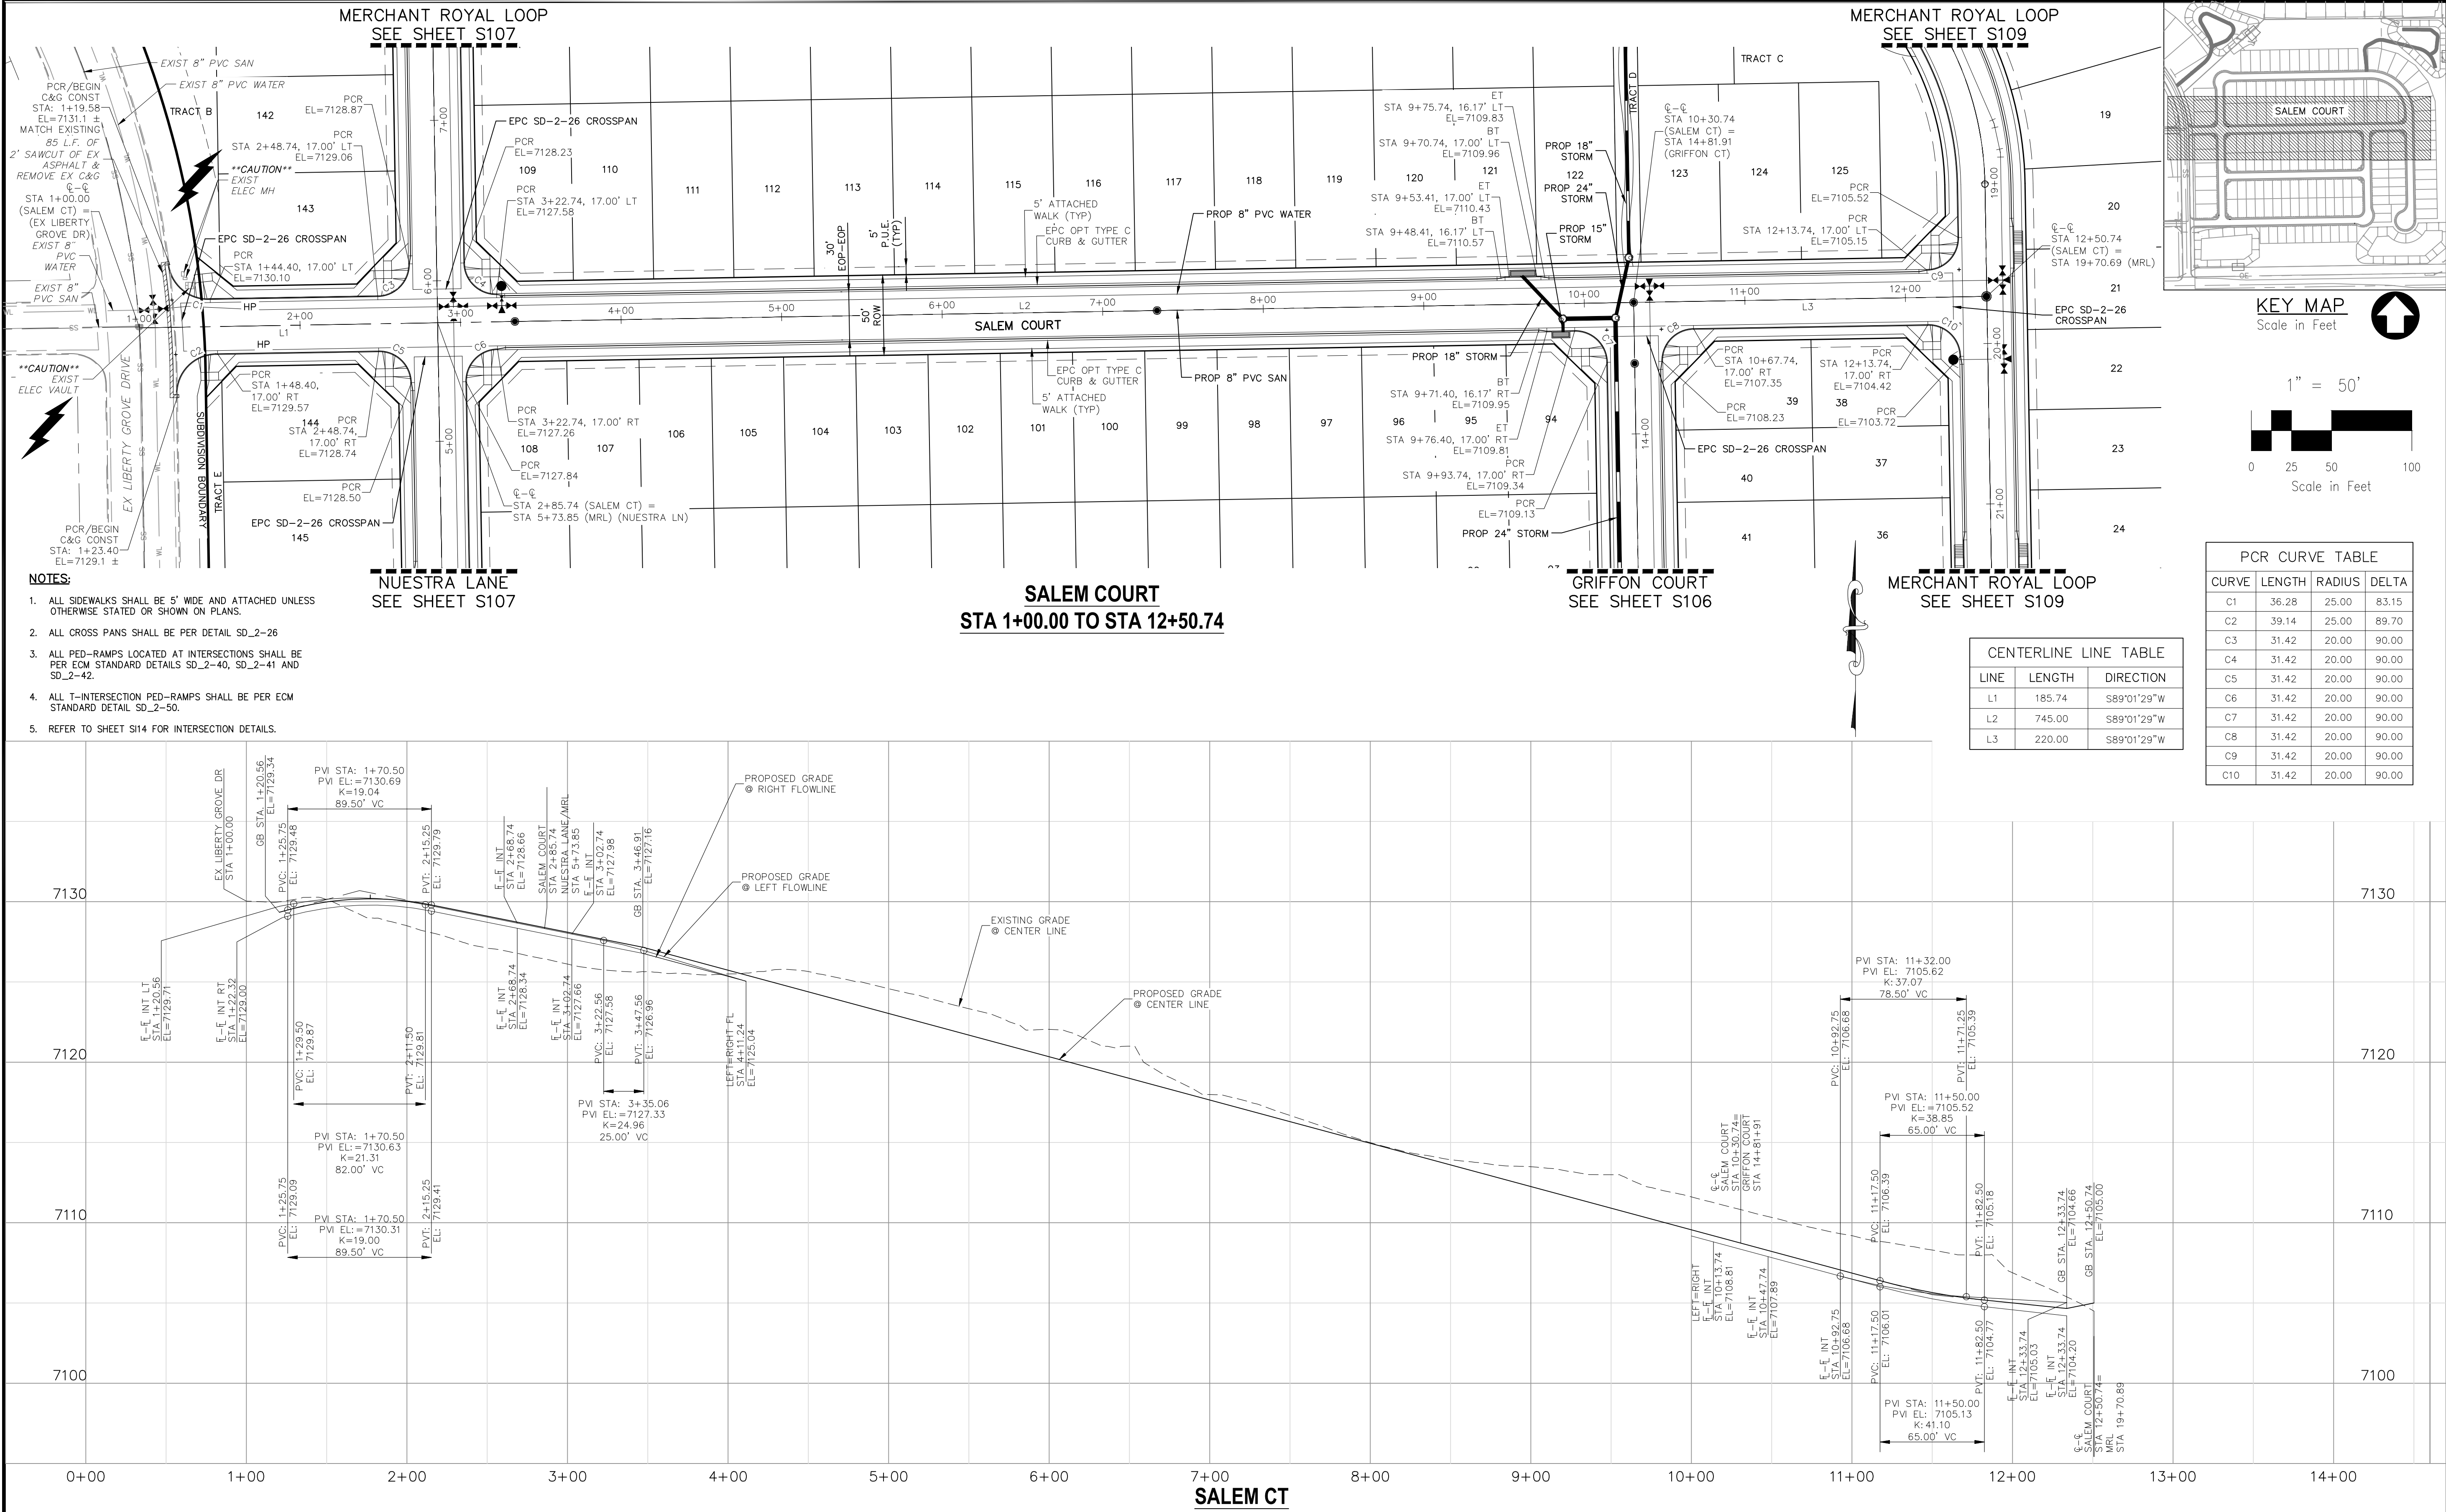

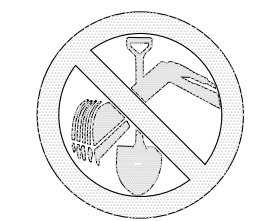

FOR LOCATING & MARKING GAS, ELECTRIC, WATER & TELEPHONE LINES

FOR BURIED UTILITY INFORMATION
48 HRS BEFORE YOU DIG
CALL 1-800-922-1987

DESIGN DATA:

SIDEWALKS: WIDTH(S) 5'

LOCATION: Attached ☒ Detached ☐

CURB TYPE: A ☒ B ☐

CURB TYPE OPT C ☒ D ☐

ROW WIDTH 50' EOP-EOP 30'

STREET TYPE URBAN LOCAL HVEEM Class 5

DESIGN SPEED 25 MPH

ASPHALT THICKNESS: AC Surface AB Base

AGG. BASE THICKNESS: Class 6 Class 5 Class 2

REVISIONS:

NO.	DATE	BY	DESCRIPTION

FOR AND ON BEHALF OF M&C CONSULTANTS, INC.

THE ENGINEER PREPARING THESE PLANS WILL NOT BE RESPONSIBLE, OR LIABLE FOR, UNAUTHORIZED CHANGES TO OR USES OF THESE PLANS. ALL CHANGES TO THE PLANS MUST BE IN WRITING AND MUST BE APPROVED BY THE PREPAREY OF THESE PLANS.

CAUTION

FALCON RESERVE FILING NO. 1

SALEM COURT PLAN & PROFILE

PROJECT NO. 44-144A

DATE: 07-25-2026

SCALE: HORIZONTAL: 1"=50' VERTICAL: 1"=5'

DESIGNED BY: GT


DRAWN BY: ST

CHECKED BY: GT

SHEET 3 OF 26

S103

212 N. WAHATCH AVE. STE 305
COLORADO SPRINGS, CO 80903
PHONE: 719.555.5465

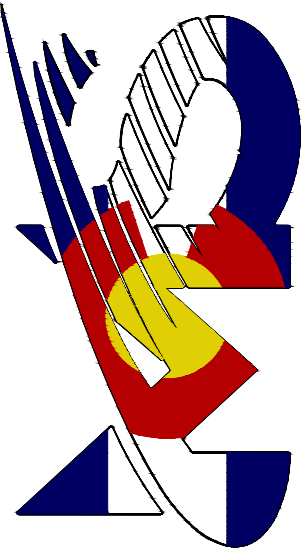

M&C CONSULTANTS, INC.

VIRGIL A. SANCHEZ, COLORADO P.E. NO. 37160


FOR AND ON BEHALF OF M&C CONSULTANTS, INC.

NO.

DATE



BY

DESCRIPTION

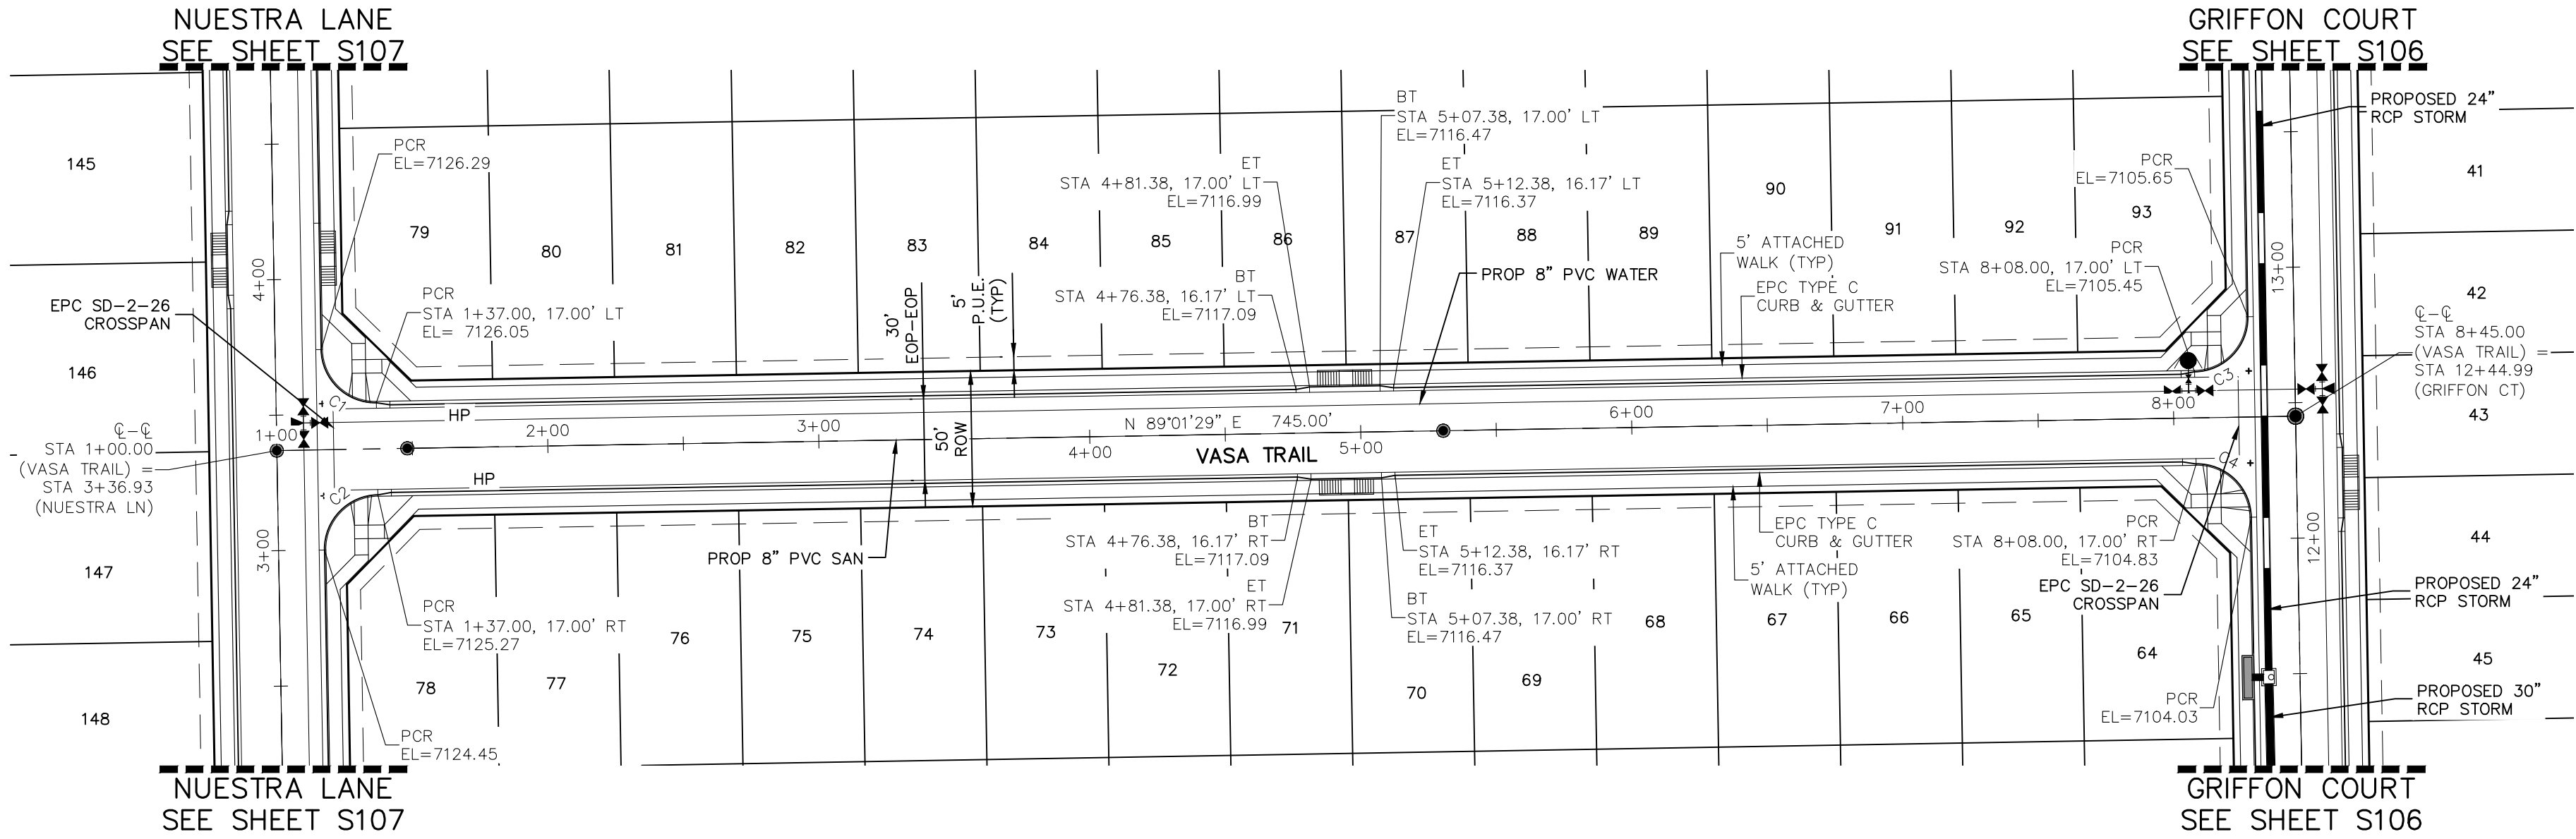


PCR CURVE TABLE			
CURVE	LENGTH	RADIUS	DELTA
C1	31.42	20.00	90.00
C2	31.42	20.00	90.00
C3	31.42	20.00	90.00
C4	31.42	20.00	90.00

- NOTES:**
1. ALL SIDEWALKS SHALL BE 5' WIDE AND ATTACHED UNLESS OTHERWISE STATED OR SHOWN ON PLANS.
 2. ALL CROSS PANS SHALL BE PER DETAIL SD_2-26
 3. ALL PED-RAMPS LOCATED AT INTERSECTIONS SHALL BE PER EOM STANDARD DETAILS SD_2-40, SD_2-41 AND SD_2-42.
 4. ALL T-INTERSECTION PED-RAMPS SHALL BE PER EOM STANDARD DETAIL SD_2-50.
 5. REFER TO SHEET S14 FOR INTERSECTION DETAILS.

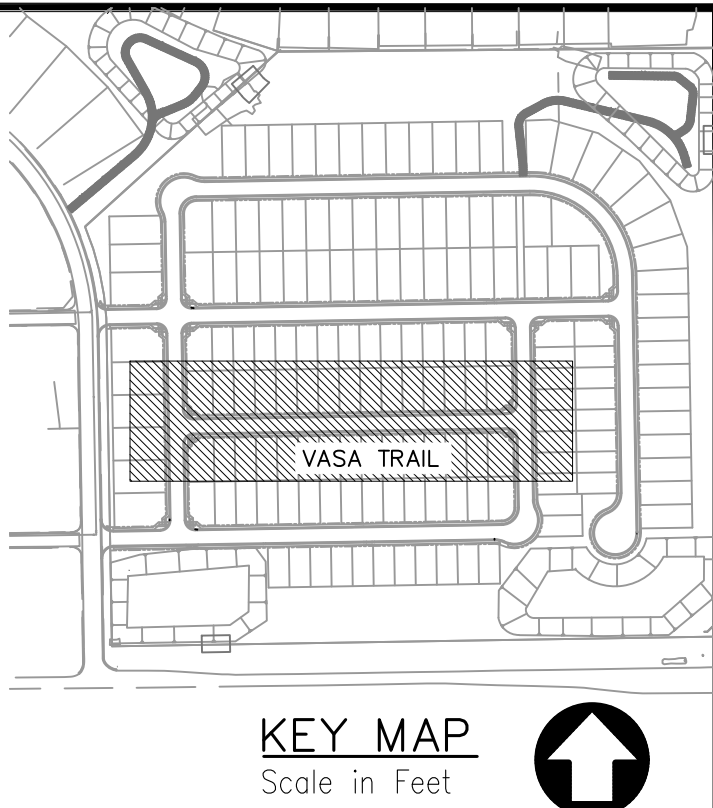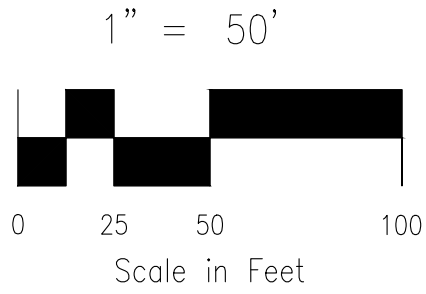

VASA TRAIL
STA 1+00.00 TO STA 8+45.00

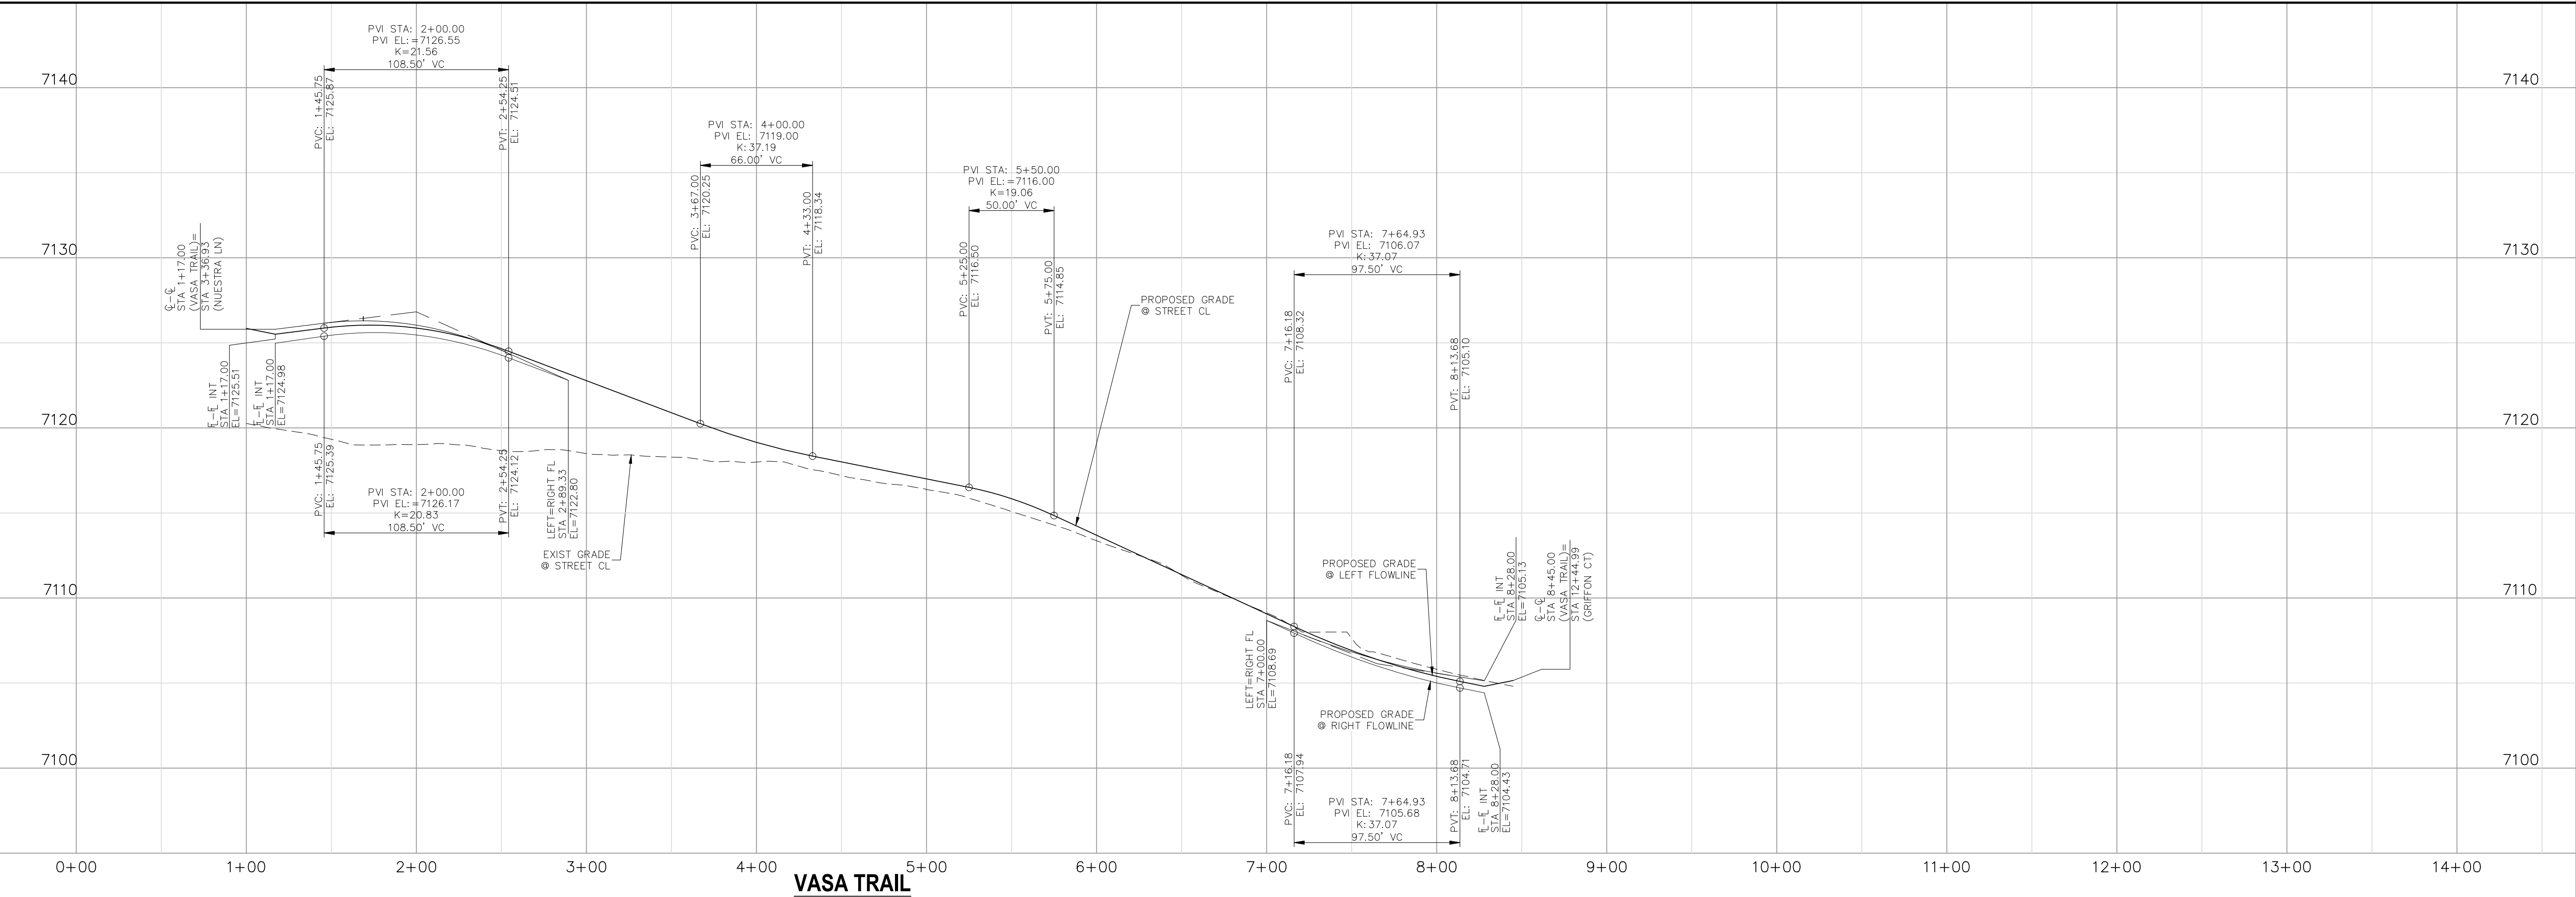

FOR LOCATING
& MARKING
GAS,
ELECTRIC,
WATER &
TELEPHONE
LINES

FOR BURIED UTILITY INFORMATION
48 HRS BEFORE YOU DIG
CALL 1-800-922-1987

DESIGN DATA:

SIDEWALKS: WIDTH(S) 5'
LOCATION: Attached ☒ Detached ☐
CURB TYPE A ☒ 50' EOP-EOP 30'
CURB TYPE OPT C ☒ 50' EOP-EOP 30'
ROW WIDTH 50' EOP-EOP 30'
STREET TYPE URBAN LOCAL HVEEM 3
DESIGN SPEED 25 MPH

ASPHALT THICKNESS:
AC Surface _____
AB Base _____
AGG. BASE THICKNESS:
Class 6 _____
Class 5 _____
Class 2 _____

REVISIONS:		APPROVED BY:		DATE:	
NO.	DATE	BY	DESCRIPTION	DATE	


THE ENGINEER PREPARING THESE PLANS WILL NOT BE RESPONSIBLE, OR LIABLE FOR, UNAUTHORIZED CHANGES TO OR USES OF THESE PLANS. ALL CHANGES TO THE PLANS MUST BE IN WRITING AND MUST BE APPROVED BY THE PREPARED OF THESE PLANS.

CAUTION

VIRGIL A. SANCHEZ, COLORADO P.E. NO. 37160

FOR AND ON
BEHALF OF
WAS CONSULTANTS,
INC.

212 N. WAHATCH AVE. STE 305
COLORADO SPRINGS CO 80903
PHONE: 719.555.5465

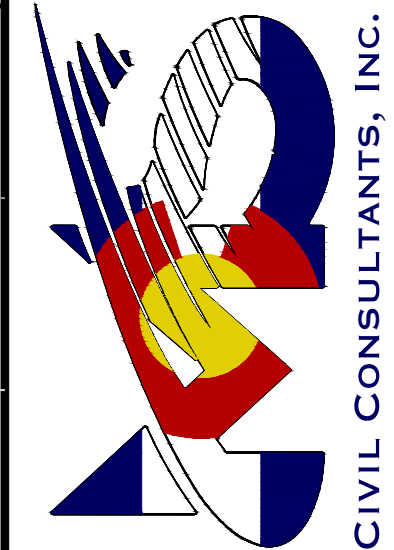

CIVIL CONSULTANTS, INC.

FALCON RESERVE FILING NO. 1


VASA TRAIL PLAN & PROFILE

PROJECT NO. 44-1444
DESIGNED BY: GT
DRAWN BY: ST
CHECKED BY: GT

DATE: 07-25-2026

SHEET 4 OF 26


S104

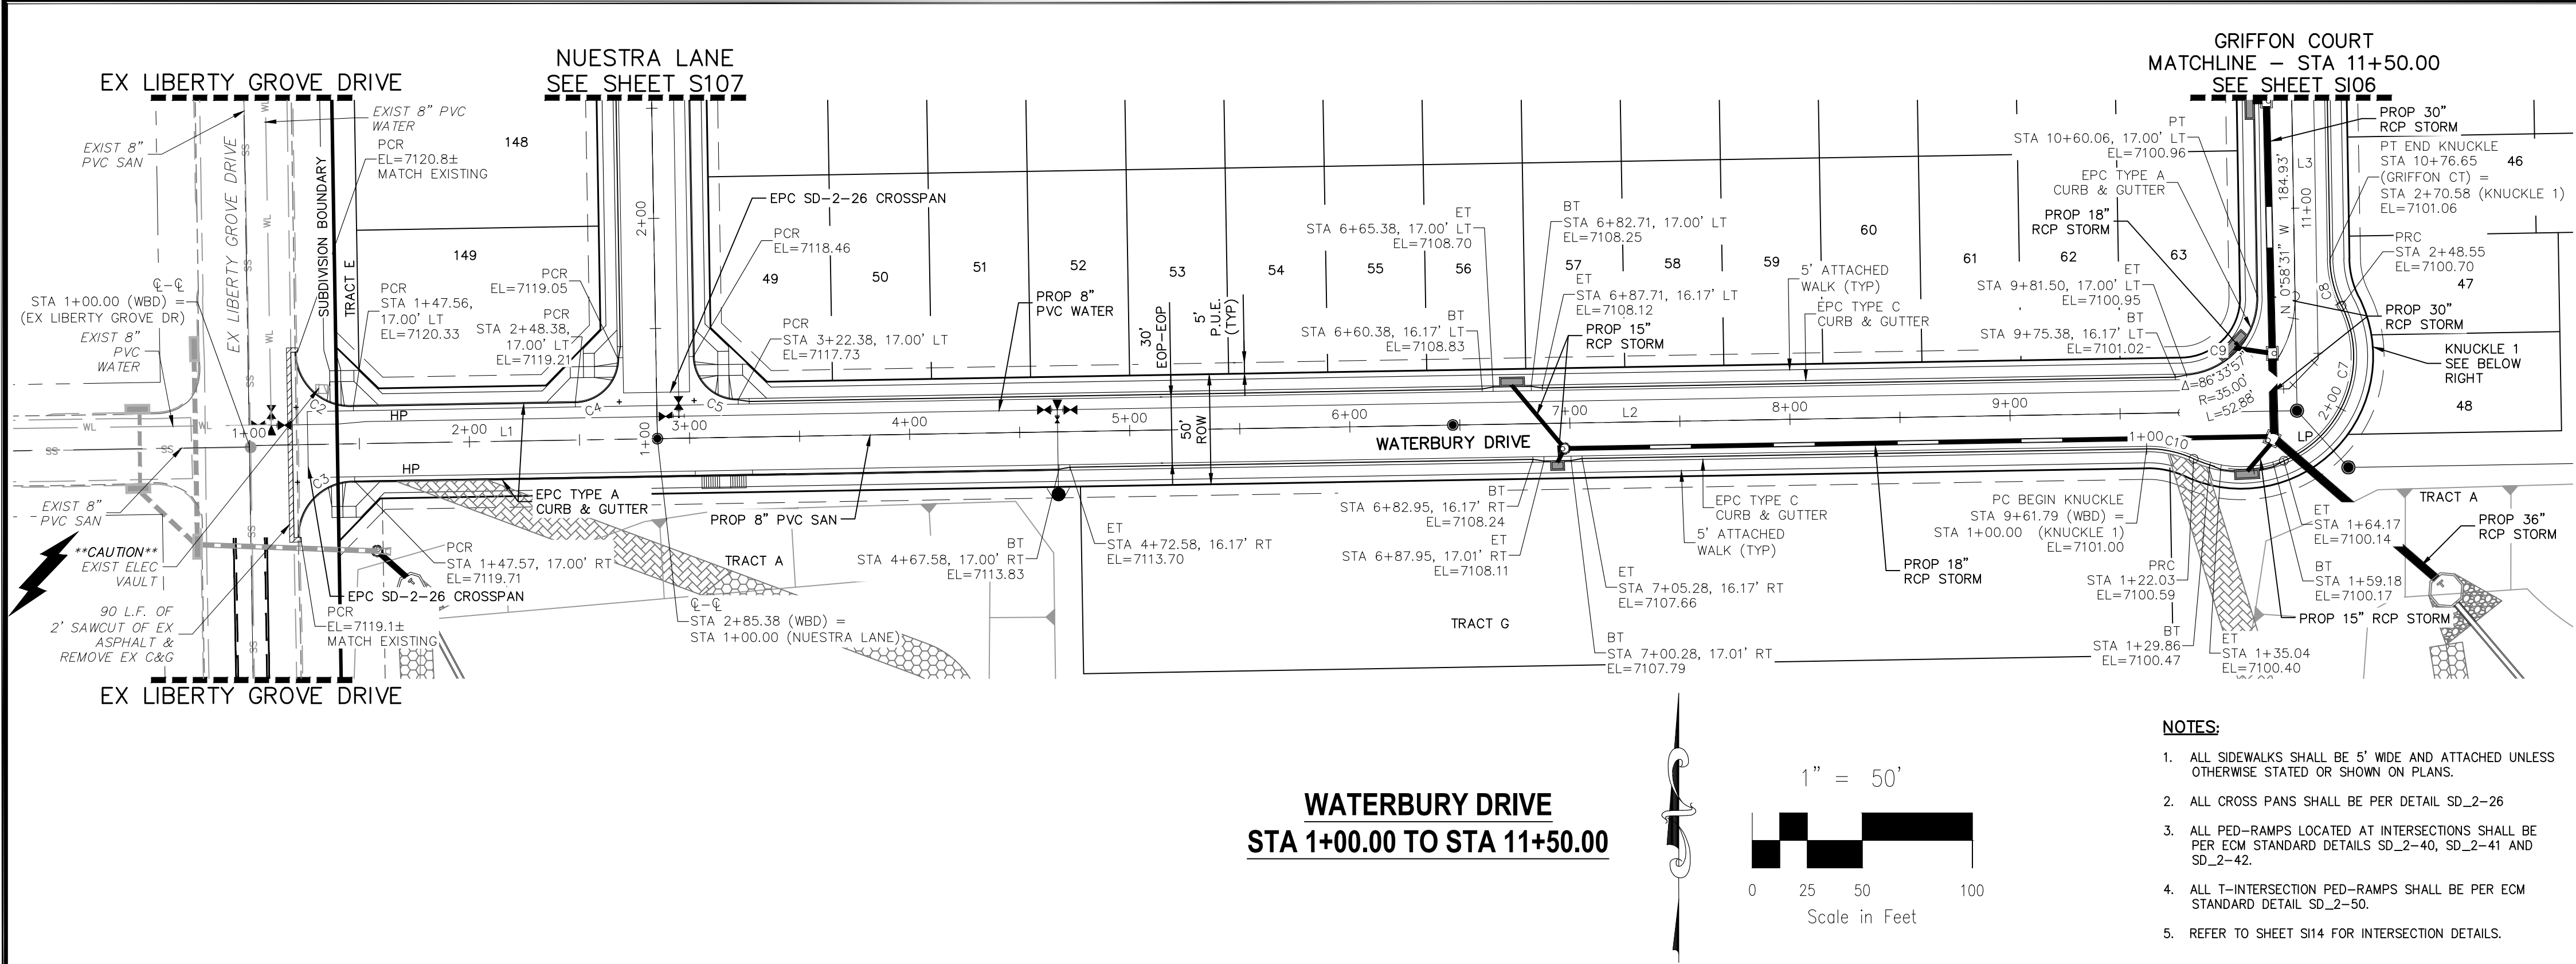



CENTERLINE CURVE TABLE			
CURVE	LENGTH	RADIUS	DELTA
C1	81.68	52.00	90.00

CENTERLINE LINE TABLE		
LINE	LENGTH	DIRECTION
L1	185.38	N89°01'29"E
L2	639.00	N89°01'29"E
L3	184.93	N0°58'31"W

PCR/FL CURVE TABLE			
CURVE	LENGTH	RADIUS	DELTA
C2	39.30	25.00	90.07
C3	39.24	25.00	89.94
C4	31.42	20.00	90.00
C5	31.42	20.00	90.00
C6	22.03	48.83	25.84
C7	126.53	51.17	141.68
C8	22.03	48.83	25.84
C9	52.88	35.00	86.57

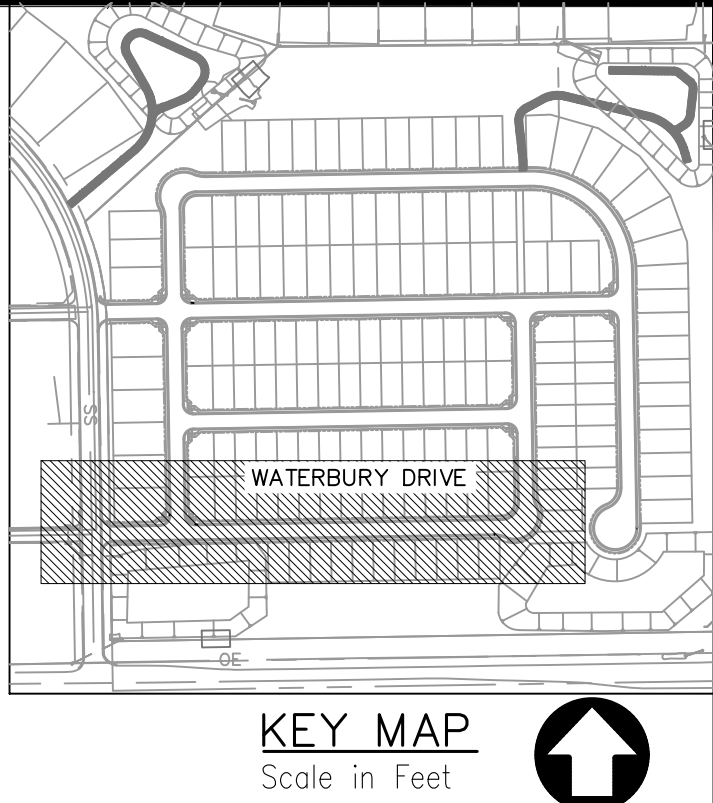

- NOTES:**
- ALL SIDEWALKS SHALL BE 5' WIDE AND ATTACHED UNLESS OTHERWISE STATED OR SHOWN ON PLANS.
 - ALL CROSS PANS SHALL BE PER DETAIL SD_2-26
 - ALL PED-RAMPS LOCATED AT INTERSECTIONS SHALL BE PER ECM STANDARD DETAILS SD_2-40, SD_2-41 AND SD_2-42.
 - ALL T-INTERSECTION PED-RAMPS SHALL BE PER ECM STANDARD DETAIL SD_2-50.
 - REFER TO SHEET S114 FOR INTERSECTION DETAILS.

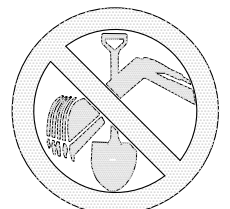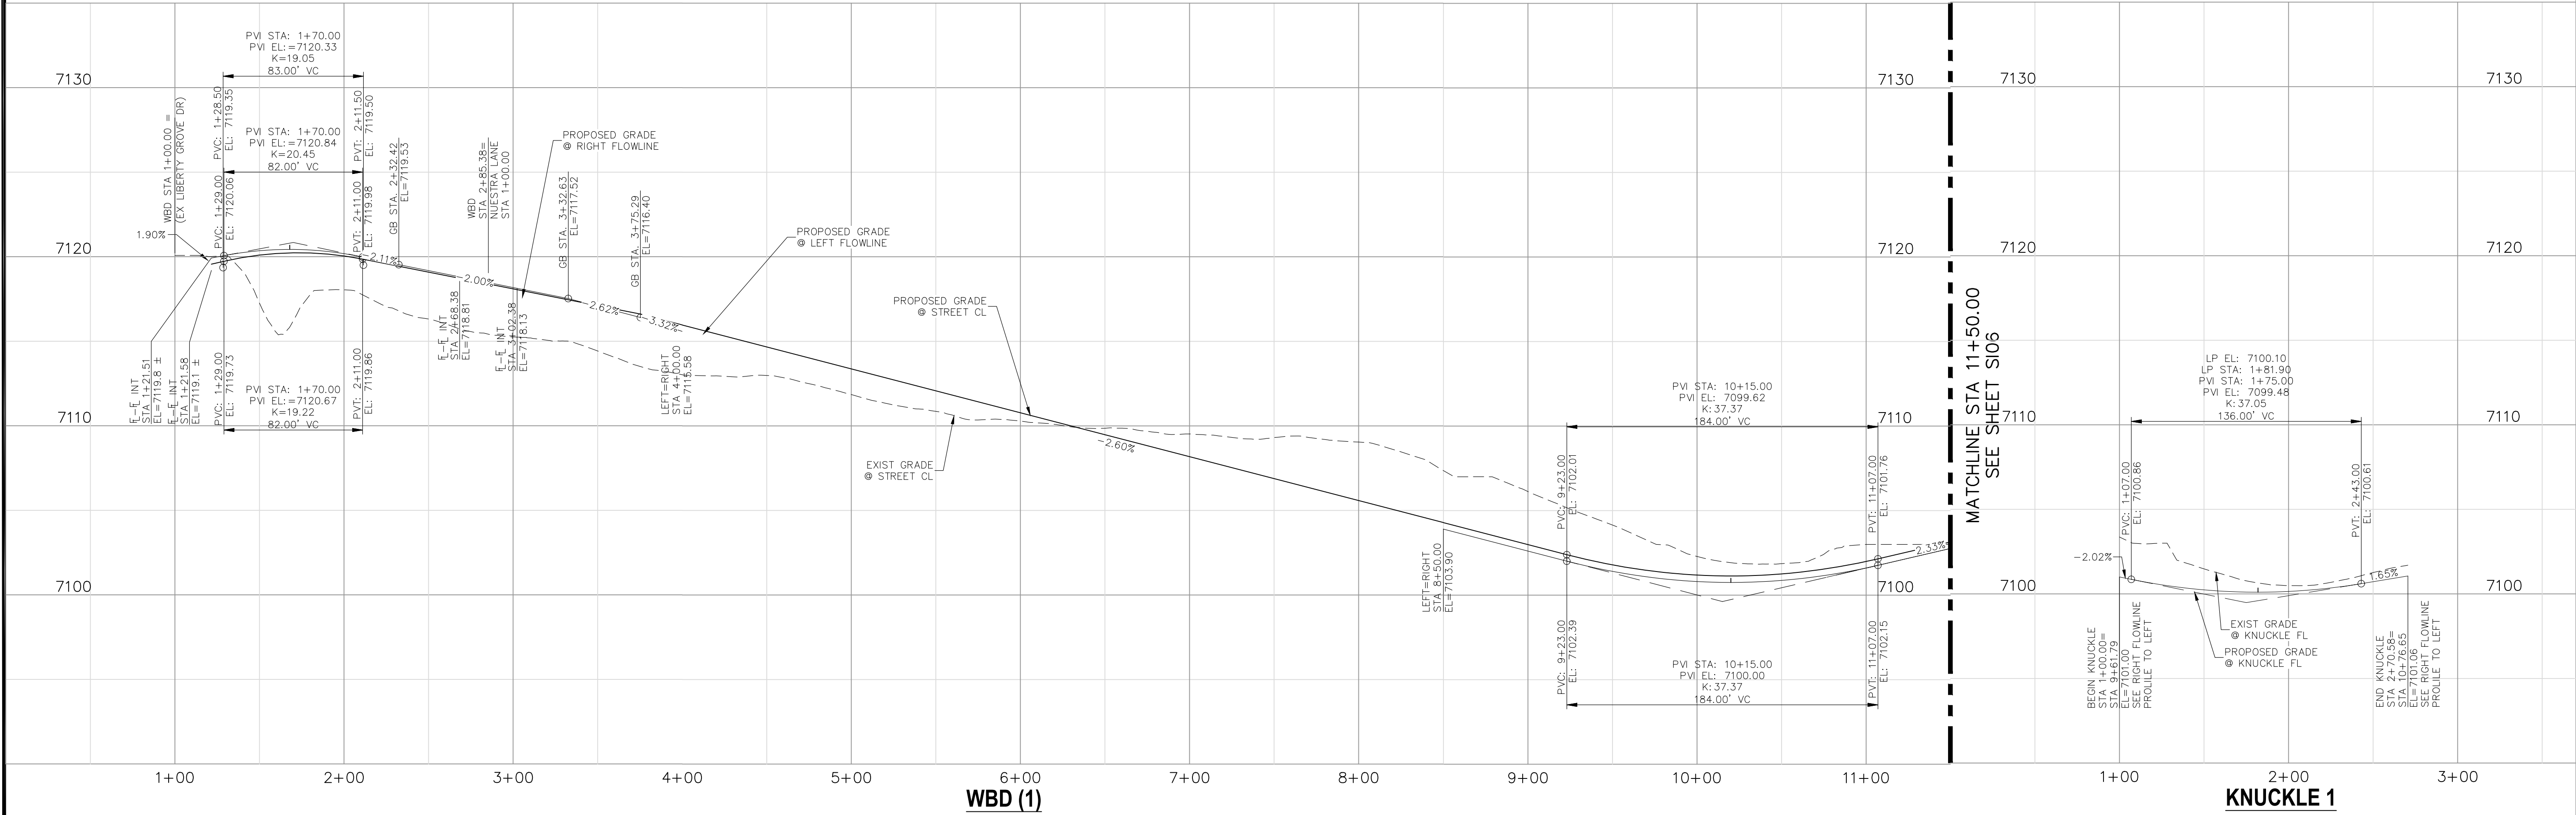

FOR LOCATING
& MARKING
GAS,
ELECTRIC,
WATER &
TELEPHONE
LINES

FOR BURIED UTILITY INFORMATION
48 HRS BEFORE YOU DIG
CALL 1-800-922-1987

DESIGN DATA:

SIDEWALKS: WIDTH(S) 5'
LOCATION: Attached ☒ 5' Detached ☐
CURB TYPE A ☒ 30'
CURB TYPE OPT C ☒
ROW WIDTH 50' EOP-EOP 30'
STREET TYPE URBAN LOCAL HVEEM Class 5
DESIGN SPEED 25 MPH

ASPHALT THICKNESS:
AC Surface _____
AB Base _____
AGG. BASE THICKNESS:
Class 6 _____
Class 5 _____
Class 2 _____

FALCON RESERVE FILING NO. 1

WATERBURY DRIVE PLAN & PROFILE

PROJECT NO. 44-144A

DATE: 07-25-2026

SCALE: HORIZONTAL: 1"=50' VERTICAL: 1"=5'

DESIGNED BY: GT

DRAWN BY: ST

CHECKED BY: GT

SHEET 5 OF 26

S105

212 N WAHATCH AVE, STE 305
COLORADO SPRINGS, CO 80903
PHONE: 719.555.5465

CIVIL CONSULTANTS, INC.

FOR AND ON BEHALF OF
WATERBURY DRIVE
CIVIL CONSULTANTS, INC.



REVISIONS:

NO.	DATE	BY	DESCRIPTION

APPROVED BY: _____ DATE: _____

THE ENGINEER PREPARING THESE PLANS WILL NOT BE RESPONSIBLE, OR LIABLE FOR, UNAUTHORIZED CHANGES TO OR USES OF THESE PLANS. ALL CHANGES TO THE PLANS MUST BE IN WRITING AND MUST BE APPROVED BY THE PREPARE OF THESE PLANS.


CAUTION

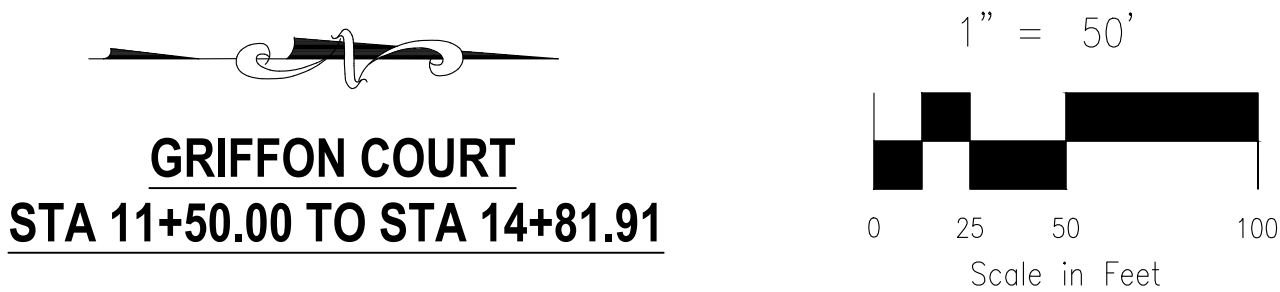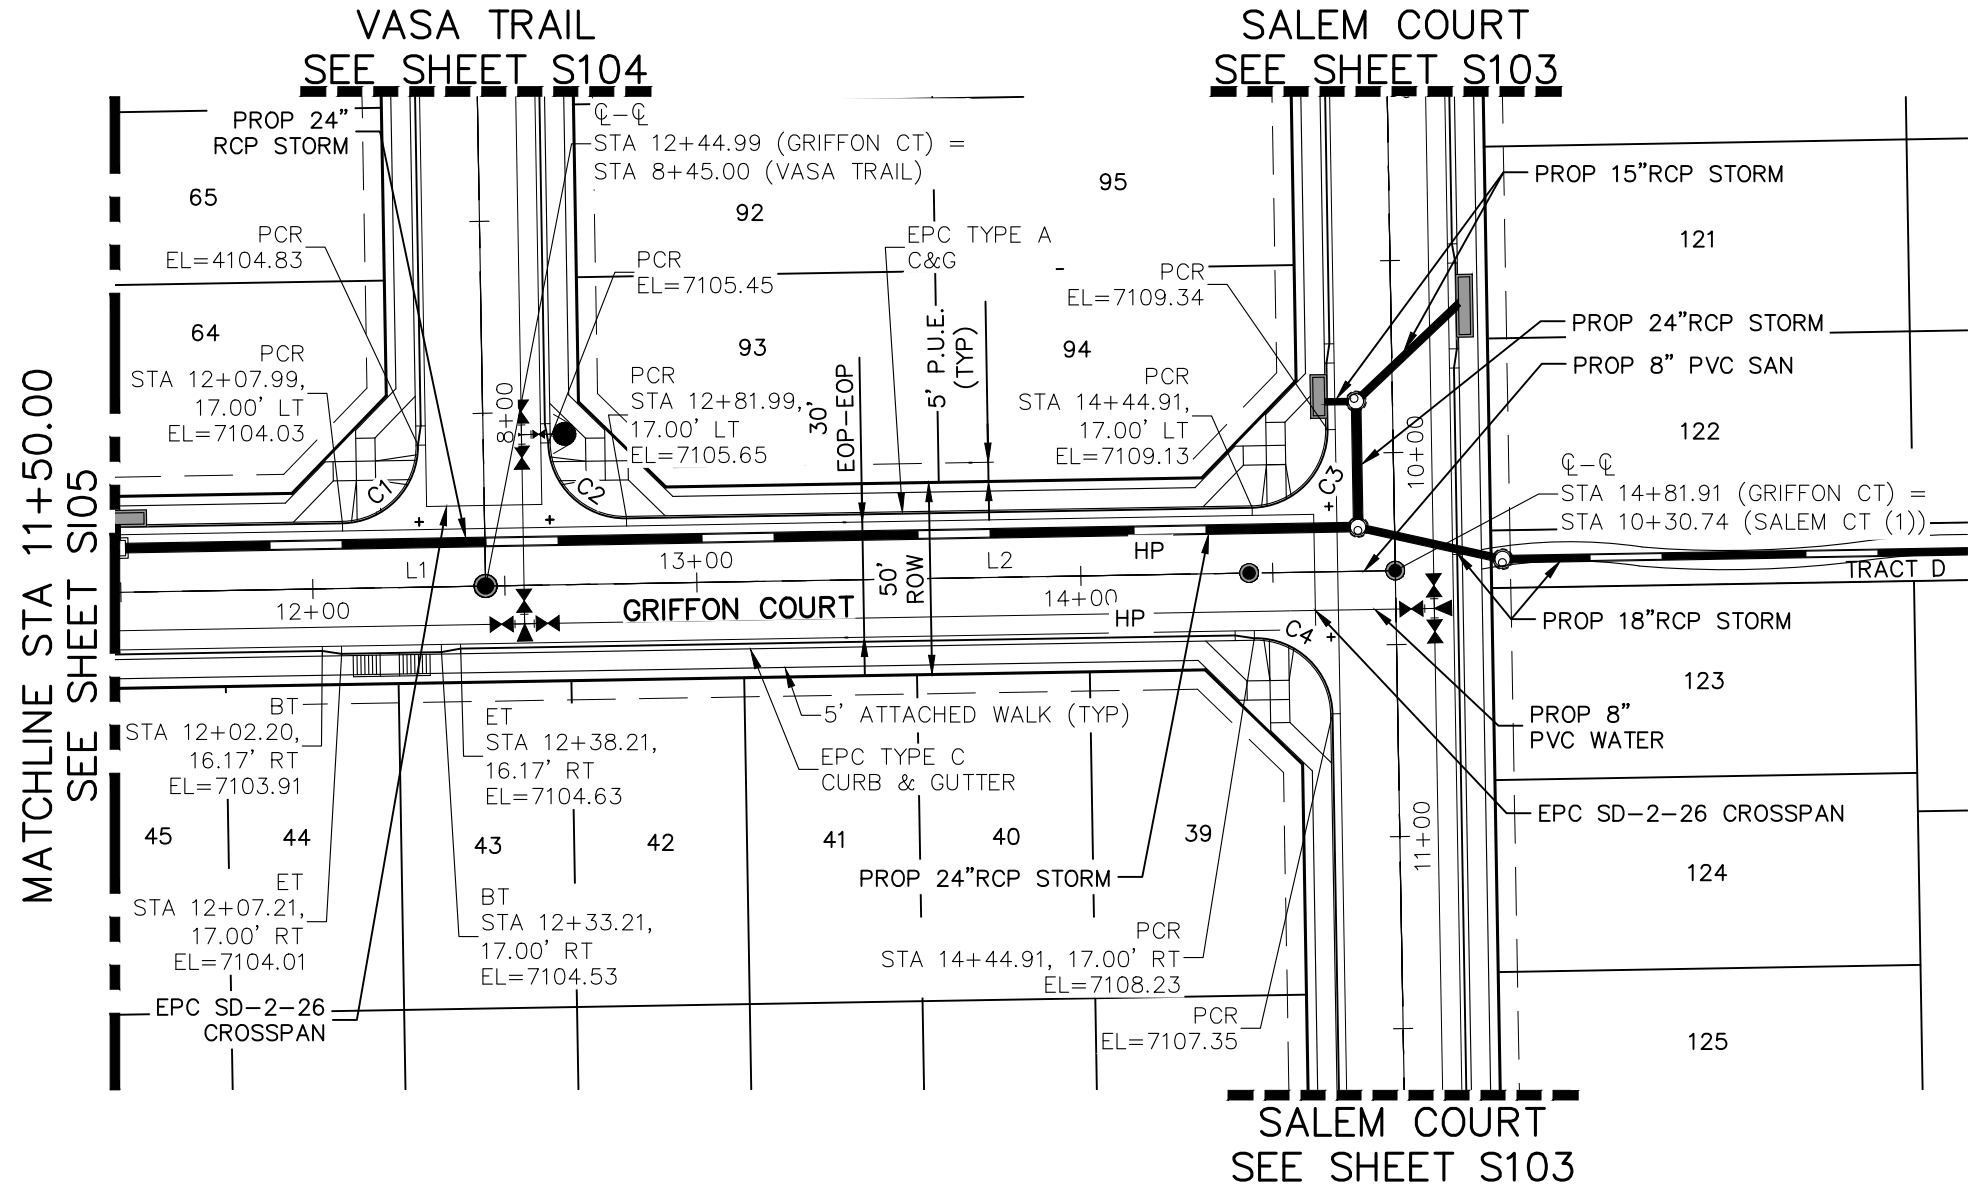

CENTERLINE LINE TABLE		
LINE	LENGTH	DIRECTION
L1	184.93	N0°58'31"W
L2	236.92	N0°58'31"W

PCR/FL CURVE TABLE			
CURVE	LENGTH	RADIUS	DELTA
C1	31.42	20.00	90.00
C2	31.42	20.00	90.00
C3	31.42	20.00	90.00
C4	31.42	20.00	90.00

- NOTES:
- ALL SIDEWALKS SHALL BE 5' WIDE AND ATTACHED UNLESS OTHERWISE STATED OR SHOWN ON PLANS.
 - ALL CROSS PANS SHALL BE PER DETAIL SD_2-26
 - ALL PED-RAMPS LOCATED AT INTERSECTIONS SHALL BE PER ECM STANDARD DETAILS SD_2-40, SD_2-41 AND SD_2-42.
 - ALL T-INTERSECTION PED-RAMPS SHALL BE PER ECM STANDARD DETAIL SD_2-50.
 - REFER TO SHEET S114 FOR INTERSECTION DETAILS.

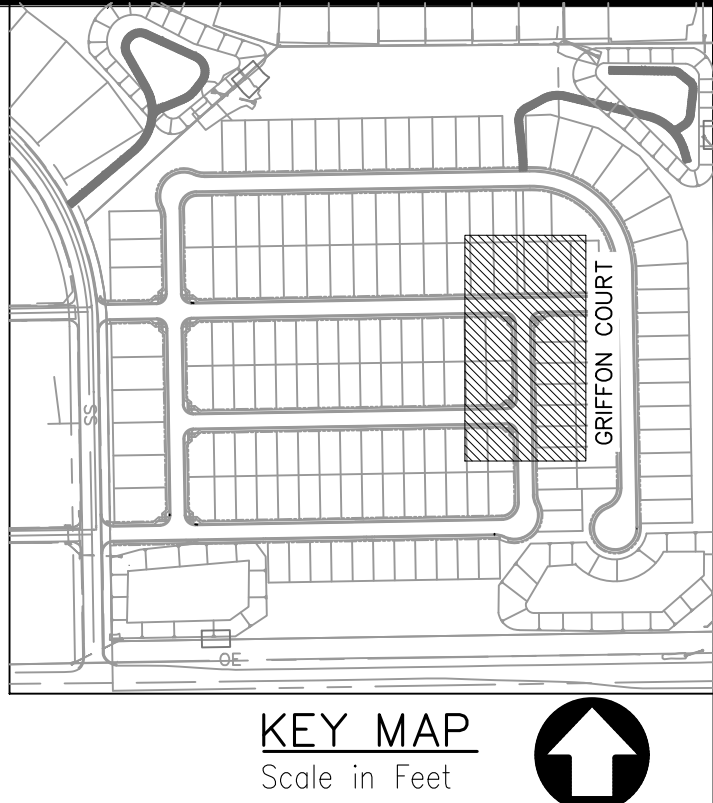

FALCON RESERVE FILING NO. 1

GRIFFON COURT PLAN & PROFILE

PROJECT NO. 44-144A

DESIGNED BY: GT

DRAWN BY: ST

CHECKED BY: GT

DATE: 07-25-2026

SHEET 6 OF 26

S106

212 N WAHATCH AVE, STE 305
COLORADO SPRINGS CO 80903
PHONE: 719.555.5465


VIRGIL A. SANCHEZ, COLORADO P.E. NO. 37160

FOR AND ON BEHALF OF VIRGIL A. SANCHEZ, INC.


NO.	DATE	BY	DESCRIPTION	APPROVED BY	DATE

THE ENGINEER PREPARING THESE PLANS WILL NOT BE RESPONSIBLE, OR LIABLE FOR, UNAUTHORIZED CHANGES TO OR USES OF THESE PLANS. ALL CHANGES TO THE PLANS MUST BE IN WRITING AND MUST BE APPROVED BY THE PREPARE OF THESE PLANS.

CAUTION

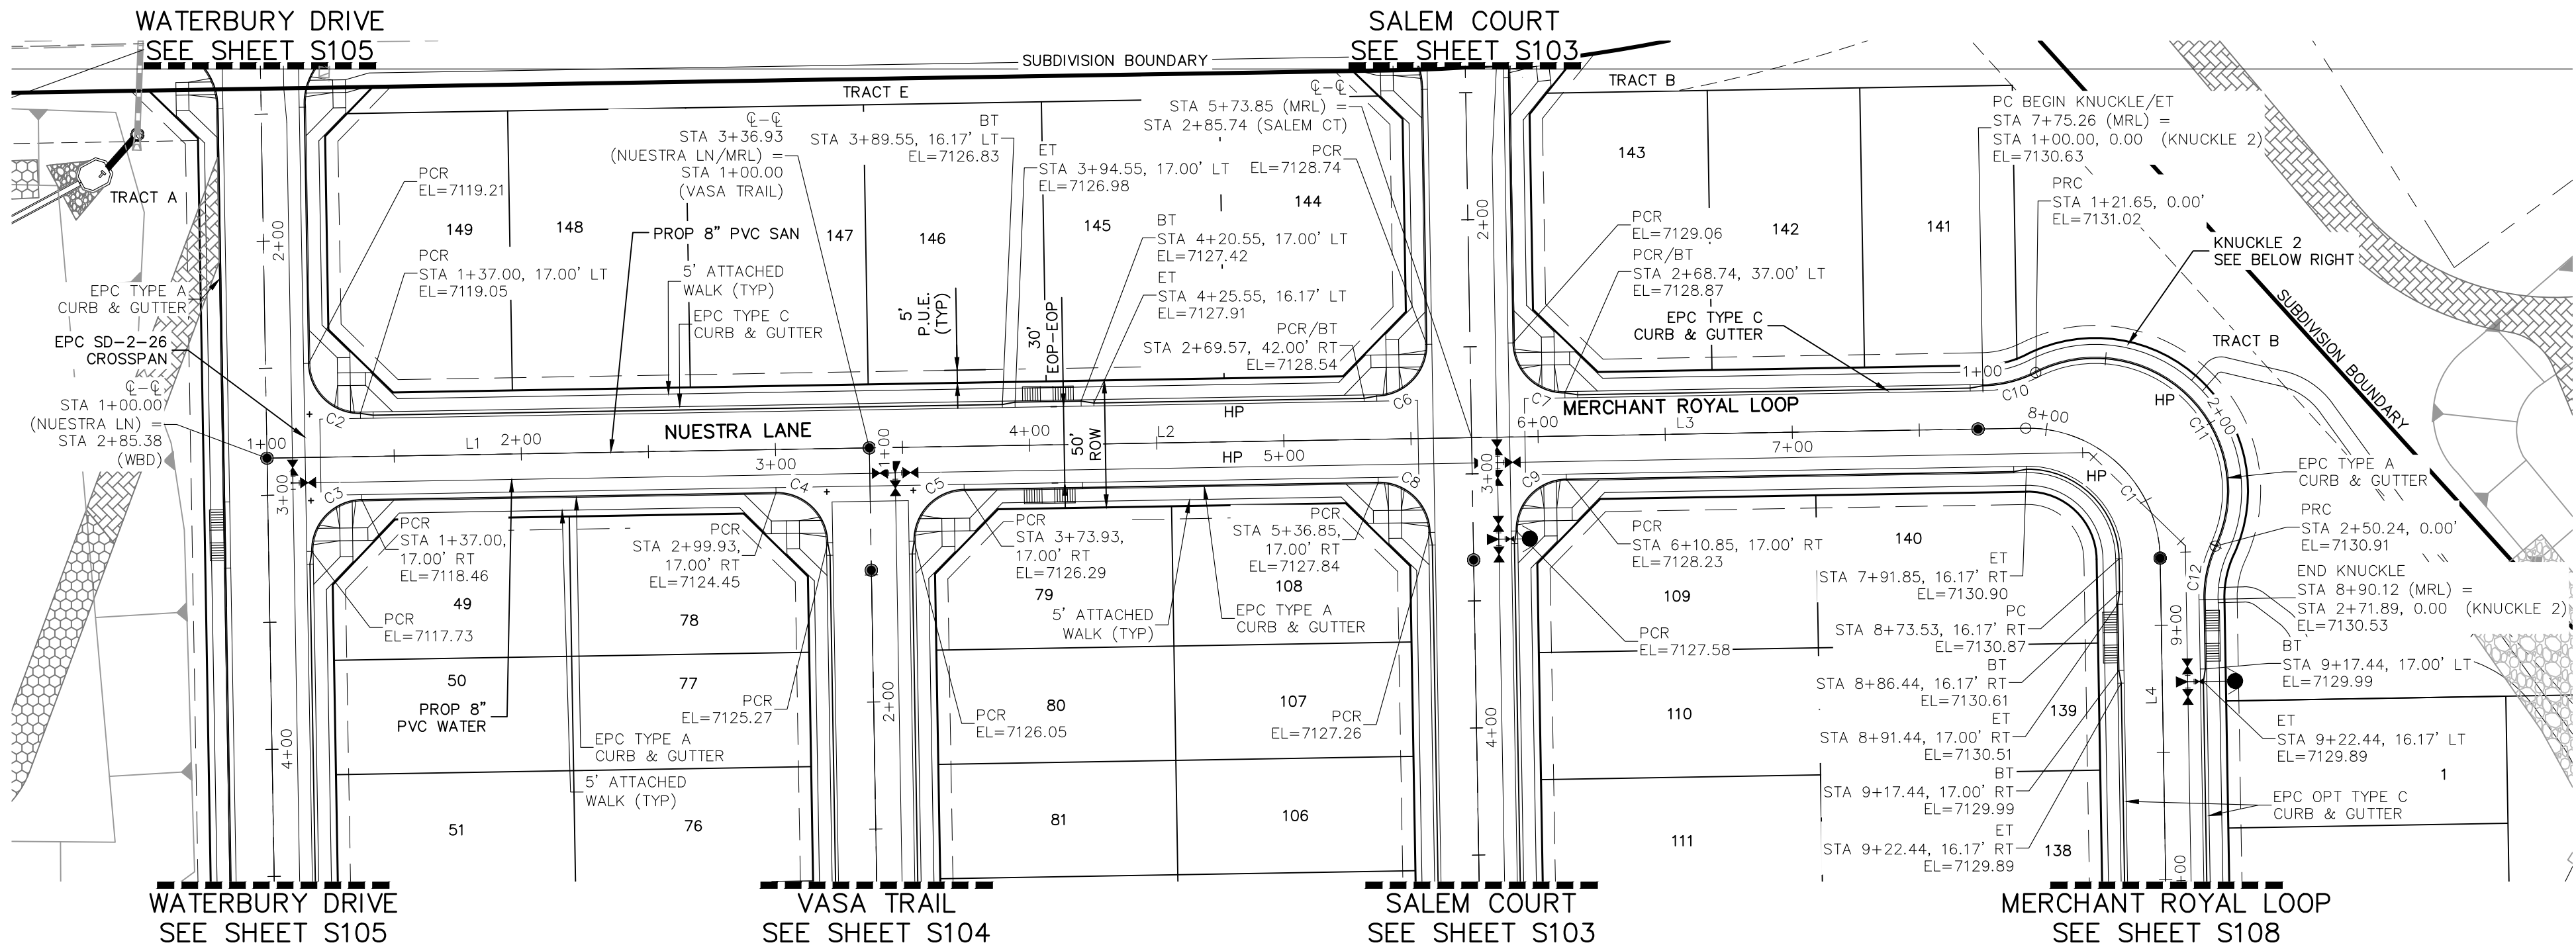

NUESTRA LANE/MERCHANT ROYAL LOOP
STA 1+00.00 TO STA 14+81.91

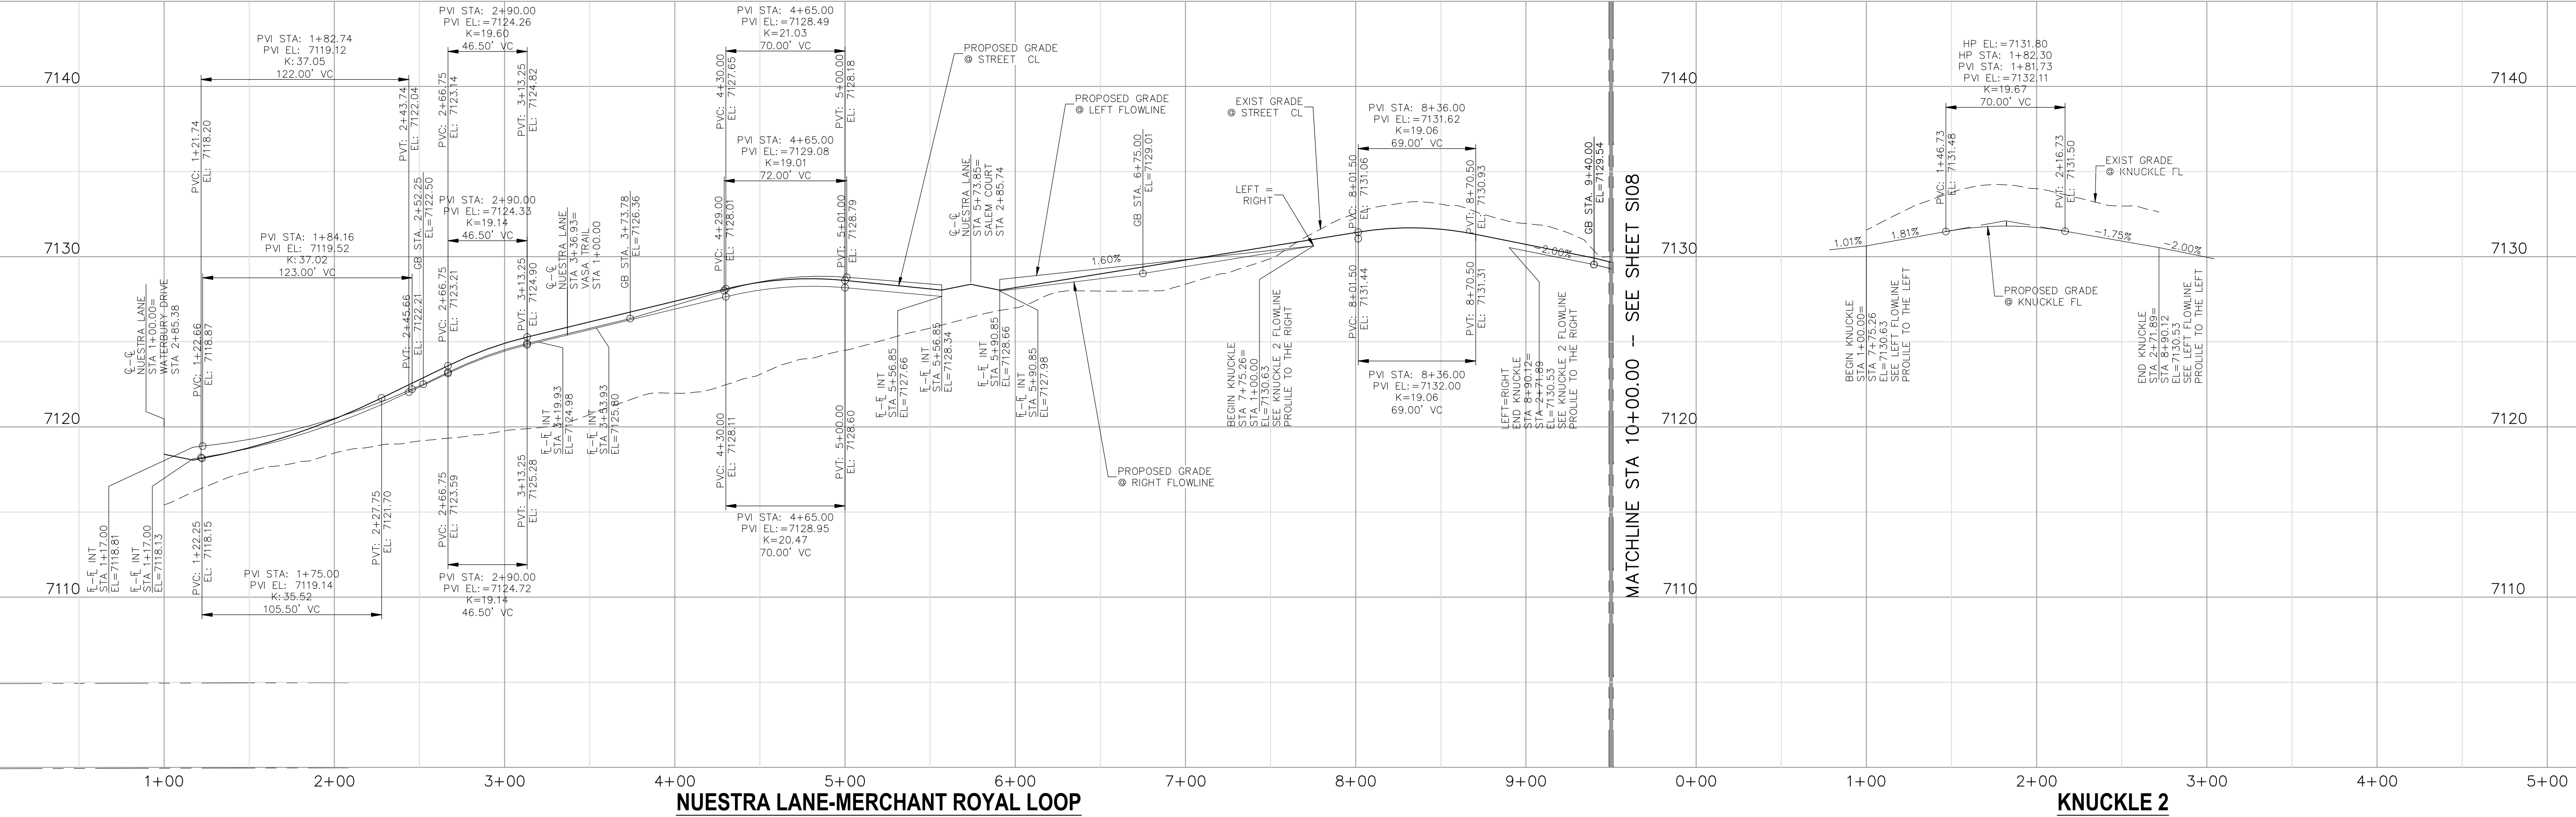


CENTERLINE CURVE TABLE			
CURVE	LENGTH	RADIUS	DELTA
C1	81.68	52.00	90.00


CENTERLINE LINE TABLE		
LINE	LENGTH	DIRECTION
L1	236.93	N0°58'31\"W
L2	236.92	N0°58'31\"W
L3	218.00	N0°58'31\"W
L4	713.00	N89°01'29\"E

PCR/FL CURVE TABLE			
CURVE	LENGTH	RADIUS	DELTA
C2	31.42	20.00	90.00
C3	31.42	20.00	90.00
C4	31.42	20.00	90.00
C5	31.42	20.00	90.00
C6	31.42	20.00	90.00
C7	31.42	20.00	90.00
C8	31.42	20.00	90.00
C9	31.42	20.00	90.00
C10	21.65	48.00	25.84
C11	128.59	52.00	141.68
C12	21.65	48.00	25.84
C13	56.29	35.83	90.00

- NOTES:**
- ALL SIDEWALKS SHALL BE 5' WIDE AND ATTACHED UNLESS OTHERWISE STATED OR SHOWN ON PLANS.
 - ALL CROSS PANS SHALL BE PER DETAIL SD_2-26
 - ALL PED-RAMPS LOCATED AT INTERSECTIONS SHALL BE PER EGM STANDARD DETAILS SD_2-40, SD_2-41 AND SD_2-42.
 - ALL T-INTERSECTION PED-RAMPS SHALL BE PER EGM STANDARD DETAIL SD_2-50.
 - REFER TO SHEET S114 FOR INTERSECTION DETAILS.

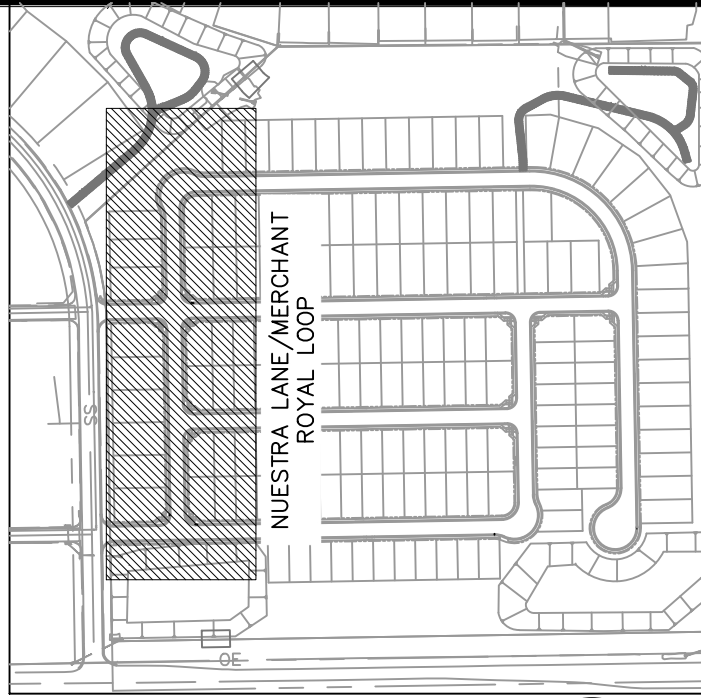

KEY MAP
Scale in Feet

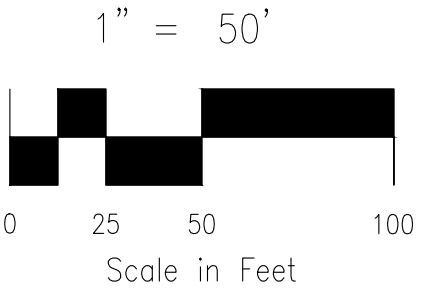

FALCON RESERVE FILING NO. 1

NUESTRA LANE-MERCHANT ROYAL LOOP PLAN & PROFILE

PROJECT NO. 44-144A

DATE: 07-25-2026

SCALE: HORIZONTAL: 1"=50' VERTICAL: 1"=5'

DESIGNED BY: GT

DRAWN BY: ST

CHECKED BY: GT

SHEET 7 OF 26

S107

212 N WAHATCH AVE, STE 305
COLORADO SPRINGS, CO 80903
PHONE: 719.555.5465

CIVIL CONSULTANTS, INC.


VIRGIL A. SANCHEZ, COLORADO P.E. NO. 37160

FOR AND ON BEHALF OF CIVIL CONSULTANTS, INC.

NO.	DATE	BY	DESCRIPTION

THE ENGINEER PREPARED THESE PLANS WILL NOT BE RESPONSIBLE, OR LIABLE FOR, UNAUTHORIZED CHANGES TO OR USES OF THESE PLANS. ALL CHANGES TO THE PLANS MUST BE IN WRITING AND MUST BE APPROVED BY THE PREPARED BY THESE PLANS.

CAUTION

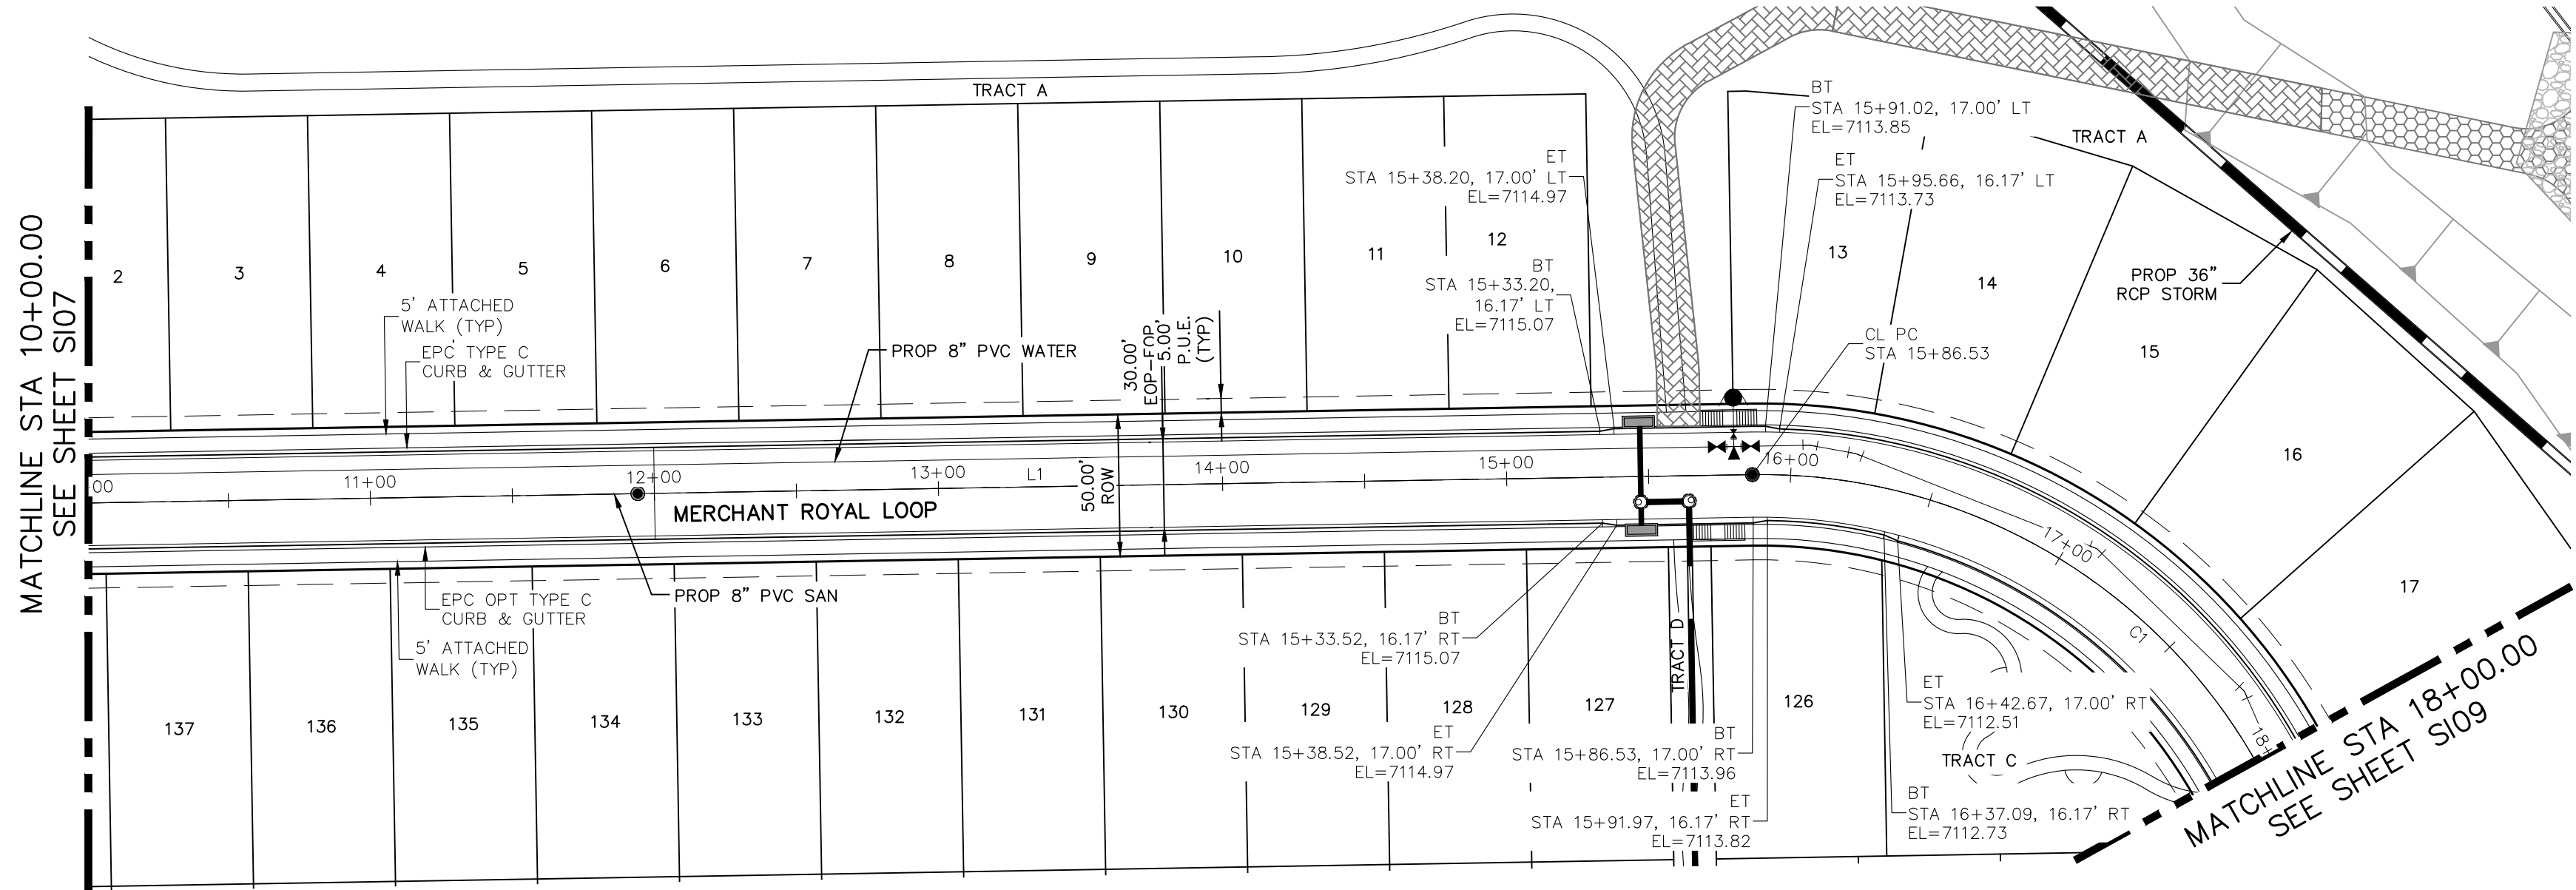



MERCHANT ROYAL LOOP
STA 10+00.00 TO STA 18+00.00

CENTERLINE LINE TABLE		
LINE	LENGTH	DIRECTION
L1	713.00	N89°01'29"E

CENTERLINE CURVE TABLE			
CURVE	LENGTH	RADIUS	DELTA
C1	314.16	200.00	90.00
C2	41.48	183.83	12.93
C3	236.09	183.00	73.92
C4	329.69	216.17	87.39

NOTES:

- ALL SIDEWALKS SHALL BE 5' WIDE AND ATTACHED UNLESS OTHERWISE STATED OR SHOWN ON PLANS.
- ALL CROSS PANS SHALL BE PER DETAIL SD_2-26
- ALL PED-RAMPS LOCATED AT INTERSECTIONS SHALL BE PER ECM STANDARD DETAILS SD_2-40, SD_2-41 AND SD_2-42.
- ALL T-INTERSECTION PED-RAMPS SHALL BE PER ECM STANDARD DETAIL SD_2-50.
- REFER TO SHEET S114 FOR INTERSECTION DETAILS.

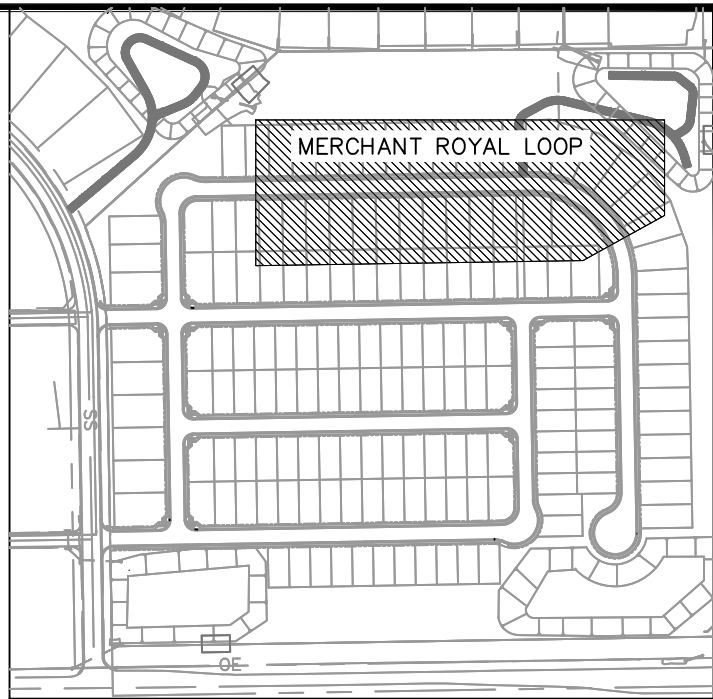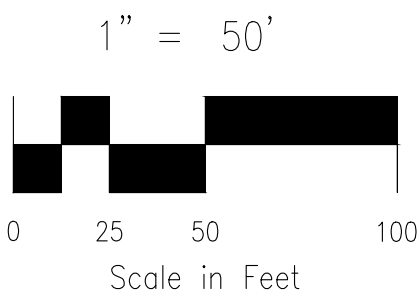

KEY MAP
Scale in Feet

MATCHLINE STA 10+00.00
SEE SHEET SIO7

MATCHLINE STA 18+00.00
SEE SHEET SIO9

11+00 12+00 13+00 14+00 15+00 16+00 17+00 18+00 19+00 20+00 21+00 22+00 23+00 24+00

MRL (6)

MERCHANT ROYAL LOOP

MRL (6)



FOR LOCATING
& MARKING
GAS,
ELECTRIC,
WATER &
TELEPHONE
LINES

FOR BURIED UTILITY INFORMATION
48 HRS BEFORE YOU DIG
CALL 1-800-922-1987

DESIGN DATA:

SIDEWALKS: WIDTH(S) 5'
LOCATION: Attached ☒ Detached ☐
CURB TYPE: A ☒ B ☐
CURB TYPE OPT C ☒
ROW WIDTH 50' EOP-EOP 30'
STREET TYPE URBAN LOCAL HVEEM Class 5
DESIGN SPEED 25 MPH

ASPHALT THICKNESS:
AC Surface _____
AB Base _____
AGG. BASE THICKNESS:
Class 6 _____
Class 5 _____
Class 2 _____

REVISIONS:		APPROVED BY:		DATE:	
NO.	DATE	BY	DESCRIPTION		


THE ENGINEER PREPARING THESE PLANS WILL NOT BE RESPONSIBLE, OR LIABLE FOR, UNAUTHORIZED CHANGES TO OR USES OF THESE PLANS. ALL CHANGES TO THE PLANS MUST BE IN WRITING AND MUST BE APPROVED BY THE PREPARED OF THESE PLANS.

CAUTION

VIRGIL A. SANCHEZ, COLORADO P.E. NO. 37160

FOR AND ON
BEHALF OF
MKS CONSULTANTS,
INC.

212 N. WABATCH AVE. STE 305
COLORADO SPRINGS CO 80903
PHONE: 719.555.5465

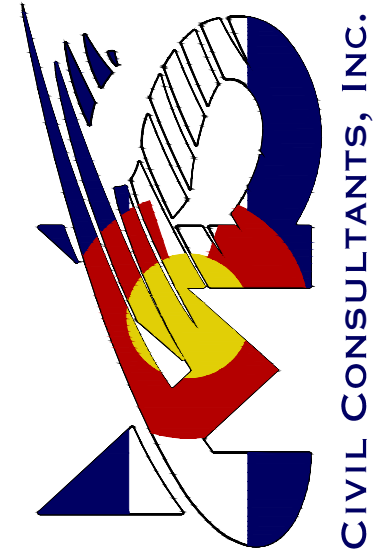

CIVIL CONSULTANTS, INC.

FALCON RESERVE FILING NO. 1

MERCHANT ROYAL LOOP PLAN & PROFILE

PROJECT NO. 44-144A

DESIGNED BY: GT


DRAWN BY: ST

CHECKED BY: GT

DATE: 07-25-2026




SHEET 8 OF 26

SIO8

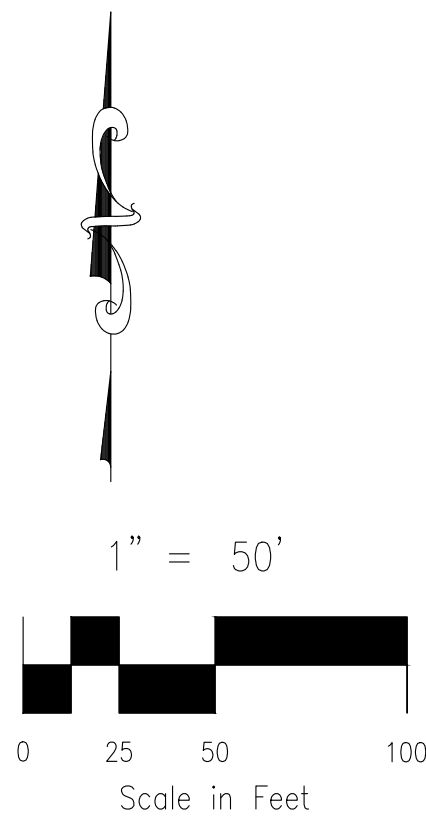

PCR/FL CURVE TABLE			
CURVE	LENGTH	RADIUS	DELTA
C2	31.42	20.00	90.00
C3	31.42	20.00	90.00
C4	205.51	47.00	250.52
C5	52.95	43.00	70.55

- NOTES:**
1. ALL SIDEWALKS SHALL BE 5' WIDE AND ATTACHED UNLESS OTHERWISE STATED OR SHOWN ON PLANS.
 2. ALL CROSS PANS SHALL BE PER DETAIL SD_2--26
 3. ALL PED--RAMPS LOCATED AT INTERSECTIONS SHALL BE PER ECM STANDARD DETAILS SD_2--40, SD_2--41 AND SD_2--42.
 4. ALL T-INTERSECTION PED--RAMPS SHALL BE PER ECM STANDARD DETAIL SD_2--50.
 5. REFER TO SHEET S114 FOR INTERSECTION DETAILS.

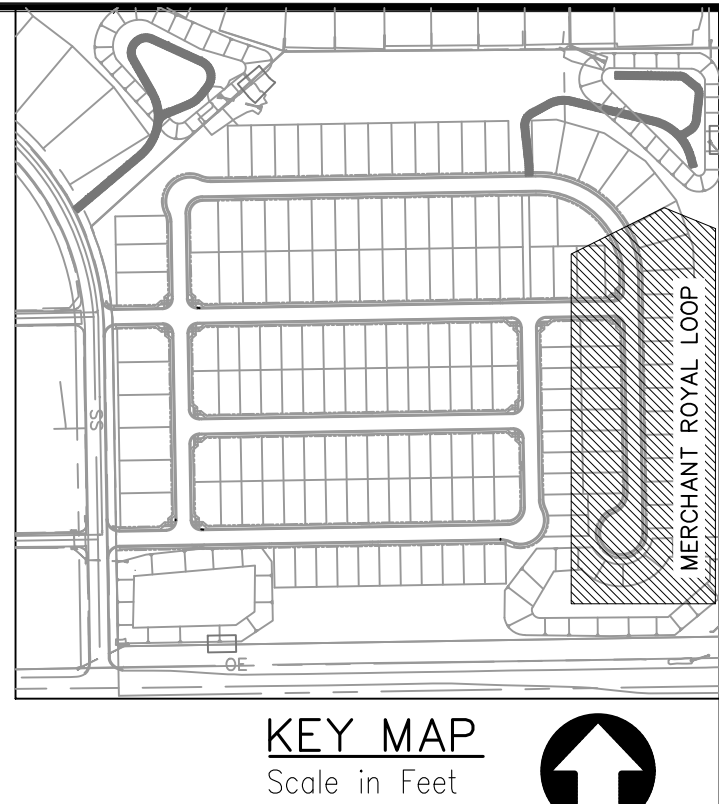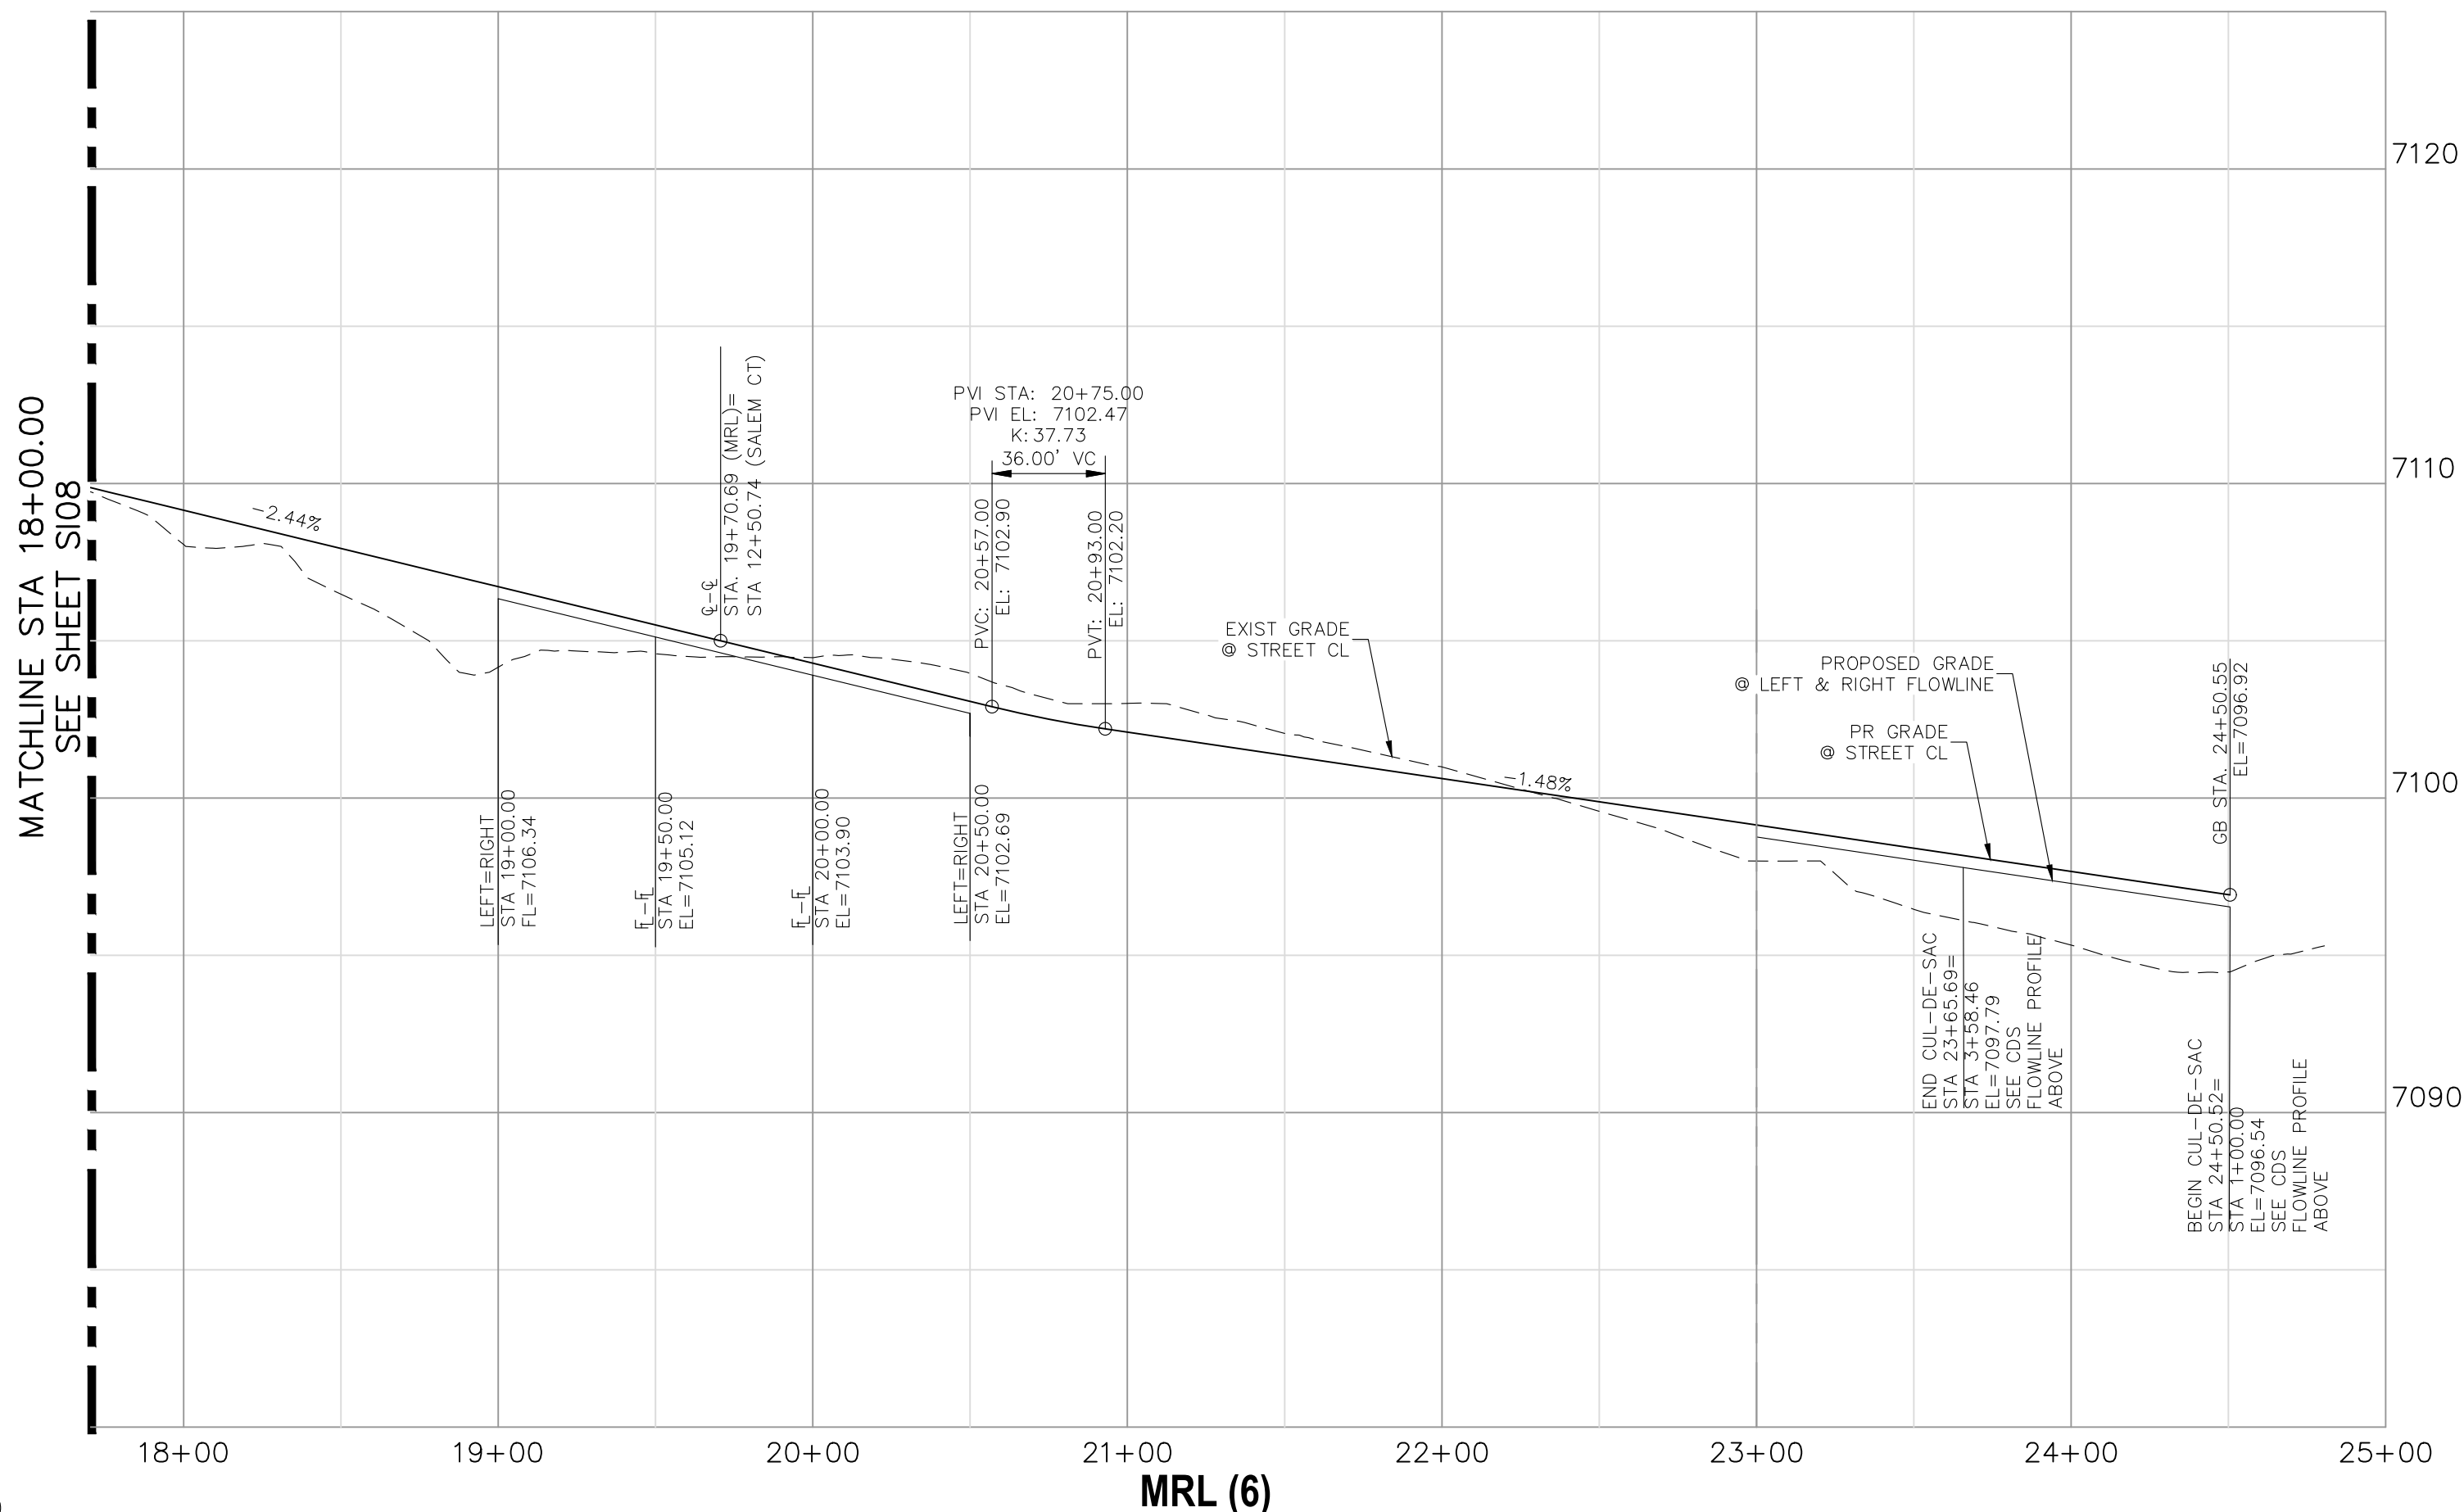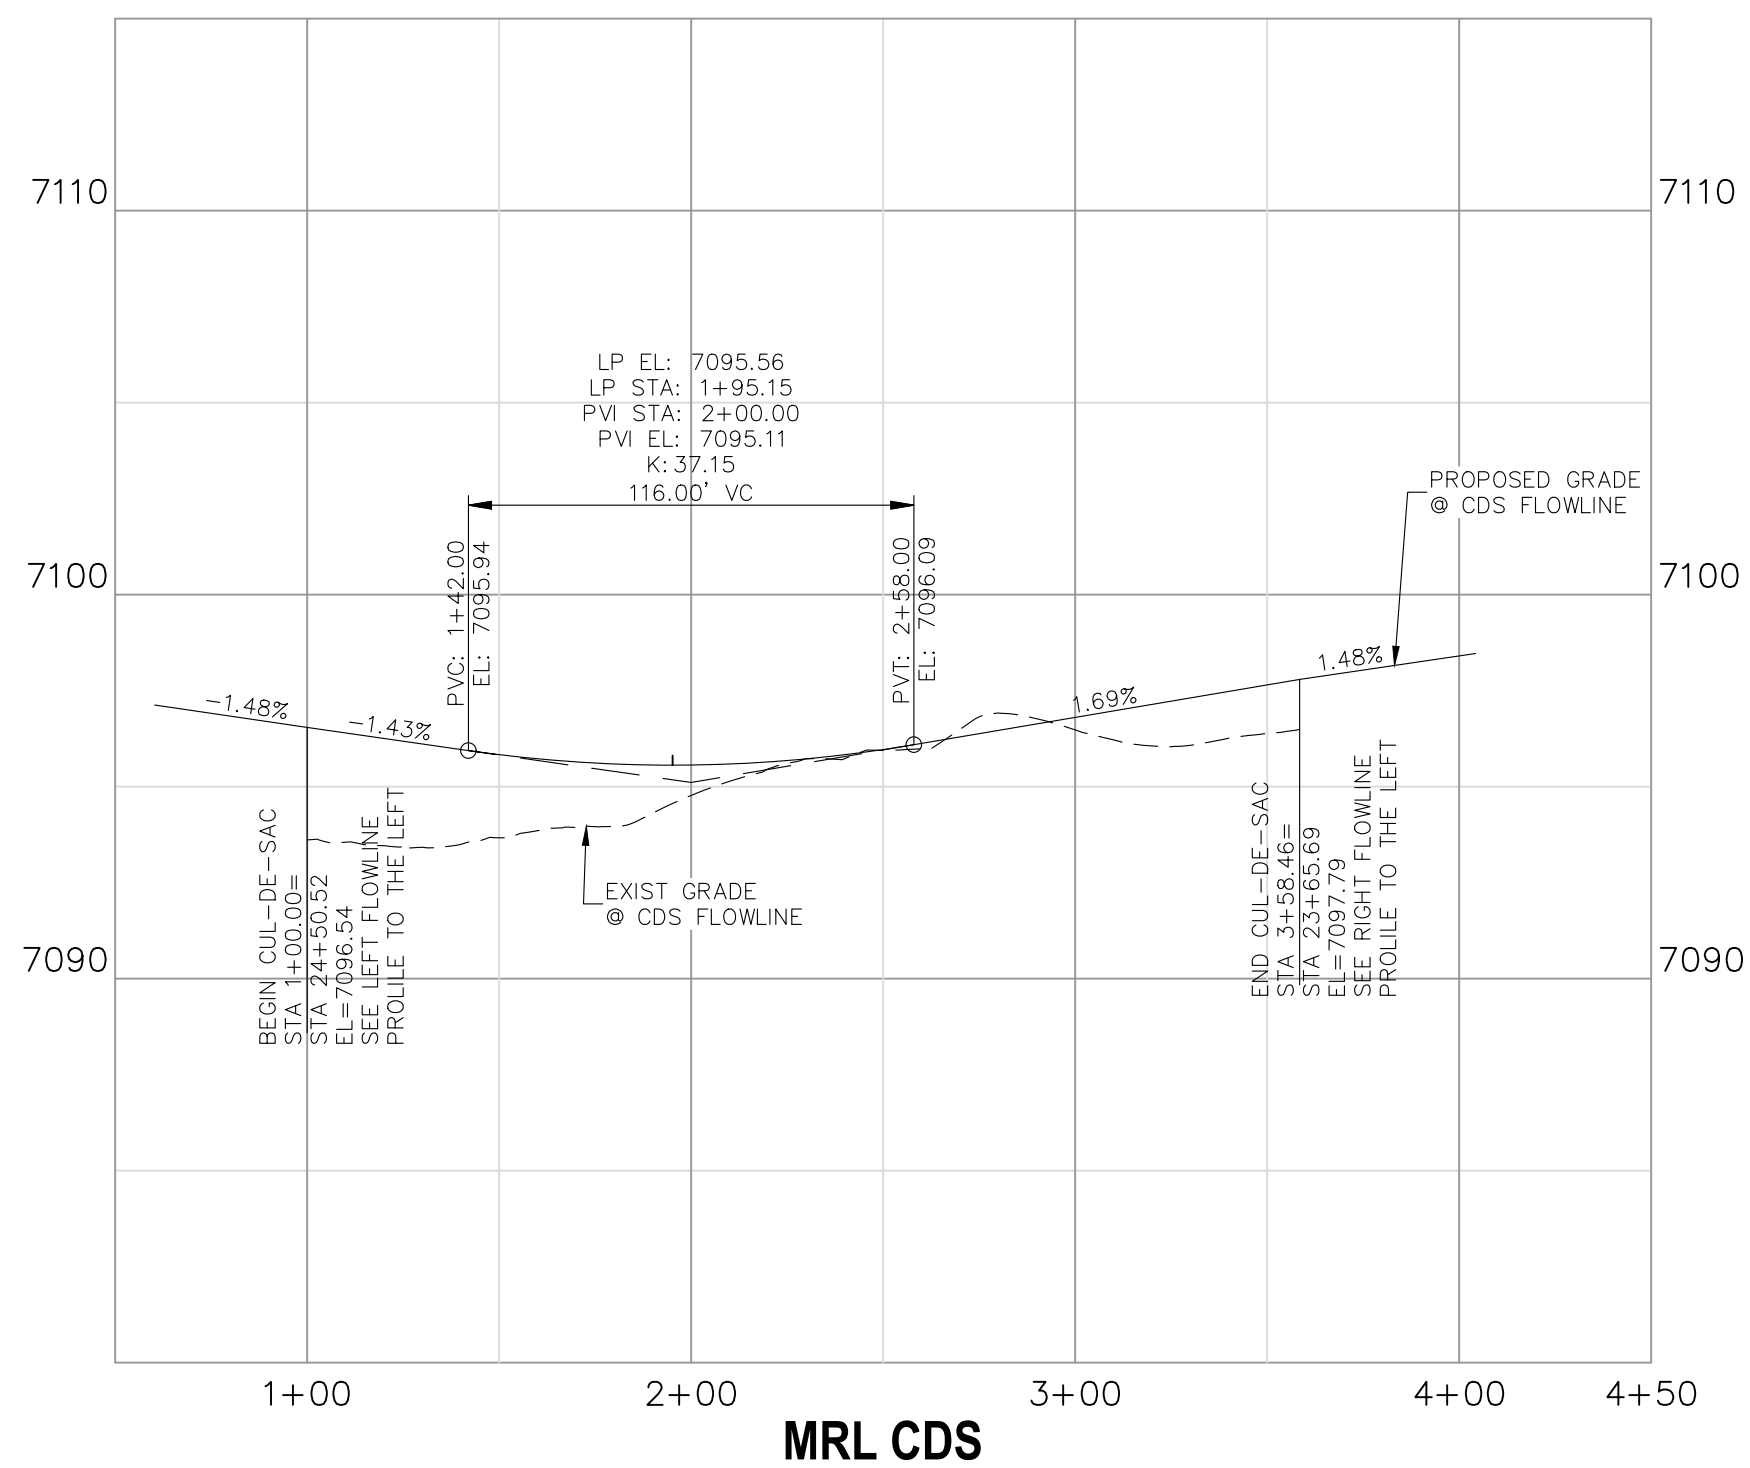

FALCON RESERVE FILING NO. 1 MERCHANT ROYAL LOOP PLAN AND PROFILE	PROJECT NO. 44-144A	SCALE:		DATE: 07-25-2026
	DESIGNED BY: GT	HORIZONTAL: 1"=50'		
	DRAWN BY: ST	VERTICAL: 1"=5'		SHEET 9 OF 26
CHECKED BY: GT				S109



CIVIL CONSULTANTS, INC.


212 N. WAHATCH AVE., STE 305
 COLORADO SPRINGS, CO 80903
 PHONE: 719.955.5485

VIRGIL A. SANCHEZ, COLORADO P.E. NO. 37160	FOR AND ON BEHALF OF M&S CIVIL CONSULTANTS, INC.
--	---


[illegible]

THE ENGINEER PREPARING THESE PLANS WILL NOT BE RESPONSIBLE, OR LIABLE FOR, UNAUTHORIZED CHANGES TO OR USES OF THESE PLANS. ALL CHANGES TO THE PLAN MUST BE IN WRITING AND MUST BE APPROVED BY THE PREPARER OF THESE PLANS.


CAUTION

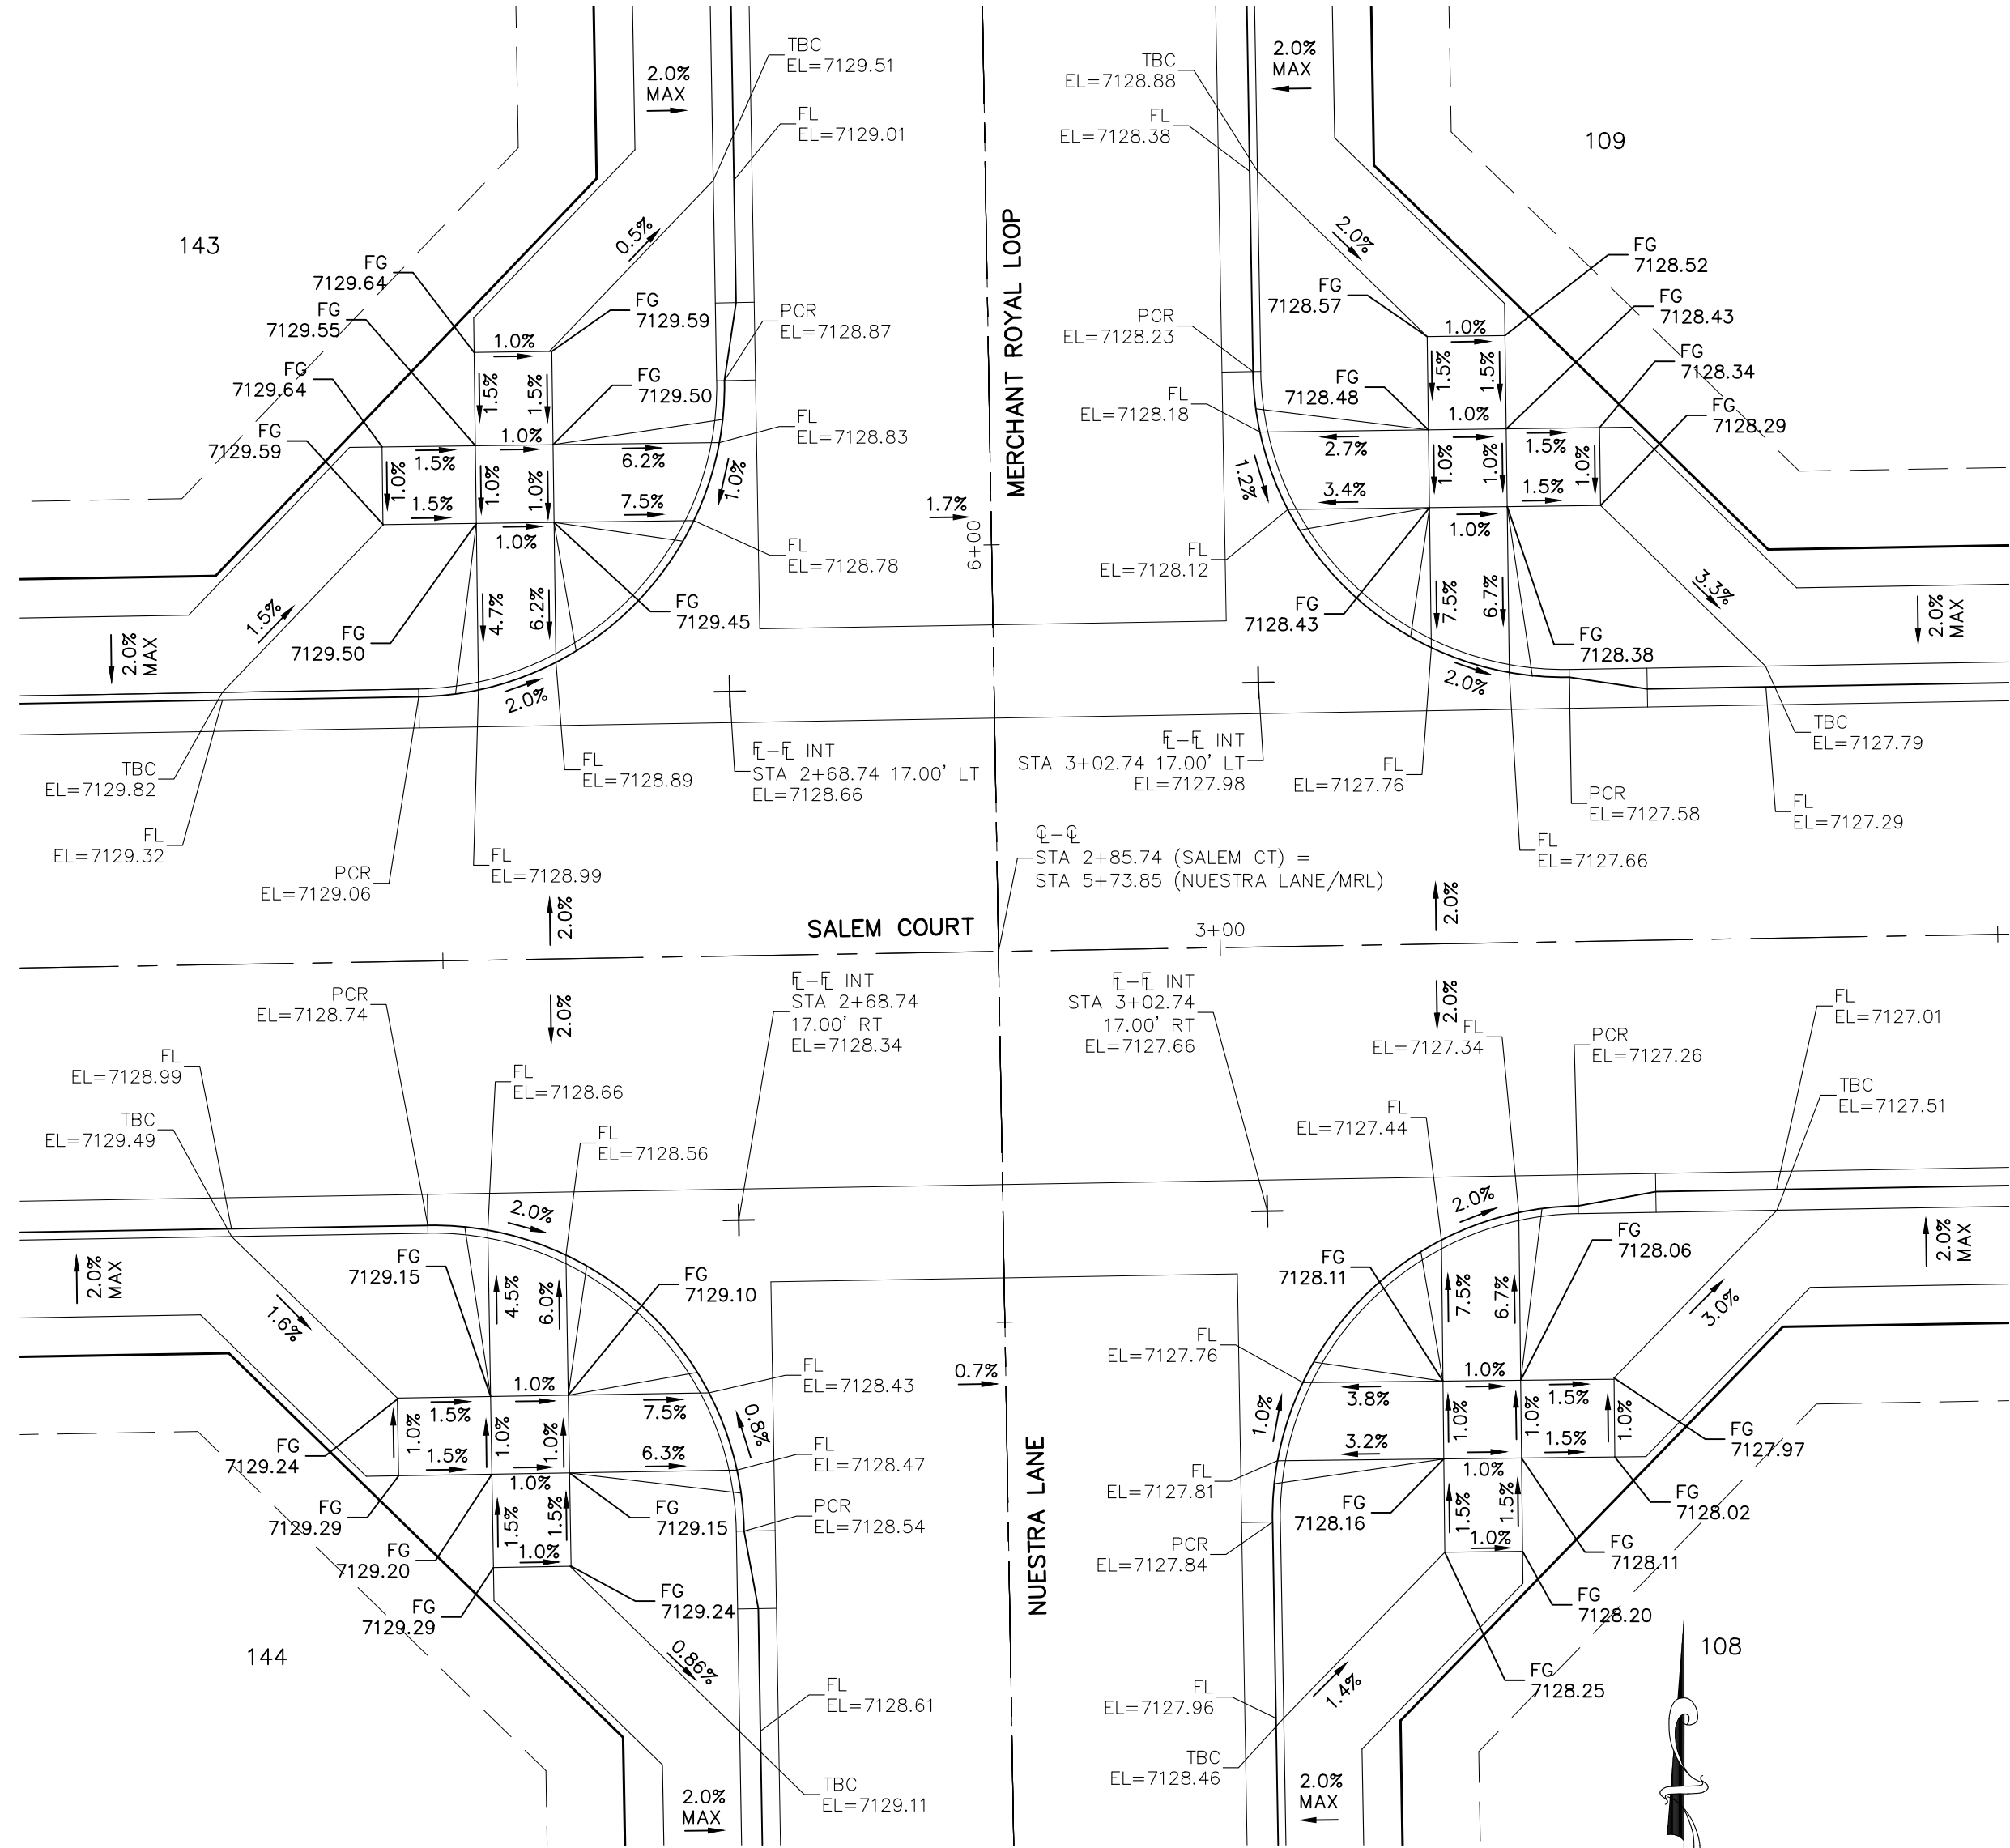

1. SALEM COURT & NUESTRA LANE /MERCHANT ROYAL LOOP


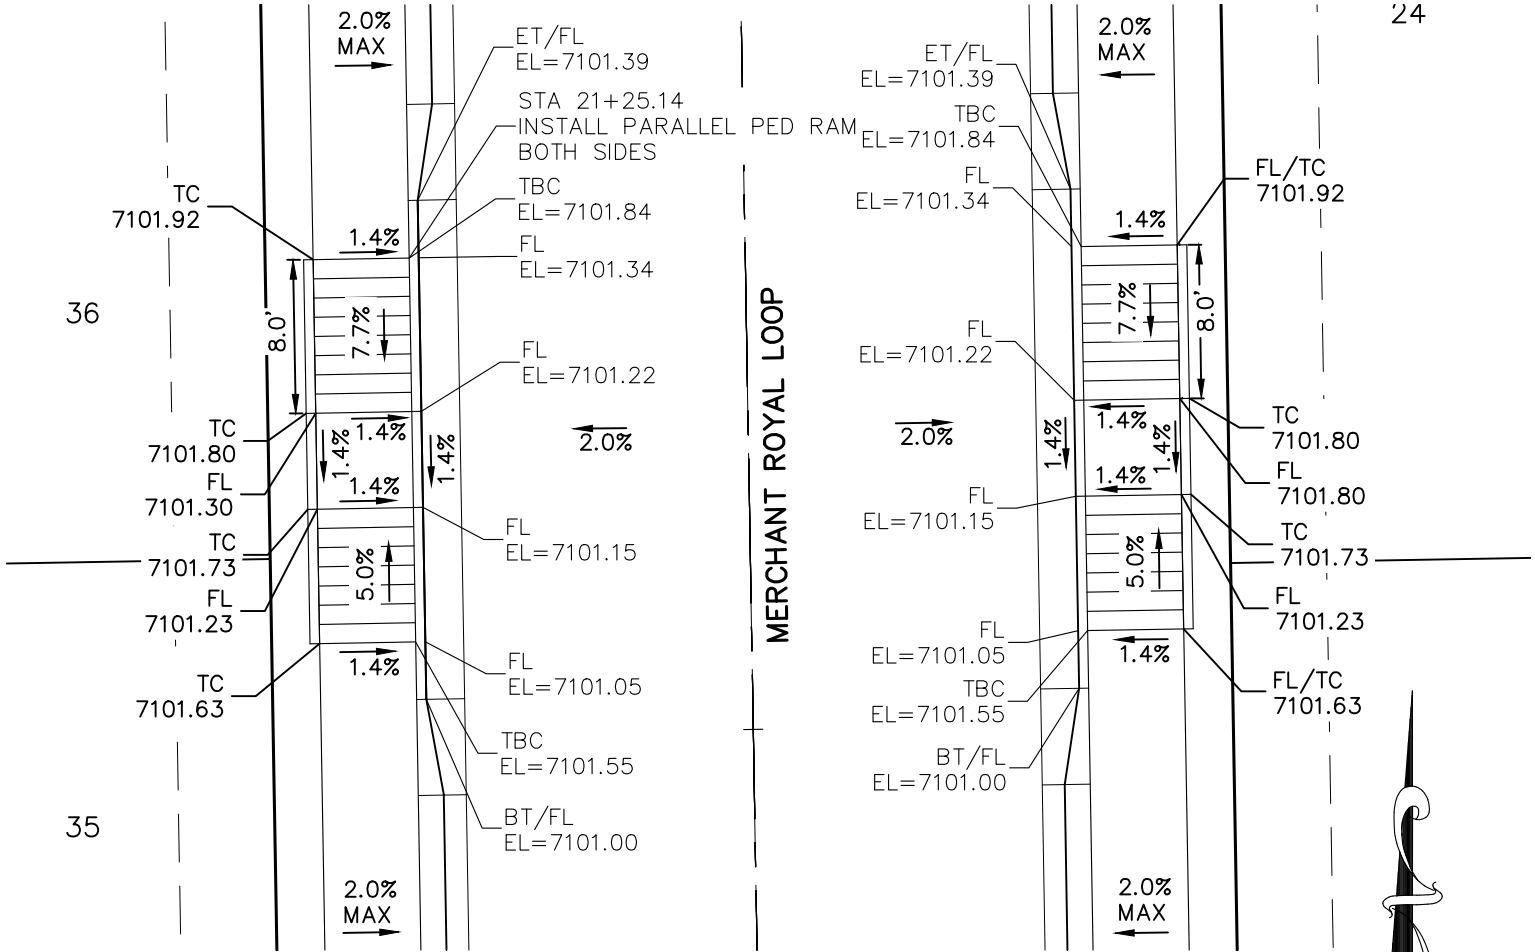


3. MERCHANT ROYAL LOOP
STA 21+25.14

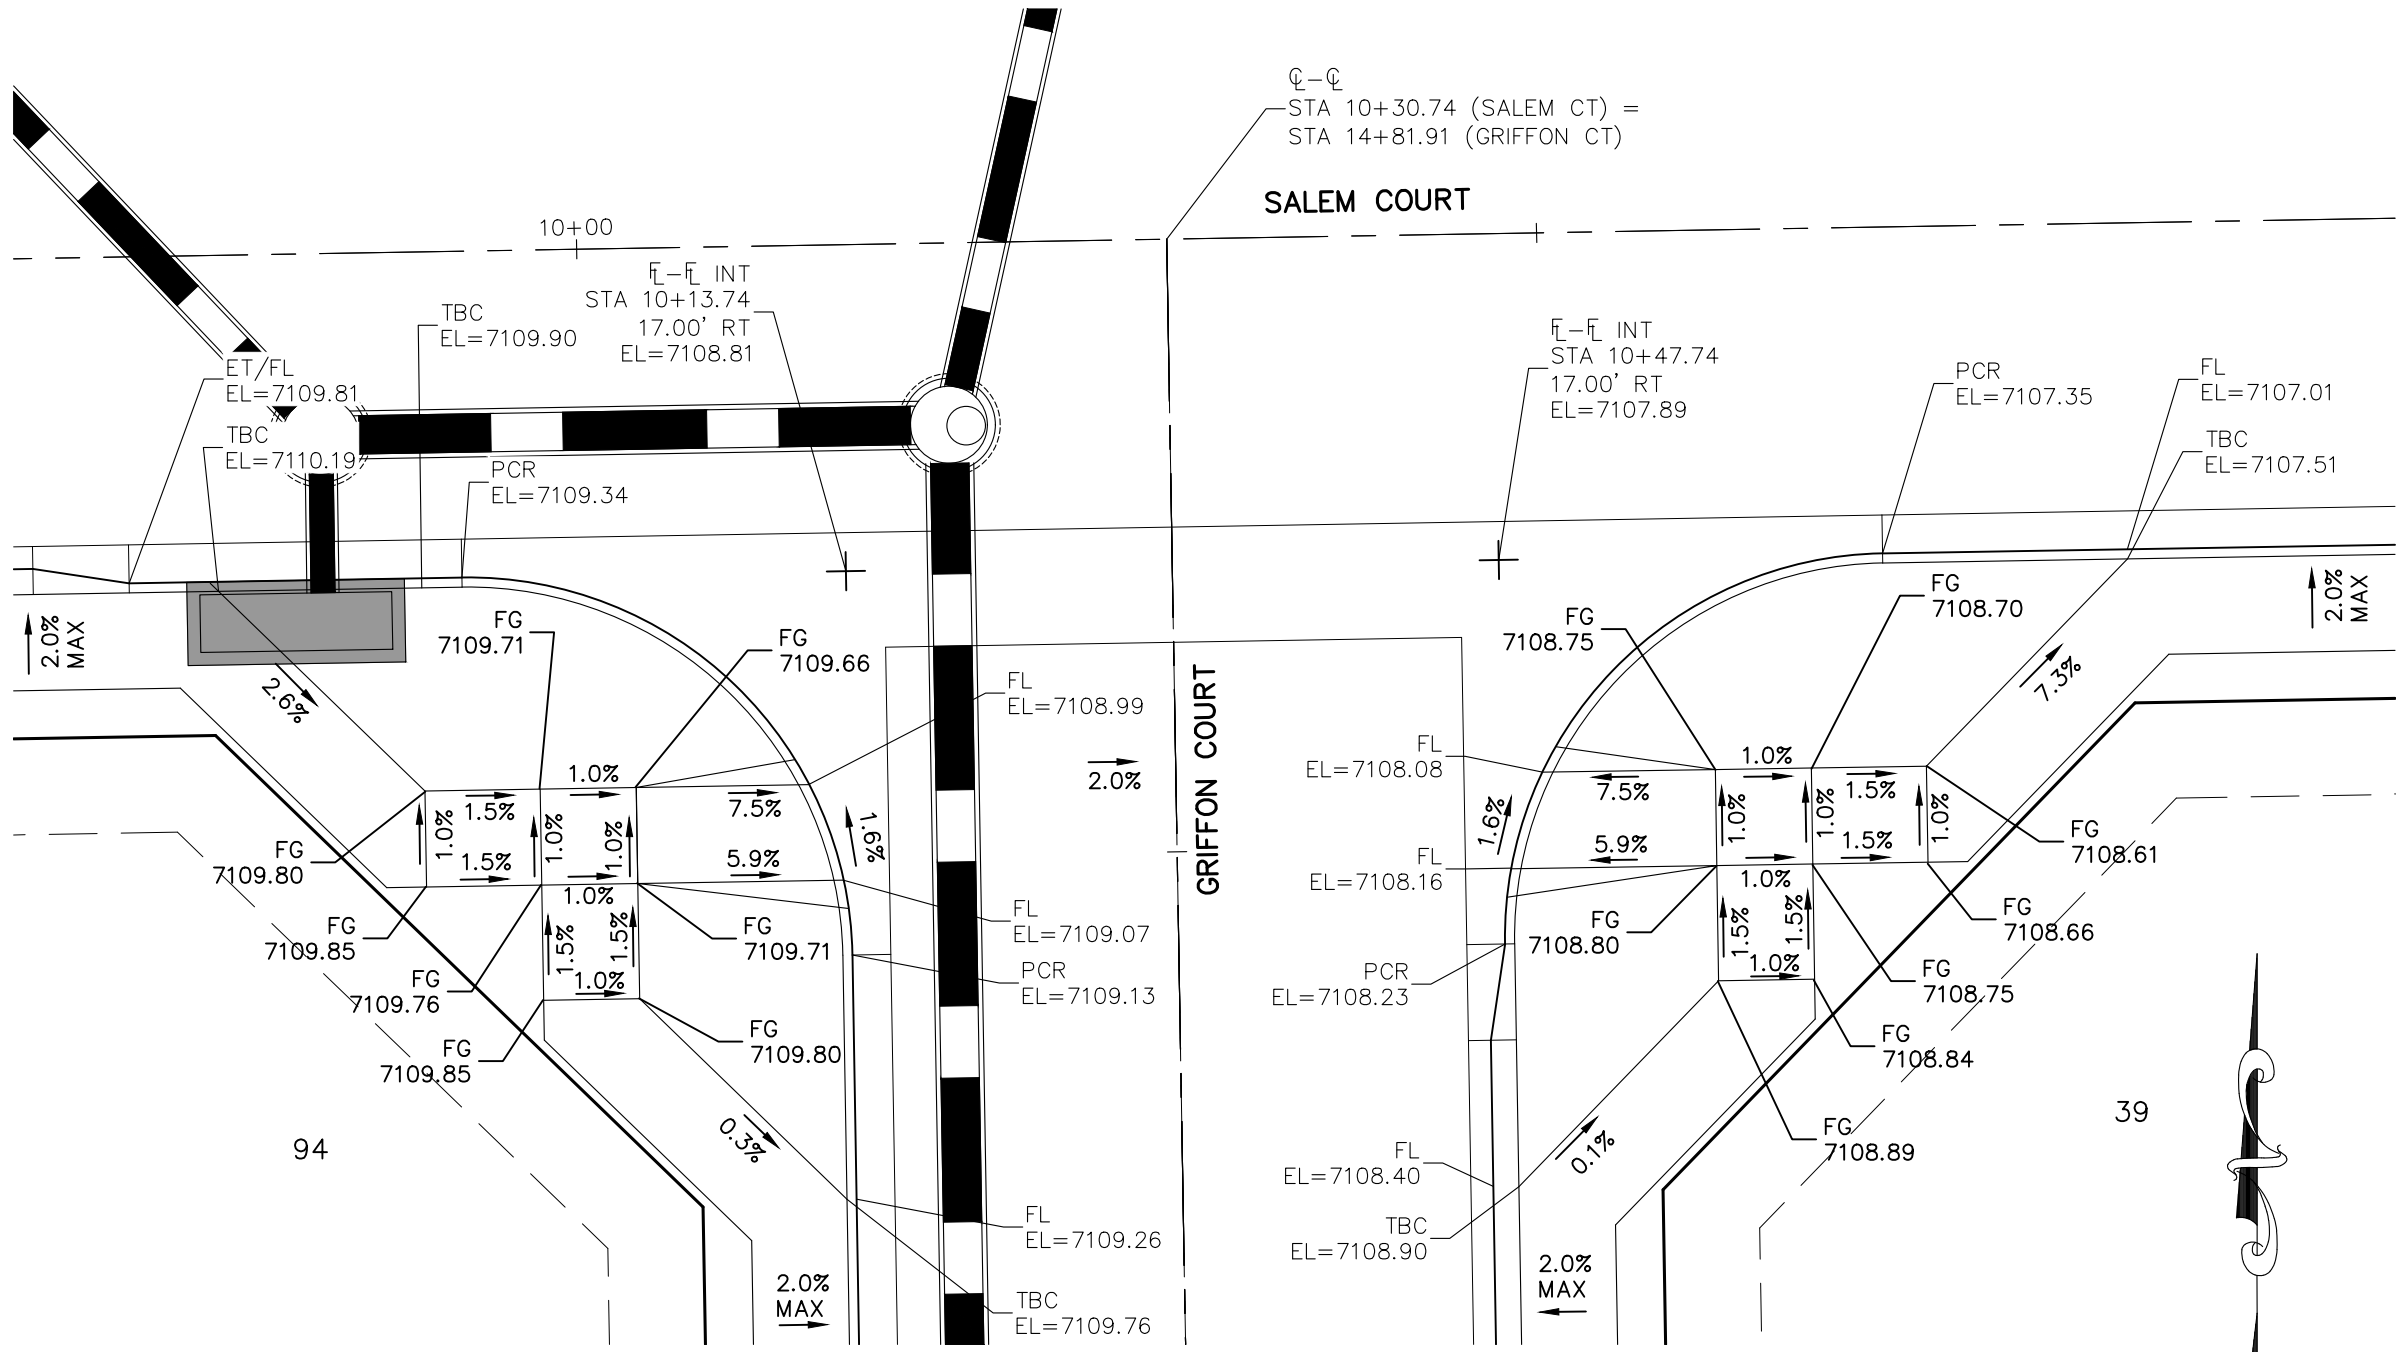


2. SALEM COURT & GRIFFON COURT


- NOTES:
1. ALL PARALLEL PEDESTRIAN RAMPS ARE 8' IN LENGTH UNLESS OTHERWISE STATED OR SHOWN ON PLANS.

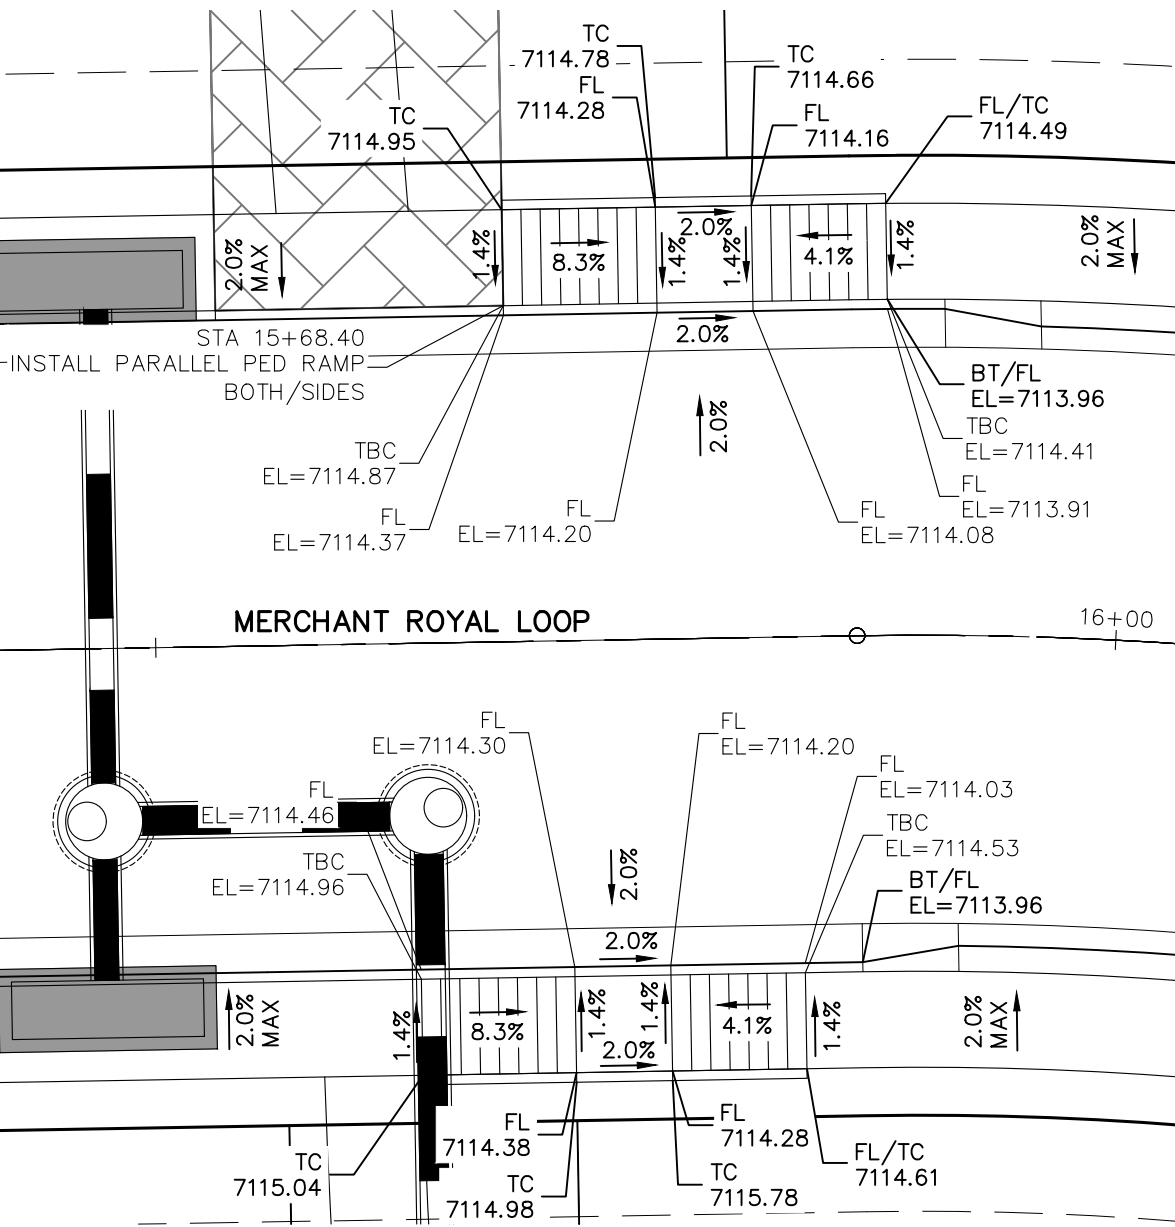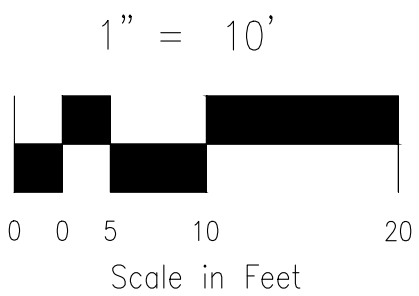


4. MERCHANT ROYAL LOOP
STA 15+68.40

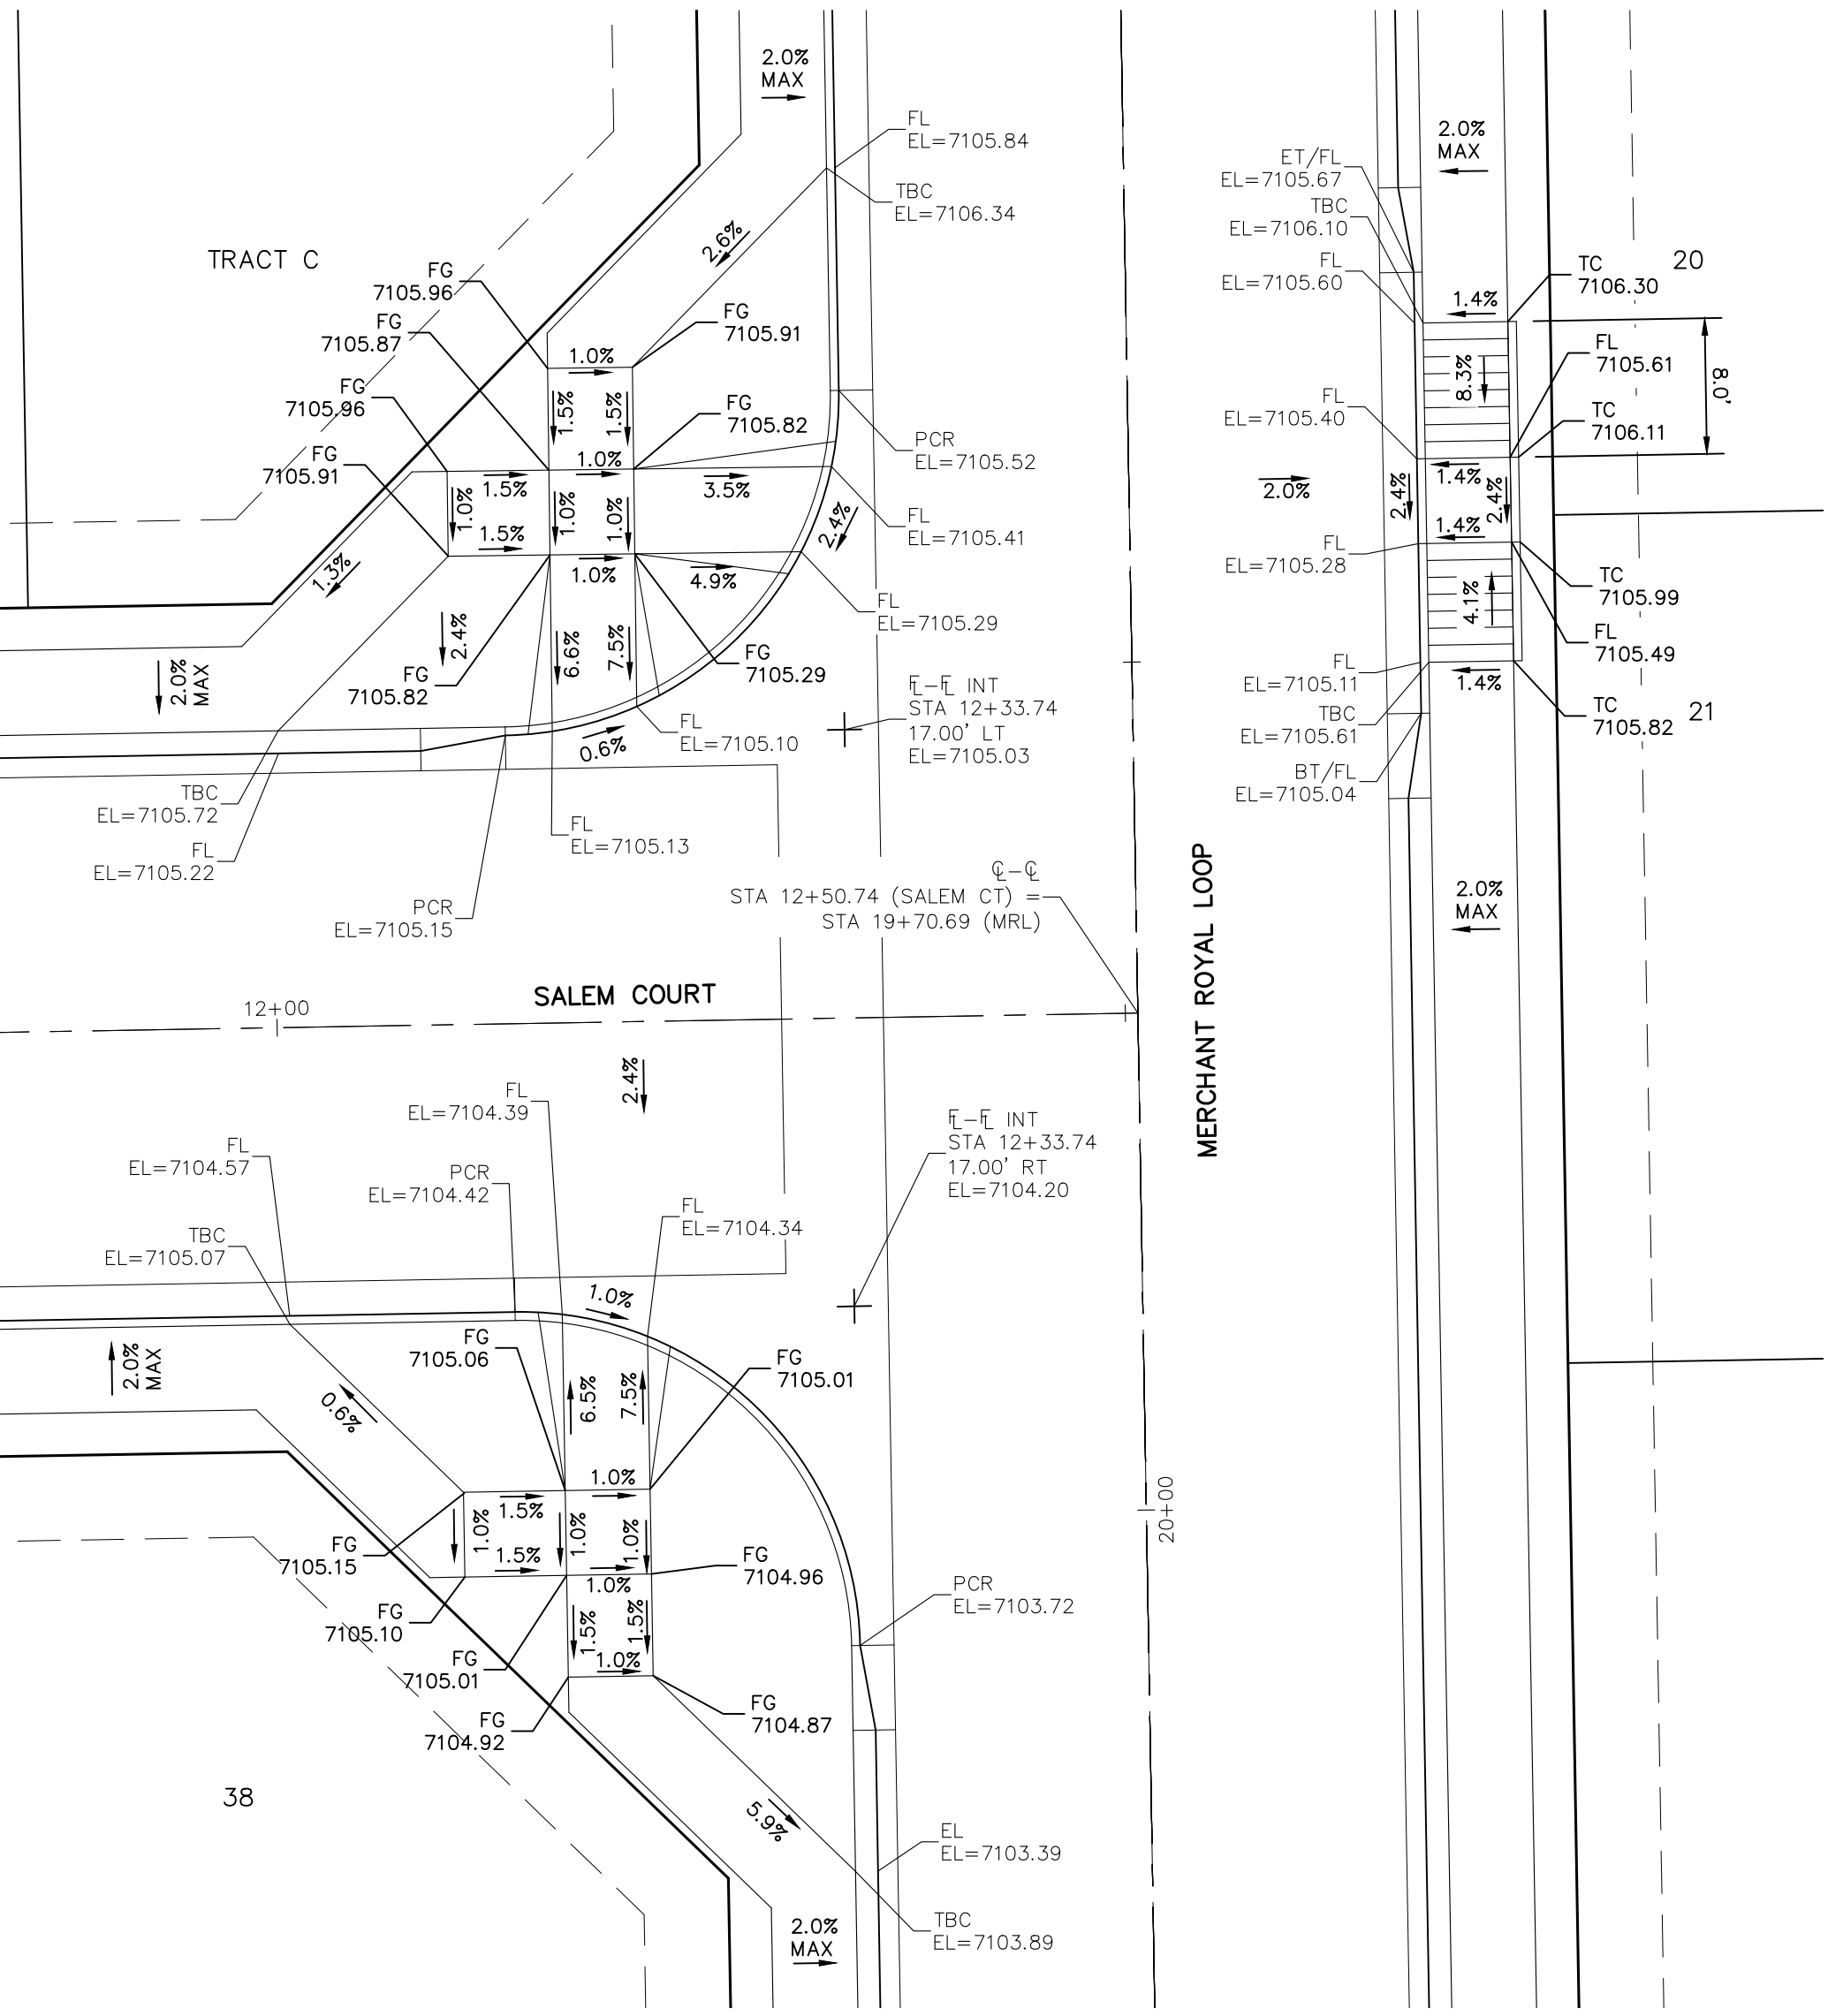


5. SALEM COURT & MERCHANT ROYAL LOOP

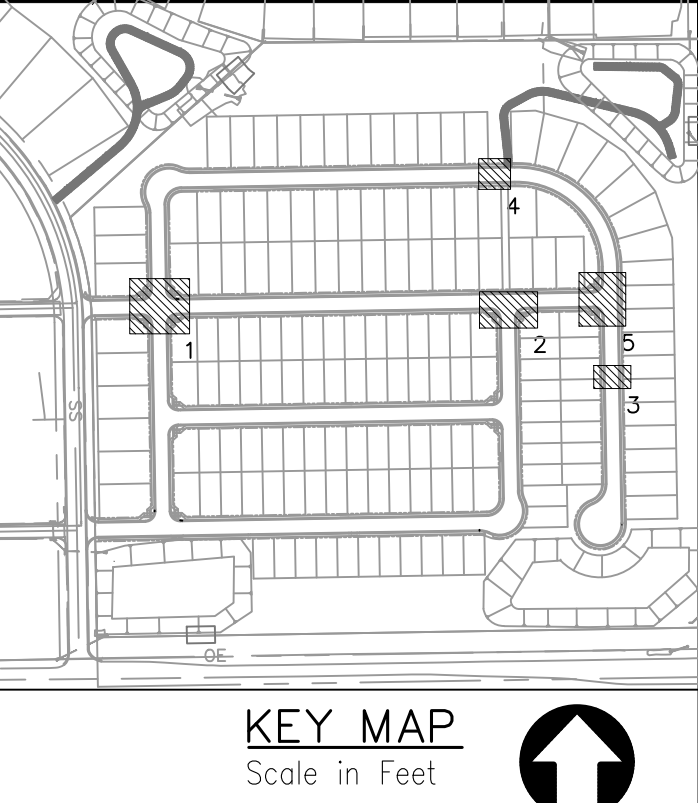

FALCON RESERVE FILING NO. 1			
INTERSECTION AND SIDEWALK RAMP DETAILS			
PROJECT NO. 44-144A		SCALE: HORIZONTAL: 1"=50' VERTICAL: 1"=5'	DATE: 07-25-2026
DESIGNED BY: GT		DRAWN BY: ST	CHECKED BY: GT
212 N. WAHATCH AVE. STE 303 COLORADO SPRINGS, CO 80903 PHONE: 719.555.5465		S110 SHEET 10 OF 26	
FOR AND ON BEHALF OF WALK CONSULTANTS, INC.			
VIRGIL A. SANCHEZ, COLORADO P.E. NO. 37160			
REVISIONS:	NO.	DATE:	BY: DESCRIPTION:
THE ENGINEER PREPARING THESE PLANS WILL NOT BE RESPONSIBLE, OR LIABLE FOR, UNAUTHORIZED CHANGES TO OR USES OF THESE PLANS. ALL CHANGES TO THE PLANS MUST BE IN WRITING AND MUST BE APPROVED BY THE PREPARE OF THESE PLANS.			
CAUTION			

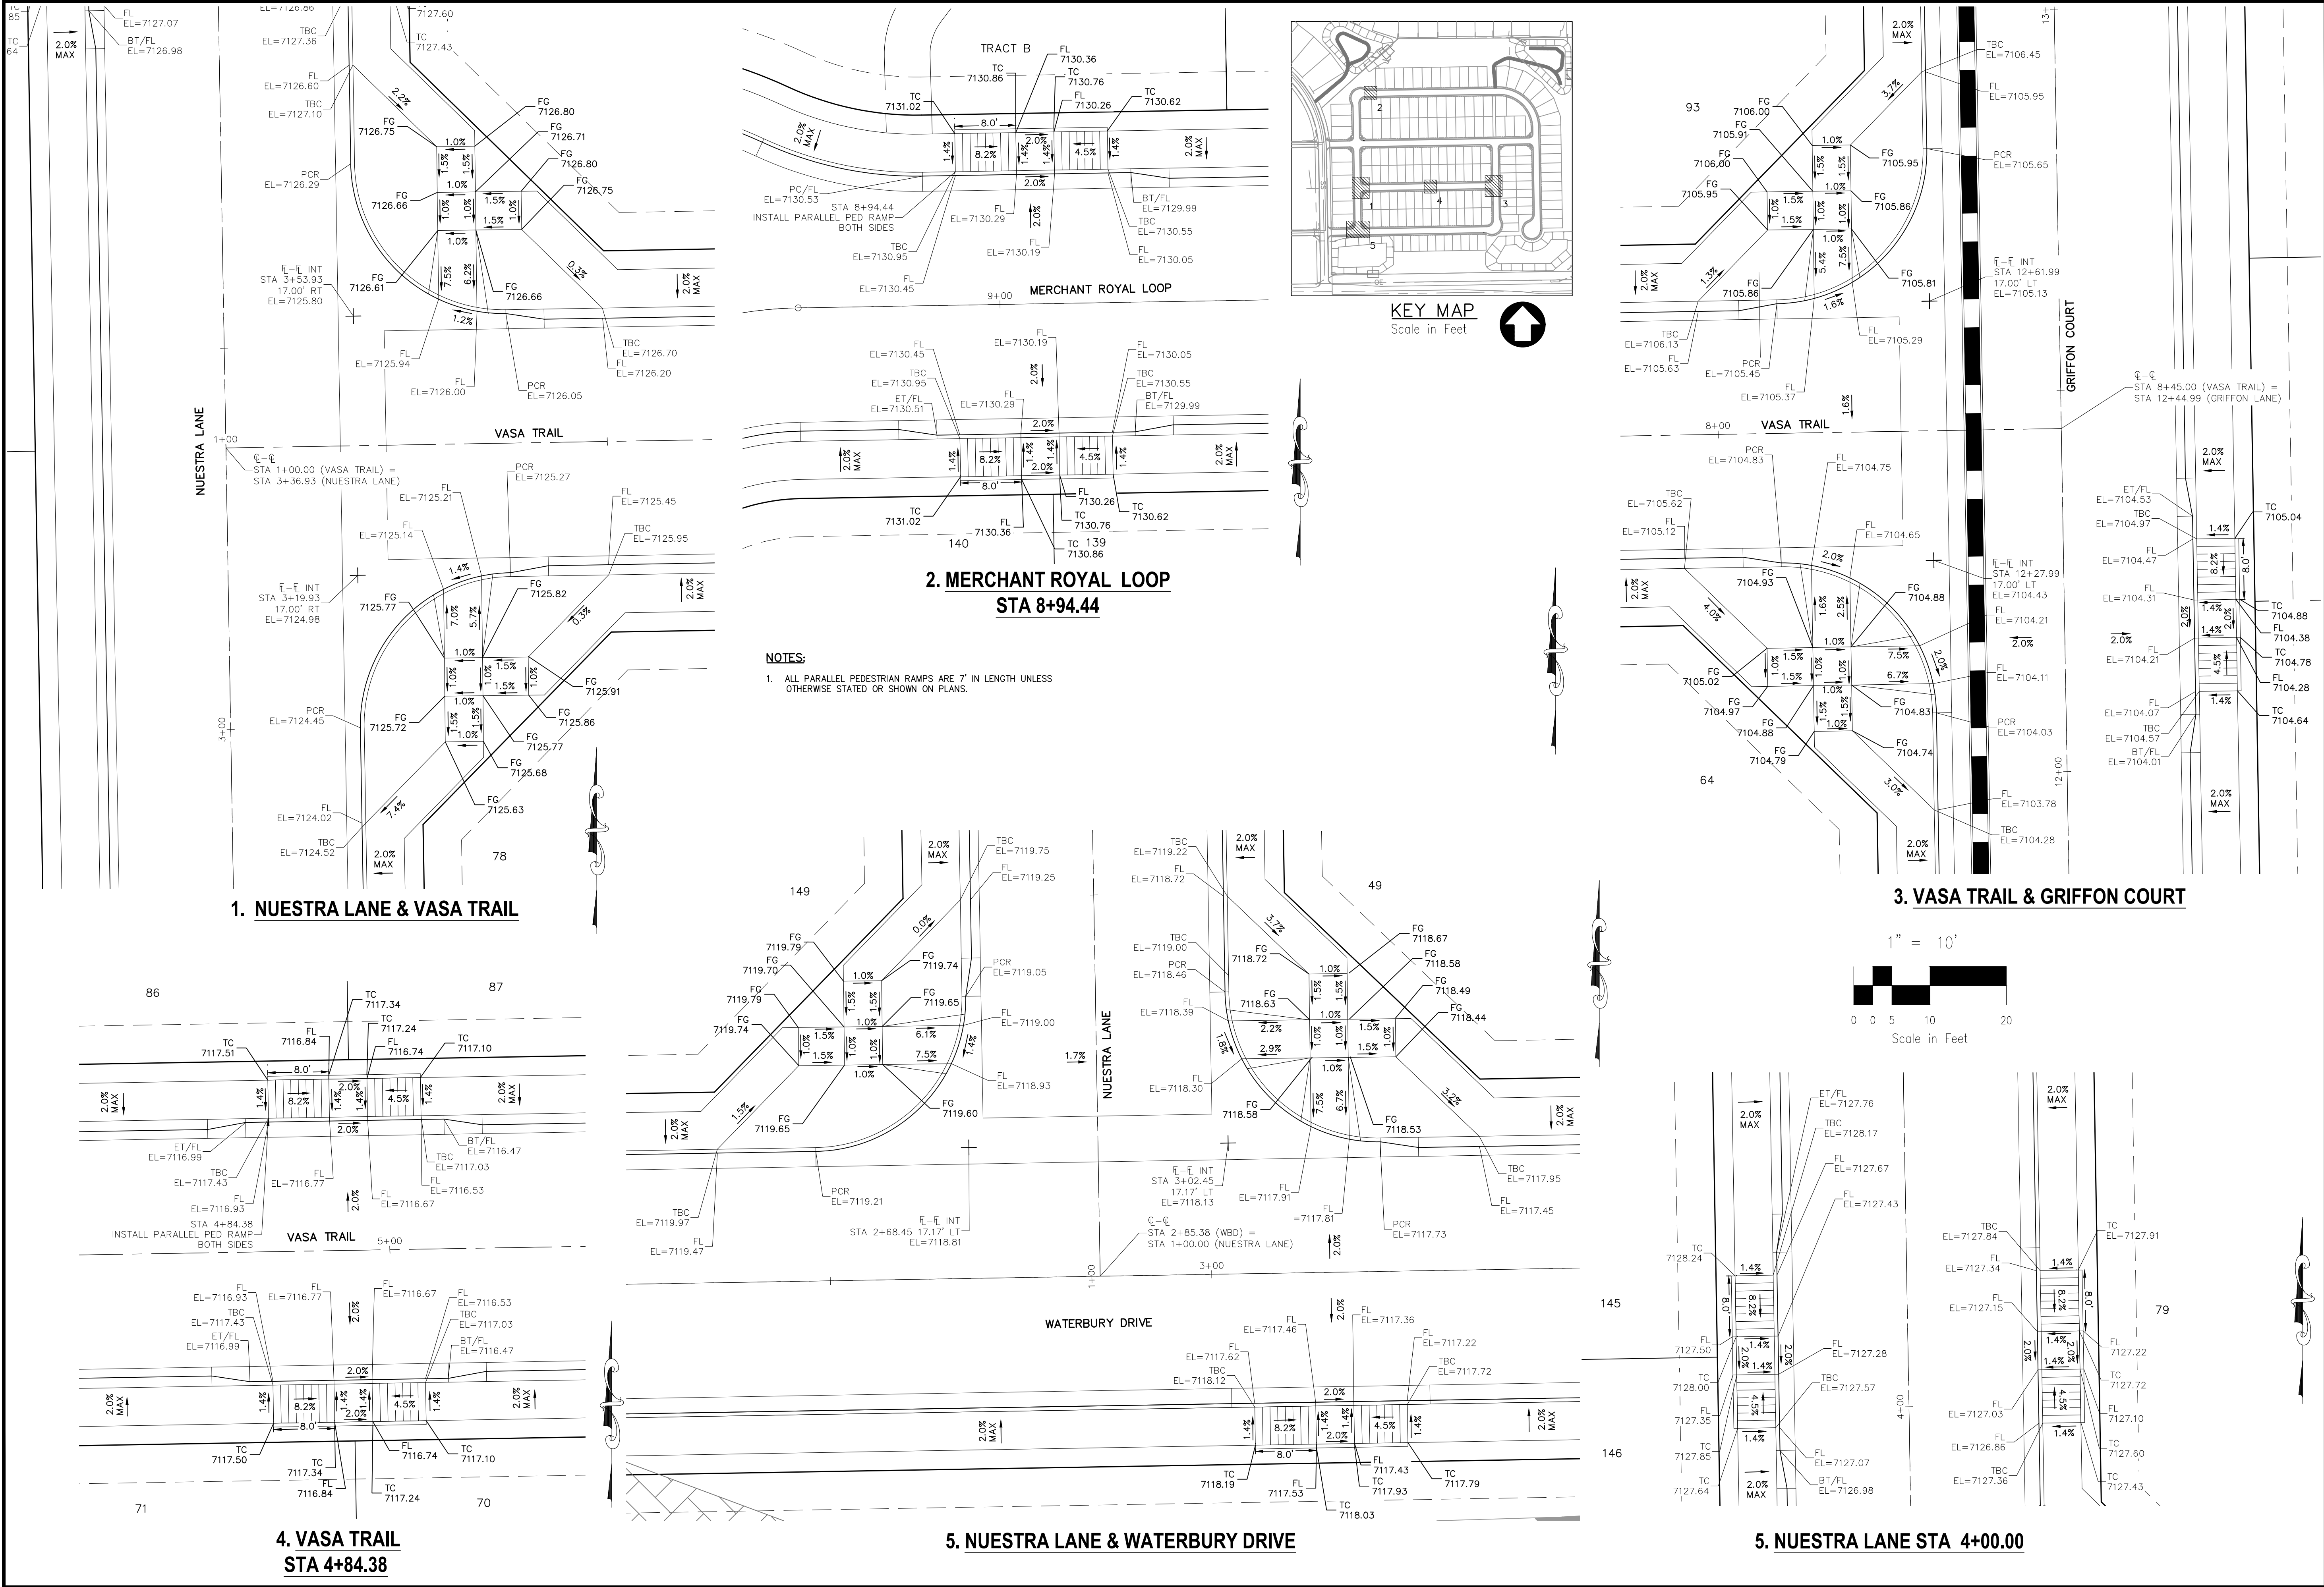


FALCON RESERVE FILING NO. 1										INTERSECTION & SIDEWALK RAMP DETAILS										DATE: 07-25-2026				SHEET 11 OF 26				S111									
212 N WAHATCH AVE, STE 305 COLORADO SPRINGS, CO 80903 PHONE: 719.555.5465																				PROJECT NO. 44-144A				SCALE: HORIZONTAL: 1"=50' VERTICAL: 1"=5'				DESIGNED BY: GT DRAWN BY: ST CHECKED BY: GT									
VIRGIL A. SANCHEZ, COLORADO P.E. NO. 37160										FOR AND ON BEHALF OF W&J CIVIL CONSULTANTS, INC.																											
REVISES:		NO.		DATE:		BY:		DESCRIPTION:		APPR'D. BY:		DATE:																									

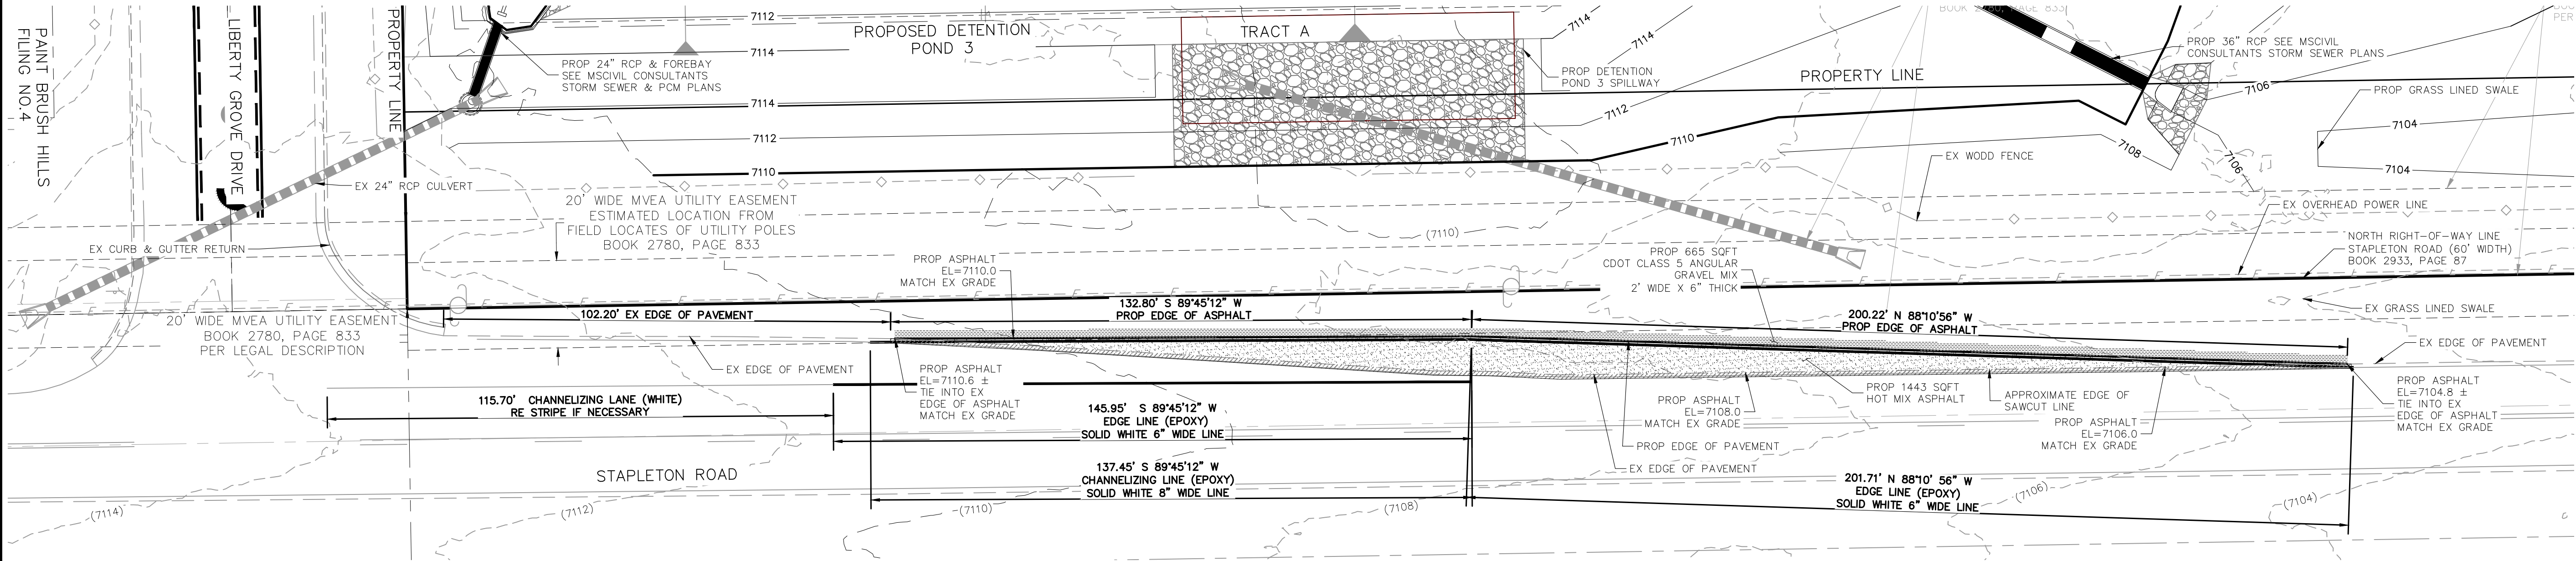

STAPLETON ROAD RIGHT TURN LANE EXTENSION




** HOT MIX ASPHALT PAVEMENT
STRUCTURE TABLE

TOTAL HOT MIX ASPHALT DEPTH		5.0"
# OF LIFTS		2
HOT MIX ASPHALT BINDER COURSE GRAD-S(75) (PG 64-22)	LIFT 1	3.0"
HOT MIX ASPHALT SURFACE COURSE GRAD-SX(75) (PG 64-28)	LIFT 2	2.0"

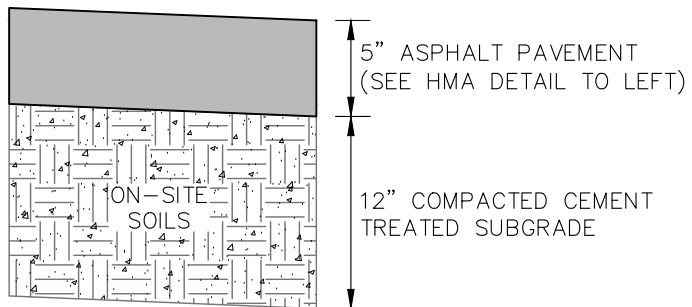

- REFERENCE PAVEMENT RECOMMENDATIONS U.S. HIGHWAY 24 -
GEOTECHNICAL RECOMMENDATION REPORT BY (TBD) ENGINEERING,
INC. JOB NO. DATED , 2025 FOR
INFORMATION ON SUBGRADE PREPARATION.

TYPICAL PAVEMENT SECTION

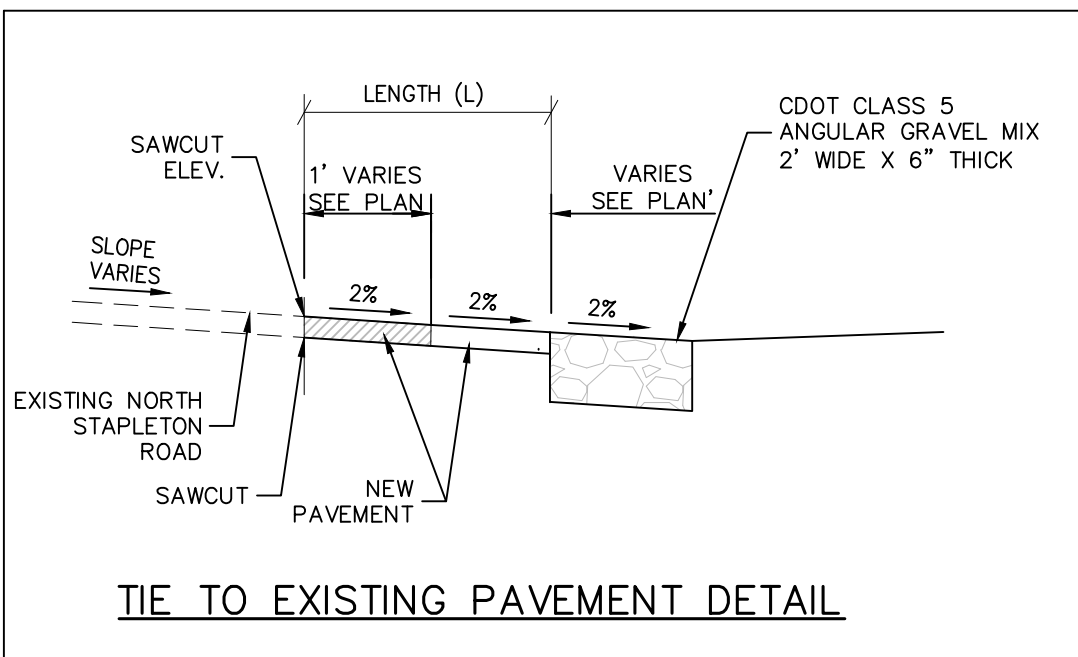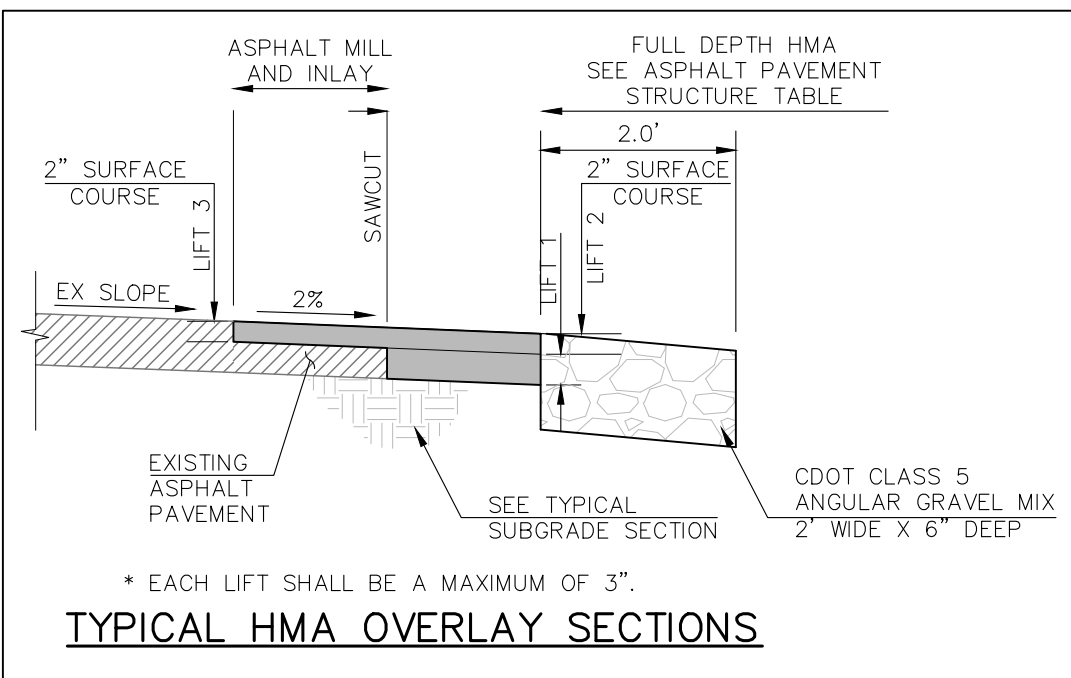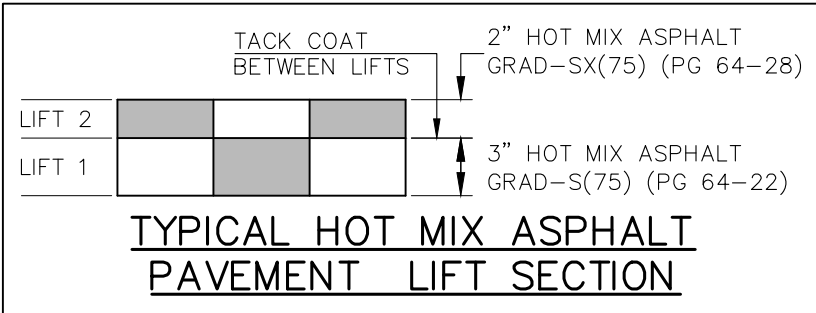

SUBGRADE NOTES:




SUBGRADE FOR CUT CONDITIONS:

IF SUBGRADE IS $R \geq 17$, THEN PERFORM CEMENT
TREATED SUBGRADE ON TOP OF 12 INCHES.

SUBGRADE < 17 , THEN OVEREXCAVATE 24 INCHES AND
REPLACE WITH $R \geq 17$ MATERIAL AND PERFORM CEMENT
TREATED SUBGRADE ON TOP OF 12 INCHES.
(RECONDITIONING IS SPECIFIED IN SECTION 306 OF THE
CDOT STANDARD SPECIFICATIONS.)

SUBGRADE FOR CUT CONDITIONS:

ALL FILL SHALL BE $R \geq 17$ MATERIAL WITH 12 INCHES OF
CEMENT TREATED SUBGRADE ON TOP OF FILL MATERIAL.

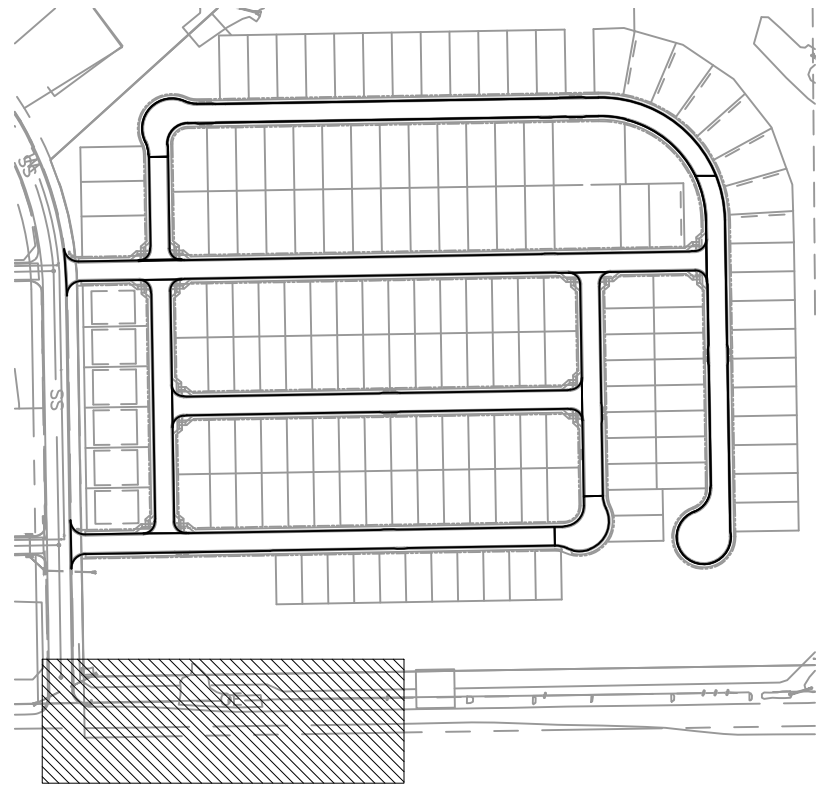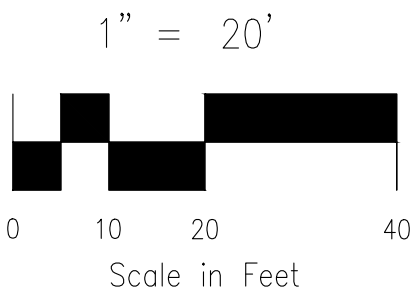 

KEY MAP
Scale in Feet

FALCON RESERVE FILING NO. 1

EXTENSION AND STRIPING PLAN

PROJECT NO. 44-144A

DATE: 07-25-2026

SCALE: HORIZONTAL: 1"=50' VERTICAL: 1"=5'

DESIGNED BY: GT


DRAWN BY: ST

CHECKED BY: GT

SHEET 12 OF 26

S112

212 N WAHATCH AVE, STE 305
COLORADO SPRINGS, CO 80903
PHONE: 719.555.5465

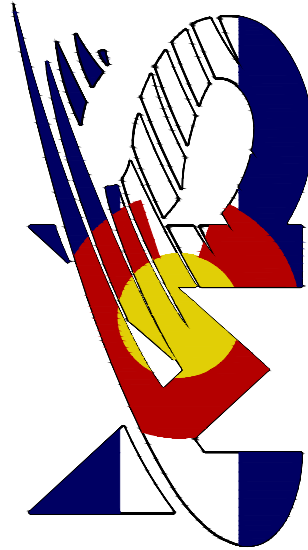CIVIL CONSULTANTS, INC.


FOR AND ON
BEHALF OF
CIVIL CONSULTANTS,
INC.

VIRGIL A. SANCHEZ, COLORADO P.E. NO. 37160


REVISIONS:
NO. DATE BY DESCRIPTION

THE ENGINEER PREPARING THESE PLANS WILL NOT BE RESPONSIBLE, OR LIABLE FOR,
UNAUTHORIZED CHANGES TO OR USES OF THESE PLANS. ALL CHANGES TO THE PLANS
MUST BE IN WRITING AND MUST BE APPROVED BY THE PREPARED OF THESE PLANS.

CAUTION

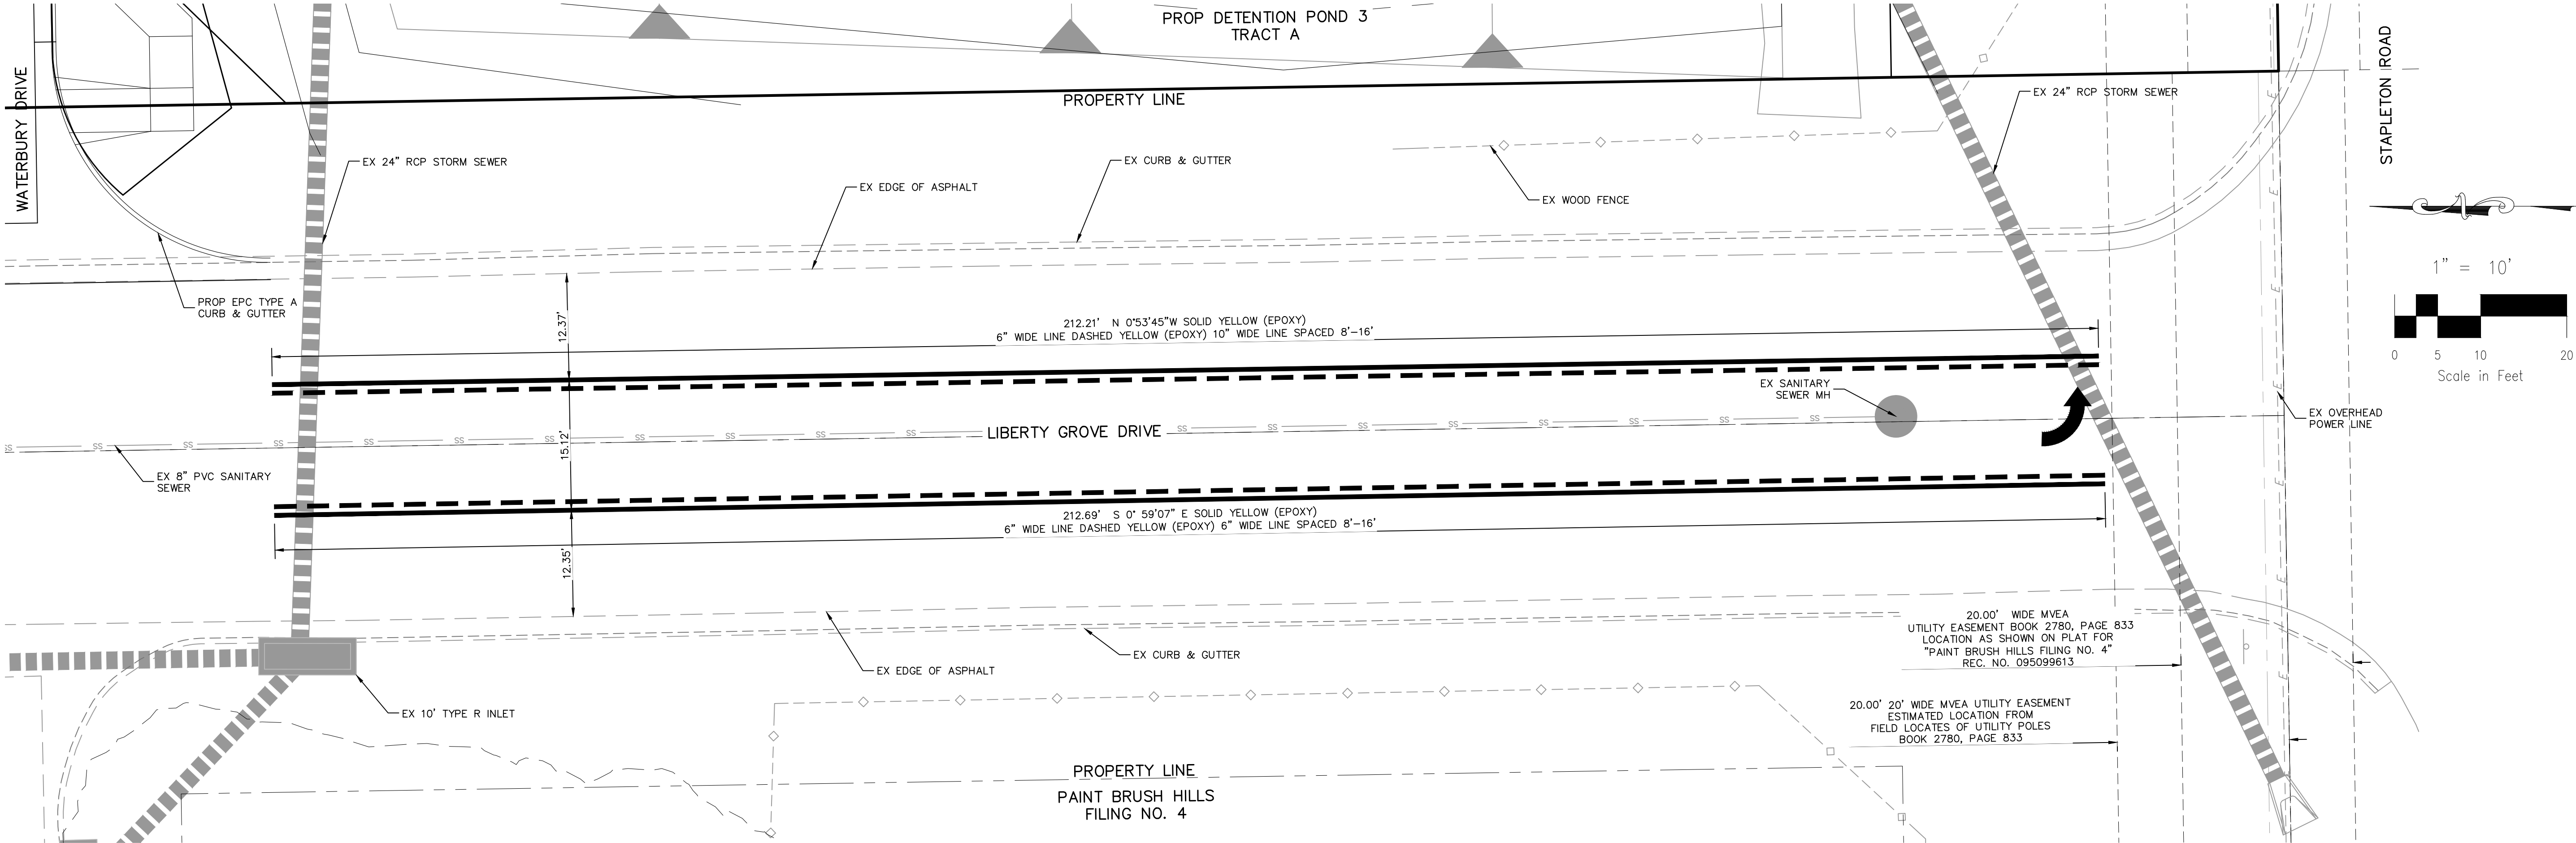

LIBERTY GROVE DRIVE STRIPING

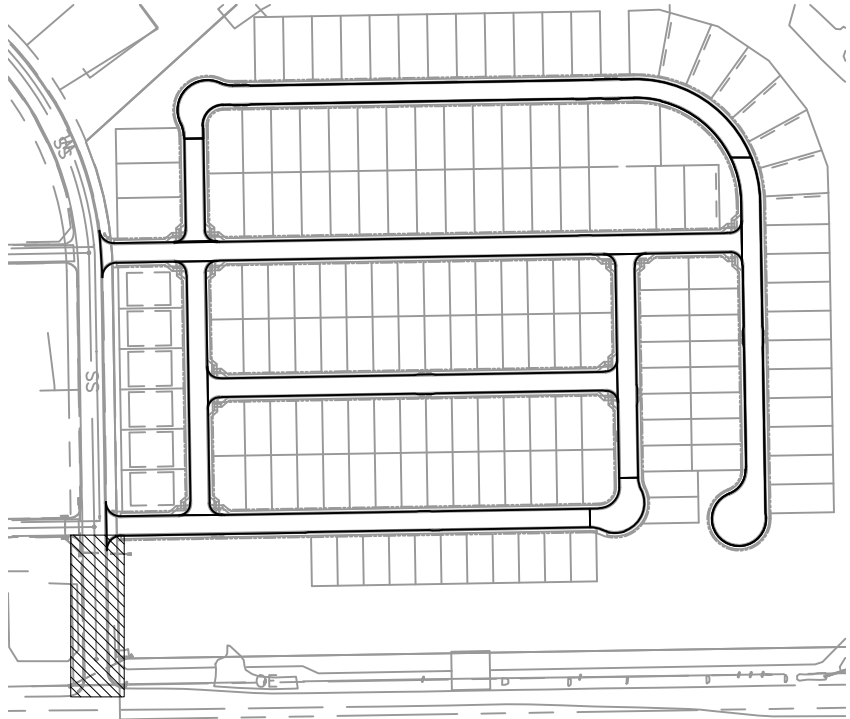

KEY MAP
Scale in Feet

FALCON RESERVE FILING NO. 1		EXTENSION AND STRIPING PLAN	
PROJECT NO. 44-144A		DATE: 07-25-2026	
DESIGNED BY: GT		SCALE: HORIZONTAL: 1"=50'	
DRAWN BY: ST		VERTICAL: 1"=5'	
CHECKED BY: GT		SHEET 13 OF 26	
S113			

217 N WAHATCH AVE, STE 305
COLORADO SPRINGS CO 80903
PHONE: 719.955.5465

VIRGIL A. SANCHEZ, COLORADO P.E. NO. 37160



FOR AND ON BEHALF OF CIVIL CONSULTANTS, INC.


NO.	DATE	BY	DESCRIPTION	APPROVED BY	DATE



THE ENGINEER PREPARING THESE PLANS WILL NOT BE RESPONSIBLE, OR LIABLE FOR, UNAUTHORIZED CHANGES TO OR USES OF THESE PLANS. ALL CHANGES TO THE PLANS MUST BE IN WRITING AND MUST BE APPROVED BY THE PREPARED OF THESE PLANS.

CAUTION


File: C:\43144A-Falcon Reserve\Landhuis\DWG\Const\DWG\Street\43144-S114.dwg Plotstamp: 7/26/2026 6:44 PM

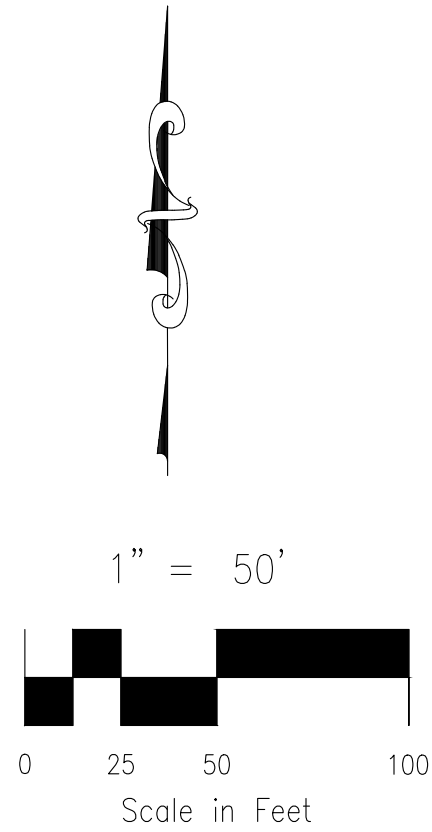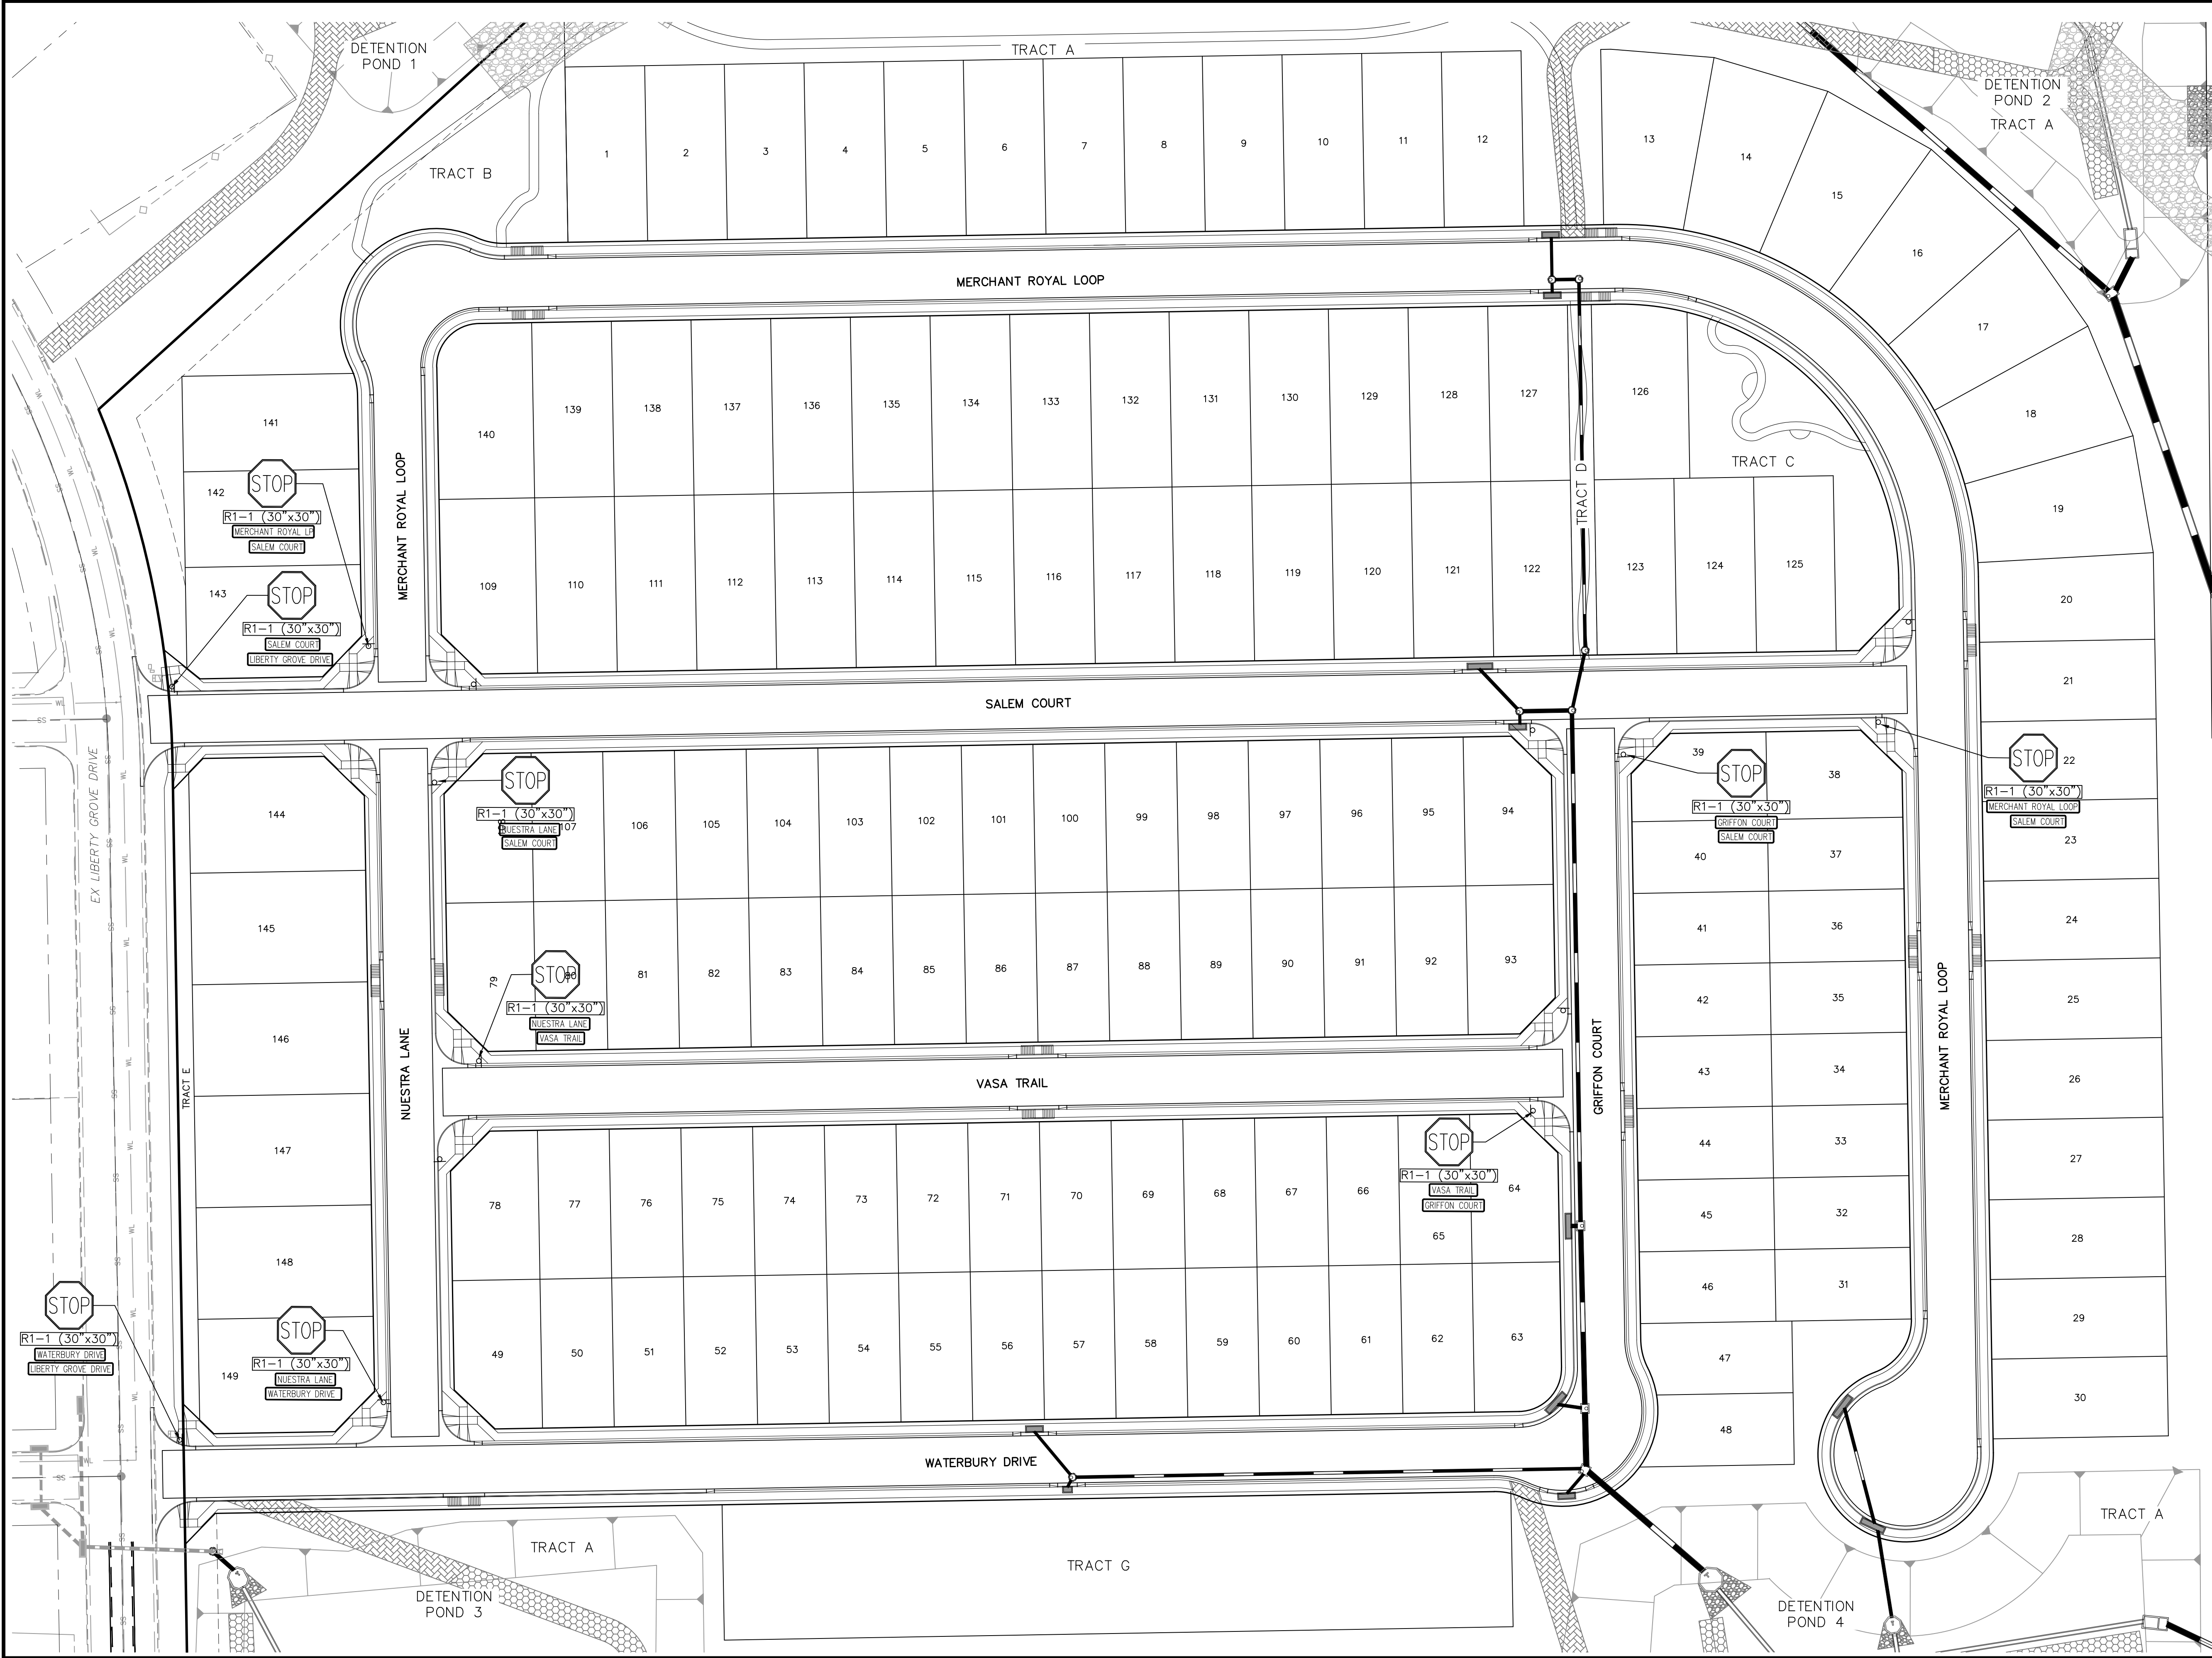

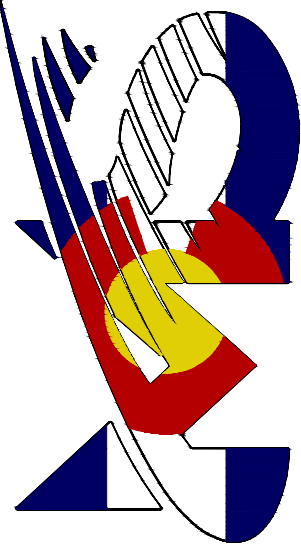
FALCON RESERVE FILING NO. 1		212 N. WATKINS AVE., STE. 305 COLORADO SPRINGS, CO 80903 PHONE: 719.555.5465		 CIVIL CONSULTANTS, INC.	
SIGNAGE AND STRIPING PLAN		FOR AND ON BEHALF OF CIVIL CONSULTANTS, INC.		REVISIONS: NO. DATE BY DESCRIPTION 1 7/26/2026 BY: [] DESCRIPTION: []	
PROJECT NO. 44-144A		DATE: 07-25-2026		THE ENGINEER PREPARING THESE PLANS WILL NOT BE RESPONSIBLE, OR LIABLE FOR, UNAUTHORIZED CHANGES TO OR USES OF THESE PLANS. ALL CHANGES TO THE PLANS MUST BE IN WRITING AND MUST BE APPROVED BY THE PREPARED OF THESE PLANS.	
SCALE: HORIZONTAL: 1"=50' VERTICAL: 1"=5'		DESIGNED BY: GT		CAUTION	
DRAWN BY: ST		CHECKED BY: GT			
SHEET 14 OF 26		S114			

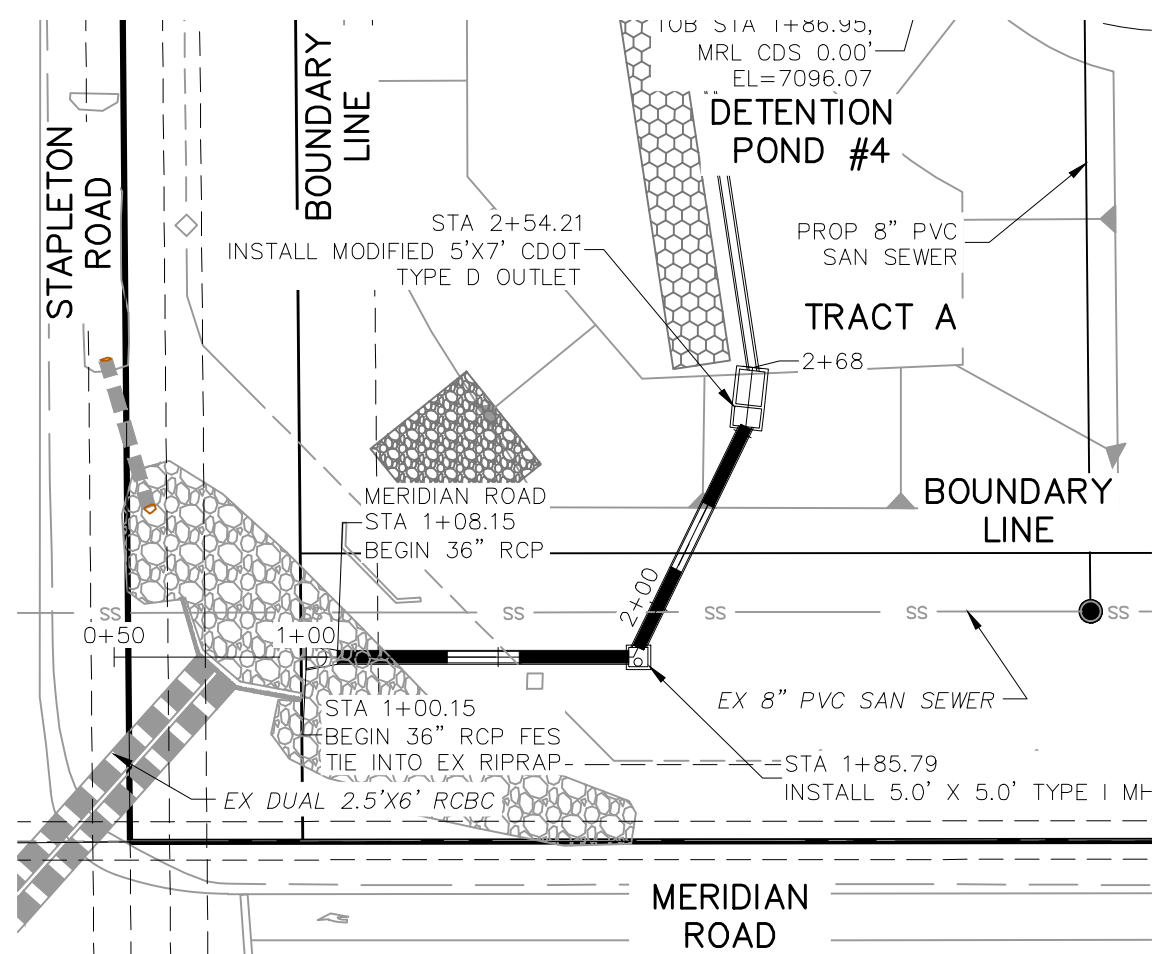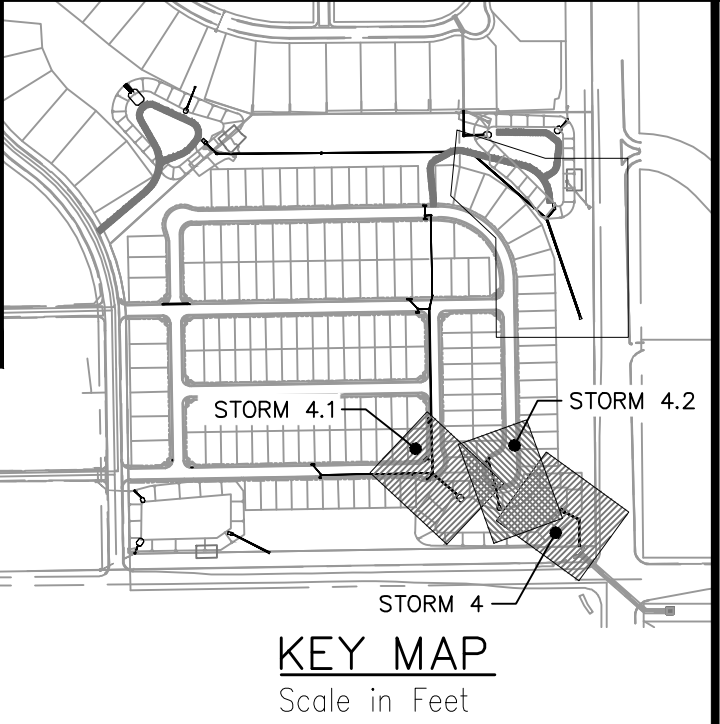


STORM 4
STA 1+00.00 TO STA 2+28.72

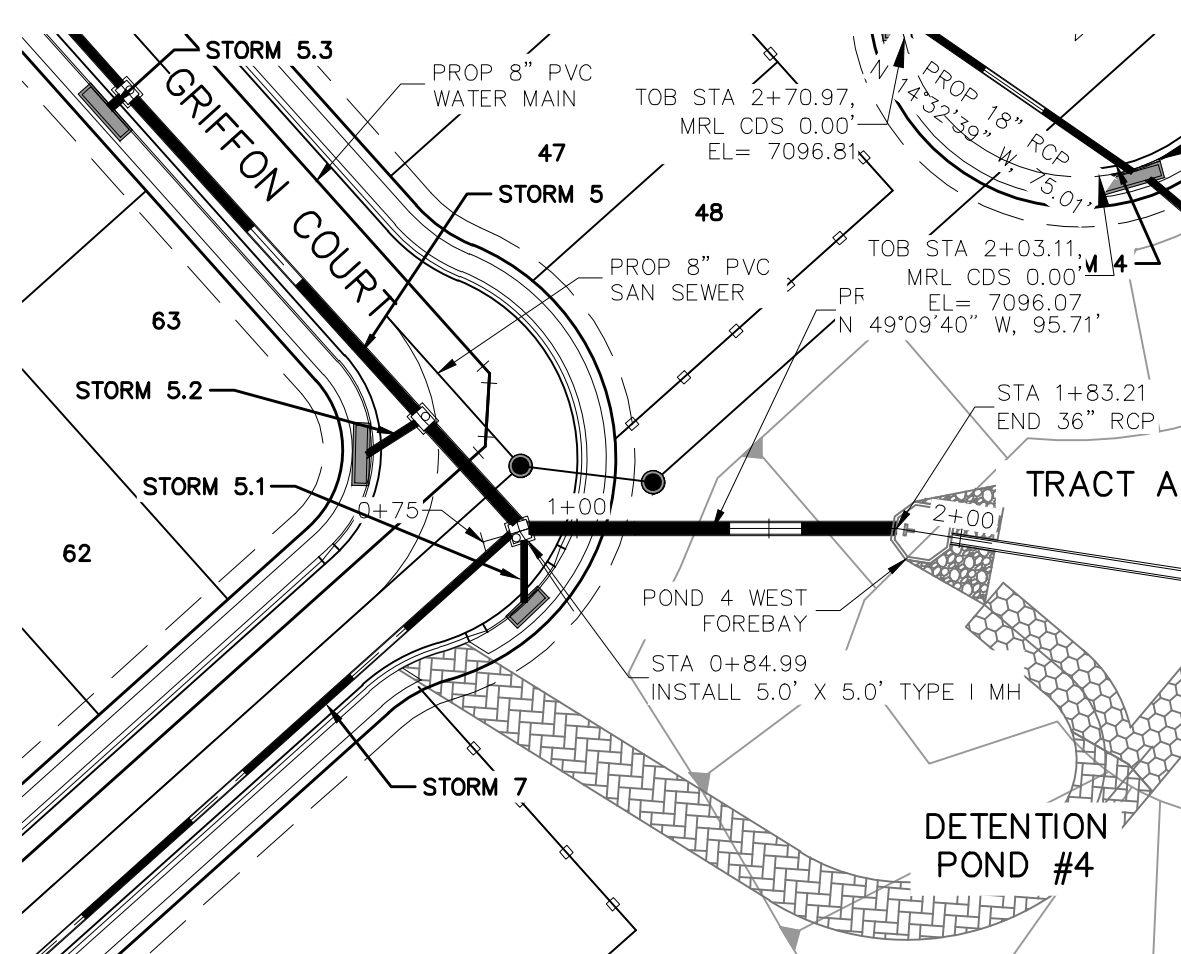

STORM 4.1
STA 0+84.99 TO STA 1+83.21

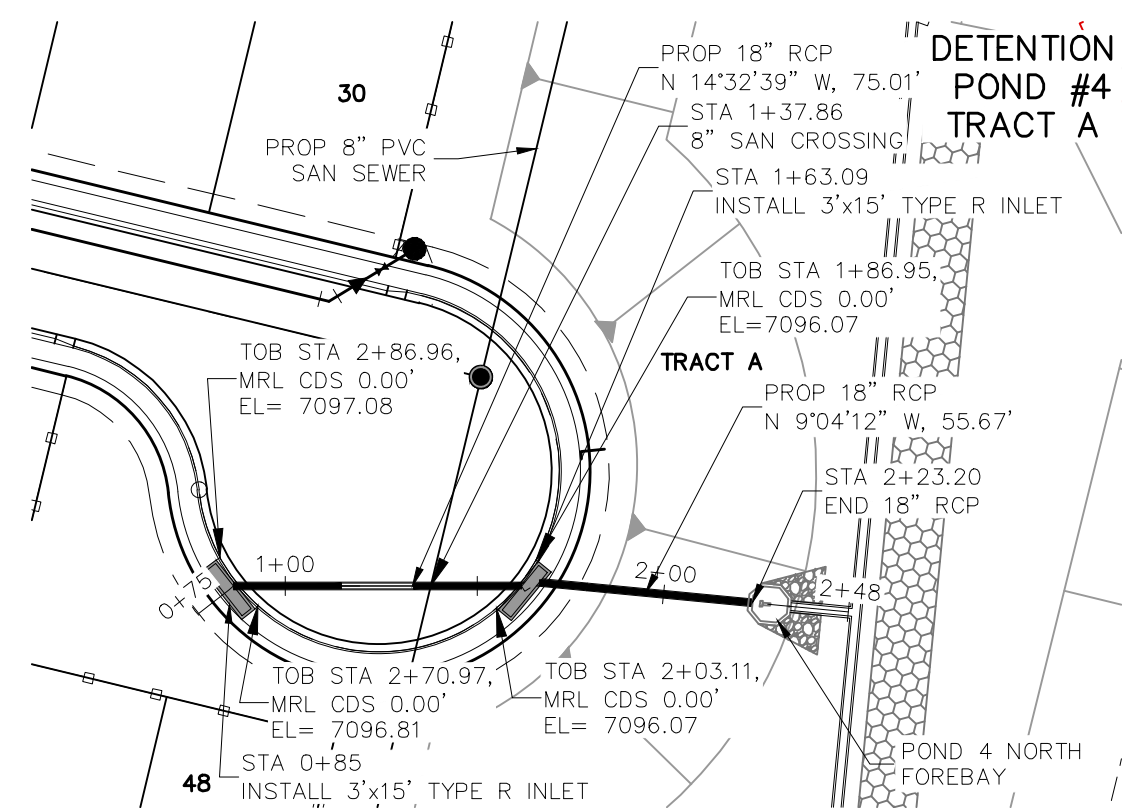

STORM 4.2
STA 0+85.00 TO STA 2+23.20

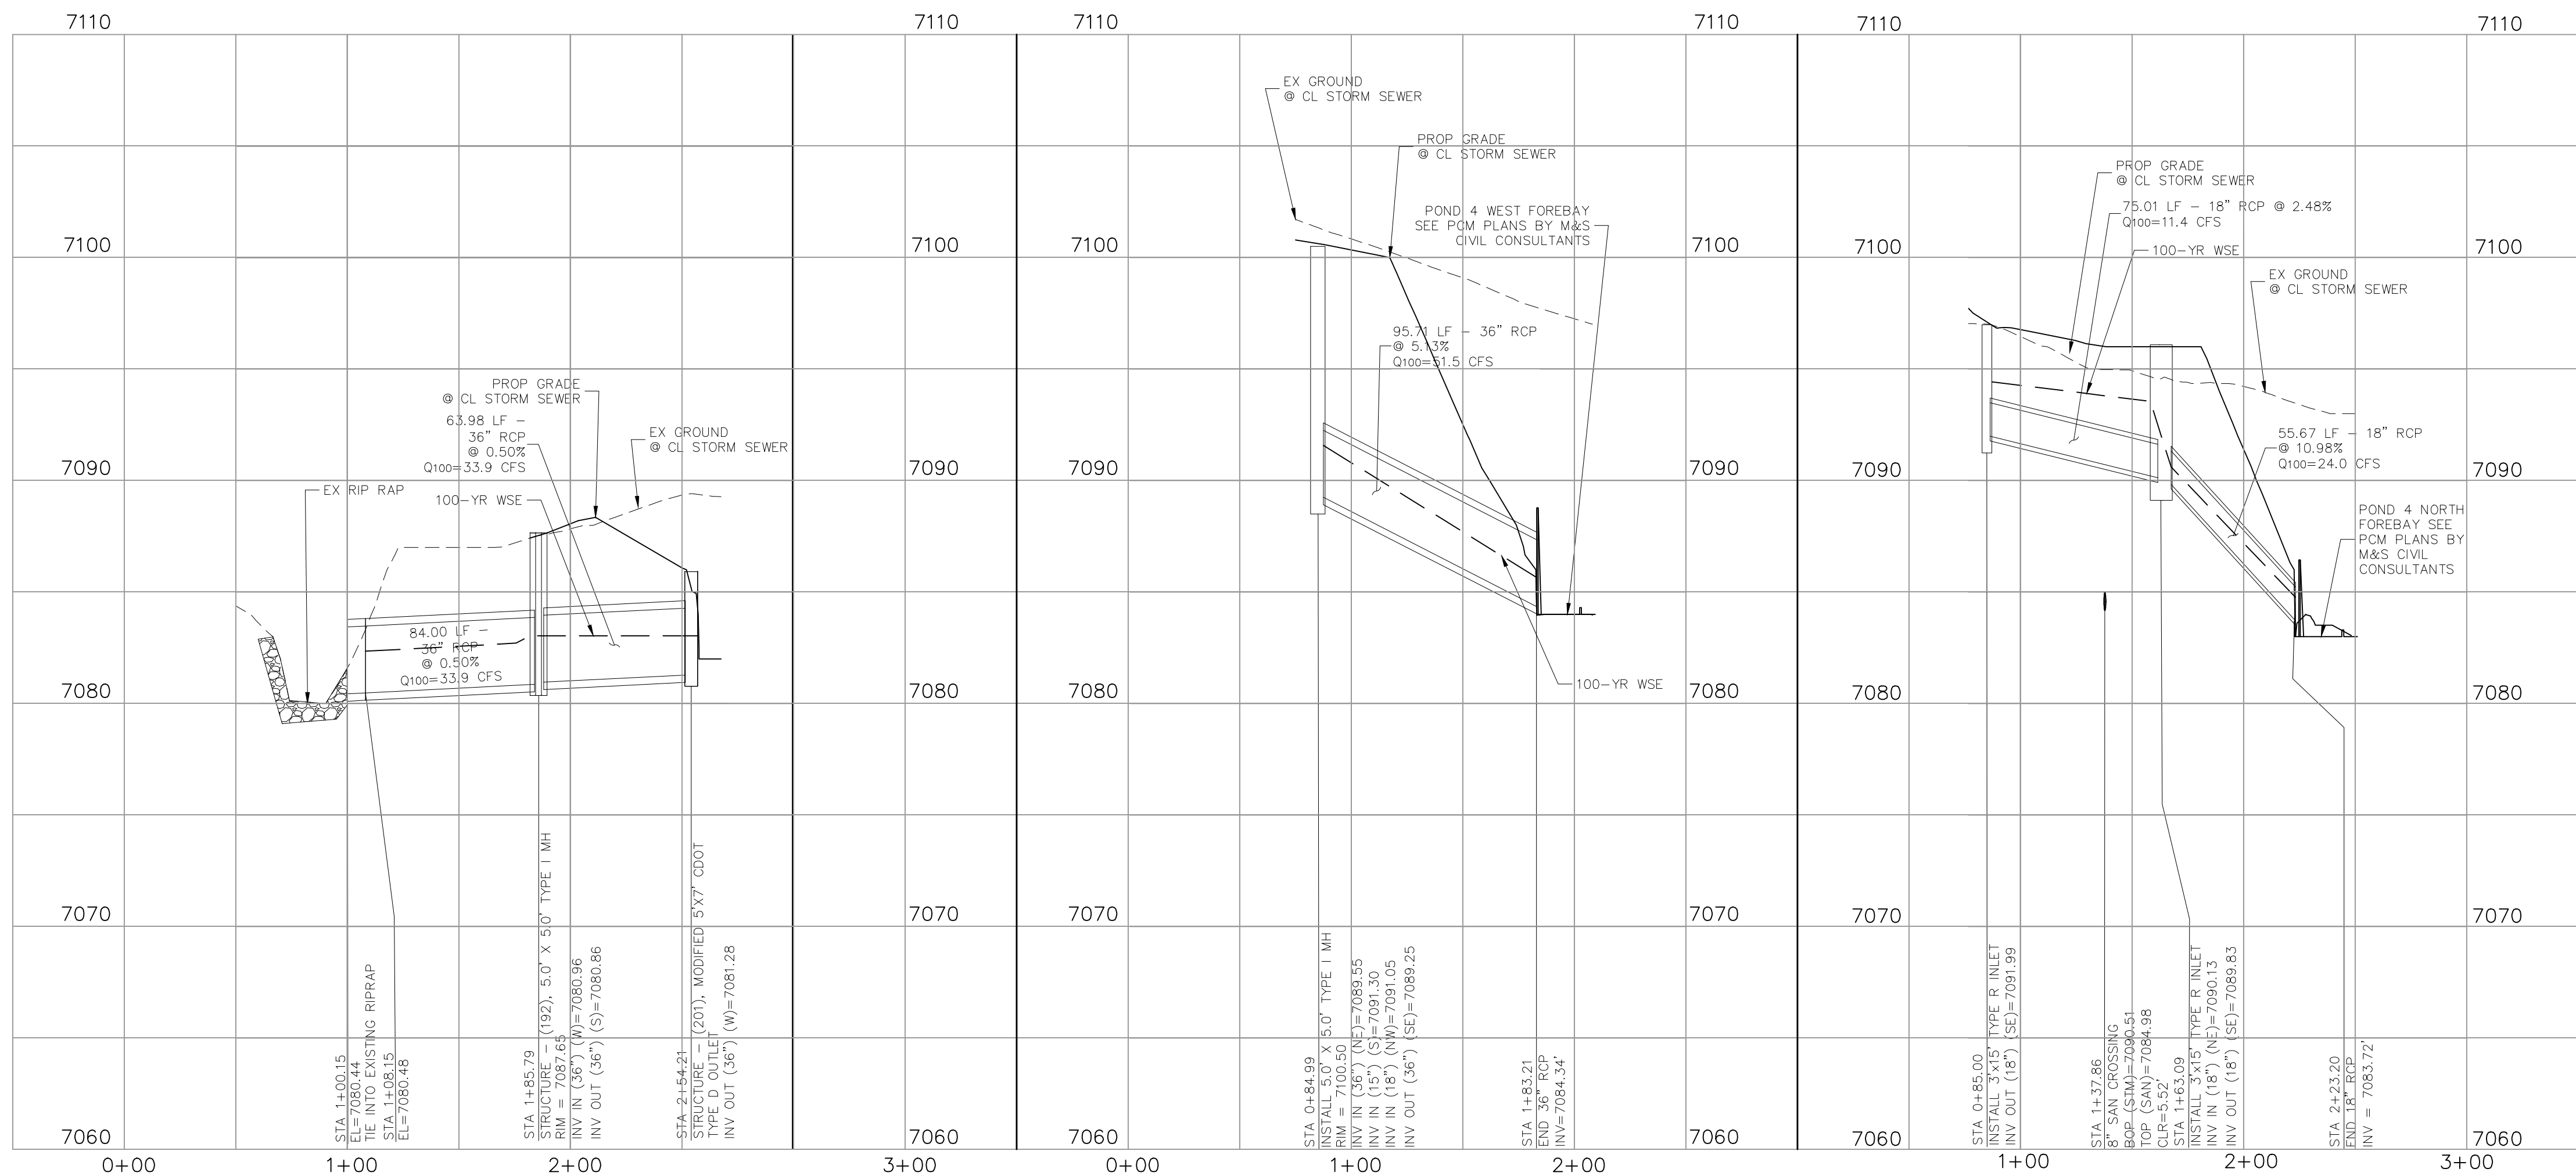

STORM 4

STORM 4.1

STORM 4.2

VIRGIL A. SANCHEZ, COLORADO P.E. NO. 37160

212 N. WAHSATCH AVE., STE 305
COLORADO SPRINGS, CO 80903
PHONE: 719.955.5485

160 FOR AND ON
BEHALF OF
M&S CIVIL
CONSULTANTS,
INC.

REVISIONS:


[illegible]

--	--	--	--	--


THE ENGINEER'S DEGRADING THESE DISMAY NOT BE RECOGNIZABLE AS A LOSS FOR

THE ENGINEER PREPARING THESE PLANS WILL NOT BE RESPONSIBLE, OR LIABLE FOR, UNAUTHORIZED CHANGES TO OR USES OF THESE PLANS. ALL CHANGES TO THE PLANS


5 MUST BE IN WRITING AND MUST BE APPROVED BY THE PREPARER OF THESE PLANS.

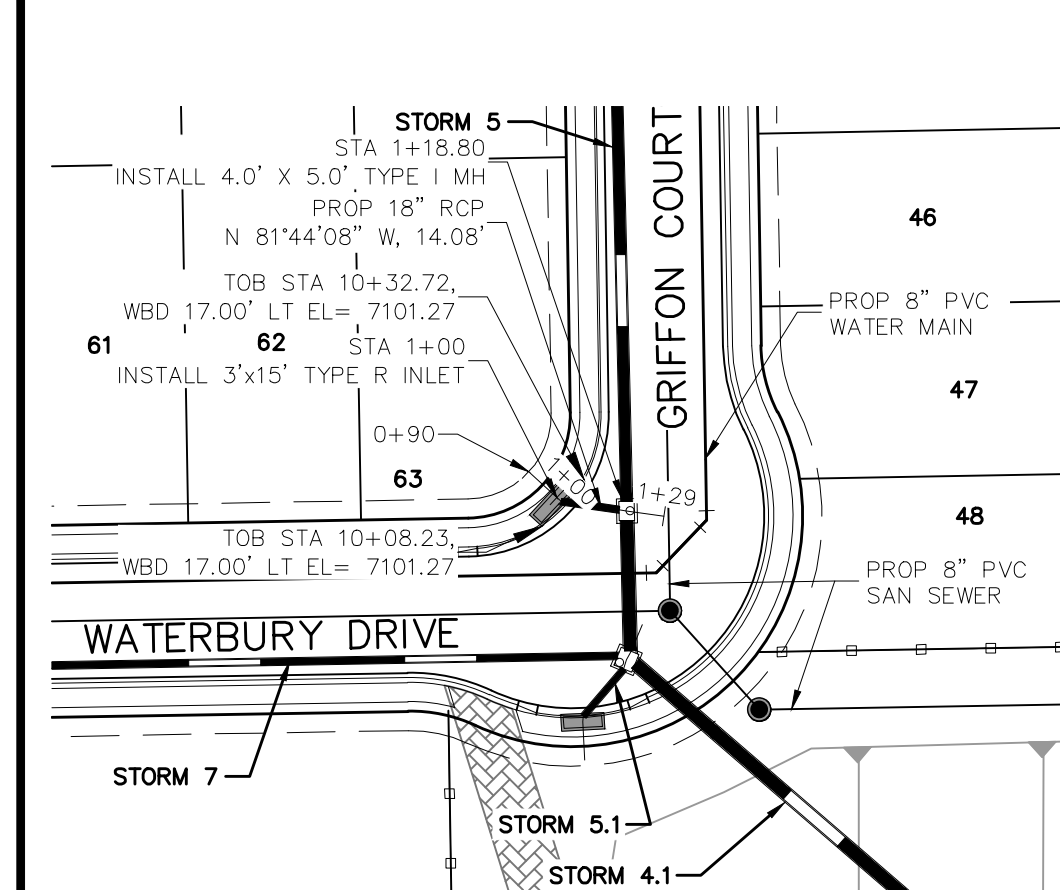


STORM 5.2
STA 1+00.00 TO STA 1+18.80

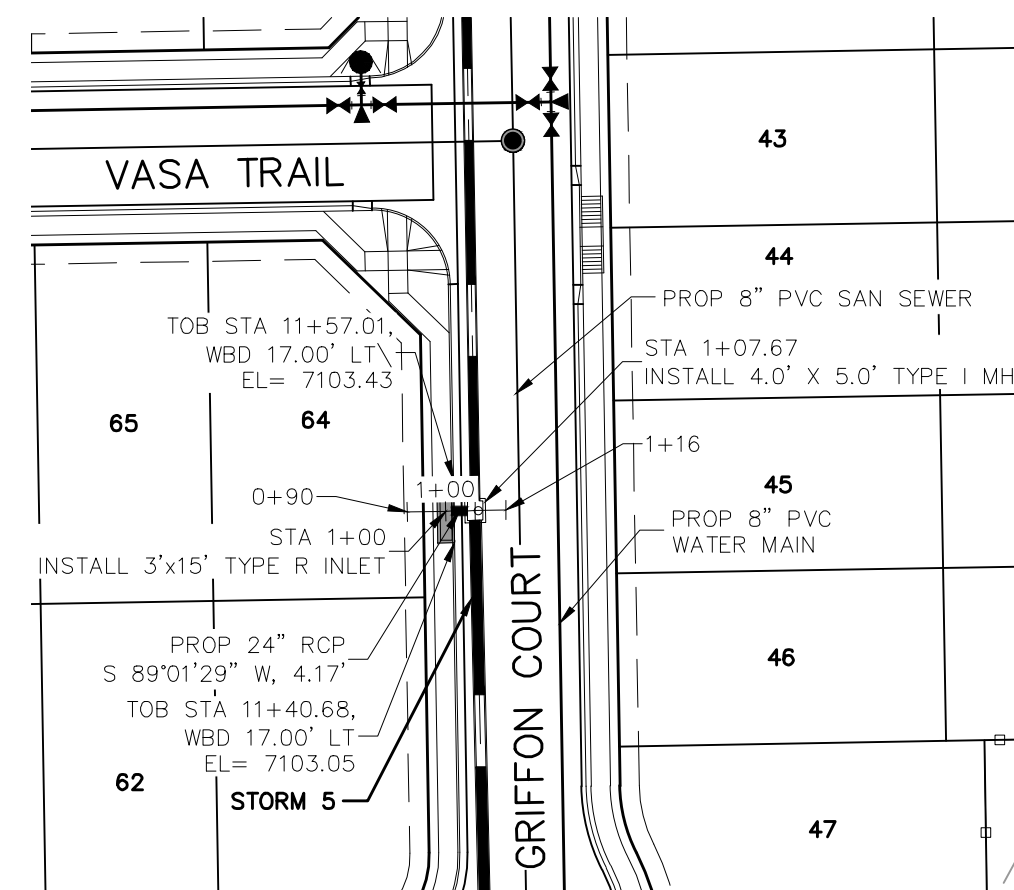


STORM 5.3
STA 1+00.00 TO STA 1+07.67

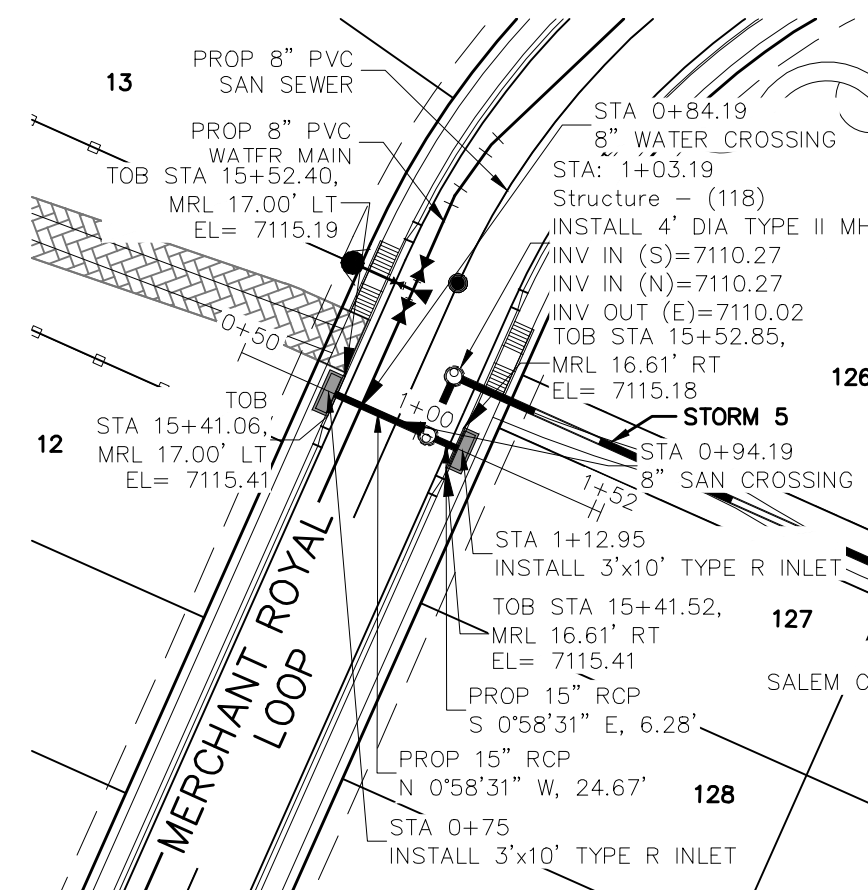


STORM 5.4
STA 0+75.00 TO STA 1+12.95

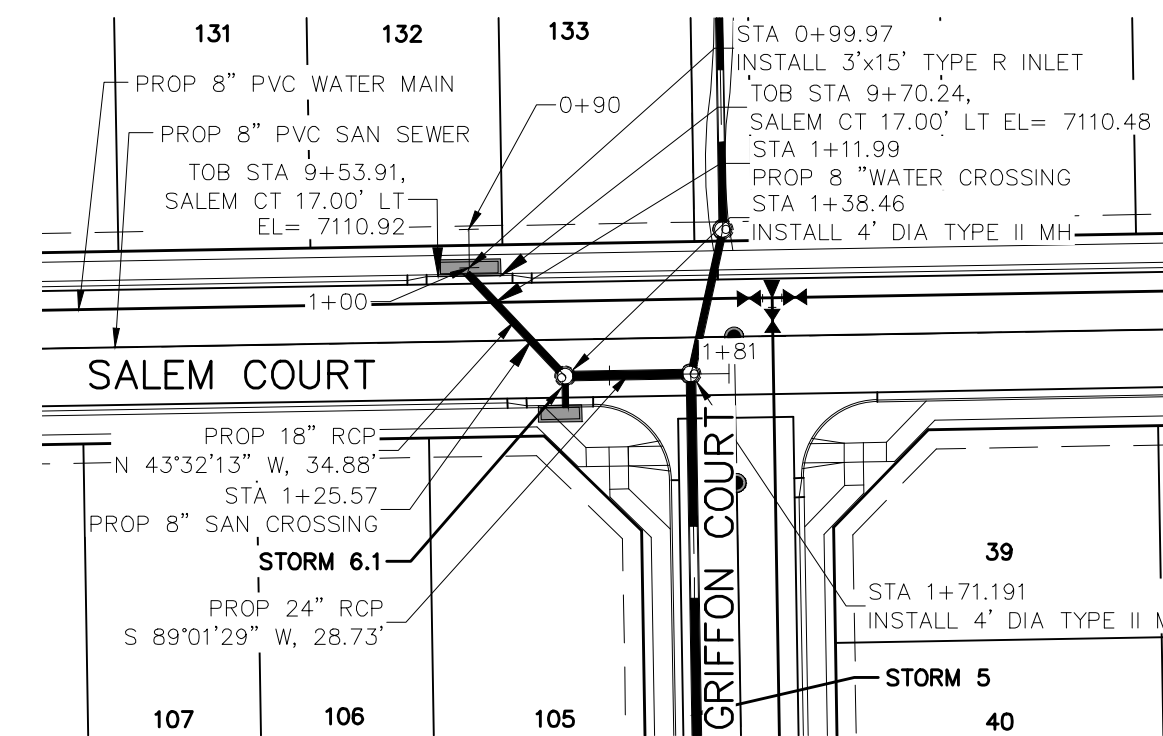



STORM 6
STA 0+99.97 TO STA 1+71.19

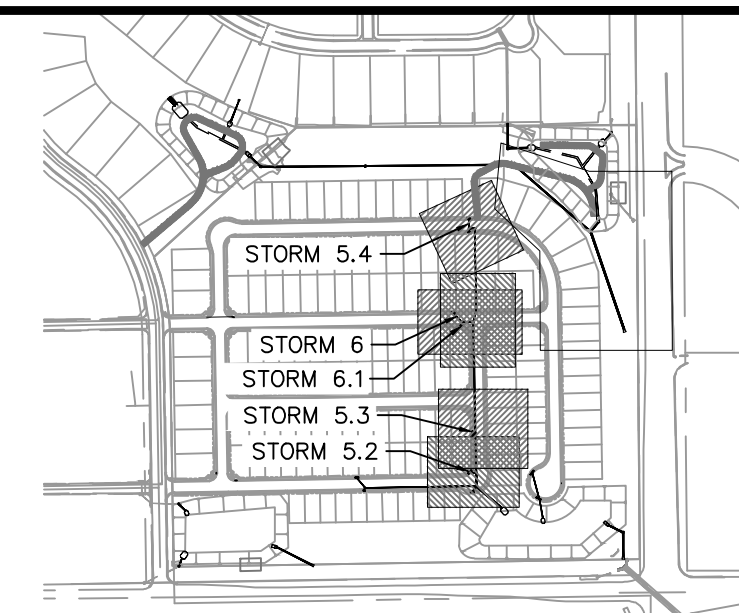

KEY MAP
Scale in Feet

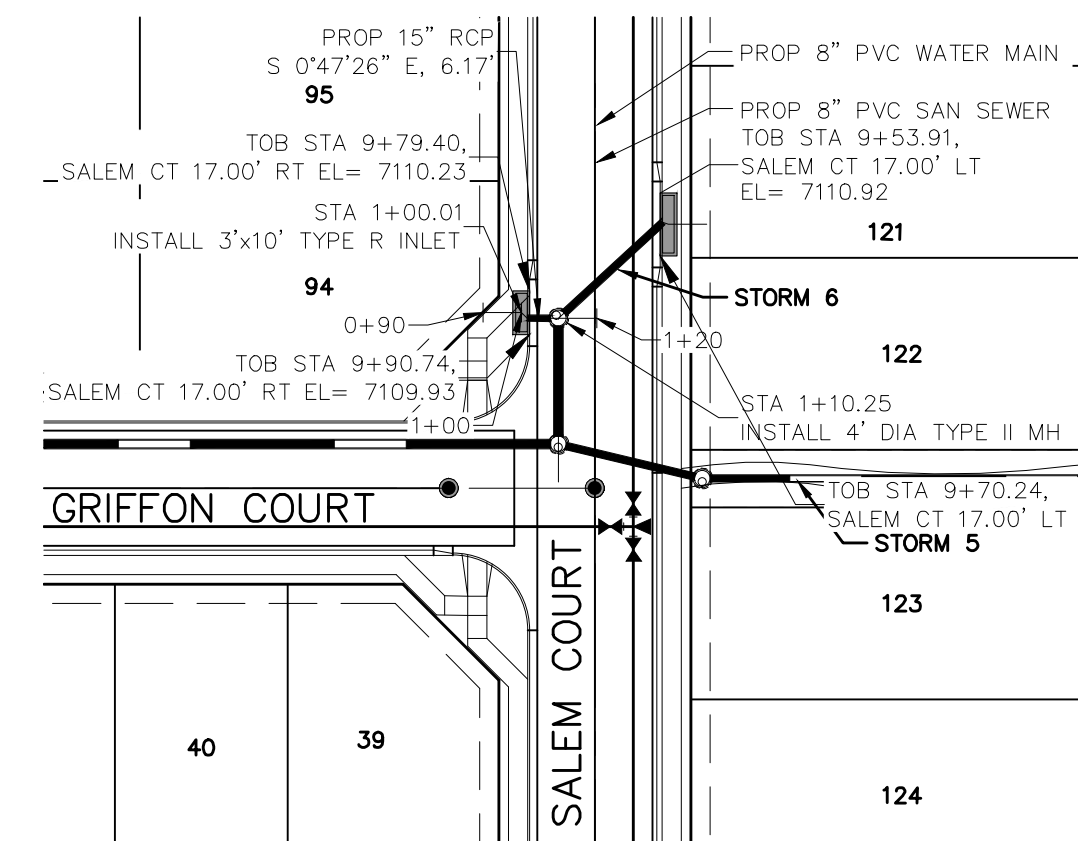

STORM 6.1
STA 1+00.00 TO STA 1+10.23

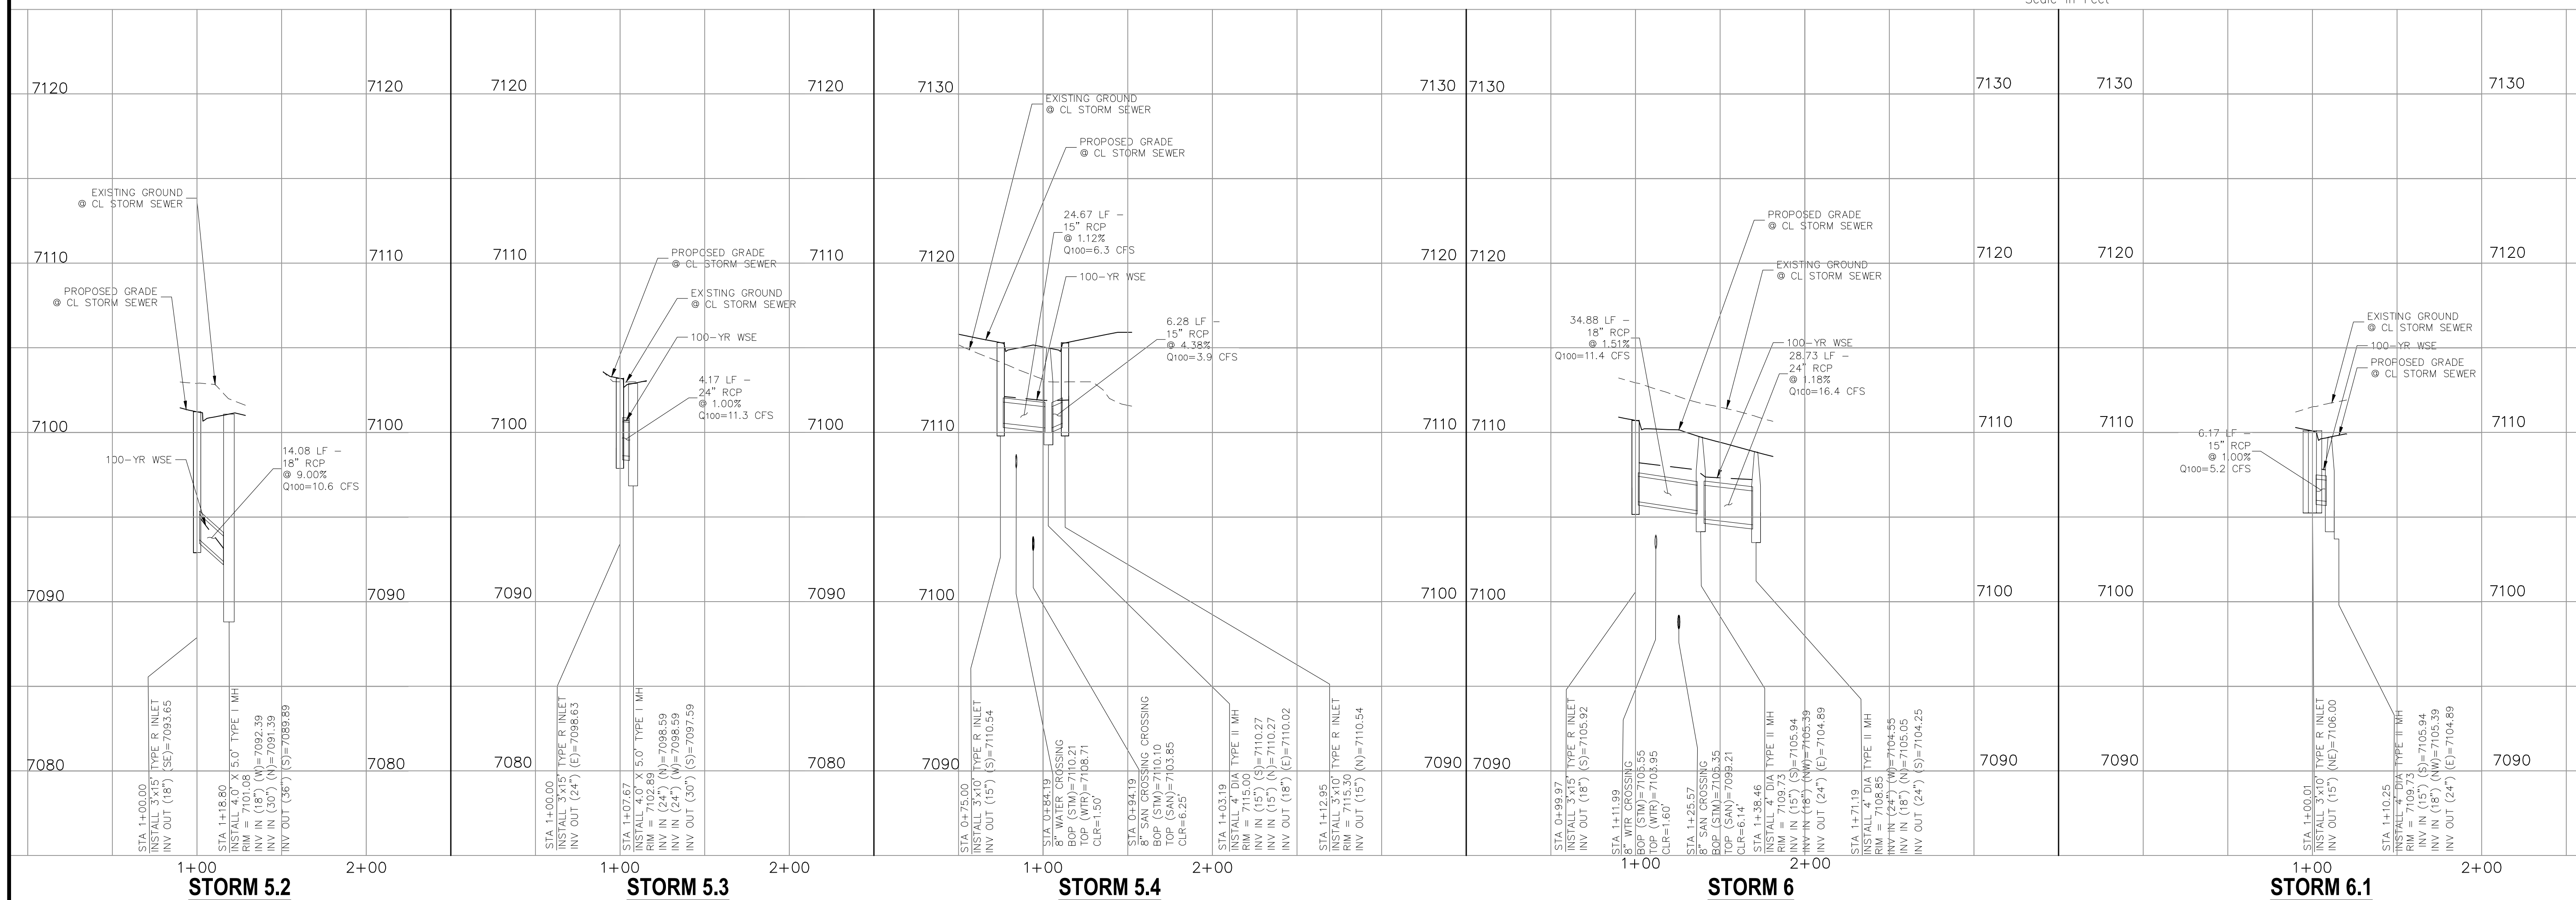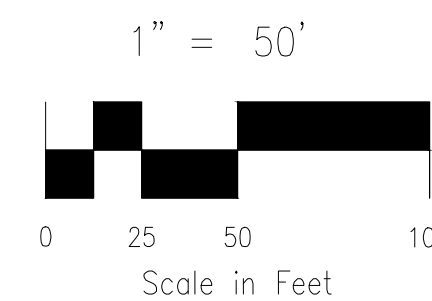


FALCON RESERVE FILING NO. 1

STORM 5.2, 5.3, 5.4, 6, 6.1

PROJECT NO. 44-144A	SCALE:	DATE: 08-29-2025
DESIGNED BY: GT	HORIZONTAL: 1"=50'	
DRAWN BY: ST	VERTICAL:	SHEET 17 OF 26
CHECKED BY: GT		

ST03

212 N. WAHSATCH AVE., STE 305
COLORADO SPRINGS, CO 80903
PHONE: 719.955.5485

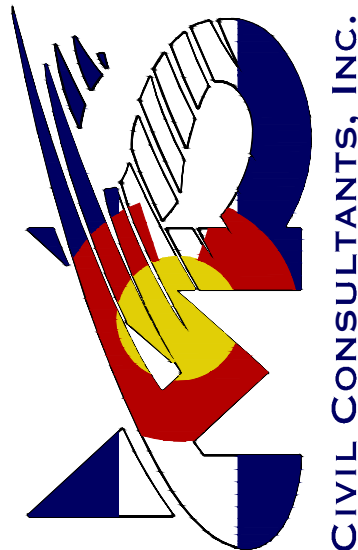


160 FOR AND ON
BEHALF OF
M&S CIVIL
CONSULTANTS,
INC.

VIRGIL A. SANCHEZ, COLORADO P.E. NO. 37160


[illegible]

THE ENGINEER PREPARING THESE PLANS WILL NOT BE RESPONSIBLE, OR LIABLE FOR, UNAUTHORIZED CHANGES TO OR USES OF THESE PLANS. ALL CHANGES TO THE PLANS MUST BE IN WRITING AND MUST BE APPROVED BY THE PREPARER OF THESE PLANS.


CAUTION

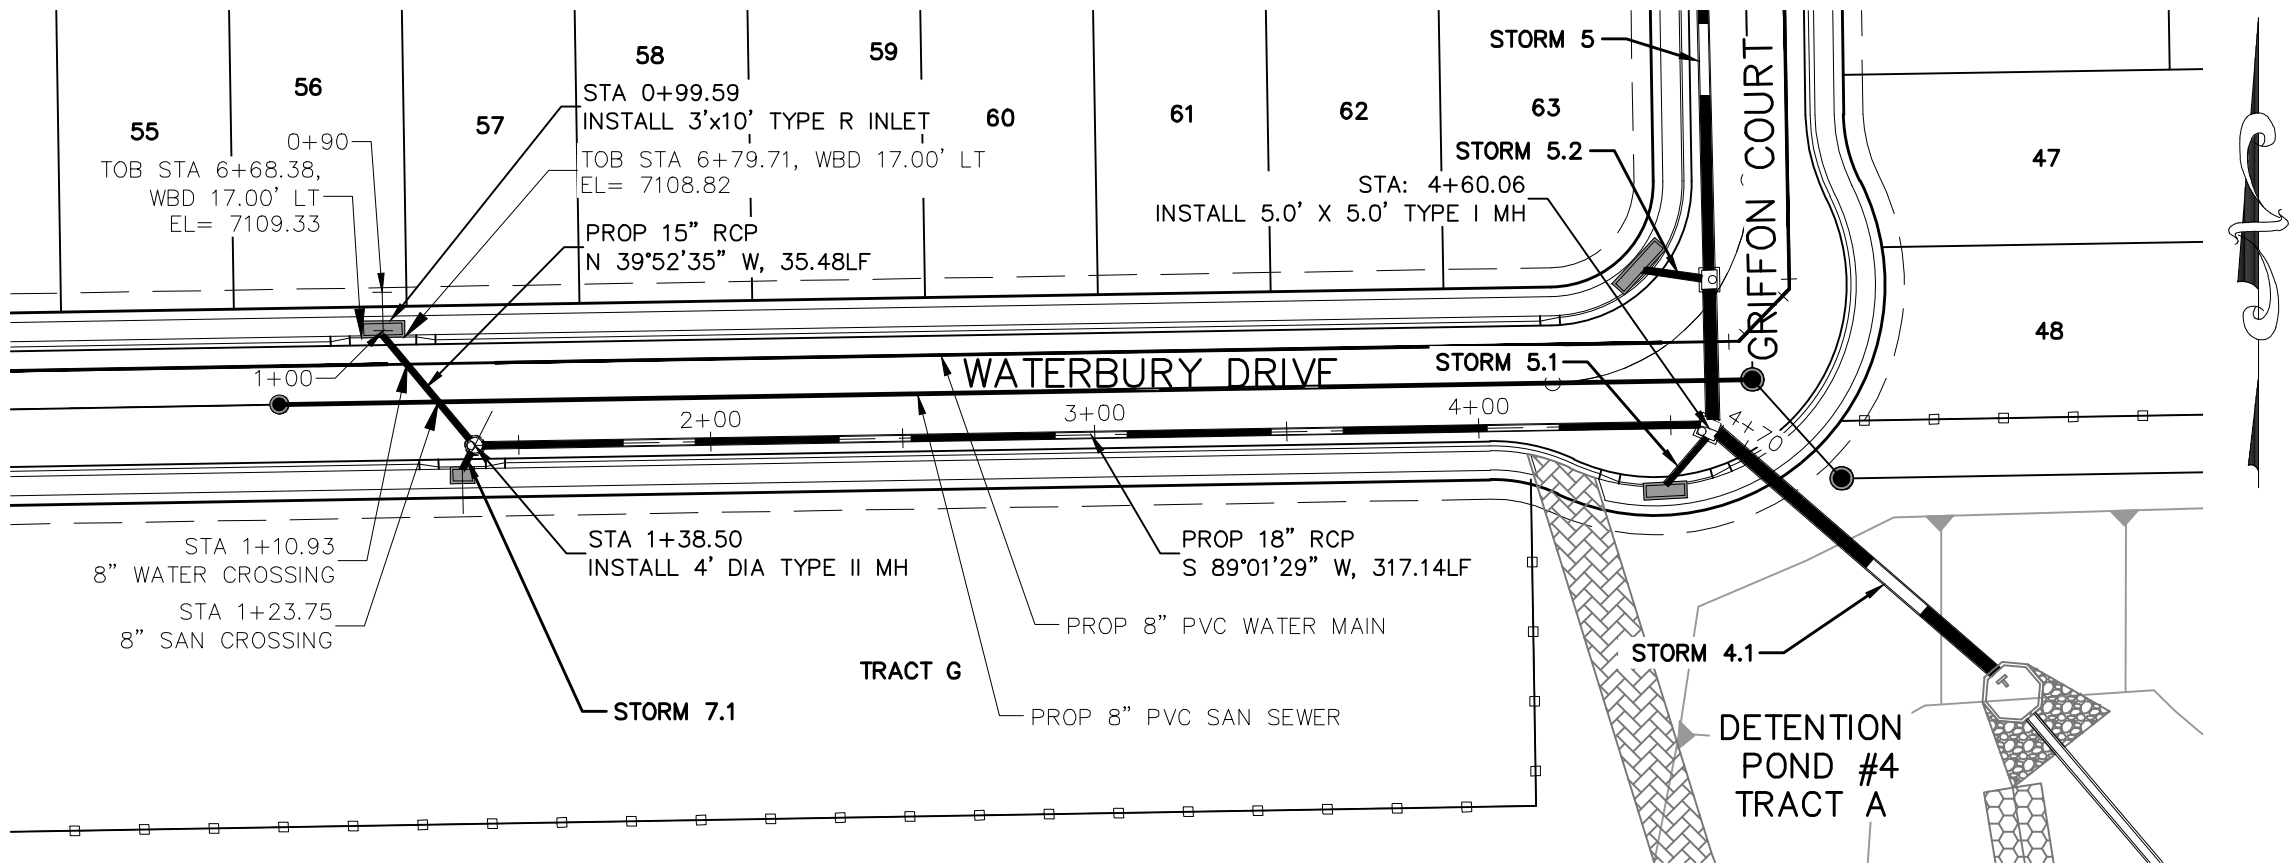



STORM 7
STA 0+99.59 TO STA 4+60.06

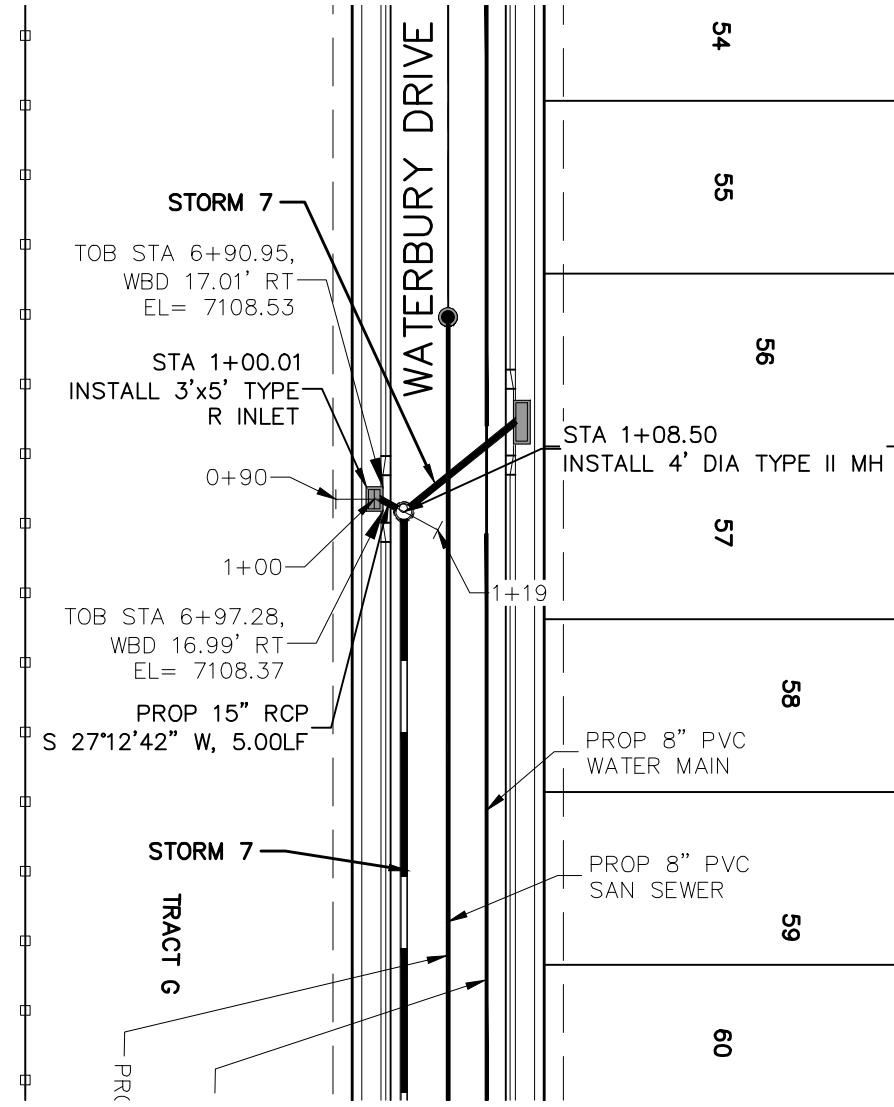

STORM 7.1
STA 1+00.01 TO STA 1+08.50

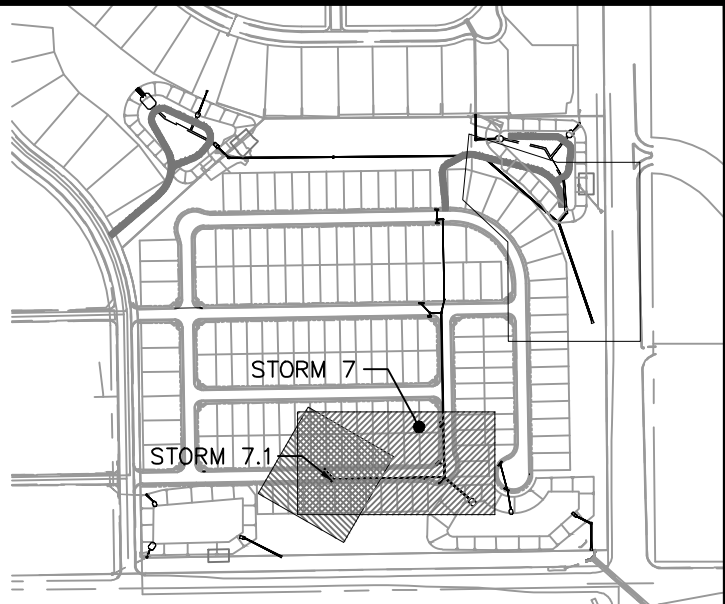

KEY MAP
Scale in Feet

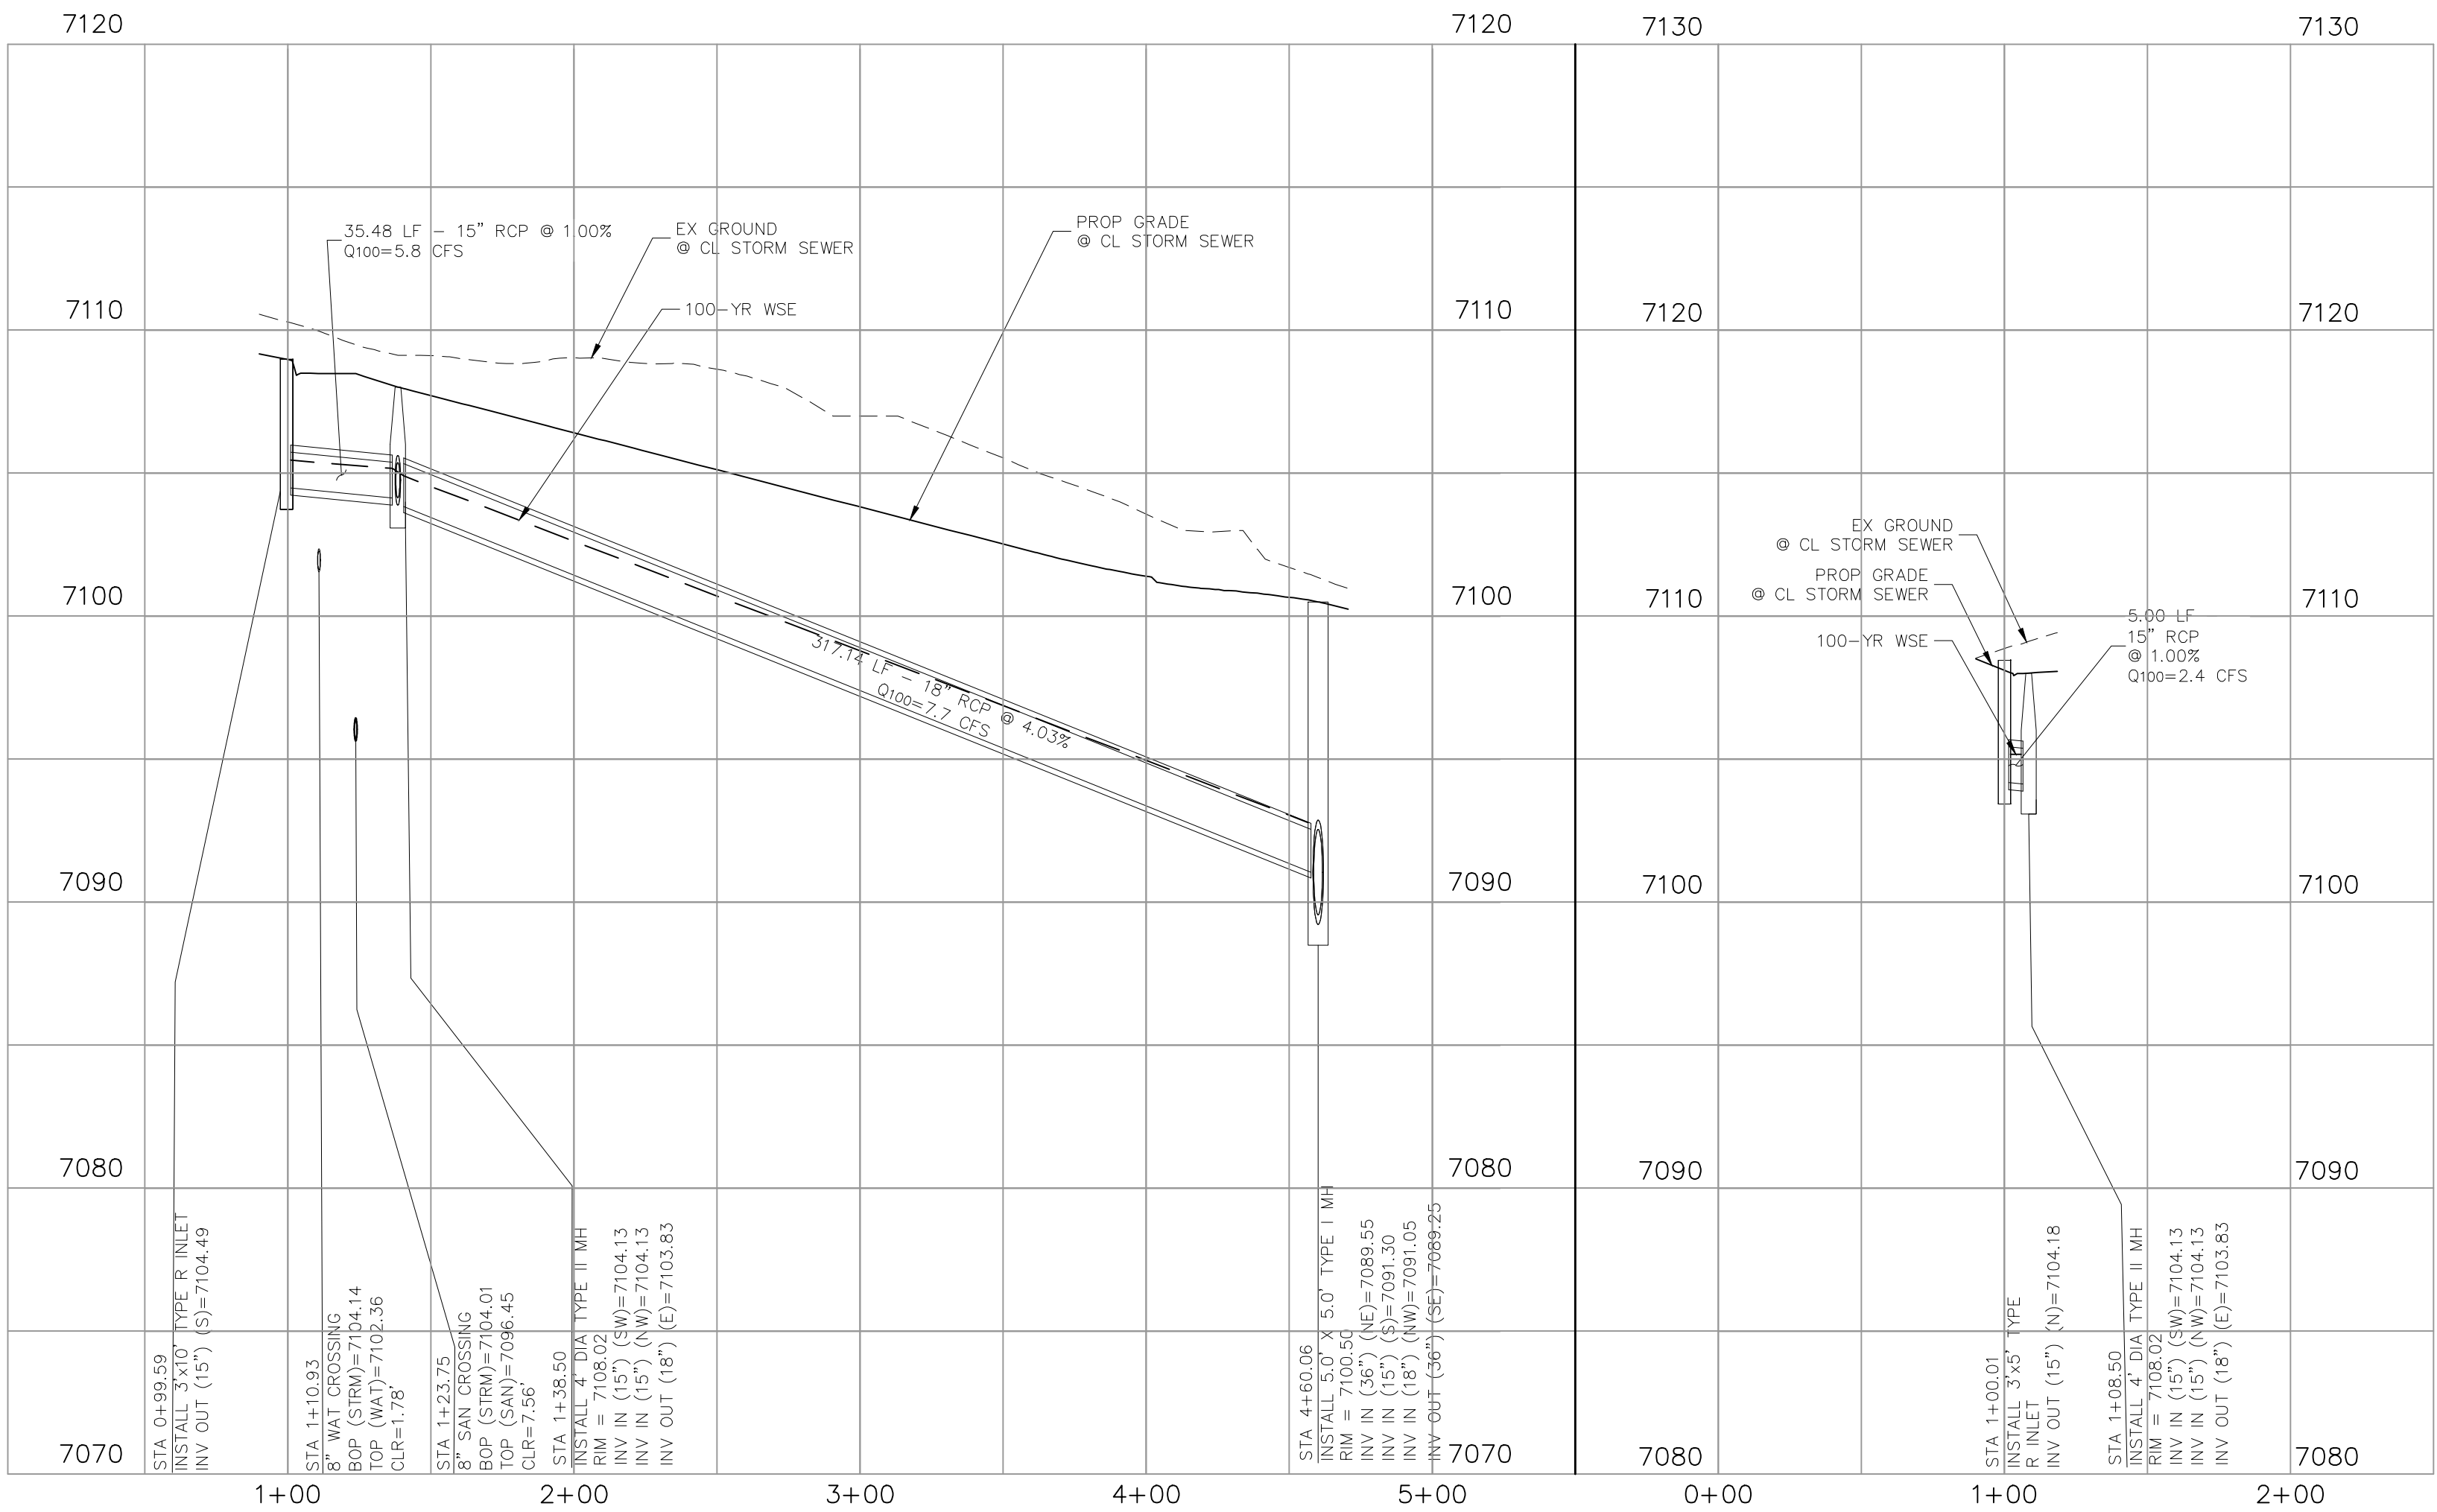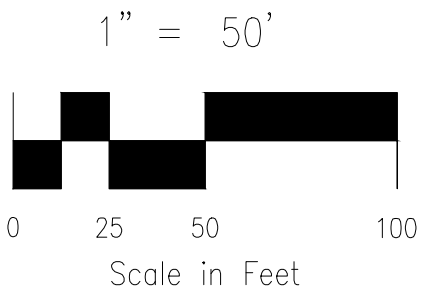

STORM 7

STORM 7.1


FALCON RESERVE FILING NO. 1	
STORM 7, 7.1	
PROJECT NO. 44-1444	SCALE: HORIZONTAL: 1"=50' VERTICAL: 1"=5'
DESIGNED BY: GT	DATE: 08-29-2025
DRAWN BY: ST	SHEET 18 OF 26
CHECKED BY: GT	ST04

212 N. WAHATCH AVE., STE. 305 COLORADO SPRINGS, CO 80903 PHONE: 719.555.5485	
FOR AND ON BEHALF OF MKS CIVIL CONSULTANTS, INC.	

REVISED:	BY:	DESCRIPTION:	DATE:

THE ENGINEER PREPARING THESE PLANS WILL NOT BE RESPONSIBLE, OR LIABLE FOR, UNAUTHORIZED CHANGES TO OR USES OF THESE PLANS. ALL CHANGES TO THE PLANS MUST BE IN WRITING AND MUST BE APPROVED BY THE PREPARER OF THESE PLANS.

CAUTION

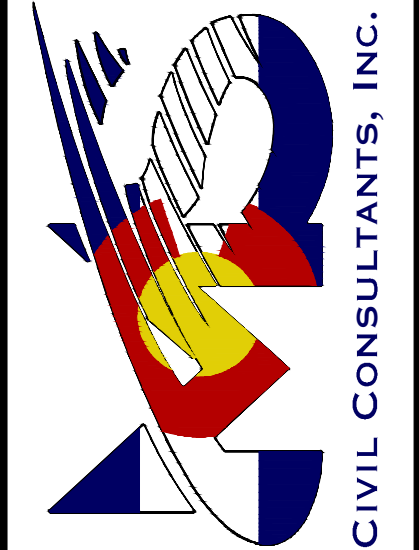

File: C:\431444-Falcon Reserve\Landhuil\Draw\Storm\Phase 2 Onsite\431444-S1-DMLS 1.dwg Plotstamp: 7/26/2026 8:33 PM

STORM SEWER GENERAL NOTES

1. ALL STATIONING IS ALONG STORM SEWER CENTERLINE UNLESS OTHERWISE INDICATED. ALL ELEVATIONS ARE INVERT UNLESS OTHERWISE INDICATED.
2. ALL STORM SEWER BENDS, MANHOLES, AND WYES SHOWN ON THE PLANS SHALL BE PREFABRICATED. HORIZONTAL AND VERTICAL BENDS ARE INDICATED ON THE PLANS.
3. ALL CONNECTIONS BETWEEN DISSIMILAR MATERIALS (I.E. HP STORM PIPE AND CONCRETE STRUCTURES), SHALL BE WATER TIGHT. REFER TO ADS WATERSTOP STRUCTURE CONNECTION DETAILS (SEE THIS CONSTRUCTION SET) FOR ADDITIONAL INFORMATION.
4. THE CONTRACTOR SHOULD ATTEMPT TO LIMIT CONSTRUCTION TRAFFIC ATOP THE PROPOSED STORM SEWER INSTALLATION. AS PER THE MANUFACTURES RECOMMENDATIONS THE CONTRACTOR SHALL PROVIDE A MIN OF 12" OF COVER AT ALL TIMES ATOP THE BACKFILLED STORM SEWER TO TOP OF THE FINISHED GROUND OR BOTTOM OF FLEXIBLE PAVEMENT SURFACE TO PROTECT THE PIPE FROM H=25 VEHICULAR TRAFFIC. A MINIMUM OF 36" SHOULD BE PROVIDED TO PROTECT THE STORM SEWER FROM 30 T TO 60 T TRAFFIC AND MINIMUM OF 72" FOR TRAFFIC UP TO 78 T AXLE LOADS. FINAL GRADING SHOWN ON THE PLANS WILL PROHIBIT VEHICULAR TRAFFIC TO LOADS LESS THE H=25.
5. REFER TO THE DETAIL IN THIS CONSTRUCTION SET FOR PIPE TRENCH DETAILS AND PIPE SPECIFICATION.


STRUCTURAL CONCRETE NOTES:

1. ALL CONSTRUCTION INVOLVING THE PLACEMENT OF STRUCTURAL CONCRETE SHALL BE COMPLETED IN ACCORDANCE WITH STANDARD SPECIFICATIONS, AND AS SUPPLEMENTED BY THE COLORADO DEPARTMENT OF TRANSPORTATION STANDARD SPECIFICATIONS FOR ROADWAY AND BRIDGE CONSTRUCTION.
2. STEEL REINFORCING SHALL BE GRADE 60 FOR ALL REINFORCING STEEL GREATER THAN #4. SPlicing, LAP SPlicing SHALL BE MINIMUM IN THE FOLLOWING TABLE UNLESS OTHERWISE SPECIFIED:

BAR SIZE	#4	#5	#6	#7	#8
SPLICE LENGTH	1'-9"	2'-2"	2'-7"	3'-4"	4'-3"


ALL REINFORCING SHALL HAVE A 2-INCH MINIMUM COVER UNLESS OTHERWISE SPECIFIED. ALL REINFORCED STEEL TO BE EPOXY COATED.
3. CAST-IN-PLACE CONCRETE SHALL HAVE A MINIMUM COMPRESSIVE STRENGTH (fc) OF 4,000 PSI AT 28 DAYS. ALL CONCRETE PLACED AGAINST SOIL SHALL BE TYPE II PORTLAND CEMENT. ALL EXPOSED CORNERS SHALL BE FORMED WITH A 3/4" CHAMFER UNLESS OTHERWISE SPECIFIED.
4. EXPANSION JOINT MATERIAL SHALL MEET AASHTO SPECIFICATION M-213.
5. BACKFILL AGAINST STRUCTURES SHALL NOT COMMENCE UNTIL ALL SUPPORTING DIAPHRAGMS ARE IN PLACE AND CONCRETE HAS OBTAINED ITS FULL SEVEN DAY STRENGTH. BACKFILL SHALL BE PLACED EQUALLY ON EACH SIDE OF RETAINING WALL STRUCTURES AND CUTOFF WALLS UNTIL THE FINAL GRADE IS REACHED.
6. FOOTING EXCAVATIONS SHALL BE EXAMINED BY THE GEOTECHNICAL ENGINEER WITH A 24-HOUR MINIMUM NOTIFICATION FOR SOIL AND/OR CONCRETE TESTING. PLACEMENT OF CONCRETE IN THE ABSENCE OF TESTING SHALL BE COMPLETED AT THE SOLE RISK OF THE CONTRACTOR.
7. PRIOR TO THE PLACEMENT OF CONCRETE IN AREAS WHERE SOIL IS PRESENT, THE SOIL SHALL BE SCARIFIED TO A MINIMUM DEPTH OF 6-INCHES. THE MOISTURE CONTENT SHALL BE ADJUSTED TO WITHIN PLUS OR MINUS 2 PERCENT OF THE OPTIMUM MOISTURE CONTENT AND RECOMPACTED TO AT LEAST 95 PERCENT RELATIVE COMPACTION (AASHTO-T-180).

ABBREVIATIONS
EC -- EPOXY COATED O.F. -- OUTSIDE FACE E.F. -- EACH FACE E.W. -- EACH WAY I.F. -- INSIDE FACE N.F. -- NEAR FACE
T.O.C. -- TOP OF CONCRETE B.O.C. -- BOTTOM OF CONCRETE CONT. -- CONTINUOUS

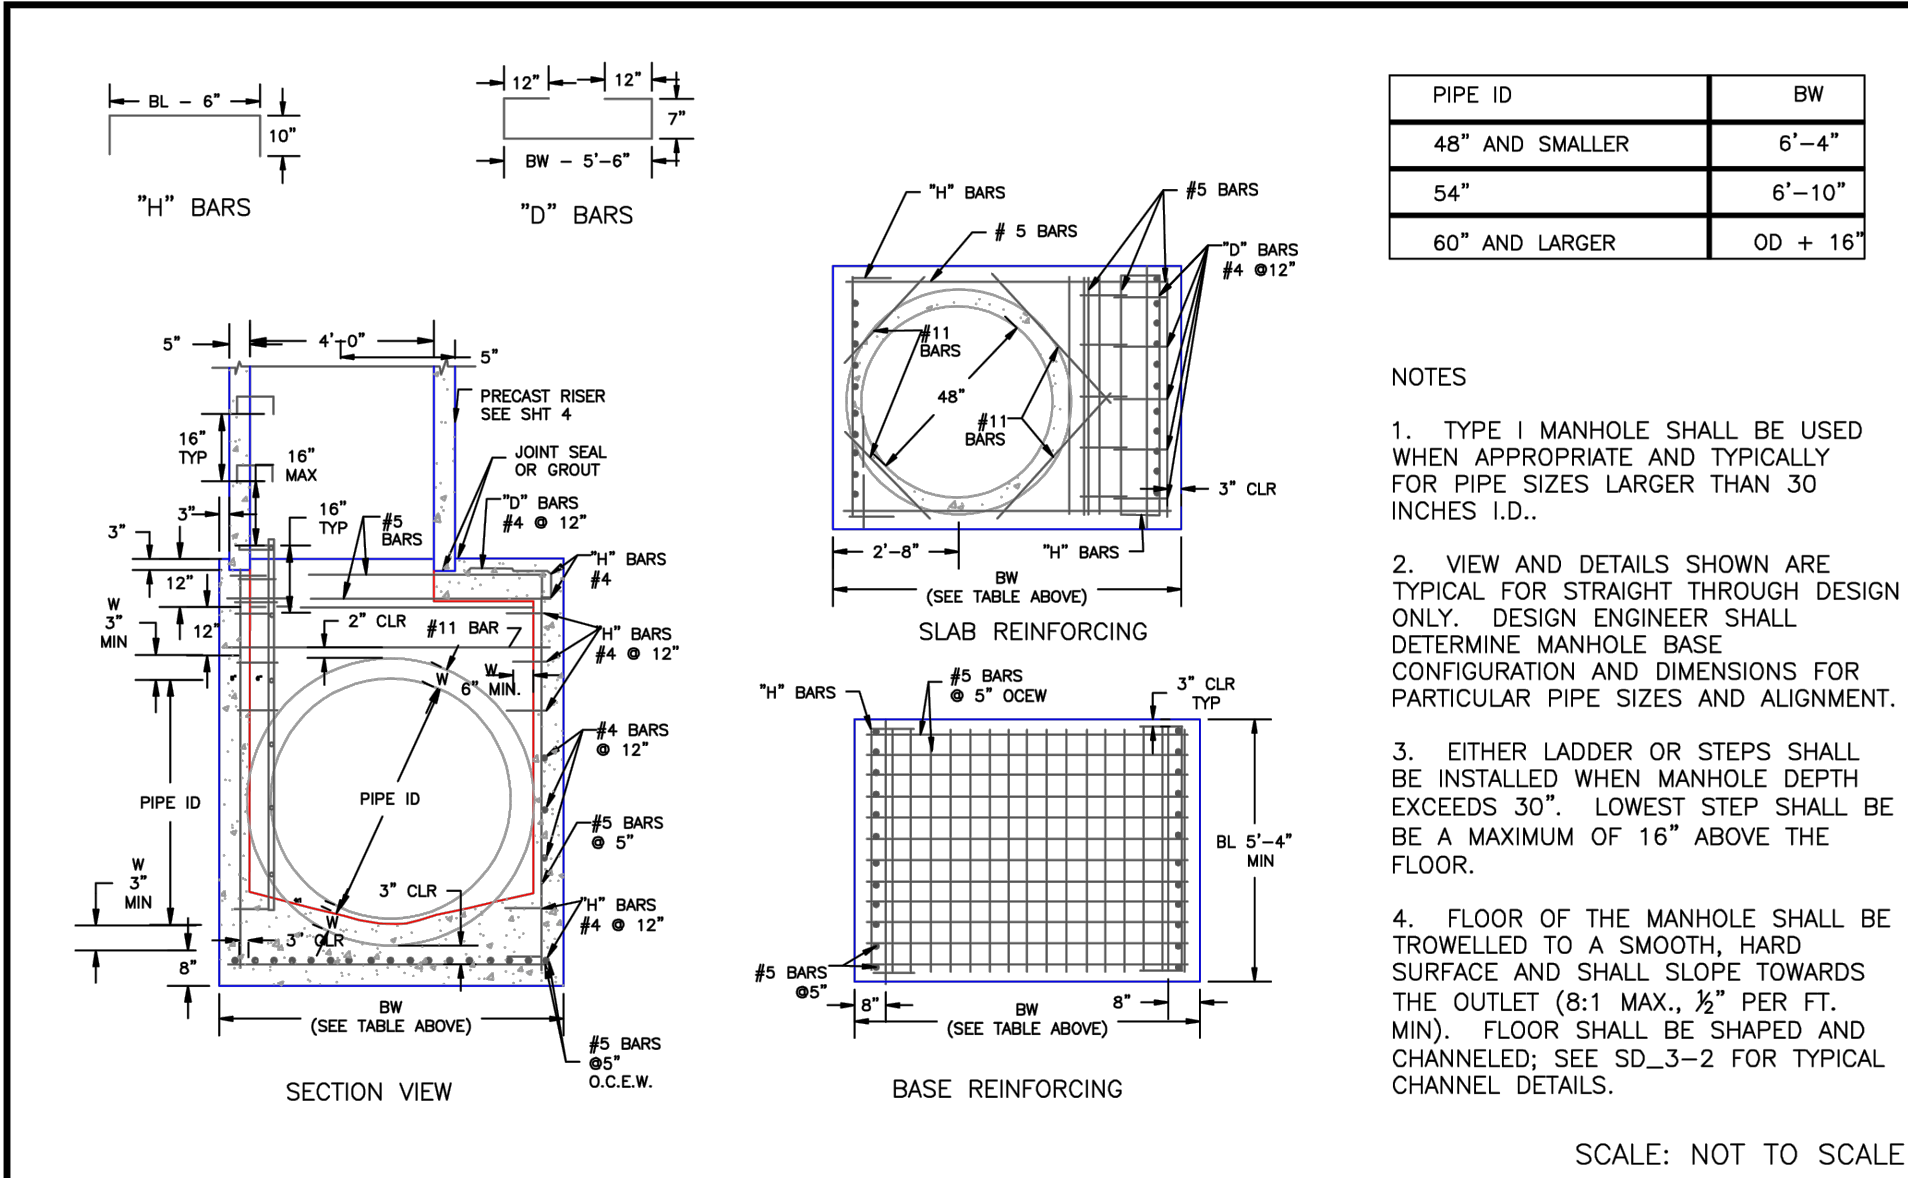


DATE APPROVED: 7/9/09 André Brackin DEPARTMENT OF TRANSPORTATION	Storm Sewer Manhole Detail Type I Standard Drawing REVISION DATE: 7/9/09 FILE NAME: SD_3-1	
---	--	--

STORM SEWER MANHOLE DETAIL
TYPE I SD 3-1

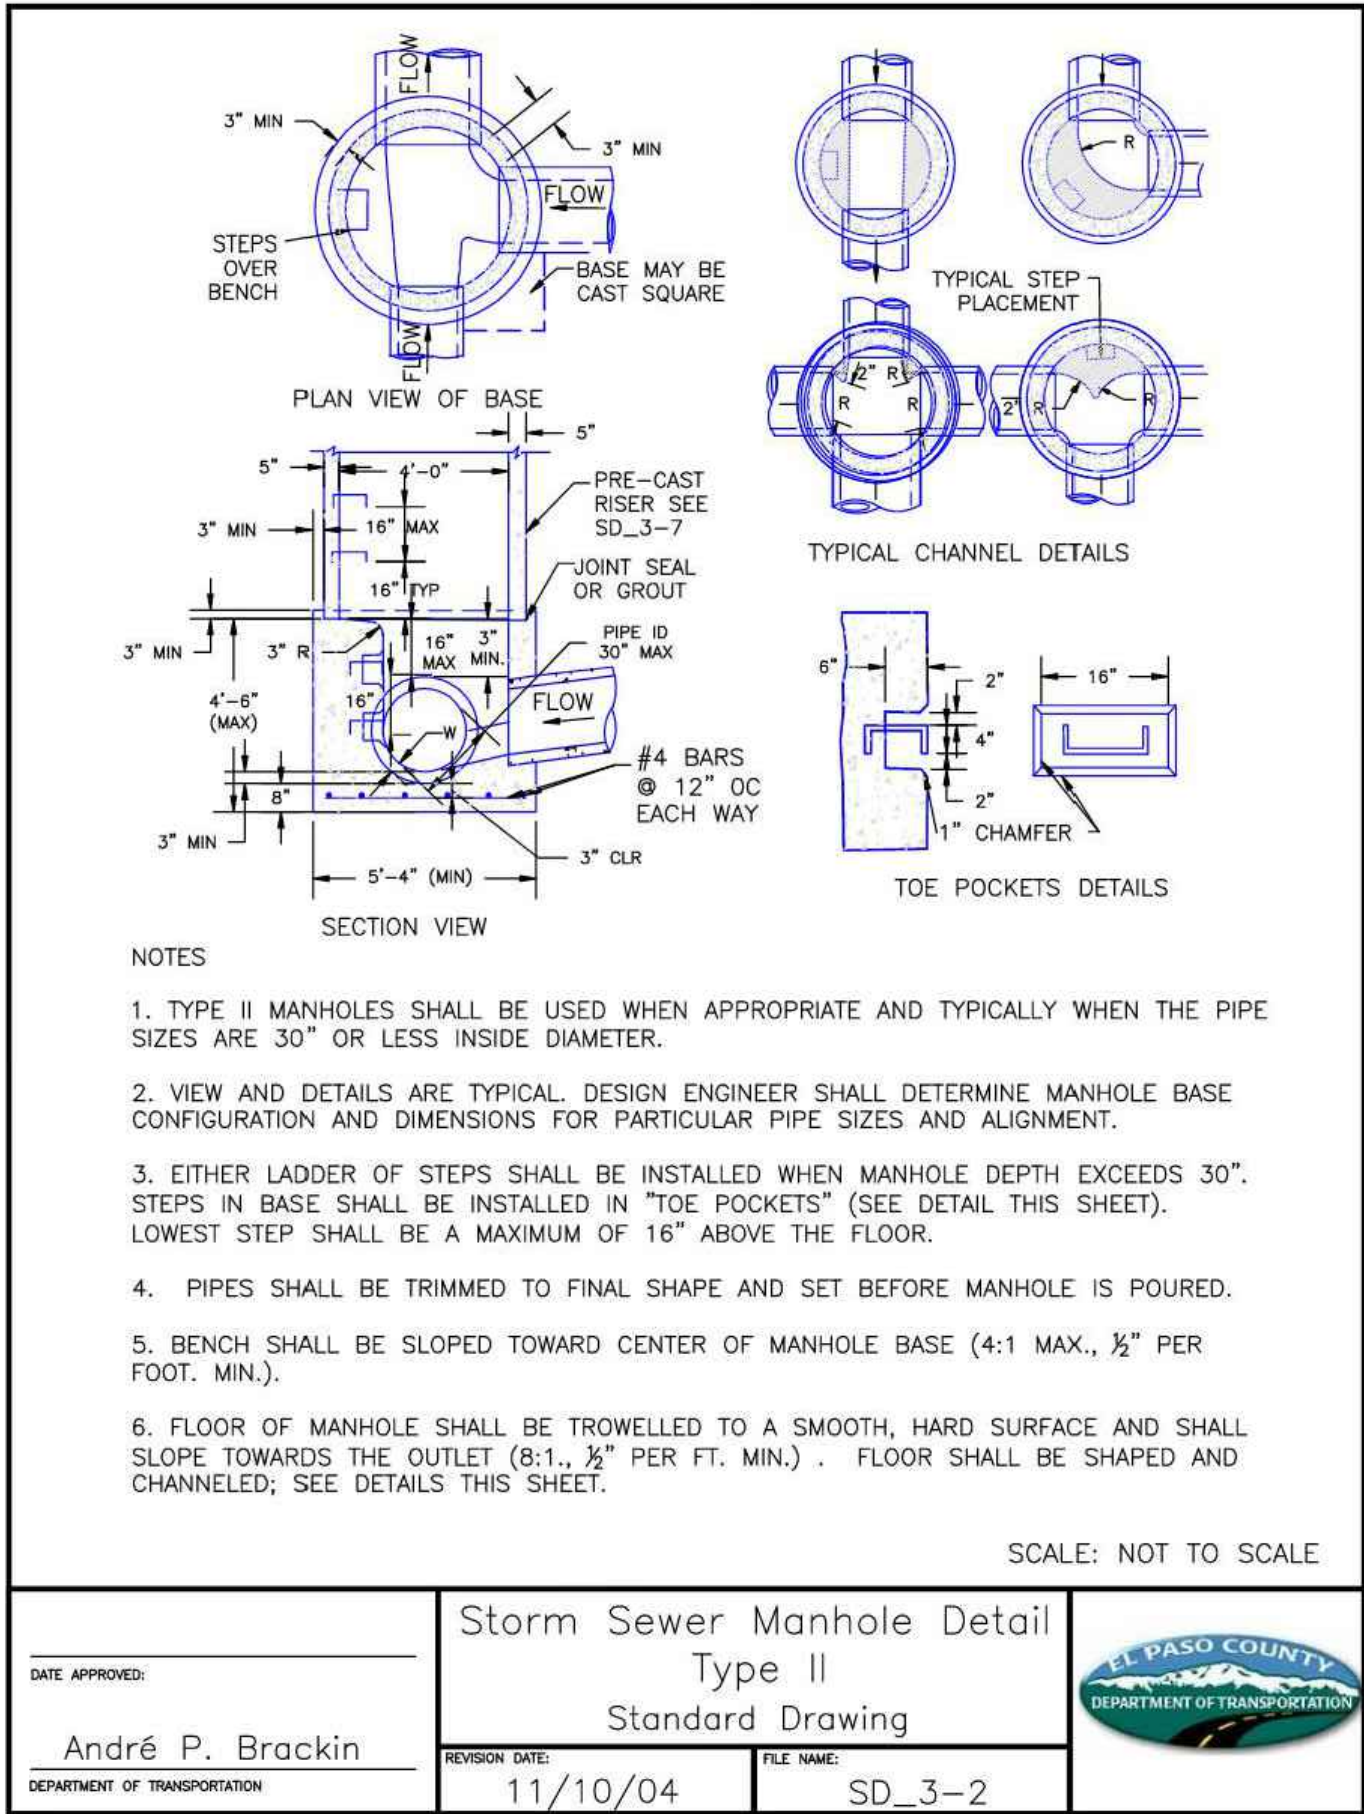

DATE APPROVED: André P. Brackin DEPARTMENT OF TRANSPORTATION	Storm Sewer Manhole Detail Type II Standard Drawing REVISION DATE: 11/10/04 FILE NAME: SD_3-2	
--	---	--

STORM SEWER MANHOLE DETAIL
TYPE II SD 3-2





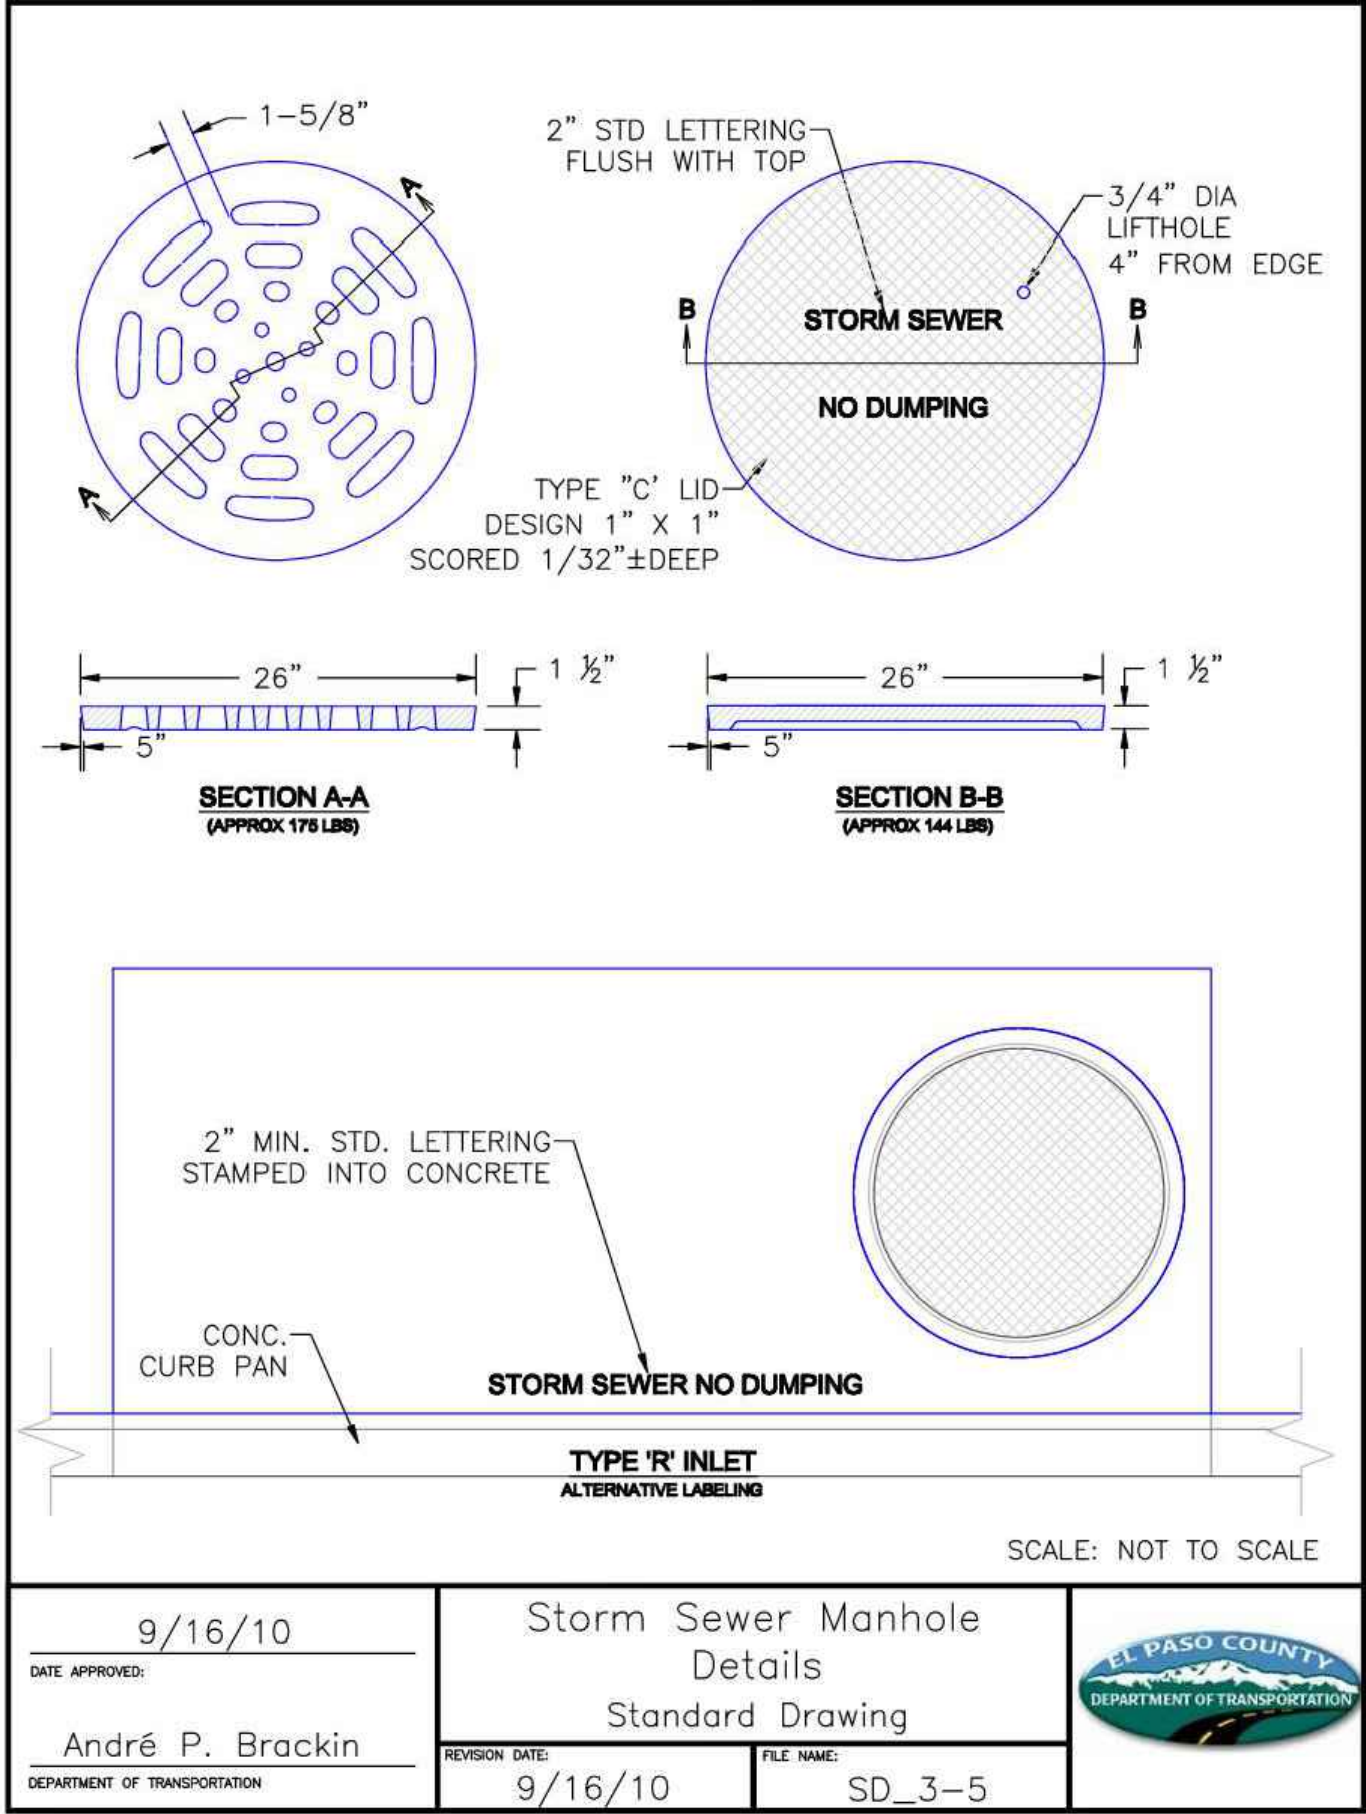



DATE APPROVED: 9/16/10 André P. Brackin DEPARTMENT OF TRANSPORTATION	Storm Sewer Manhole Details Standard Drawing REVISION DATE: 9/16/10 FILE NAME: SD_3-5	
---	---	--

STORM SEWER MANHOLE
LID DETAILS SD 3-5




FALCON RESERVE FILING NO. 1	STORM SEWER DETAILS	PROJECT NO. 44-144A	DATE: 08-29-2025	ST05
		DESIGNED BY: GT	HORIZONTAL: 1"=50'	
		DRAWN BY: ST	VERTICAL: 1"=5'	
217 N. WAHATCH AVE, STE 305 COLORADO SPRINGS CO 80903 PHONE: 719.955.5485		FOR AND ON BEHALF OF MKS CIVIL CONSULTANTS, INC.		
VIRGIL A. SANCHEZ, COLORADO P.E. NO. 37160		THE ENGINEER PREPARING THESE PLANS WILL NOT BE RESPONSIBLE, OR LIABLE FOR, UNAUTHORIZED CHANGES TO OR USES OF THESE PLANS. ALL CHANGES TO THE PLANS MUST BE IN WRITING AND MUST BE APPROVED BY THE PREPARER OF THESE PLANS.		
REVISIONS: NO. DATE BY DESCRIPTION		CAUTION		

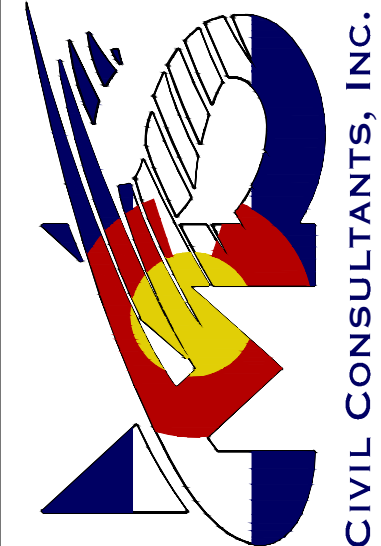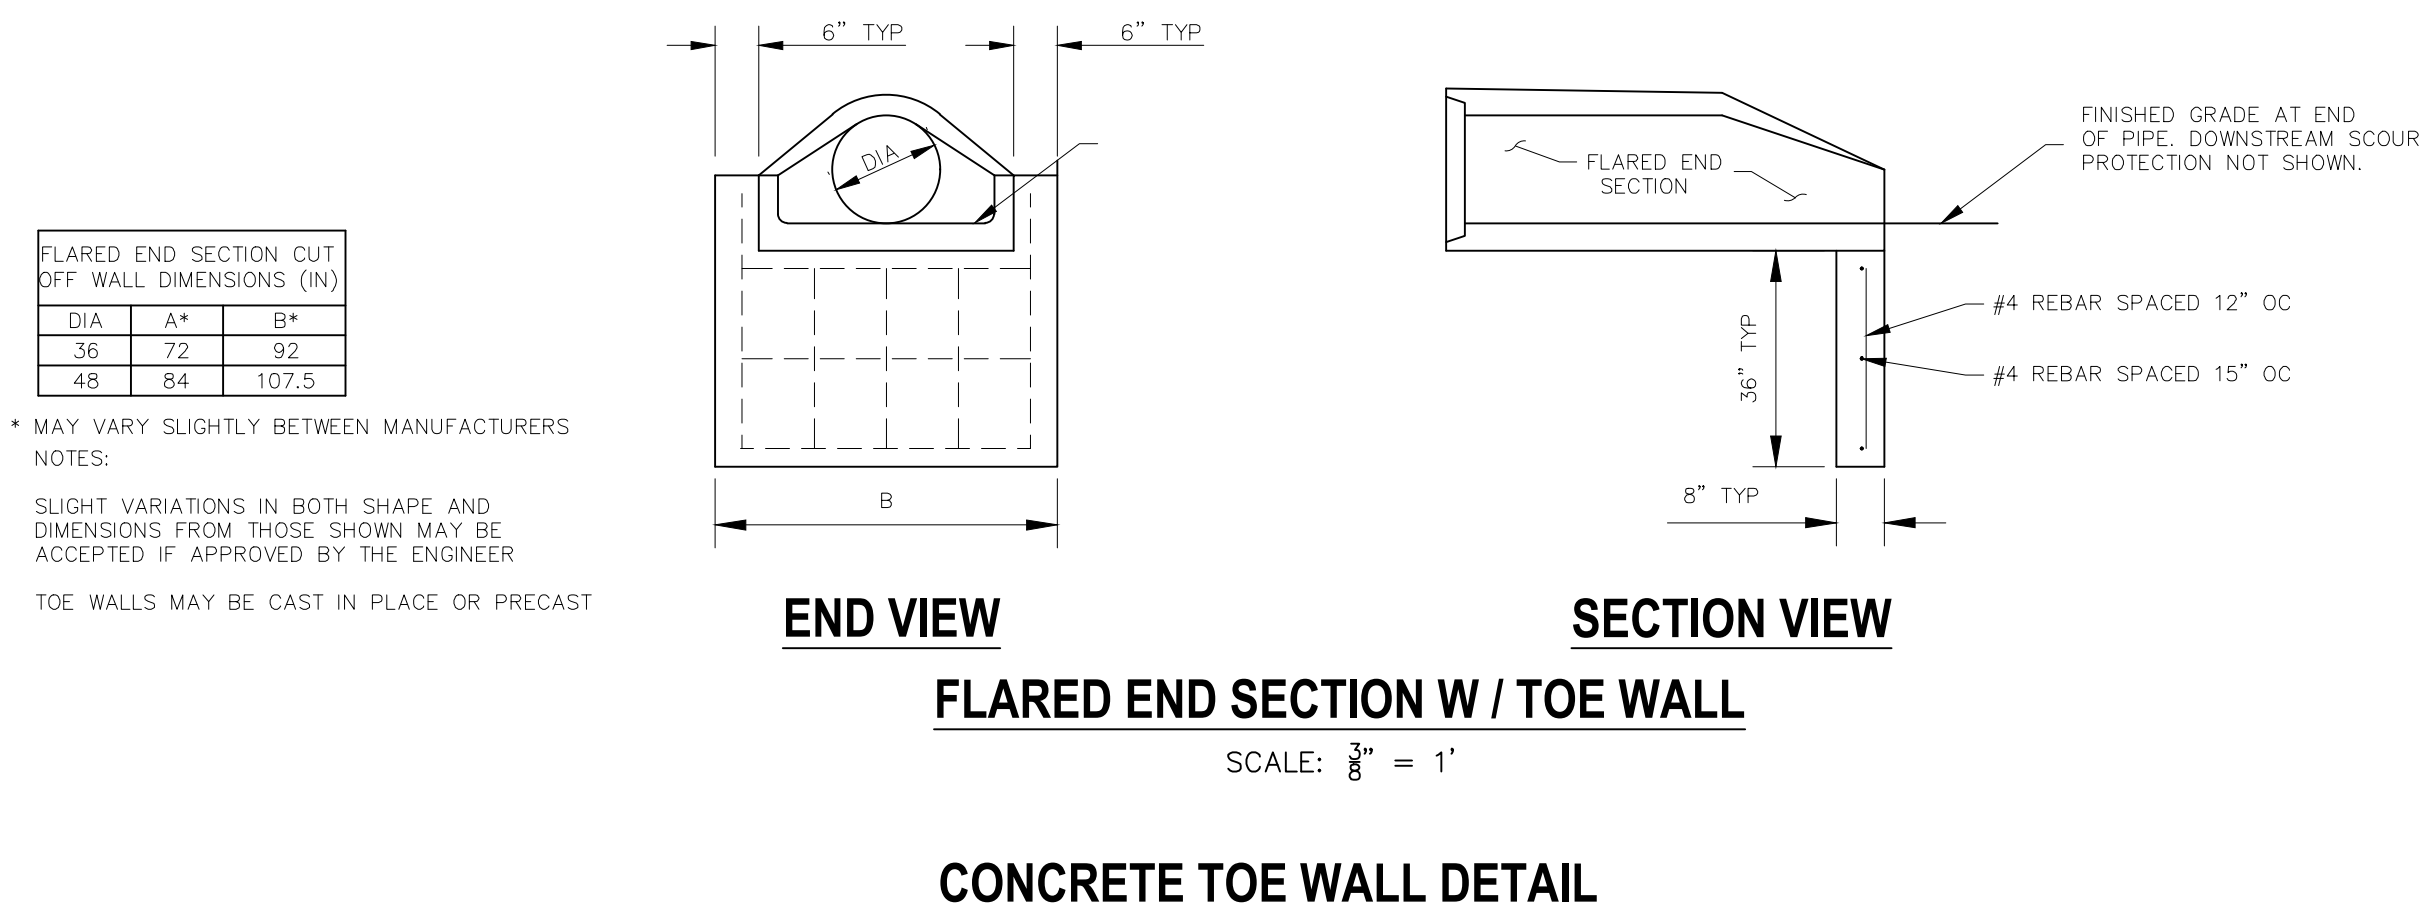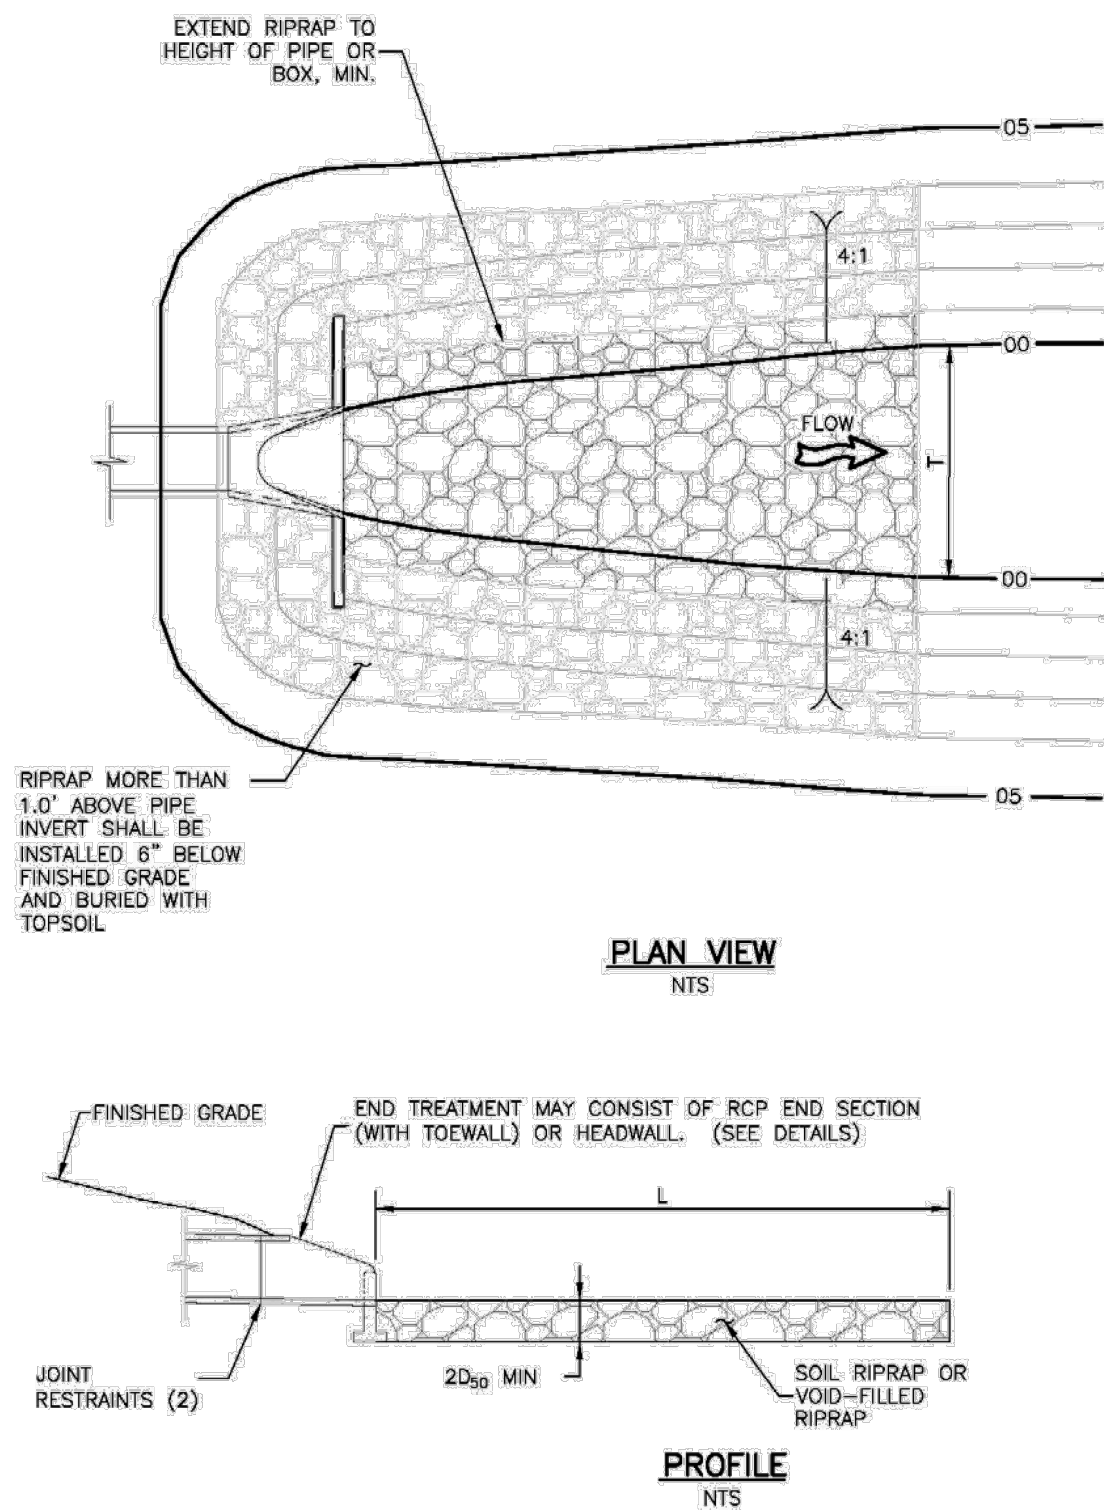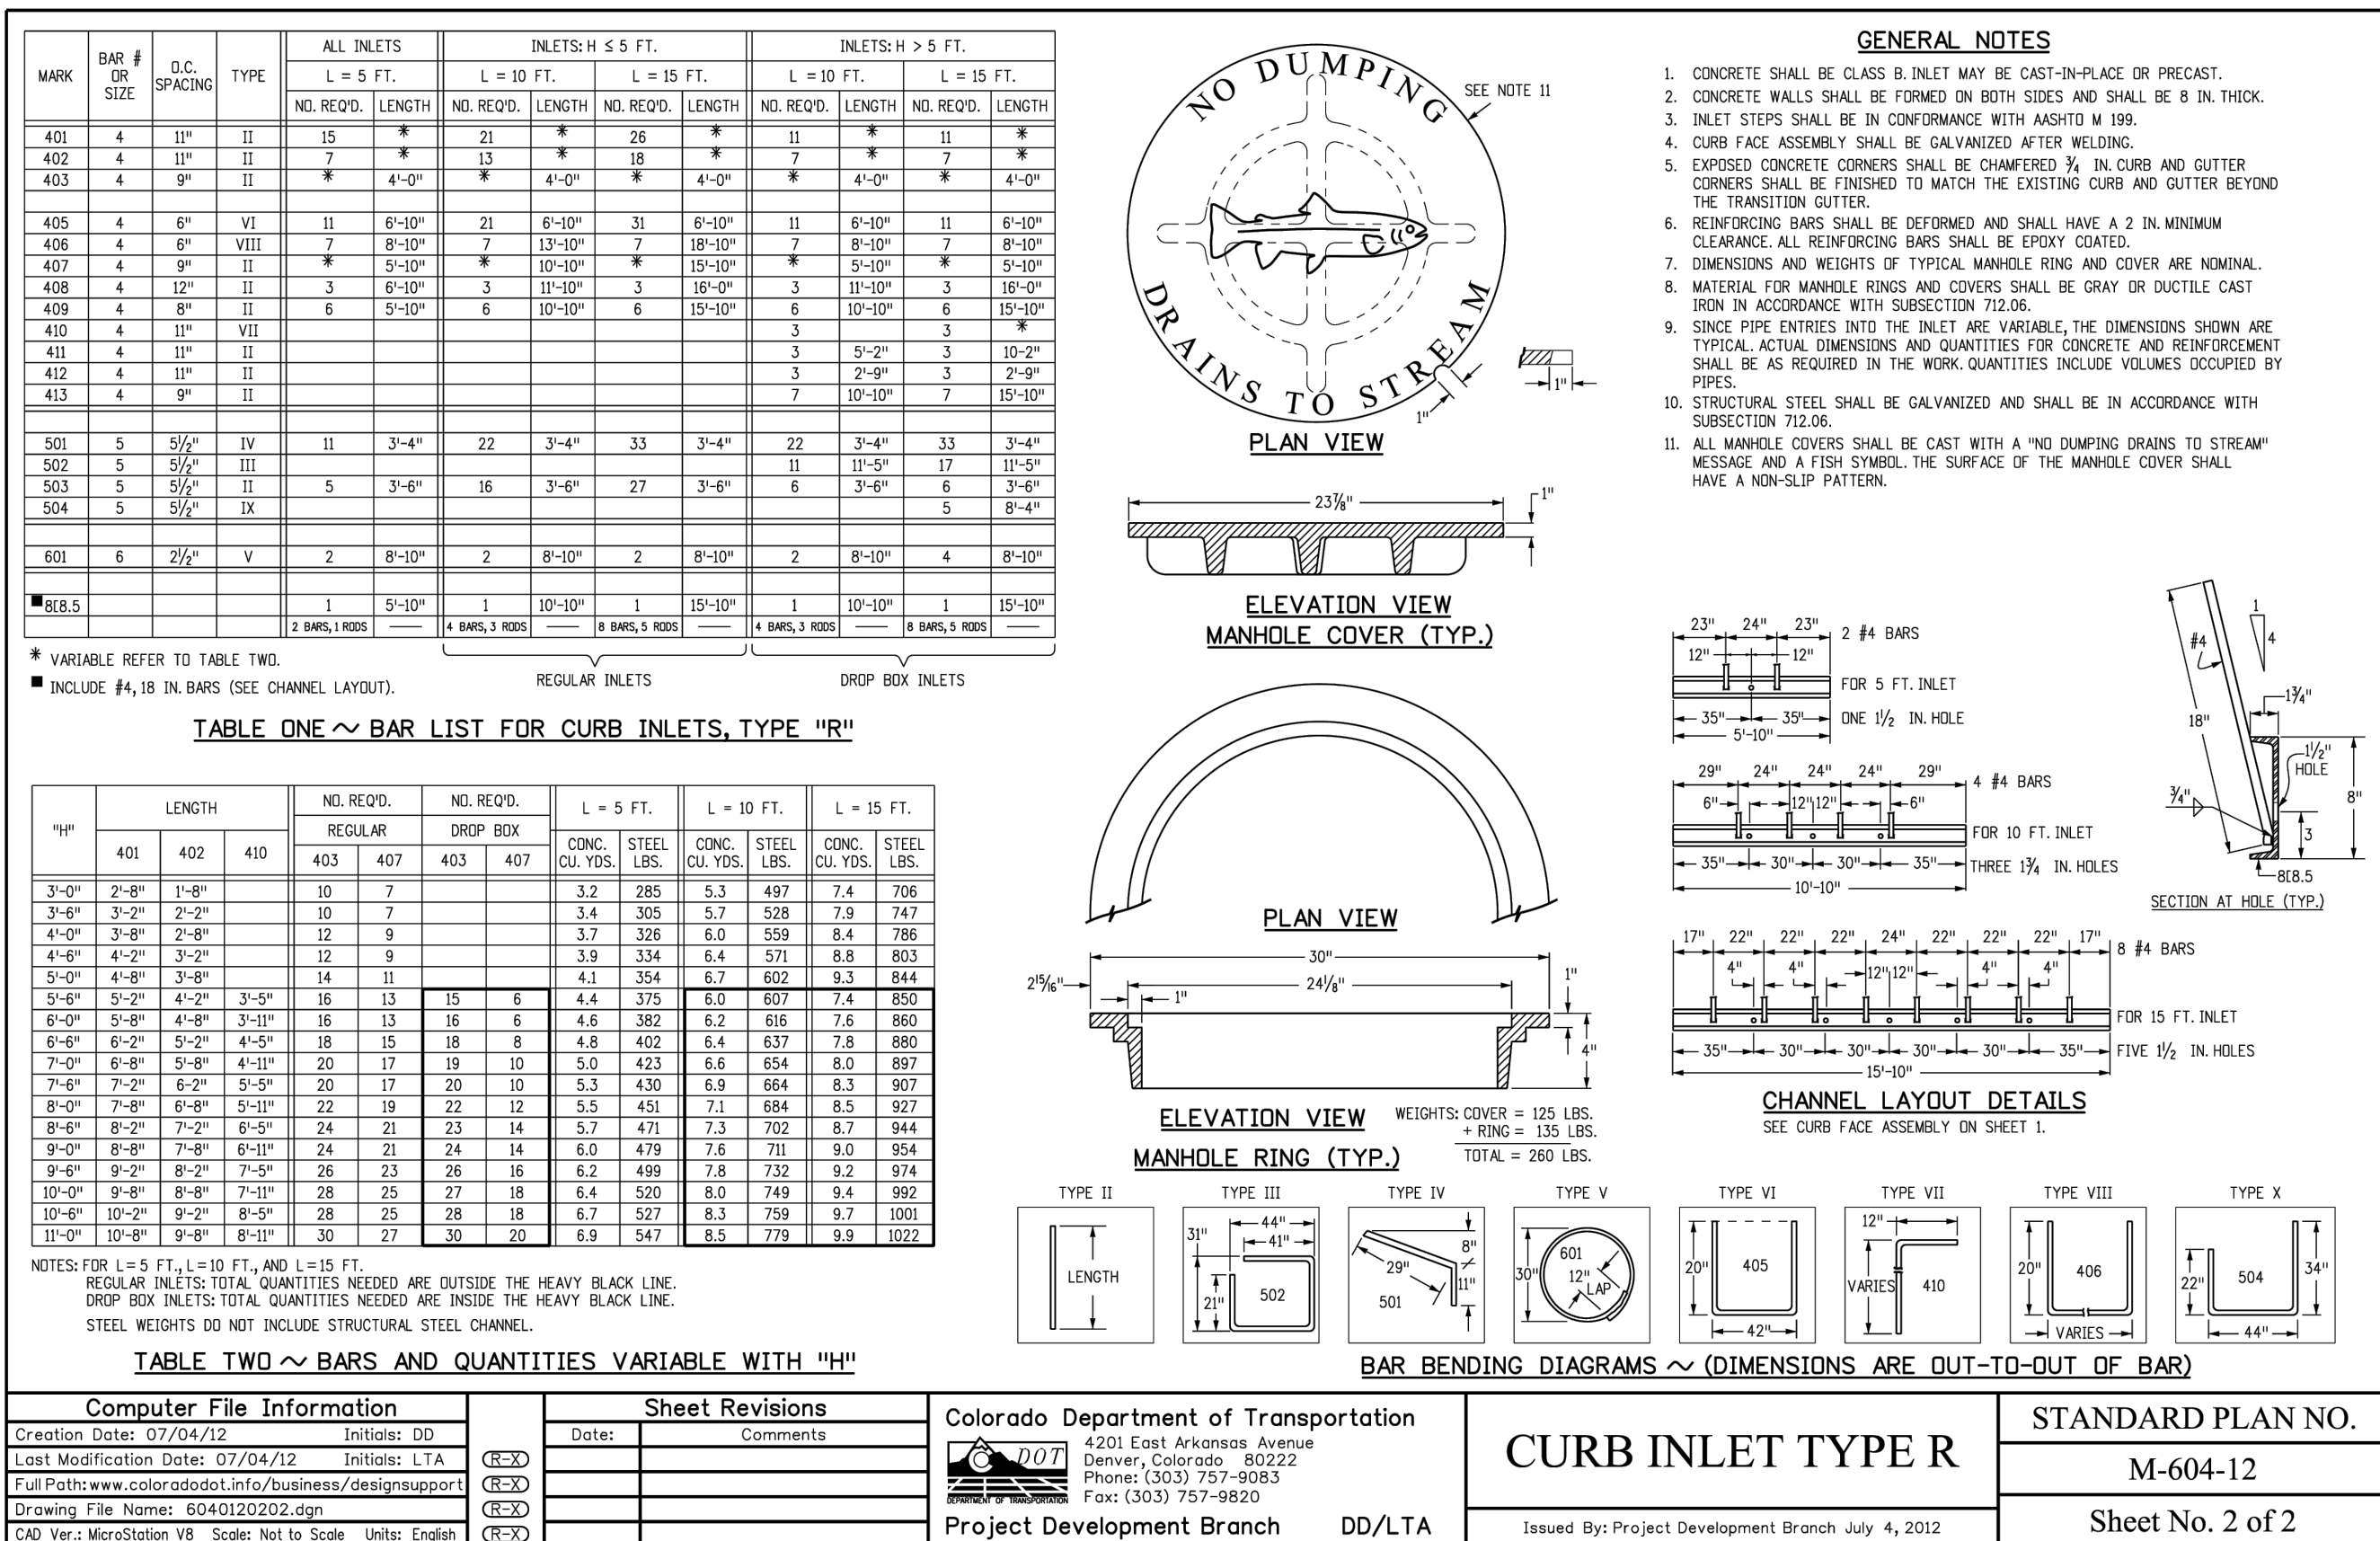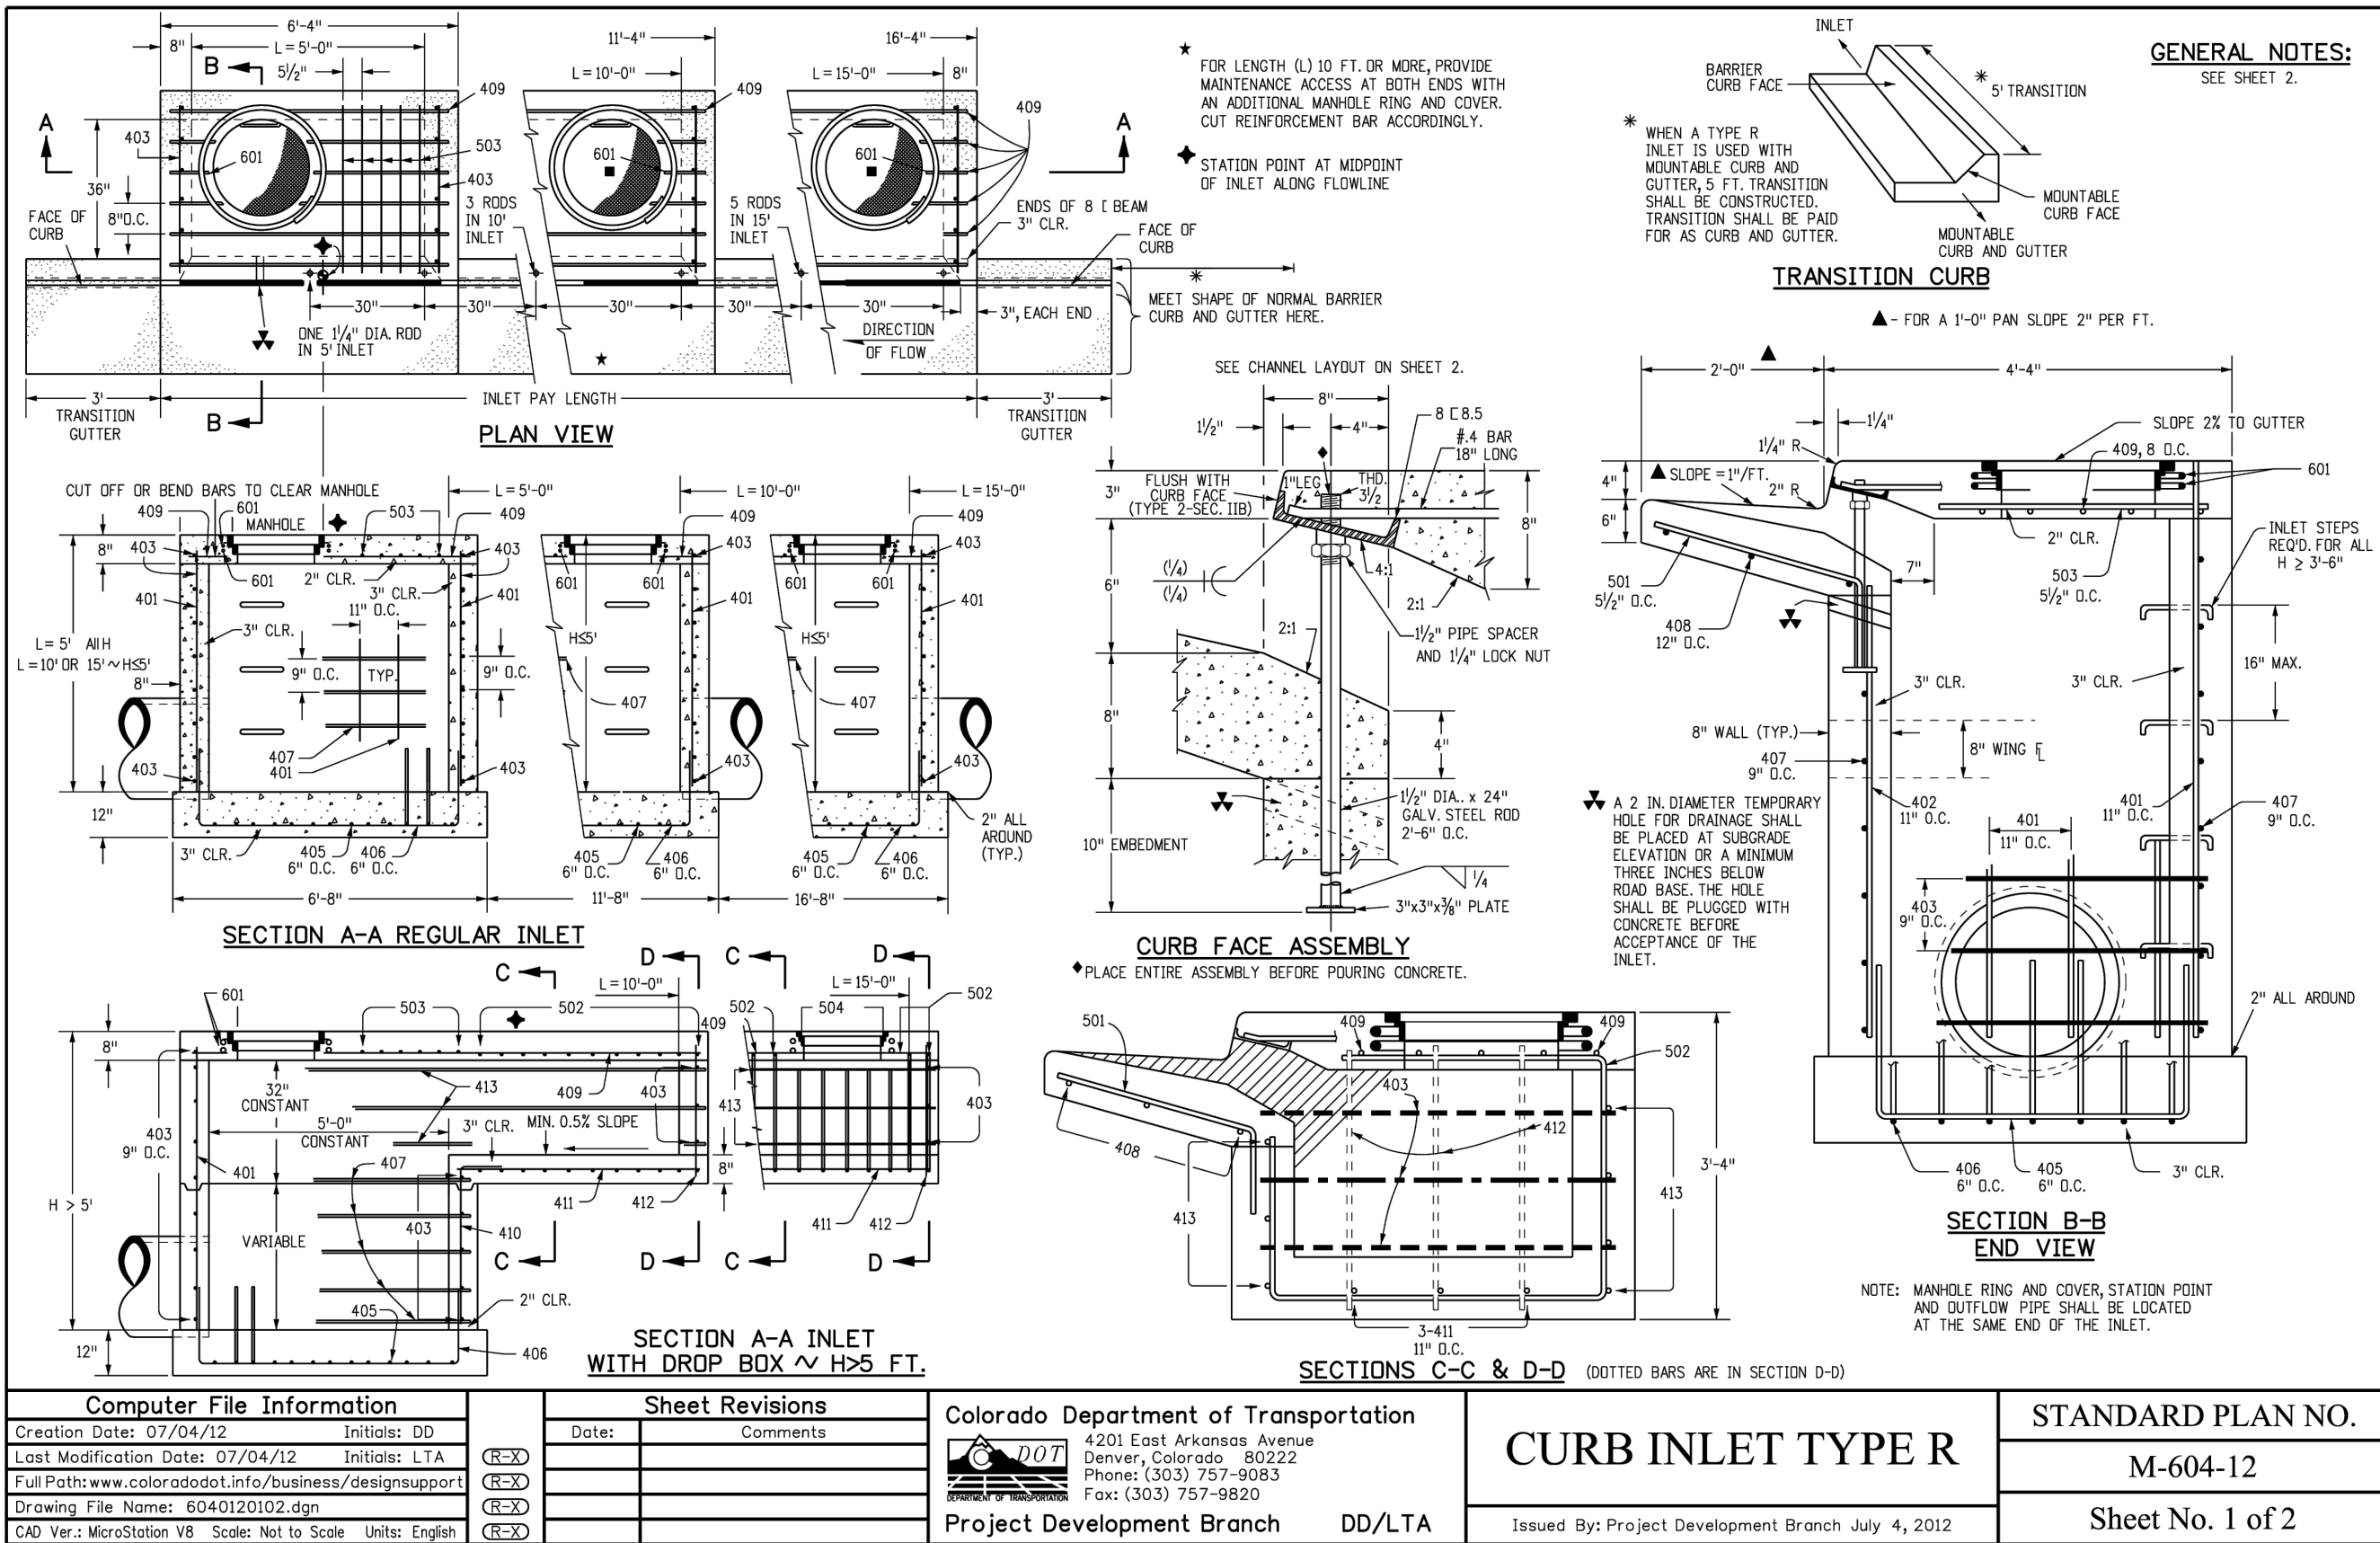


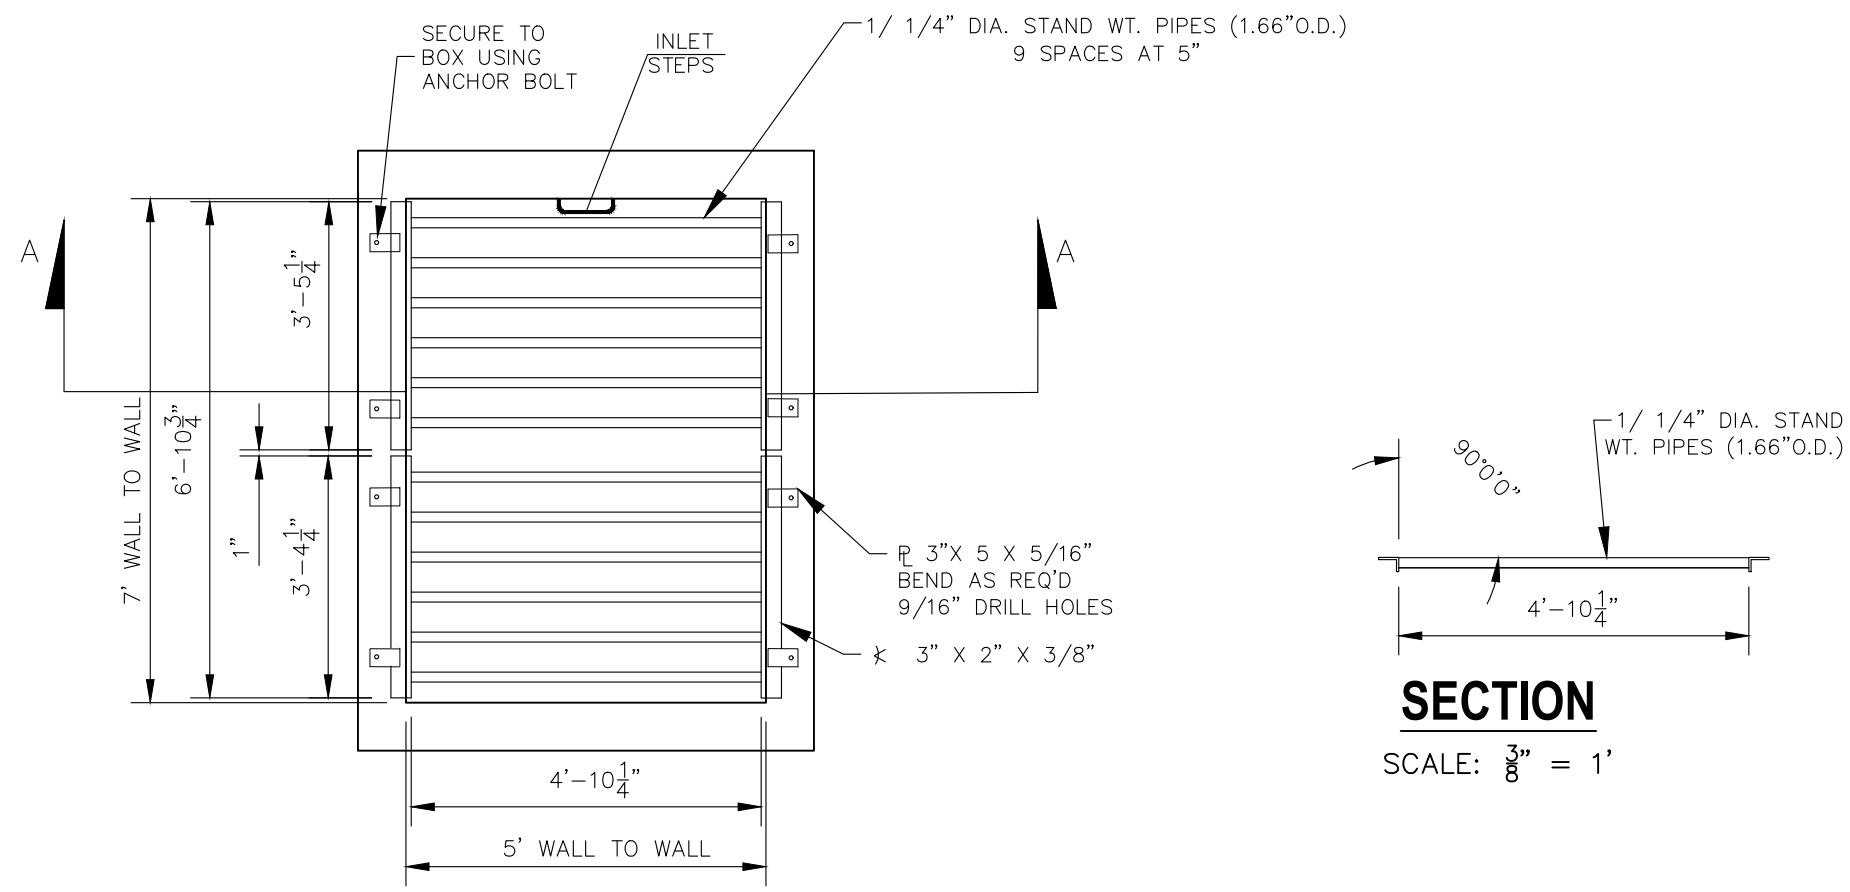

GRATE PLAN
SCALE: $\frac{3}{8}'' = 1'$

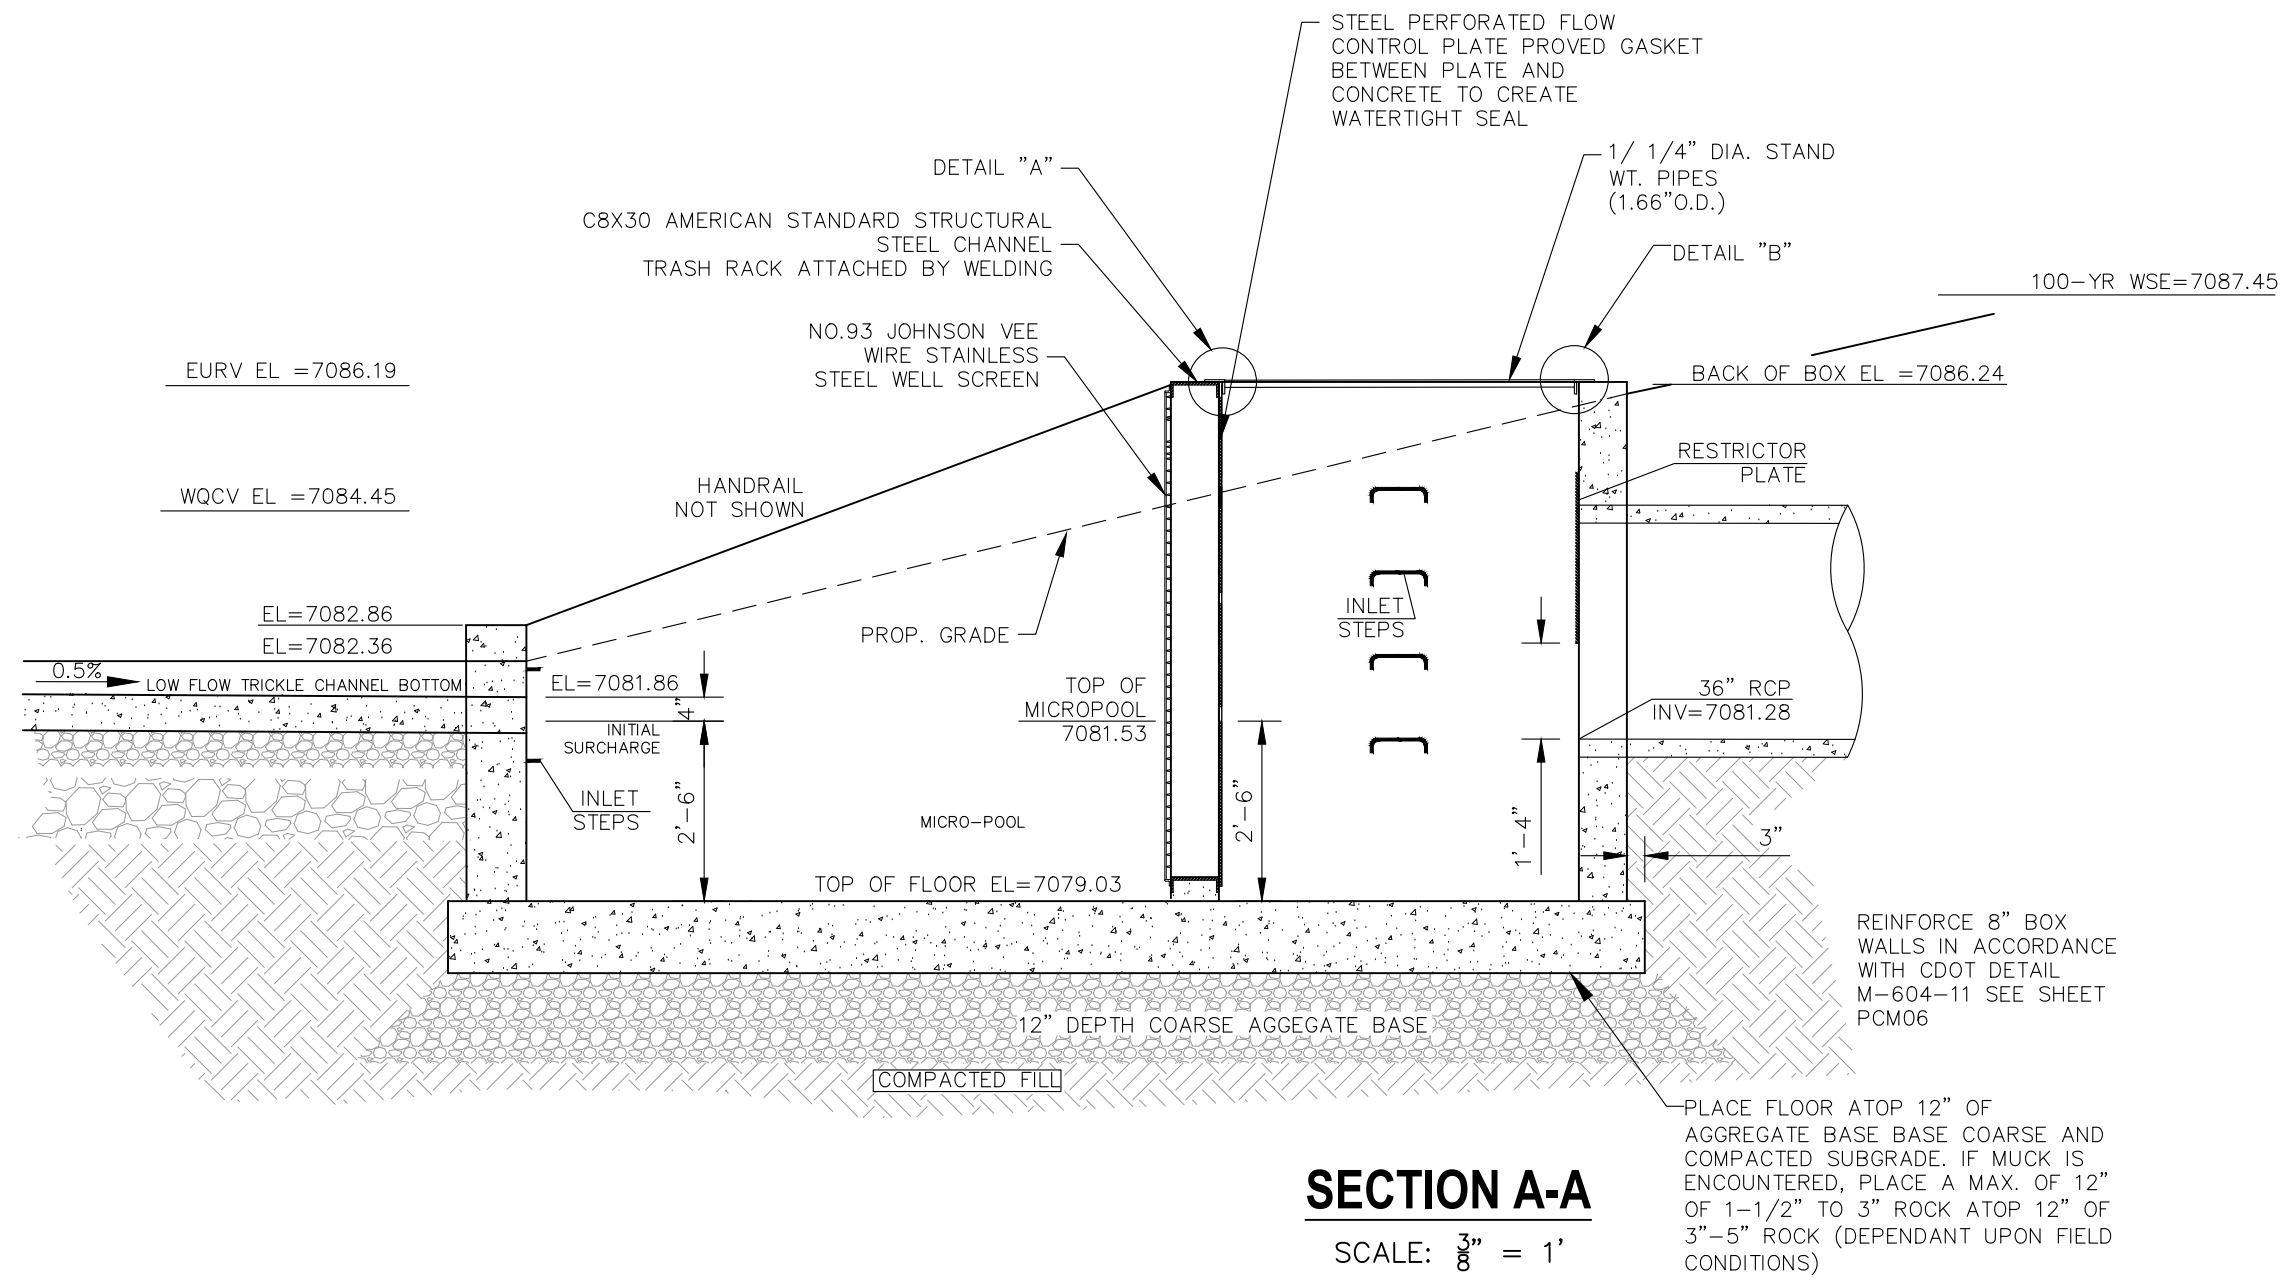


SECTION A-A
SCALE: $\frac{3}{8}'' = 1'$

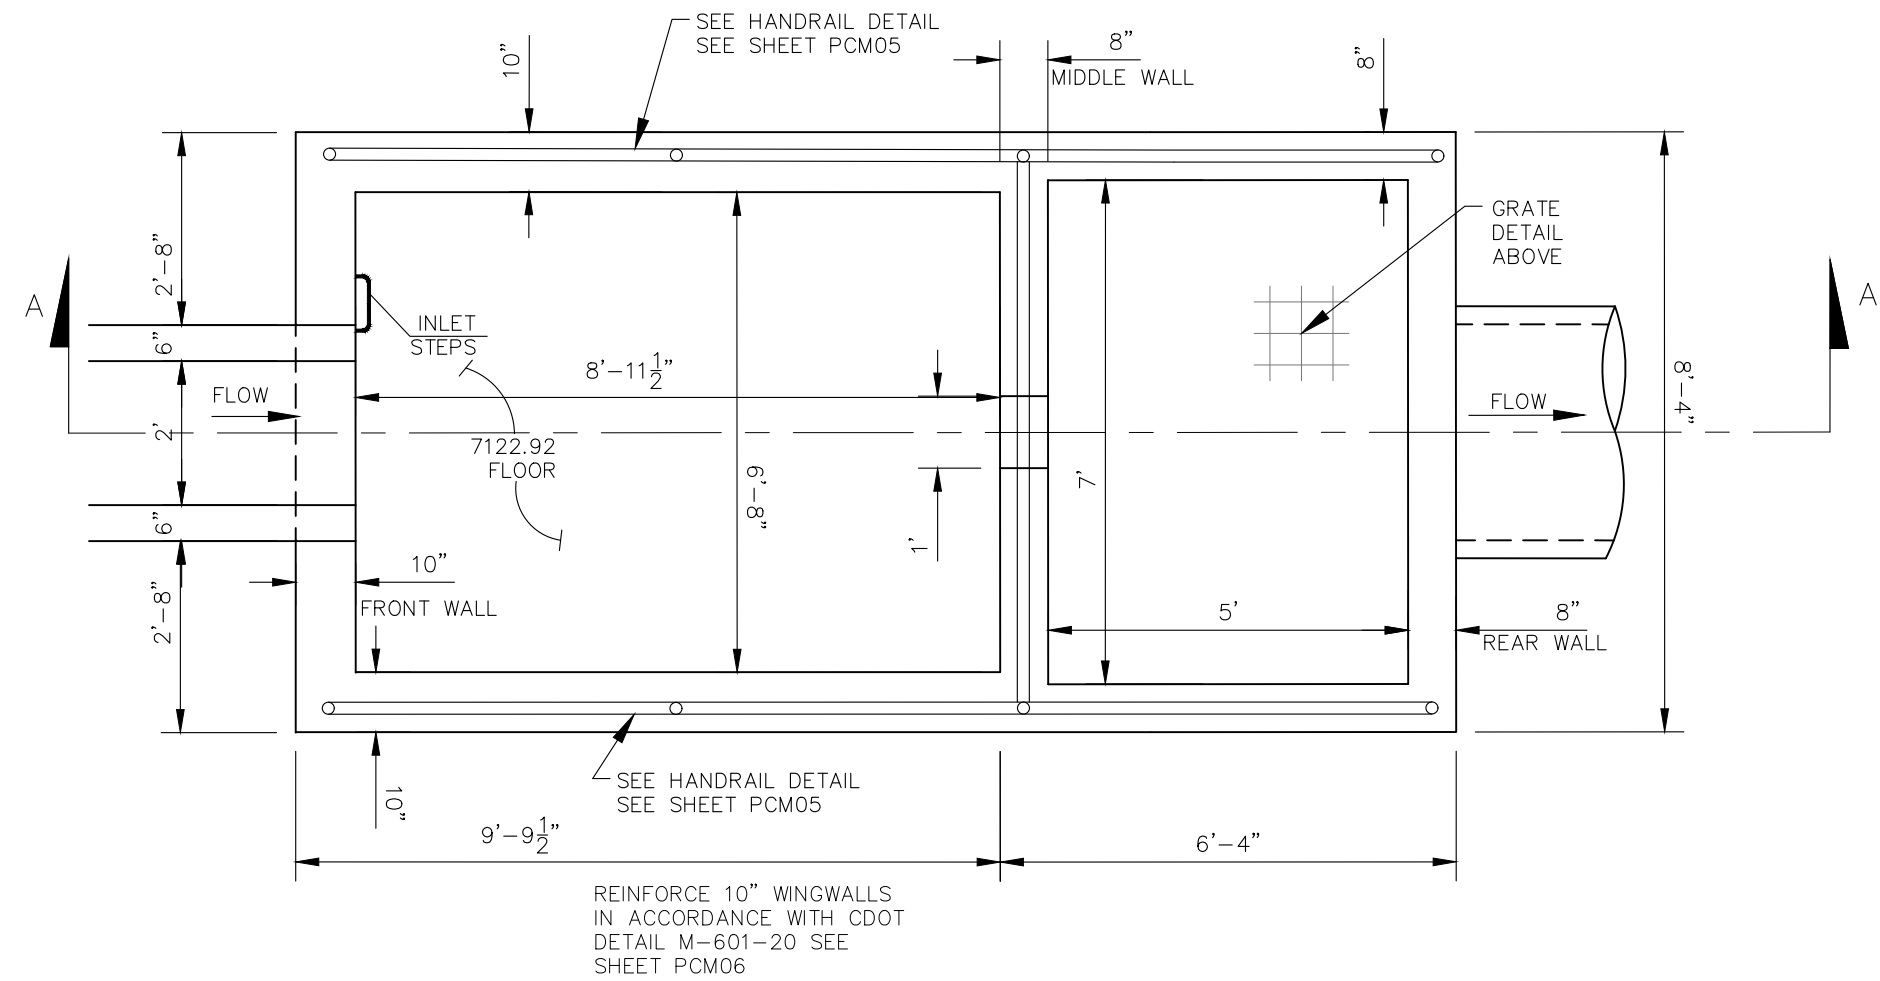


POND 1 WATER QUALITY OUTLET STRUCTURE


SCALE: $\frac{3}{8}" = 1'$

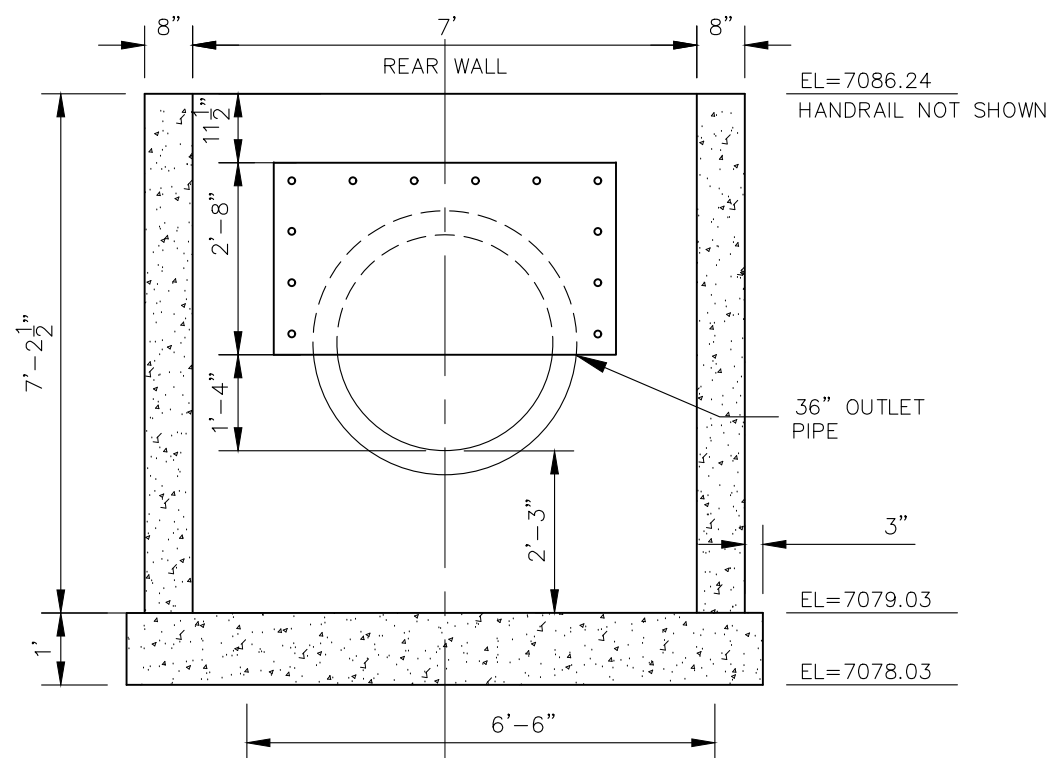


REAR WALL
SCALE: $\frac{3}{8}" = 1'$

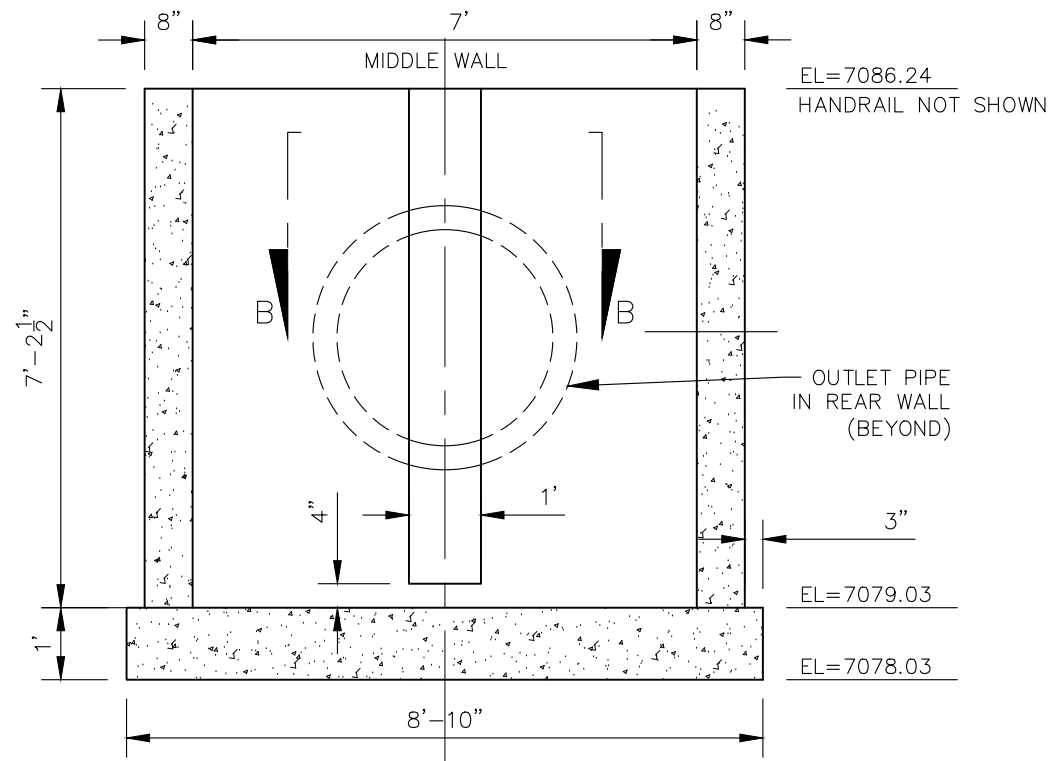

MIDDLE WALL
SCALE: $\frac{3}{8}" = 1'$

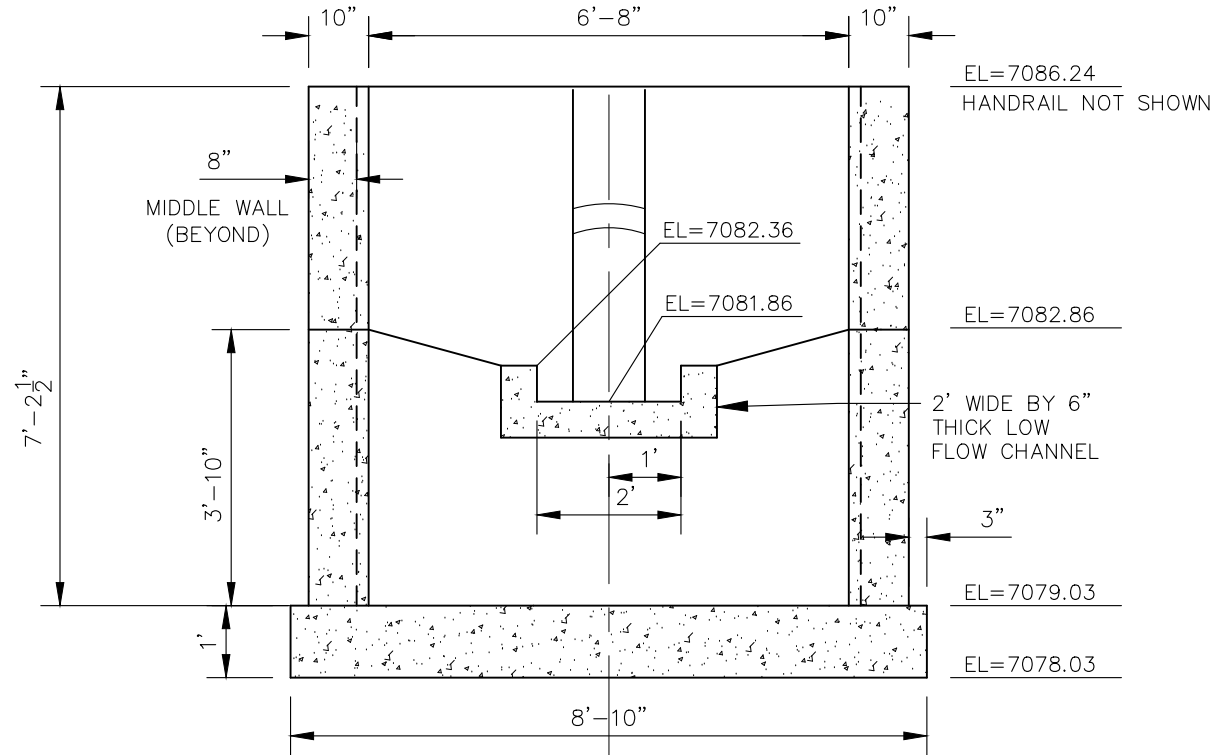

FRONT WALL
SCALE: $\frac{3}{8}'' = 1'$

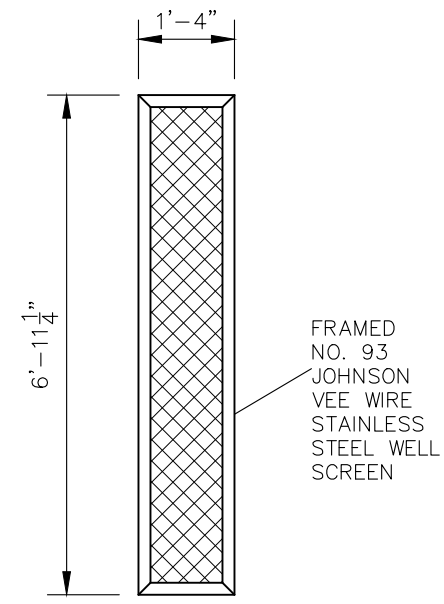


NOTE:
ALL GRATES, SCREENS, IMBEDS AND FASTENERS SHALL BE FABRICATED USING GALVANIZED STEEL, UNLESS OTHERWISE NOTED.

ALL GRATE DIMENSIONS TO BE FIELD VERIFIED PRIOR TO FABRICATION. ALL GRATE MATERIAL SHALL BE GALVANIZED.


TRASH SCREEN DETAIL

SCALE: $\frac{3}{8}'' = 1'$

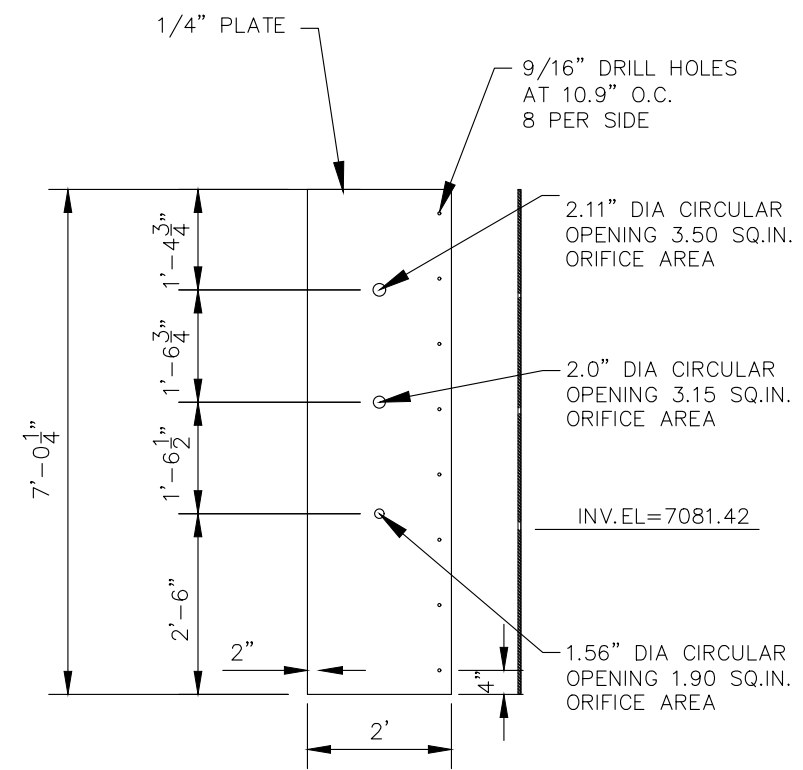


ORIFICE PLATE

SCALE: $\frac{3}{8}'' = 1'$

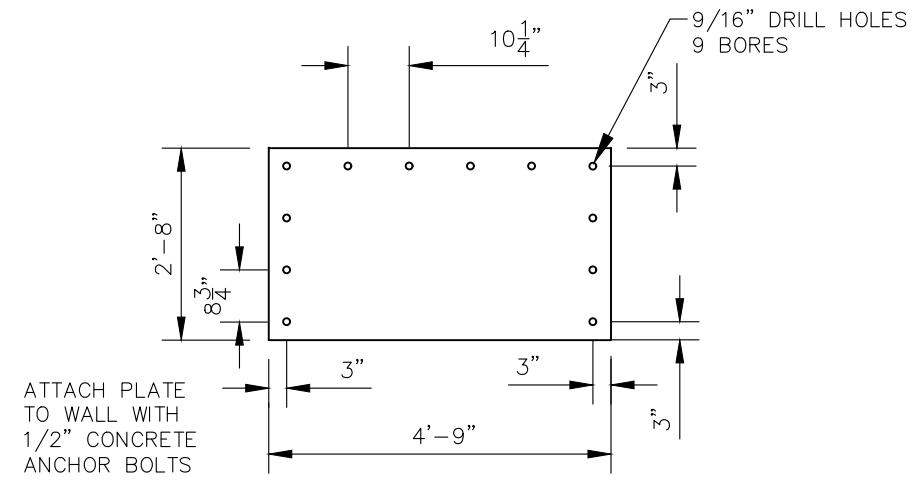


RESTRICTOR PLATE

SCALE: $\frac{3}{8}" = 1'$

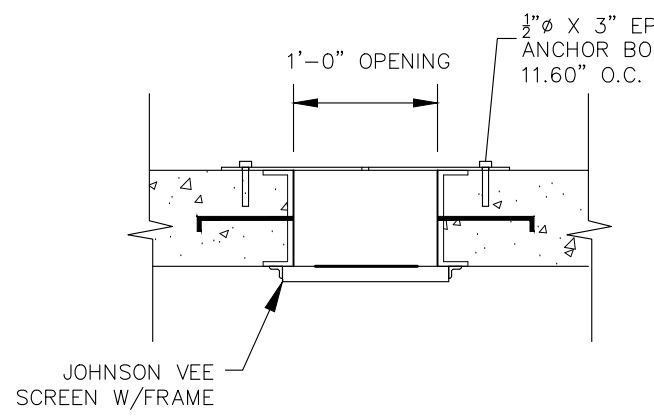

SECTION B-B
SCALE: $\frac{3}{16}'' = 1'$

NOTE:
CENTER ORIFICE PLATE
AND TRASH SCREEN
HORIZONTALLY ACROSS
1'-0" OPENING IN
STRUCTURE

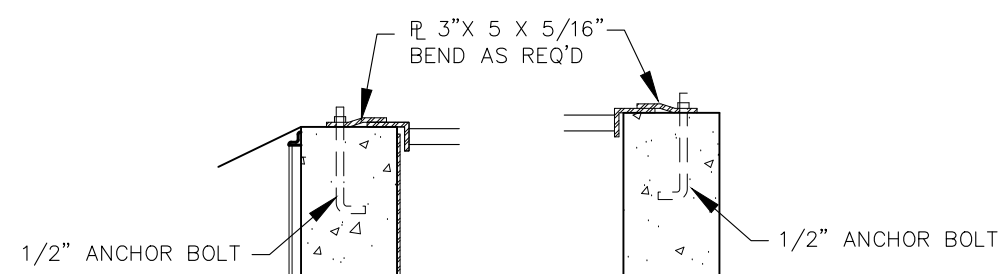

GRATE
DETAIL "A"


GRATE
DETAIL "B"



 FOR LOCATING
& MARKING
GAS,
ELECTRIC,
WATER &
TELEPHONE
LINES


FOR BURIED UTILITY INFORMATION
48 HRS BEFORE YOU DIG
CALL 1-800-922-1987

 CIVIL CONSULTANTS, INC. 212 N. WAHSATCH AVE., STE 305 COLORADO SPRINGS, CO 80903 PHONE: 719.955.5485						FALCON RESERVE FILING NO. 1 POND 4 OUTLET STRUCTURE PLAN	
PROJECT NO. 43-144A		SCALE:		DATE: 08/10/2026	
DESIGNED BY: GT		HORIZONTAL:		N/A	
DRAWN BY: ST		VERTICAL:		SHEET 3 OF 7	
CHECKED BY: GT		N/A		PCM 03	
FOR AND ON BEHALF OF M&S CIVIL CONSULTANTS, INC. VIRGIL A. SANCHEZ, COLORADO, P.E. NO. 37160	
REVISIONS: <table><tr><th>NO.</th><th>DATE</th><th>BY</th><th>DESCRIPTION</th><th>APPROV'D BY:</th><th>DATE:</th></tr><tr><td> </td><td> </td><td> </td><td> </td><td> </td><td> </td></tr><tr><td> </td><td> </td><td> </td><td> </td><td> </td><td> </td></tr><tr><td> </td><td> </td><td> </td><td> </td><td> </td><td> </td></tr><tr><td> </td><td> </td><td> </td><td> </td><td> </td><td> </td></tr><tr><td> </td><td> </td><td> </td><td> </td><td> </td><td> </td></tr><tr><td> </td><td> </td><td> </td><td> </td><td> </td><td> </td></tr><tr><td> </td><td> </td><td> </td><td> </td><td> </td><td> </td></tr><tr><td> </td><td> </td><td> </td><td> </td><td> </td><td> </td></tr><tr><td> </td><td> </td><td> </td><td> </td><td> </td><td> </td></tr><tr><td> </td><td> </td><td> </td><td> </td><td> </td><td> </td></tr></table>						NO.	DATE	BY	DESCRIPTION	APPROV'D BY:	DATE:	
NO.	DATE	BY	DESCRIPTION	APPROV'D BY:	DATE:	
THE ENGINEER PREPARING THESE PLANS WILL NOT BE RESPONSIBLE OR LIABLE FOR UNAUTHORIZED CHANGES TO OR USES OF THESE PLANS. ALL CHANGES TO THE PLANS MUST BE IN WRITING AND MUST BE APPROVED BY THE PREPARER OF THESE PLANS. CAUTION	

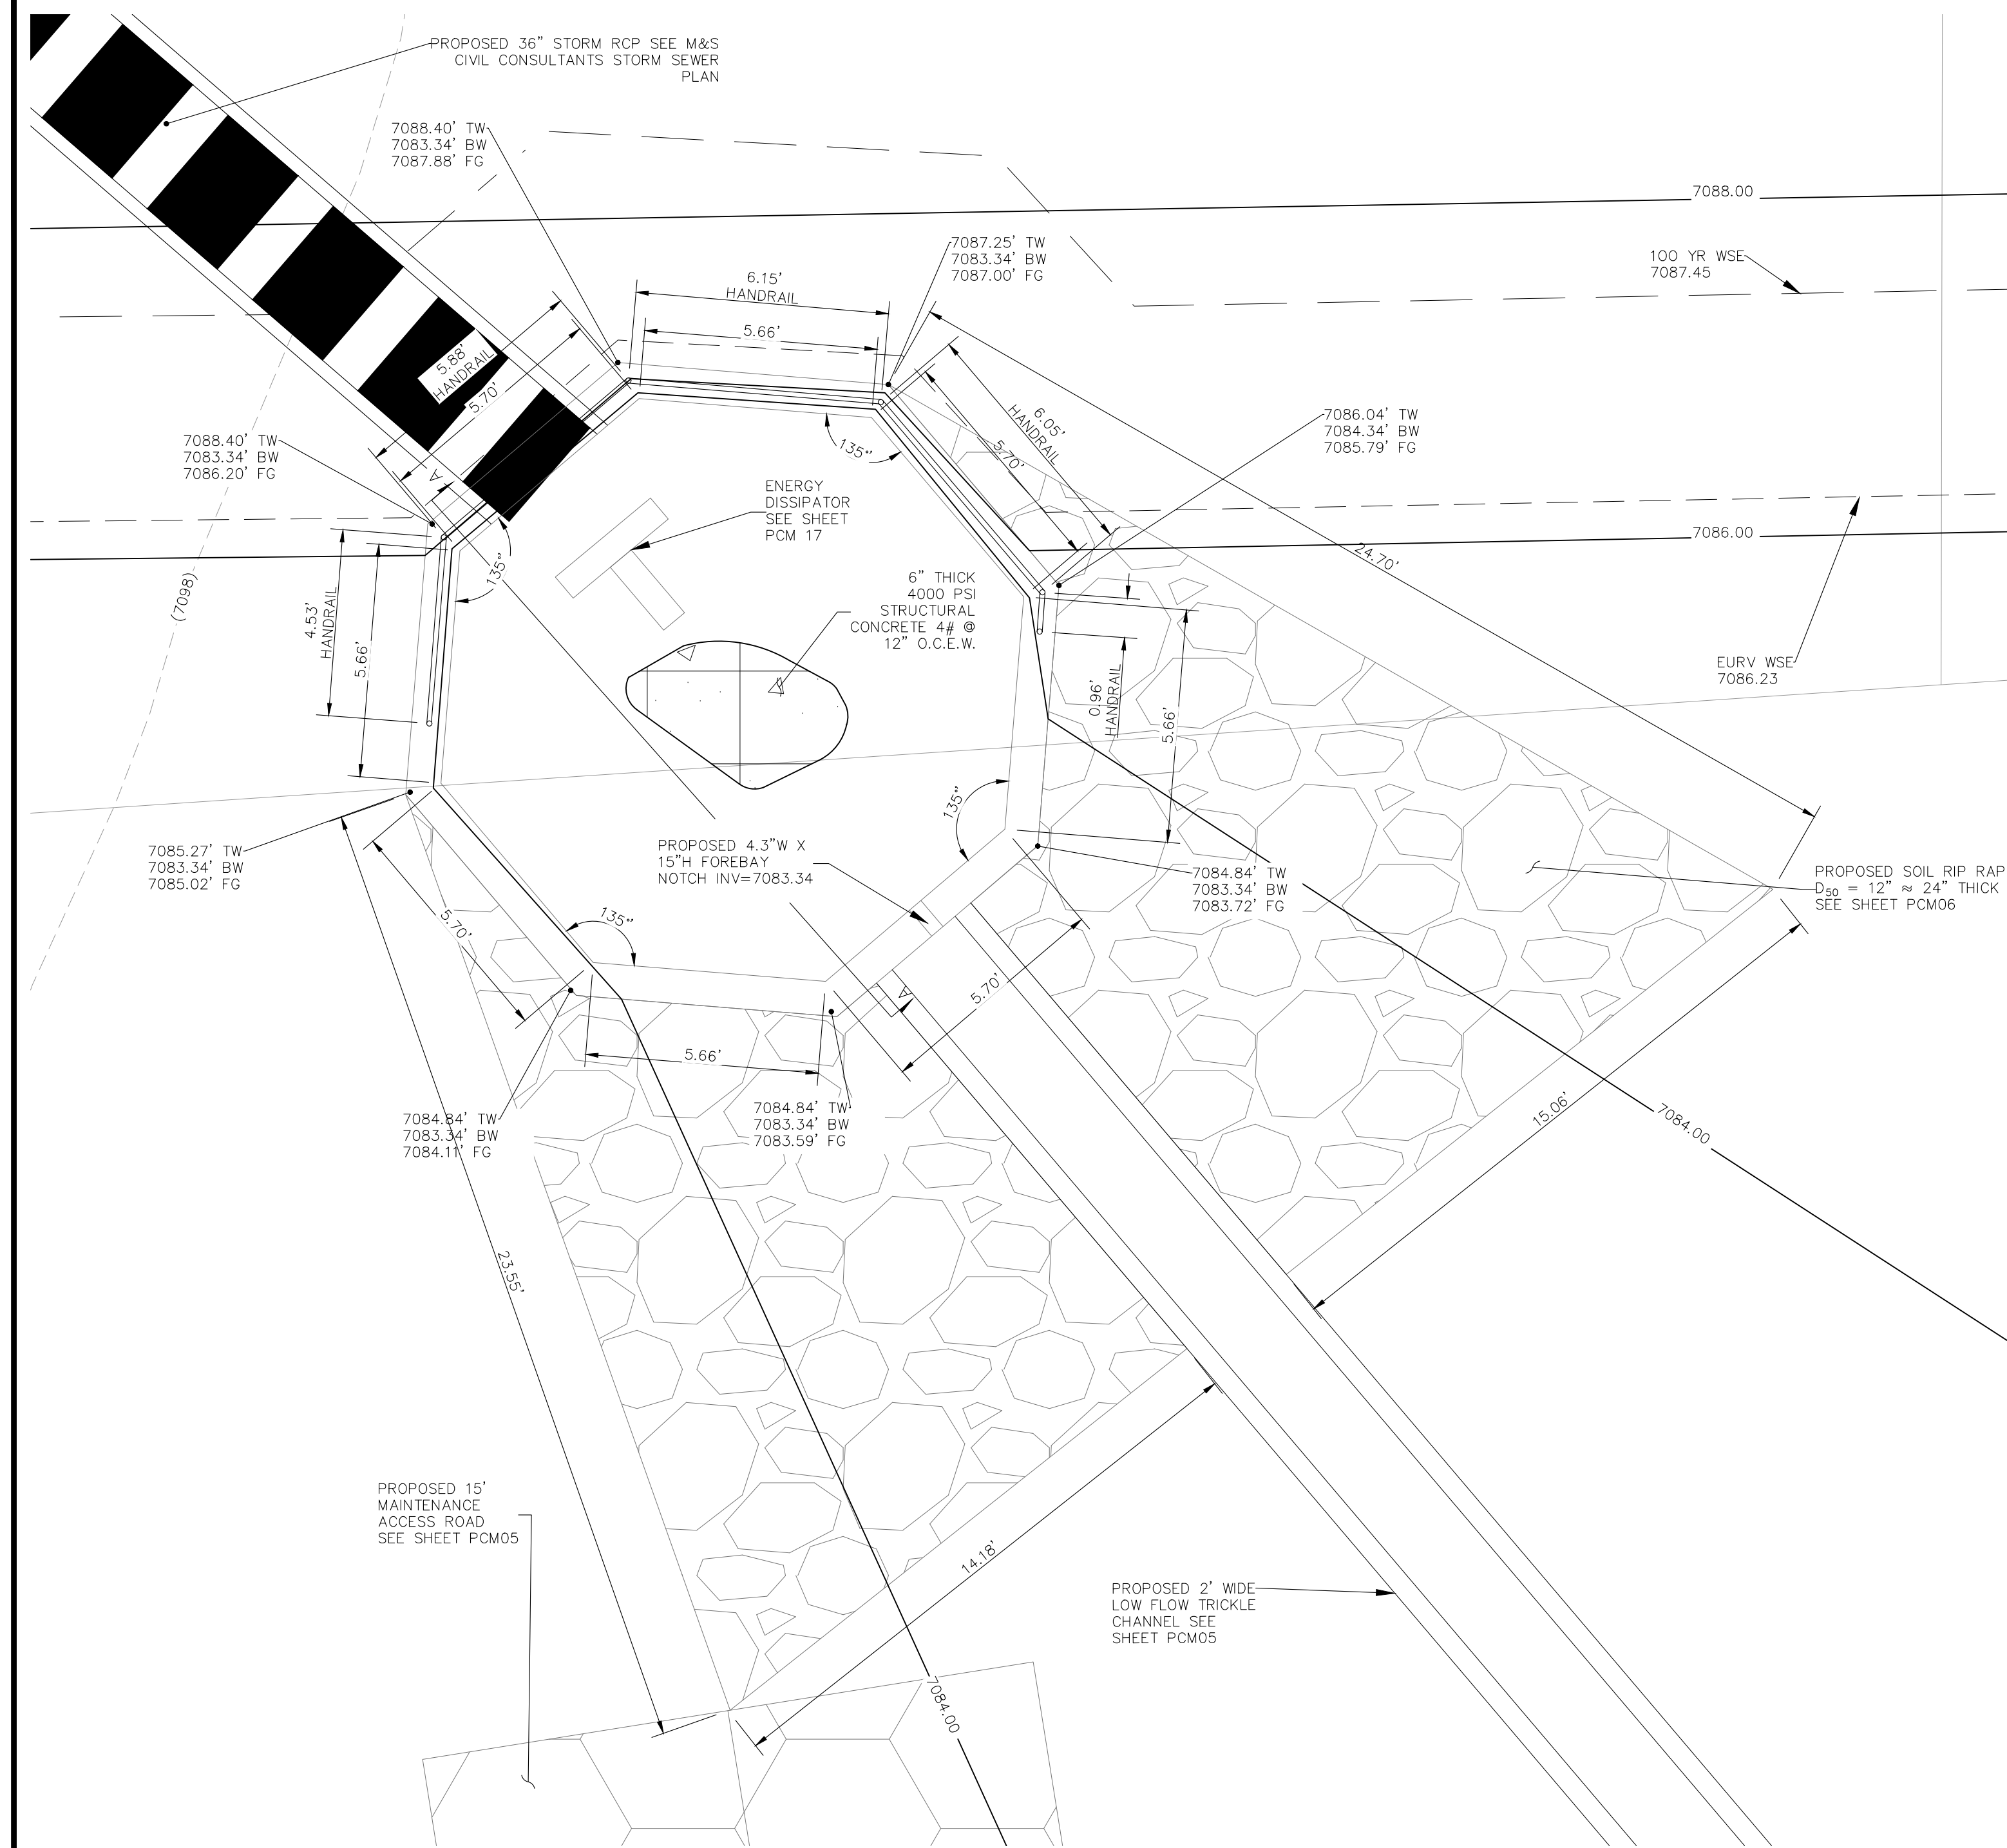


POND #4 FOREBAY WEST CROSS SECTION


SCALE: 1" = 3'

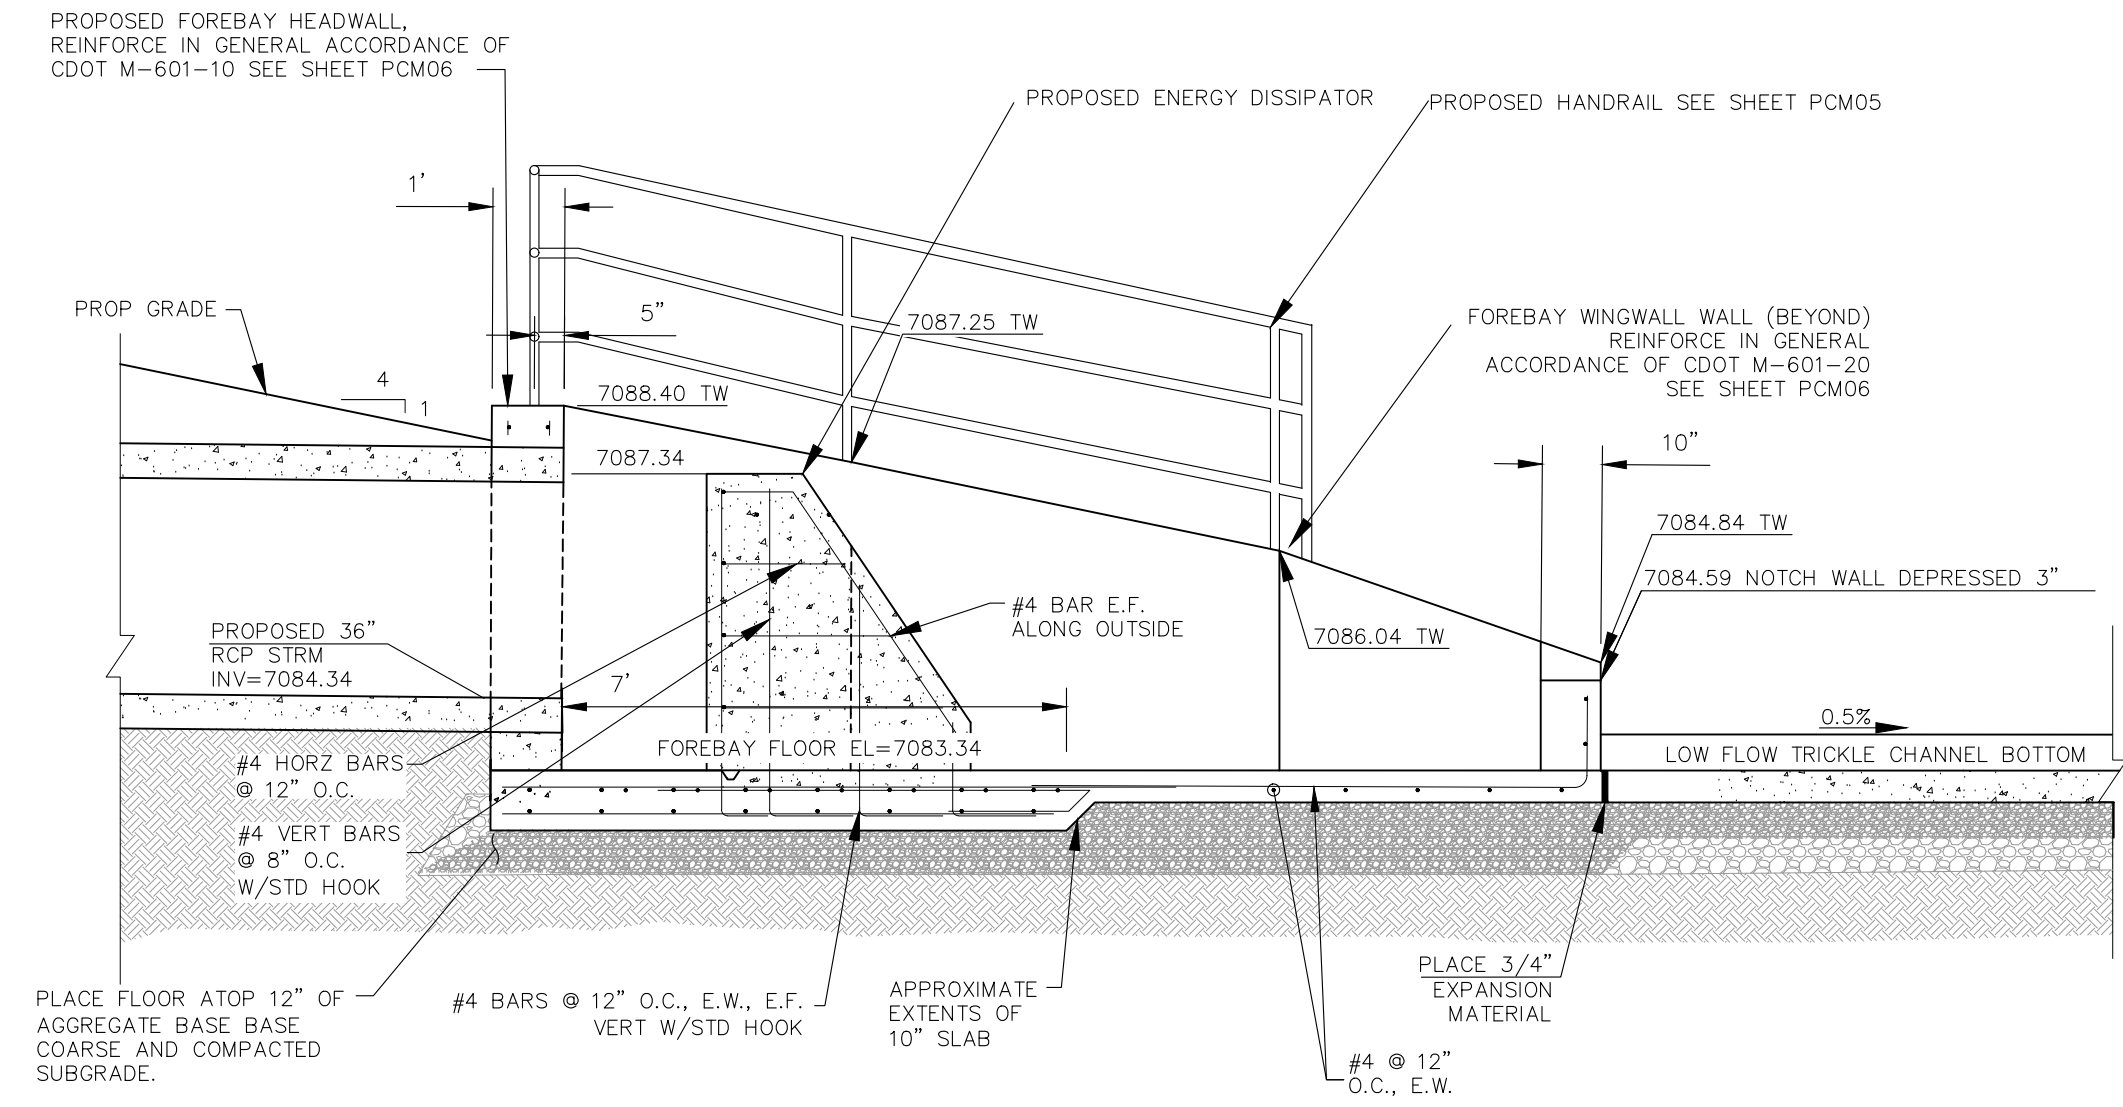

FOREBAY CROSS SECTION A-A

SCALE: $3/8" = 1'$

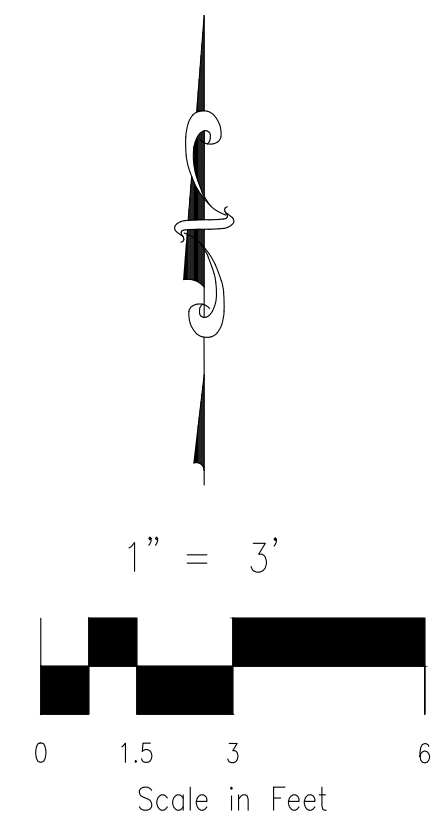


 		212 N. WAHSATCH AVE., STE 305 COLORADO SPRINGS, CO 80903 PHONE: 719.955.5485		FALCON RESERVE FILING NO. 1 POND 4 WEST FOREBAY DETAILS	
VIRGIL A. SANCHEZ, COLORADO P.E. NO. 37160		FOR AND ON BEHALF OF M&S CIVIL CONSULTANTS, INC.		PROJECT NO. 43-144A	
REVISIONS:		SCALE:		DATE: 08/10/2026	
NO.	DATE	BY	DESCRIPTION	DESIGNED BY:	HORIZONTAL:
				GT	N/A
				DRAWN BY:	VERTICAL:
				ST	N/A
				CHECKED BY:	
				GT	
THE ENGINEER PREPARING THESE PLANS WILL NOT BE RESPONSIBLE OR LIABLE FOR UNAUTHORIZED CHANGES TO OR USES OF THESE PLANS. ALL CHANGES TO THE PLANS MUST BE IN WRITING AND MUST BE APPROVED BY THE PREPARER OF THESE PLANS.				SHEET 4 OF 7	
CAUTION				PCM 04	


[illegible]

THE ENGINEER PREPARING THESE PLANS WILL NOT BE RESPONSIBLE, OR LIABLE FOR, UNAUTHORIZED CHANGES TO OR USES OF THESE PLANS. ALL CHANGES TO THE PLANS MUST BE IN WRITING AND MUST BE APPROVED BY THE PREPARER OF THESE PLANS.

CAUTION

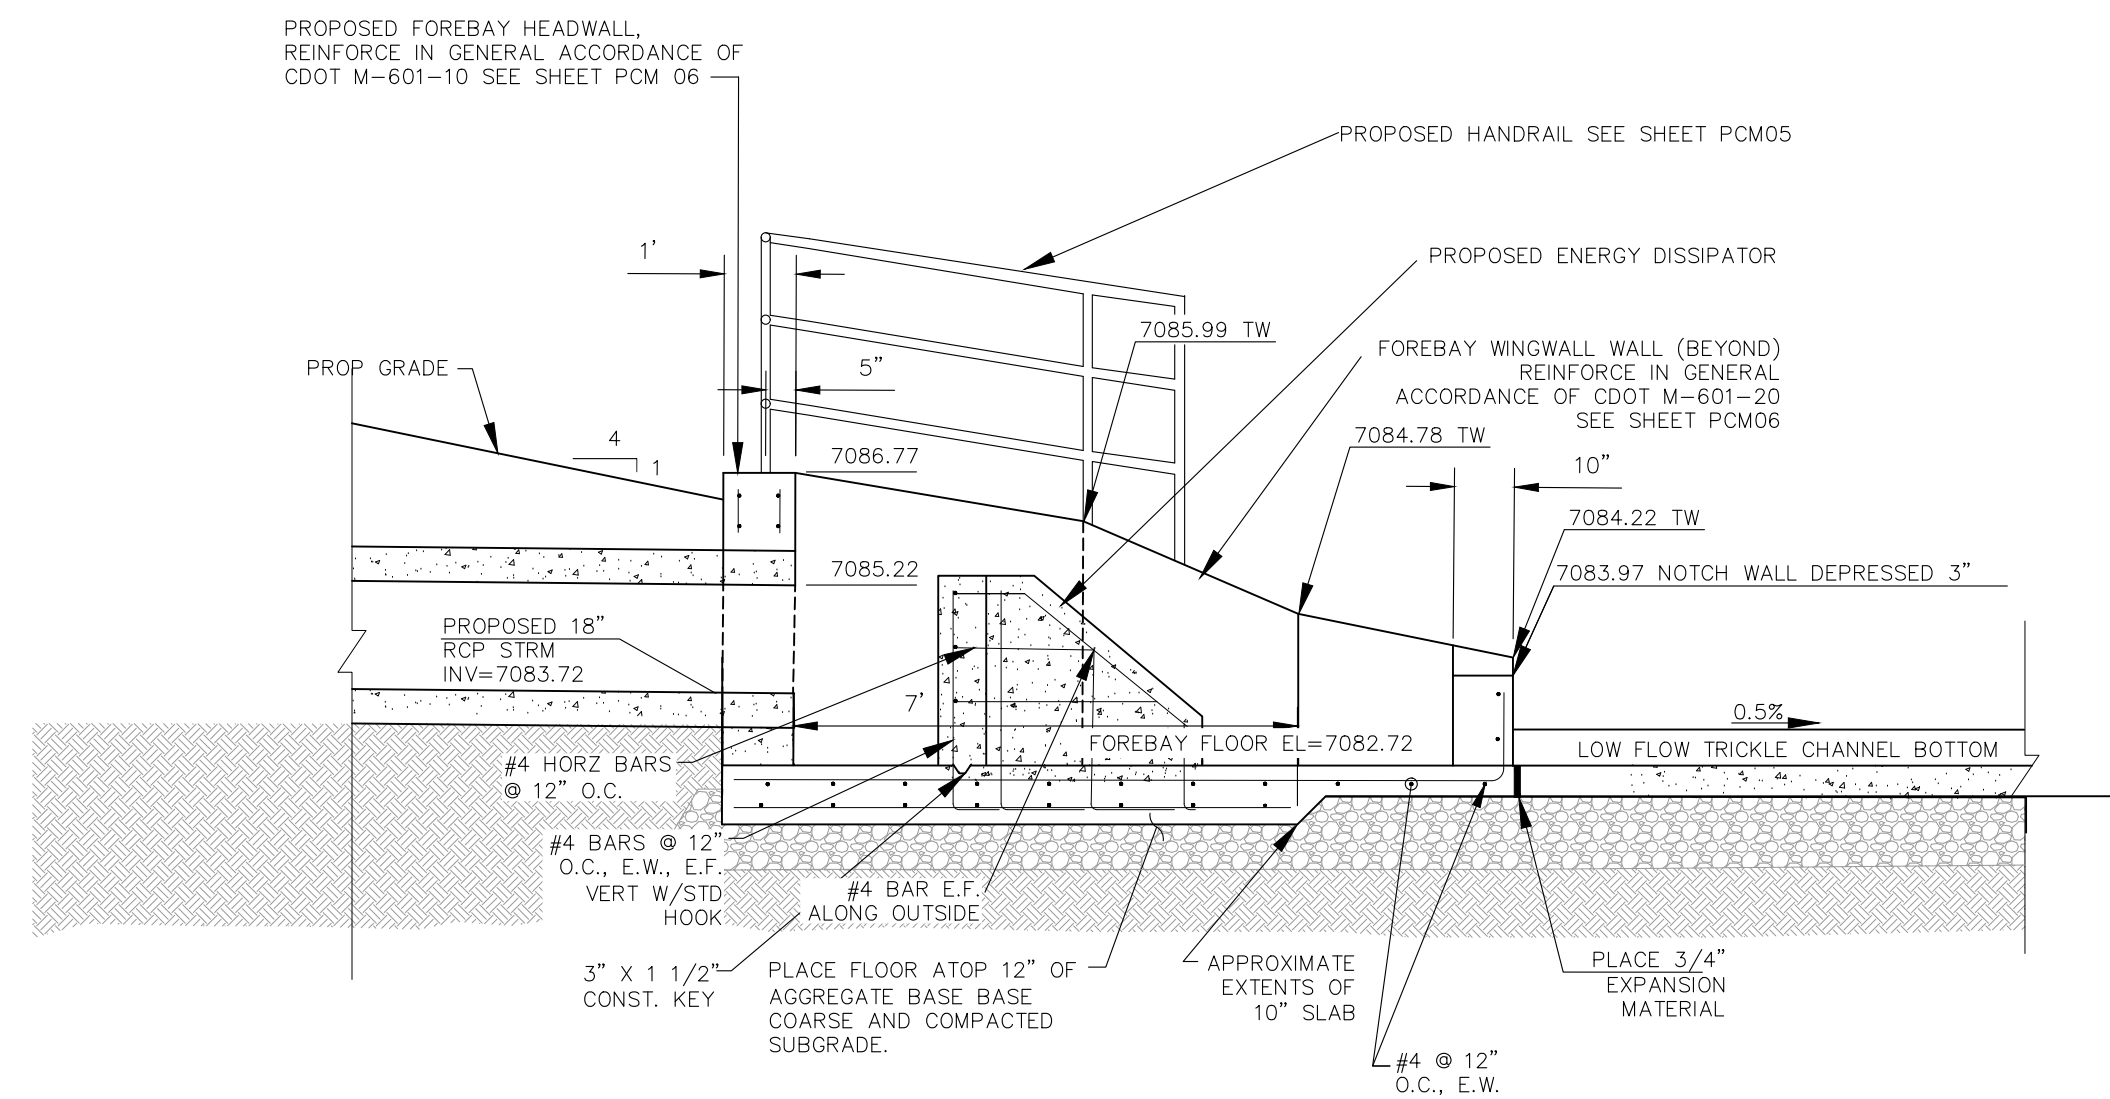


FOREBAY CROSS SECTION A-A
SCALE: 3/8" = 1'

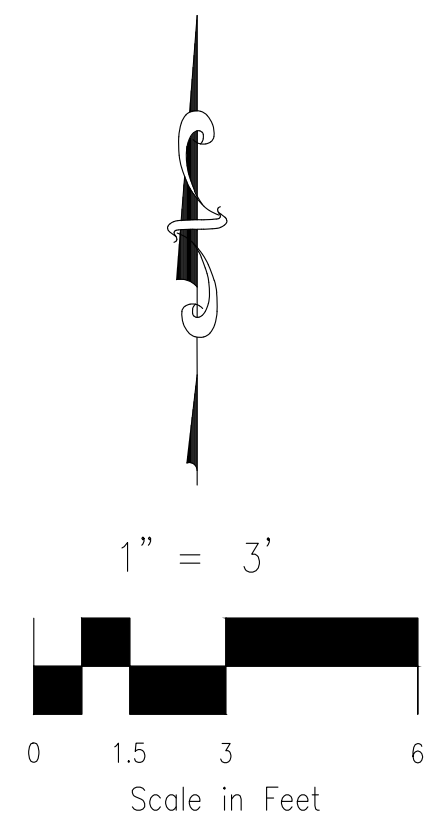


POND #4 FOREBAY NORTH CROSS SECTION


SCALE: 1" = 3'

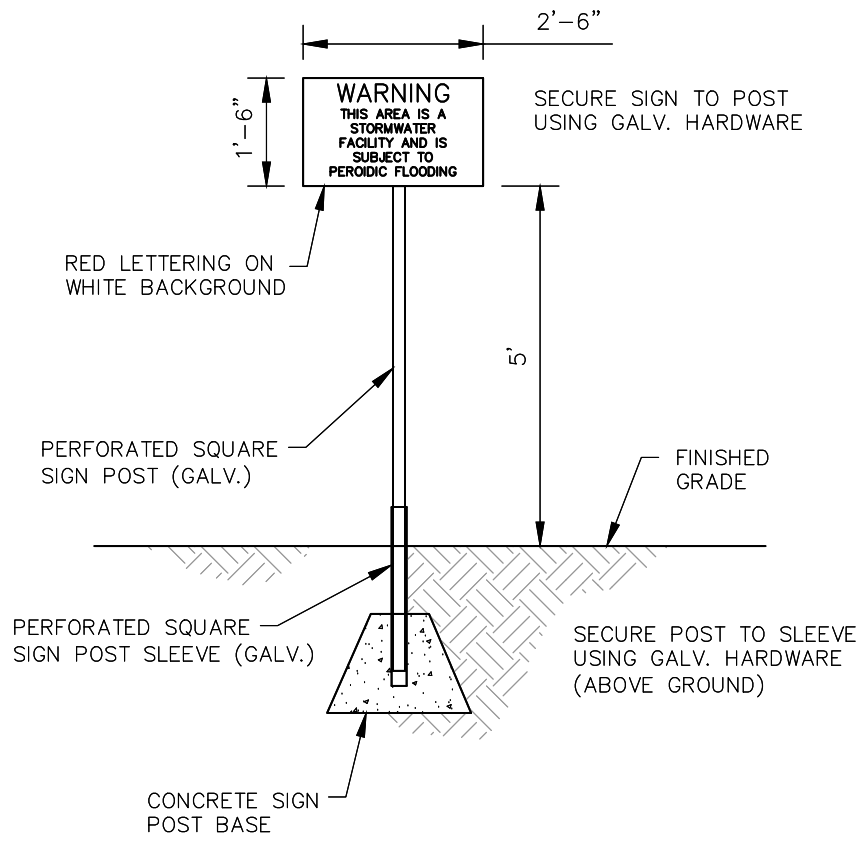


POND WARNING SIGN
NOT TO SCALE

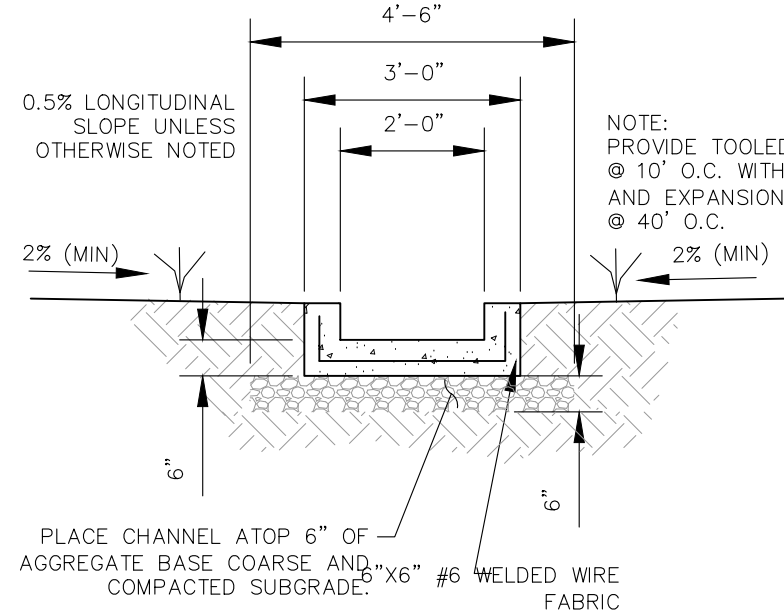


**LOW FLOW CHANNEL
TYPICAL SECTION**
SCALE: 3/8" = 1'

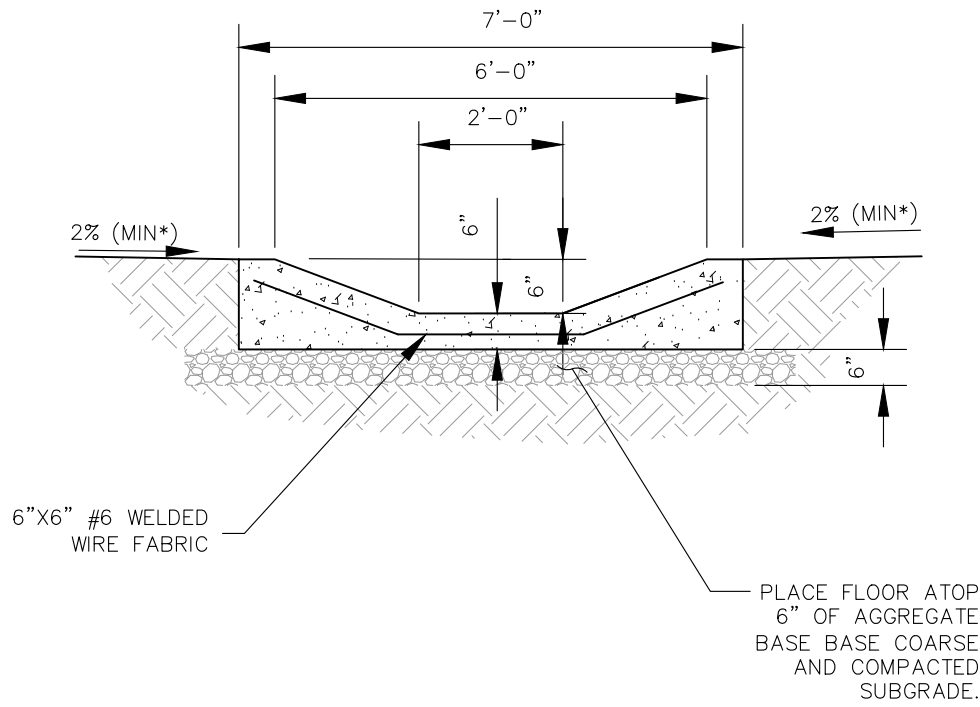


**LOW FLOW TRICKLE
CHANNEL MOUNTABLE CURB DETAIL**
SCALE: 3/8" = 1'

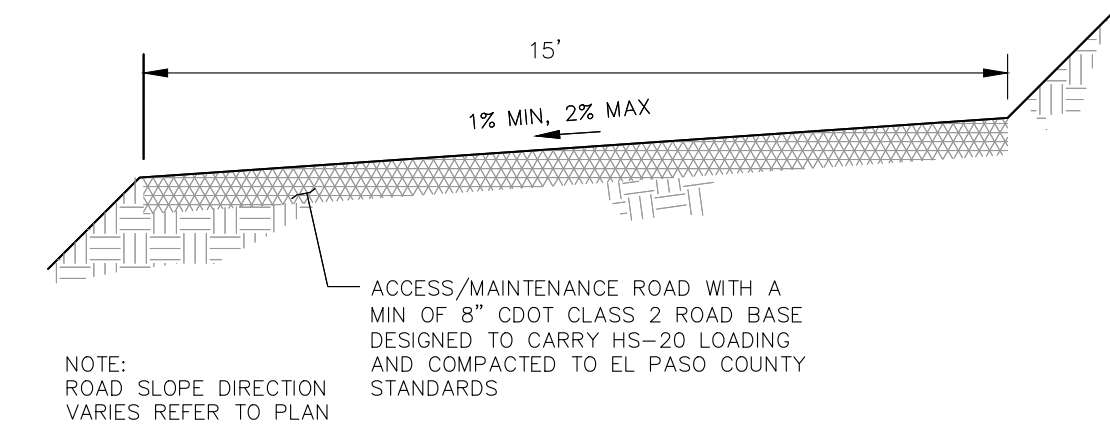


**MAINTENANCE & ACCESS ROAD
ABOVE EURV TYPICAL SECTION**
NOT TO SCALE

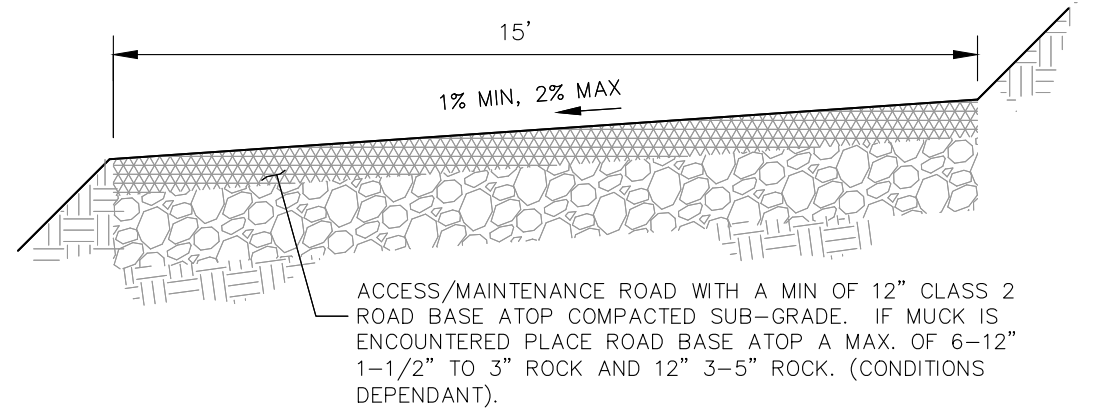


**MAINTENANCE & ACCESS ROAD
BELOW EURV TYPICAL SECTION**
NOT TO SCALE

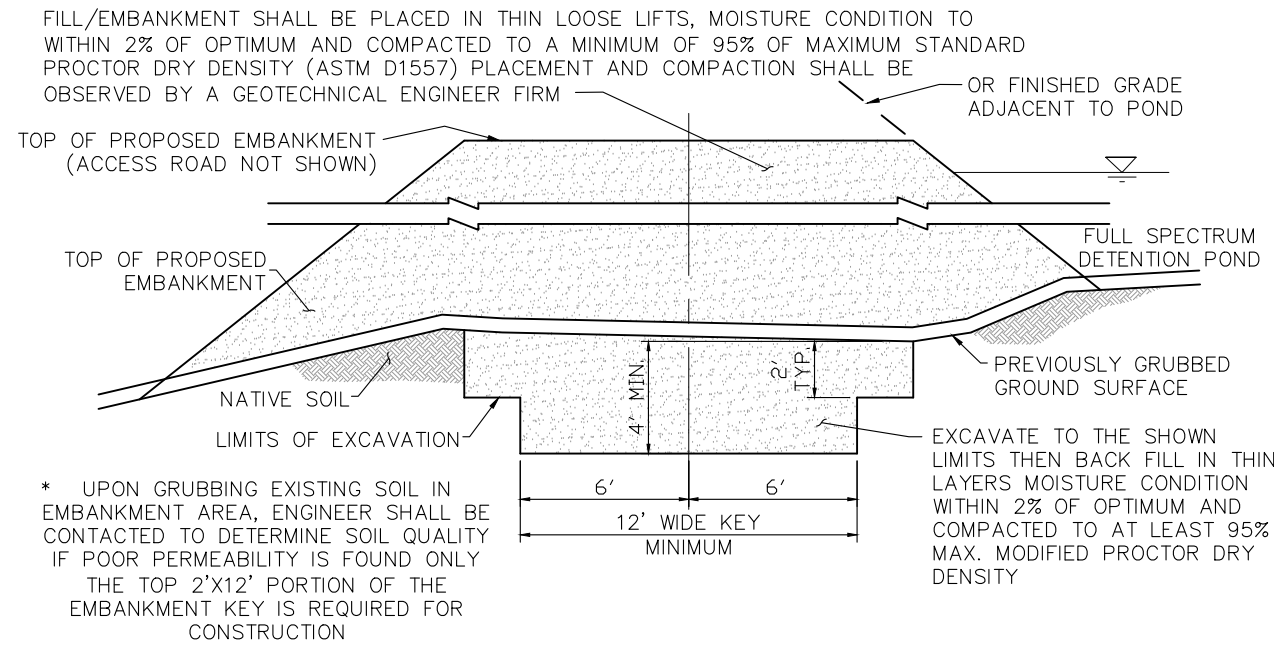

**SOIL KEY
(SECTION A-A)**
NOT TO SCALE

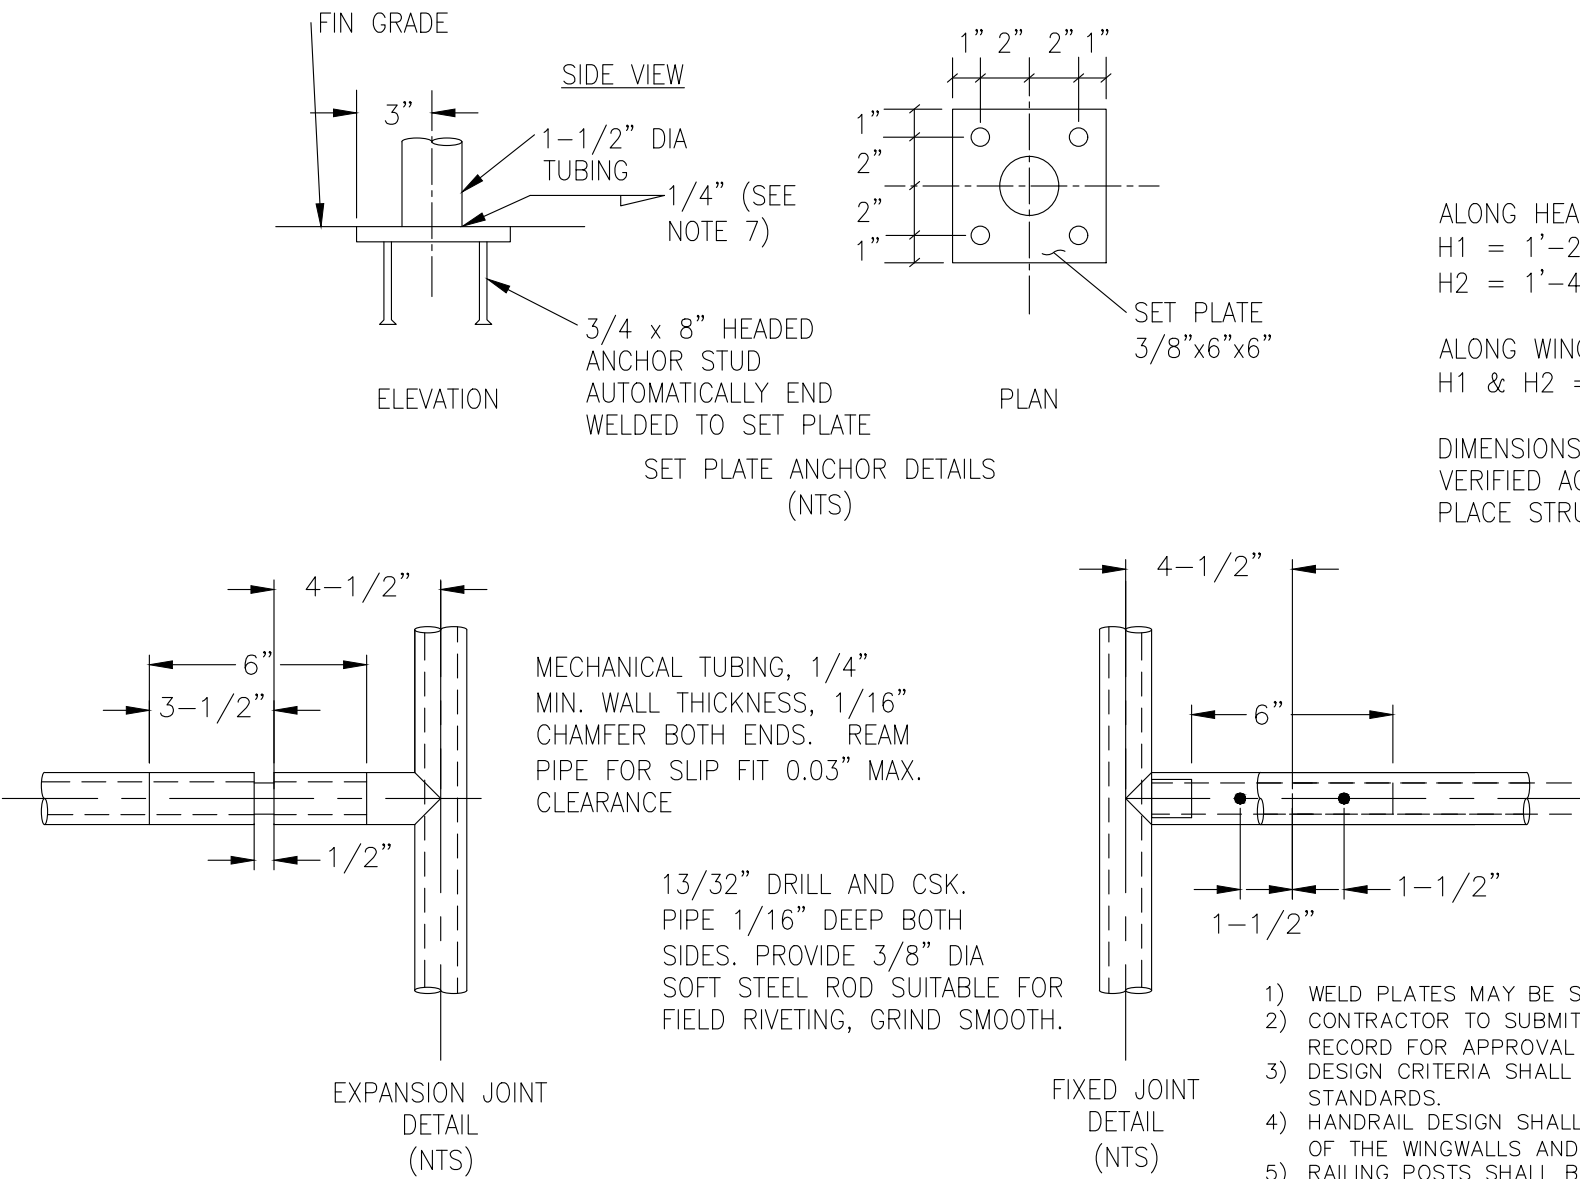

HANDRAIL ASSEMBLY DETAILS
NOT TO SCALE

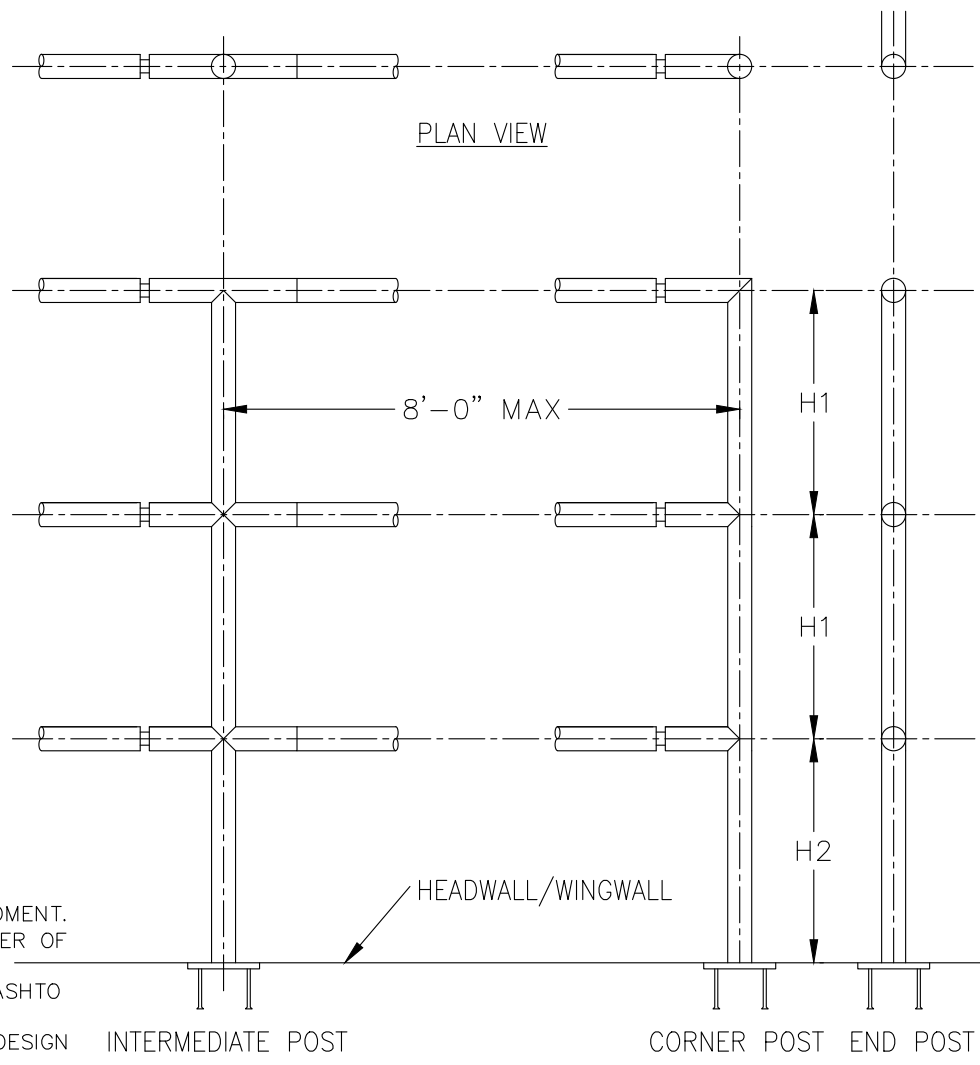

HANDRAIL ASSEMBLY DETAILS
NOT TO SCALE

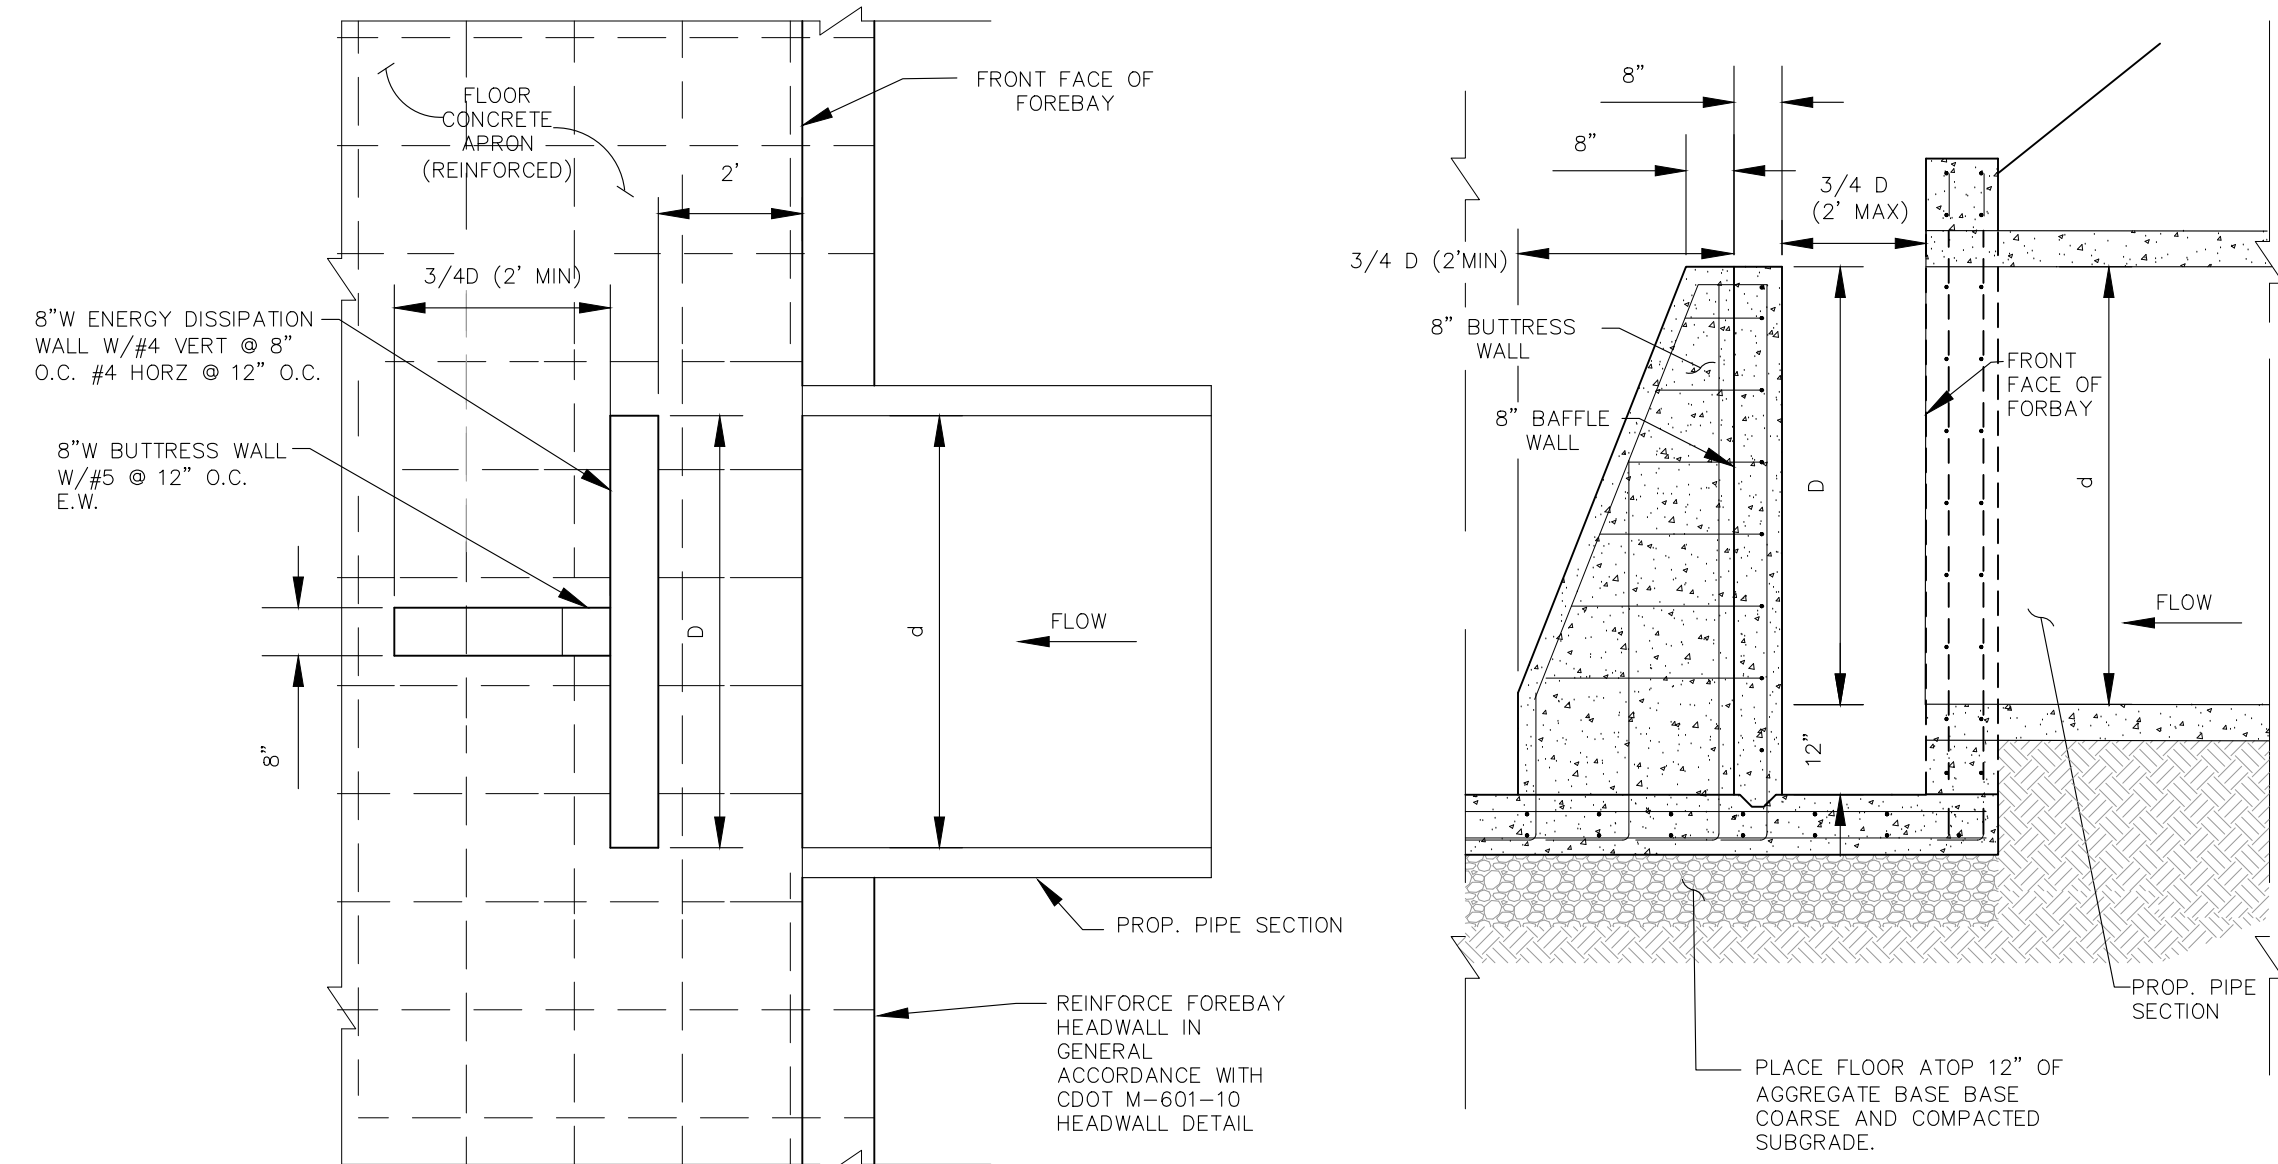


TABLE		
RCP PIPE SIZE (d) INCH	BUTTRESS WALL FT	DISSIPATION WALL (D) FT
24"	2'	2'
30"	2'	2.5'
36"	2.25'	3'


ENERGY DISSIPATOR TABLE
NOT TO SCALE



FOR LOCATING
& MARKING
GAS,
ELECTRIC,
WATER &
TELEPHONE
LINES

FOR BURIED UTILITY INFORMATION
48 HRS BEFORE YOU DIG
CALL 1-800-922-1987

217 N. WAHATCH AVE. STE 305
COLORADO SPRINGS CO 80903
PHONE: 719.555.5465

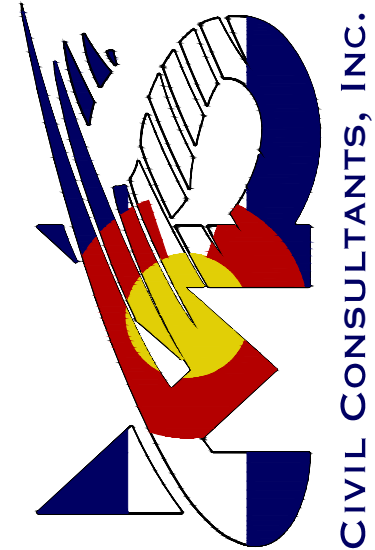

FOR AND ON
BEHALF OF
CIVIL CONSULTANTS,
INC.

VIRGIL A. SANCHEZ, COLORADO P.E. NO. 37160

REVISIONS:
NO. DATE BY DESCRIPTION

DATE: 08/10/2026
SCALE: HORIZONTAL: N/A
VERTICAL: N/A
DESIGNED BY: GT
DRAWN BY: ST
CHECKED BY: GT

THE ENGINEER PREPARING THESE PLANS WILL NOT BE RESPONSIBLE, OR LIABLE FOR,
UNAUTHORIZED CHANGES TO OR USES OF THESE PLANS. ALL CHANGES TO THE PLANS
MUST BE IN WRITING AND MUST BE APPROVED BY THE PREPARED OF THESE PLANS.

CAUTION

FALCON RESERVE FILING NO. 1


OUTLET STRUCTURE DETAILS

PROJECT NO. 43-144A


DATE: 08/10/2026

SHEET 6 OF 7


PCM 06

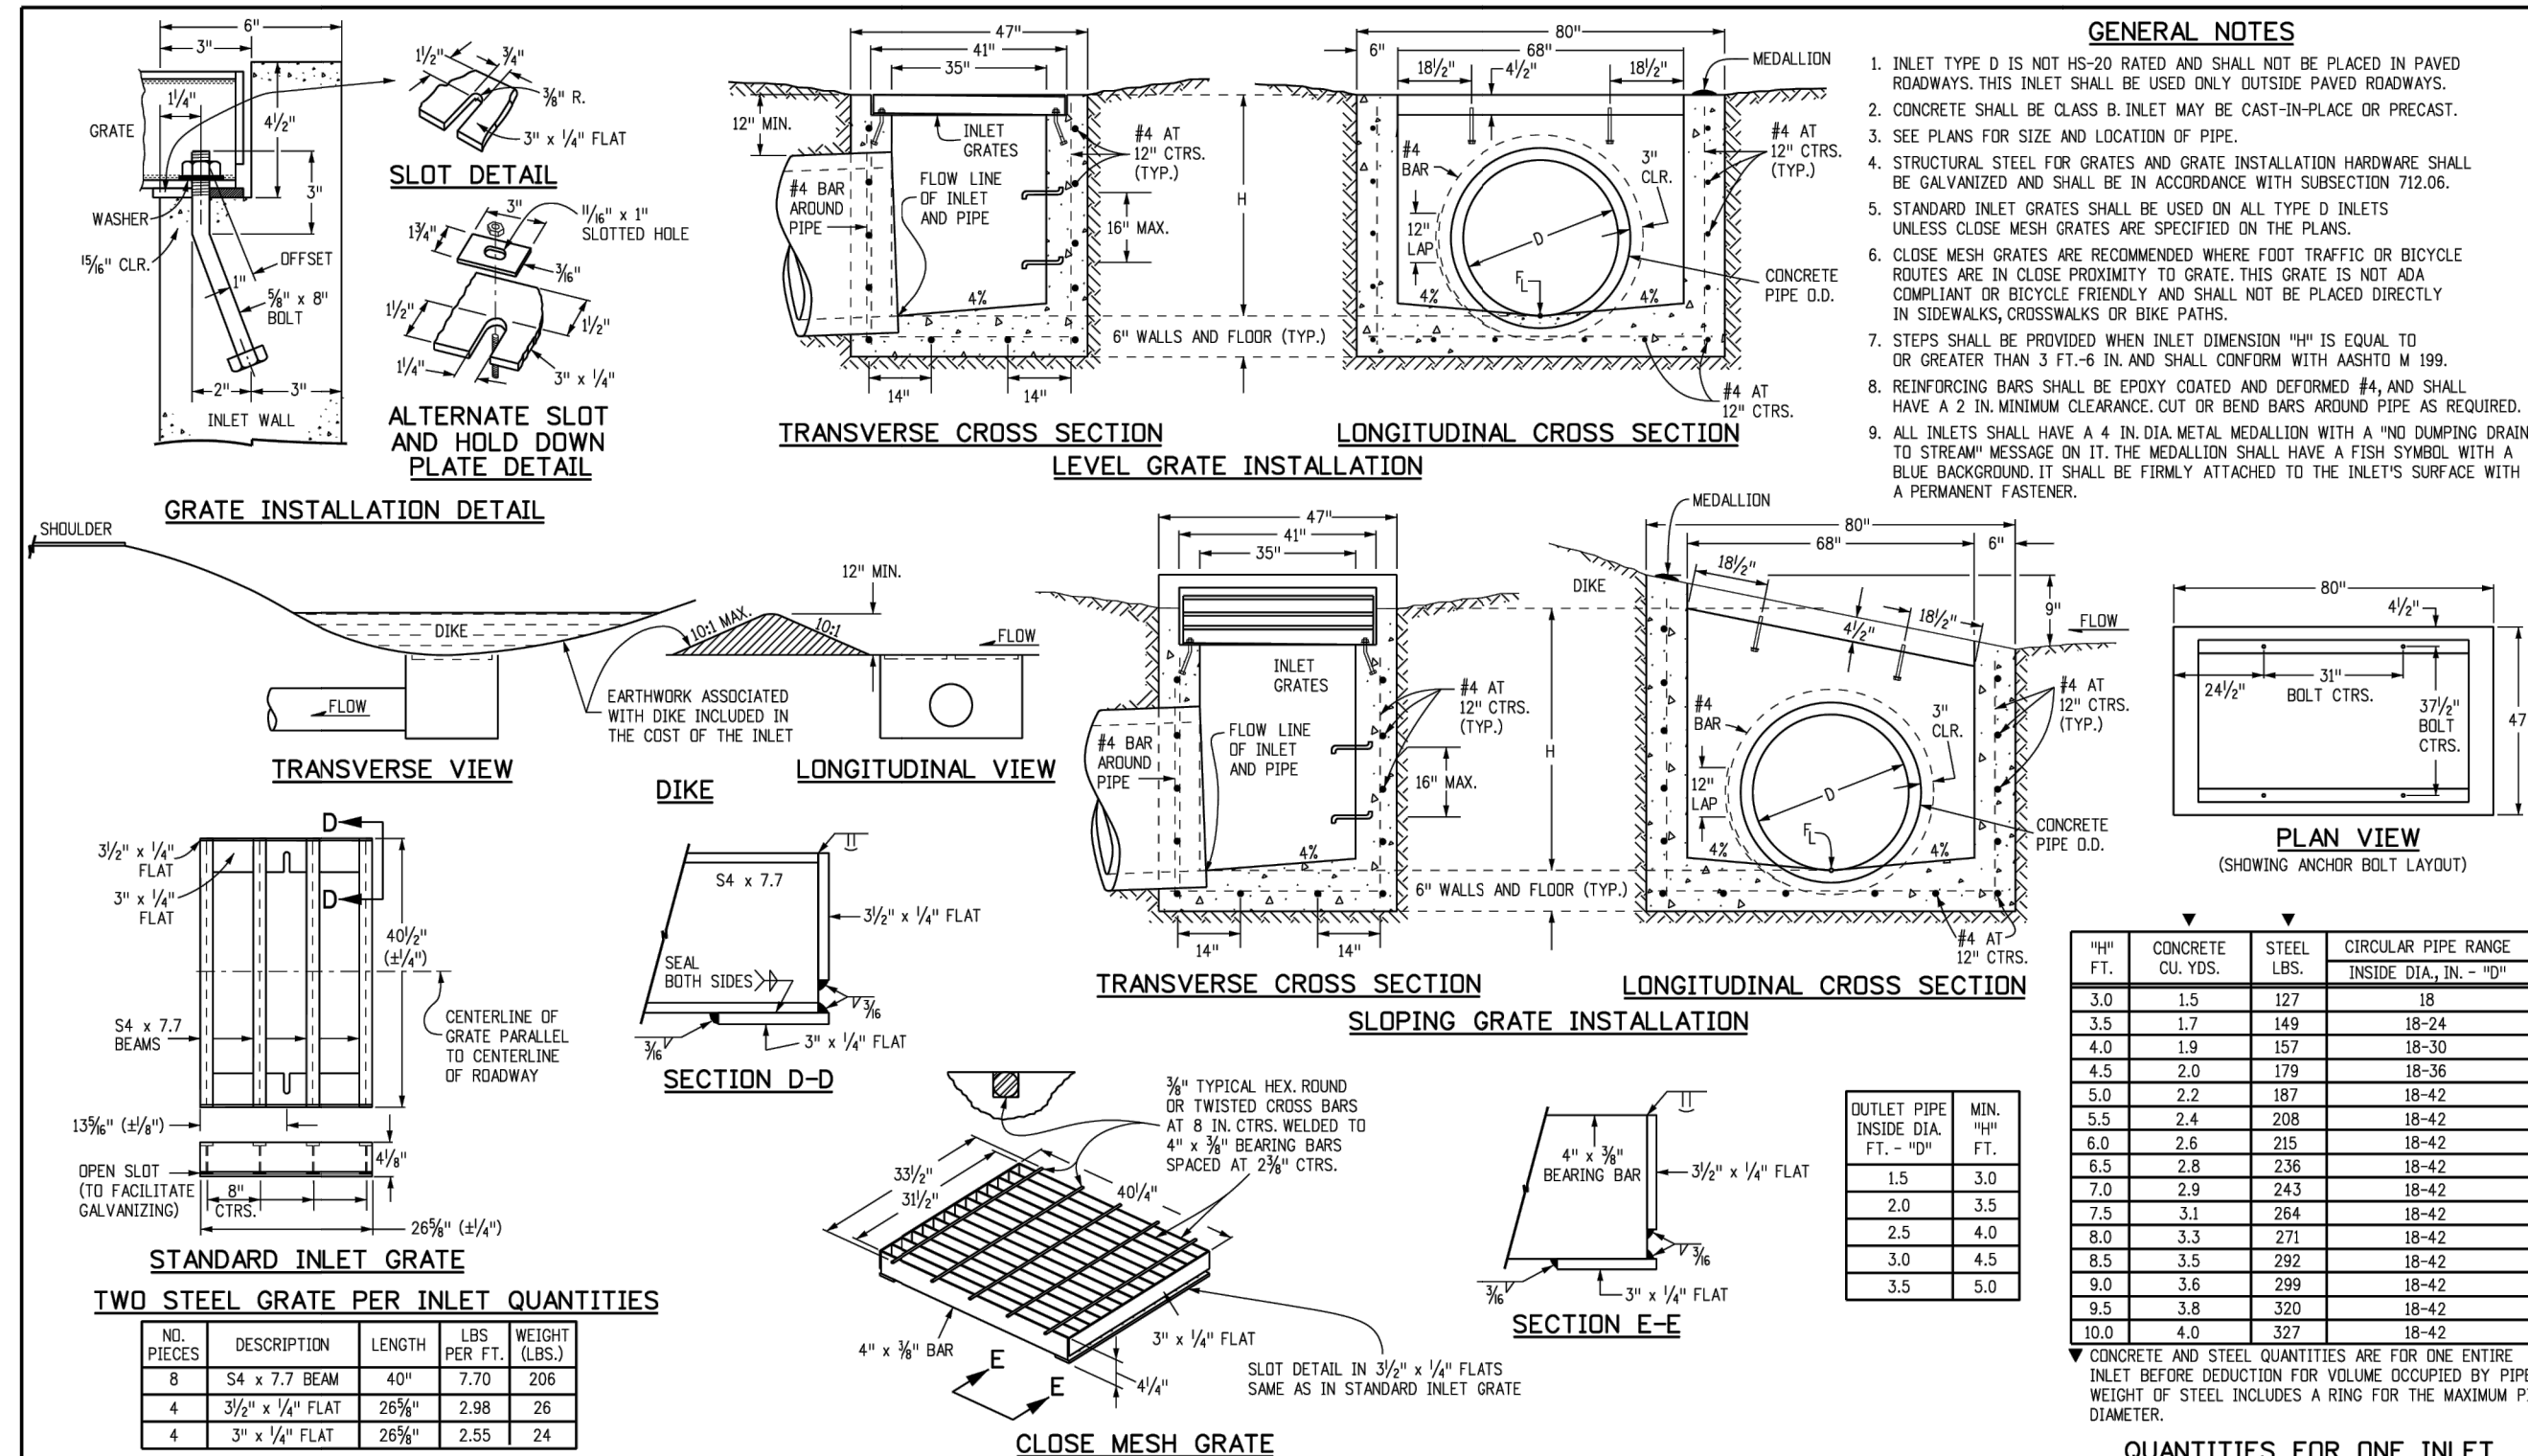

Computer File Information		Sheet Revisions		Colorado Department of Transportation		INLET, TYPE D	STANDARD PLAN NO.
Creation dates: 07/04/12	Initials: DD	Date:	Comments		4201 East Arkansas Avenue Denver, Colorado 80222 Phone: (303) 757-9063 Fax: (303) 757-9820		M-604-11
Last Modification date: 07/04/12	Initials: LTA						
Full Path: www.coloradodot.info/business/designsupport				Project Development Branch		DD/LTA	Sheet No. 1 of 1
Drawing File Name: 6040110101.dgn							
CAD Ver.: MicroStation V8 - Scale: Not to Scale - Units: English							

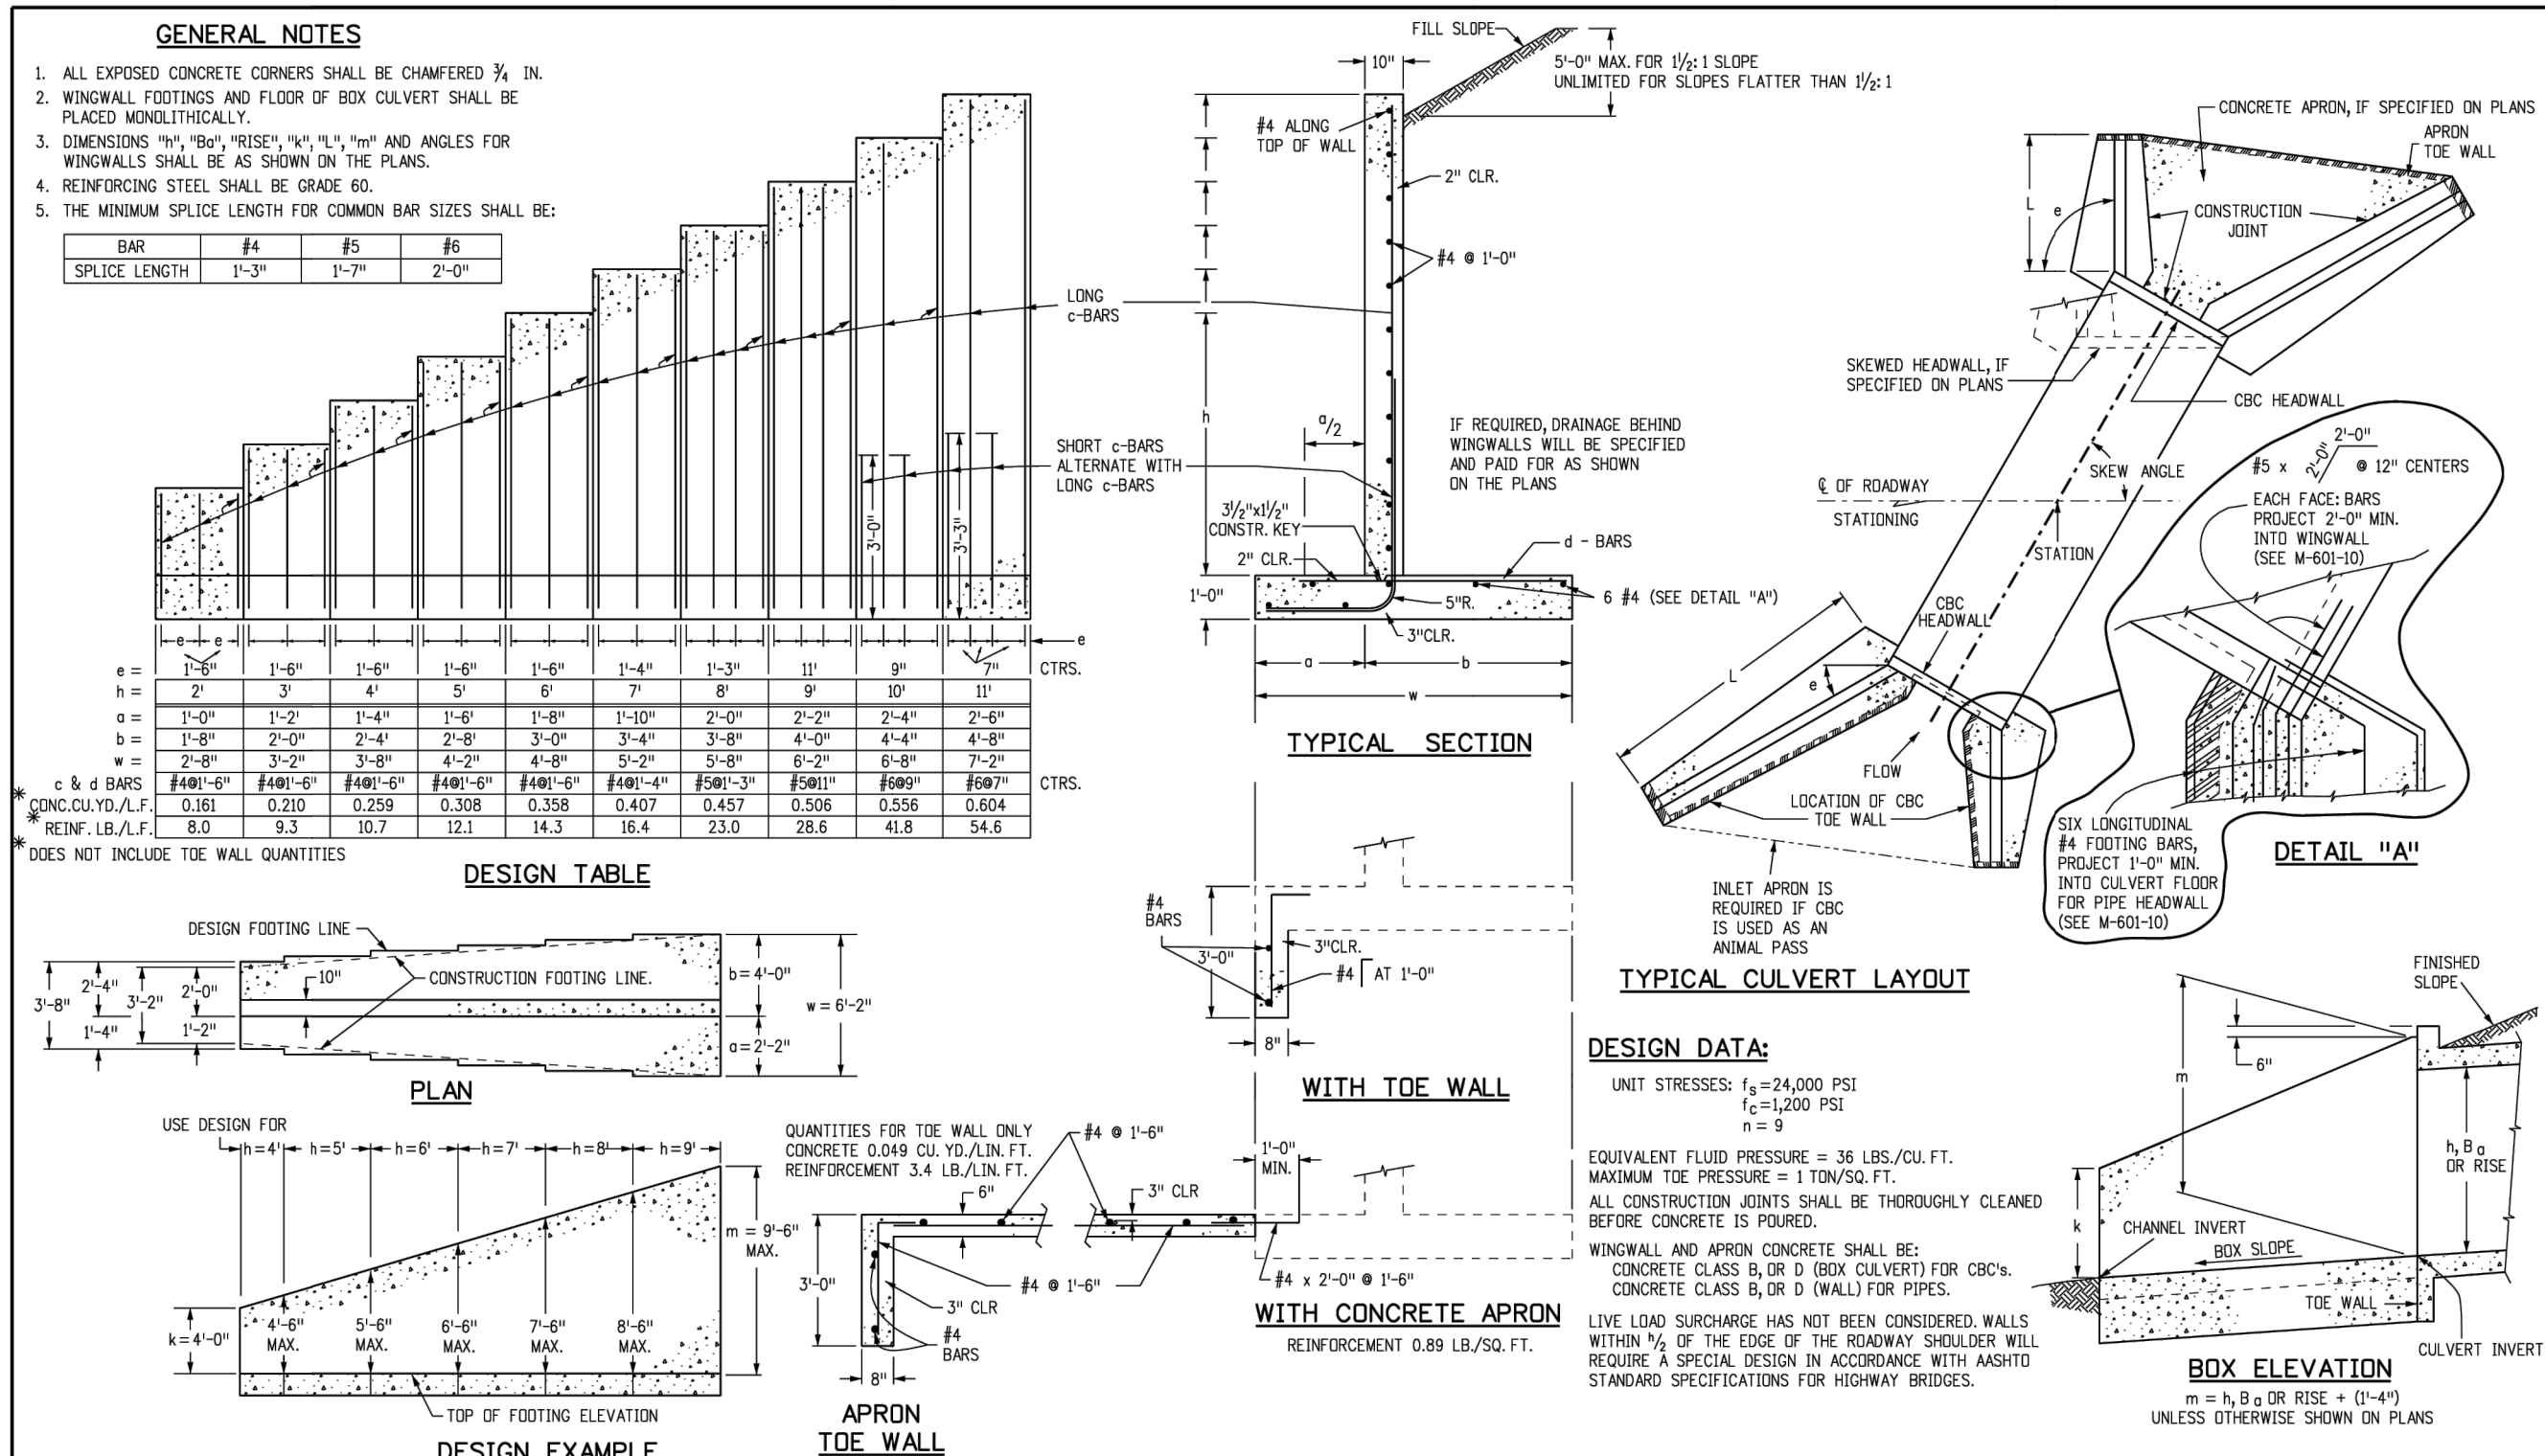

Computer File Information		Sheet Revisions		Colorado Department of Transportation		WINGWALLS FOR PIPE OR BOX CULVERTS		STANDARD PLAN NO.	
Creation Date: 07/04/12 Initiator: DD		Date:	Comments:	 4201 East Arkansas Avenue Denver, Colorado 80222 Phone: (303) 757-9083 Fax: (303) 757-9820		M-601-20		Sheet No. 1 of 1	
Last Modification Date: 07/04/12 Initiator: LTA									
Full Path: www.coloradodo.org/info/business/designsupport									
Drawing File Name: 6010200101.dwg									
CAD Ver.: MicroStation V8 Scale: Not to Scale Units: English				Project Development Branch		DD/LTA		Issued By: Project Development Branch July 4, 2012	

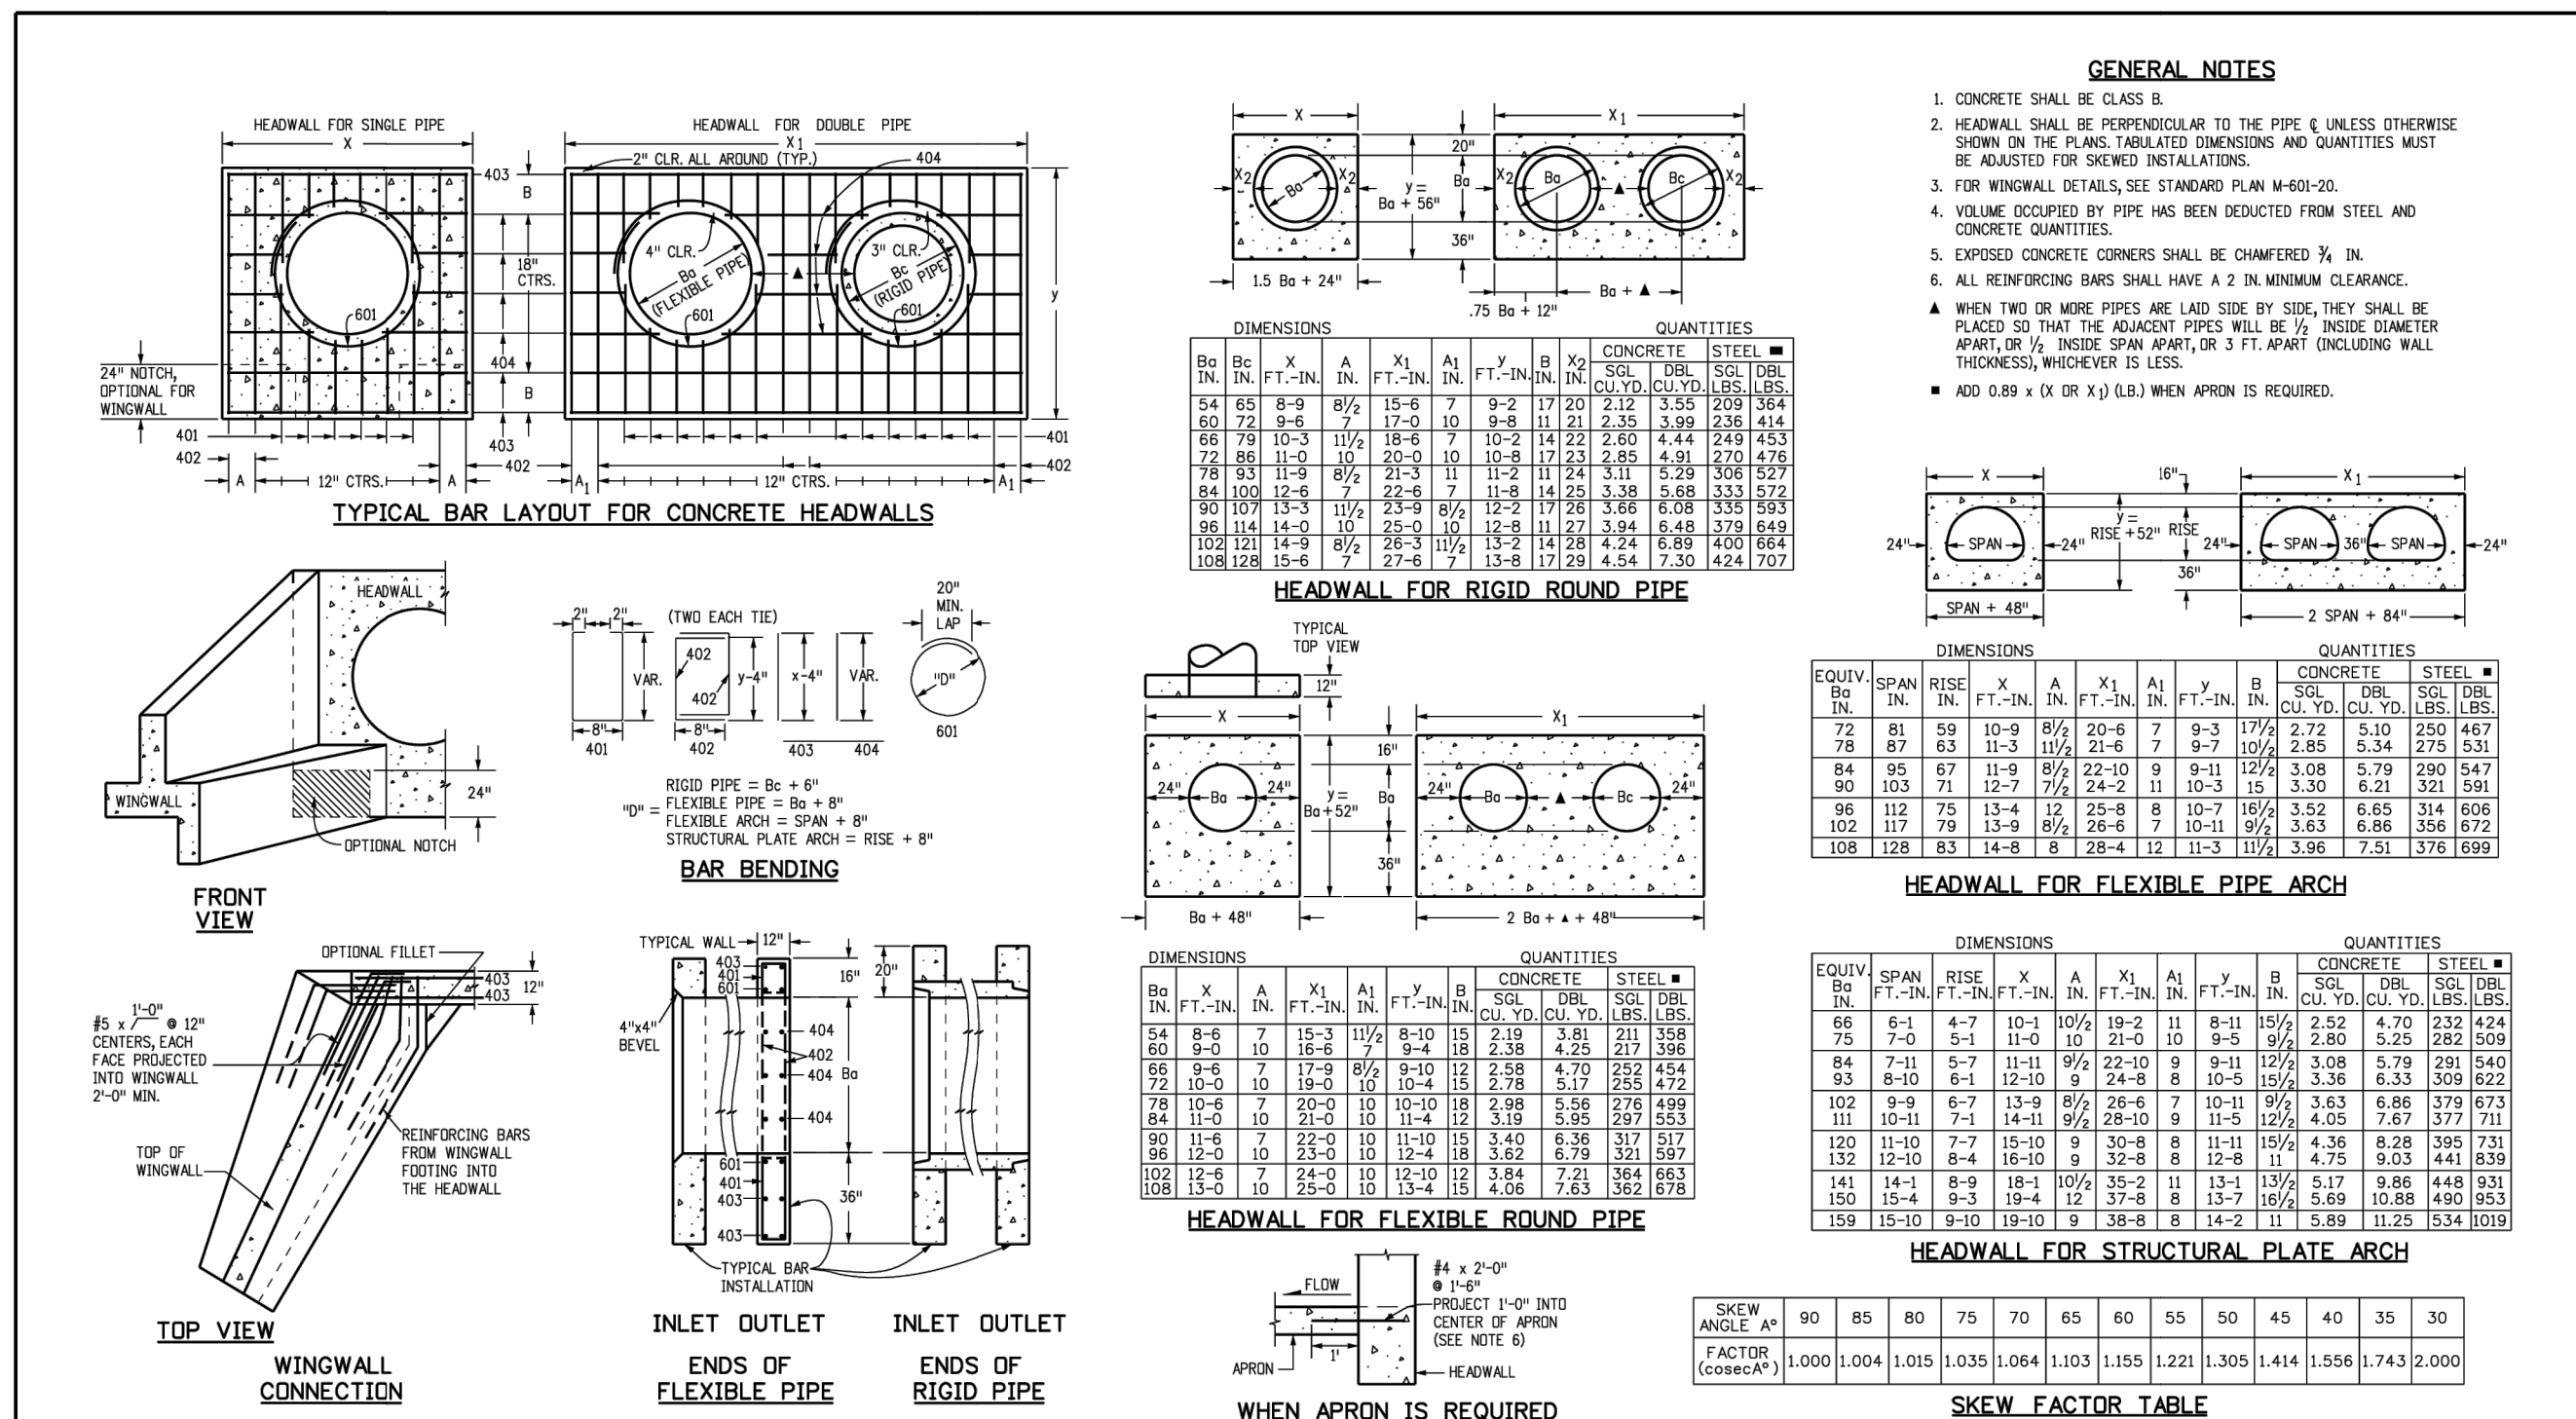

Computer File Information		Sheet Revisions		Colorado Department of Transportation		HEADWALL FOR PIPES		STANDARD PLAN NO.	
Creation Date: 07/04/12	Initials: DD	Date:	Comments		4201 East Arkansas Avenue Denver, Colorado 80222 Phone: (303) 757-9083 Fax: (303) 757-9820	M-601-10			
Last Modification Date: 07/04/12	Initials: LTA								
Full Path: www.coloradodot.info/business/designsupport									
Drawing File: 601000101									
CAD Key: Miro-Stations V8_Scales Set in Scale	Initial: Fendish	Project Development Branch		DD/LTA	Issued By: Project Development Branch July 4, 2012				
					Sheet No. 1 of 1				



Figure 13-9. Concept for Integral Forebay at Pipe Outfall

