

KEYNOTES	
TAG	KEYNOTE TEXT
A-5	MECHANICAL EQUIPMENT TO BE SCREENED BY PLANTING OR SCREENING DEVICE
A-5a	ELECTRICAL METERS & EQUIPMENT TO BE SCREENED AS NECESSARY (NO GAS SERVICE)
DR-12	METAL CLAD FULL LITE DOOR (8 LITE), PAINTED (SW 2807 MEDIUM BROWN)
FBB-1	FIBER CEMENT BOARD AND BATTEN SIDING, PAINTED (SW 7012 CREAMY)
FC-6	FIBER CEMENT SIDING, 4"/10" LAP ALTERNATING, PAINTED (SW 6213 HALCYON GREEN)
FC-7	FIBER CEMENT SIDING, 6" LAP, PAINTED (SW 2807 MEDIUM BROWN)
FCT-1	FIBER CEMENT TRIM/FASCIA PAINTED (SW 7012 CREAMY WHITE)
FCT-3	FIBER CEMENT TRIM/FASCIA PAINTED (SW 2807 MEDIUM BROWN)
FCT-4	FIBER CEMENT TRIM/FASCIA PAINTED (SW 6213 HALCYON GREEN)
LT-1	5' VERTICAL LINEAR DECORATIVE COLUMN SCONCE, (2) AT EACH ENTRY COLUMNS (SEE MATERIAL BOARD)
LT-2	BREEZEWAY AREA LIGHT (SEE MATERIAL BOARD)
LT-3	BALCONY, PATIO LIGHTING (SEE MATERIAL BOARD)
MSN-3	ADHERED STONE VENEER, SPLIT FACED TRAVERTINE,(PATTERN AND COLOR TO BE SELECTED BY OWNER)
R-1	ASPHALT DIMENSIONAL HIGH PROFILE ROOFING SHINGLES, COLOR: CHARCOAL (TO BE SELECTED BY OWNER)
R-2	METAL ROOF SYSTEM, DARK BRONZE COLOR, TO BE SELECTED BY OWNER
SH-1	DECORATIVE BOARD AND BATTEN SHUTTERS, COLOR: WOOD LOOK (TO BE SELECTED BY OWNER)



24 2B UNIT BUILDING - LEFT ELEVATION
SCALE: 1" = 10'-0"



24 2B UNIT BUILDING - RIGHT ELEVATION
SCALE: 1" = 10'-0"



24 2B UNIT BUILDING - FRONT ELEVATION
SCALE: 1" = 10'-0"



24 2B UNIT BUILDING - REAR ELEVATION
SCALE: 1" = 10'-0"



Office:

8830 Macon Highway
Building 300
Athens, GA 30606

DEVELOPER:



Corporate Office:

101 South New York Avenue, Unit 211
Winter Park, FL 32789
PH: (407) 752-9004

Operations Office:

8830 Macon Highway
Building 300
Athens, GA 30606
PH: (407) 752-9004

Information: www.hillpointe.com

24- HOUR CONTACT:

Marcus Wiedower
P: (706) 254-3251
Email: mwiedower@hillpointe.com

PROJECT:

POINTE GRAND
ALPINE AT
COLORADO
SPRINGS

PETERSON ROAD
COLORADO SPRINGS, COLORADO

KSH# 202625

HP# 257003

SHEET TITLE:

24 UNIT
BUILDING -
ELEVATIONS

ARCHITECT SEAL:

NOT FOR CONSTRUCTION


DRAWING DATE: 08/26/26

SITE SUBMITTAL SET


REVISIONS		
No.	Issue	Date

SHEET:

A1

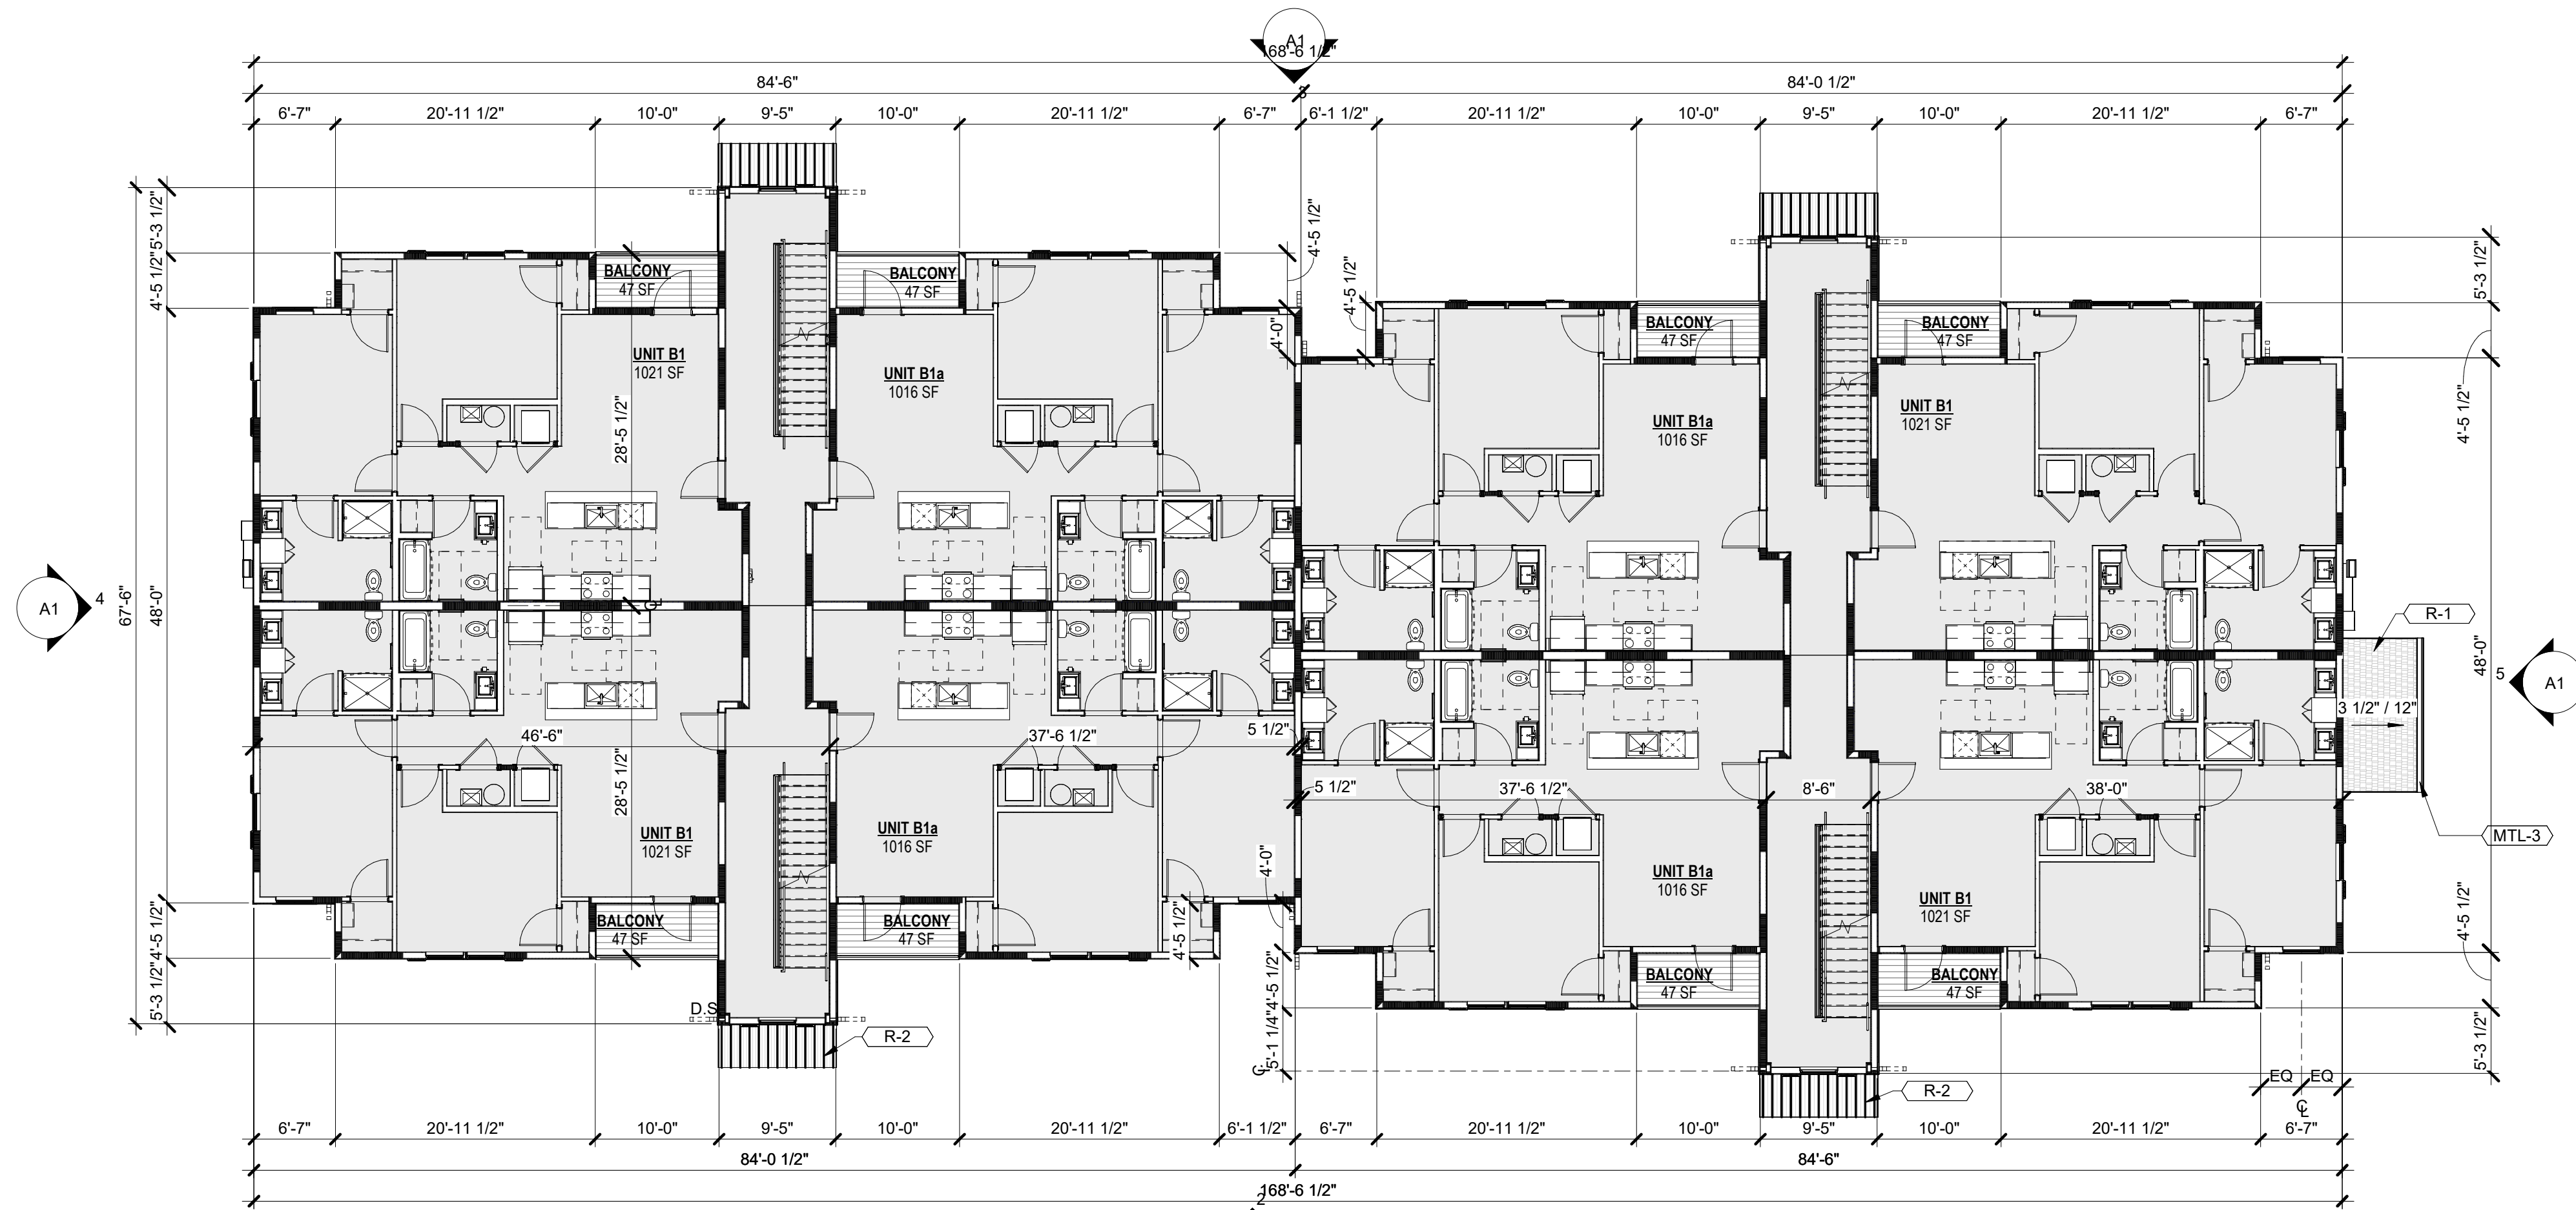

1 24 UNIT BUILDING - TYPICAL LEVEL
A1a SCALE: 1" = 10'-0"

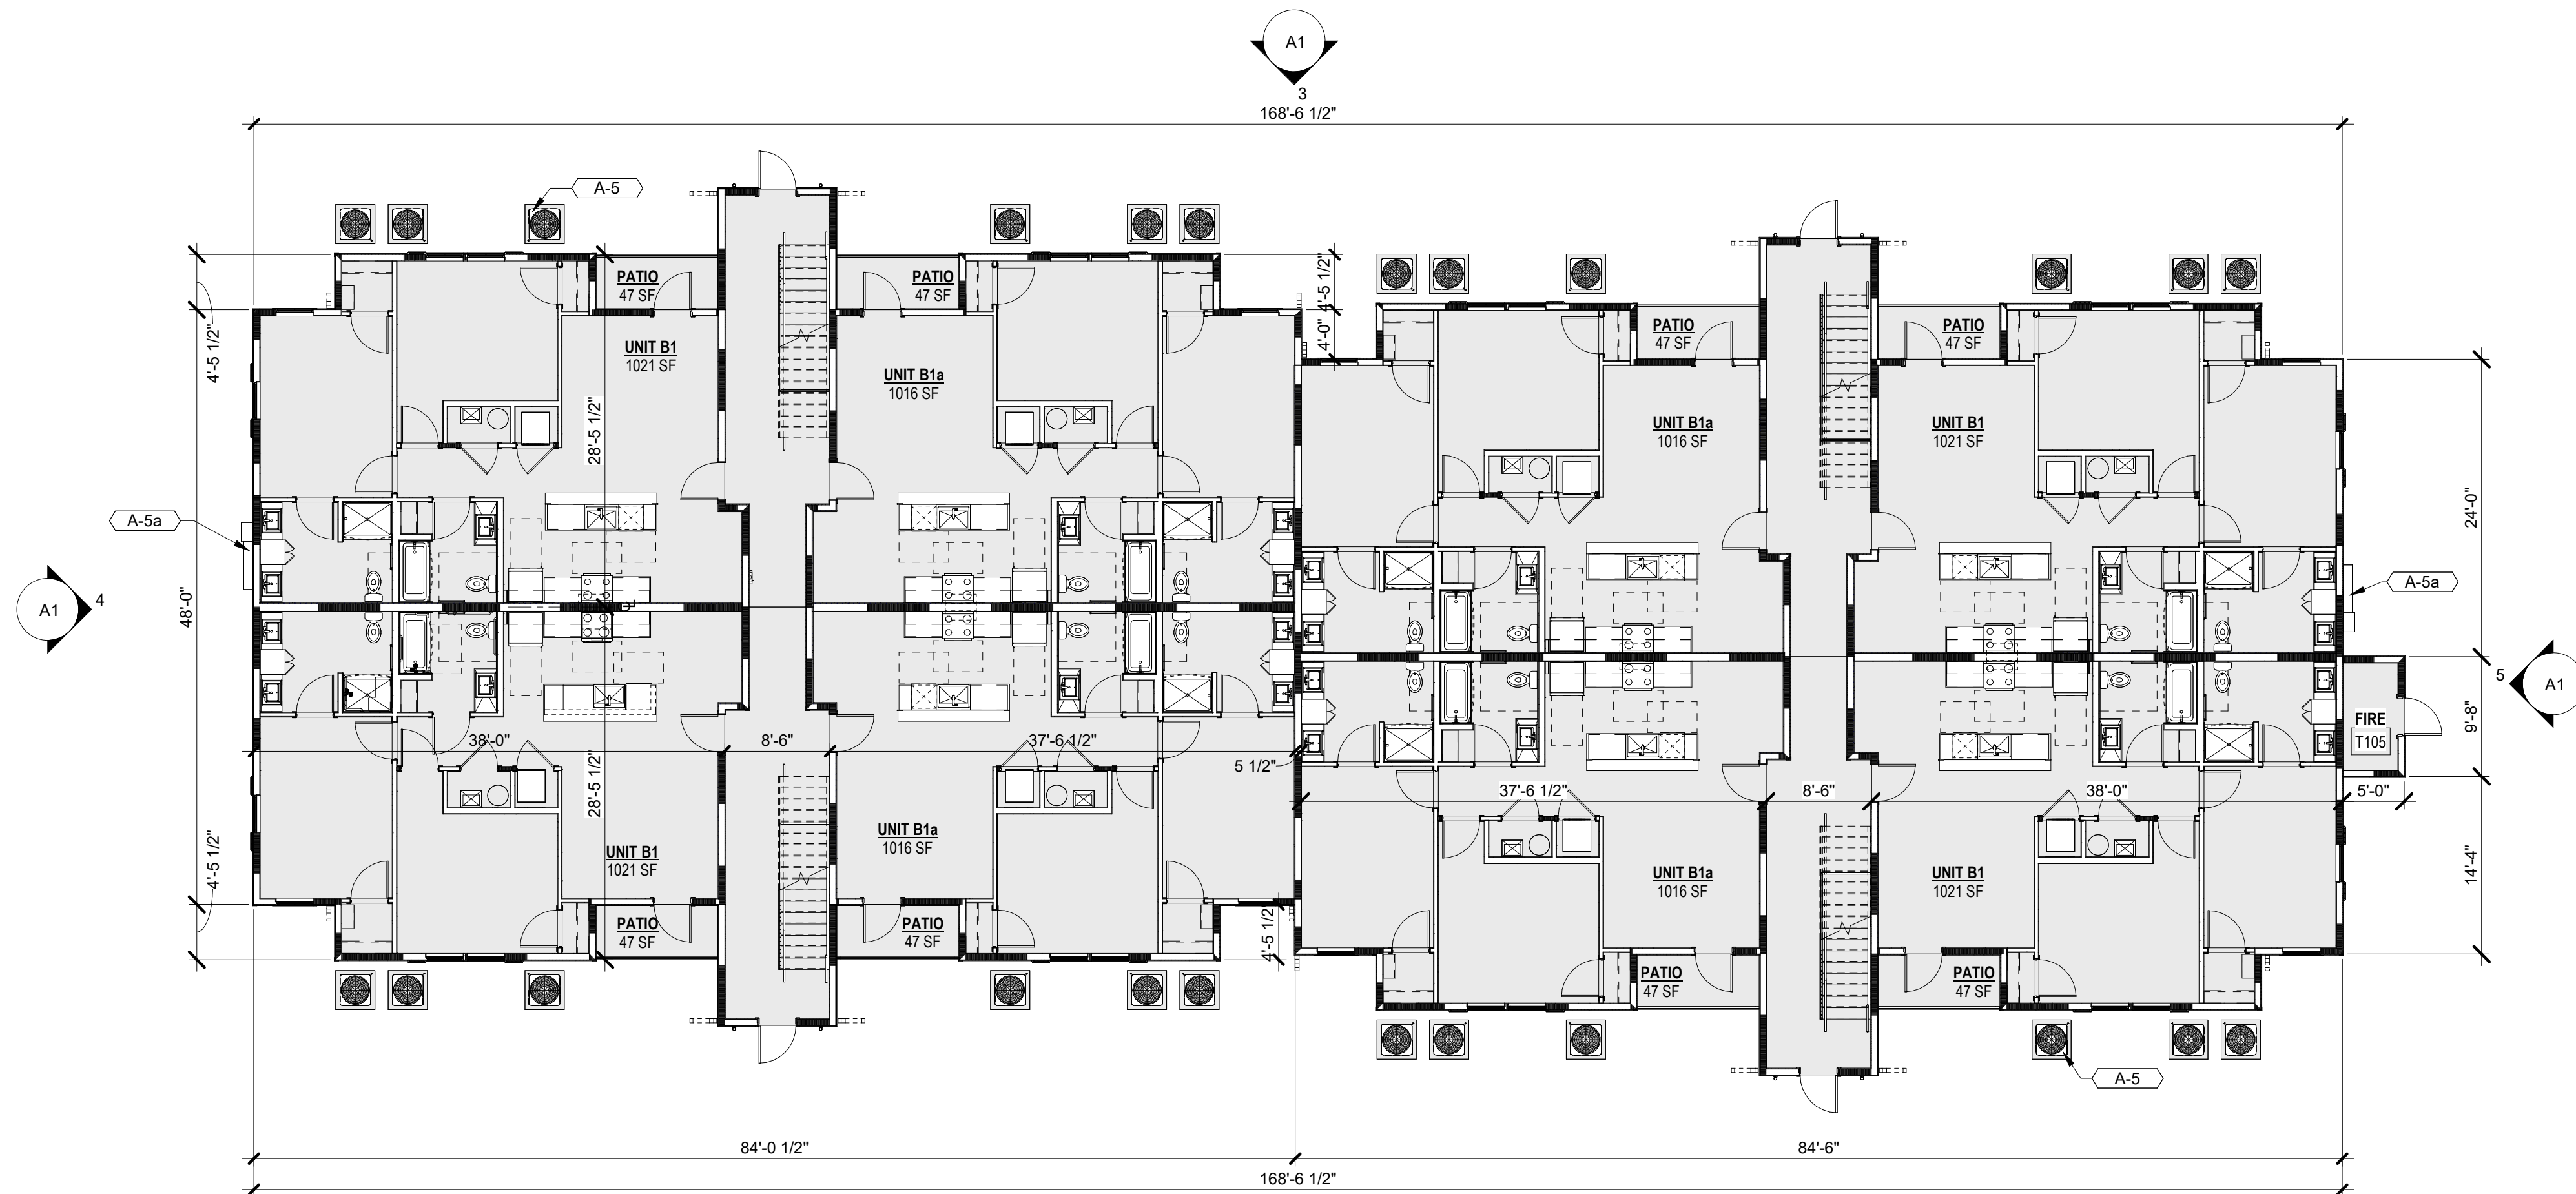

2 24 UNIT BUILDING - 1ST LEVEL
A1a SCALE: 1" = 10'-0"

KEYNOTES	
TAG	KEYNOTE TEXT
A-5	MECHANICAL EQUIPMENT TO BE SCREENED BY PLANTING OR SCREENING DEVICE
A-5a	ELECTRICAL METERS & EQUIPMENT TO BE SCREENED AS NECESSARY (NO GAS SERVICE)
MTL-3	PREFINISHED ALUMINUM GUTTER/DOWNSPOUT - COLOR : DARK BRONZE
R-1	ASPHALT DIMENSIONAL HIGH PROFILE ROOFING SHINGLES, COLOR: CHARCOAL (TO BE SELECTED BY OWNER)
R-2	METAL ROOF SYSTEM, DARK BRONZE COLOR, TO BE SELECTED BY OWNER



Office:
8830 Macon Highway
Building 300
Athens, GA 30606

DEVELOPER:
HILLPOINTE

Corporate Office:
101 South New York Avenue, Unit 211
Winter Park, FL 32789
PH: (407) 752-9004

Operations Office:
8830 Macon Highway
Building 300
Athens, GA 30606
PH: (407) 752-9004

Information: www.hillpointe.com

24- HOUR CONTACT:
Marcus Wiedower
P: (706) 254-3251
Email: mwiedower@hillpointe.com

PROJECT:
**POINTE GRAND
ALPINE AT
COLORADO
SPRINGS**
PETERSON ROAD
COLORADO SPRINGS, COLORADO

KSH# 202625 HP# 257003

SHEET TITLE:
**24 UNIT
BUILDING -
PLANS**

ARCHITECT SEAL:
NOT FOR CONSTRUCTION

DRAWING DATE: 08/26/26

SITE SUBMITTAL SET

REVISIONS		
No.	Issue	Date

SHEET: **A1a**



Office:

8830 Macon Highway
Building 300
Athens, GA 30606

DEVELOPER:



Corporate Office:

101 South New York Avenue, Unit 211
Winter Park, FL 32789
PH: (407) 752-9004

Operations Office:

8830 Macon Highway
Building 300
Athens, GA 30606
PH: (407) 752-9004

Information: www.hillpointe.com

24- HOUR CONTACT:

Marcus Wiedower
P: (706) 254-3251
Email: mwiedower@hillpointe.com

PROJECT:

POINTE GRAND
ALPINE AT
COLORADO
SPRINGS

PETERSON ROAD
COLORADO SPRINGS, COLORADO

KSH# 202625

HP# 257003

SHEET TITLE:

36 TWO
BEDROOM UNIT
BUILDING -
ELEVATIONS

ARCHITECT SEAL:

NOT FOR CONSTRUCTION

DRAWING DATE: 08/26/26

SITE SUBMITTAL SET

REVISIONS		
No.	Issue	Date

SHEET:

A2


8/26/2026 1:33:37 PM




2
A2
36 2B UNIT BUILDING - FRONT ELEVATION
SCALE: 1" = 10'-0"

KEYNOTES	
TAG	KEYNOTE TEXT
A-5	MECHANICAL EQUIPMENT TO BE SCREENED BY PLANTING OR SCREENING DEVICE
A-5a	ELECTRICAL METERS & EQUIPMENT TO BE SCREENED AS NECESSARY (NO GAS SERVICE)
FBB-1	FIBER CEMENT BOARD AND BATTEN SIDING, PAINTED (SW 7012 CREAMY)
FC-6	FIBER CEMENT SIDING, 4"X10" LAP ALTERNATING, PAINTED (SW 6213 HALCYON GREEN)
FC-7	FIBER CEMENT SIDING, 6" LAP, PAINTED (SW 2807 MEDIUM BROWN)
FCT-1	FIBER CEMENT TRIM/FASCIA PAINTED (SW 7012 CREAMY WHITE)
FCT-3	FIBER CEMENT TRIM/FASCIA PAINTED (SW 2807 MEDIUM BROWN)
LT-1	5' VERTICAL LINEAR DECORATIVE COLUMN SCENCE, (2) AT EACH ENTRY COLUMNS (SEE MATERIAL BOARD)
LT-2	BREEZEWAY AREA LIGHT (SEE MATERIAL BOARD)
LT-3	BALCONY, PATIO LIGHTING (SEE MATERIAL BOARD)

KEYNOTES	
TAG	KEYNOTE TEXT
MSN-3	ADHERED STONE VENEER, SPLIT FACED TRAVERTINE, (PATTERN AND COLOR TO BE SELECTED BY OWNER)
MTL-1	METAL GUARDRAIL, COLOR: (TO MATCH SW 7048 DARK BRONZE)
R-1	ASPHALT DIMENSIONAL HIGH PROFILE ROOFING SHINGLES, COLOR: CHARCOAL (TO BE SELECTED BY OWNER)
R-2	METAL ROOF SYSTEM, DARK BRONZE COLOR, TO BE SELECTED BY OWNER
SH-1	DECORATIVE BOARD AND BATTEN SHUTTERS, COLOR: WOOD LOOK (TO BE SELECTED BY OWNER)
W-1	VINYL WINDOW (4 OVER 1 MUNTIN PATTERN)
WD-1	SYNTHETIC WOOD 8" LAP SIDING, COLOR OAK (TO BE SELECTED BY OWNER)
WD-2	PRE-FINISHED DECORATIVE WOOD BRACKET W/ NATURAL WOOD LOOK (TO BE SELECTED BY OWNER)

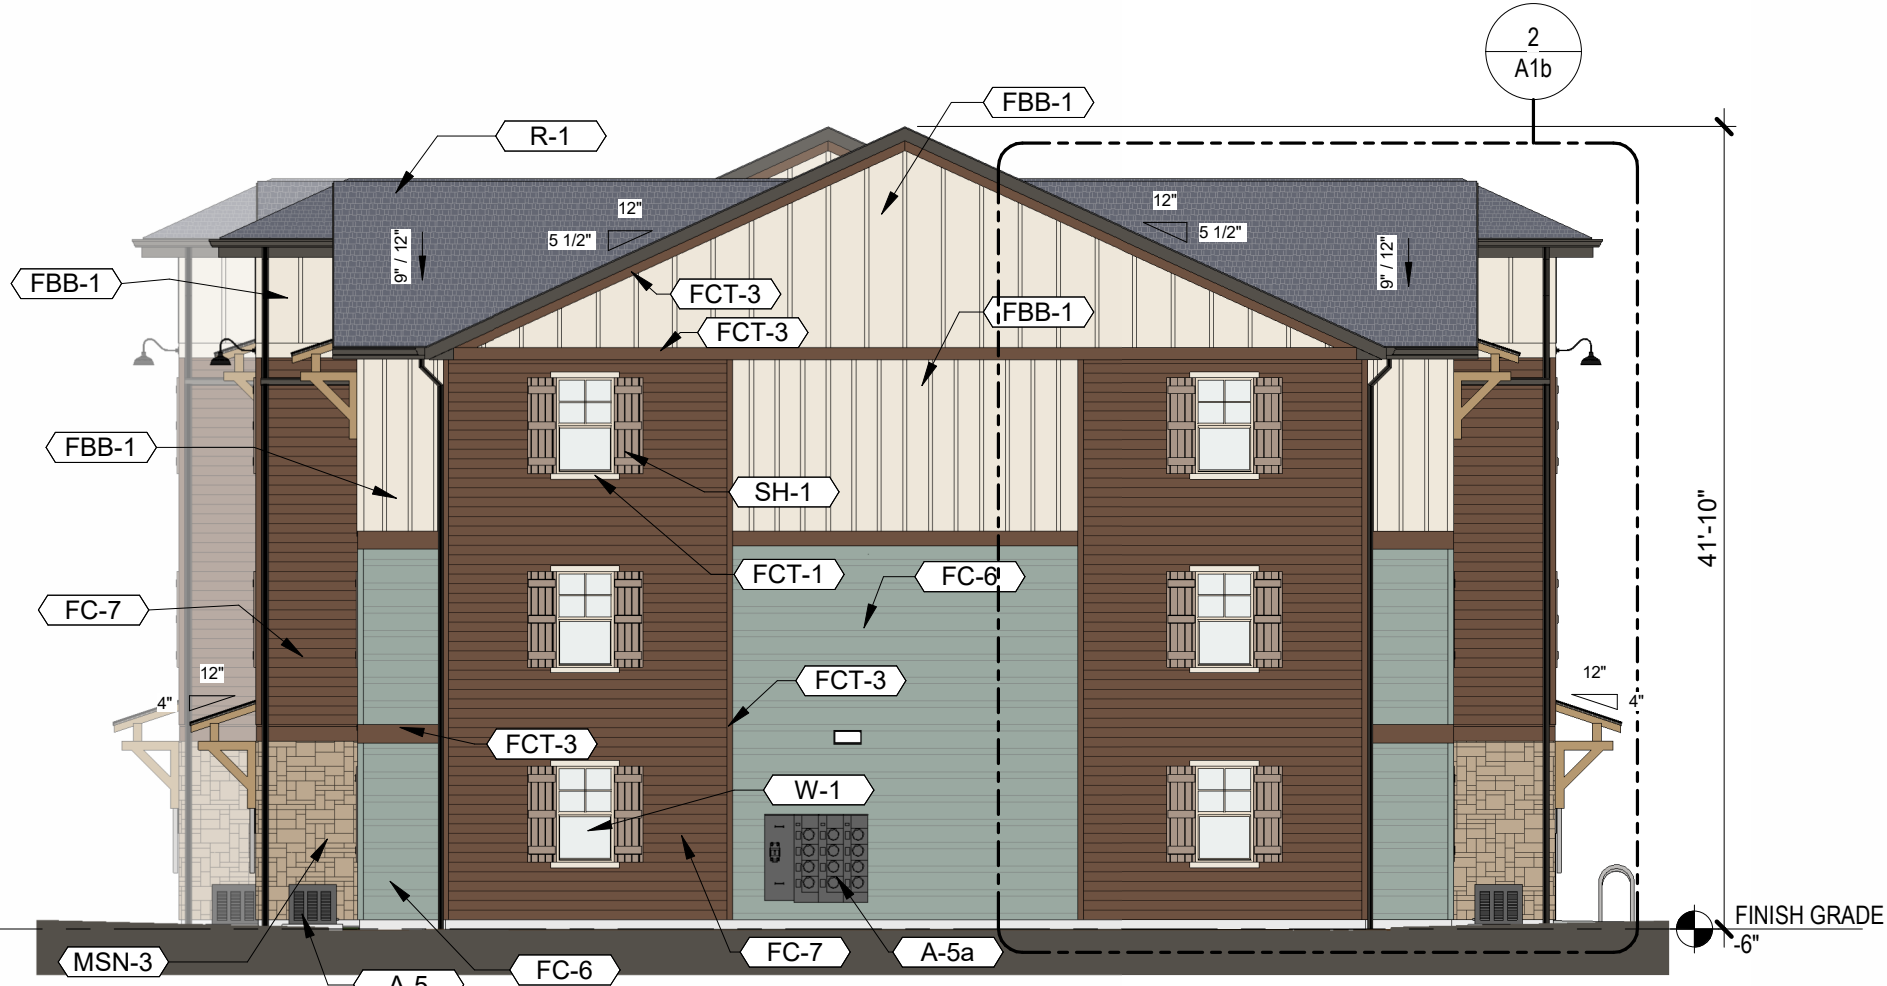

3
A2
36 2B UNIT BUILDING - LEFT ELEVATION
SCALE: 1" = 10'-0"

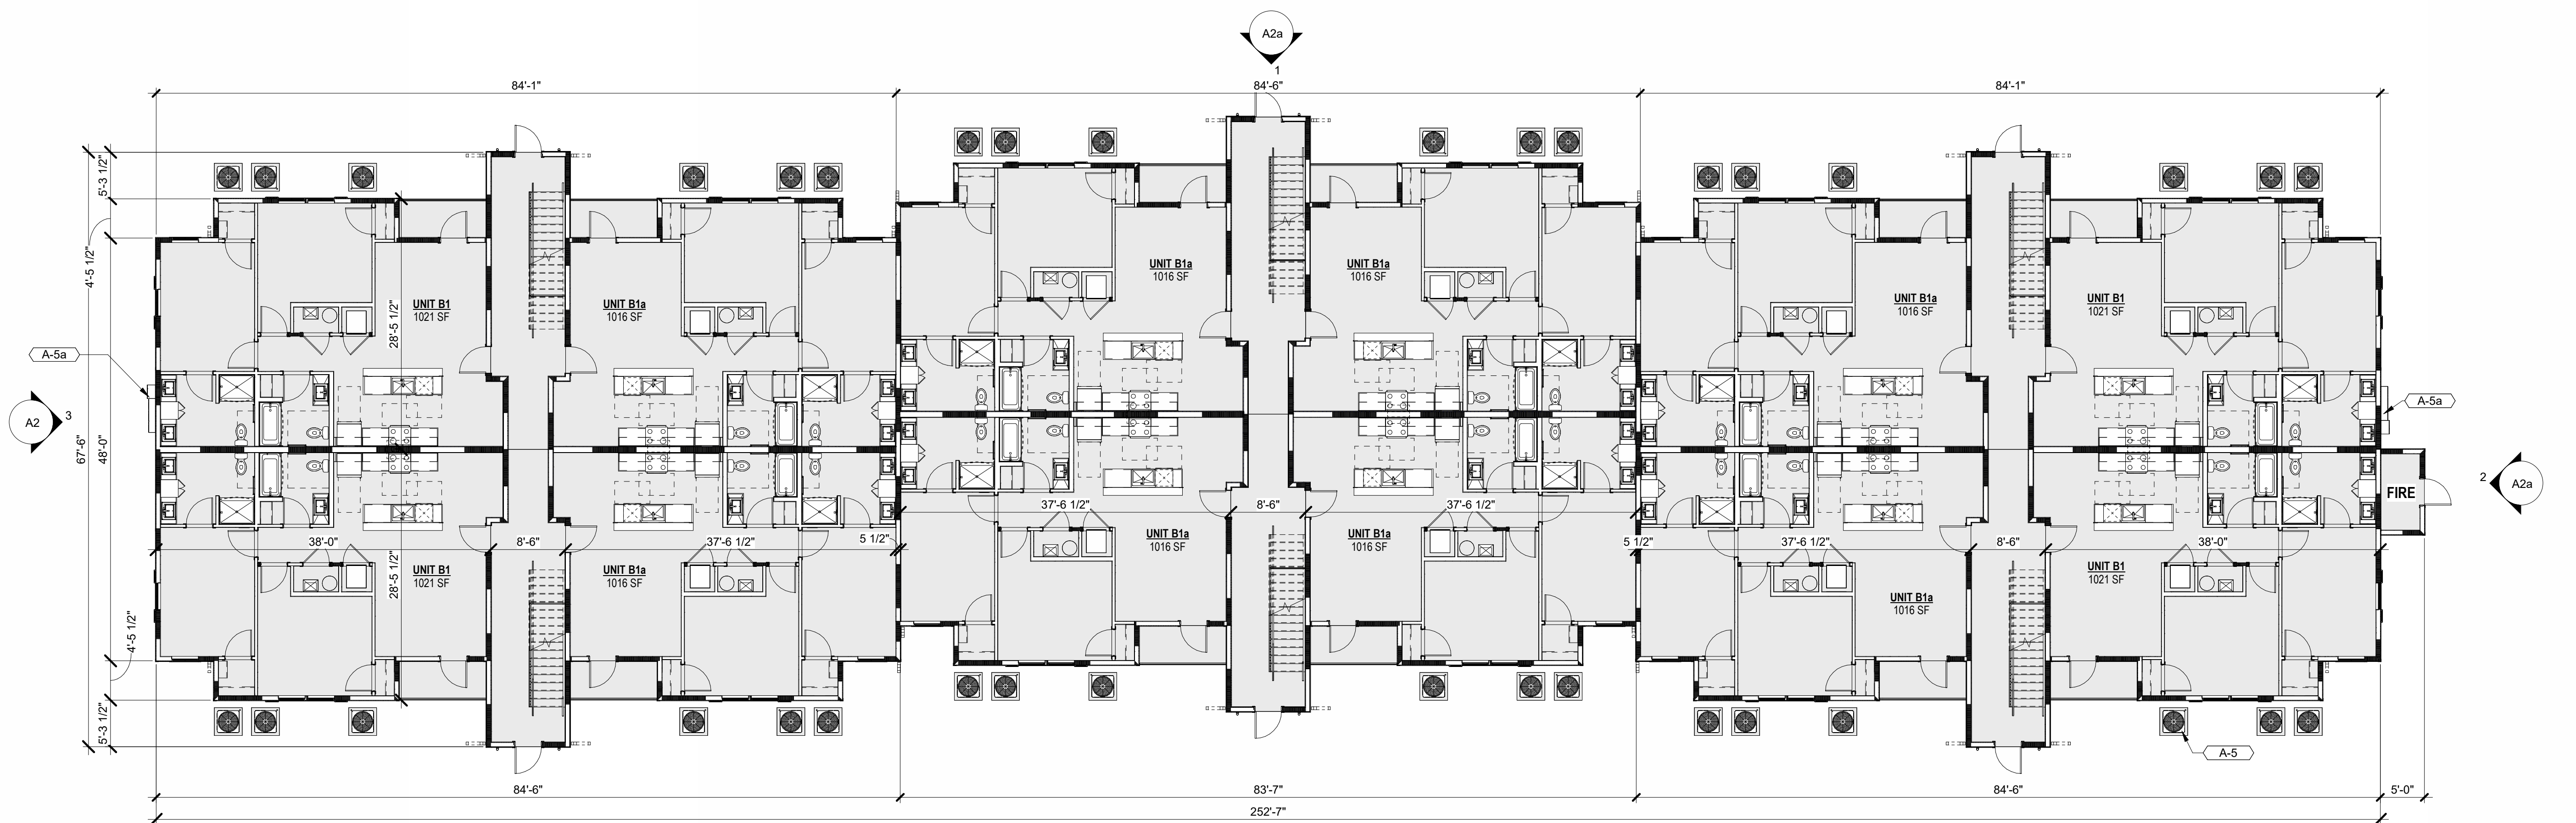


36 2B UNIT BUILDING - 1ST LEVEL
SCALE: 1" = 10'-0"



36 2B UNIT BUILDING - REAR ELEVATION
SCALE: 1" = 10'-0"

KEYNOTES	
TAG	KEYNOTE TEXT
A-5	MECHANICAL EQUIPMENT TO BE SCREENED BY PLANTING OR SCREENING DEVICE
A-5a	ELECTRICAL METERS & EQUIPMENT TO BE SCREENED AS NECESSARY (NO GAS SERVICE)
FBB-1	FIBER CEMENT BOARD AND BATTEN SIDING, PAINTED (SW 7012 CREAMY)
FC-6	FIBER CEMENT SIDING, 4"X10" LAP ALTERNATING, PAINTED (SW 6213 HALCYON GREEN)
FC-7	FIBER CEMENT SIDING, 6" LAP, PAINTED (SW 2807 MEDIUM BROWN)
FCT-1	FIBER CEMENT TRIM/FASCIA PAINTED (SW 7012 CREAMY WHITE)
FCT-2	FIBER CEMENT TRIM/FASCIA PAINTED (SW 7048 URBANE BRONZE)
FCT-3	FIBER CEMENT TRIM/FASCIA PAINTED (SW 2807 MEDIUM BROWN)
FCT-4	FIBER CEMENT TRIM/FASCIA PAINTED (SW 6213 HALCYON GREEN)

KEYNOTES	
TAG	KEYNOTE TEXT
MSN-3	ADHERED STONE VENEER, SPLIT FACED TRAVERTINE, (PATTERN AND COLOR TO BE SELECTED BY OWNER)
R-1	ASPHALT DIMENSIONAL HIGH PROFILE ROOFING SHINGLES, COLOR: CHARCOAL (TO BE SELECTED BY OWNER)
R-2	METAL ROOF SYSTEM, DARK BRONZE COLOR, TO BE SELECTED BY OWNER
SH-1	DECORATIVE BOARD AND BATTEN SHUTTERS, COLOR: WOOD LOOK (TO BE SELECTED BY OWNER)
WD-1	SYNTHETIC WOOD 8" LAP SIDING, COLOR OAK (TO BE SELECTED BY OWNER)

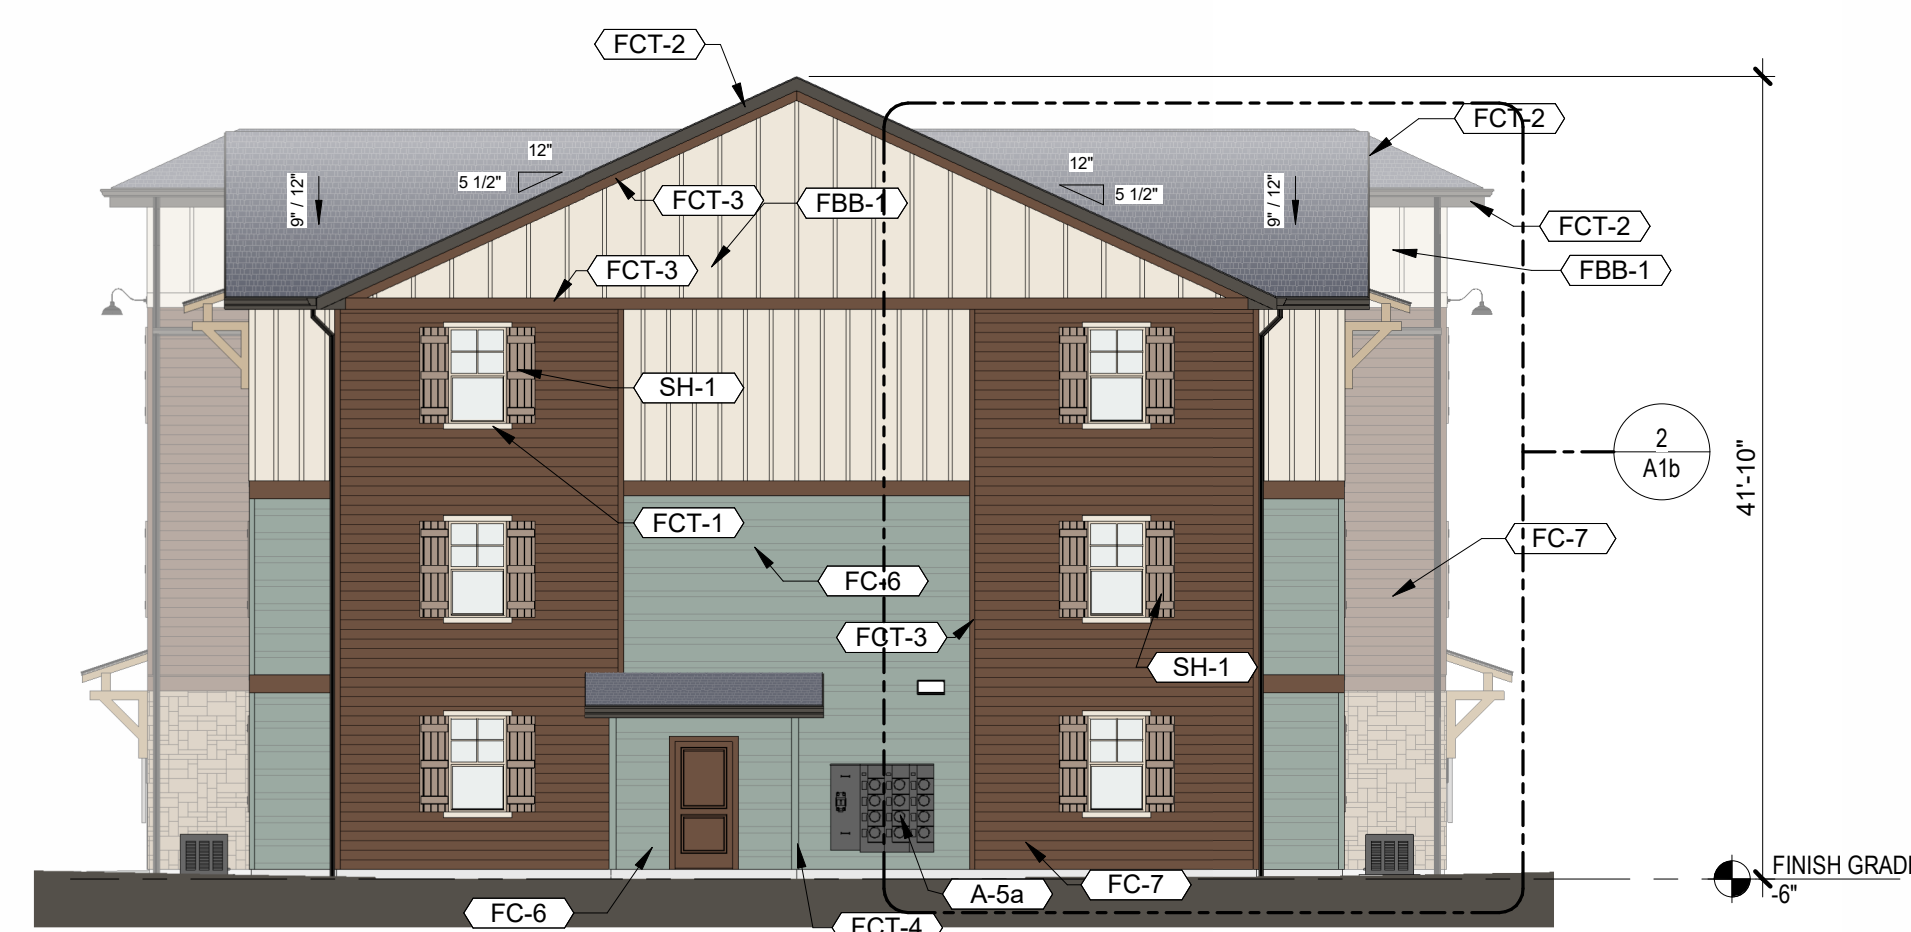

36 2B UNIT BUILDING - RIGHT ELEVATION
SCALE: 1" = 10'-0"



Office:

8830 Macon Highway
Building 300
Athens, GA 30606

DEVELOPER:



Corporate Office:

101 South New York Avenue, Unit 211
Winter Park, FL 32789
PH: (407) 752-9004

Operations Office:

8830 Macon Highway
Building 300
Athens, GA 30606
PH: (407) 752-9004

Information: www.hillpointe.com

24- HOUR CONTACT:

Marcus Wiedower
P: (706) 254-3251
Email: mwiedower@hillpointe.com

PROJECT:

POINTE GRAND ALPINE AT COLORADO SPRINGS

PETERSON ROAD
COLORADO SPRINGS, COLORADO

KSH# 202625

HP# 257003

SHEET TITLE:

36 TWO BEDROOM UNIT BUILDING - PLAN & ELEVATIONS

ARCHITECT SEAL:


NOT FOR CONSTRUCTION

DRAWING DATE: 08/26/26

SITE SUBMITTAL SET


REVISIONS		
No.	Issue	Date

SHEET: A2a

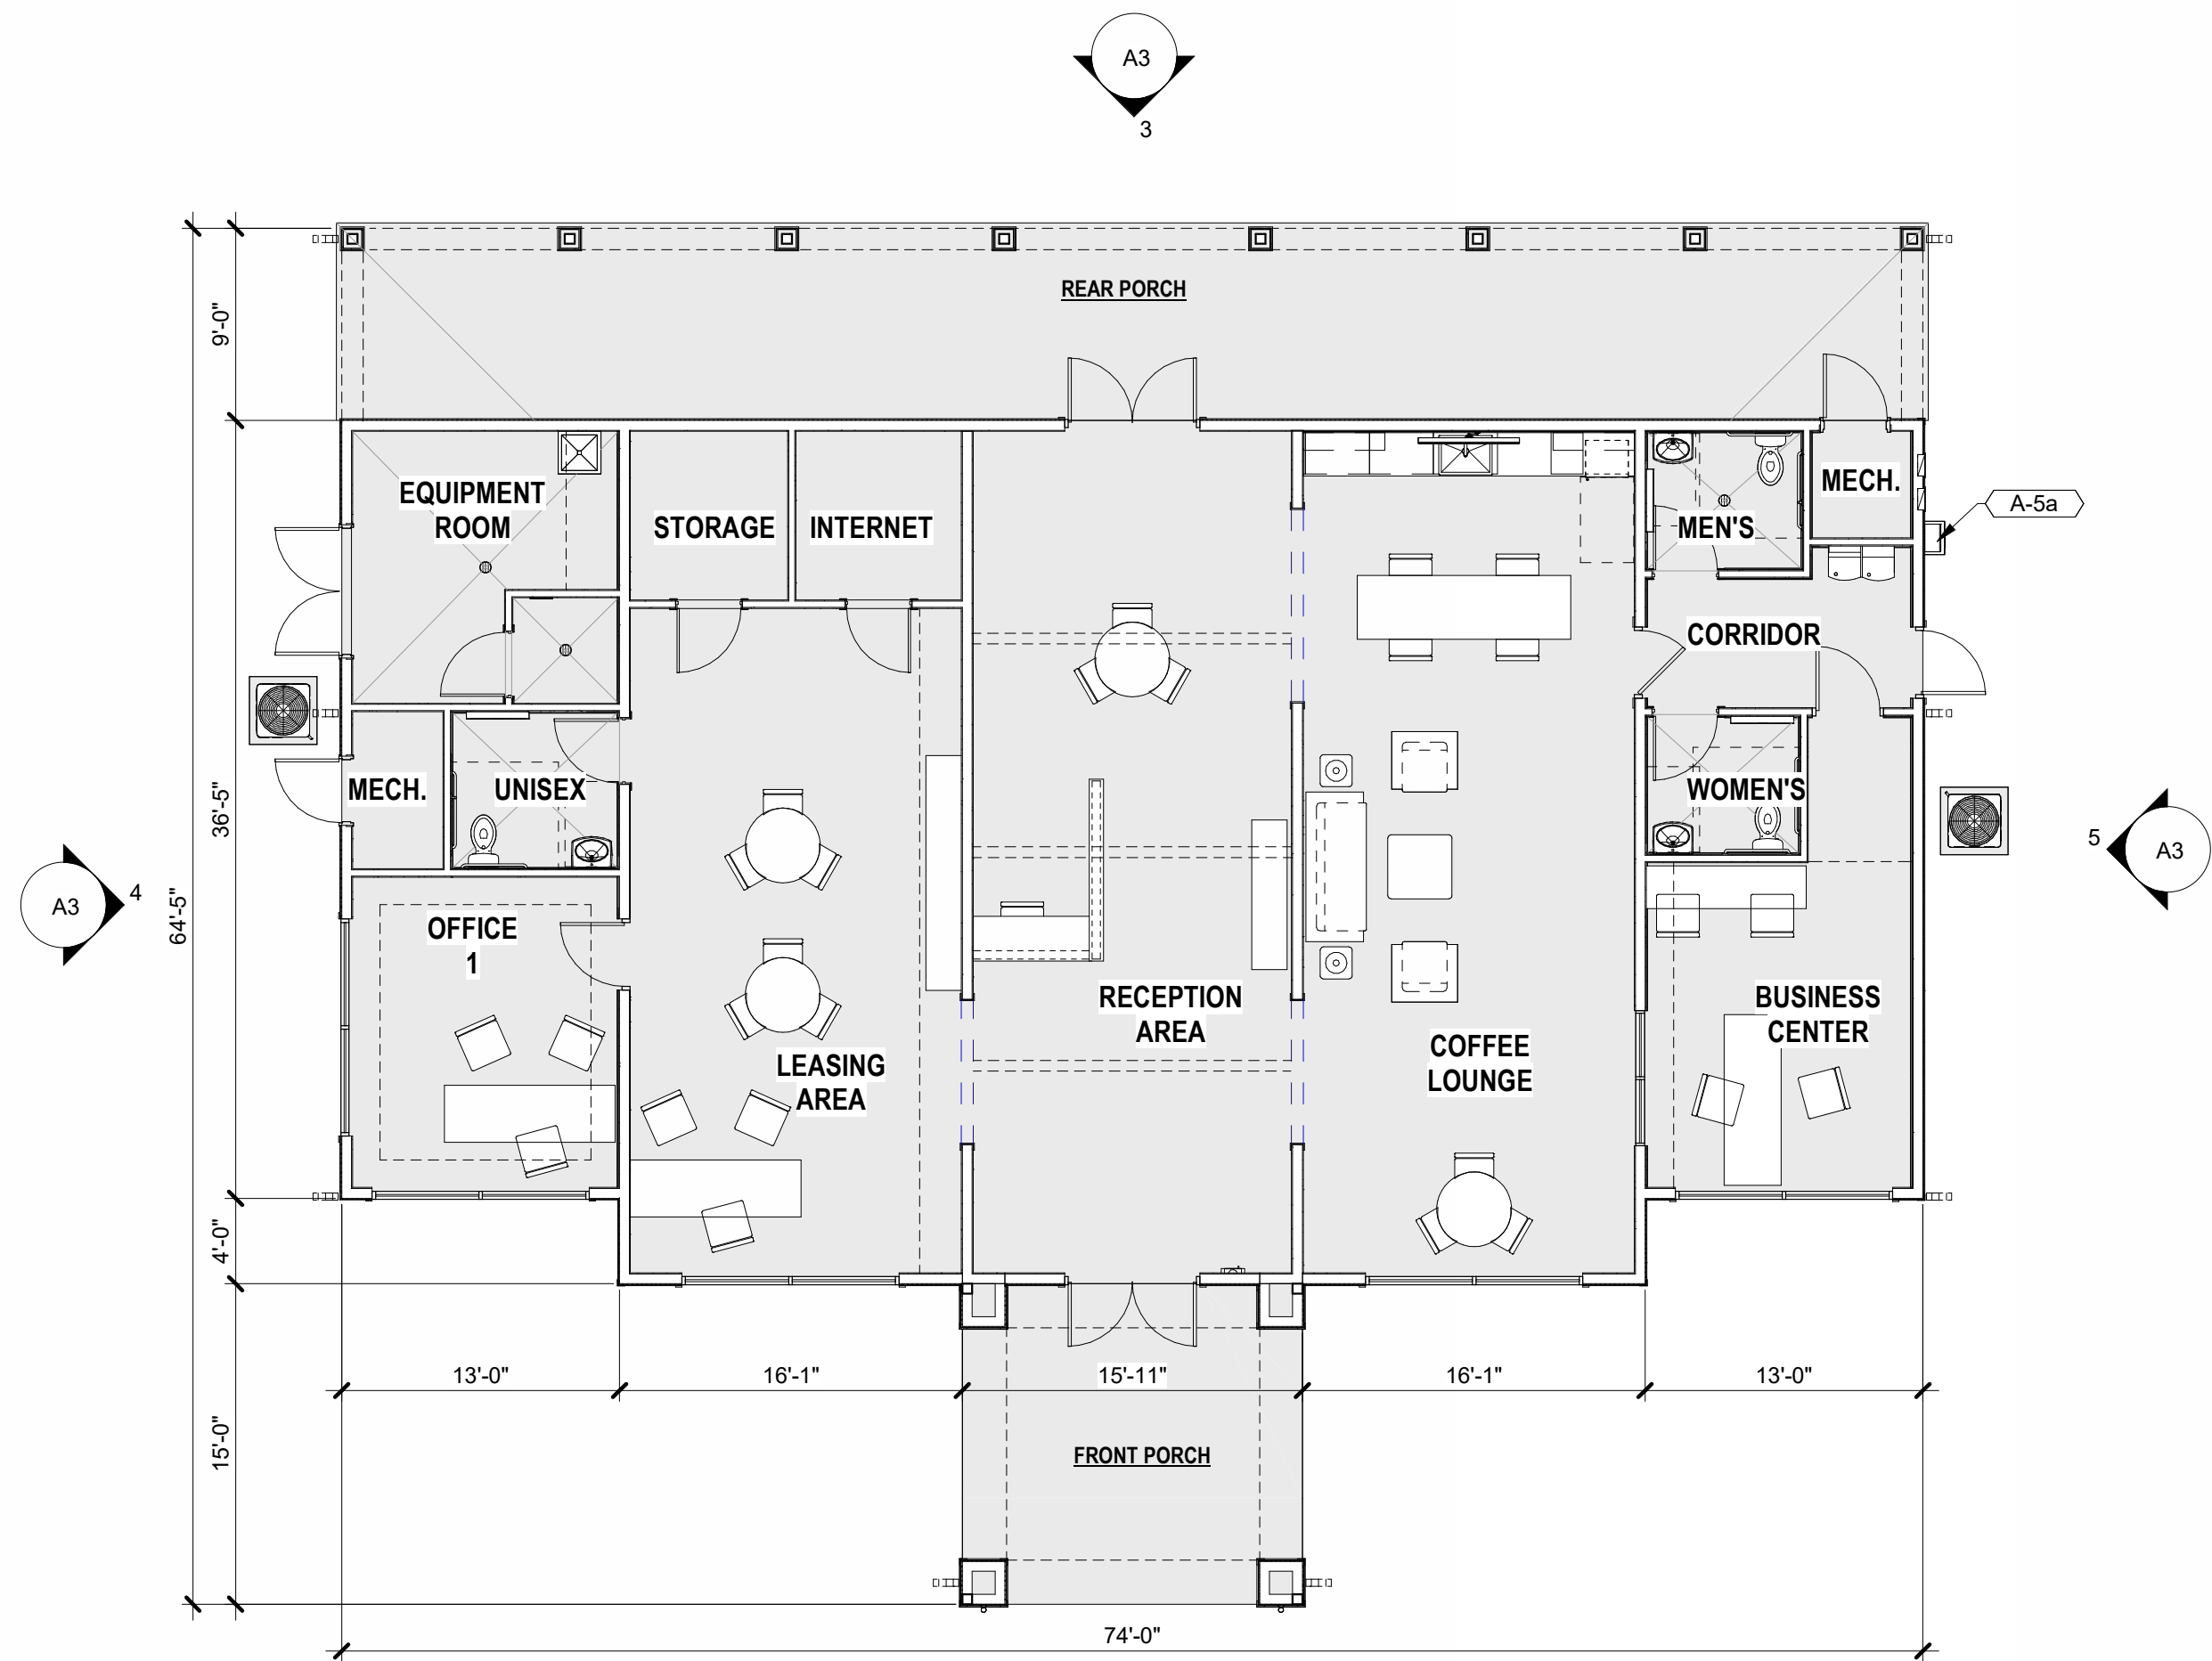


2
A3
1
A3
CLUBHOUSE - FLOOR PLAN
SCALE: 1/8" = 1'-0"


KEYNOTES	
TAG	KEYNOTE TEXT
A-1	PROJECT SIGNAGE TO MEET DESIGN GUIDELINES
A-5	MECHANICAL EQUIPMENT TO BE SCREENED BY PLANTING OR SCREENING DEVICE
A-5a	ELECTRICAL METERS & EQUIPMENT TO BE SCREENED AS NECESSARY (NO GAS SERVICE)
DR-16	HOLLOW METAL DOOR, PAINTED (SW 2807 MEDIUM BROWN)
FBB-1	FIBER CEMENT BOARD AND BATTEN SIDING, PAINTED (SW 7012 CREAMY)
FC-6	FIBER CEMENT SIDING, 4"/10" LAP ALTERNATING, PAINTED (SW 6213 HALCYON GREEN)
FC-7	FIBER CEMENT SIDING, 6" LAP, PAINTED (SW 2807 MEDIUM BROWN)
FCT-1	FIBER CEMENT TRIM/FASCIA PAINTED (SW 7012 CREAMY WHITE)
FCT-2	FIBER CEMENT TRIM/FASCIA PAINTED (SW 7048 URBANE BRONZE)
FCT-3	FIBER CEMENT TRIM/FASCIA PAINTED (SW 2807 MEDIUM BROWN)
FCT-4	FIBER CEMENT TRIM/FASCIA PAINTED (SW 6213 HALCYON GREEN)
LT-4	BUILDING LIGHTING (TO BE SELECTED BY OWNER)
MTL-3	PREFINISHED ALUMINUM GUTTER/DOWNSPOUT - COLOR : DARK BRONZE
R-1	ASPHALT DIMENSIONAL HIGH PROFILE ROOFING SHINGLES, COLOR: CHARCOAL (TO BE SELECTED BY OWNER)
SF-1	STOREFRONT, BRONZE COLOR (TO BE SELECTED BY OWNER)

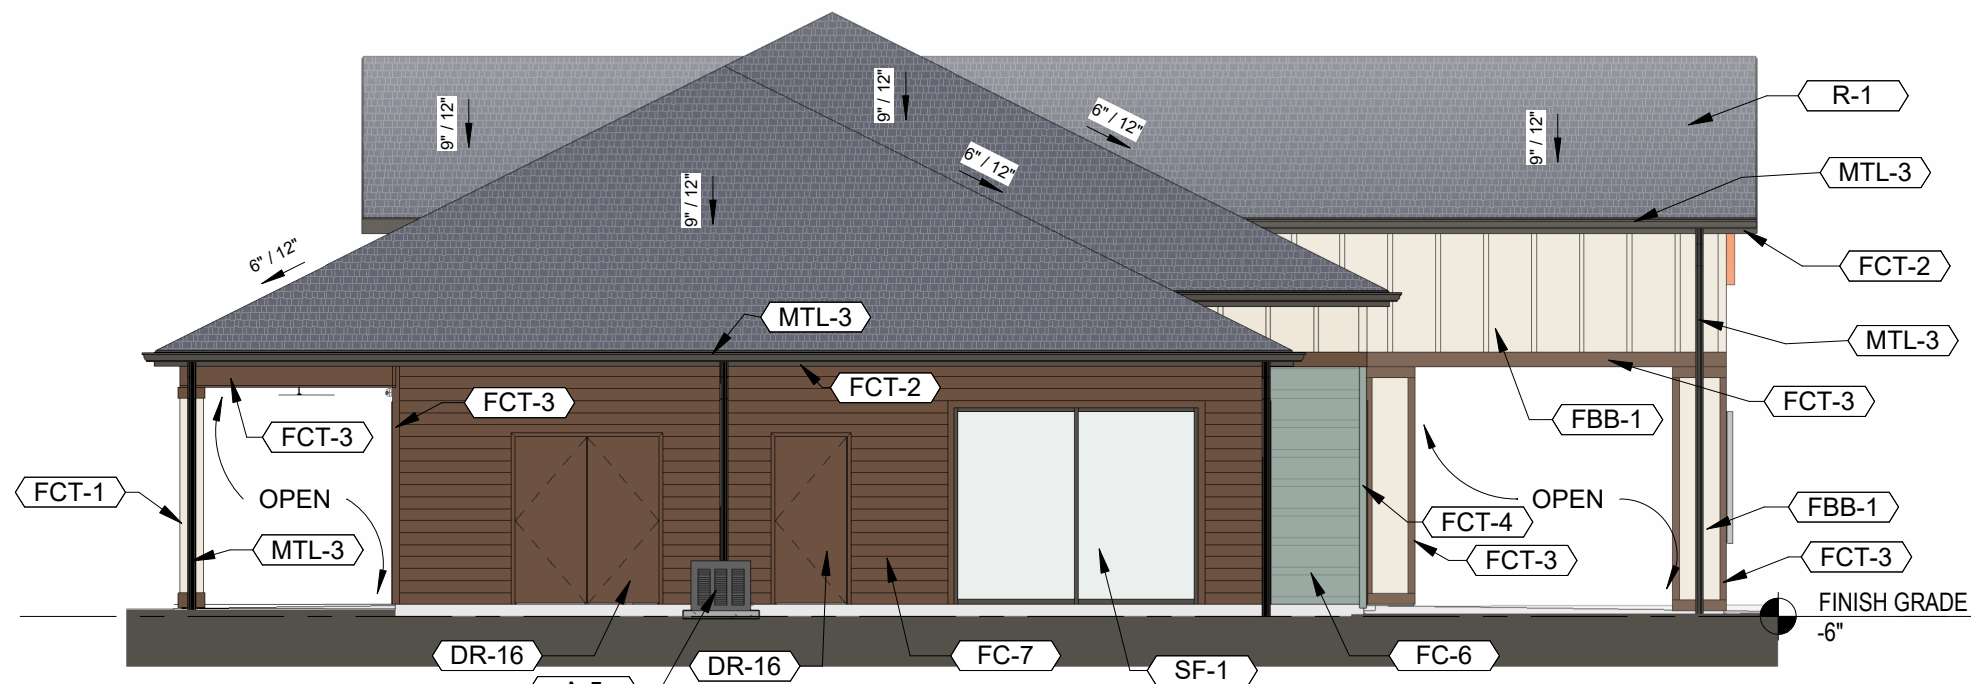


4
A3
CLUBHOUSE - LEFT ELEVATION
SCALE: 1/8" = 1'-0"

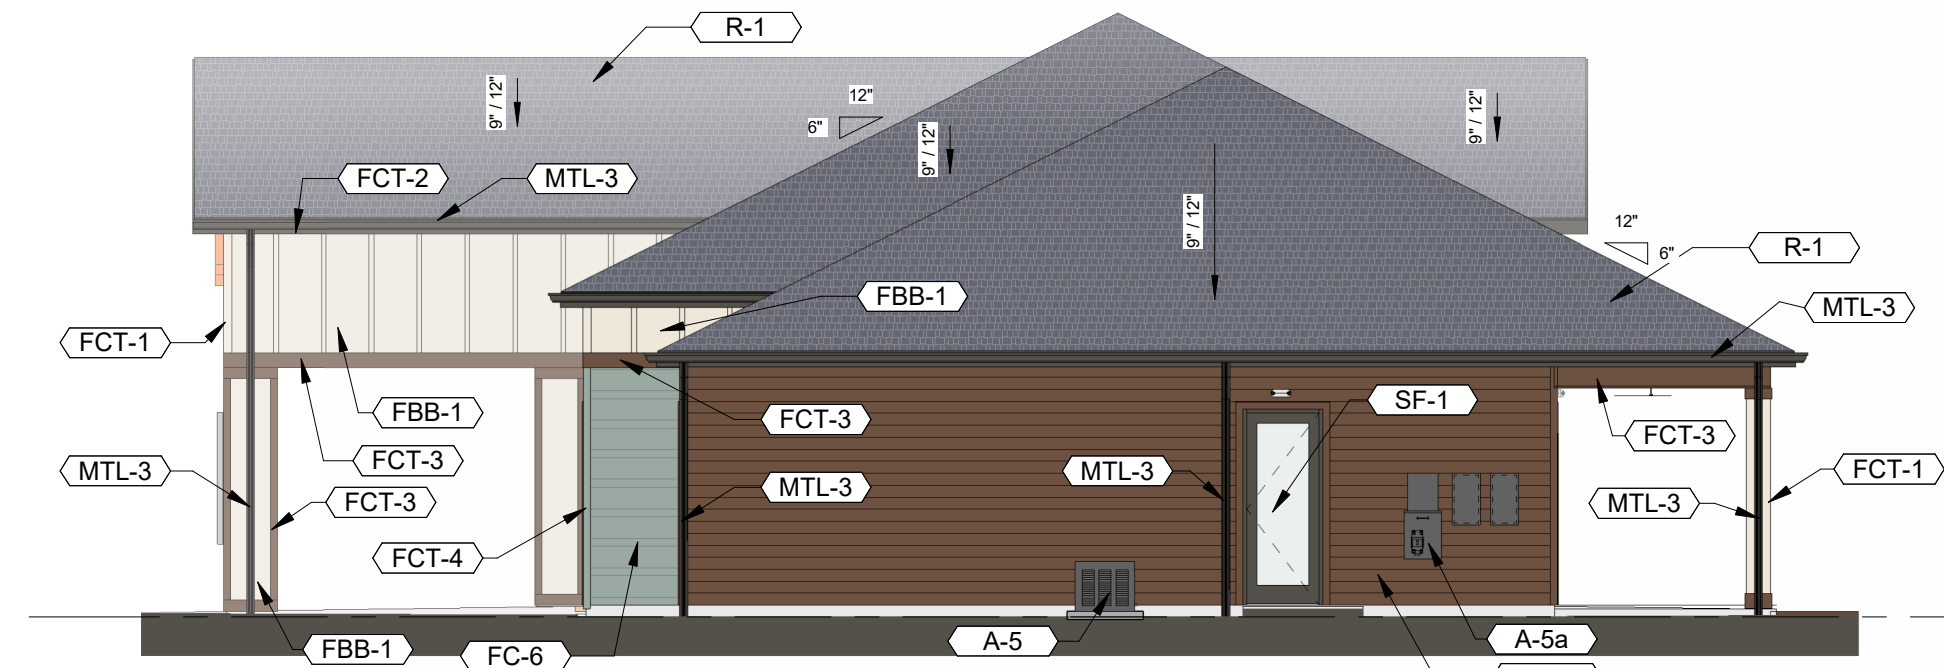

5
A3
CLUBHOUSE - RIGHT ELEVATION
SCALE: 1/8" = 1'-0"

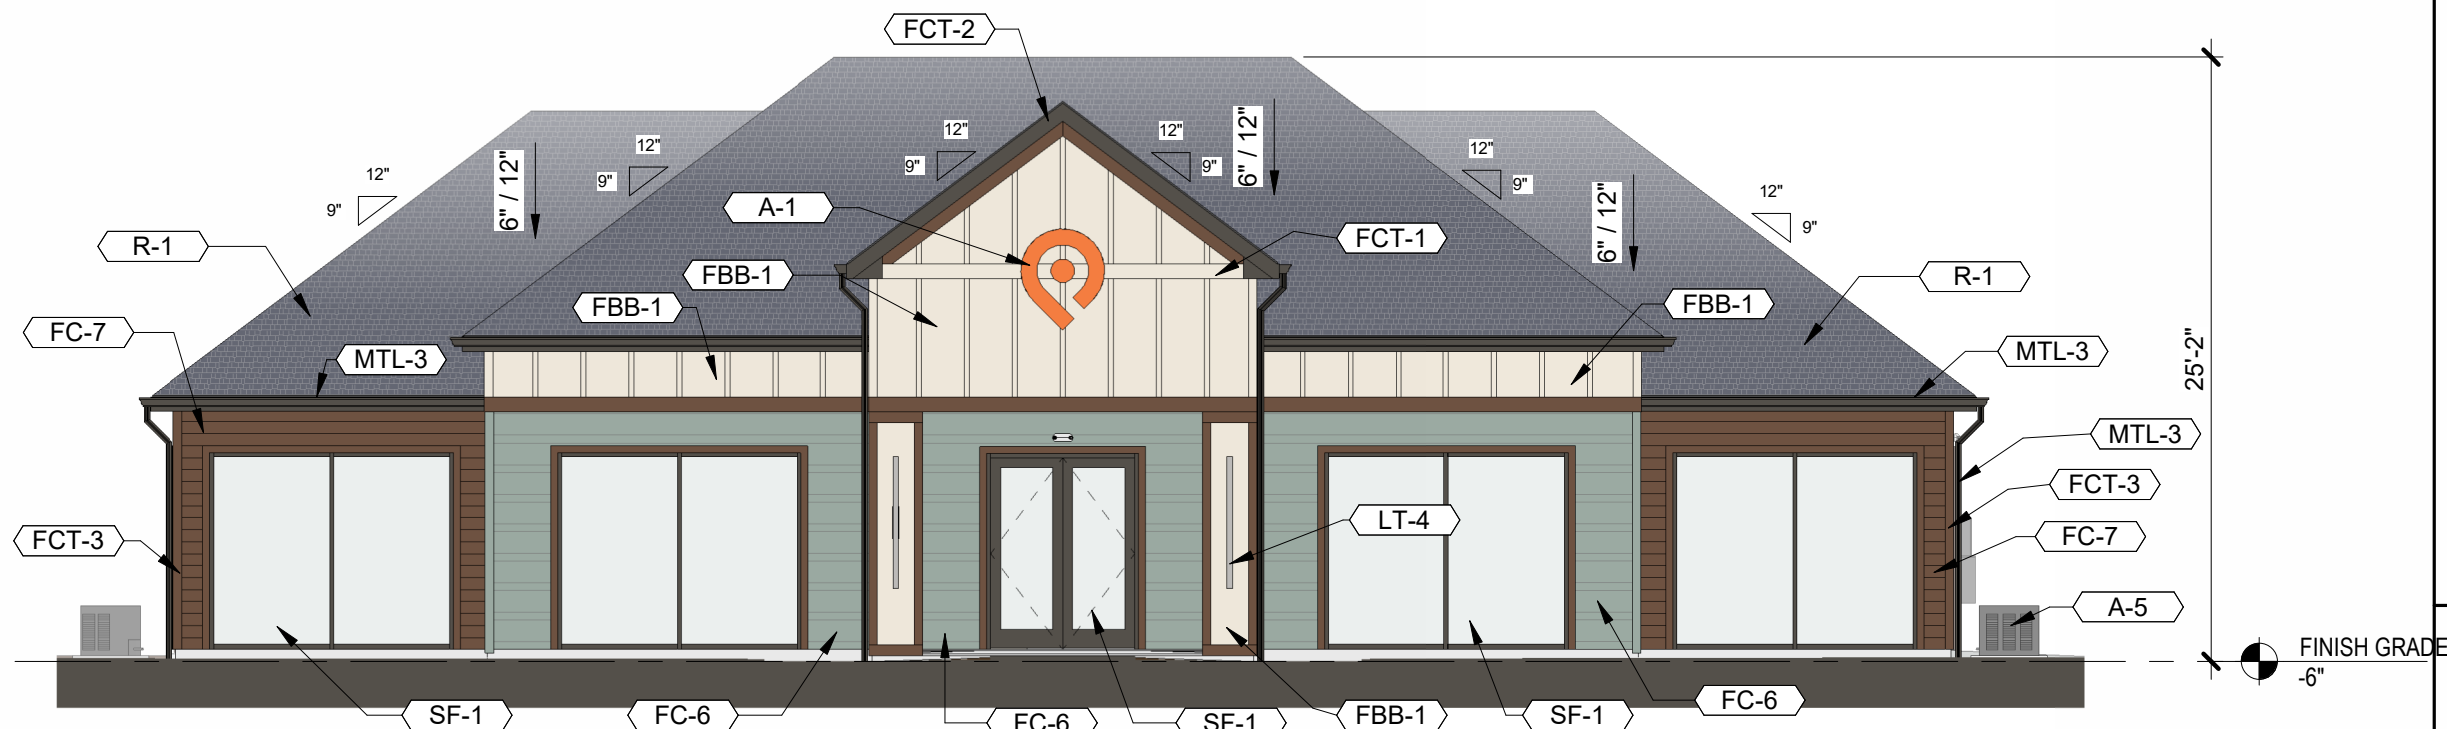

2
A3
CLUBHOUSE - FRONT ELEVATION
SCALE: 1/8" = 1'-0"

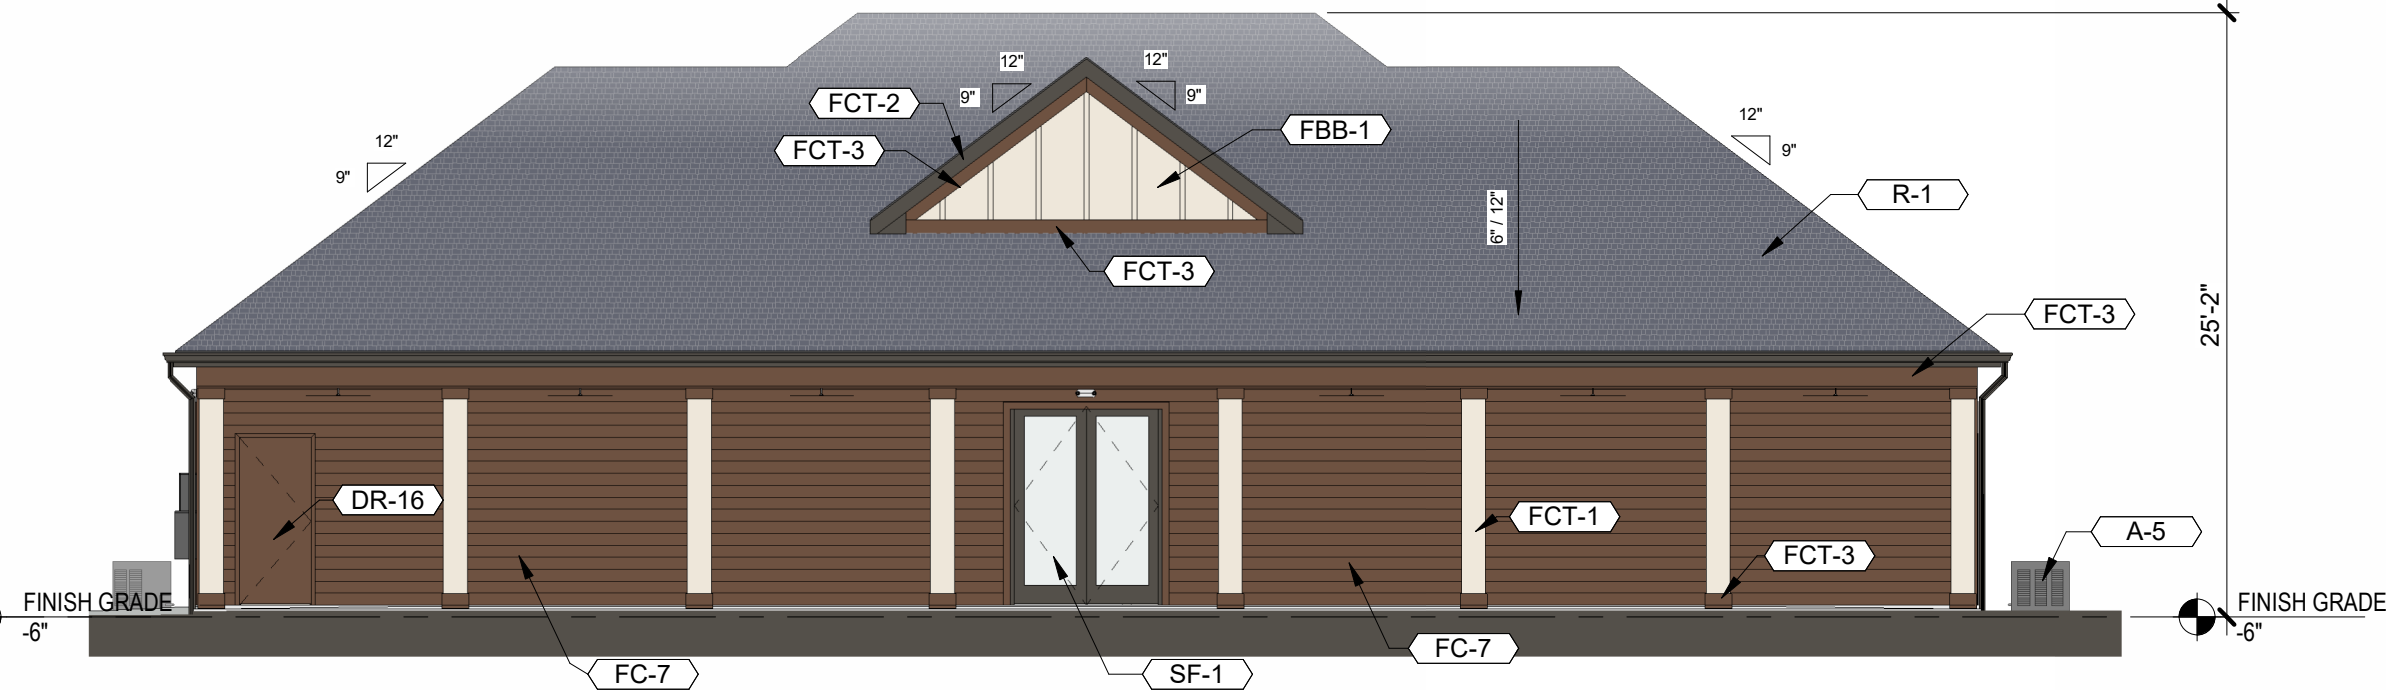

3
A3
CLUBHOUSE - REAR ELEVATION
SCALE: 1/8" = 1'-0"



Office:

8830 Macon Highway
Building 300
Athens, GA 30606

DEVELOPER:



Corporate Office:

101 South New York Avenue, Unit 211
Winter Park, FL 32789
PH: (407) 752-9004

Operations Office:

8830 Macon Highway
Building 300
Athens, GA 30606
PH: (407) 752-9004

Information: www.hillpointe.com

24- HOUR CONTACT:

Marcus Wiedower
P: (706) 254-3251
Email: mwiedower@hillpointe.com

PROJECT:

POINTE GRAND
ALPINE AT
COLORADO
SPRINGS

PETERSON ROAD
COLORADO SPRINGS, COLORADO

KSH# 202625

HP# 257003

SHEET TITLE:

CLUBHOUSE -
PLAN AND
ELEVATIONS

ARCHITECT SEAL:


NOT FOR CONSTRUCTION

DRAWING DATE: 08/26/26

SITE SUBMITTAL SET


REVISIONS		
No.	Issue	Date

SHEET: A3

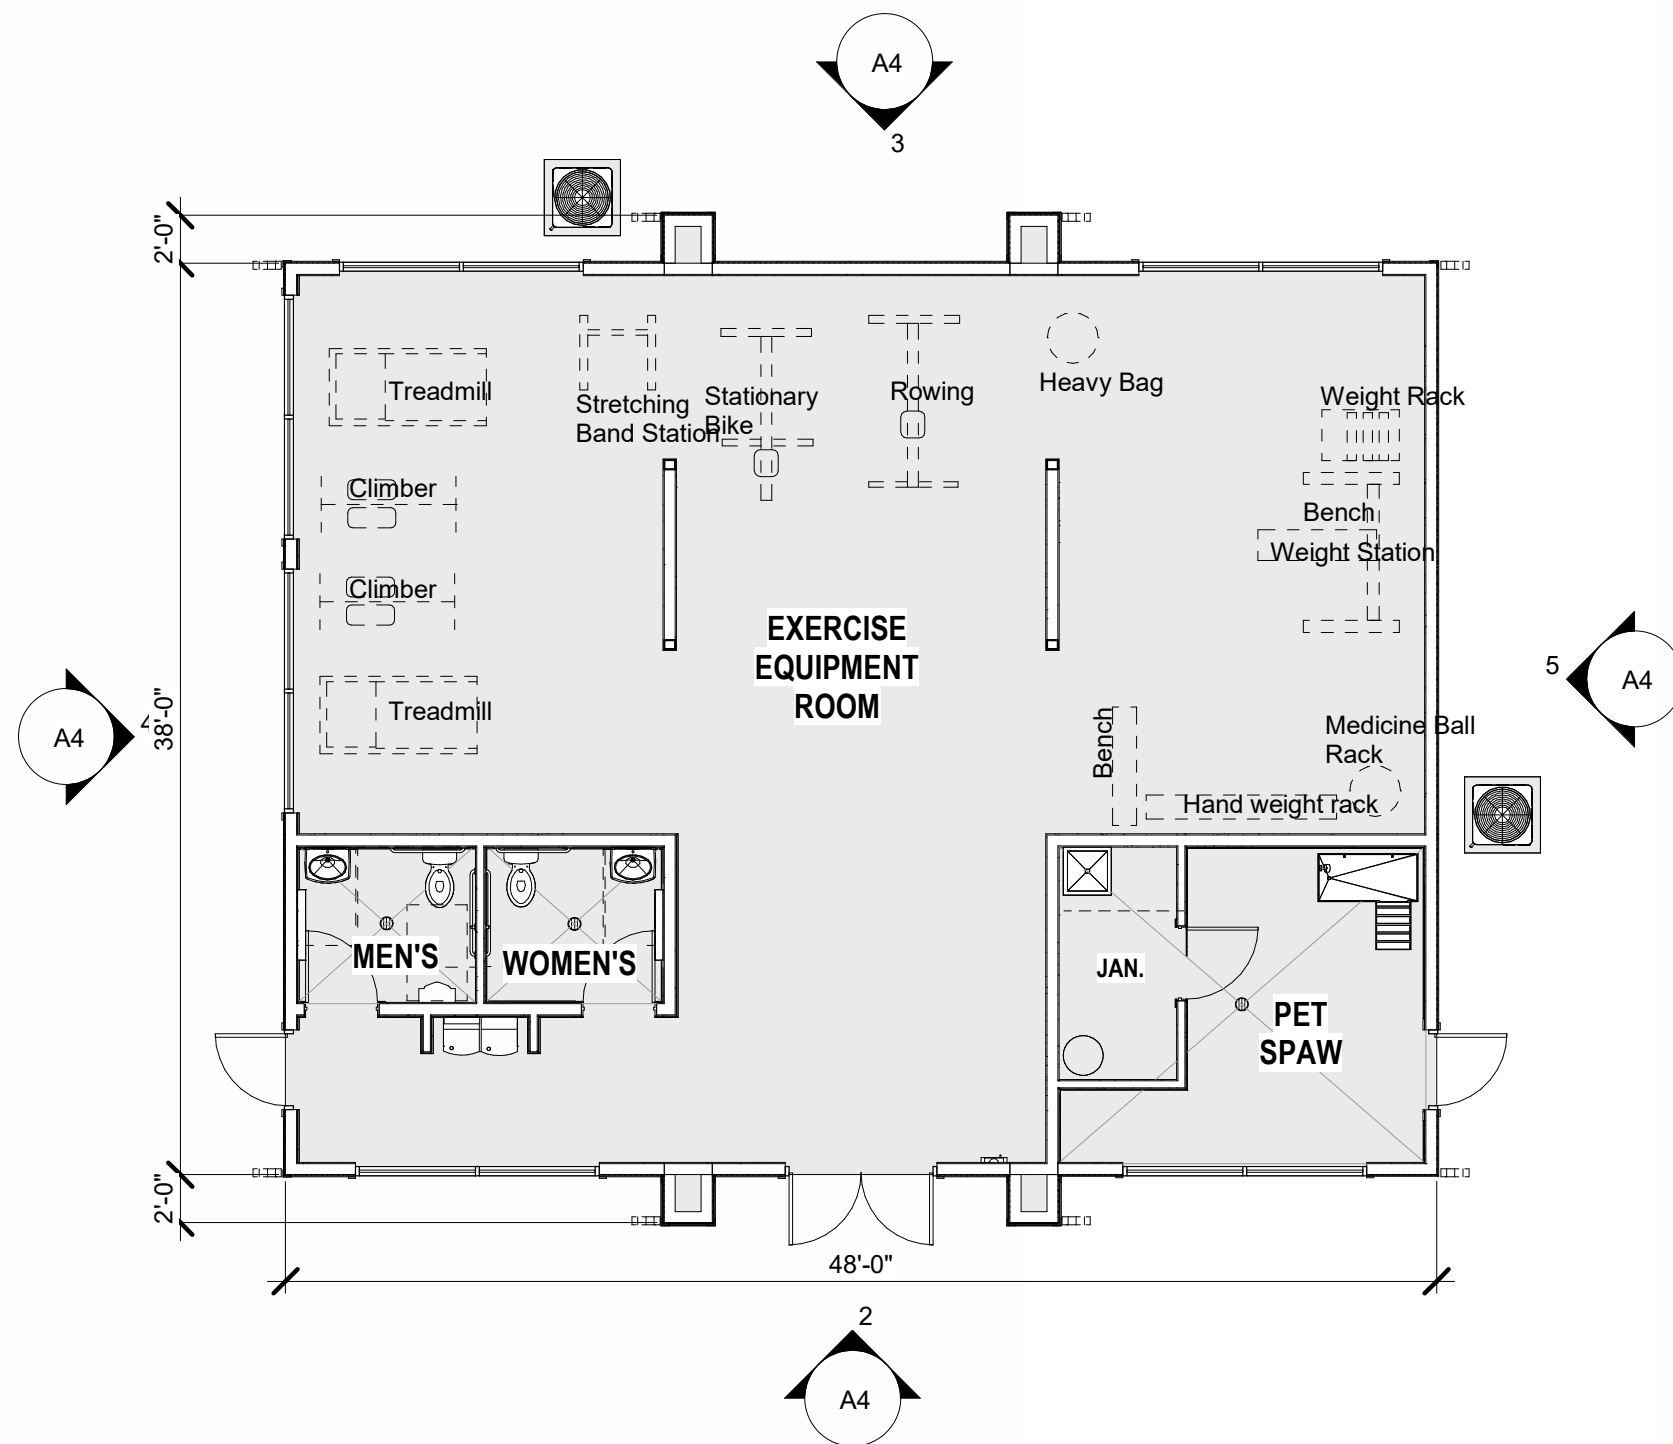


1 FITNESS CENTER - FLOOR PLAN
SCALE: 1/8" = 1'-0"


KEYNOTES	
TAG	KEYNOTE TEXT
A-1	PROJECT SIGNAGE TO MEET DESIGN GUIDELINES
A-5	MECHANICAL EQUIPMENT TO BE SCREENED BY PLANTING OR SCREENING DEVICE
FBB-1	FIBER CEMENT BOARD AND BATTEN SIDING, PAINTED (SW 7012 CREAMY)
FC-6	FIBER CEMENT SIDING, 4"X10" LAP ALTERNATING, PAINTED (SW 6213 HALCYON GREEN)
FC-7	FIBER CEMENT SIDING, 6" LAP, PAINTED (SW 2807 MEDIUM BROWN)
FCT-2	FIBER CEMENT TRIM/FASCIA PAINTED (SW 7048 URBANE BRONZE)
FCT-3	FIBER CEMENT TRIM/FASCIA PAINTED (SW 2807 MEDIUM BROWN)
LT-4	BUILDING LIGHTING (TO BE SELECTED BY OWNER)
MTL-3	PREFINISHED ALUMINUM GUTTER/DOWNSPOUT - COLOR : DARK BRONZE
R-1	ASPHALT DIMENSIONAL HIGH PROFILE ROOFING SHINGLES, COLOR: CHARCOAL (TO BE SELECTED BY OWNER)
SF-1	STOREFRONT, BRONZE COLOR (TO BE SELECTED BY OWNER)

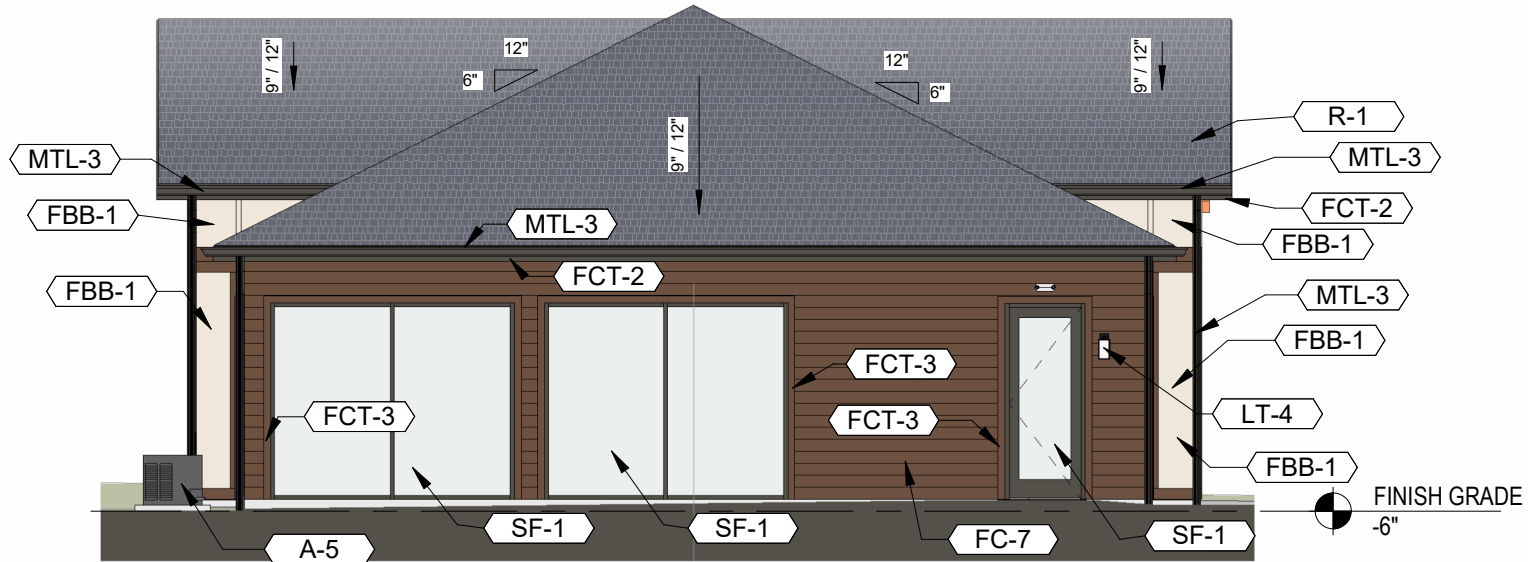


4 FITNESS CENTER - LEFT ELEVATION
SCALE: 1/8" = 1'-0"

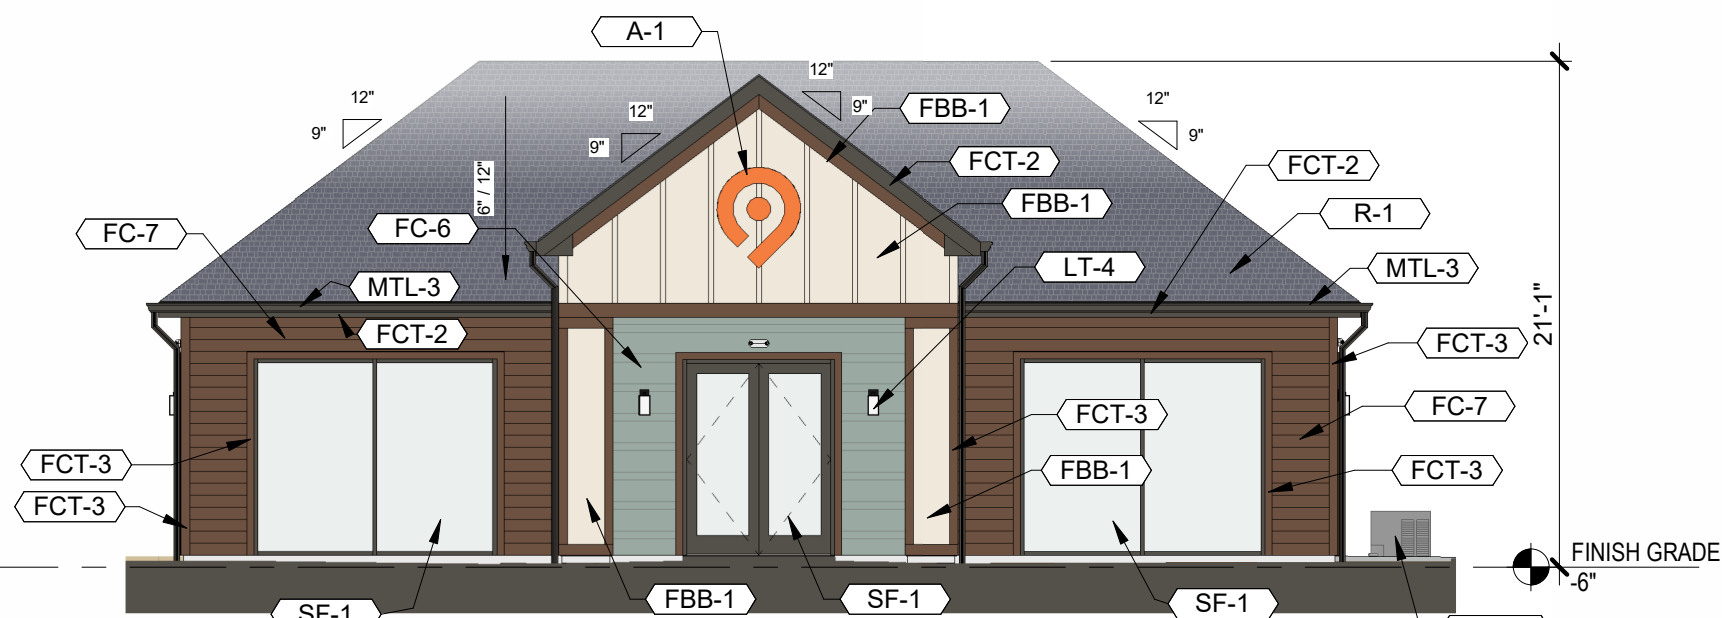

2 FITNESS CENTER - FRONT ELEVATION
SCALE: 1/8" = 1'-0"

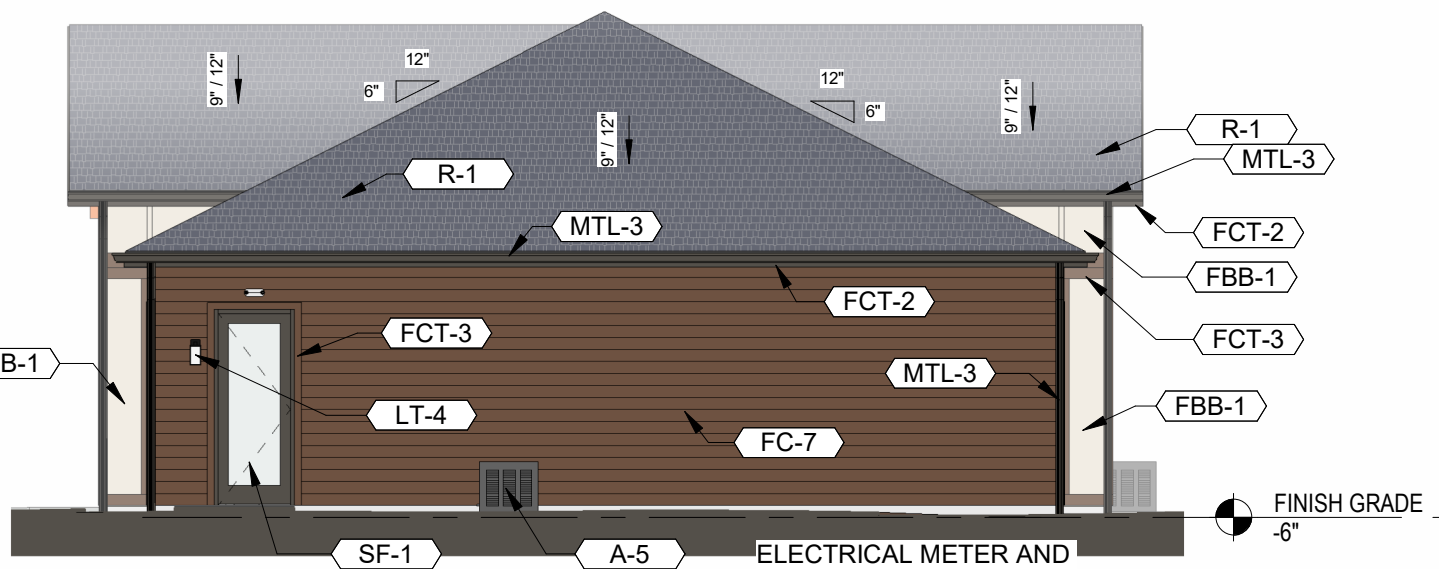

5 FITNESS CENTER - RIGHT ELEVATION
SCALE: 1/8" = 1'-0"

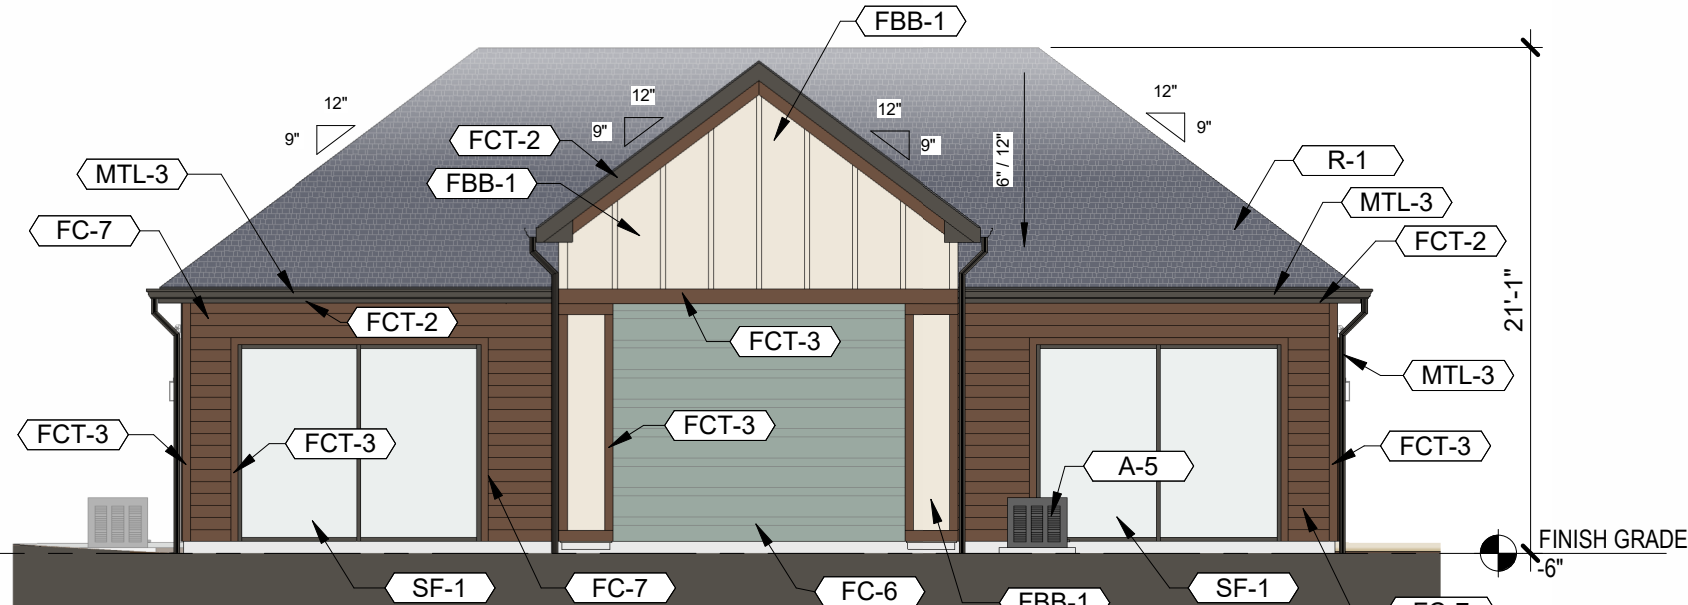

3 FITNESS CENTER - REAR ELEVATION
SCALE: 1/8" = 1'-0"



Office:

8830 Macon Highway
Building 300
Athens, GA 30606

DEVELOPER:



Corporate Office:

101 South New York Avenue, Unit 211
Winter Park, FL 32789
PH: (407) 752-9004

Operations Office:

8830 Macon Highway
Building 300
Athens, GA 30606
PH: (407) 752-9004

Information: www.hillpointe.com

24- HOUR CONTACT:

Marcus Wiedower
P: (706) 254-3251
Email: mwiedower@hillpointe.com

PROJECT:

POINTE GRAND
ALPINE AT
COLORADO
SPRINGS

PETERSON ROAD
COLORADO SPRINGS, COLORADO

KSH# 202625

HP# 257003

SHEET TITLE:

FITNESS
CENTER - PLAN
AND
ELEVATIONS

ARCHITECT SEAL:

NOT FOR CONSTRUCTION


DRAWING DATE: 08/26/26

SITE SUBMITTAL SET


REVISIONS		
No.	Issue	Date

SHEET:


A4

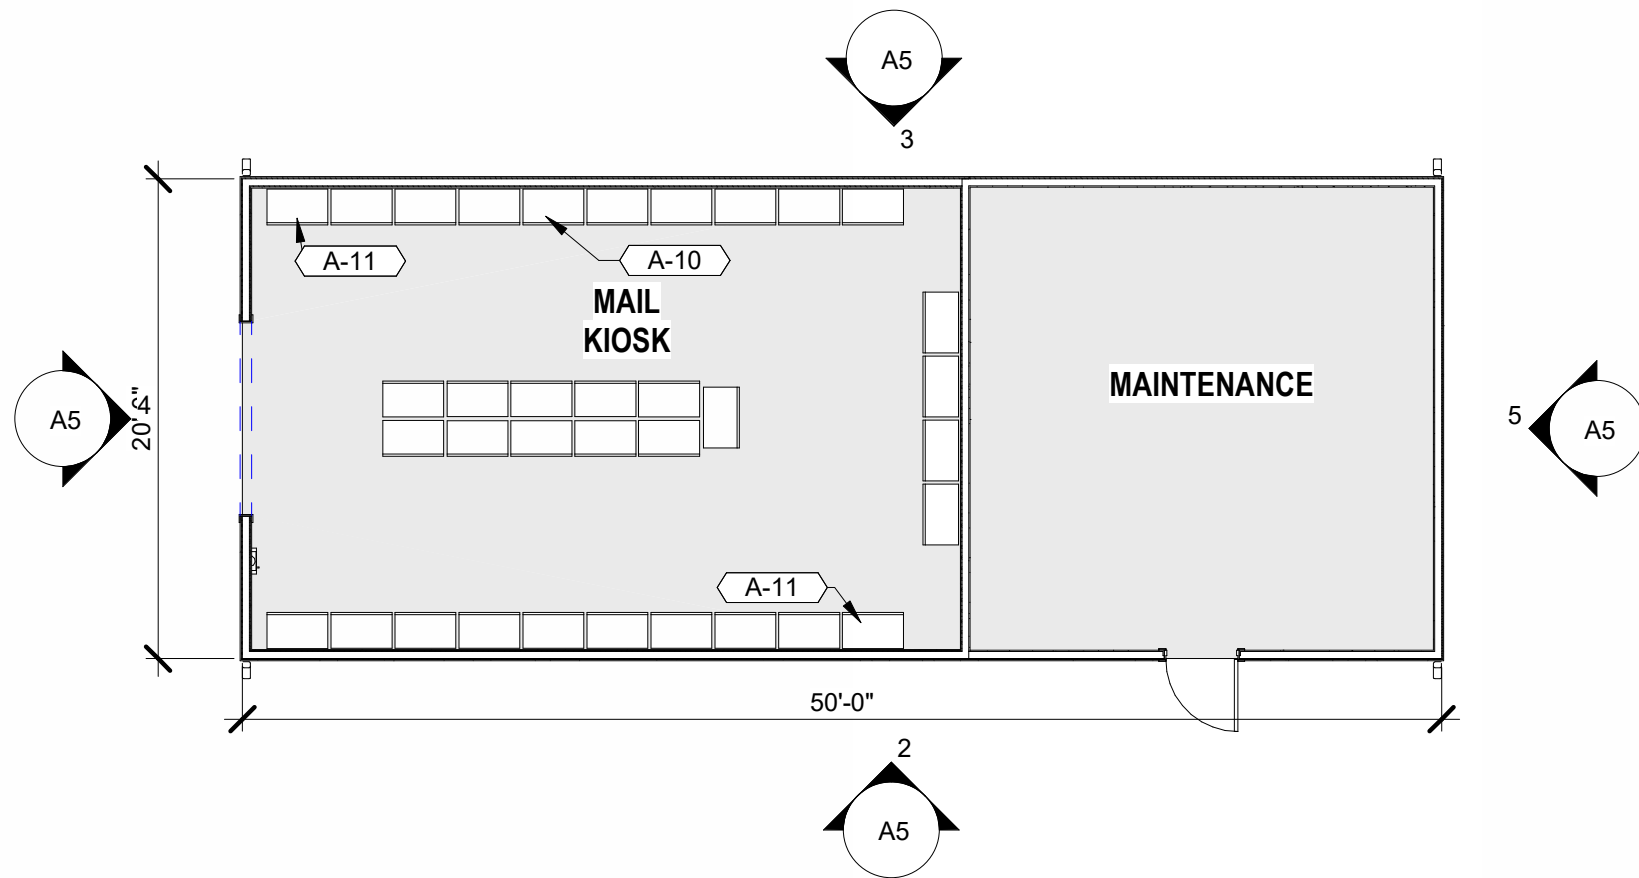


1 MAIL BUILDING - FLOOR PLAN
SCALE: 1/8" = 1'-0"

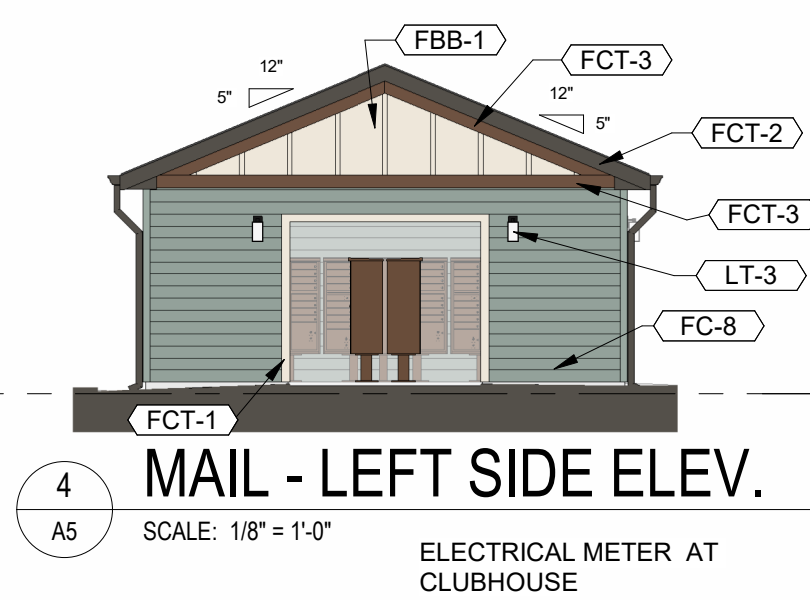


4 MAIL - LEFT SIDE ELEV.
SCALE: 1/8" = 1'-0"

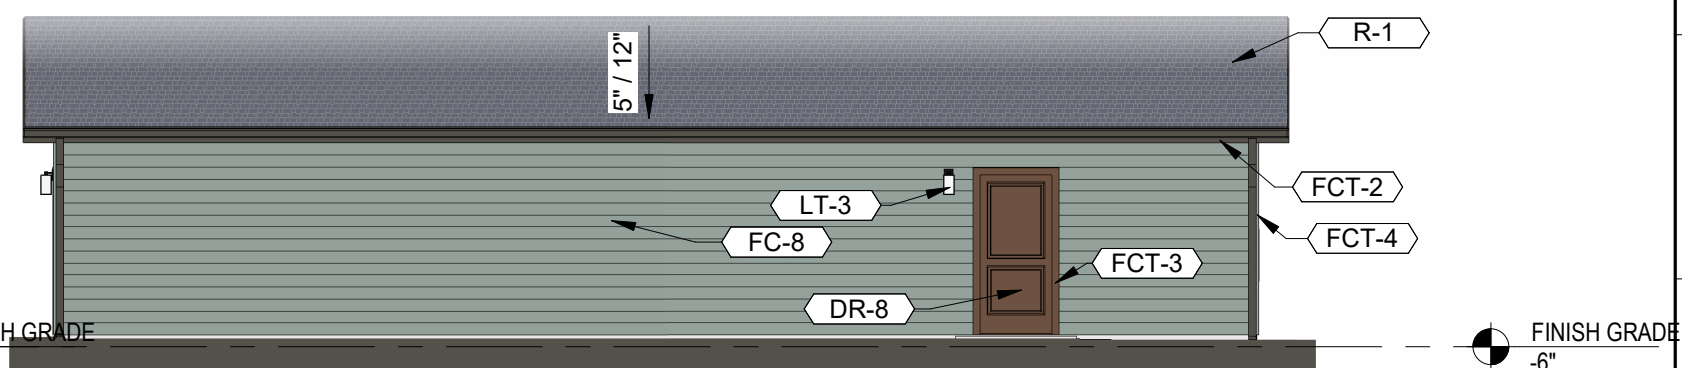


2 MAIL BUILDING - FRONT ELEVATION
SCALE: 1/8" = 1'-0"

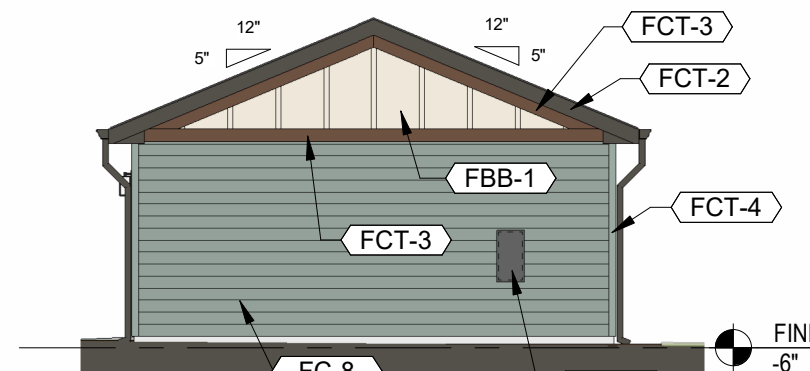


5 MAIL - RIGHT SIDE ELEV.
SCALE: 1/8" = 1'-0"

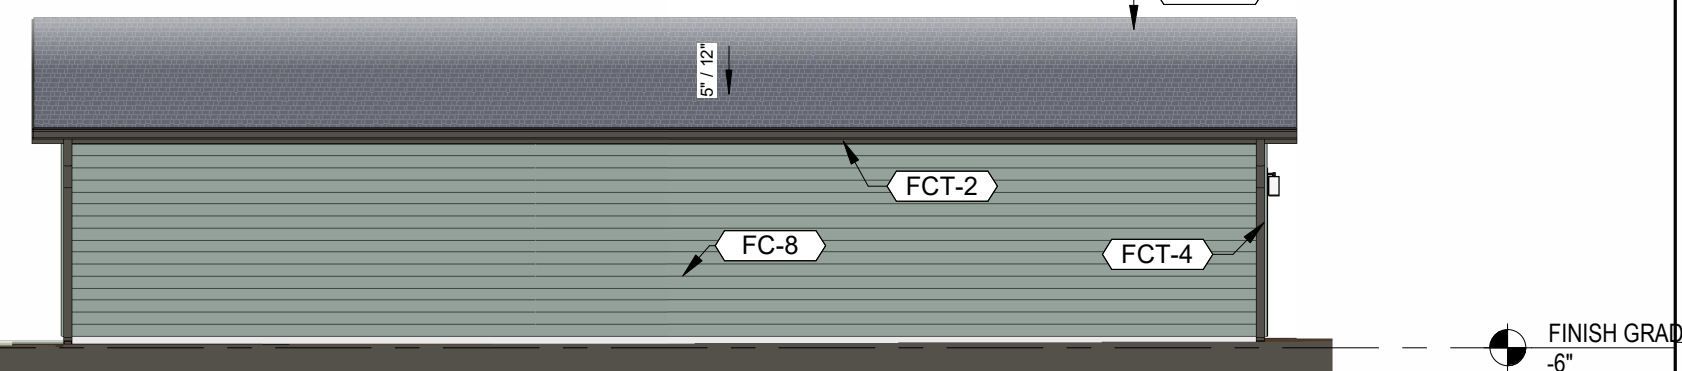


3 MAIL BUILDING - REAR ELEVATION
SCALE: 1/8" = 1'-0"

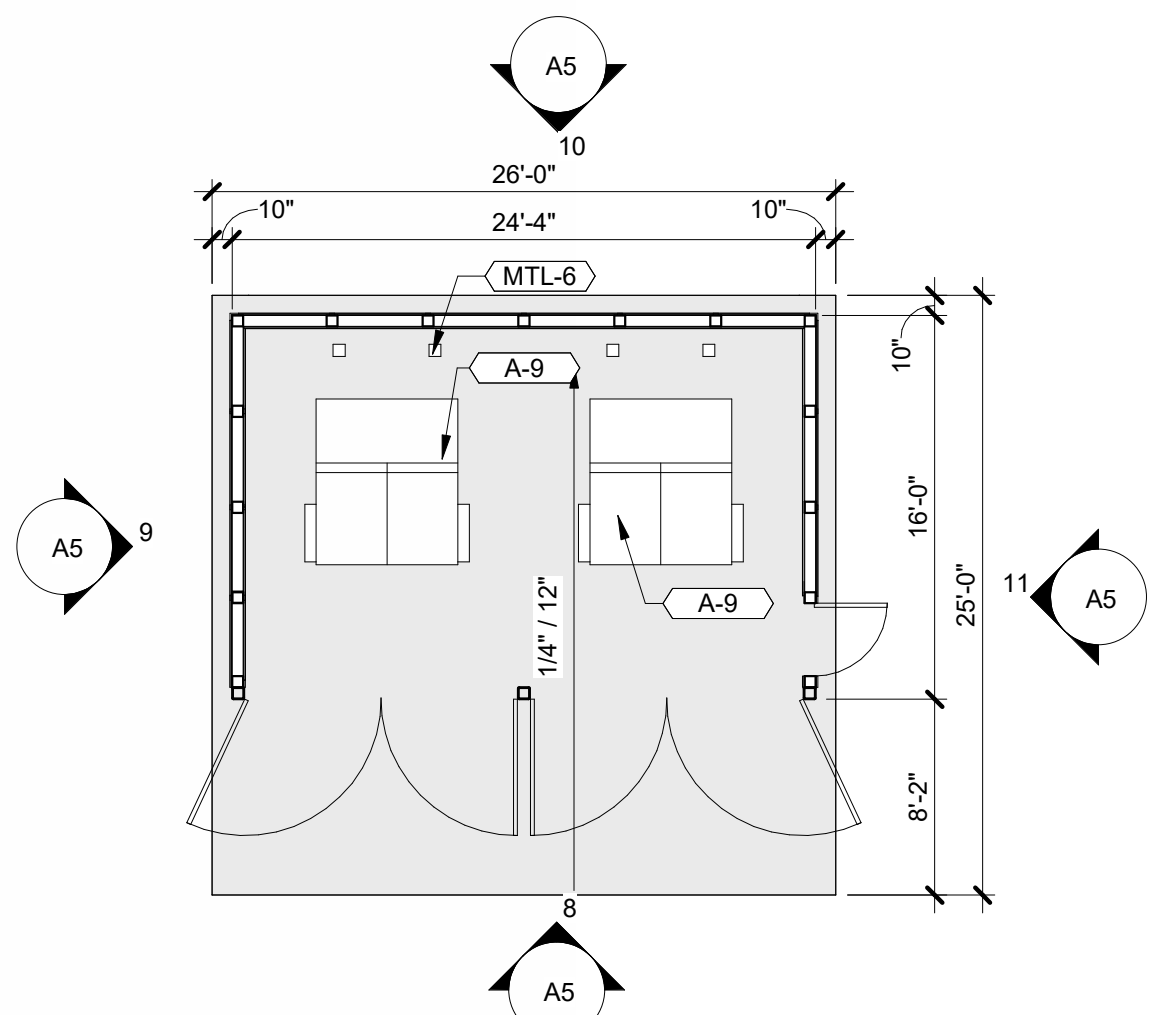


7 TRASH ENCLOSURE - PLAN
SCALE: 1/8" = 1'-0"

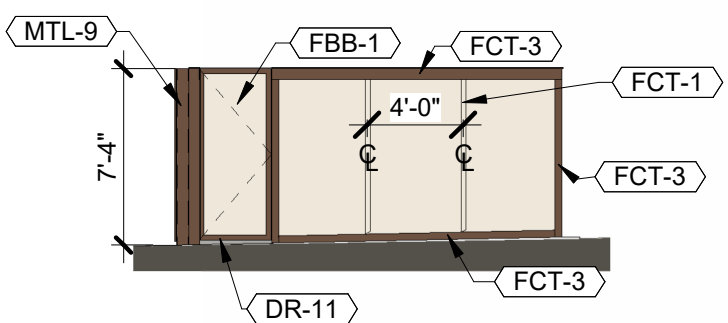


11 TRASH - RIGHT SIDE ELEV.
SCALE: 1/8" = 1'-0"

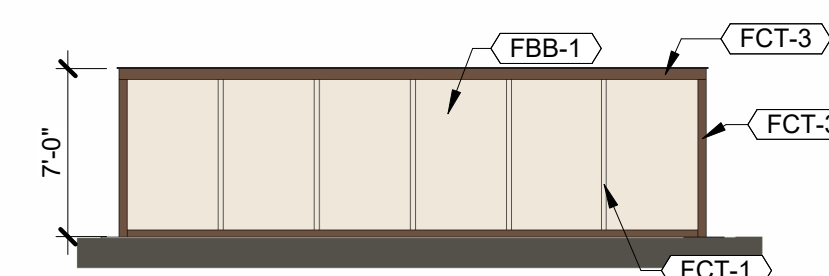

10 TRASH - REAR ELEVATION
SCALE: 1/8" = 1'-0"

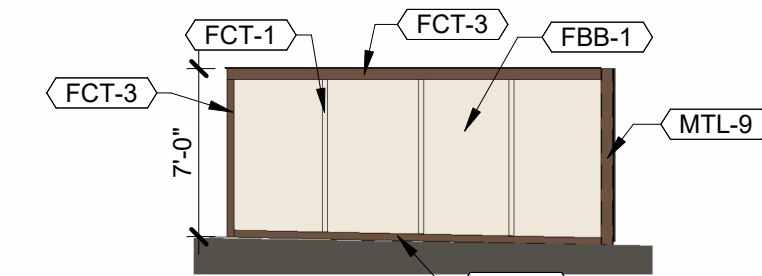

9 TRASH - LEFT SIDE ELEV.
SCALE: 1/8" = 1'-0"

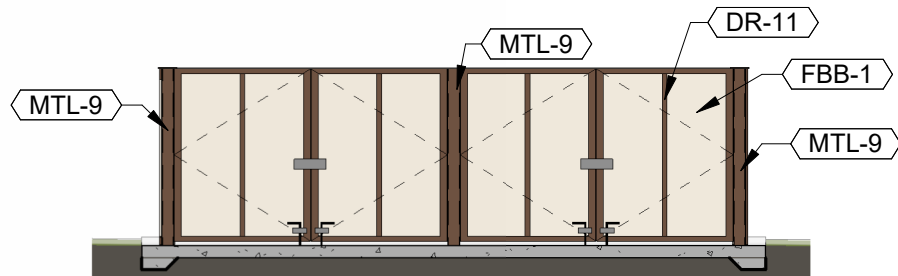

8 TRASH - FRONT ELEVATION
SCALE: 1/8" = 1'-0"

KEYNOTES	
TAG	KEYNOTE TEXT
A-5a	ELECTRICAL METERS & EQUIPMENT TO BE SCREENED AS NECESSARY (NO GAS SERVICE)
A-9	DUMPSTER, BY OTHERS
A-10	M UNIT = 16 UNIT CLUSTER MAIL BOX, WITH (16) MAILBOXES, (1) OUTGOING MAIL & (2) PARCEL LOCKERS, COLOR TO BE SELECTED BY OWNER
A-11	P UNIT = 4 UNIT CLUSTER MAIL BOX, WITH (4) PARCEL LOCKERS, COLOR TO BE SELECTED BY OWNER
DR-8	METAL CLAD, 2 PANEL DOOR, PAINTED (SW 2807 MEDIUM BROWN)
DR-11	CUSTOM MADE STEEL FRAME GATES WITH FIBER CEMENT SIDING APPLIED
FBB-1	FIBER CEMENT BOARD AND BATTEN SIDING, PAINTED (SW 7012 CREAMY)
FC-8	FIBER CEMENT SIDING, 6" LAP, PAINTED (SW 6213 HALCYON GREEN)
FCT-1	FIBER CEMENT TRIM/FASCIA PAINTED (SW 7012 CREAMY WHITE)
FCT-2	FIBER CEMENT TRIM/FASCIA PAINTED (SW 7048 URBANE BRONZE)
FCT-3	FIBER CEMENT TRIM/FASCIA PAINTED (SW 2807 MEDIUM BROWN)
FCT-4	FIBER CEMENT TRIM/FASCIA PAINTED (SW 6213 HALCYON GREEN)
LT-3	BALCONY, PATIO LIGHTING (SEE MATERIAL BOARD)
MTL-6	STEEL PIPE BOLLARD, PAINTED YELLOW
MTL-9	STEEL POST PAINTED, (SW 2807 MEDIUM BROWN)
R-1	ASPHALT DIMENSIONAL HIGH PROFILE ROOFING SHINGLES, COLOR: CHARCOAL (TO BE SELECTED BY OWNER)



Office:
8830 Macon Highway
Building 300
Athens, GA 30606

DEVELOPER:
HILLPOINTE

Corporate Office:
101 South New York Avenue, Unit 211
Winter Park, FL 32789
PH: (407) 752-9004

Operations Office:
8830 Macon Highway
Building 300
Athens, GA 30606
PH: (407) 752-9004

Information: www.hillpointe.com

24- HOUR CONTACT:
Marcus Wiedower
P: (706) 254-3251
Email: mwiedower@hillpointe.com

PROJECT:
**POINTE GRAND
ALPINE AT
COLORADO
SPRINGS**
PETERSON ROAD
COLORADO SPRINGS, COLORADO

KSH# 202625 HP# 257003

SHEET TITLE:
**MAIL BUILDING &
TRASH
ENCLOSURE -
PLAN &
ELEVATIONS**

ARCHITECT SEAL:











NOT FOR CONSTRUCTION

DRAWING DATE: 08/26/26

SITE SUBMITTAL SET

REVISIONS
No. Issue Date

SHEET: **A5**

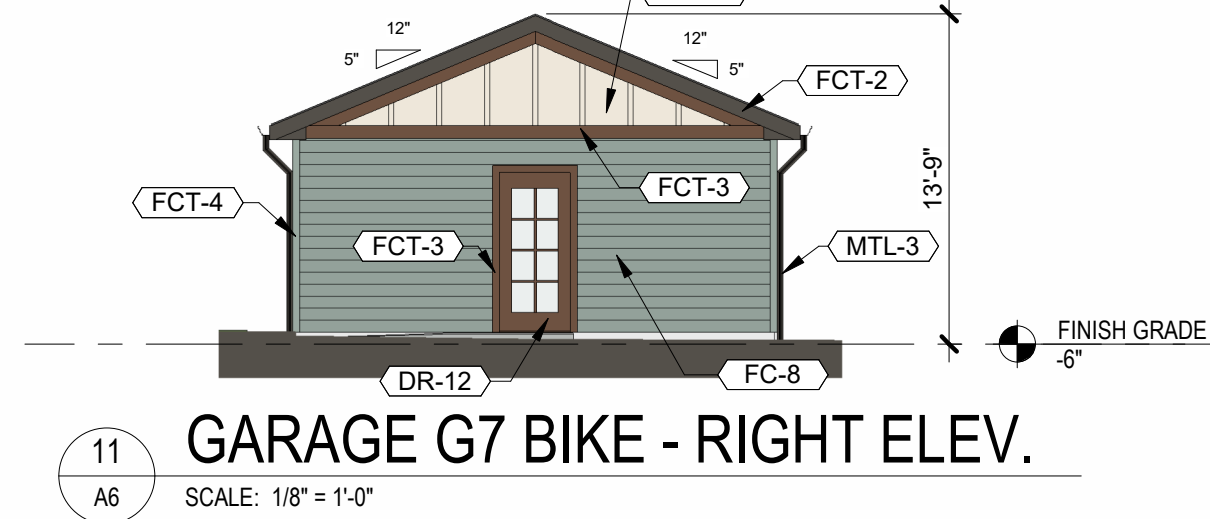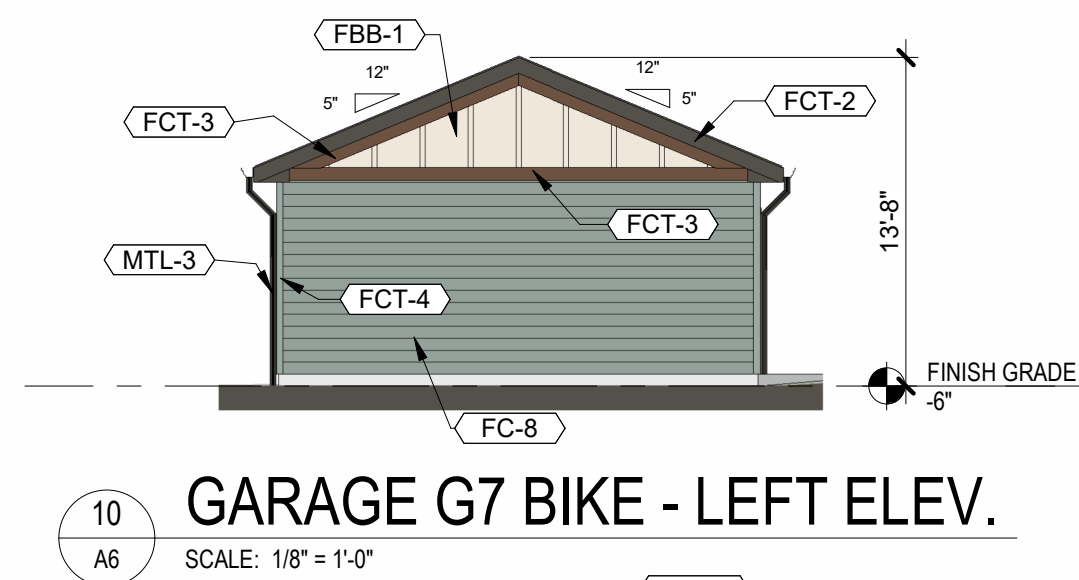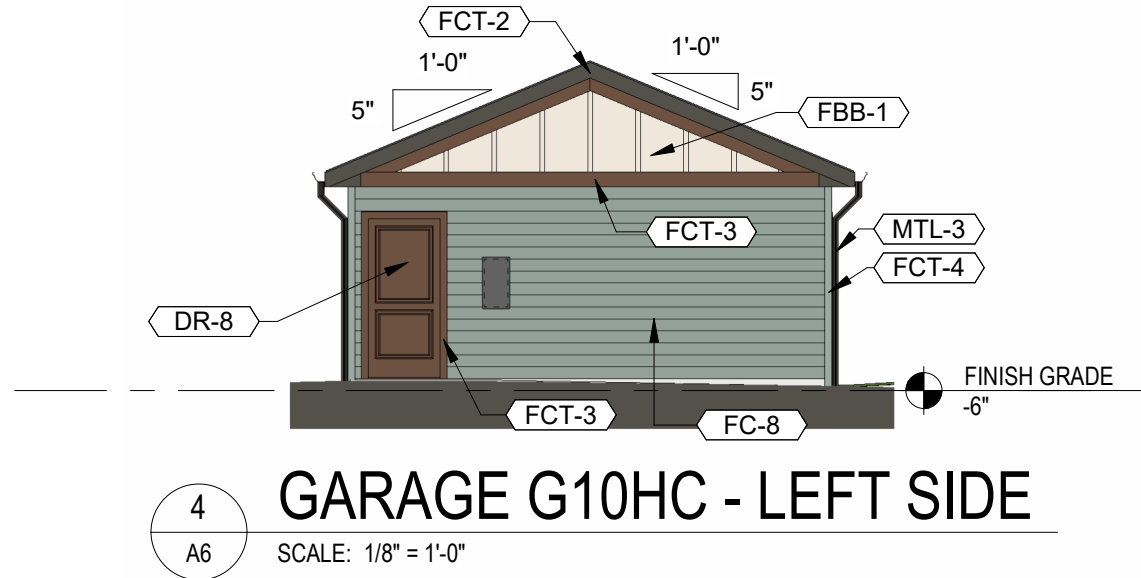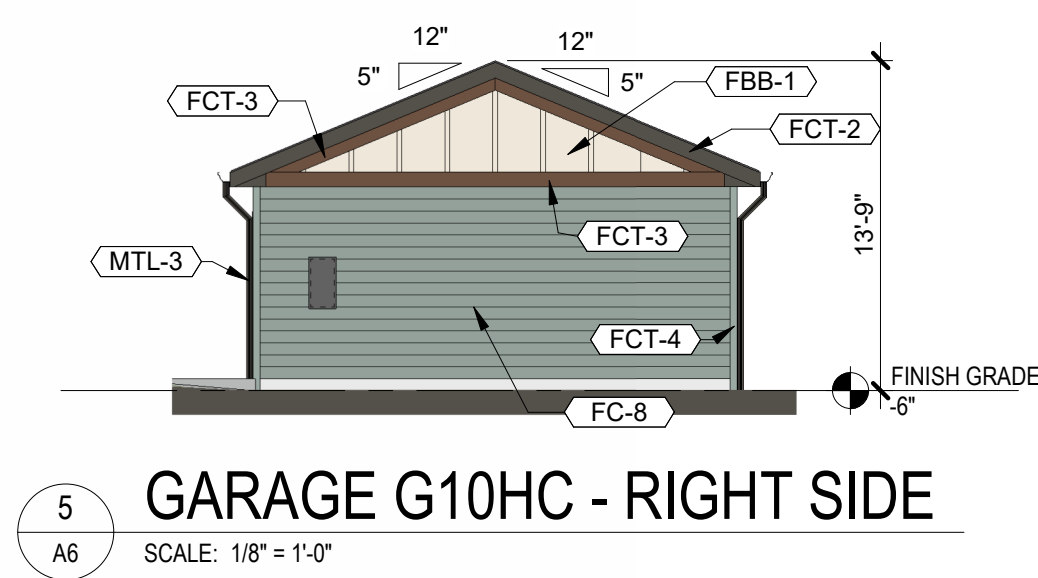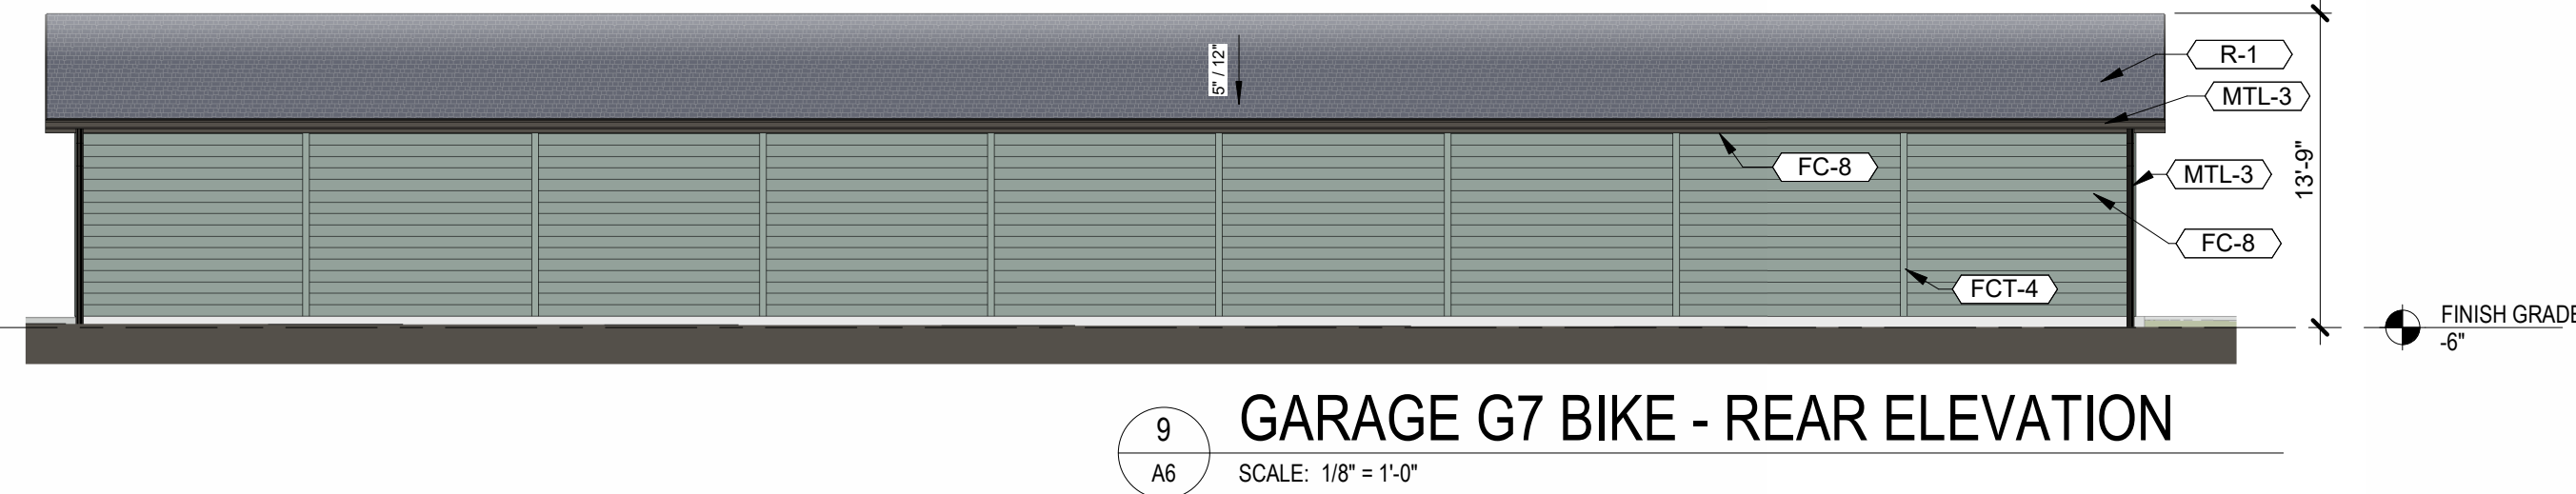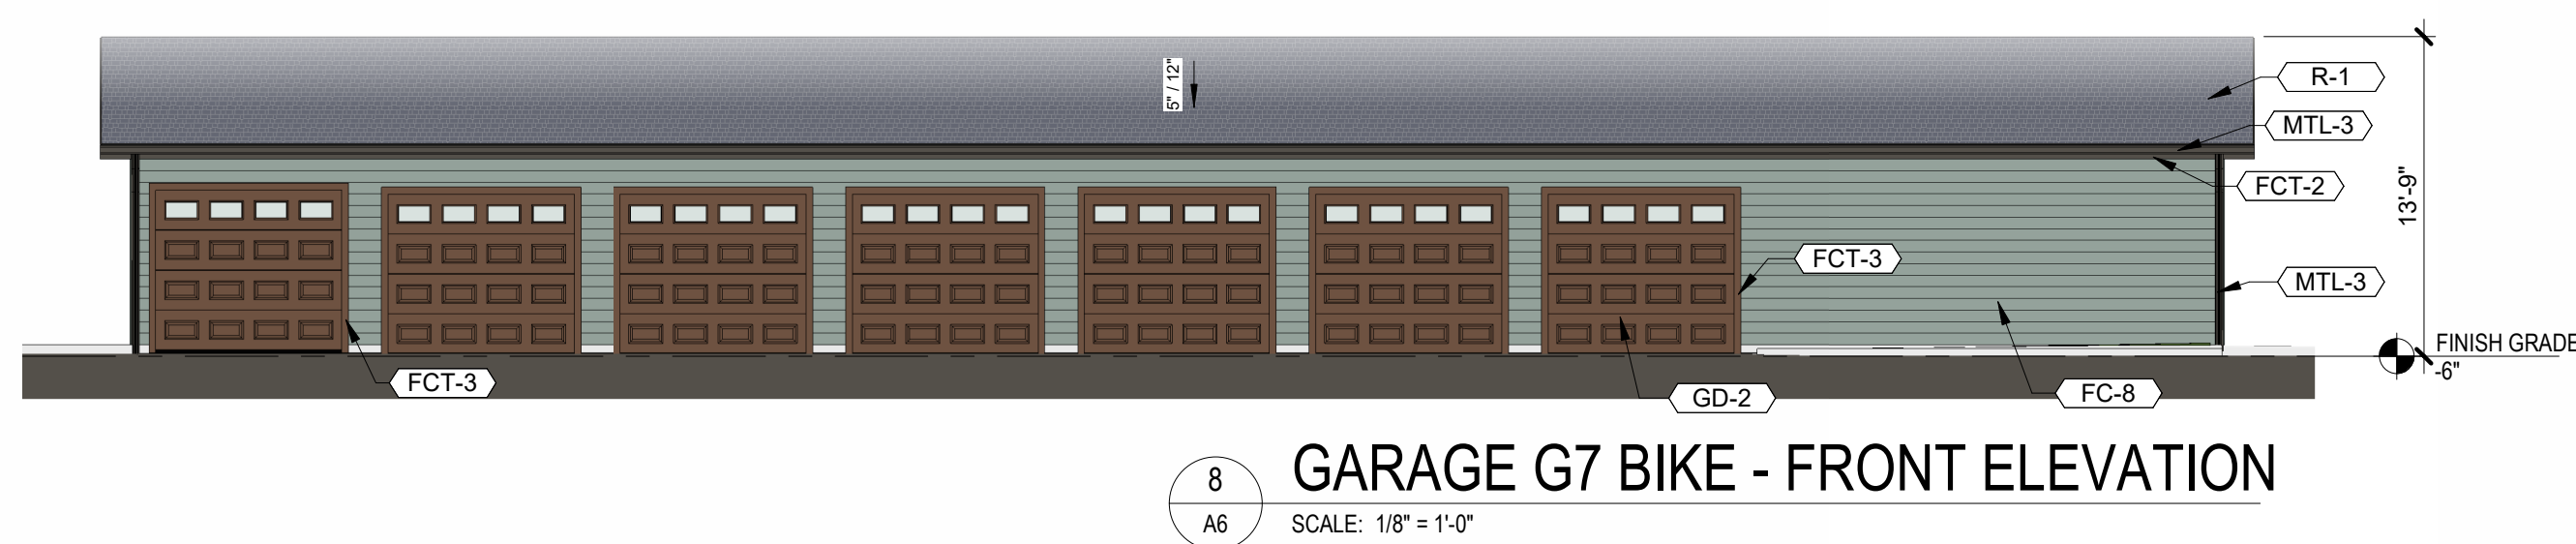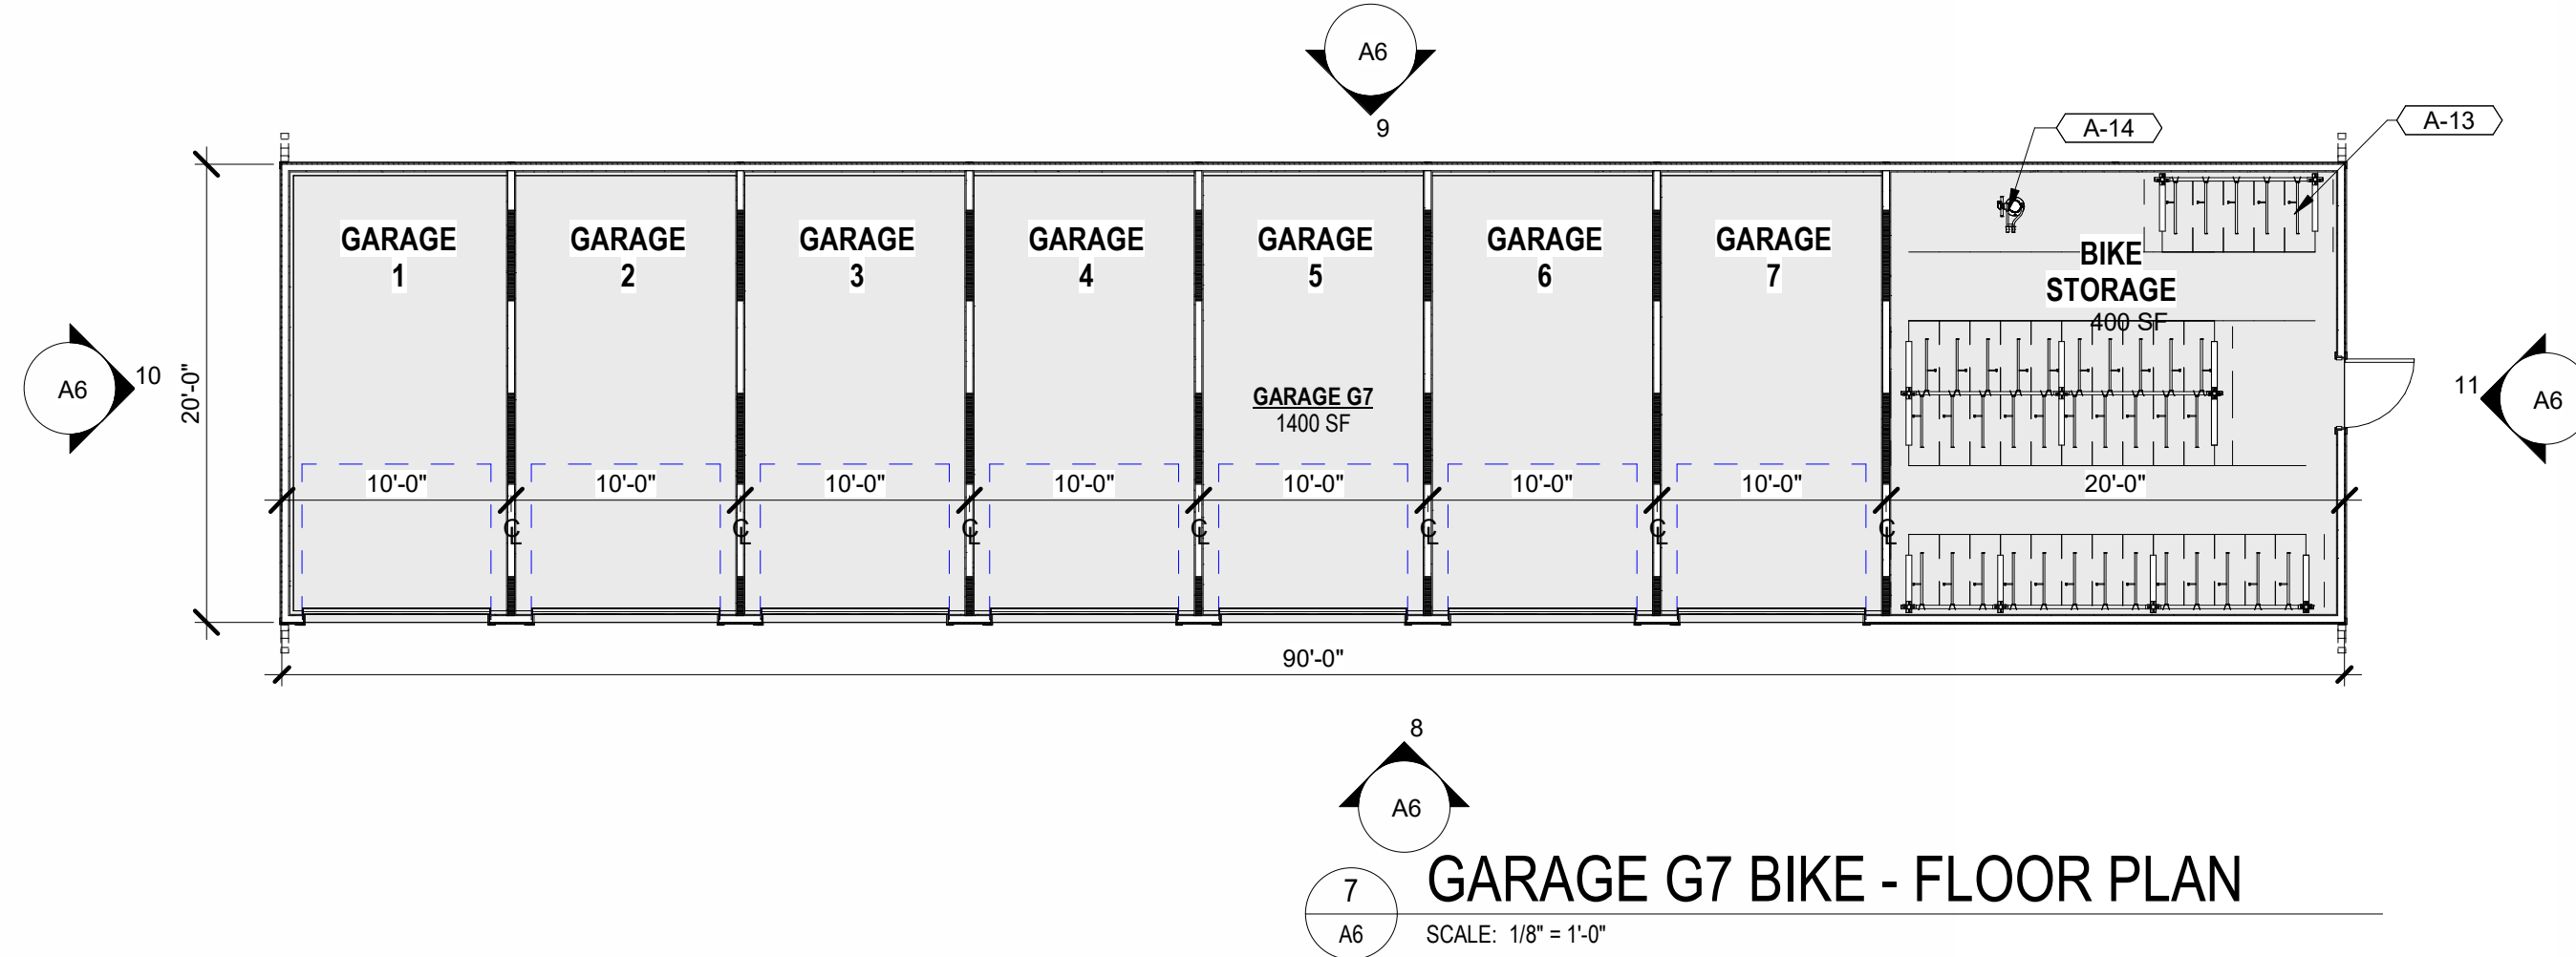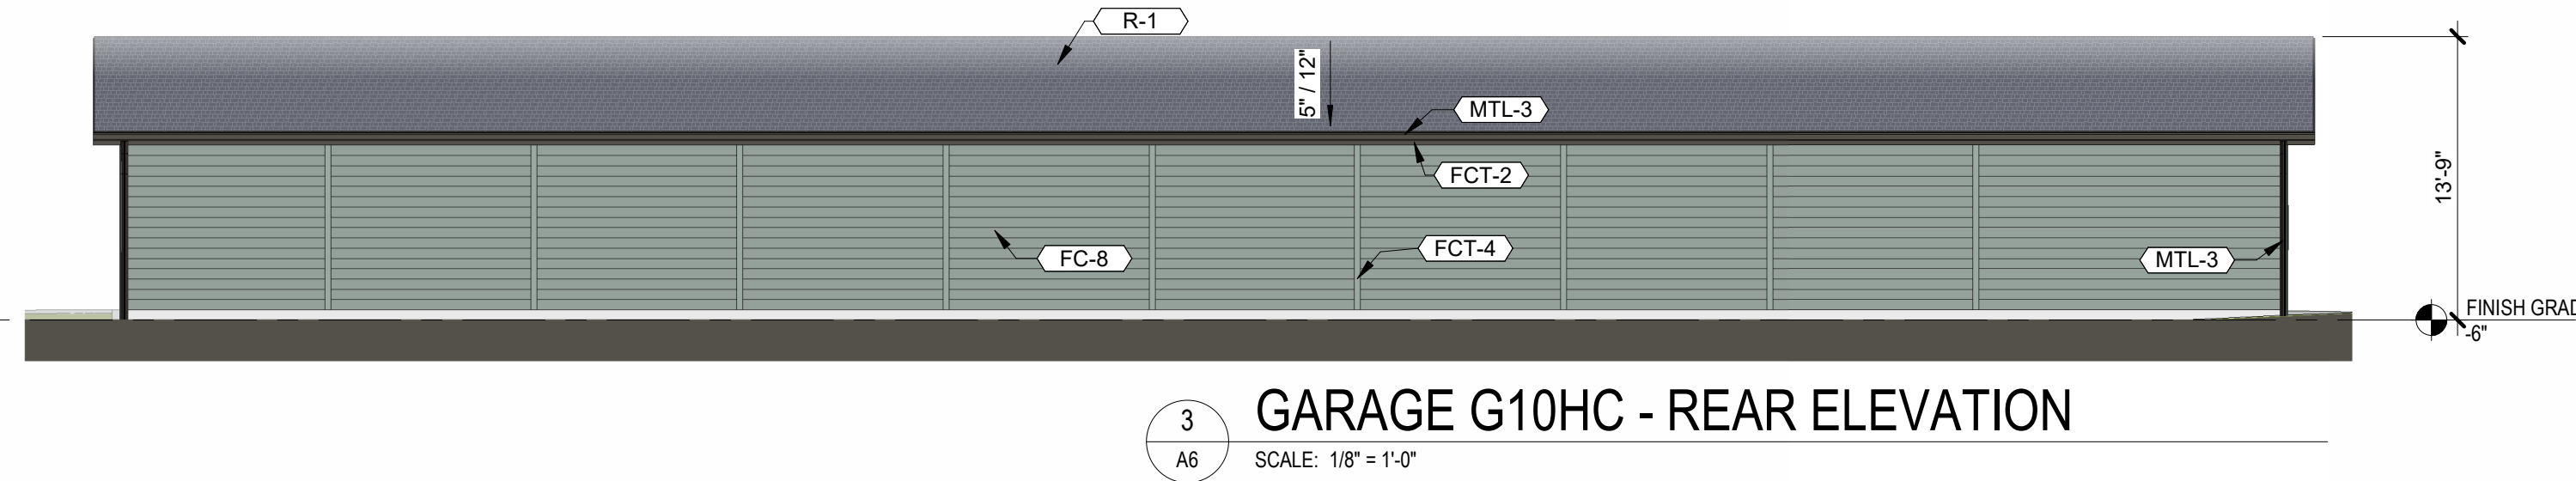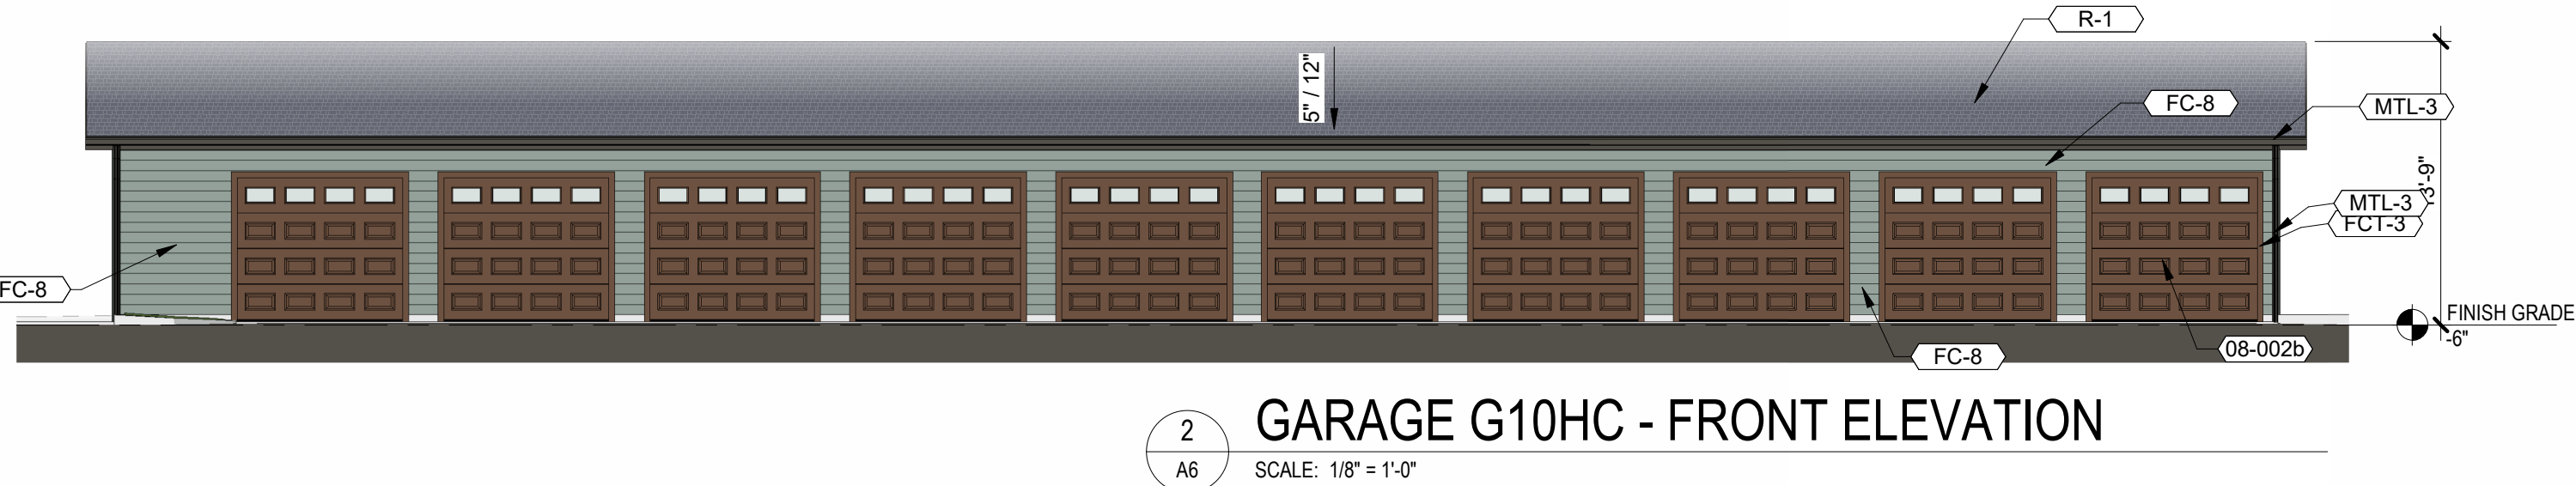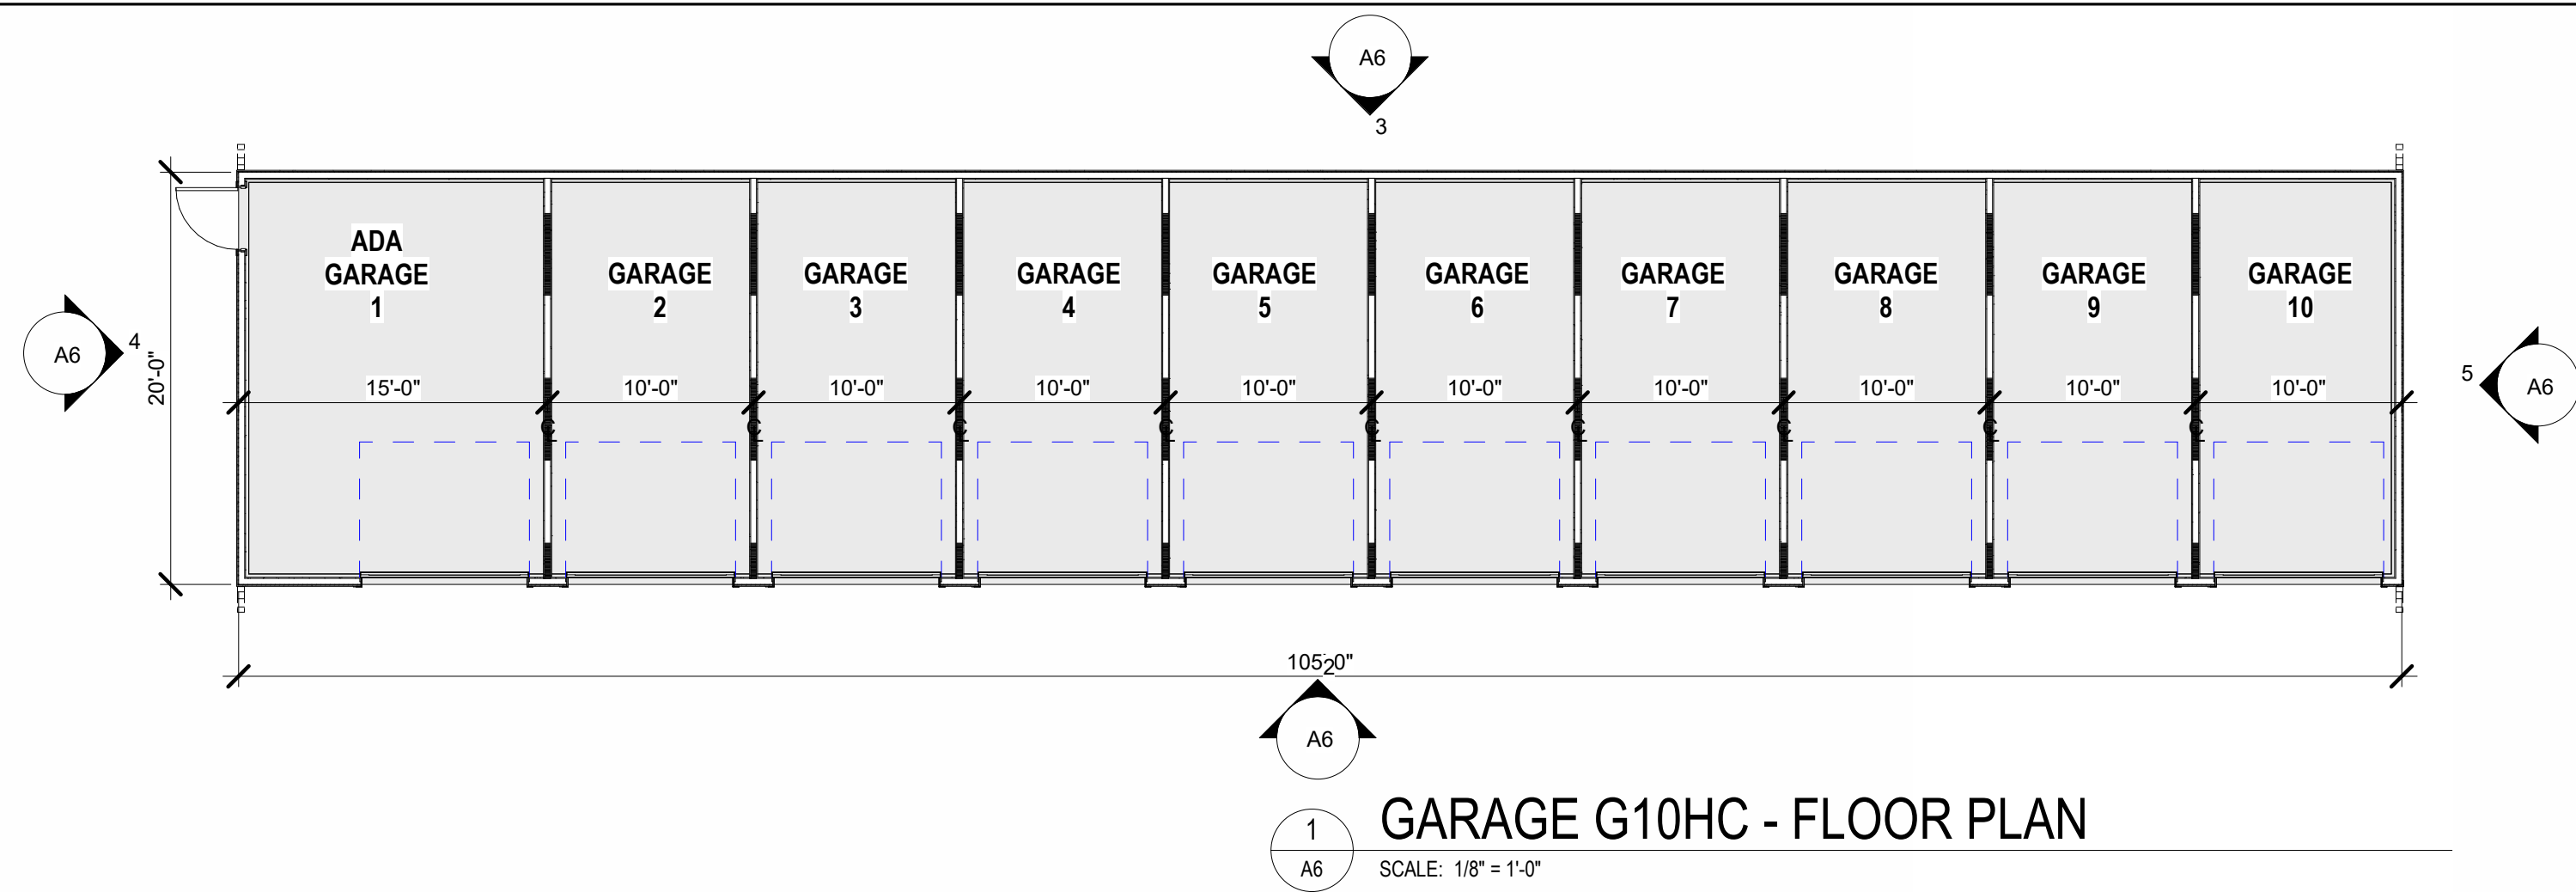

KEYNOTES	
TAG	KEYNOTE TEXT
08-002b	FLUSH RECESSED PANEL TRADITIONAL GARAGE DOOR PAINTED MEDIUM BROWN
A-13	BICYCLE STORAGE RACK (TO BE SELECTED BY OWNER)
A-14	BICYCLE REPAIR STATION (TO BE SELECTED BY OWNER)
DR-8	METAL CLAD, 2 PANEL DOOR, PAINTED (SW 2807 MEDIUM BROWN)
DR-12	METAL CLAD FULL LITE DOOR (8 LITE), PAINTED (SW 2807 MEDIUM BROWN)
FBB-1	FIBER CEMENT BOARD AND BATTEN SIDING, PAINTED (SW 7012 CREAMY)
FC-8	FIBER CEMENT SIDING, 6" LAP, PAINTED (SW 6213 HALCYON GREEN)
FCT-2	FIBER CEMENT TRIM/FASCIA PAINTED (SW 7048 URBANE BRONZE)
FCT-3	FIBER CEMENT TRIM/FASCIA PAINTED (SW 2807 MEDIUM BROWN)
FCT-4	FIBER CEMENT TRIM/FASCIA PAINTED (SW 6213 HALCYON GREEN)
GD-2	GARAGE DOOR, PAINTED: (SW 2807 MEDIUM BROWN)
MTL-3	PREFINISHED ALUMINUM GUTTER/DOWNSPOUT - COLOR : DARK BRONZE
R-1	ASPHALT DIMENSIONAL HIGH PROFILE ROOFING SHINGLES, COLOR: CHARCOAL (TO BE SELECTED BY OWNER)



Office:
8830 Macon Highway
Building 300
Athens, GA 30606

DEVELOPER:
HILLPOINTE

Corporate Office:
101 South New York Avenue, Unit 211
Winter Park, FL 32789
PH: (407) 752-9004

Operations Office:
8830 Macon Highway
Building 300
Athens, GA 30606
PH: (407) 752-9004

Information: www.hillpointe.com

24- HOUR CONTACT:
Marcus Wiedower
P: (706) 254-3251
Email: mwiedower@hillpointe.com

PROJECT:
**POINTE GRAND
ALPINE AT
COLORADO
SPRINGS**
PETERSON ROAD
COLORADO SPRINGS, COLORADO

KSH# 202625 HP# 257003

SHEET TITLE:
**GARAGE - PLANS
& ELEVATIONS**

ARCHITECT SEAL:

NOT FOR CONSTRUCTION

DRAWING DATE: 08/26/26


SITE SUBMITTAL SET

REVISIONS		
No.	Issue	Date


SHEET: **A6**




KEYNOTES	
TAG	KEYNOTE TEXT
A-5a	ELECTRICAL METERS & EQUIPMENT TO BE SCREENED AS NECESSARY (NO GAS SERVICE)
FBB-1	FIBER CEMENT BOARD AND BATTEN SIDING, PAINTED (SW 7012 CREAMY)
FC-8	FIBER CEMENT SIDING, 6" LAP, PAINTED (SW 6213 HALCYON GREEN)
FCT-2	FIBER CEMENT TRIM/FASCIA PAINTED (SW 7048 URBANE BRONZE)
FCT-3	FIBER CEMENT TRIM/FASCIA PAINTED (SW 2807 MEDIUM BROWN)
FCT-4	FIBER CEMENT TRIM/FASCIA PAINTED (SW 6213 HALCYON GREEN)
GD-2	GARAGE DOOR, PAINTED: (SW 2807 MEDIUM BROWN)
MTL-3	PREFINISHED ALUMINUM GUTTER/DOWNSPOUT - COLOR : DARK BRONZE
R-1	ASPHALT DIMENSIONAL HIGH PROFILE ROOFING SHINGLES, COLOR: CHARCOAL (TO BE SELECTED BY OWNER)

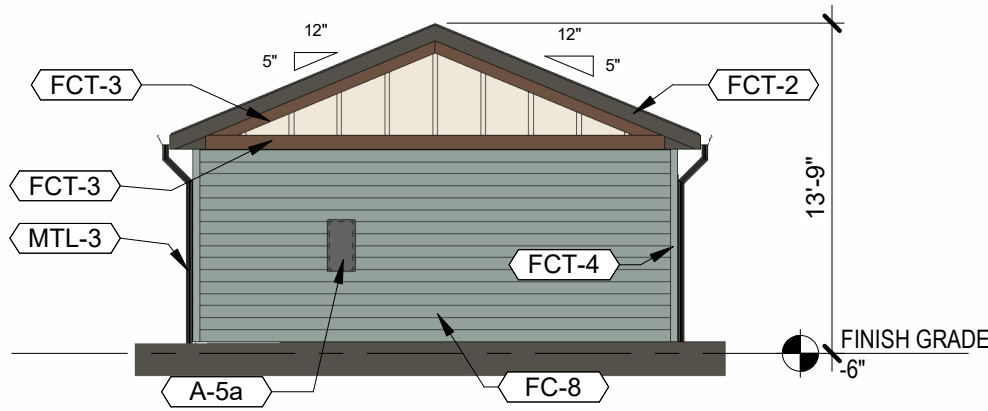


4 GARAGE G8 - LEFT SIDE ELEV.
SCALE: 1/8" = 1'-0"

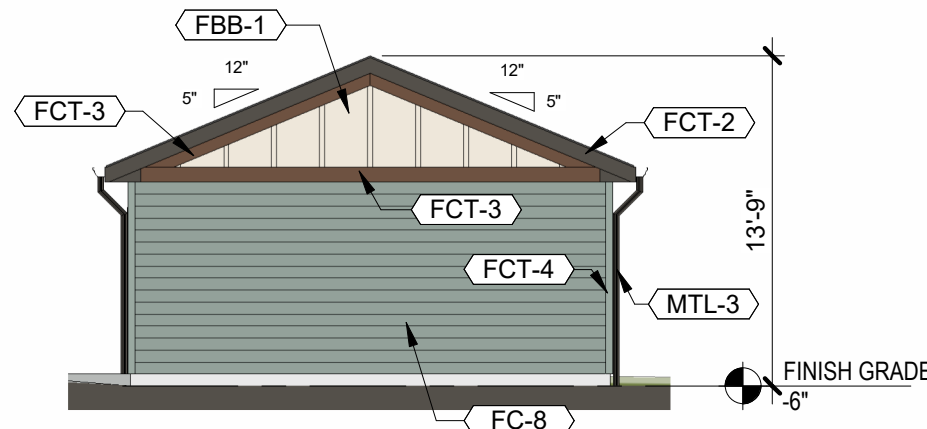


5 GARAGE G8 - RIGHT SIDE ELEV.
SCALE: 1/8" = 1'-0"

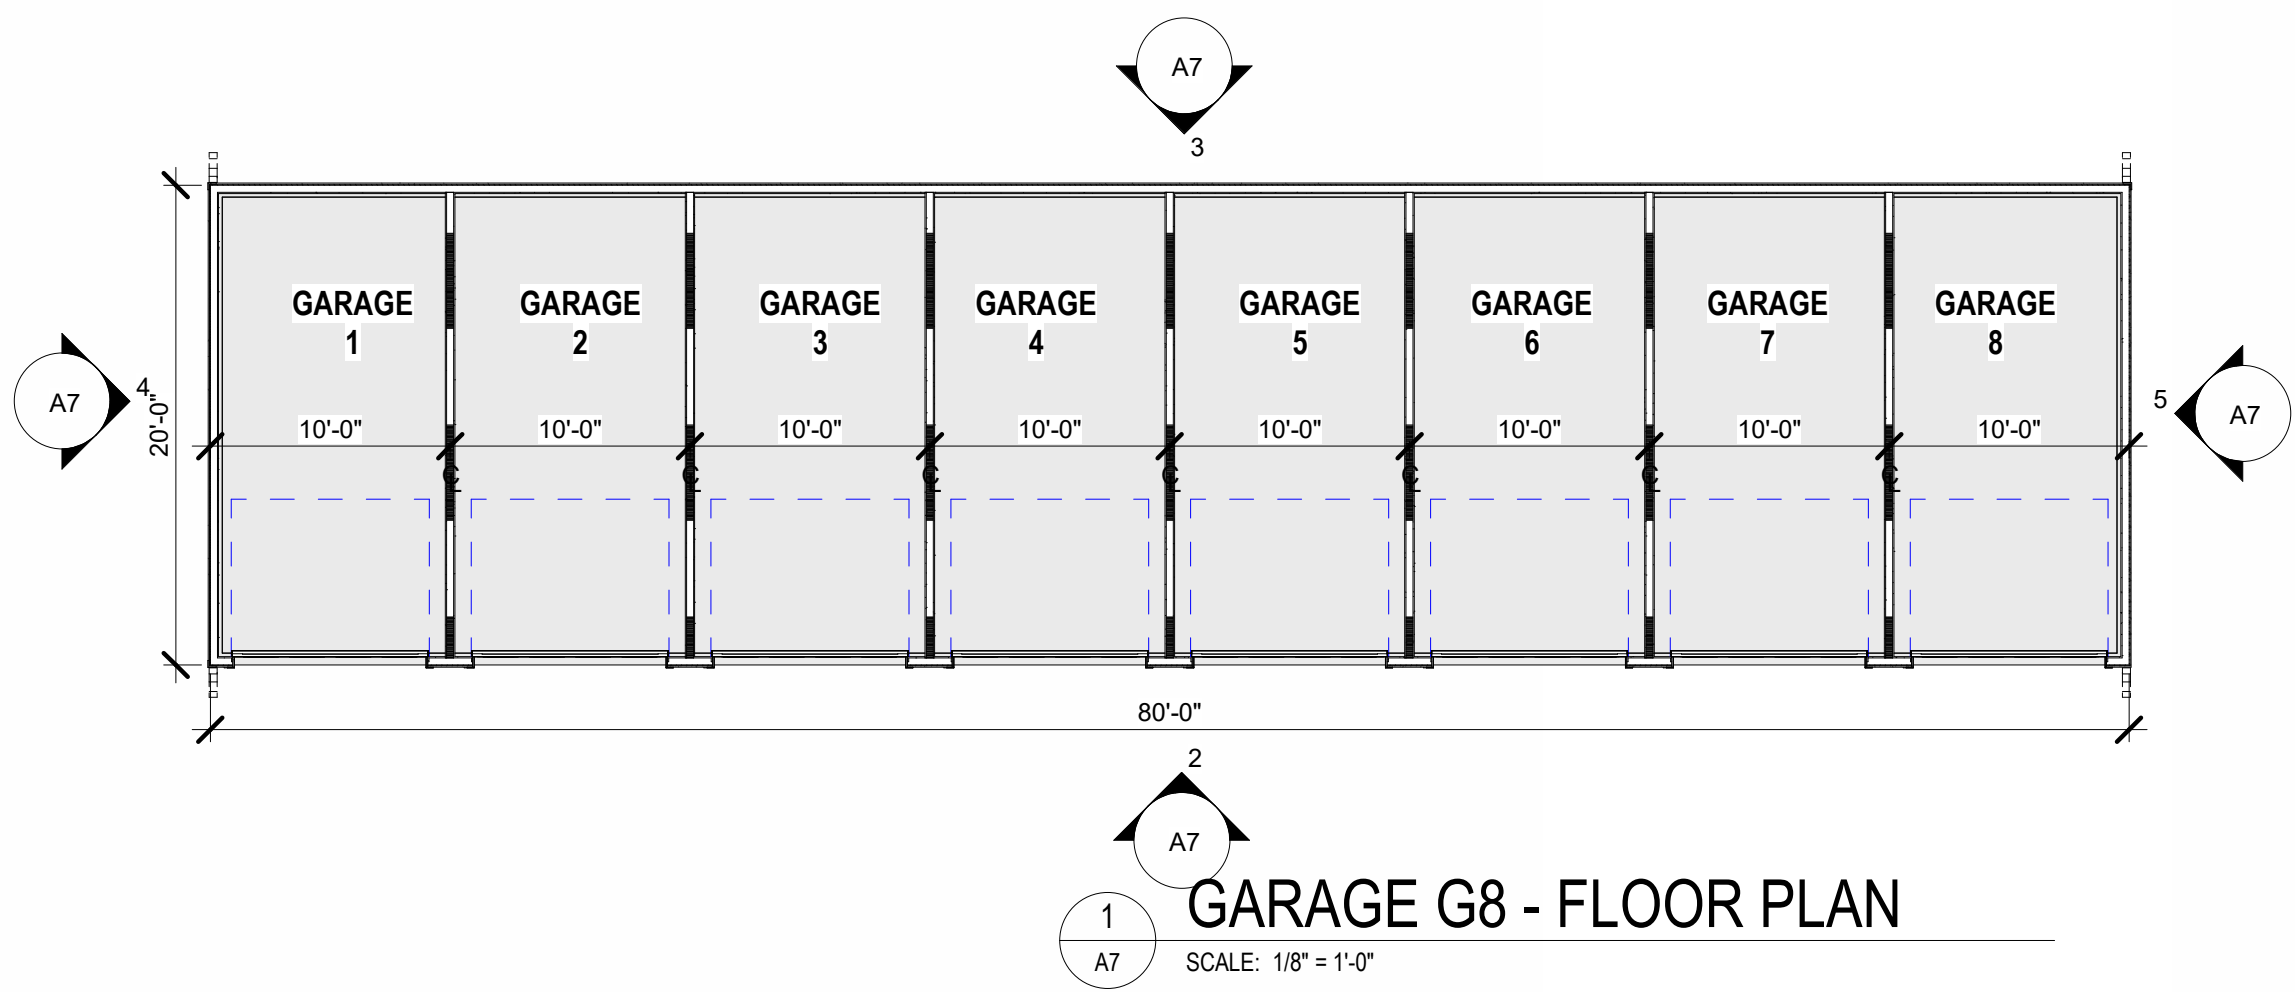

1 GARAGE G8 - FLOOR PLAN
SCALE: 1/8" = 1'-0"

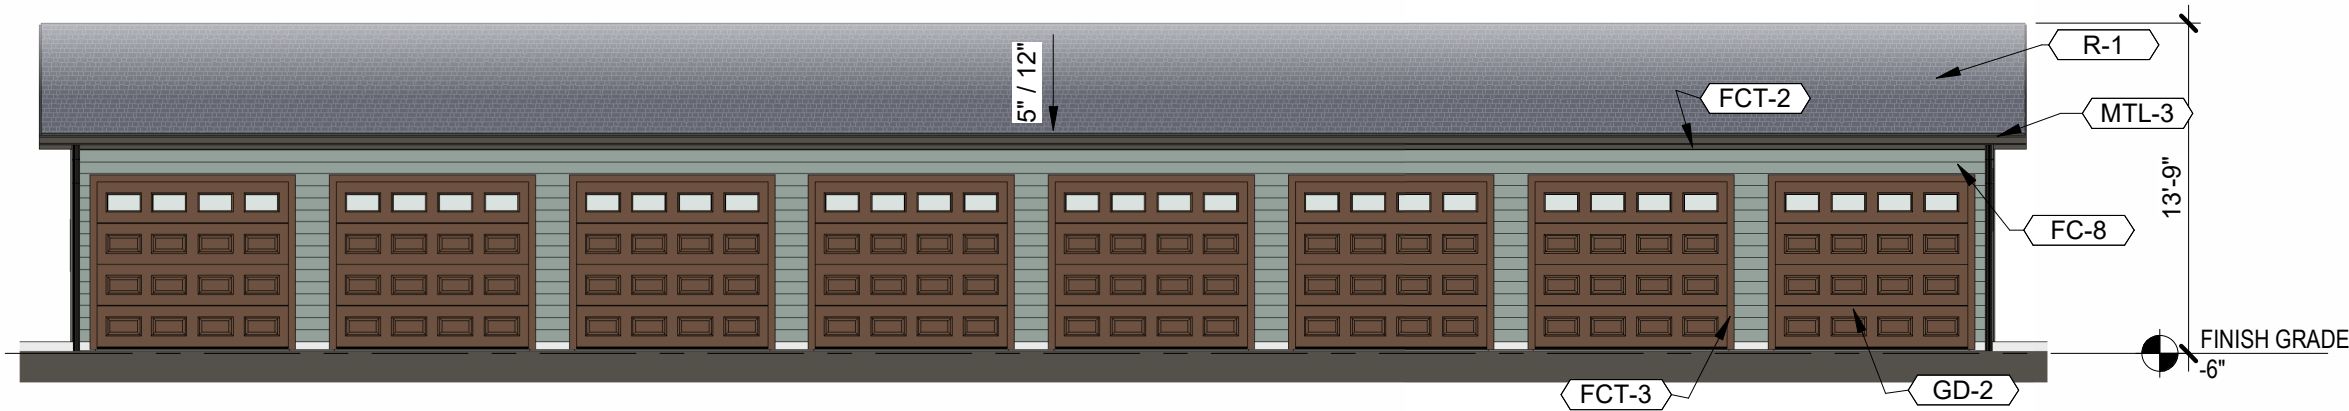

2 GARAGE G8 - FRONT ELEVATION
SCALE: 1/8" = 1'-0"

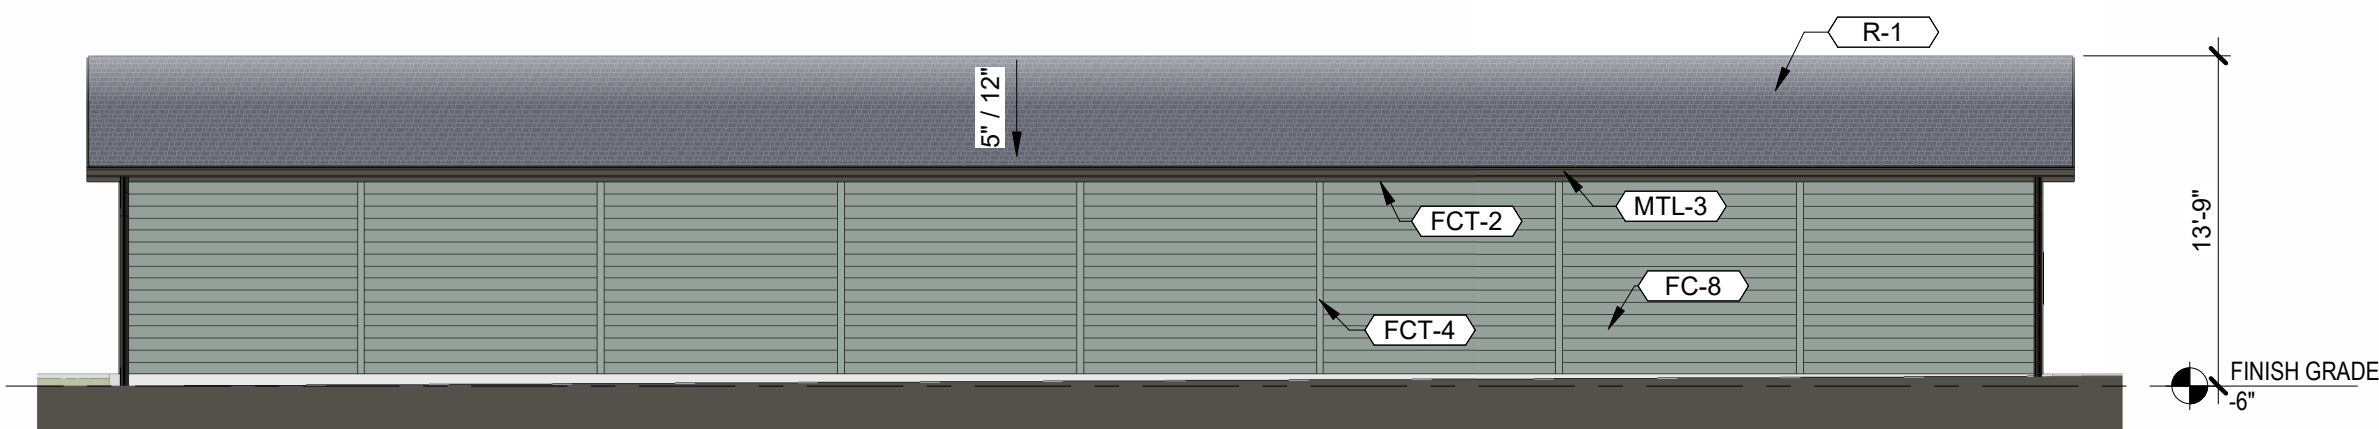

3 GARAGE G8 - REAR ELEVATION
SCALE: 1/8" = 1'-0"



Office:

8830 Macon Highway
Building 300
Athens, GA 30606

DEVELOPER:



Corporate Office:

101 South New York Avenue, Unit 211
Winter Park, FL 32789
PH: (407) 752-9004

Operations Office:

8830 Macon Highway
Building 300
Athens, GA 30606
PH: (407) 752-9004

Information: www.hillpointe.com

24- HOUR CONTACT:

Marcus Wiedower
P: (706) 254-3251
Email: mwiedower@hillpointe.com

PROJECT:

POINTE GRAND
ALPINE AT
COLORADO
SPRINGS

PETERSON ROAD
COLORADO SPRINGS, COLORADO

KSH# 202625

HP# 257003

SHEET TITLE:

GARAGE G8 -
PLAN &
ELEVATIONS

ARCHITECT SEAL:

NOT FOR CONSTRUCTION


DRAWING DATE: 08/26/26

SITE SUBMITTAL SET

REVISIONS		
No.	Issue	Date


SHEET:

A7

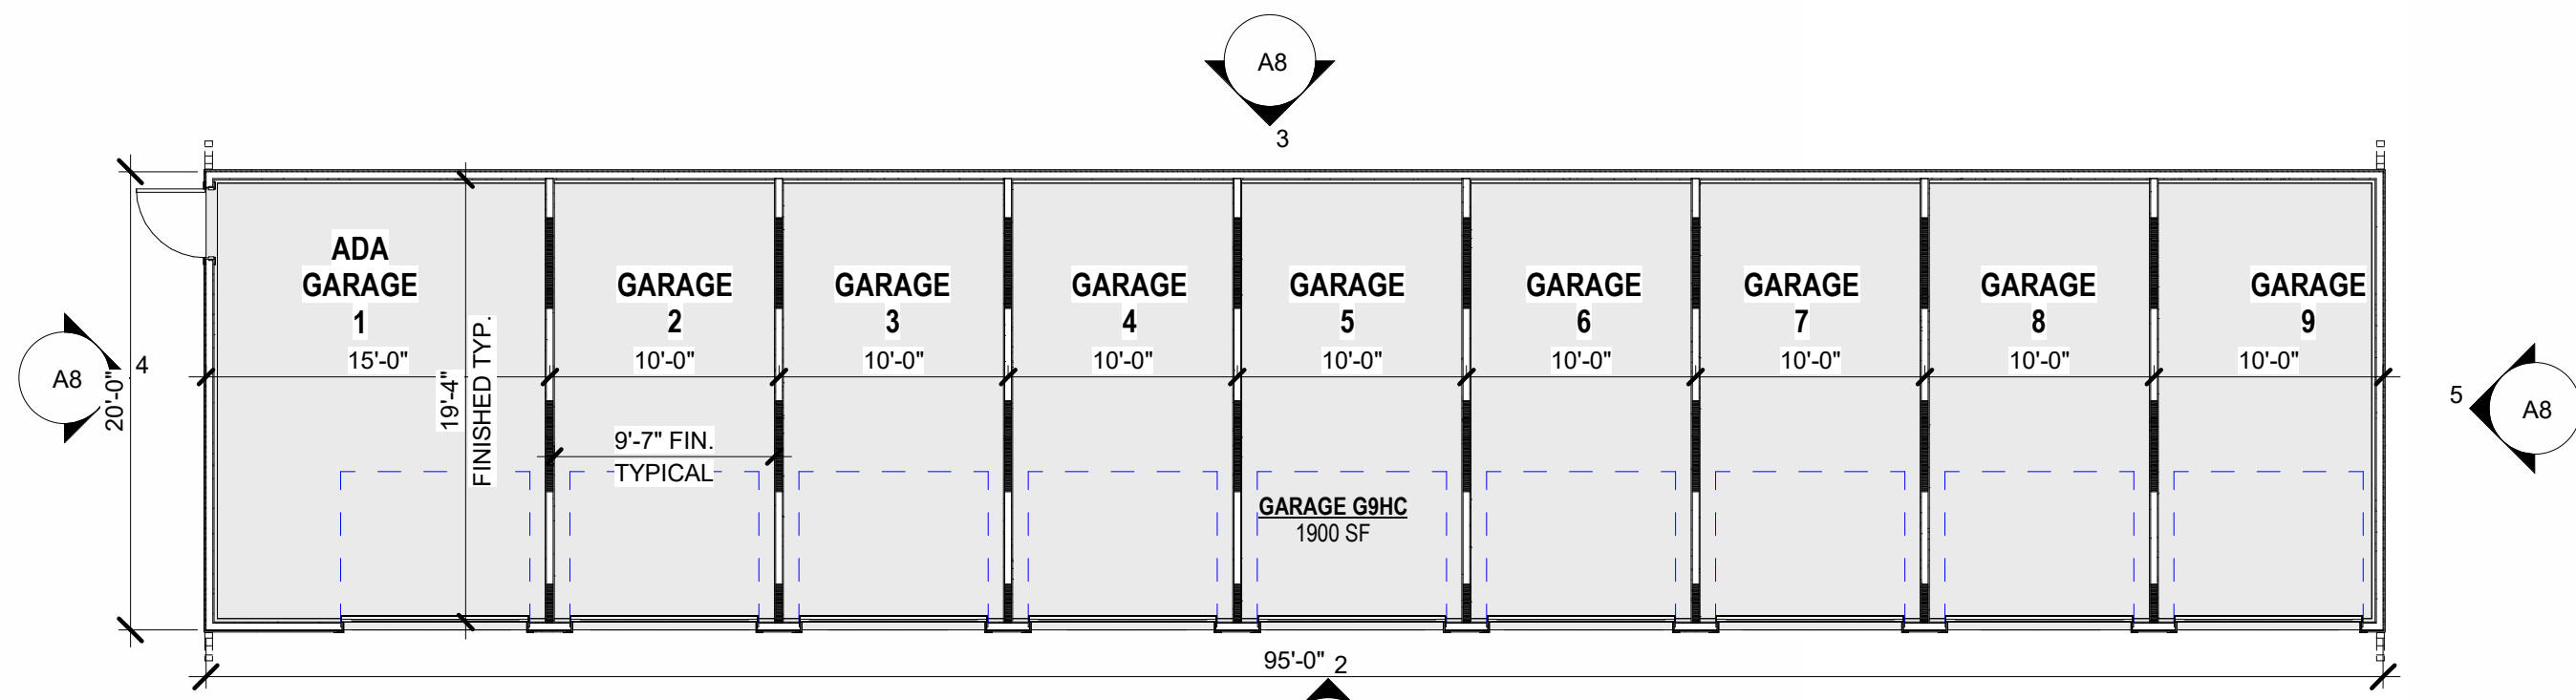


1 GARAGE G9HC - FLOOR PLAN

SCALE: 1/8" = 1'-0"

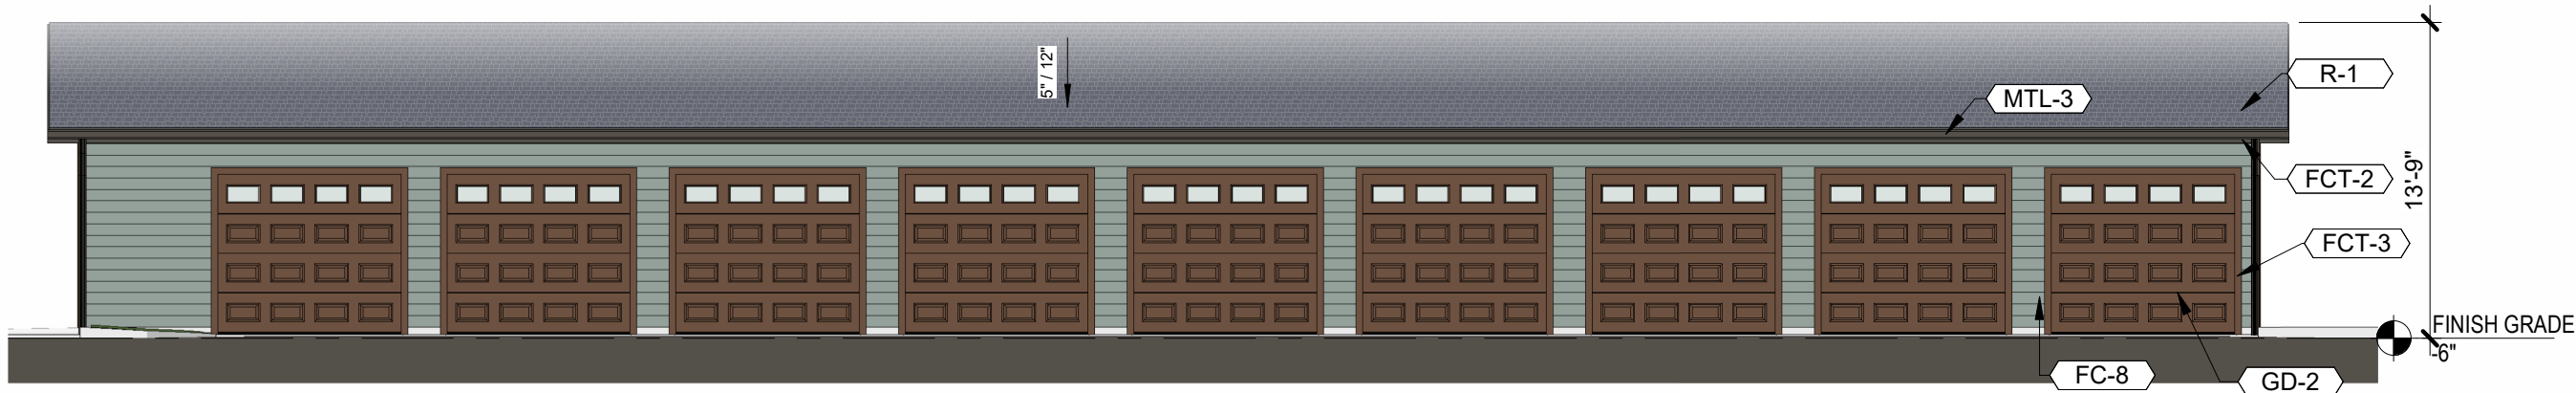


2 GARAGE G9HC - FRONT ELEVATION

SCALE: 1/8" = 1'-0"

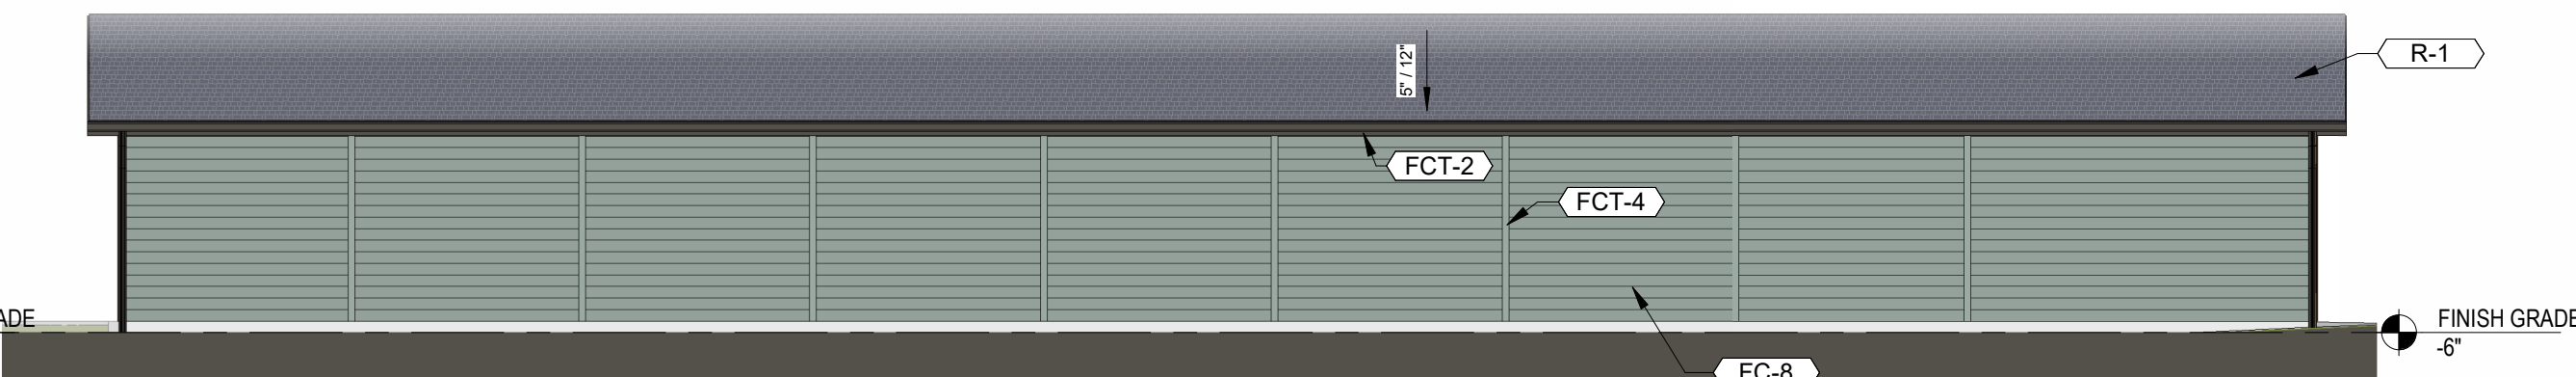

3 GARAGE G9HC - REAR ELEVATION

SCALE: 1/8" = 1'-0"

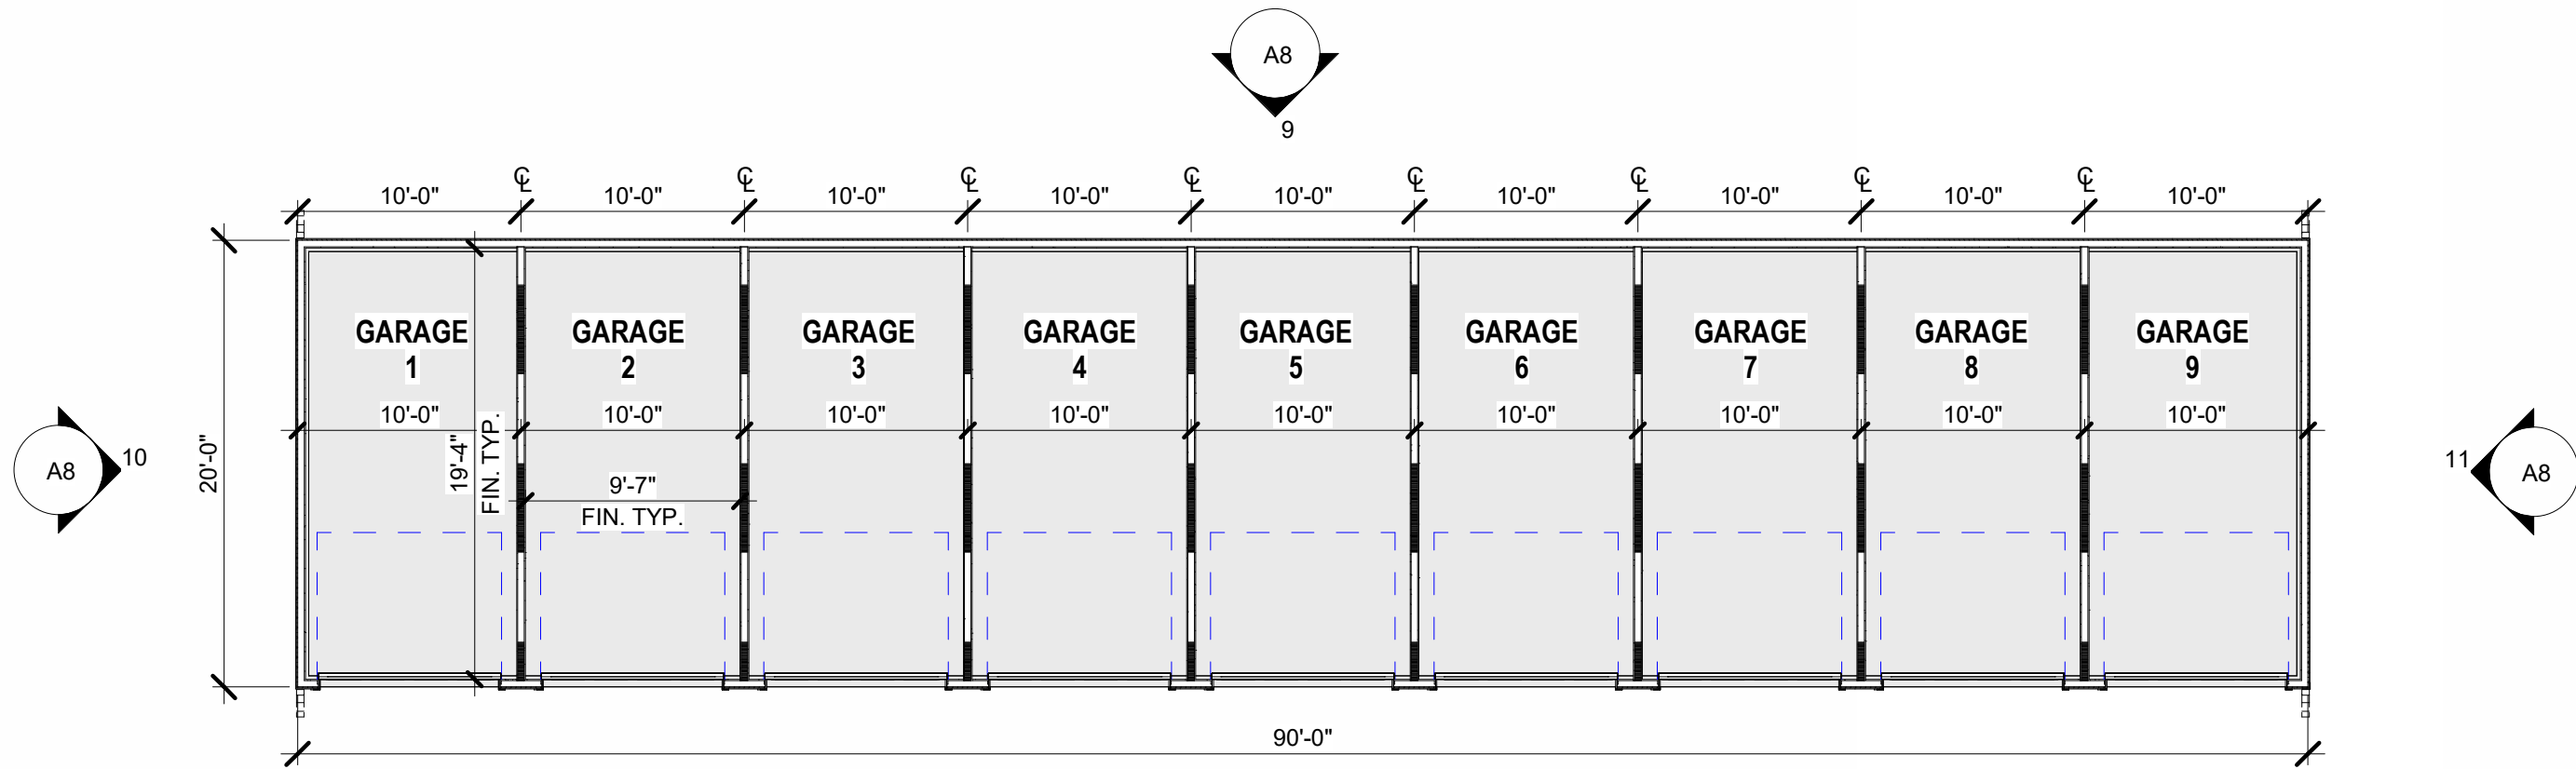


7 GARAGE G9 - FLOOR PLAN (DS)

SCALE: 1/8" = 1'-0"




8 GARAGE G9 - FRONT ELEVATION

SCALE: 1/8" = 1'-0"

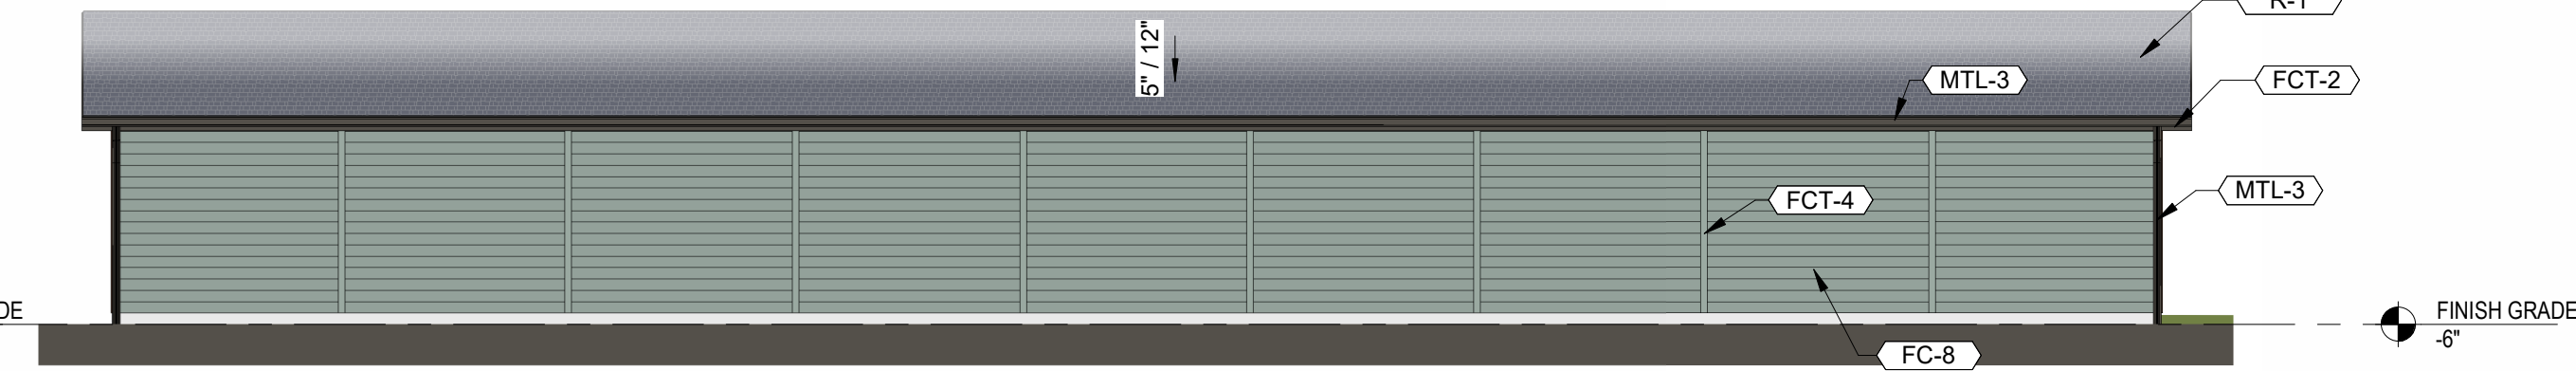

9 GARAGE G9 - REAR ELEVATION

SCALE: 1/8" = 1'-0"

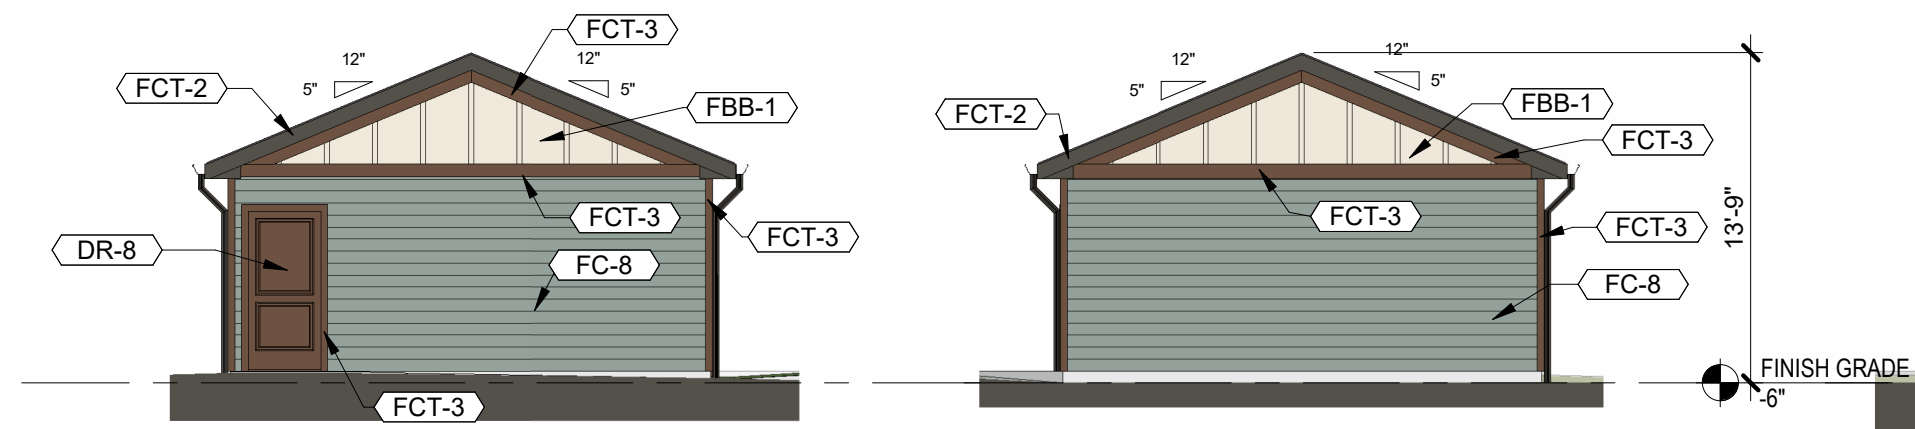


4 GARAGE G9HC - LEFT

SCALE: 1/8" = 1'-0"


5 GARAGE G9HC - RIGHT

SCALE: 1/8" = 1'-0"

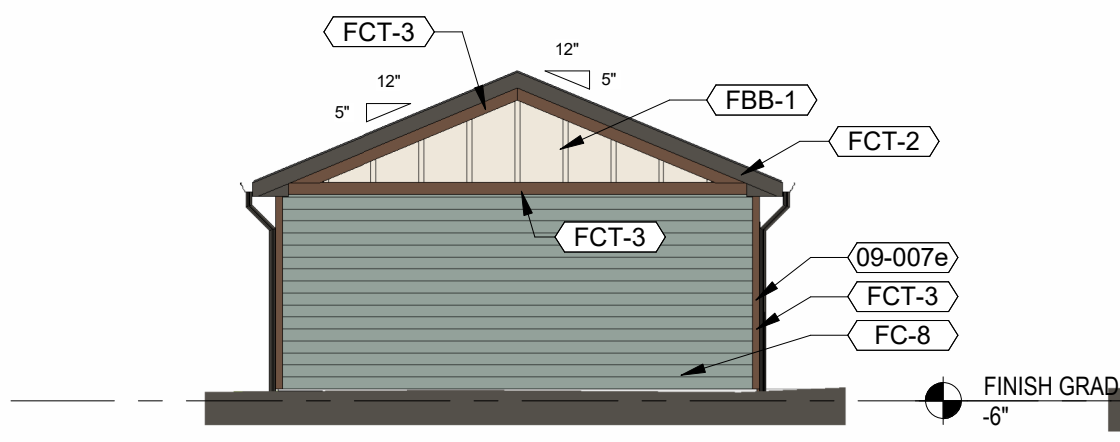

10 GARAGE G9 - LEFT

SCALE: 1/8" = 1'-0"

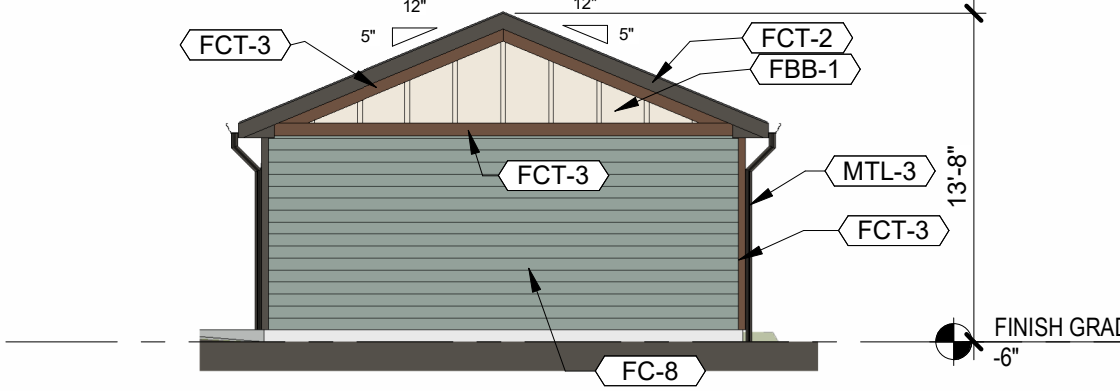

11 GARAGE G9 - RIGHT

SCALE: 1/8" = 1'-0"

KEYNOTES	
TAG	KEYNOTE TEXT
09-007e	FIBERCEMENT TRIM BOARD, SMOOTH, 1x4, PAINTED: MEDIUM BROWN
DR-8	METAL CLAD, 2 PANEL DOOR, PAINTED (SW 2807 MEDIUM BROWN)
FBB-1	FIBER CEMENT BOARD AND BATTEN SIDING, PAINTED (SW 7012 CREAMY)
FC-8	FIBER CEMENT SIDING, 6" LAP, PAINTED (SW 6213 HALCYON GREEN)
FCT-2	FIBER CEMENT TRIM/FASCIA PAINTED (SW 7048 URBANE BRONZE)
FCT-3	FIBER CEMENT TRIM/FASCIA PAINTED (SW 2807 MEDIUM BROWN)
FCT-4	FIBER CEMENT TRIM/FASCIA PAINTED (SW 6213 HALCYON GREEN)
GD-2	GARAGE DOOR, PAINTED: (SW 2807 MEDIUM BROWN)
MTL-3	PREFINISHED ALUMINUM GUTTER/DOWNSPOUT - COLOR : DARK BRONZE
R-1	ASPHALT DIMENSIONAL HIGH PROFILE ROOFING SHINGLES, COLOR: CHARCOAL (TO BE SELECTED BY OWNER)

ARCHITECT:



Office:

8830 Macon Highway
Building 300
Athens, GA 30606

DEVELOPER:



Corporate Office:

101 South New York Avenue, Unit 211
Winter Park, FL 32789
PH: (407) 752-9004

Operations Office:

8830 Macon Highway
Building 300
Athens, GA 30606
PH: (407) 752-9004

Information: www.hillpointe.com

24- HOUR CONTACT:

Marcus Wiedower
P: (706) 254-3251
Email: mwiedower@hillpointe.com

PROJECT:

POINTE GRAND ALPINE AT COLORADO SPRINGS

PETERSON ROAD
COLORADO SPRINGS, COLORADO

KSH# 202625

HP# 257003

SHEET TITLE:

GARAGE - PLANS & ELEVATIONS

ARCHITECT SEAL:

NOT FOR CONSTRUCTION

DRAWING DATE: 08/26/26

SITE SUBMITTAL SET

REVISIONS		
No.	Issue	Date

SHEET:

A8