




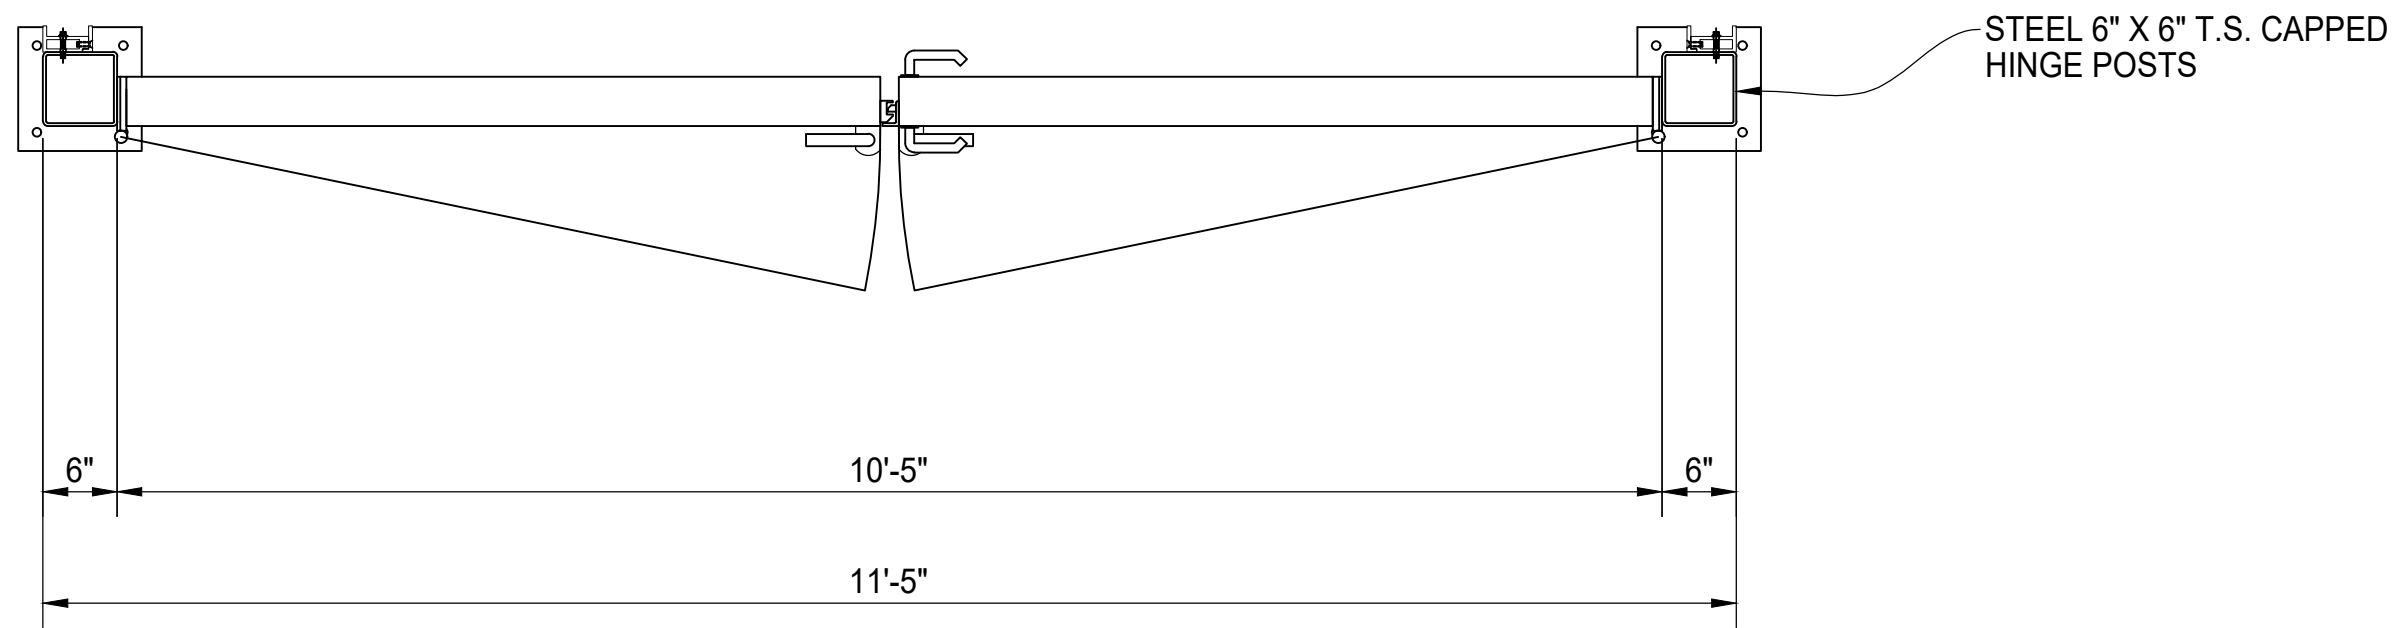

PLAN VIEW

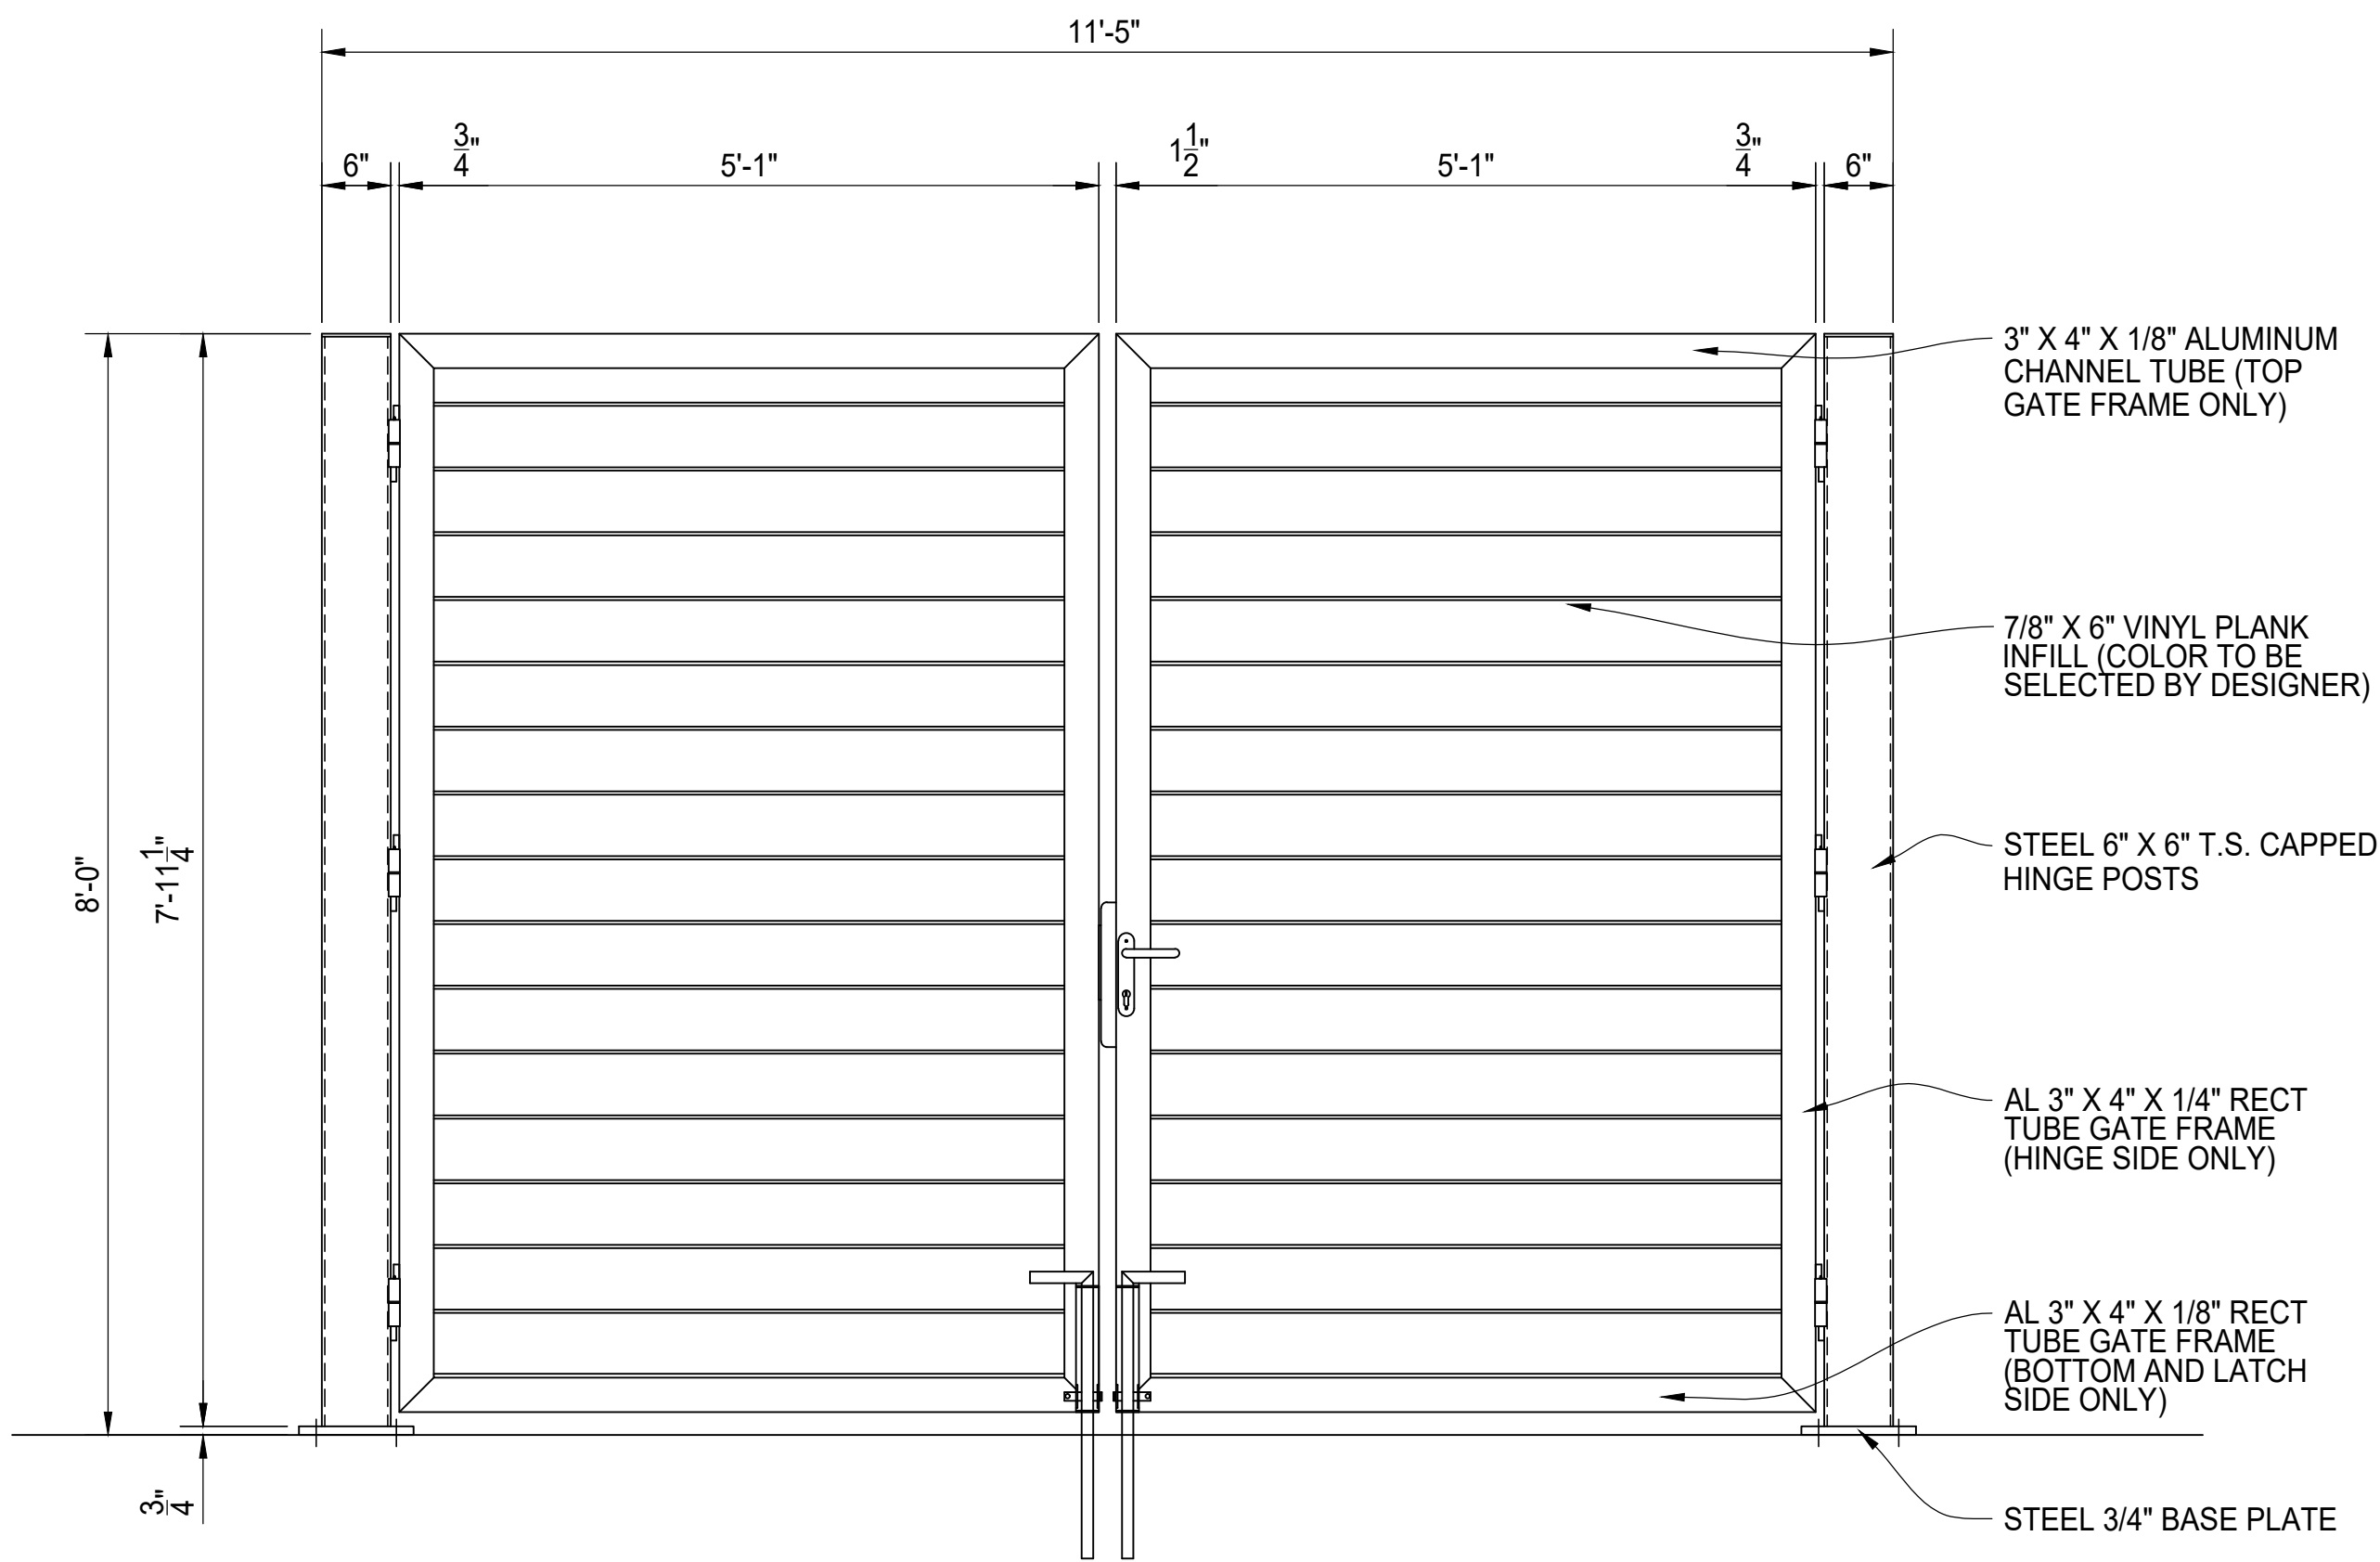


A GATE ELEVATION VIEW
SEE SHEET 05 FOR HINGE, LATCH
AND DROP ROD DETAILS

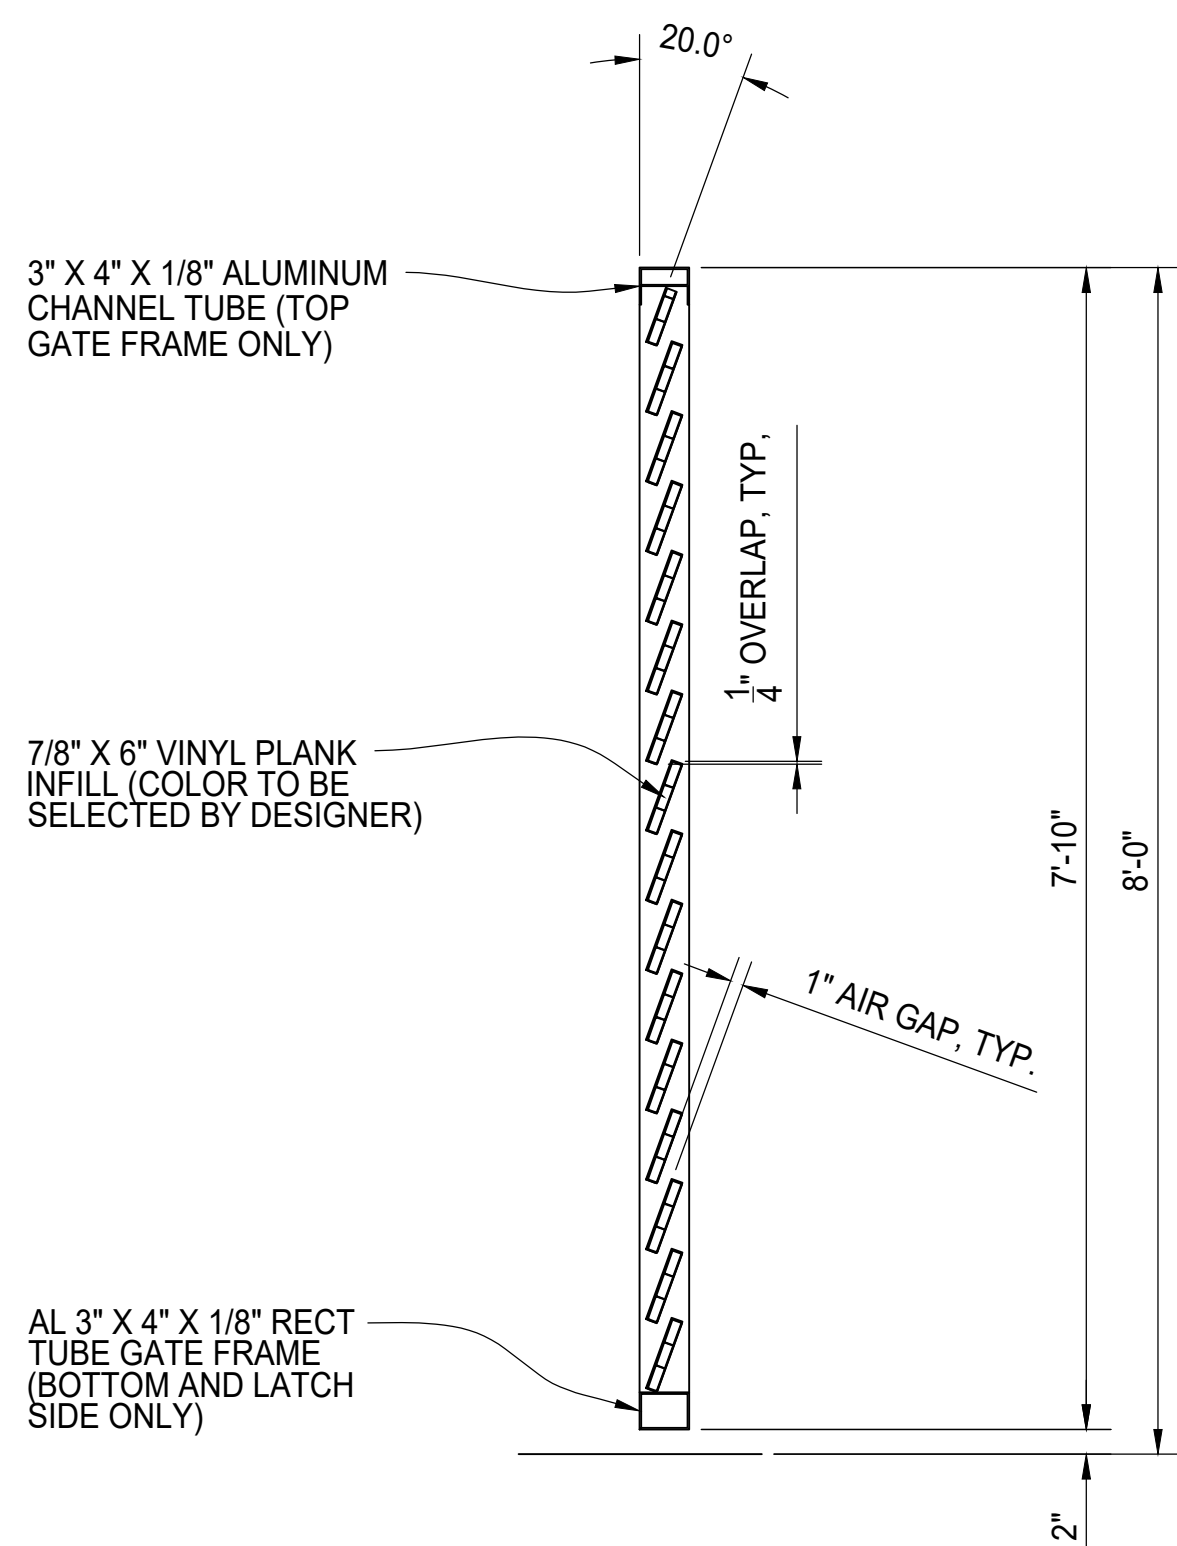


TYPICAL GATE SECTION

PALMSHIELD ELITE ~ PATENT PENDING
LOUVERED VINYL PLANK
SINGLE DUMPSTER ENCLOSURE
GATE ELEVATION


PALMSHIELD PROJECT # REFERENCE JOB #	PS25-0008	CLIENT PROJECT #	
CHKD BY:	SCALE: N.T.S.	DRAWN BY: PB	DATE: 11/24/2025 REV: SHEET # 02

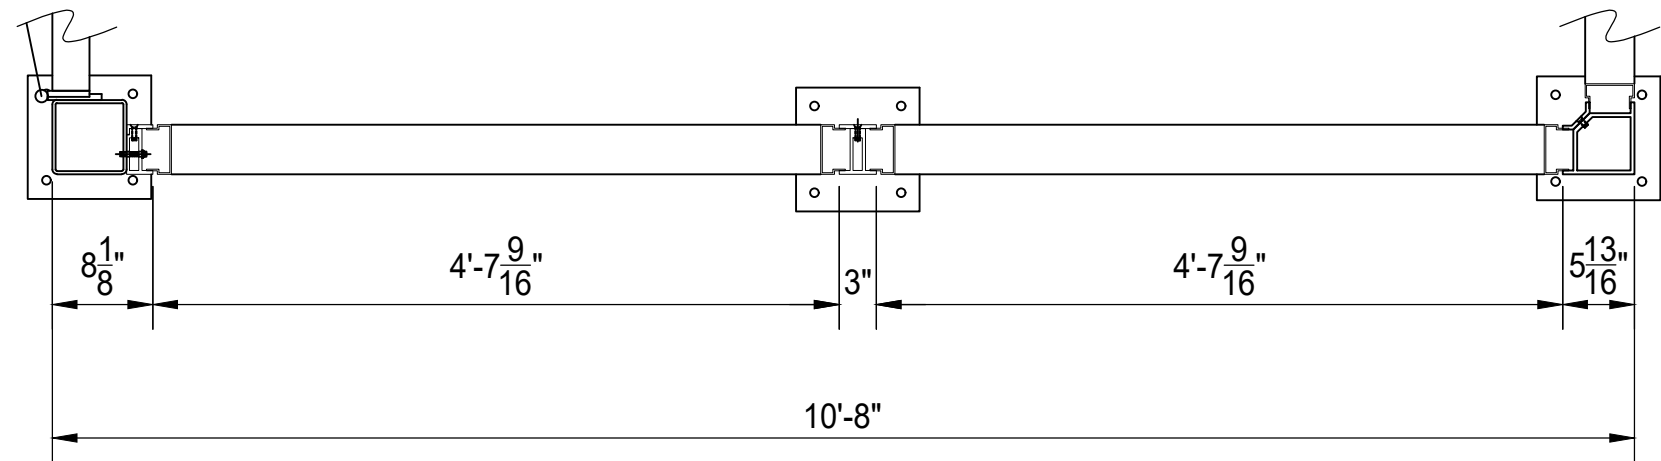

PLAN VIEW

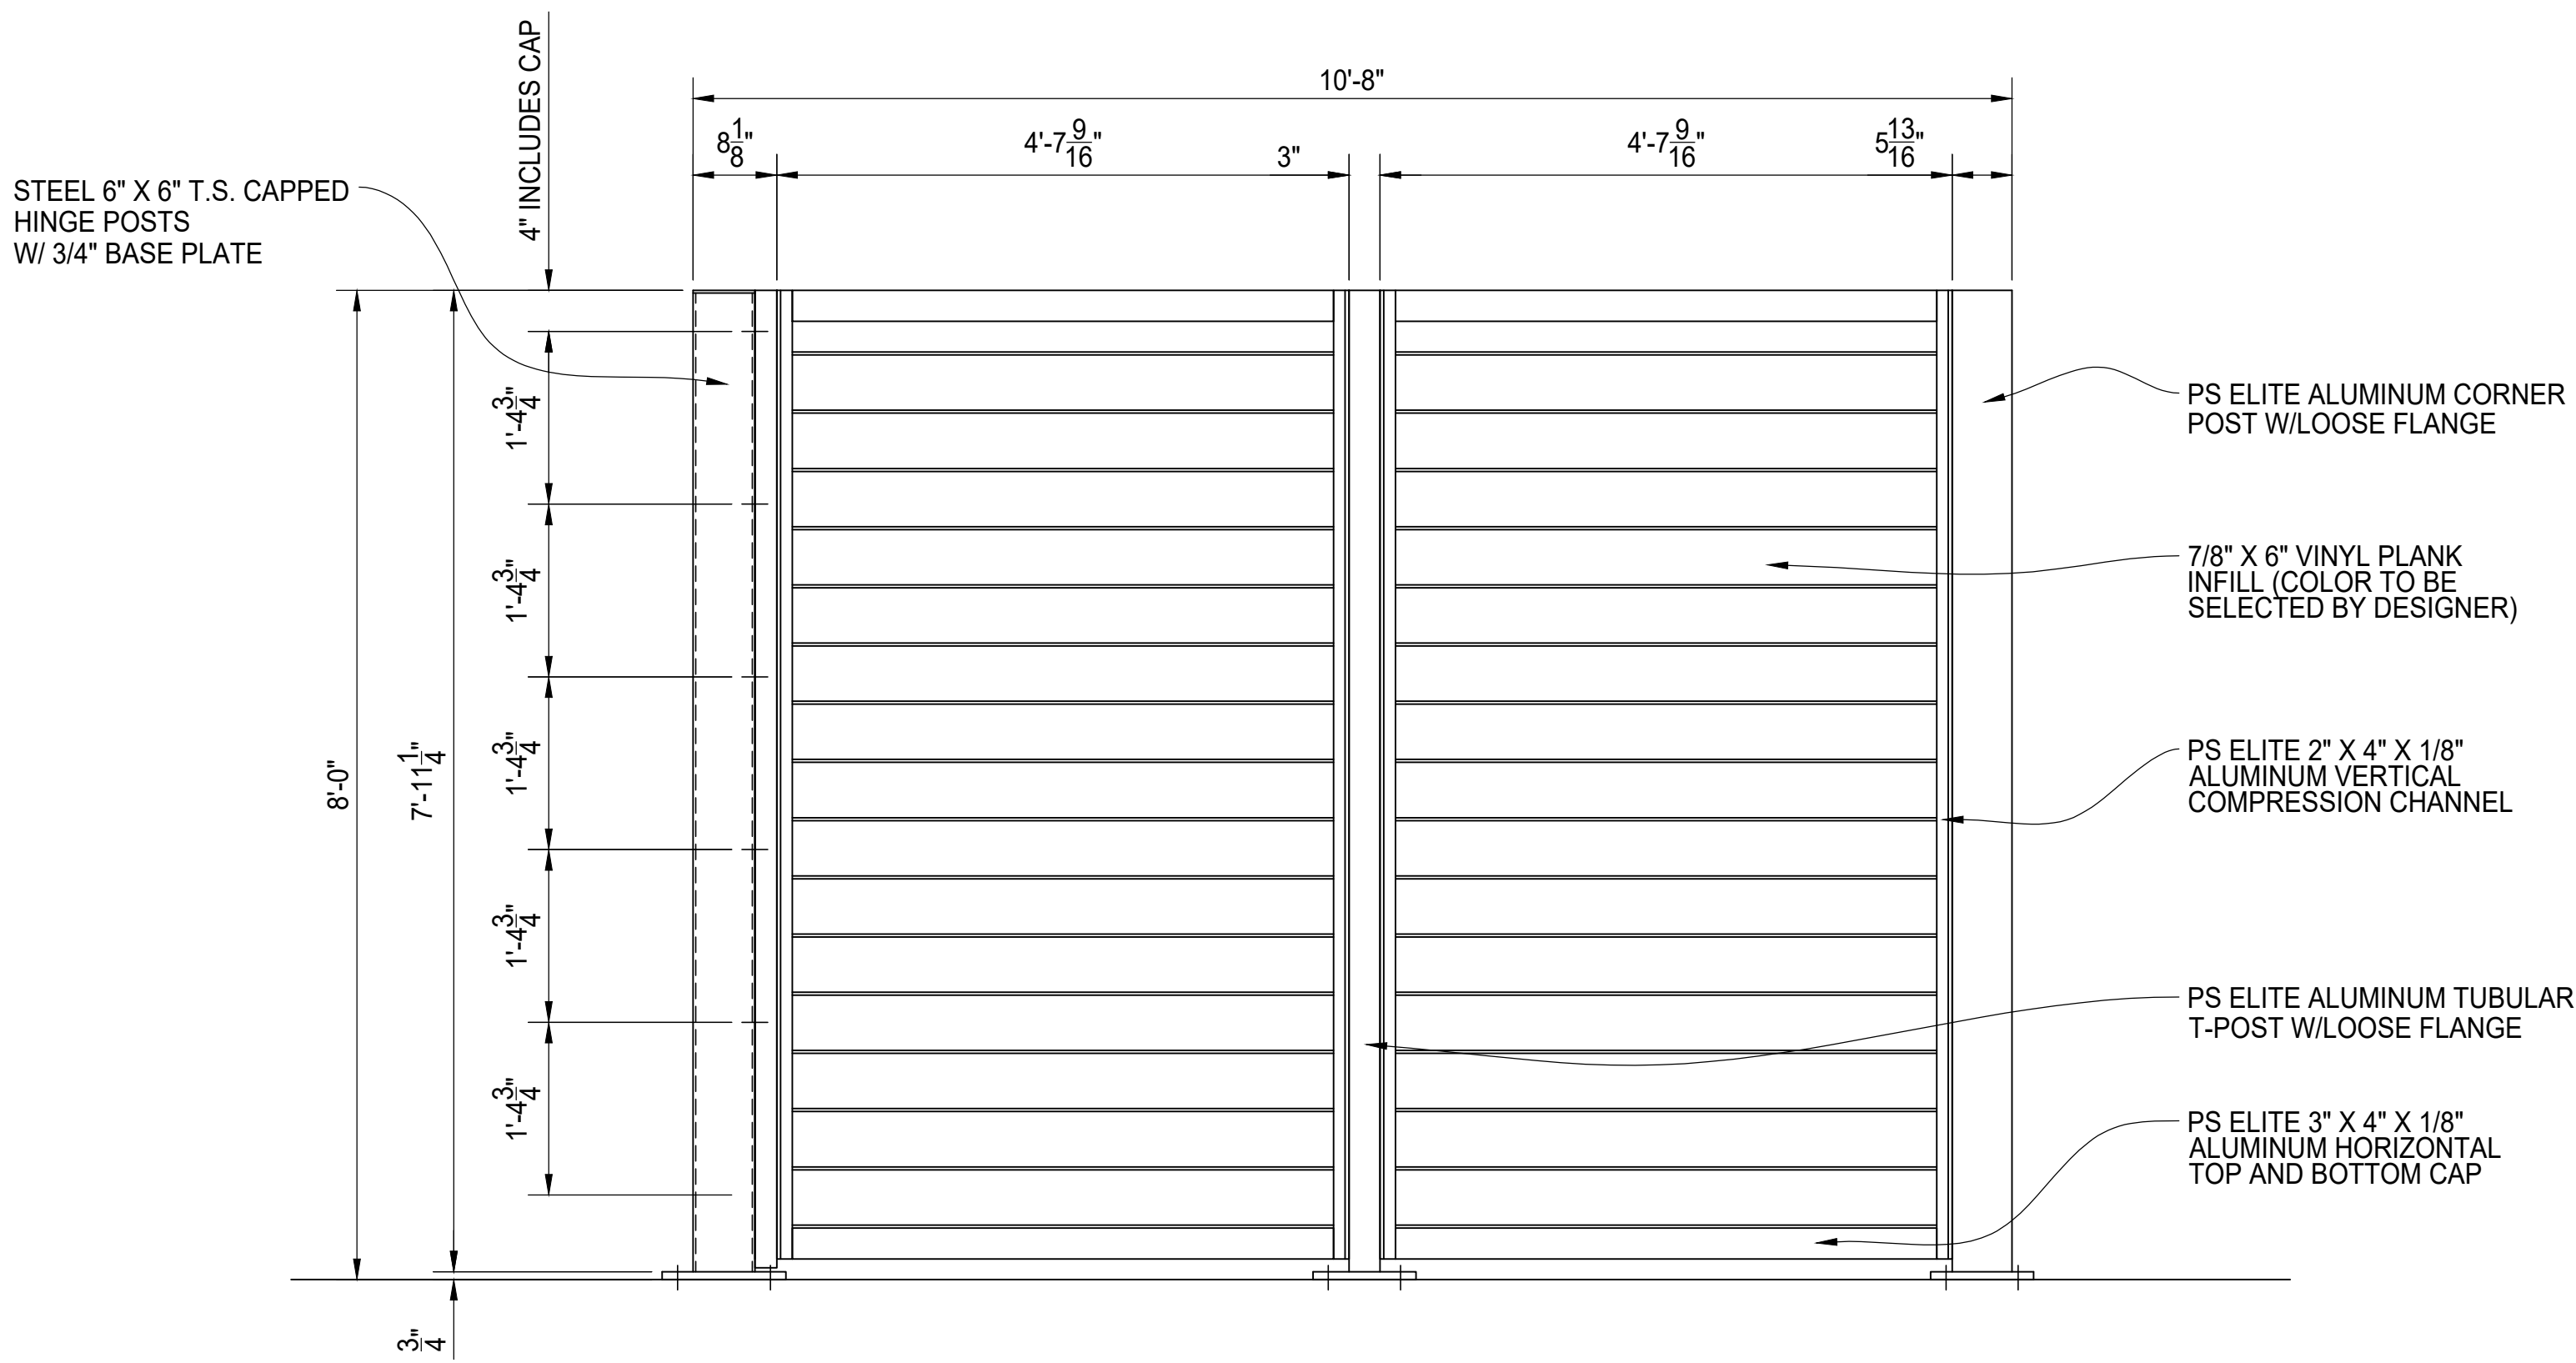


A SIDE ELEVATION VIEW

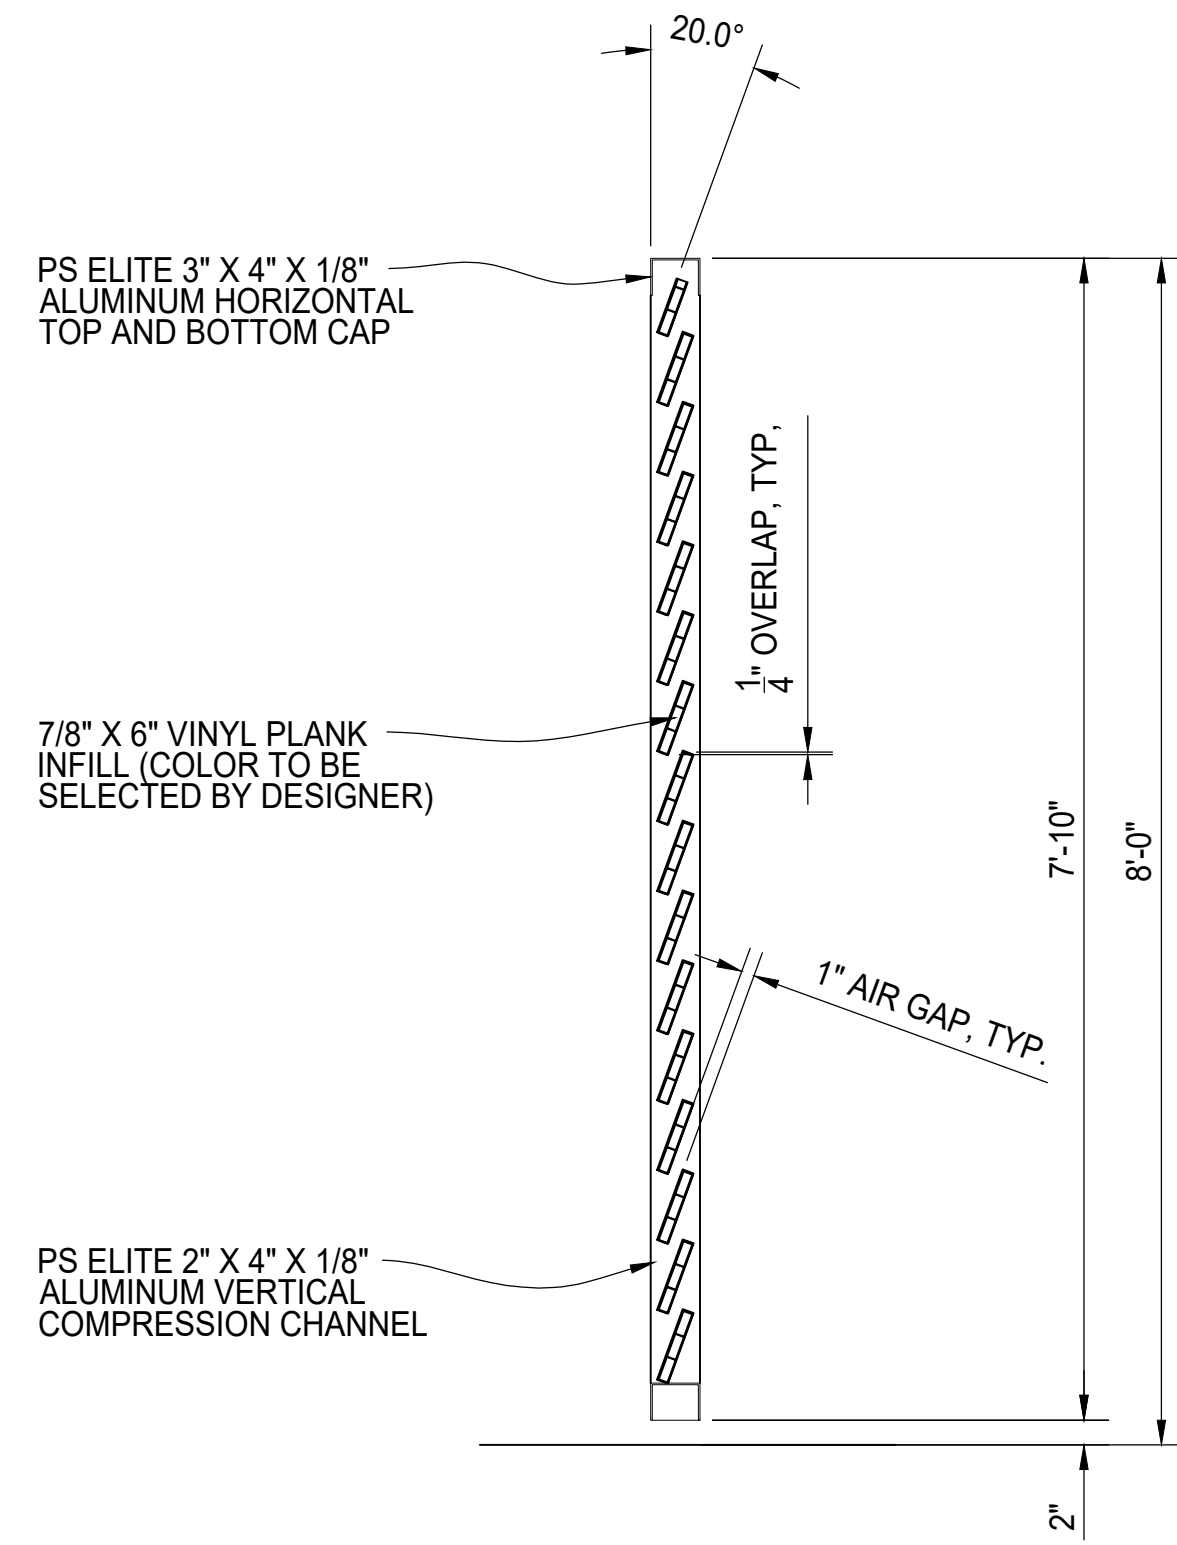


TYPICAL PANEL SECTION

PALMSHIELD ELITE ~ PATENT PENDING
LOUVERED VINYL PLANK
SINGLE DUMPSTER ENCLOSURE
SIDE ELEVATION


PALMSHIELD PROJECT #	PS25-0008	CLIENT PROJECT #	
REFERENCE JOB #		DRAWN BY	PB
CHKD BY		DATE	11/24/2025
SCALE	N.T.S.	REV	
		SHEET #	03

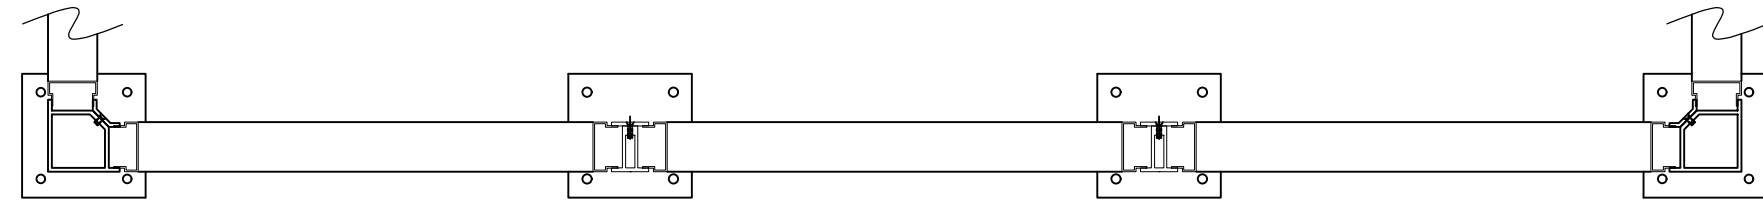

PLAN VIEW

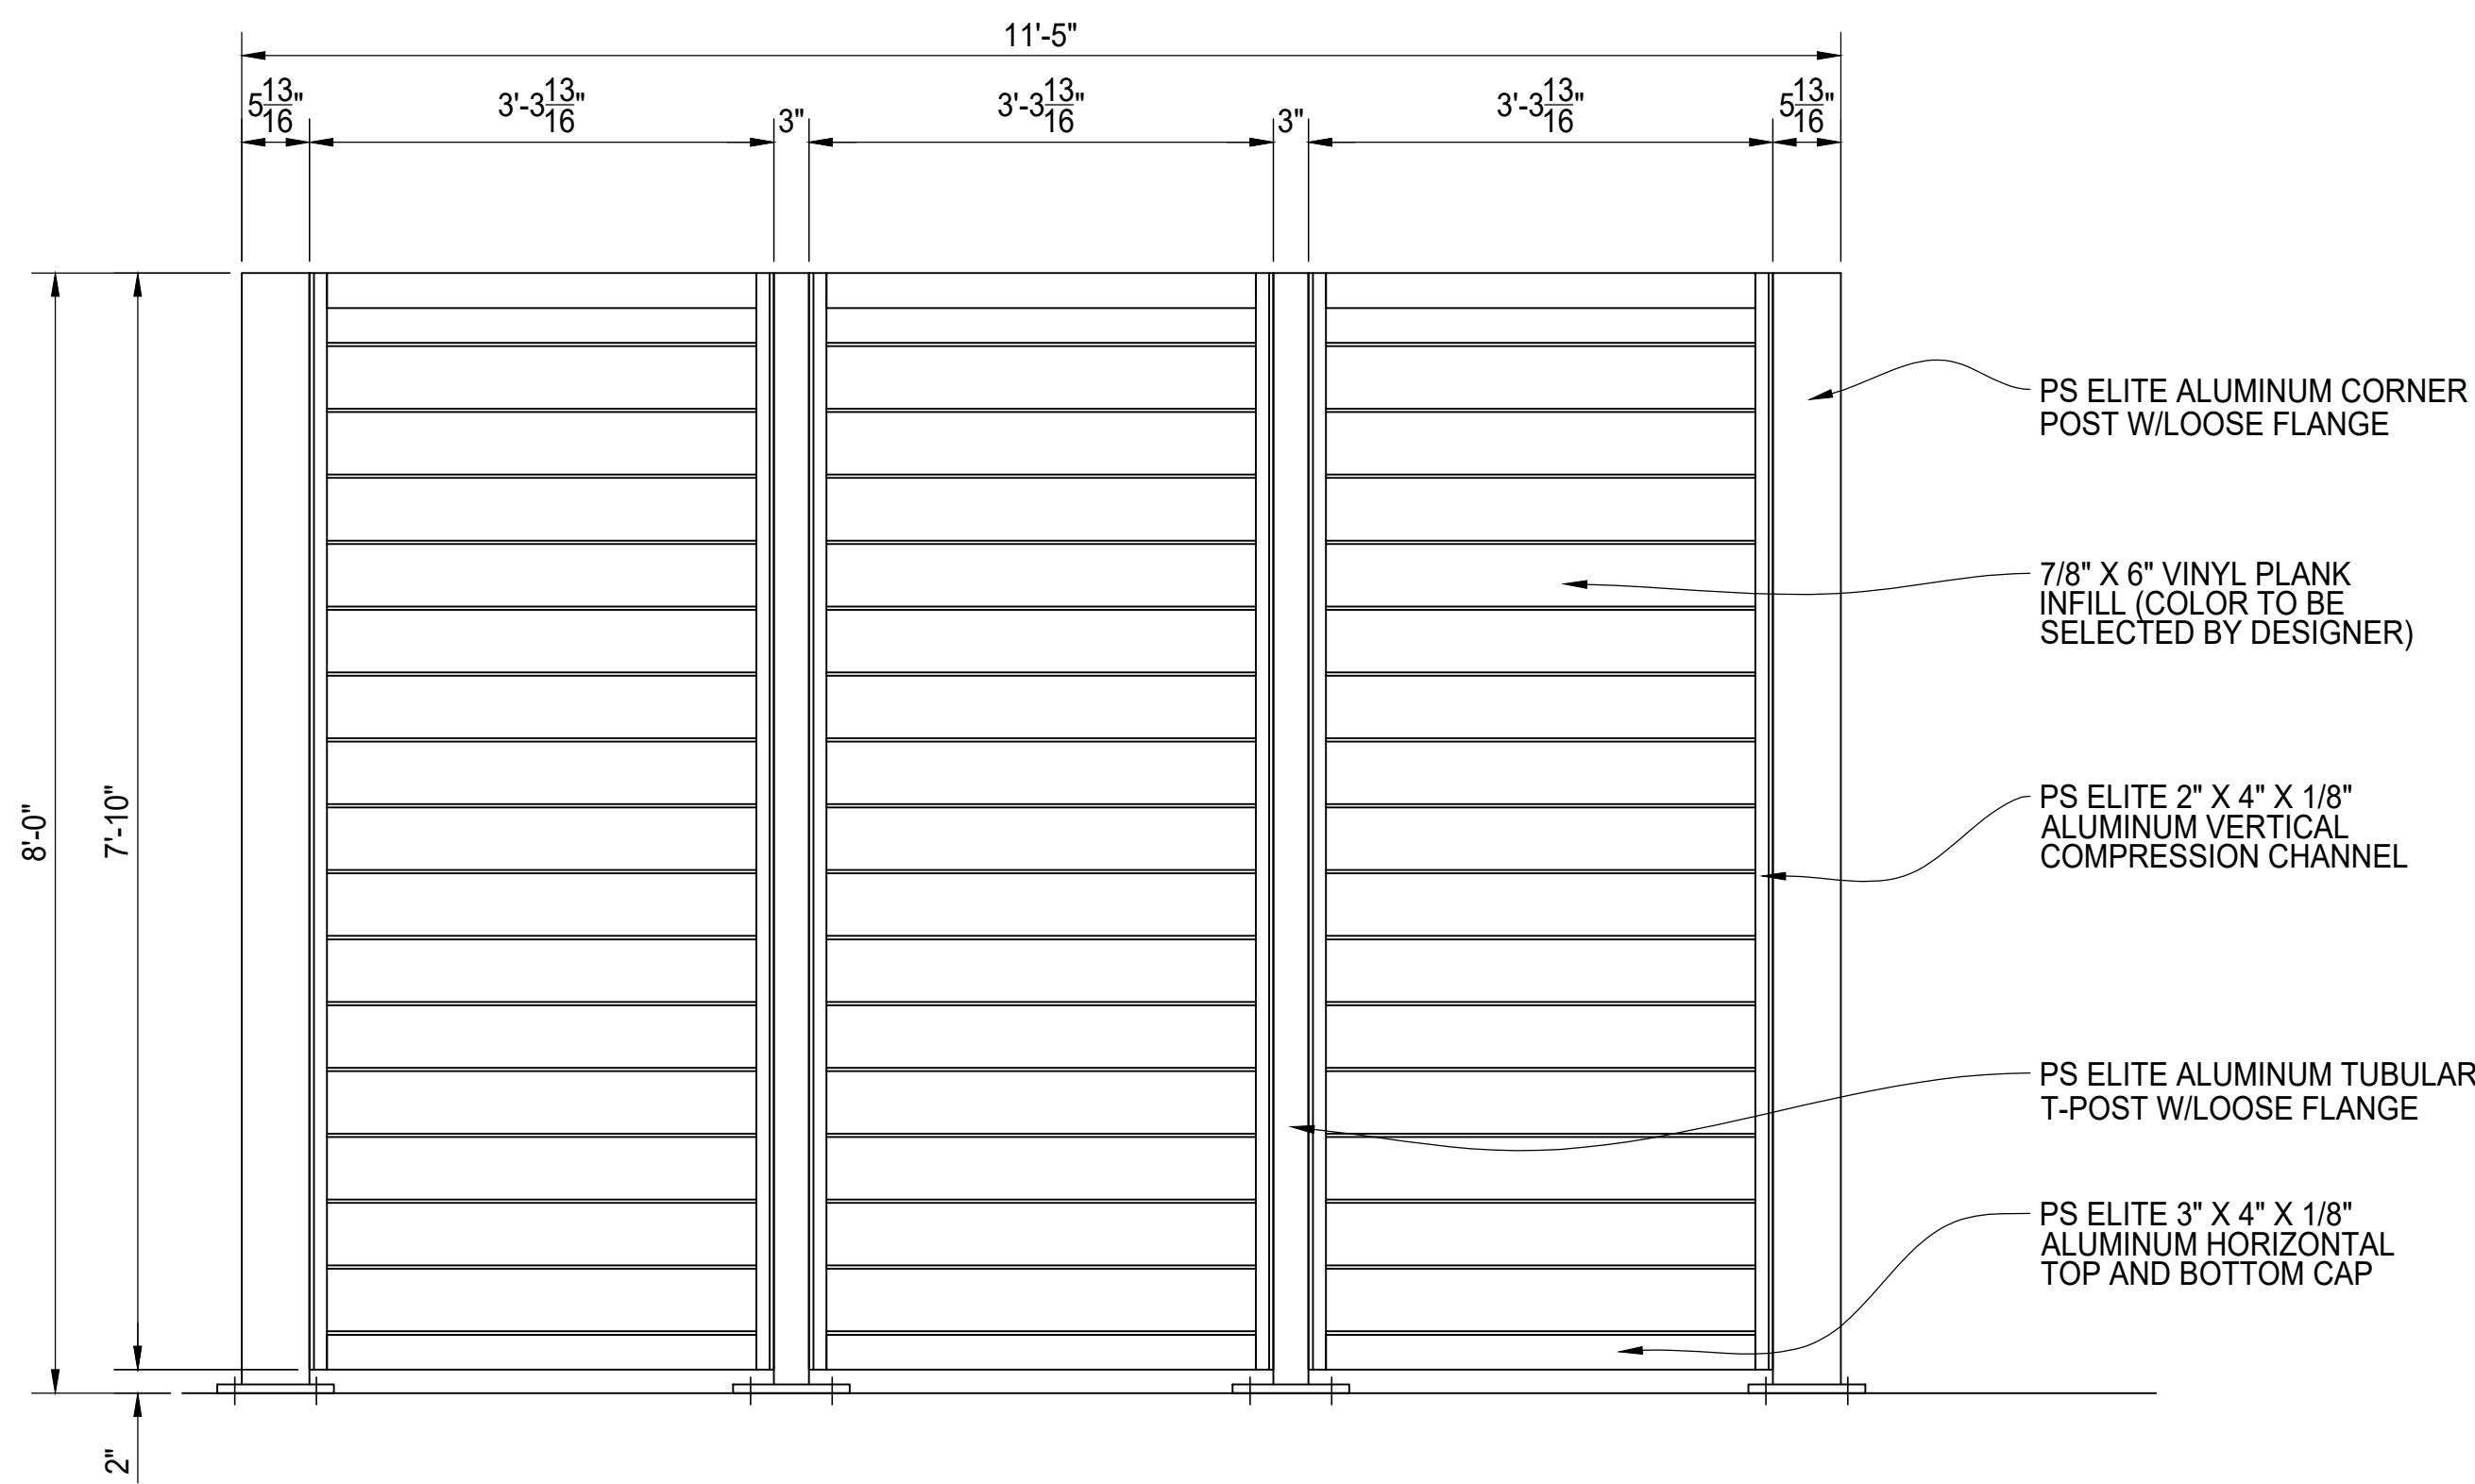


A REAR ELEVATION VIEW

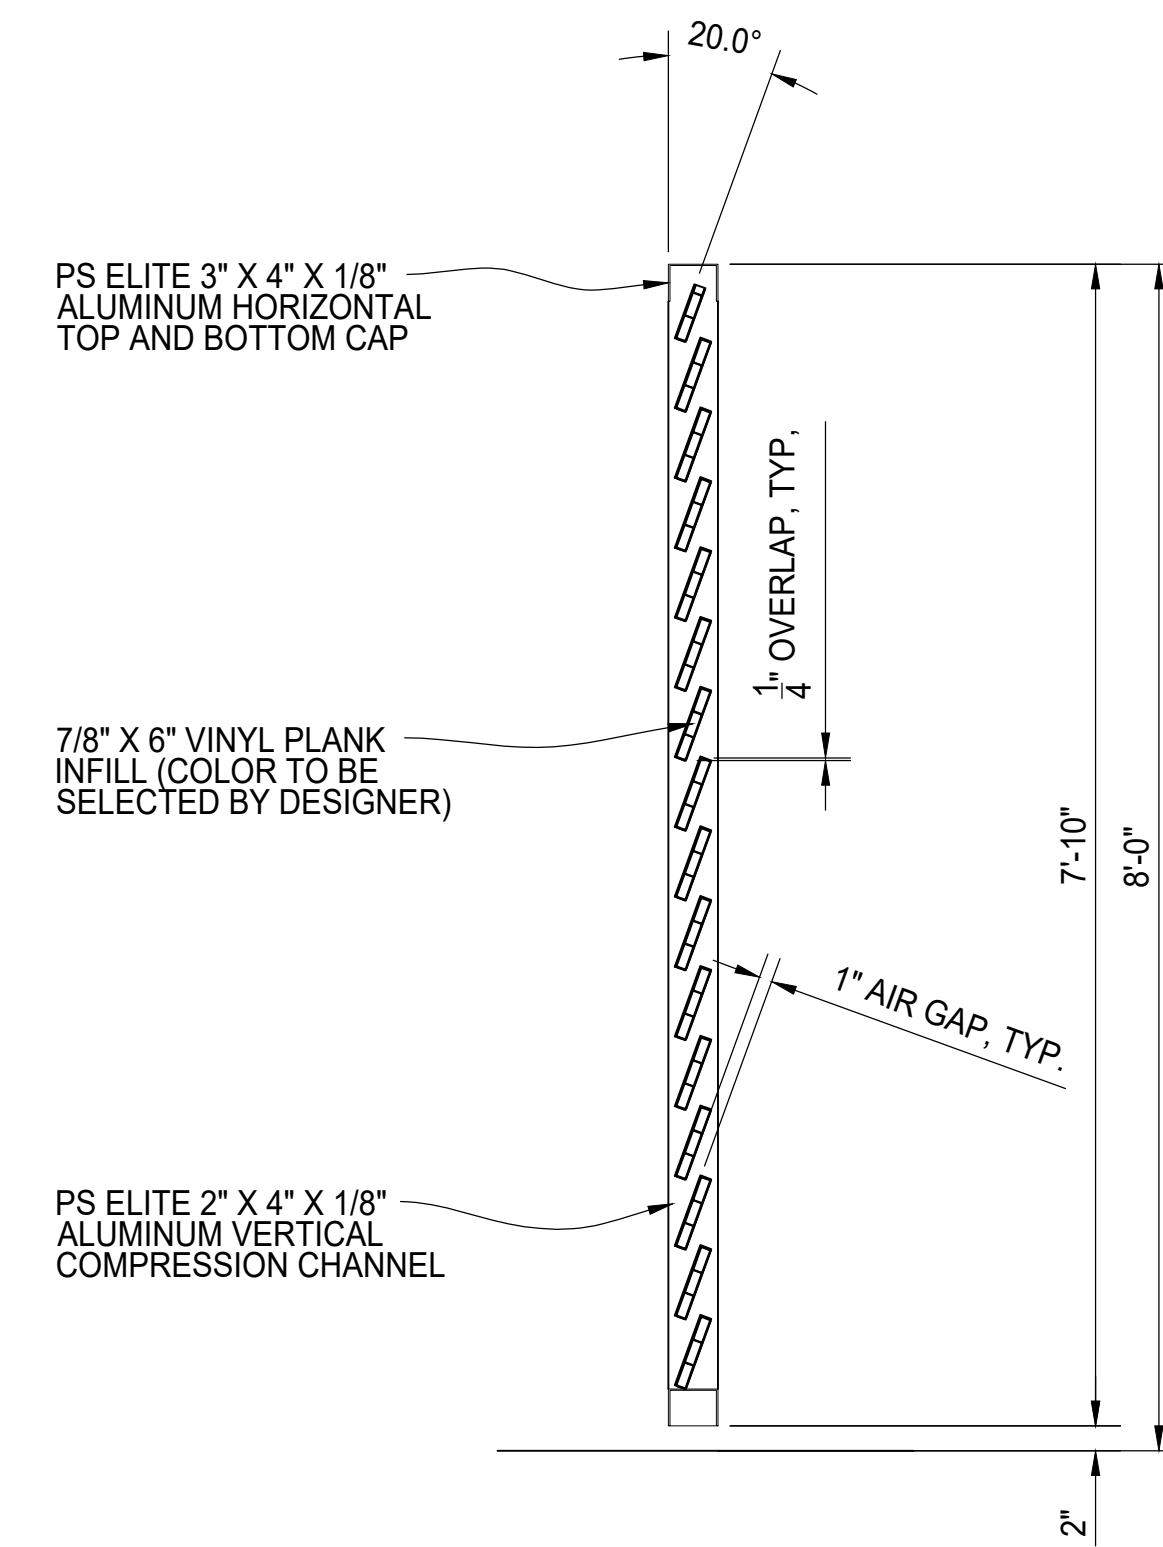




TYPICAL PANEL SECTION

PALMSHIELD ELITE ~ PATENT PENDING
LOUVERED VINYL PLANK
SINGLE DUMPSTER ENCLOSURE
REAR ELEVATION

PALMSHIELD PROJECT #	PS25-0008	CLIENT PROJECT #	
REFERENCE JOB #		DRAWN BY	PB
CHKD BY		SCALE	N.T.S.
		DATE	11/24/2025
		REV	
		SHEET #	04

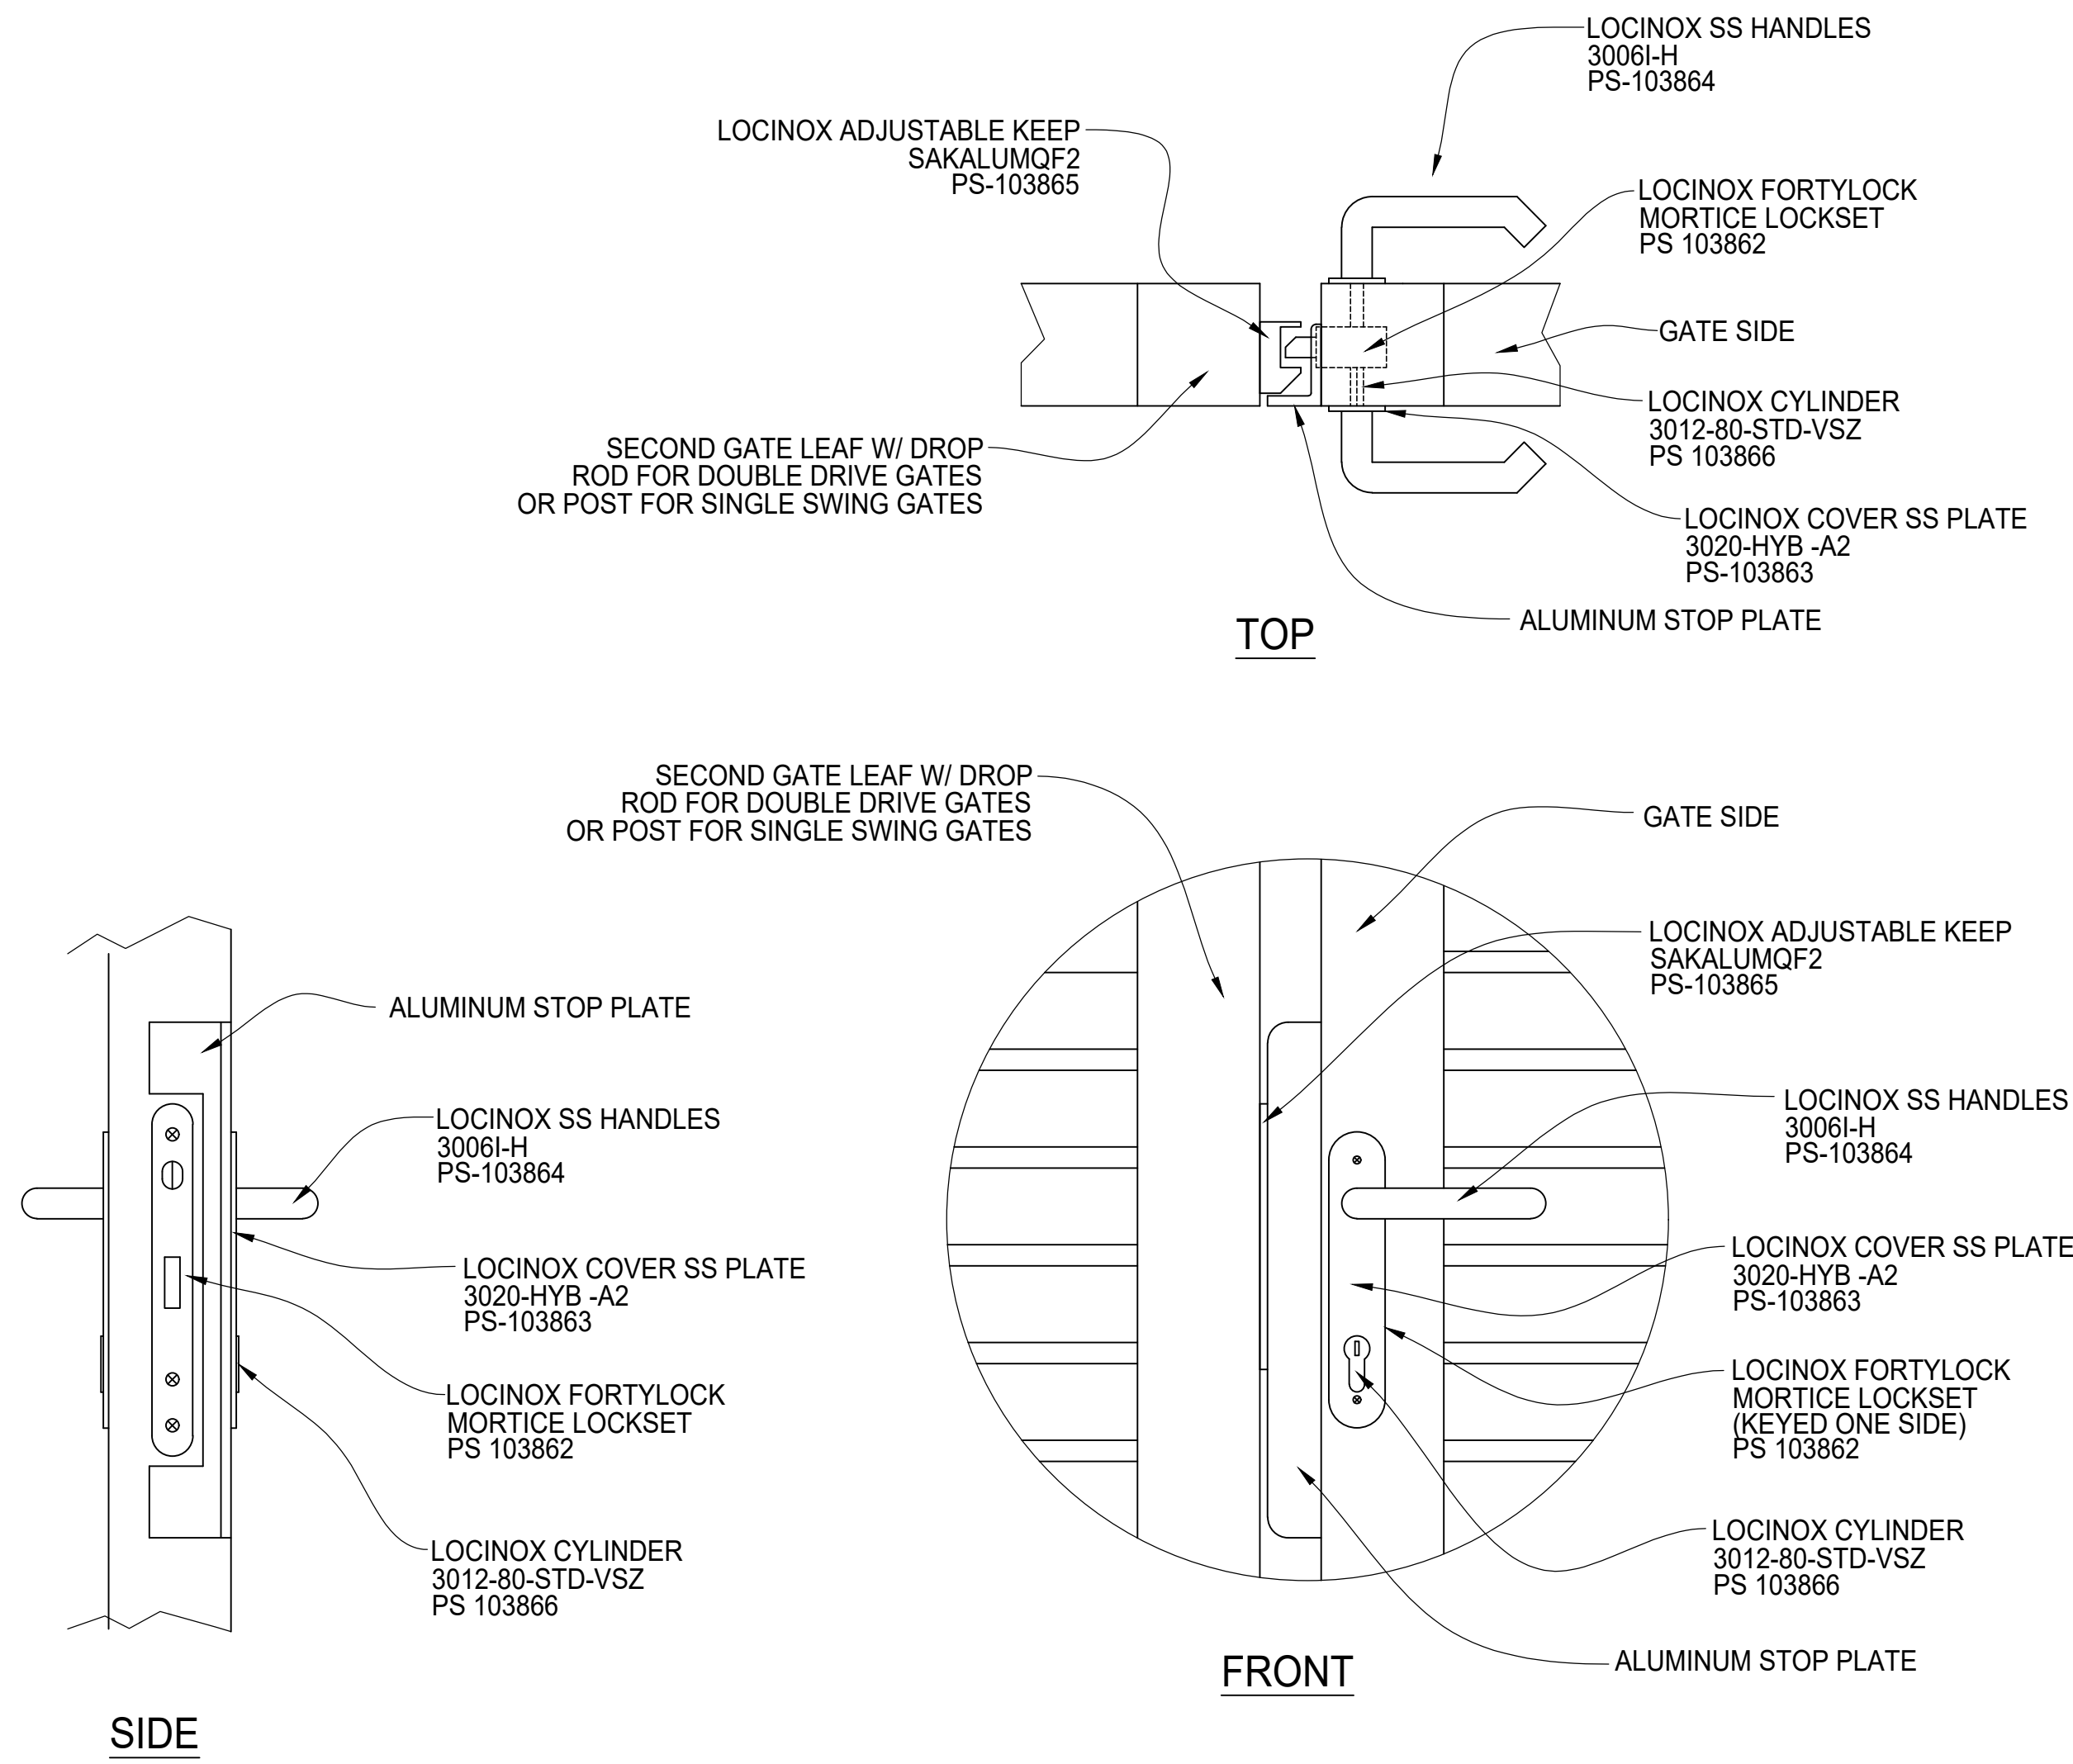


LATCH AND LOCK DETAIL

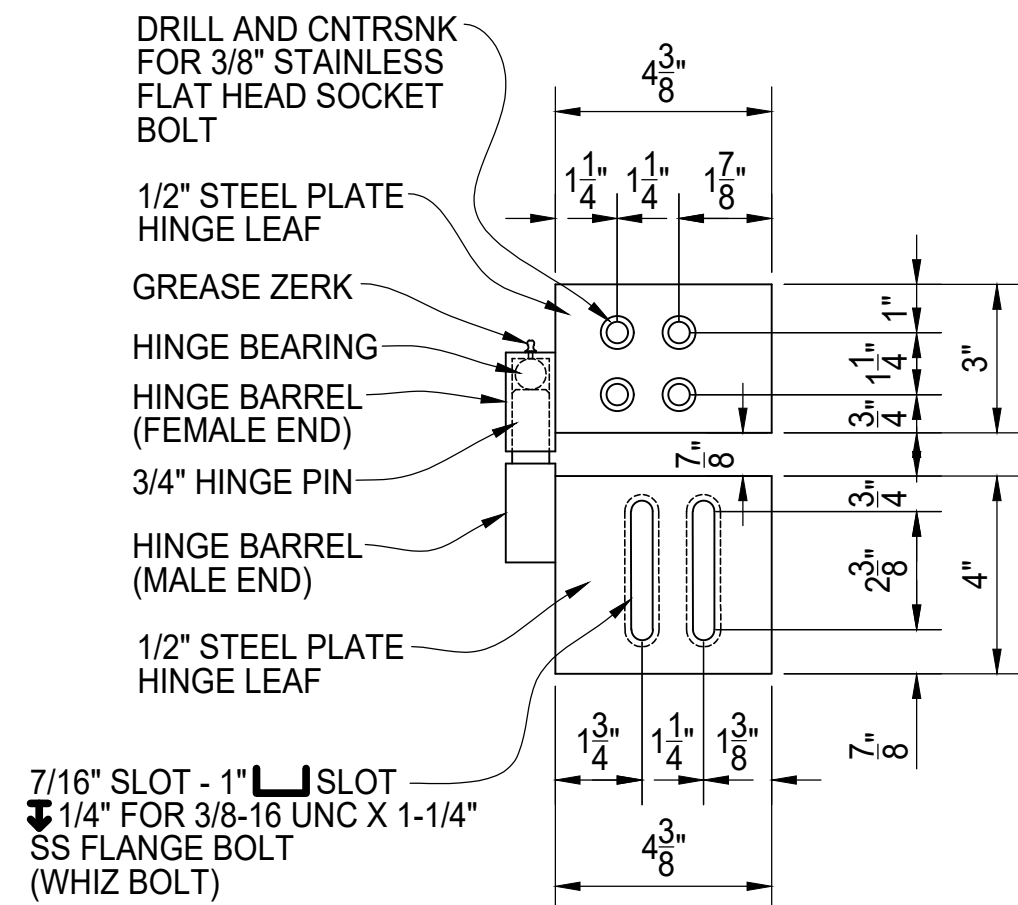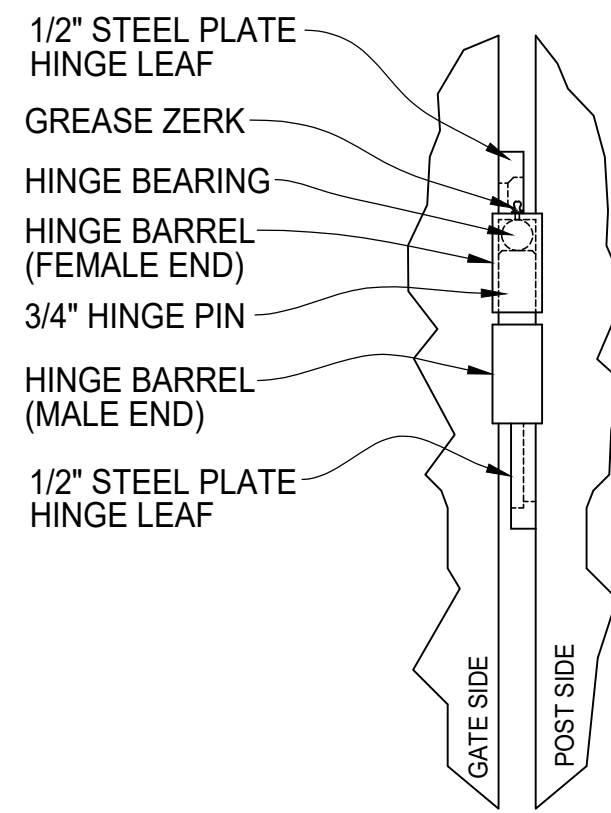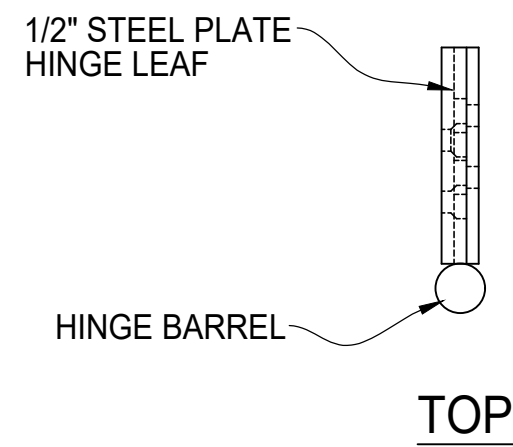


GORILLA HINGE 3000 DETAIL

ZERK END IS FEMALE AND BOLTS TO GATE FRAME.
MALE END IS TO BE BOLTED TO GATE POST.
MALE END HINGE LEAF PLATE IS SLOTTED TO
ALLOW FOR 3/4" ADJUSTMENT UP OR DOWN FOR
PROPER ALIGNMENT.
A "STOP" CAN BE FIELD WELDED TO THE GATE POST
ABOVE THE HINGE TO PREVENT LIFT OFF.
GORILLA HINGES ARE PRE-GREASED, BUT SHOULD
BE GREASED AGAIN UPON INSTALLATION AND
PERIODICALLY TO MAINTAIN PROPER FUNCTION.

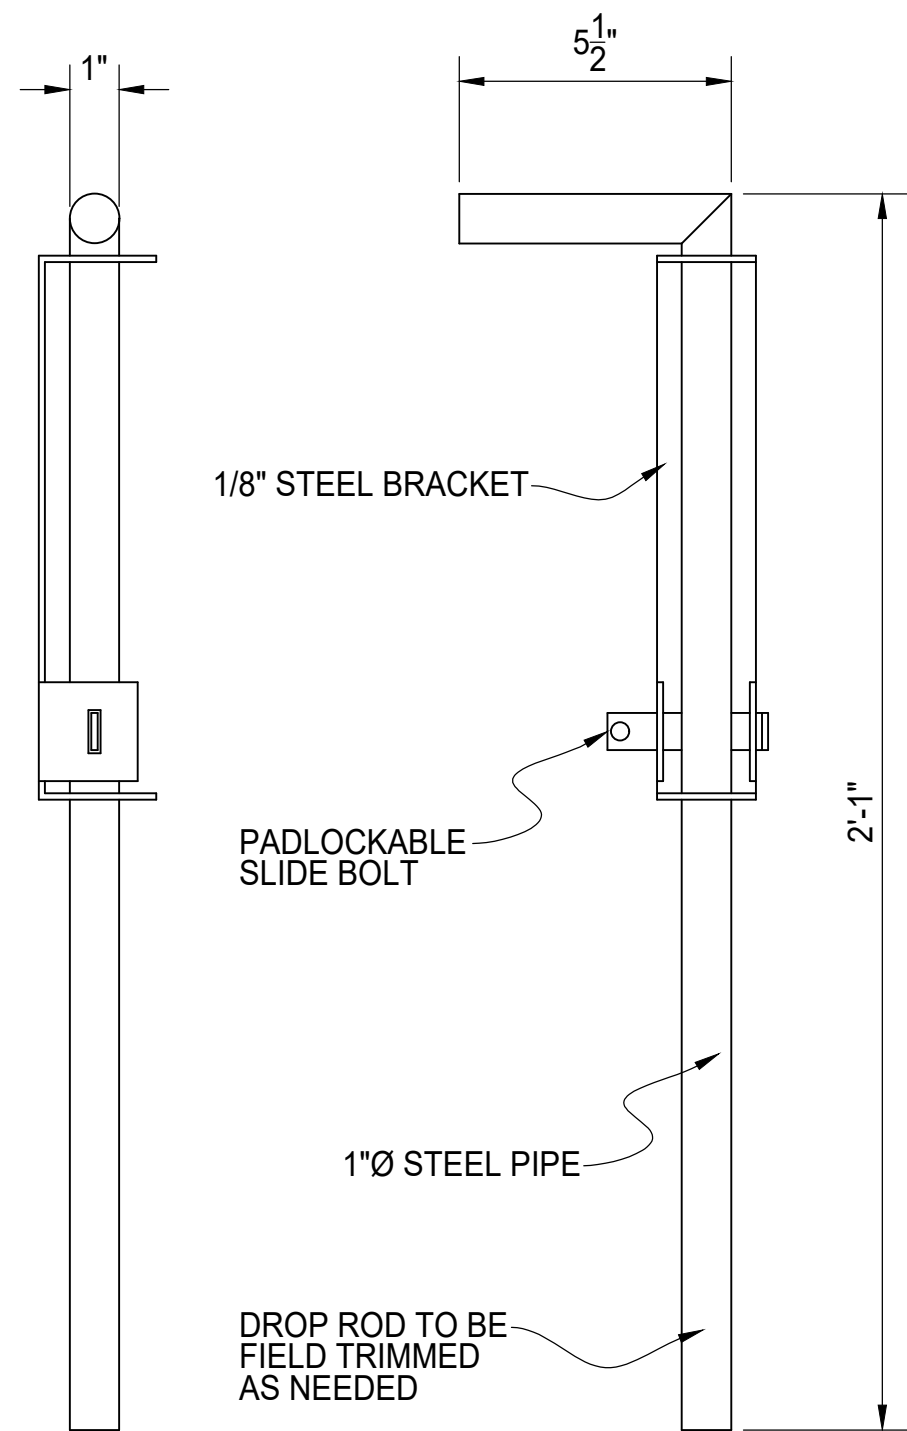


DROP ROD DETAIL

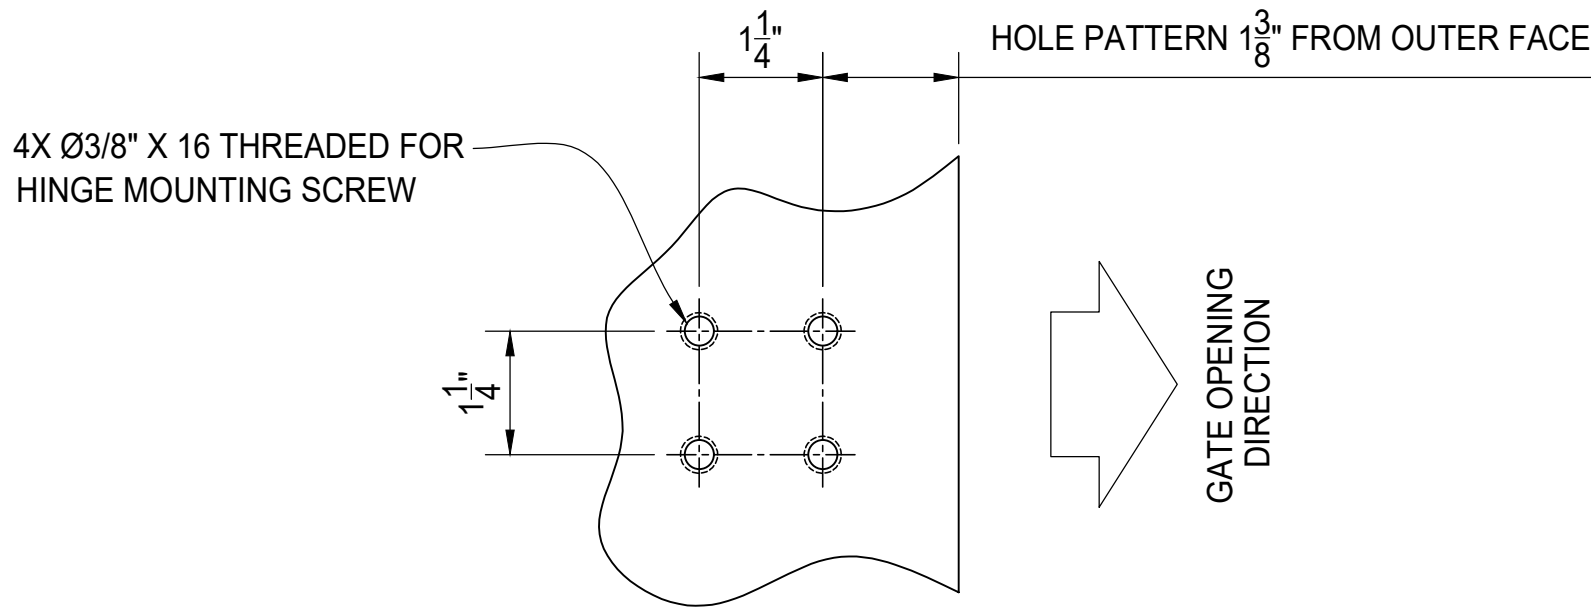

TYPICAL HINGE MOUNT HOLE PATTERN (POST)


POST OUTER FACE IS IN DIRECTION OF GATE SWING

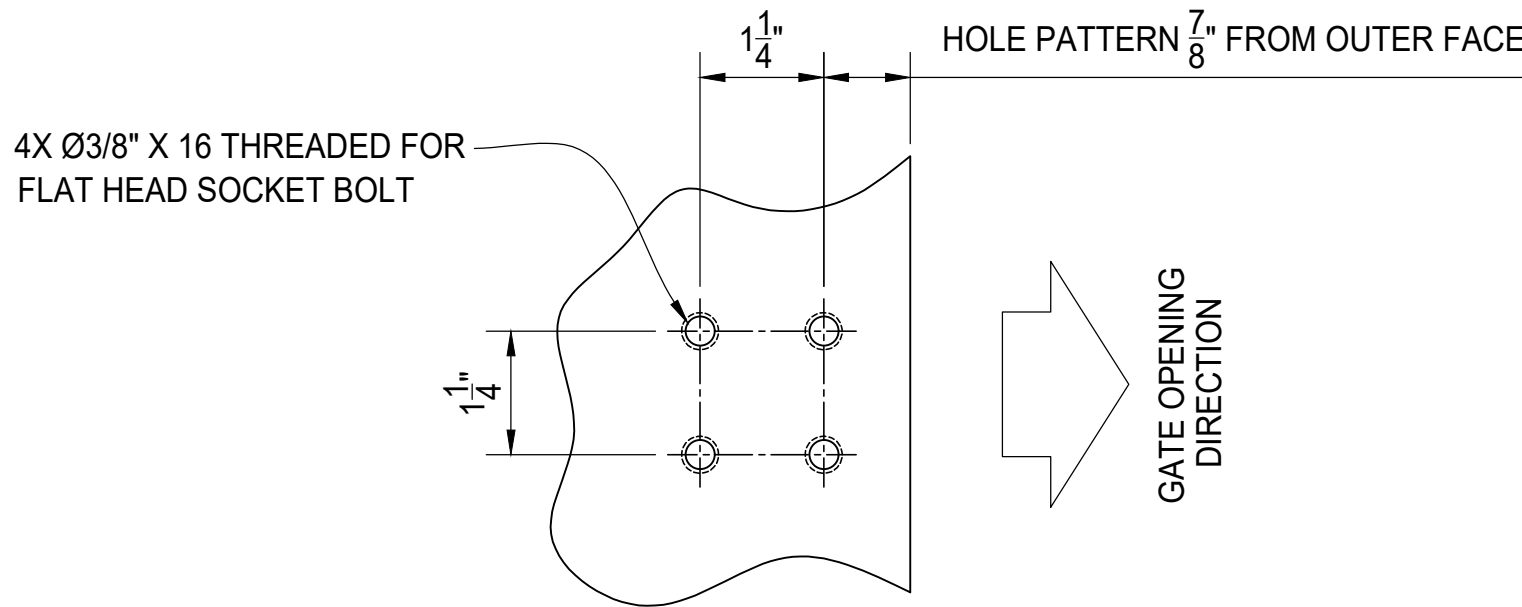


TYPICAL HINGE MOUNT HOLE PATTERN (GATE FRAME)

POST OUTER FACE IS IN DIRECTION OF GATE SWING


REV	DESCRIPTION	DATE
PALMSHIELD ELITE ~ PATENT PENDING LOUVERED VINYL PLANK GATE HARDWARE DETAILS FINISH TO BE DETERMINED		
PALMSHIELD PROJECT # REFERENCE JOB # CHKD BY: .	PS25-0008 SCALE: 3" = 1'-0"	CLIENT PROJECT # RETURN BY DATE DRAWN BY: PB DATE: 11/24/2025 REV . SHEET # 05

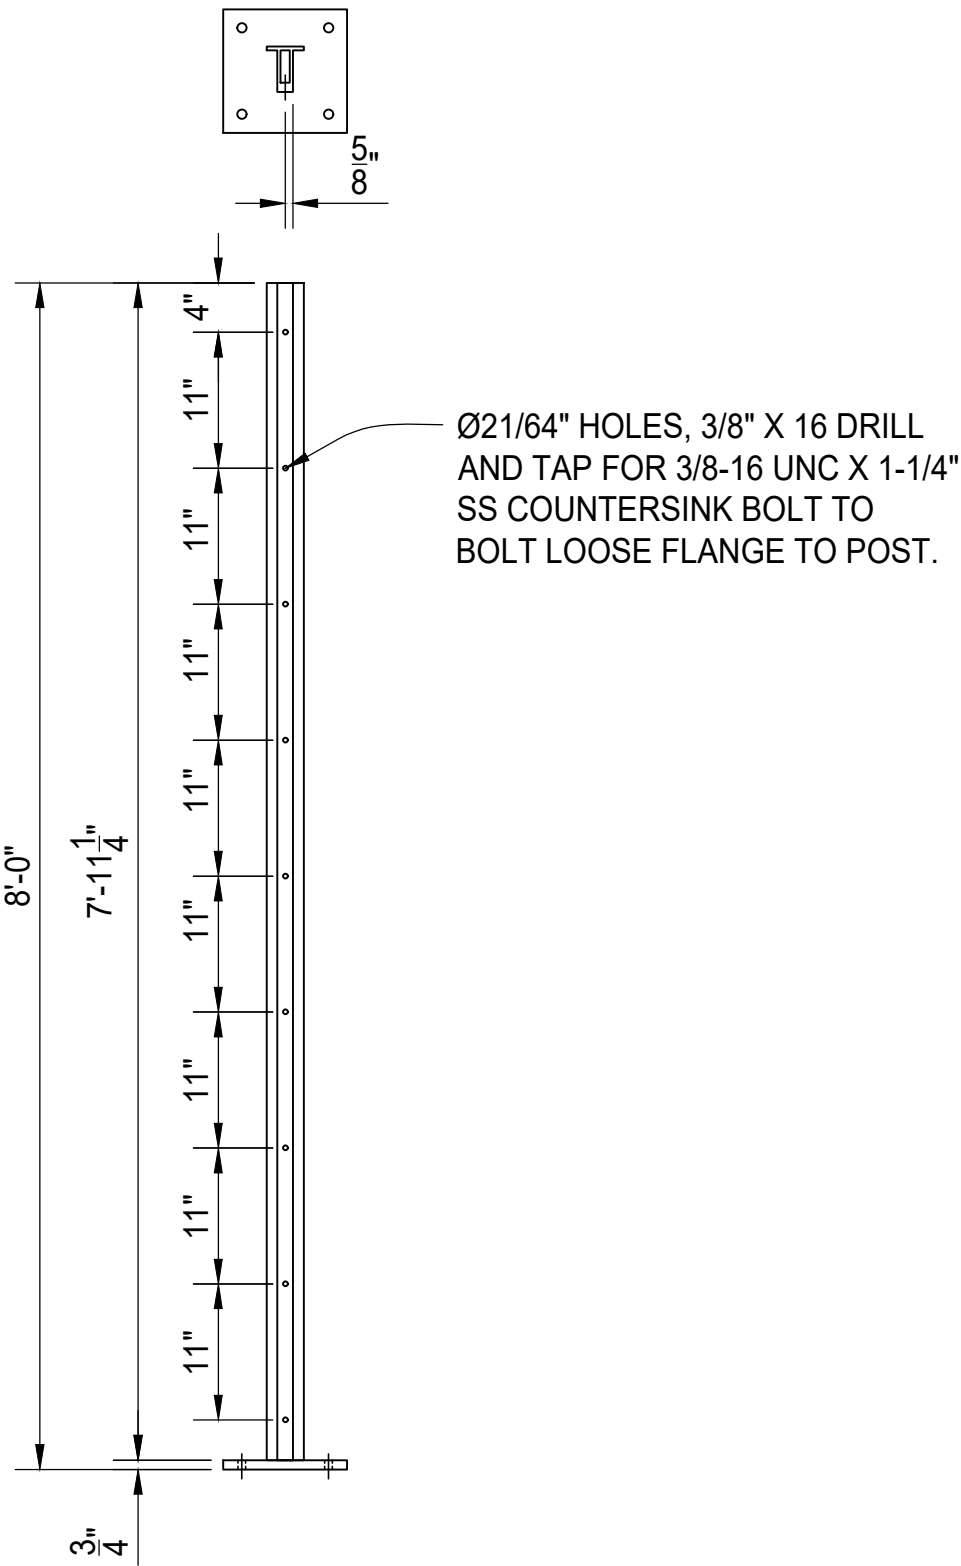


3" TUBULAR T-POST DETAIL

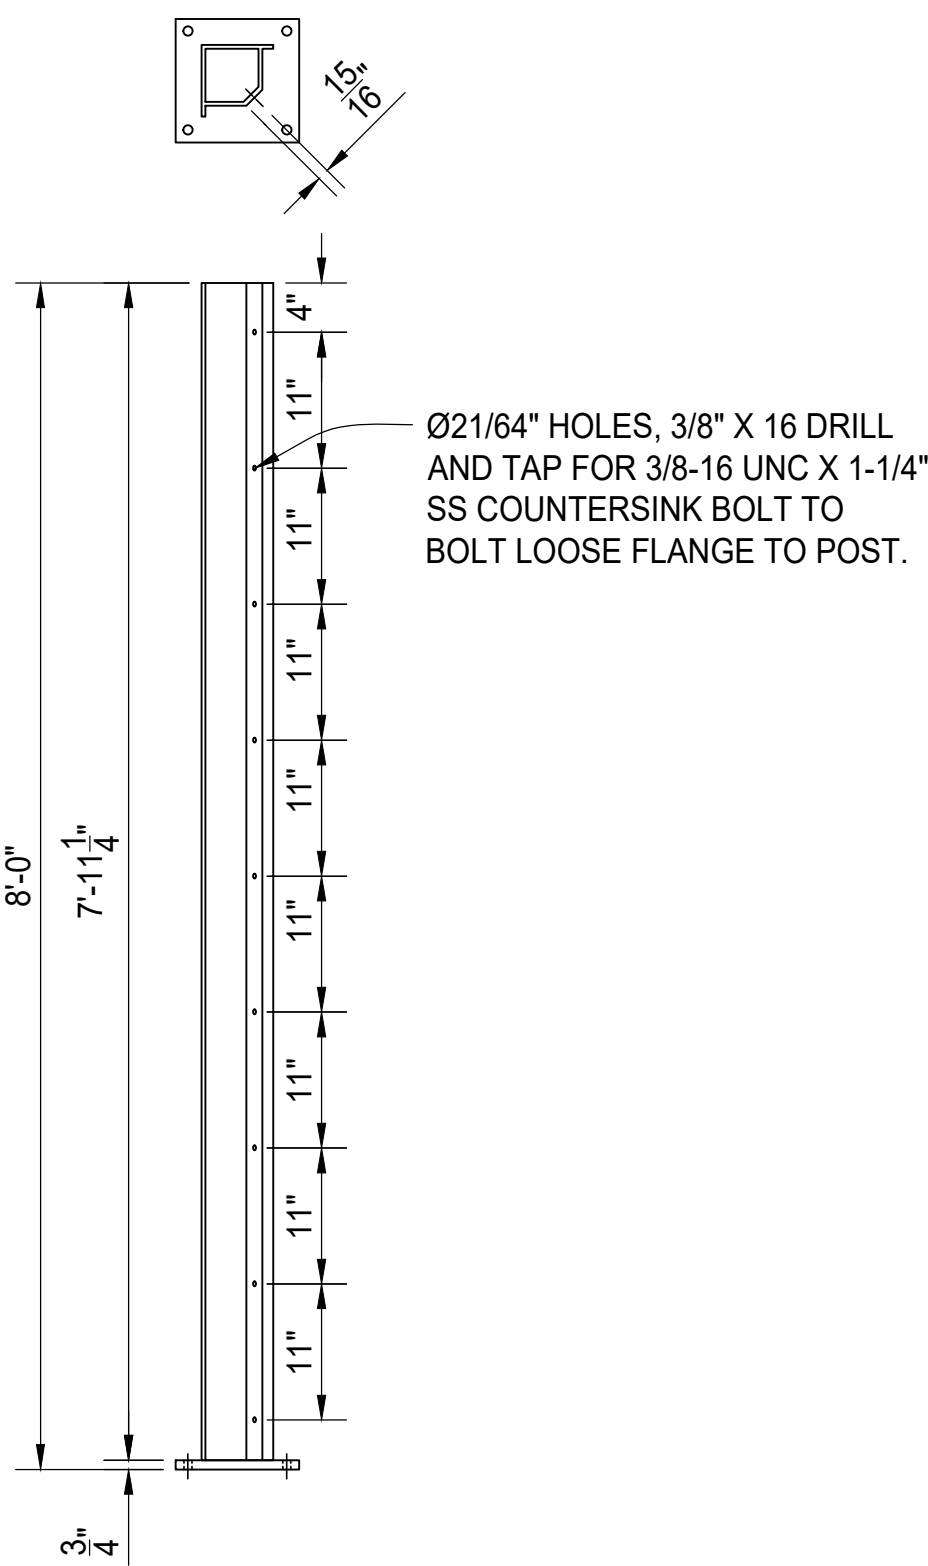


CORNER POST DETAIL

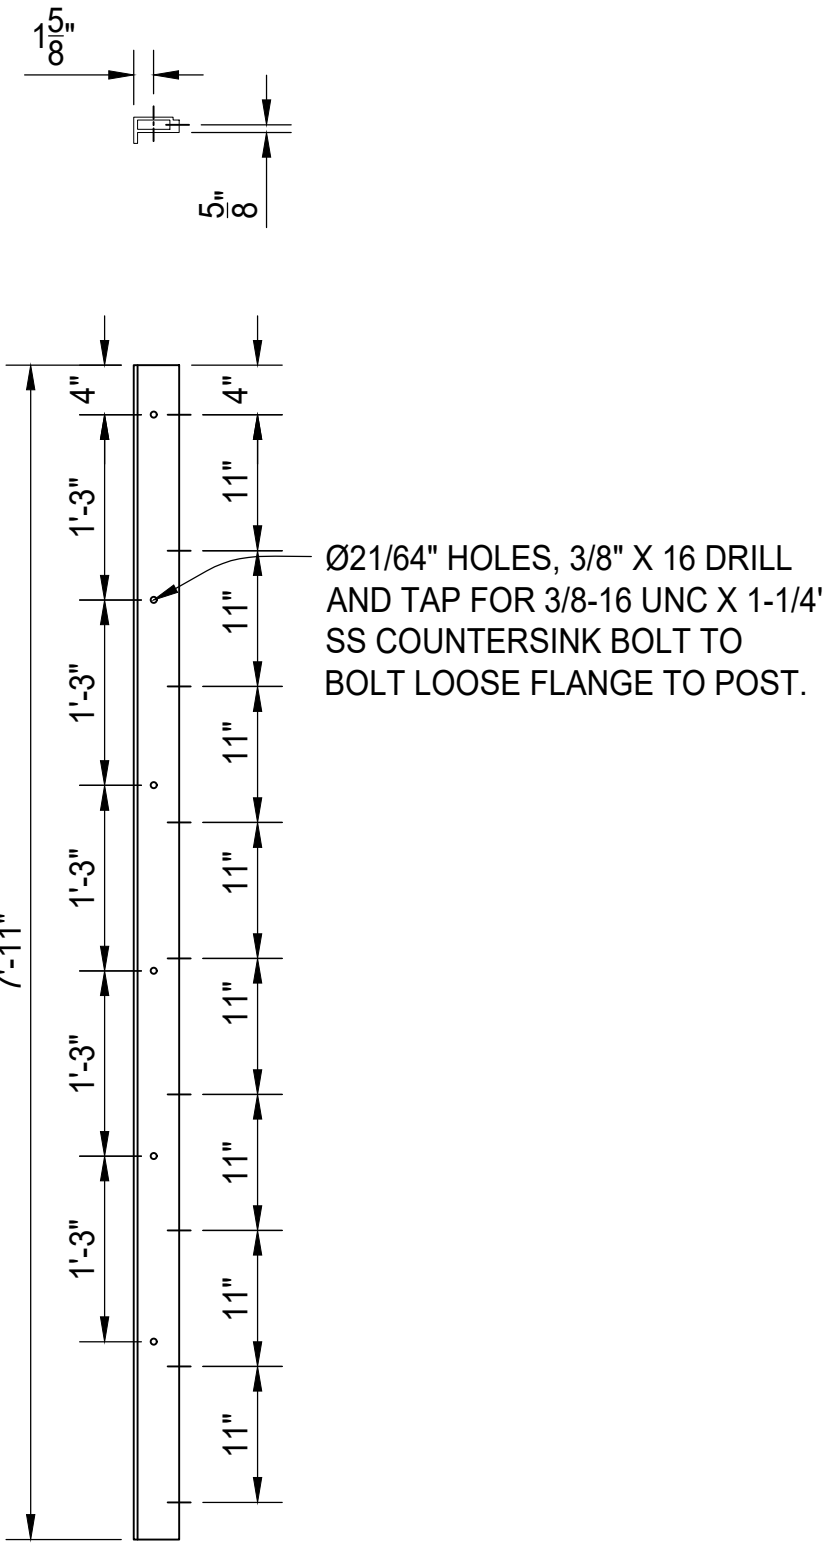


POST SLEEVE DETAIL

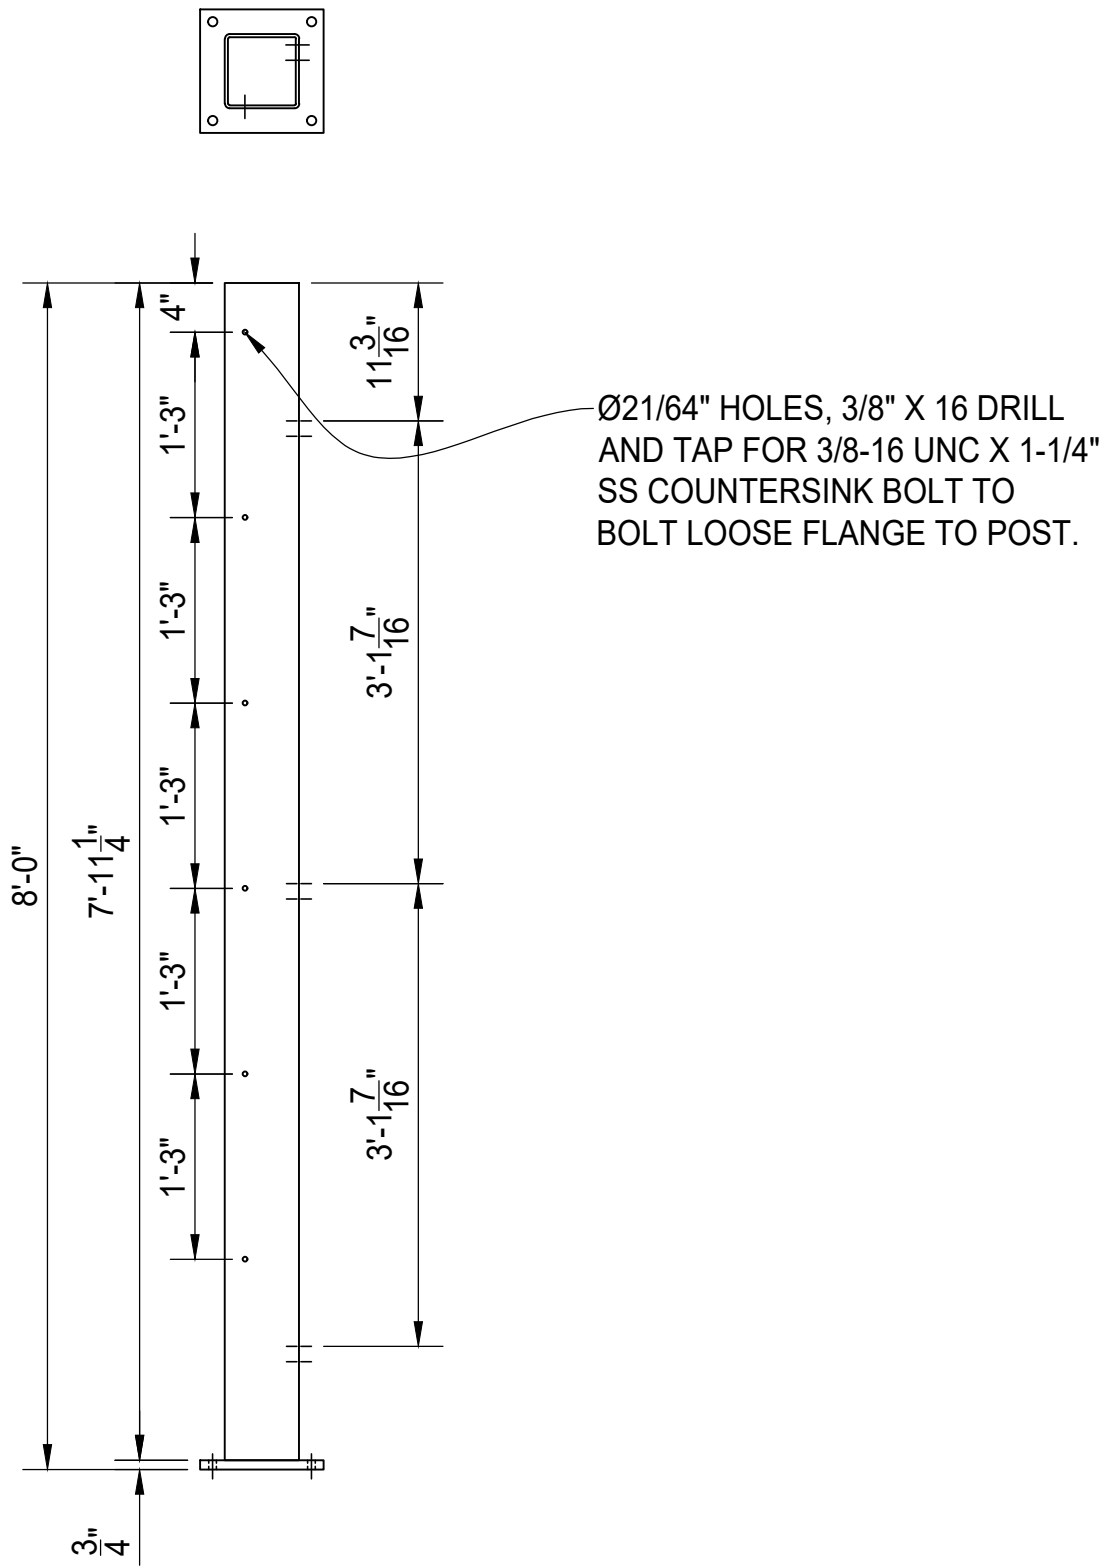


6" STEEL POST

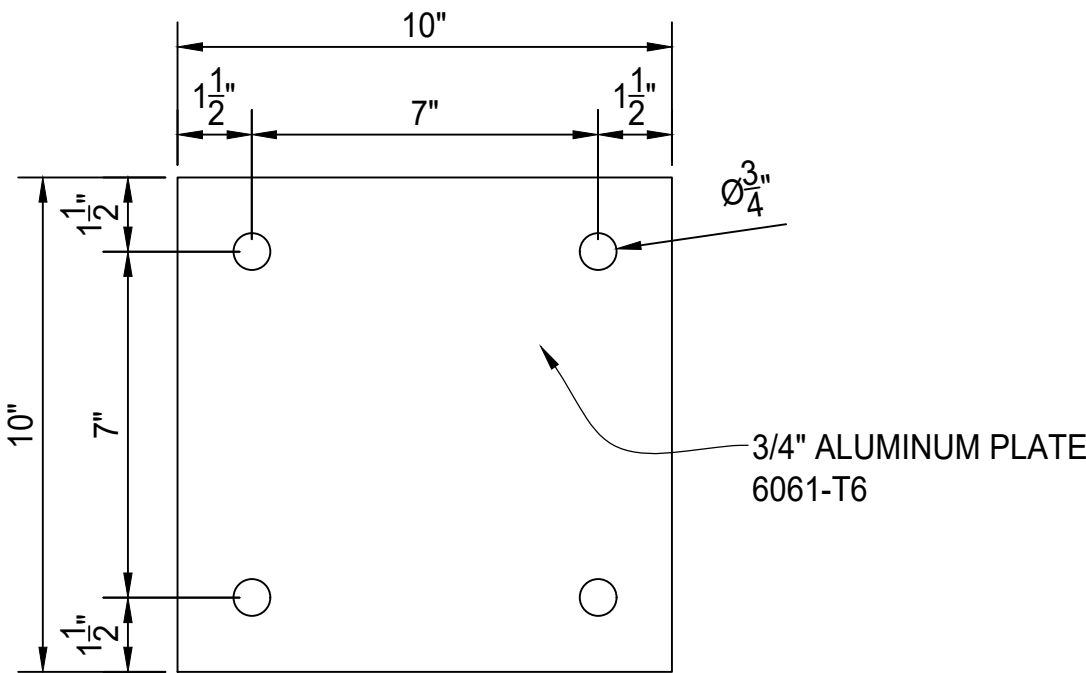


3" T-POST BASE PLATE DETAIL

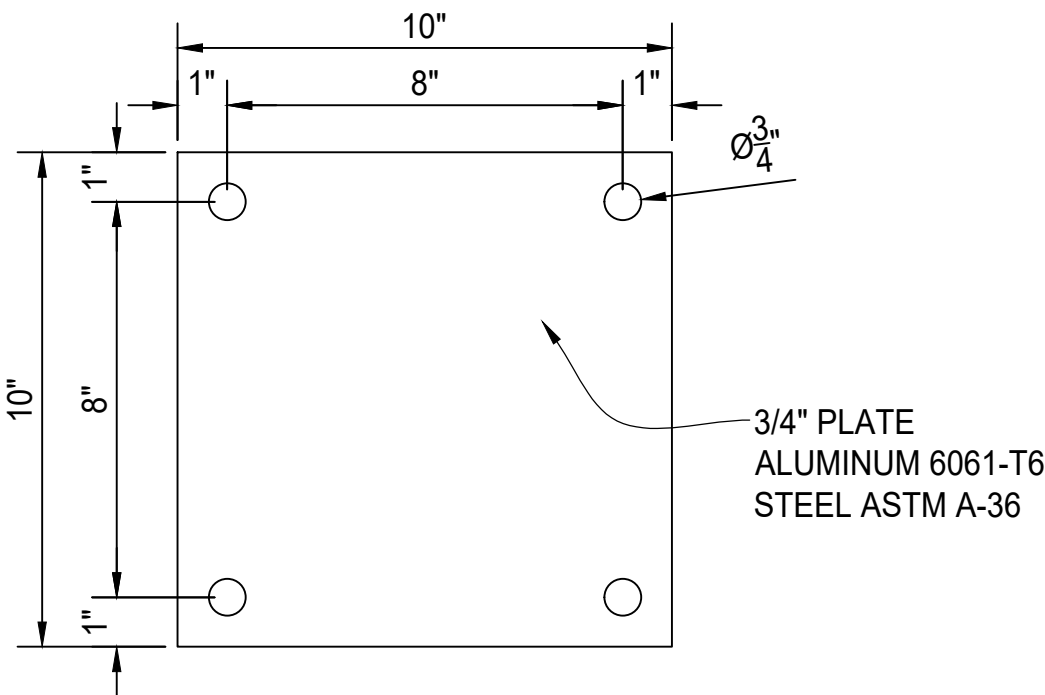


6" POST & CORNER POST BASE PLATE DETAIL

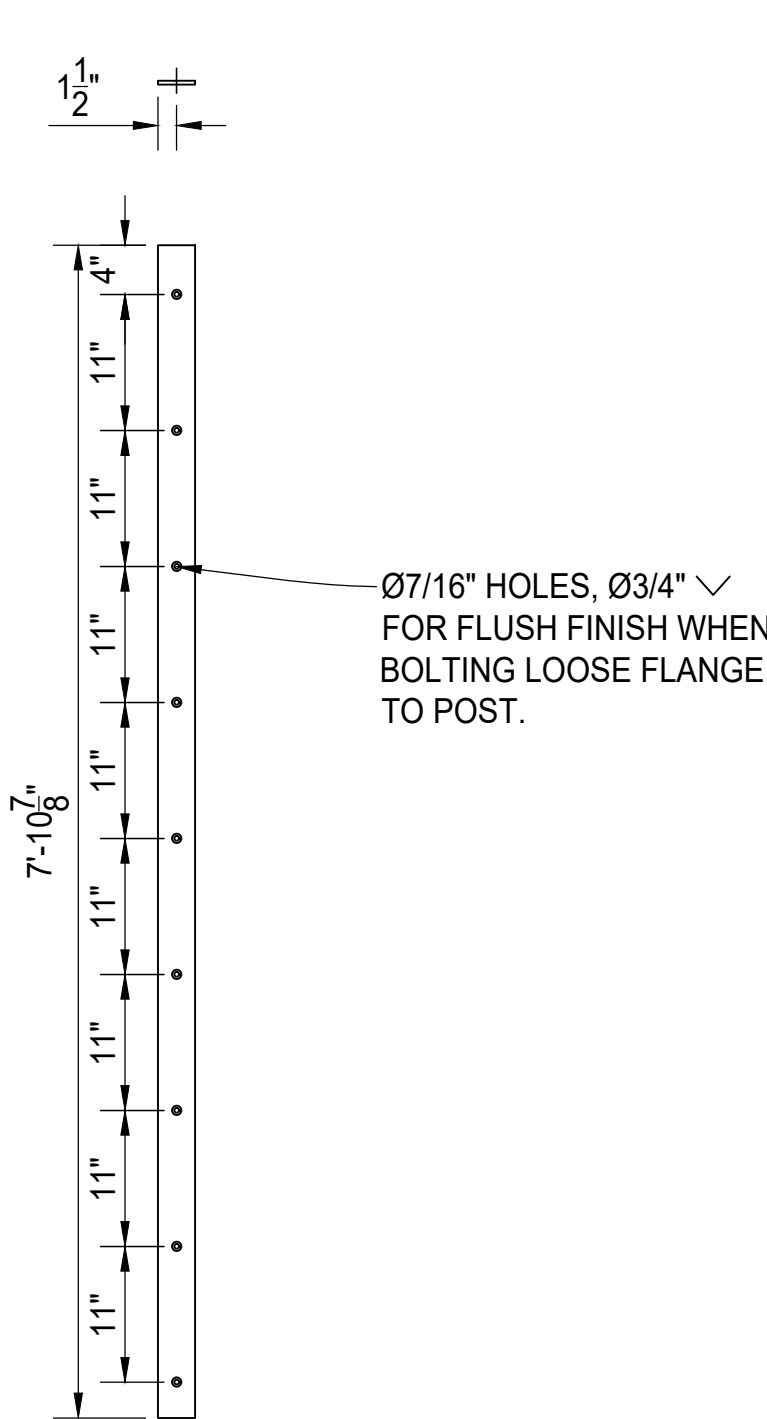

3" T-POST LOOSE FLANGE DETAIL

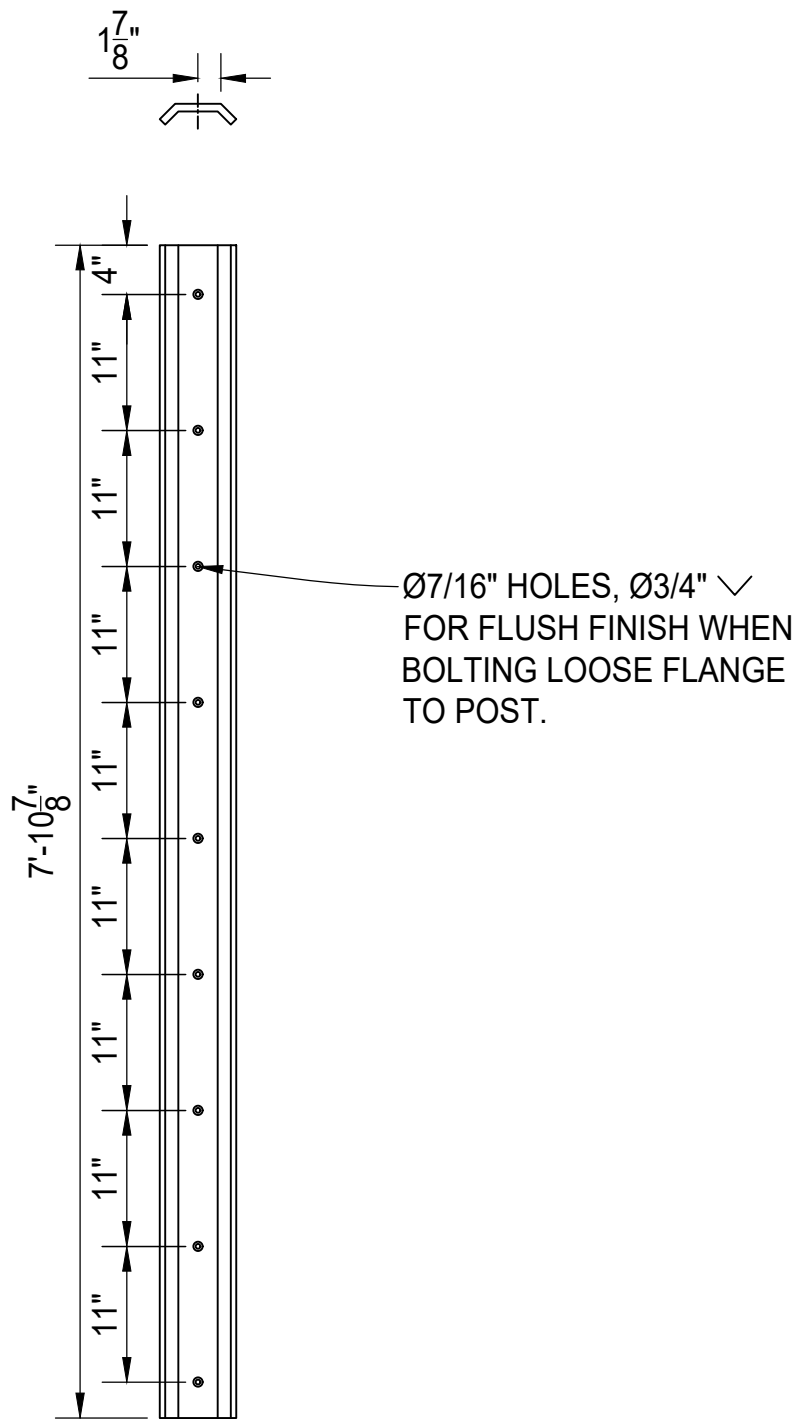

CORNER POST LOOSE FLANGE DETAIL

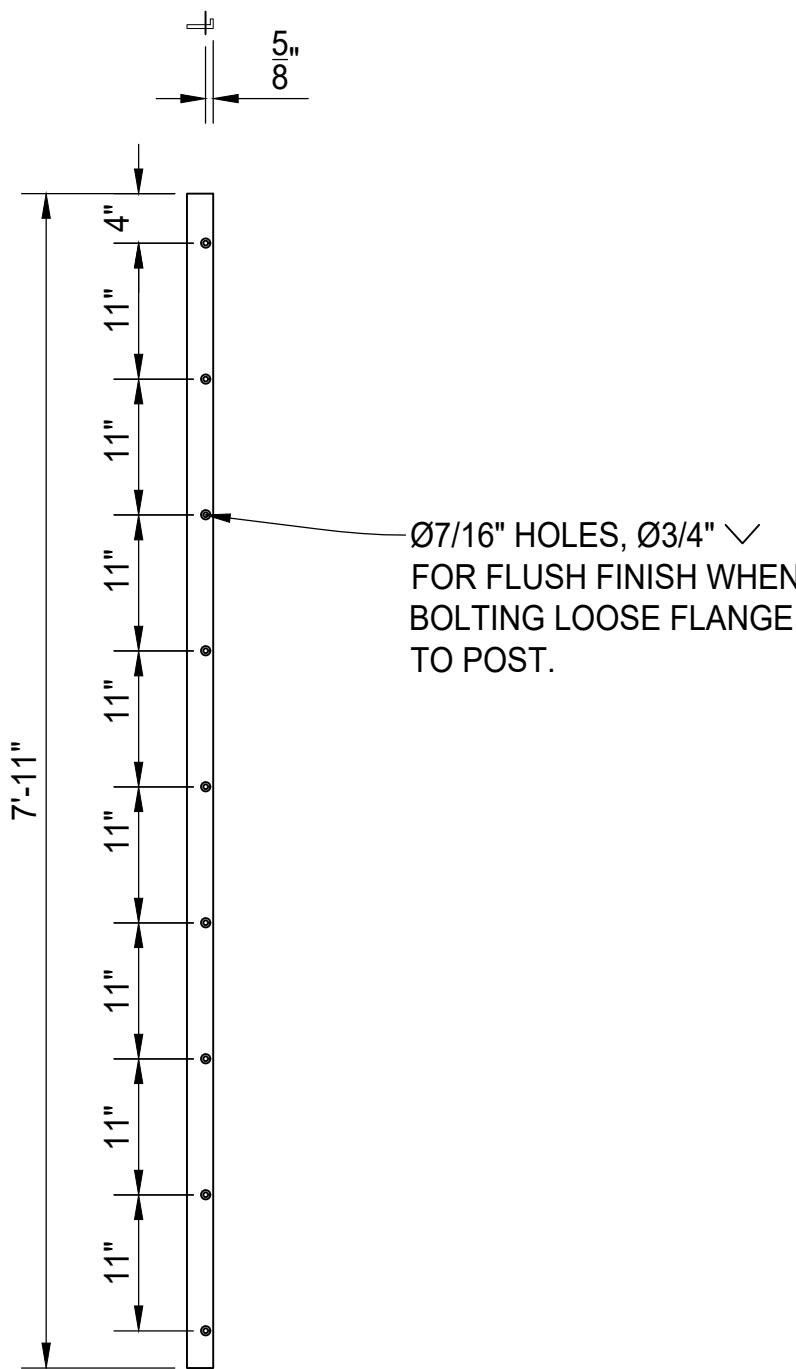

POST SLEEVE LOOSE FLANGE DETAIL

REV	DESCRIPTION	DATE

PALMSHIELD ELITE ~ PATENT PENDING
POST DETAILS
ELEVATION VIEWS

PALMSHIELD PROJECT #	PS24-0001	CLIENT PROJECT #	
REFERENCE			
CHKD BY: AF	SCALE: N.T.S.	DRAWN BY: PB	DATE: 11/24/2025 REV: SHEET # 06