


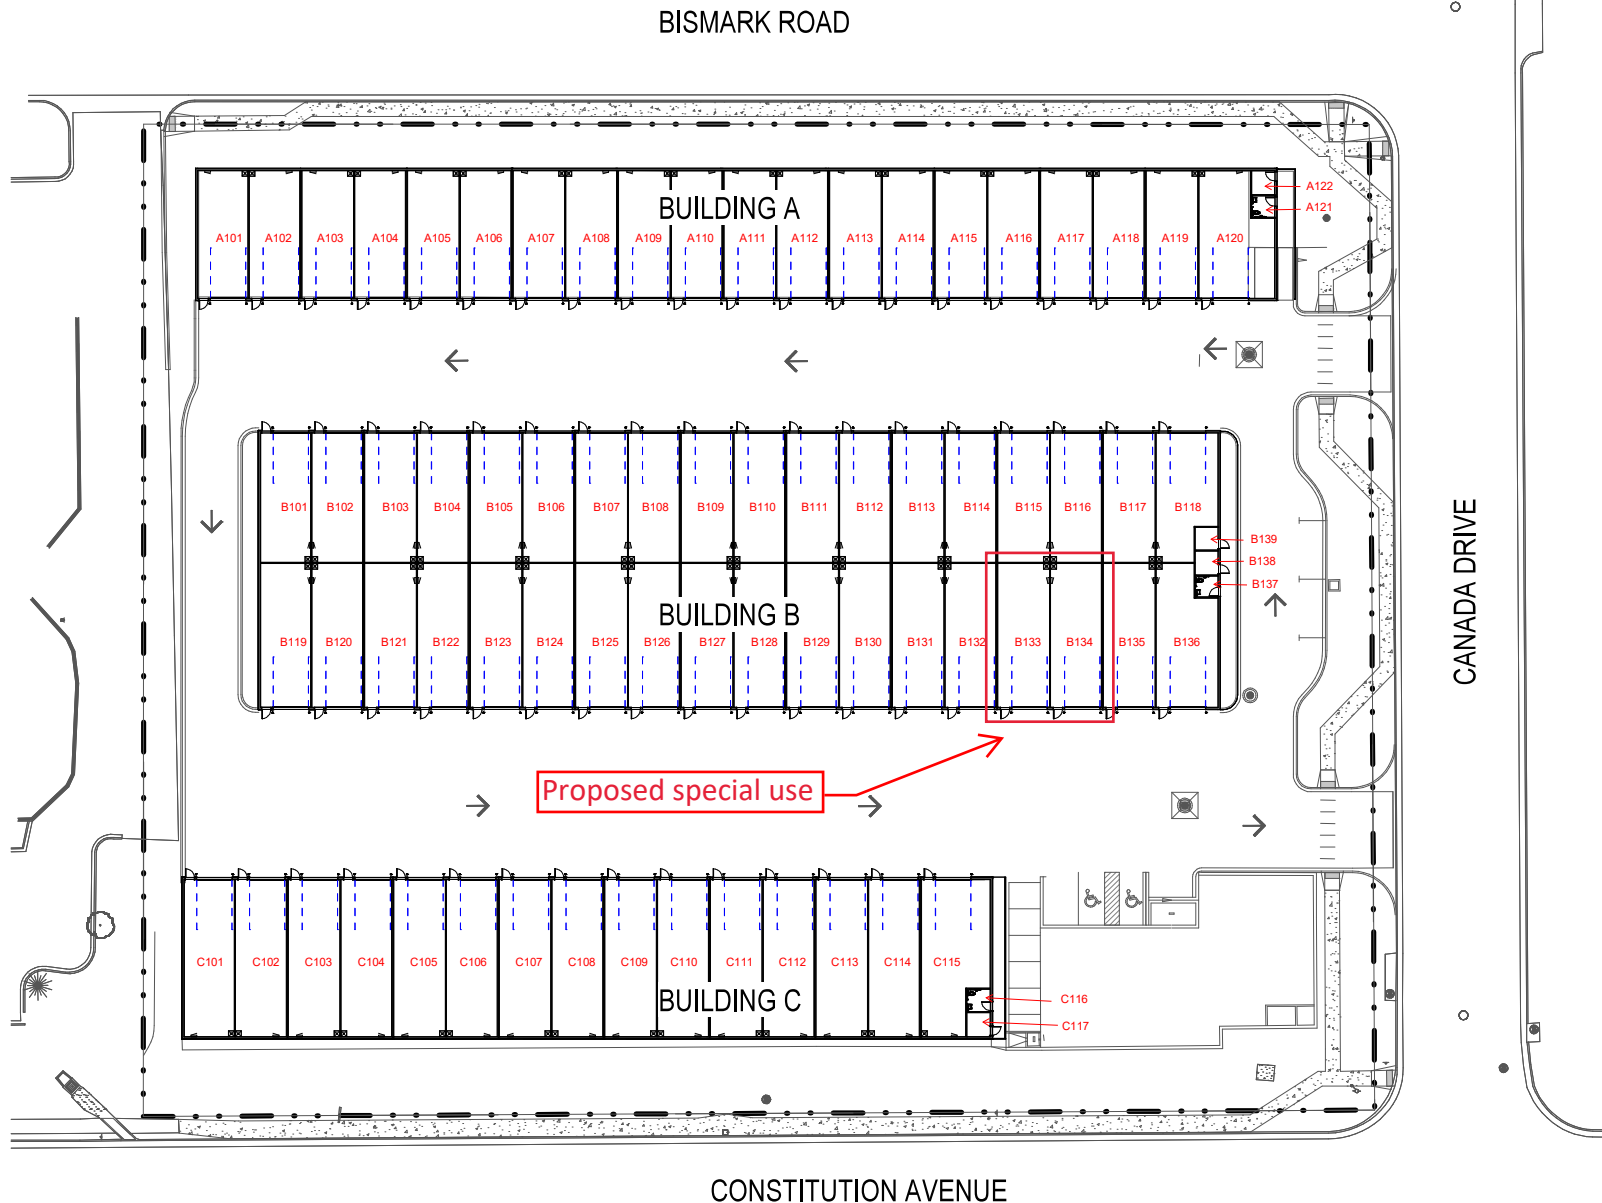

Y | O | W Architects PC
 Architecture & Planning
 115 S. Water Colorado Springs, Colorado 715-475-8133

Revision Schedule	
1	NOT FOR CONSTRUCTION

MyGarage @ Northcrest-C
 2510 CANADA DRIVE
 COLORADO SPRINGS, CO
 SCHEMATIC DESIGN

Project Number:
24.037
 Date:
 03/04/2024
 Drawn By:
 JDC
 Checked By:
 YOW

AS100
 ARCH SITE PLAN
 Scale: 1" = 20'-0"

3/4/2024 12:48:27 PM

NORTH
OVERALL SITE PLAN
 1" = 20'-0" (SEE 14110)