



Buc-ee's El Paso, LLC
El Paso County, Colorado

BUC-EE'S TRAVEL CENTER
EL PASO COUNTY, CO
74K - R - 2026 - Q2
INTERSTATE HIGHWAY 25 & PALMER DIVIDE ROAD
EL PASO COUNTY, COLORADO

LAWRENCE S.
LEVINSON, A.I.A.

**NOT FOR
CONSTRUCTION**

ISSUED FOR PERMIT: TBD


1000

AU 20

REFERENCE SITE PLAN

ARC PROJECT NUMBER: 2025-106.000

EL PASO COUNTY, CO

 

" = 40'-0"



BUC-EE'S

A DEVELOPMENT OF

Buc-ee's El Paso, LLC
El Paso County, Colorado

TEL: (979) 230-2920

BUC-EE'S TRAVEL CENTER
EL PASO COUNTY, CO
74K - R - 2026 - Q2
INTERSTATE HIGHWAY 25 & PALMER DIVIDE ROAD
EL PASO COUNTY, COLORADO

LAWRENCE S. LEVINSON, A.I.A.

7800 Washington Ave., Suite 600 Houston, TX 77007
main: 713.600.3600 www.laarc.com

ISSUE/REVISION LOG:

No.	DESCRIPTION	DATE
-----	-------------	------

INTERIM REVIEW DOCUMENTS
Interim review documents are incomplete and not to be used for regulatory approval, permit, or construction.

NOT FOR CONSTRUCTION

ISSUED FOR REVIEW: TBD

ISSUED FOR BID: TBD

ISSUED FOR PERMIT: TBD



Copyright 2026 Lawrence S. Levinson, A.I.A. Warning: This document is protected by U.S. Copyright Law Under Section 102 of the U.S. Copyright and the Architectural Works Copyright Protection Act of 1990. Unauthorized reproduction and distribution of this document or any portion of it, other than for use of the particular project, is prohibited and may result in severe civil and criminal penalties, and will be prosecuted to maximum extent possible under the law.

A0.32

GENERATOR ENCLOSURE

LAARC PROJECT NUMBER: 2025-106.000



EL PASO COUNTY, CO

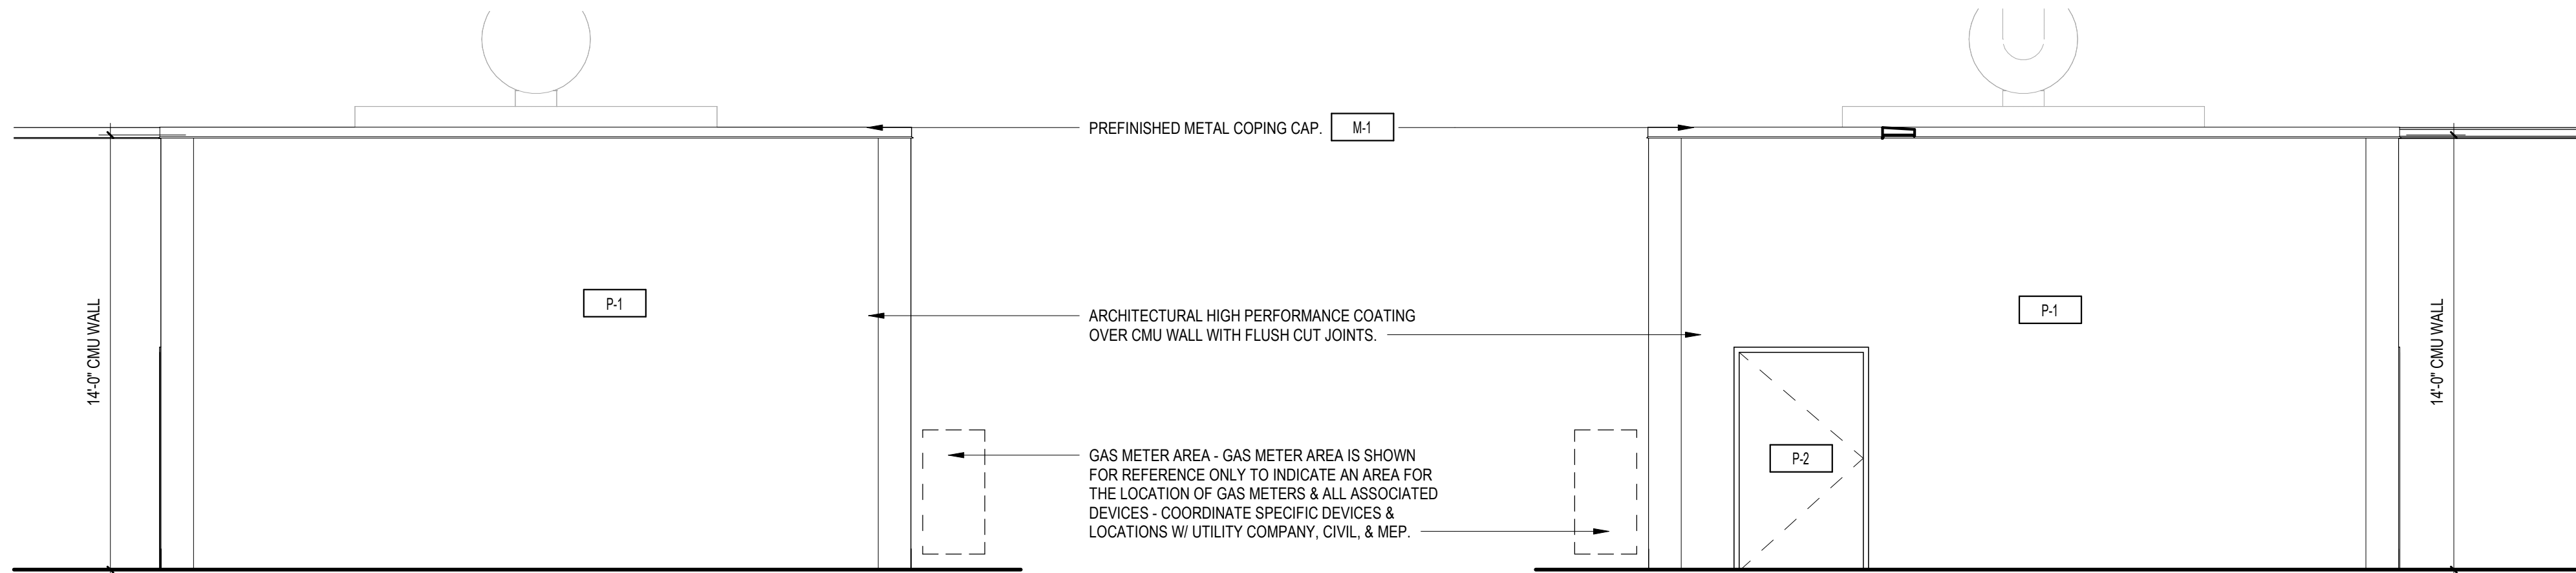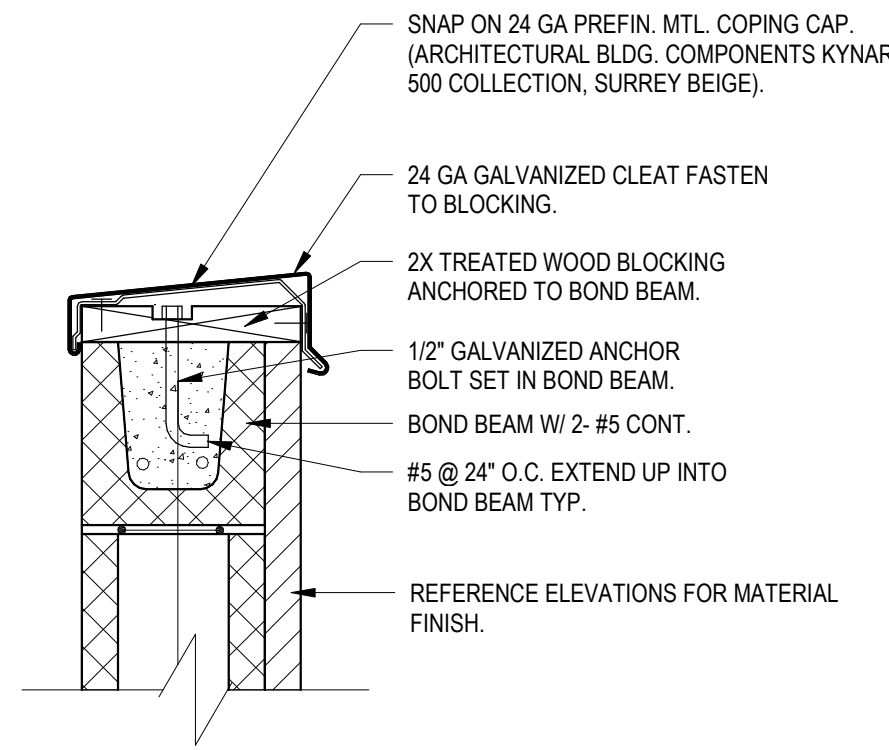

8 METAL COPING DETAIL 1 1/2" = 1'-0"


5 GENERATOR ENCLOSURE ELEVATION. 1/4" = 1'-0"

4 GENERATOR ENCLOSURE ELEVATION. 1/4" = 1'-0"

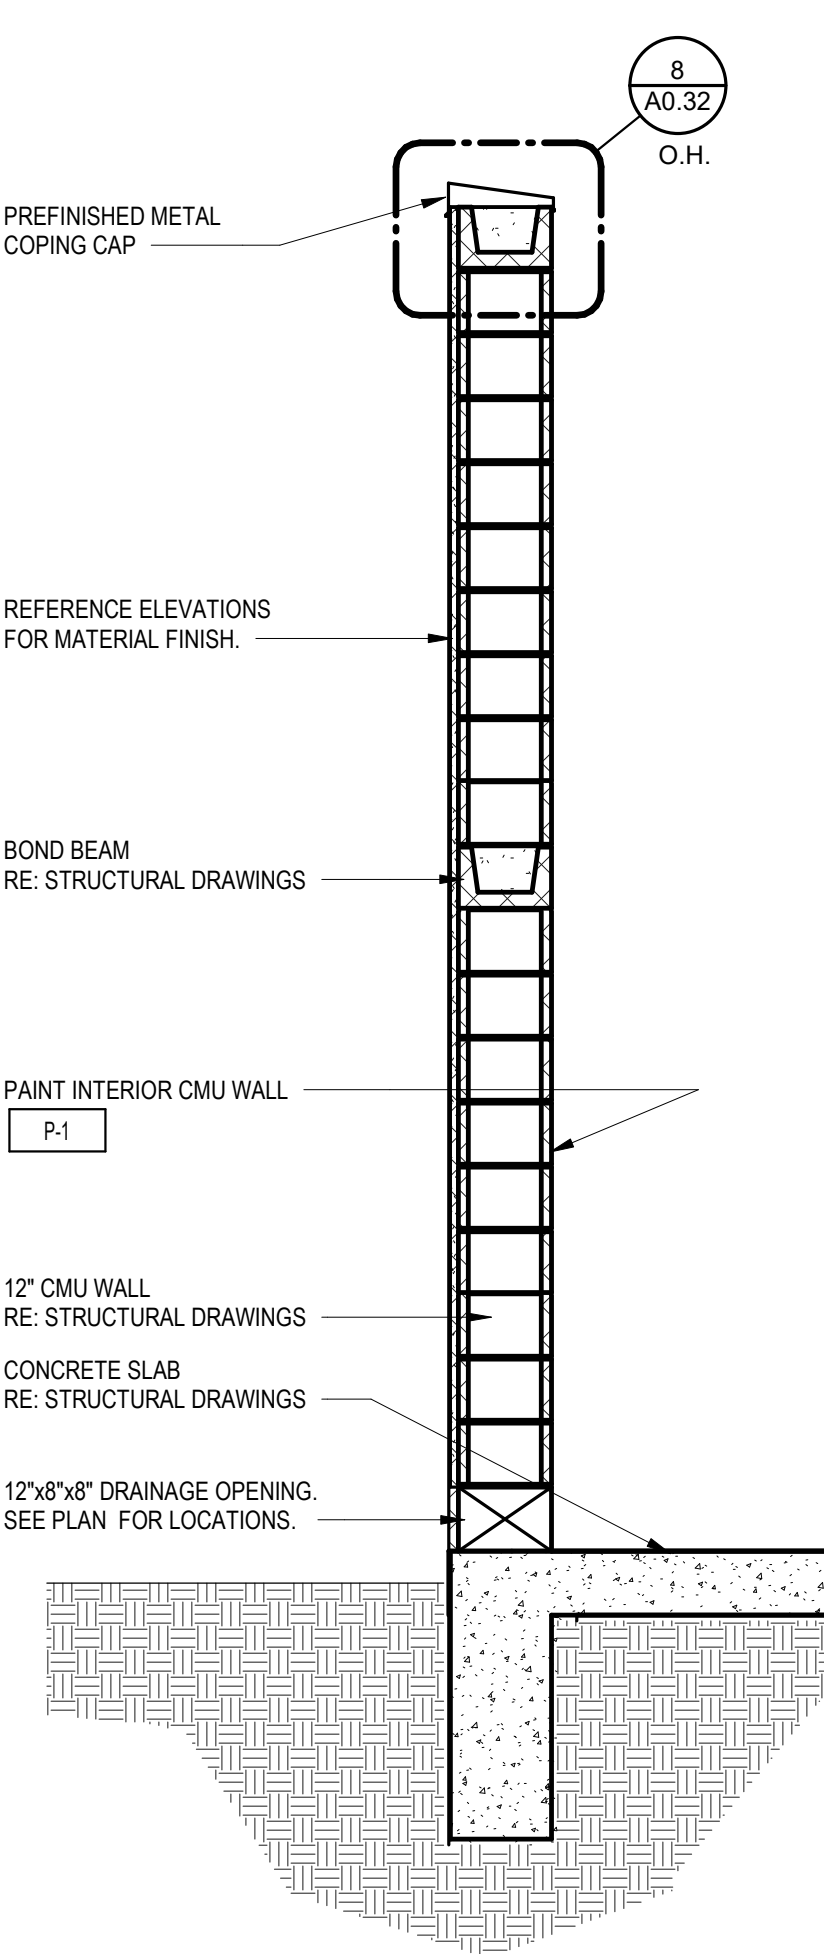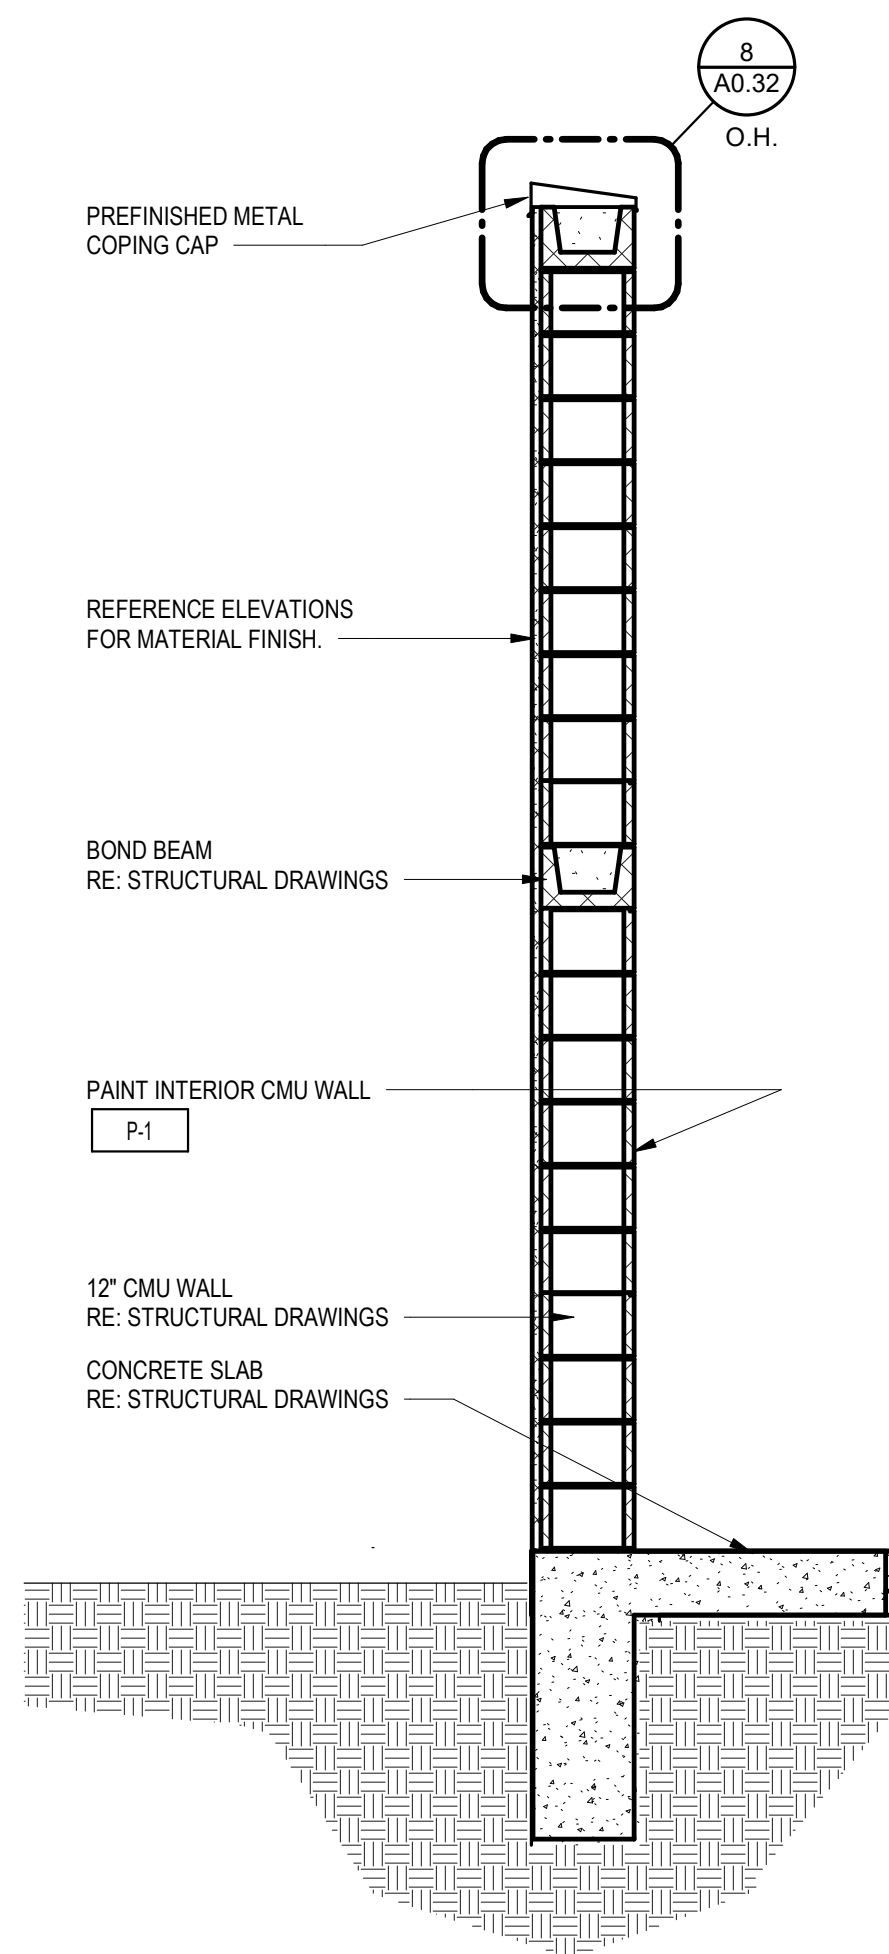


7 GEN. ENCLOSURE SECTION 1/2" = 1'-0"


6 GEN. ENCLOSURE SECTION 1/2" = 1'-0"

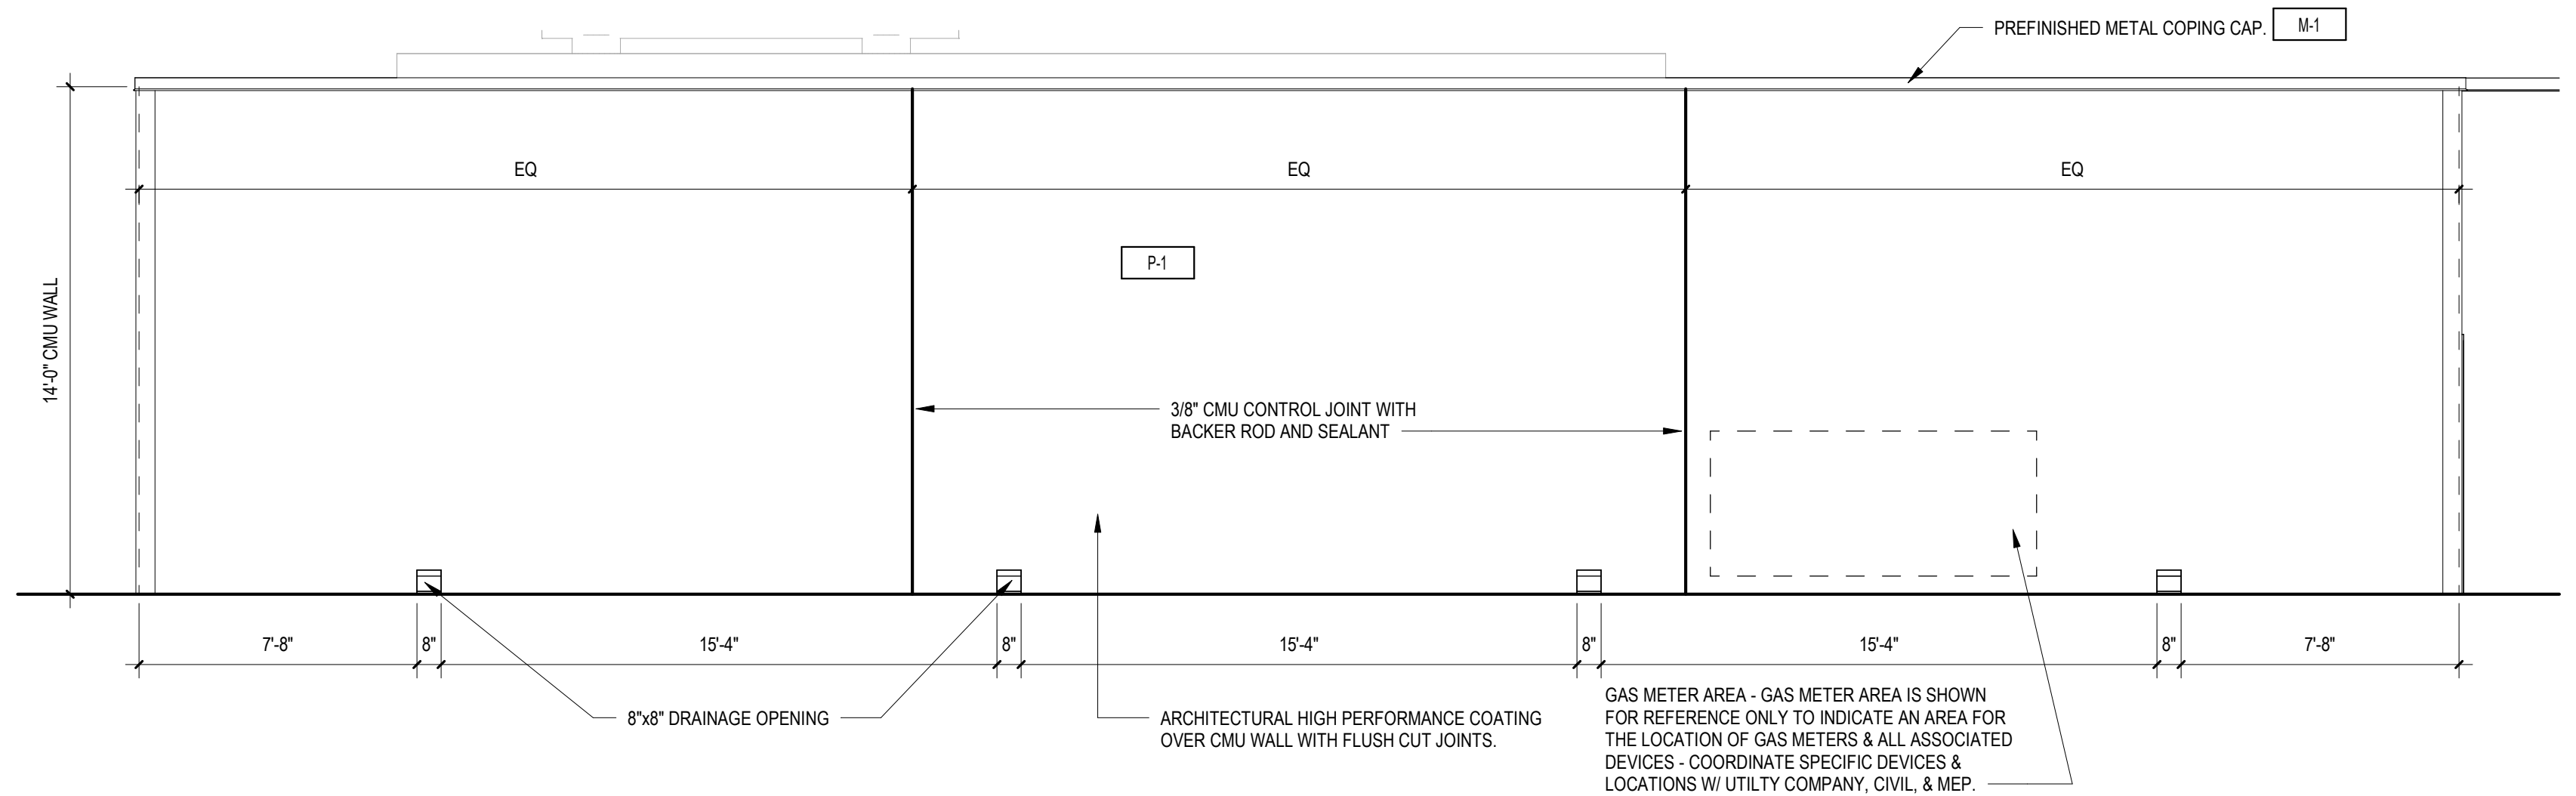

3 GENERATOR ENCLOSURE ELEVATION. 1/4" = 1'-0"

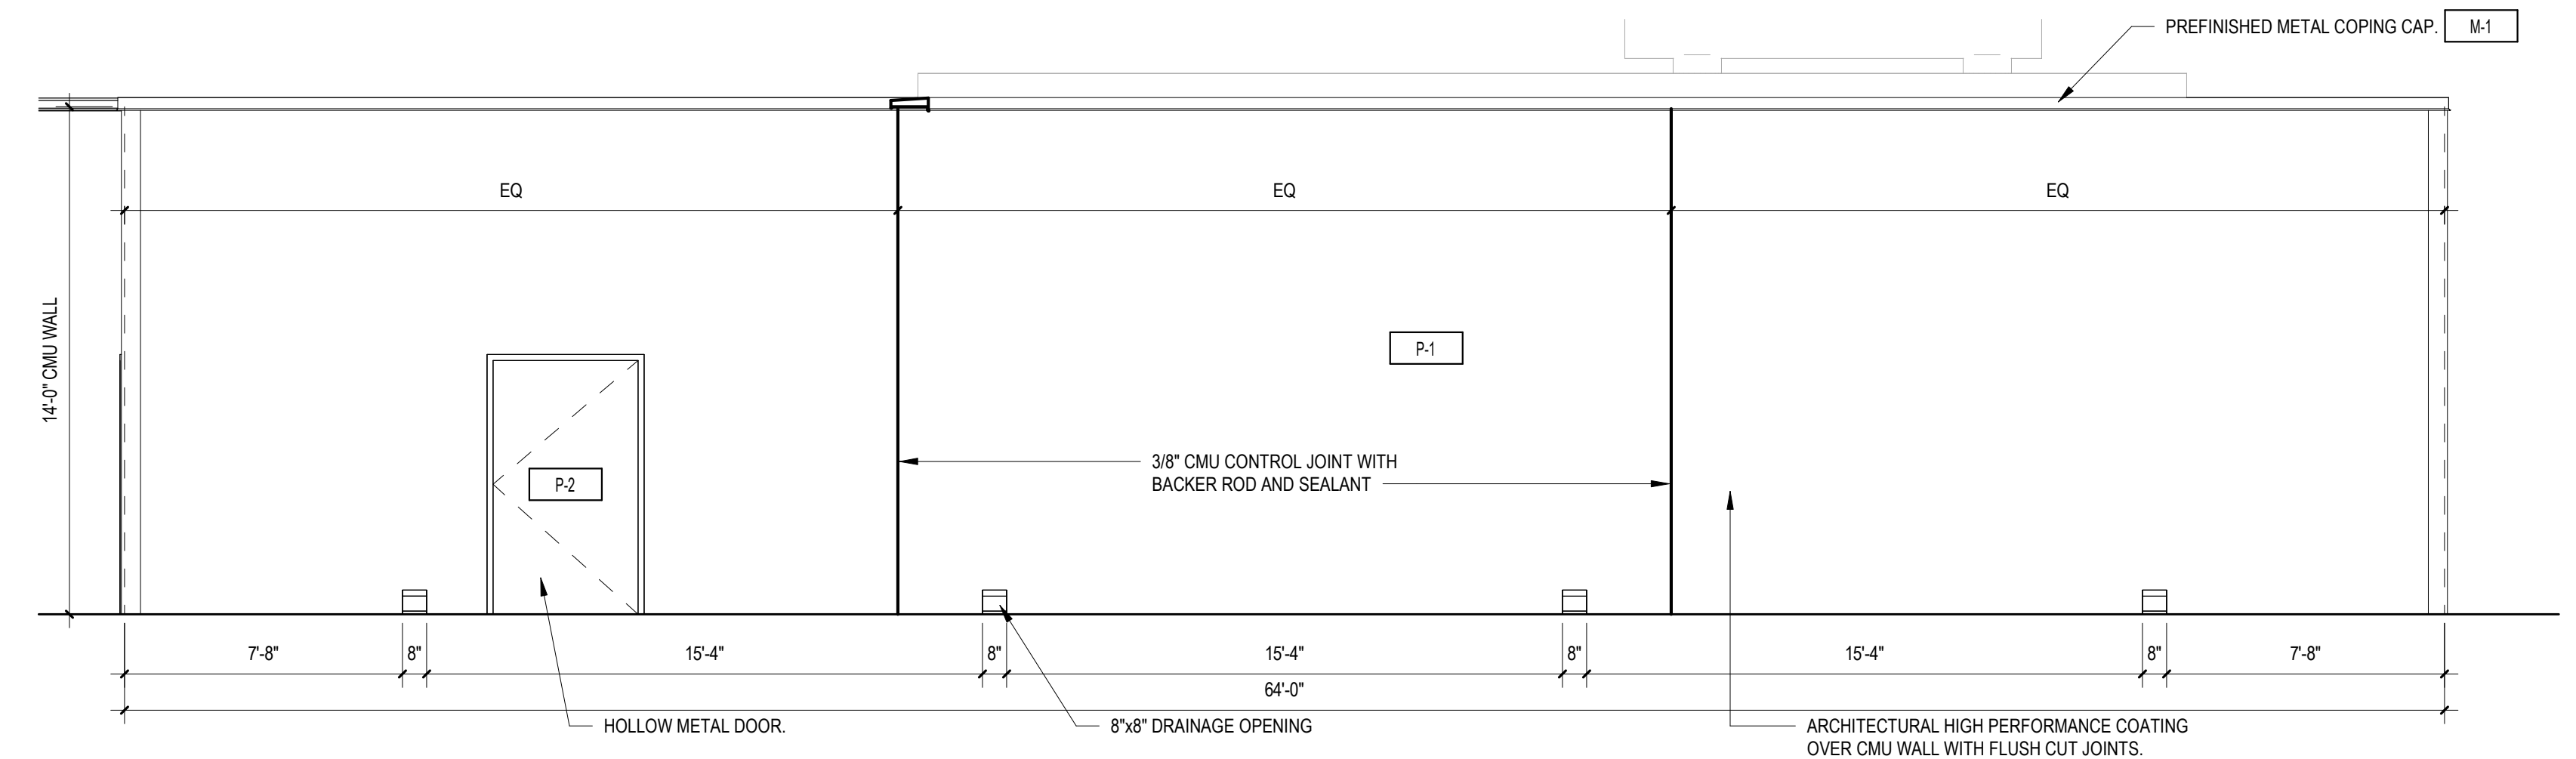

2 GENERATOR ENCLOSURE ELEVATION. 1/4" = 1'-0"

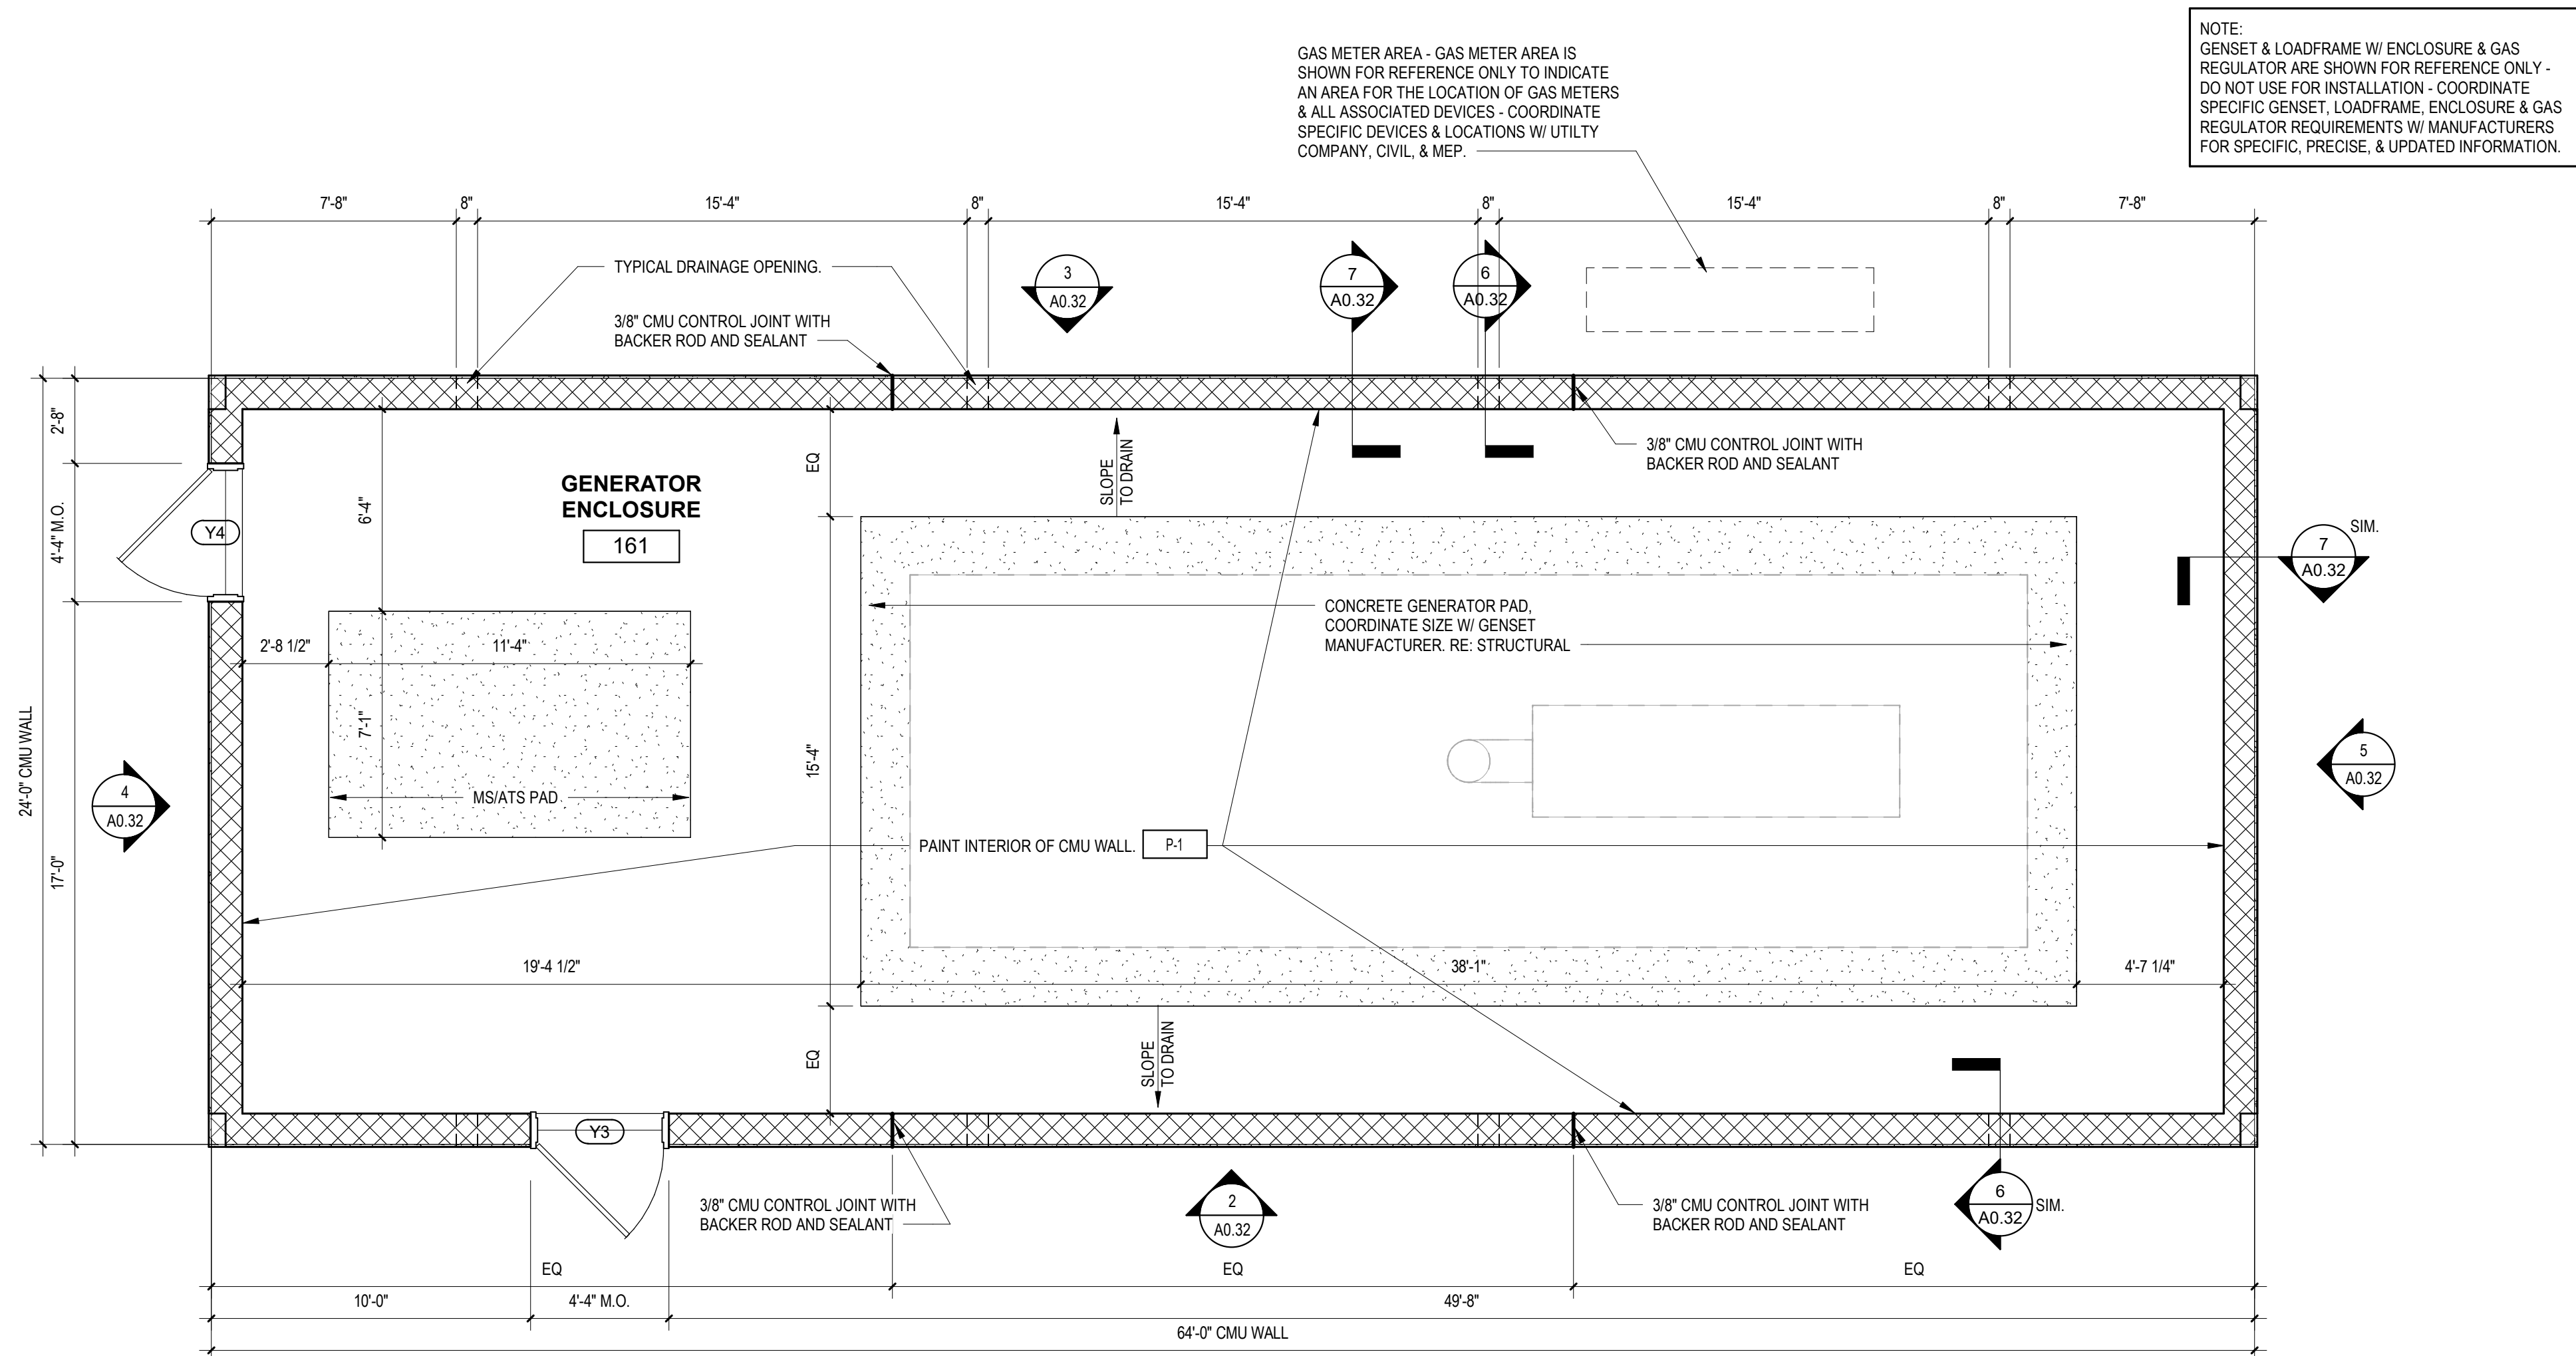

1 GENERATOR ENCLOSURE PLAN 1/4" = 1'-0"


GENERAL NOTE

- REFER TO CIVIL DWGS. FOR DIMENSION CONTROL PLANS FOR LOCATION OF CURBS, PARKING LAYOUTS, DRIVES, ETC.
- REFERENCE CIVIL FOR PARKING STRIPING NOTES AND DETAILS.
- SIDEWALK SLOPE IN DIRECTION OF TRAVEL SHALL NOT EXCEED 1:20. FOR ALL ACCESSIBLE ROUTES, THE RUNNING SLOPE OF WALKING SURFACES SHALL NOT BE STEEPER THAN 1:20. THE CROSS SLOPE OF WALKING SURFACES SHALL NOT BE STEEPER THAN 1:48" (2010 ADA).
- *RAMP RUNS SHALL HAVE A RUNNING SLOPE NOT STEEPER THAN 1:12" (2010 ADA). RAMPS TO RECEIVE 14" x 14" TOOLED JOINTS @ 2'-10" O.C. AS SHOWN, USING 8" x 10 1/2" WHEELCHAIR GROOVER (#CF093) BY KRAFT TOOL.
- REFERENCE CIVIL FOR TRAFFIC MARKINGS AND SITE TRAFFIC SIGNS.
- COLOR-INTEGRATED CONCRETE COLOR TO BE SIKKA UNI-MIX U-27 "MOCHA BROWN" AT ALL RAMP LOCATIONS INDICATED ON PLAN.
- FOR ALL AREAS RECEIVING CONC. SIDEWALK, BRING COMPACTED STRUCTURAL FILL TO FIN. SUBGRADE, AND LEVEL WITH A MAX. 1" BANK OF SAND.

SIDEWALK PLAN LEGEND


	EXPANSION JOINT RE: CIVIL		PAINTED STRIPING RE: CIVIL
	CONTROL JOINT RE: CIVIL		ADA PARKING SIGN RE: CIVIL
	LIGHT POLE & BASE RE: CIVIL		
	WHEEL STOP RE: CIVIL		

Autodesk Docs/187-Buc-ee's El Paso County CO-(R)(2025)/01_EL PASO COUNTY CO_(R)_BUILDING_(RVT 2025).rvt

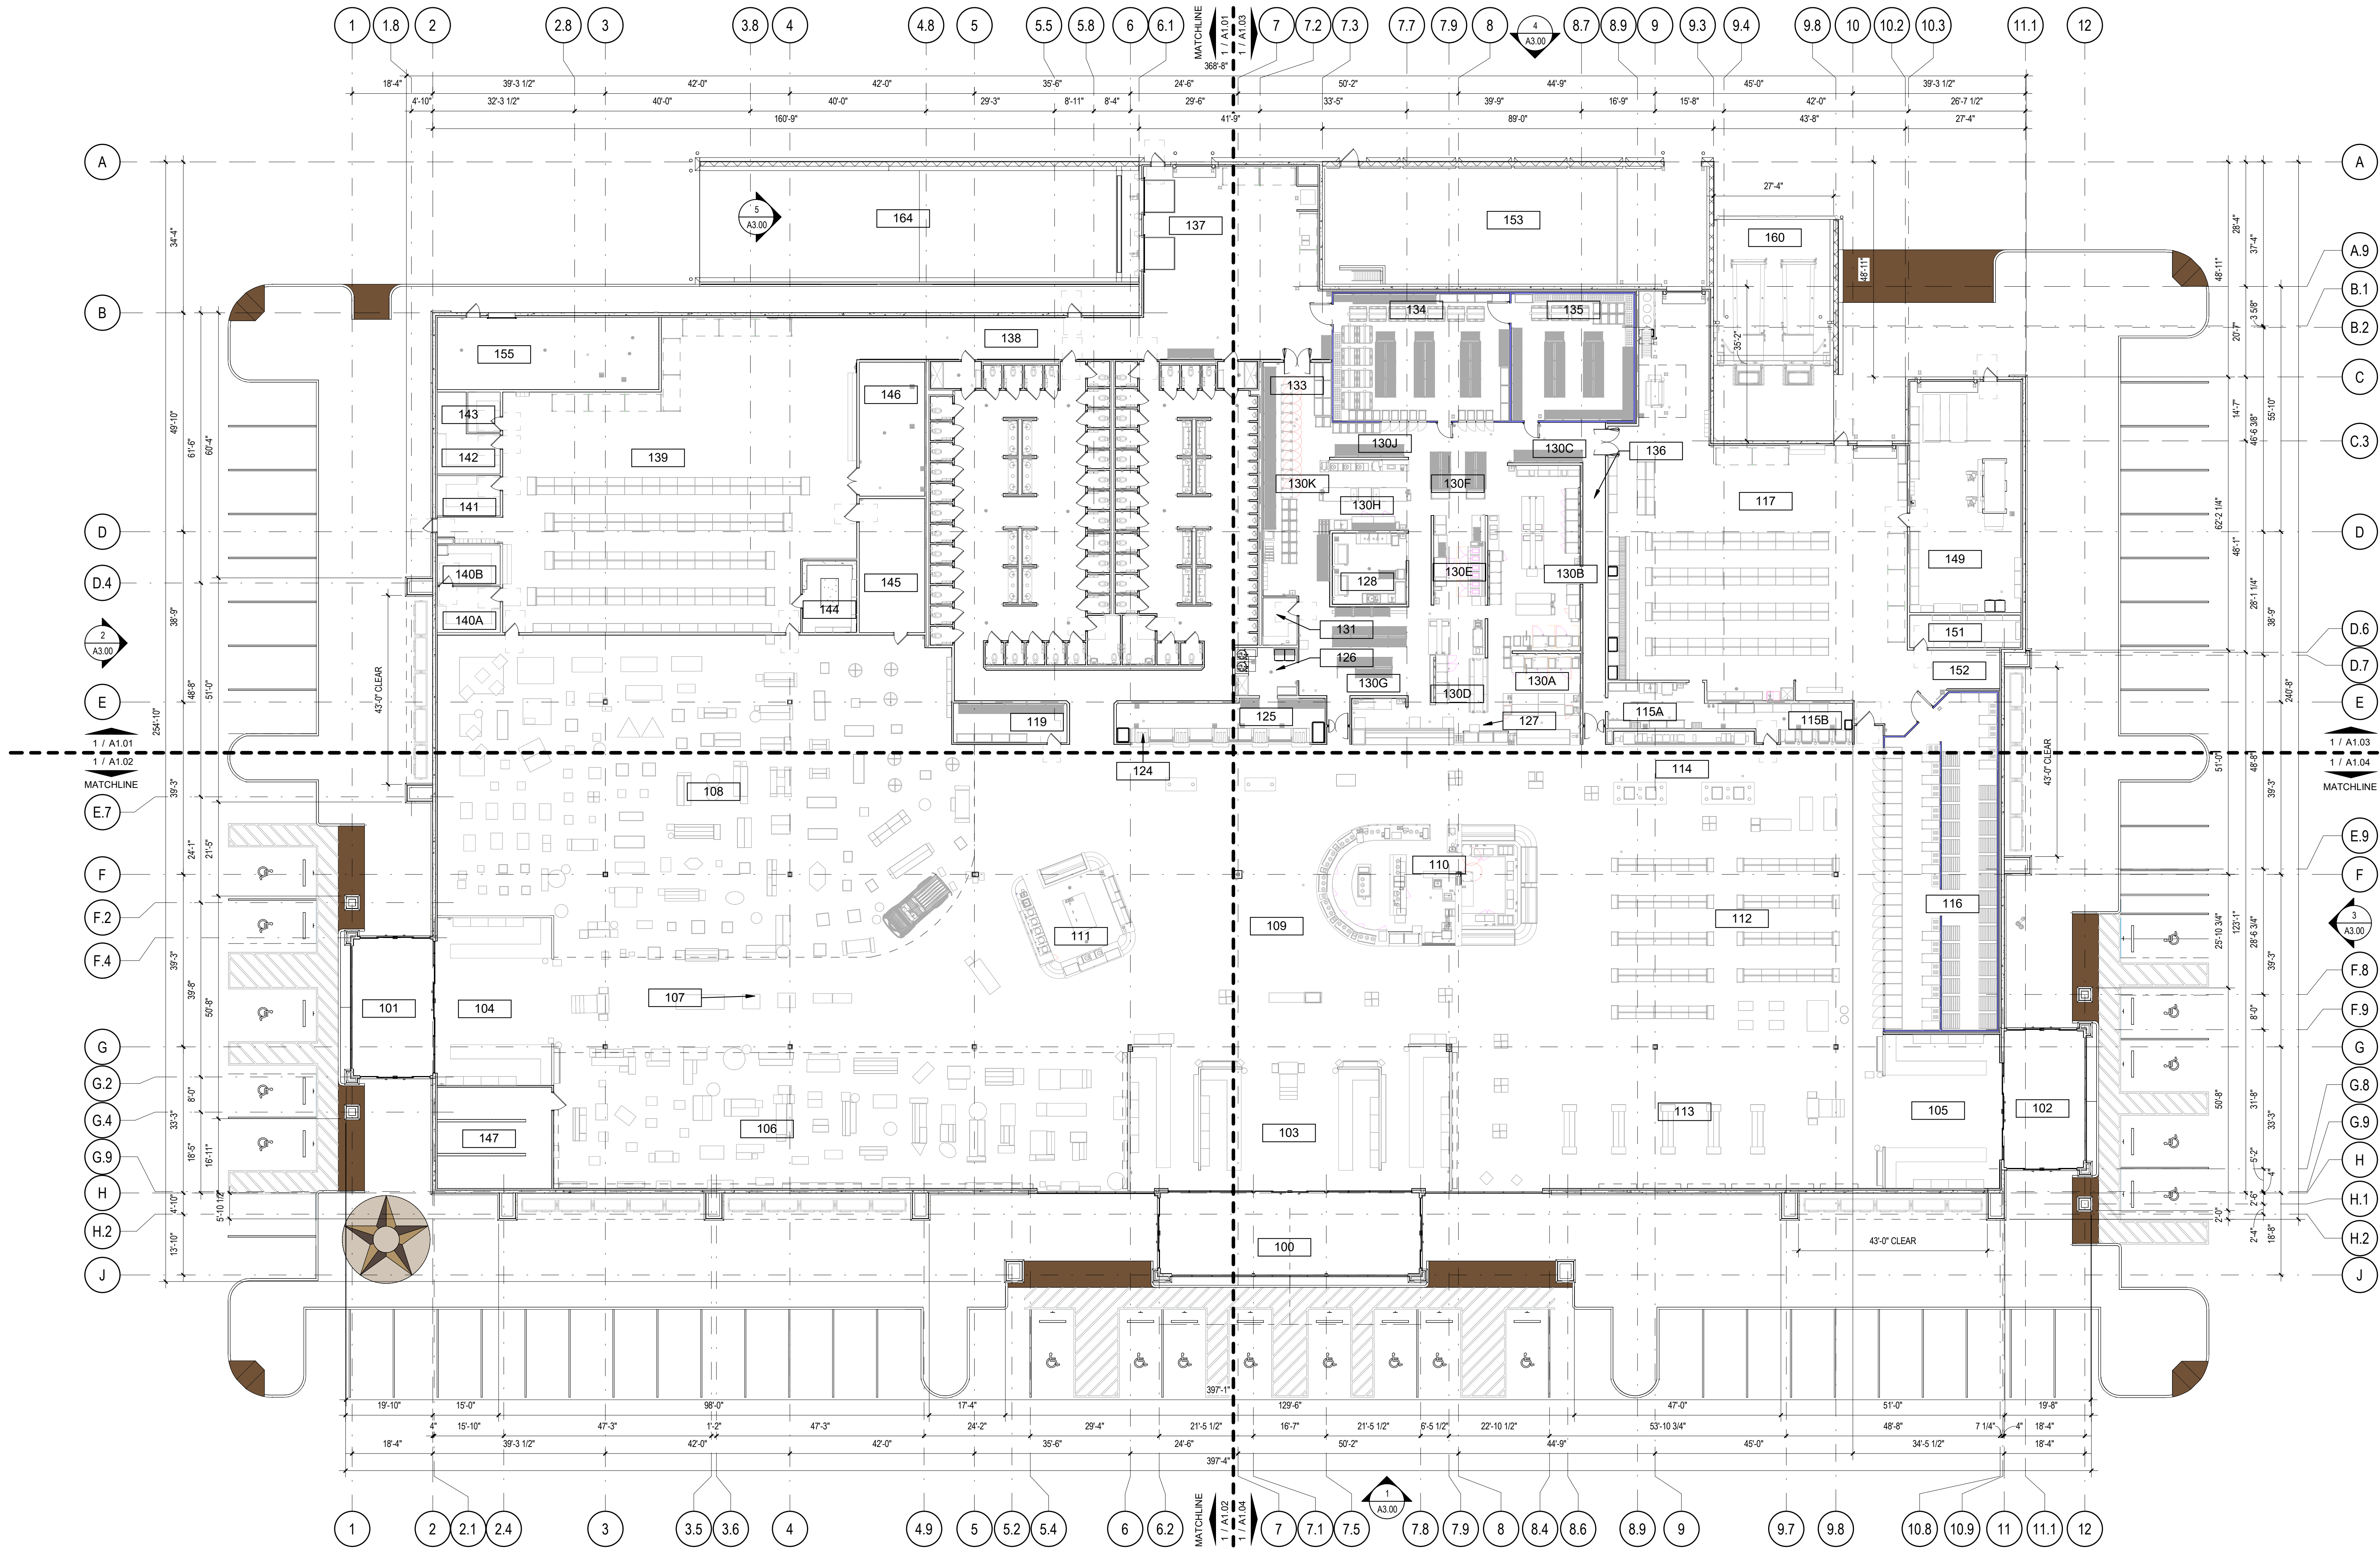

1 FLOOR PLAN - OVERALL

1/16" = 1'-0"

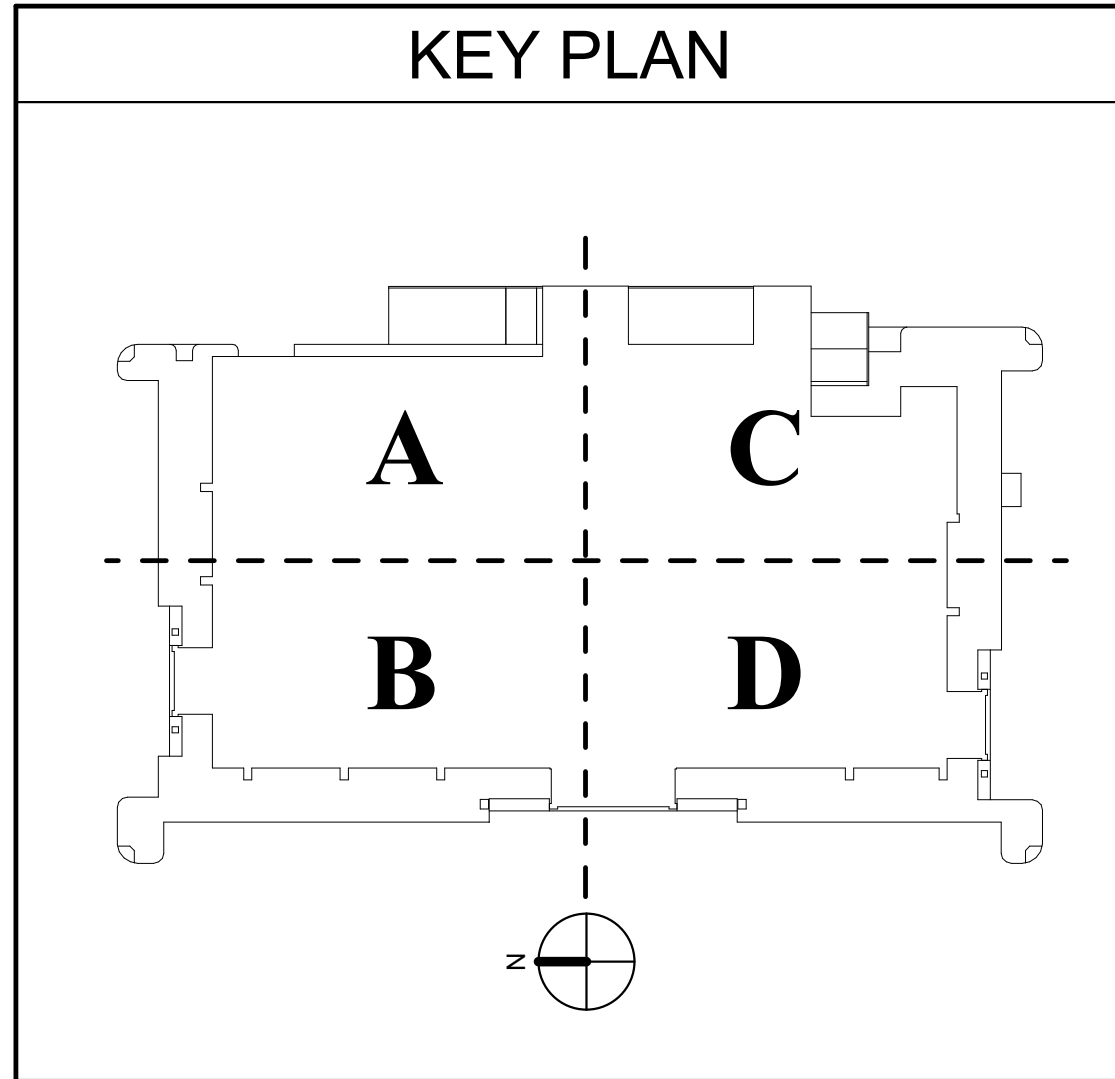

ROOM NAME INDEX	
NUMBER	ROOM NAME
100	VESTIBULE 1
101	VESTIBULE 2
102	VESTIBULE 3
103	CASHIERS 1
104	CASHIERS 2
105	CASHIERS 3
106	GIFT SALES 1
107	GIFT SALES RUNWAY
108	GIFT SALES 2
109	SALES
110	TEXAS ROUND UP
111	CONVENIENCE STORE SALES
112	SPECIALTY FOODS SALES
113	COFFEE AREA
114	COFFEE SUPPLY ROOM
115A	ICE STORAGE ROOM
116	BEVERAGE COOLER
117	CONVENIENCE WAREHOUSE
118	RESTROOM HALLWAY
119	RUDGE & NUT STORAGE
120	WOMEN'S RESTROOM
121	WOMEN'S MOP ROOM
122	ADMIN CLERK
123	MENS MOP ROOM
124	FOUNTAIN
125	FOUNTAIN STORAGE ROOM
126	KITCHEN MOP ROOM
127	VENDING COUNTER
128	WARE WASH
130A	BAKERY
130B	TRU PREP
130C	FREEZER VESTIBULE
130D	HOT PREP
130E	FRY STATION
130F	KITCHEN STORAGE B
130G	KITCHEN STORAGE A
130H	PRODUCE PREP
130I	COOLER VESTIBULE
130K	KITCHEN STORAGE C
131	DELI MANAGER
133	KITCHEN RECEIVING
134	WALK-IN COOLER
135	WALK-IN FREEZER
136	KITCHEN HALLWAY
137	TRUCK DOCK RECEIVING
138	TRUCK DOCK HALLWAY
139	MERCHANDISE STORAGE
140A	STORE MANAGER
140B	ADMIN CLERK
141	ONBOARDING OFFICE
142	MERCHANDISE MANAGER
143	D.M. OFFICE
144	IT ROOM
145	ELECTRICAL ROOM
146	CHILLER PUMP ROOM
147	FUEL ALLEY
148	ICE ROOM
149	TOOL ROOM
151	GIGARETTE STORAGE
152	ELECTRICAL ALCOVE
153	BALE STORAGE
154	CHILLER YARD ENCLOSURE
155	WATER TREATMENT ROOM
160	COMPACTOR ENCLOSURE
162	EQUIPMENT MEZZANINE
164	TRUCK DOCK

GENERAL NOTES	
1.	EXTERIOR DIMENSIONS ARE TO CENTERLINE OF COLUMNS OR FACE OF STOREFRONT. DIMENSIONS ARE TO FACE OF SLAB, FACE OF TILT-WALL, FACE OF CMU WALL, FACE OF STUD AT INTERIOR AND EXTERIOR WALLS, UNLESS OTHERWISE NOTED.
2.	SIDEWALKS AT DOORS SHALL BE FLUSH WITH FINISHED FLOOR ELEVATION.
3.	SLOPE ALL EXIST CONC. PADS & WALKS TO DRAIN AWAY FROM BUILDING RE: CIVIL.
4.	THE CONTRACTOR AND ALL SUB-CONTRACTORS SHALL VERIFY ALL EXISTING CONDITIONS PRIOR TO PERFORMING ANY WORK AND SHALL NOTIFY THE ARCHITECT IMMEDIATELY OF ANY CONDITIONS THAT MAY EXIST THAT ARE NOT COVERED ON THESE PLANS.
5.	THE CONTRACTOR AND ALL SUB-CONTRACTORS SHALL RETURN ANY INSTRUMENTS OR EQUIPMENT THAT ARRIVES DAMAGED.
6.	SEAL ALL PENETRATIONS THROUGH FIRE RATED ASSEMBLIES W/ U.L. FIRE RATED ASSEMBLIES FOR TYPE OF PENETRATION AND CONSTRUCTION.
7.	METAL STUD FRAMING SHALL BE 18 GA. @ 16" O.C. UNLESS NOTED OTHERWISE. RE: STRUCTURAL FOR DETAILS.
8.	BUILDING HEIGHTS AND ELEVATIONS SHALL BE MEASURED FROM FINISH FLOOR. PROVIDE DOUBLE STUDS, BLOCKING, BRACING AND STEEL BACK-UP PLATES REQUIRED TO SUPPORT EQUIPMENT. MISCELLANEOUS ITEMS, E.G. CASEWORK, CABINETS, GRAB BARS, TOILET ACCESSORIES, FIXTURES, SIGNS, HAND RAILING, ETC. TYPICAL ALL SYMBOLS, ABBREVIATIONS, AND NOTES MARKED "TYPICAL" OR "TYP." SHALL APPLY IN ALL SIMILAR CIRCUMSTANCES.
9.	EXTERIOR FINISHES SHALL BE PLUMB AND ALIGNED AS INDICATED ON THE BUILDING ELEVATIONS.
10.	EXTERIOR WOOD BLOCKING AND NAILERS SHALL BE PRESSURE TREATED.
11.	DO NOT SCALE DRAWINGS.
12.	INTERIOR DIMENSIONS ARE MEASURED FROM STUD TO STUD, UNLESS NOTED OTHERWISE.



BUC-EE'S

A DEVELOPMENT OF

Buc-ee's El Paso, LLC
El Paso County, Colorado

TEL: (979) 230-2920

BUC-EE'S TRAVEL CENTER
EL PASO COUNTY, CO
74K - R - 2026 - Q2
INTERSTATE HIGHWAY 25 & PALMER DIVIDE ROAD
EL PASO COUNTY, COLORADO

LAWRENCE S. LEVINSON, A.I.A.

7800 Washington Ave., Suite 600 Houston, TX 77007
main: 713.600.3600 www.laarc.com

ISSUE/REVISION LOG:

No.	DESCRIPTION	DATE
-----	-------------	------

INTERIM REVIEW DOCUMENTS
Interim review documents are incomplete and not to be used for regulatory approval, permit, or construction.

NOT FOR CONSTRUCTION

ISSUED FOR REVIEW: TBD

ISSUED FOR BID: TBD

ISSUED FOR PERMIT: TBD

Copyright 2026 Lawrence S. Levinson, AIA. Warning: This document is protected by U.S. Copyright Law Under Section 102 of the U.S. Copyright and the Architectural Works Copyright Protection Act of 1990. Unauthorized reproduction and distribution of this document or any portion of it, other than for use of the particular project, is prohibited and may result in severe civil and criminal penalties, and will be prosecuted to maximum extent possible under the law.

A1.00

FLOOR PLAN OVERALL

LAARC PROJECT NUMBER: 2025-106.000

EL PASO COUNTY, CO


INTERSTATE HIGHWAY 25 & PALMER DIVIDE ROAD
EL PASO COUNTY, COLORADO

Houston, TX 77007
www.laarc.com

TRUCK DOCK DETAILS

LAARC PROJECT NUMBER: 2025-106.000

EL PASO COUNTY, CO

 

INTERSTATE HIGHWAY 25 & PALMER DIVIDE ROAD
EL PASO COUNTY, COLORADO

EL PASO COUNTY, CO

