

C:\ACCORDS\Kimley-Horn\Buc-ees Palmer Lake\Project Files\CADD\PlanSheets\Offsite\OFFSITE_CDOT\CDOT-01_COVER SHEET.dwg P:\erson-Melli_Arj_5/19/2026 11:21 AM
THIS DRAWING, WHEN USED IN CONNECTION WITH THE SUPPLEMENTAL SPECIFICATIONS TO THE STANDARD SPECIFICATIONS FOR CONSTRUCTION, IS INTENDED ONLY FOR THE SPECIFIC PURPOSE AND SHALL BE WITHOUT LIABILITY TO KIMLEY-HORN AND ASSOCIATES, INC.


OVERSIGHT/NHS	
FHWA PROJECTS OF DIVISION INTEREST (PoDI) OVERSIGHT?	☐ NO ☒ YES
NATIONAL HIGHWAY SYSTEM?	☐ NO ☒ YES

EL PASO COUNTY

I-25 AND COUNTY LINE ROAD

60% SUBMITTAL

EL PASO COUNTY, COLORADO

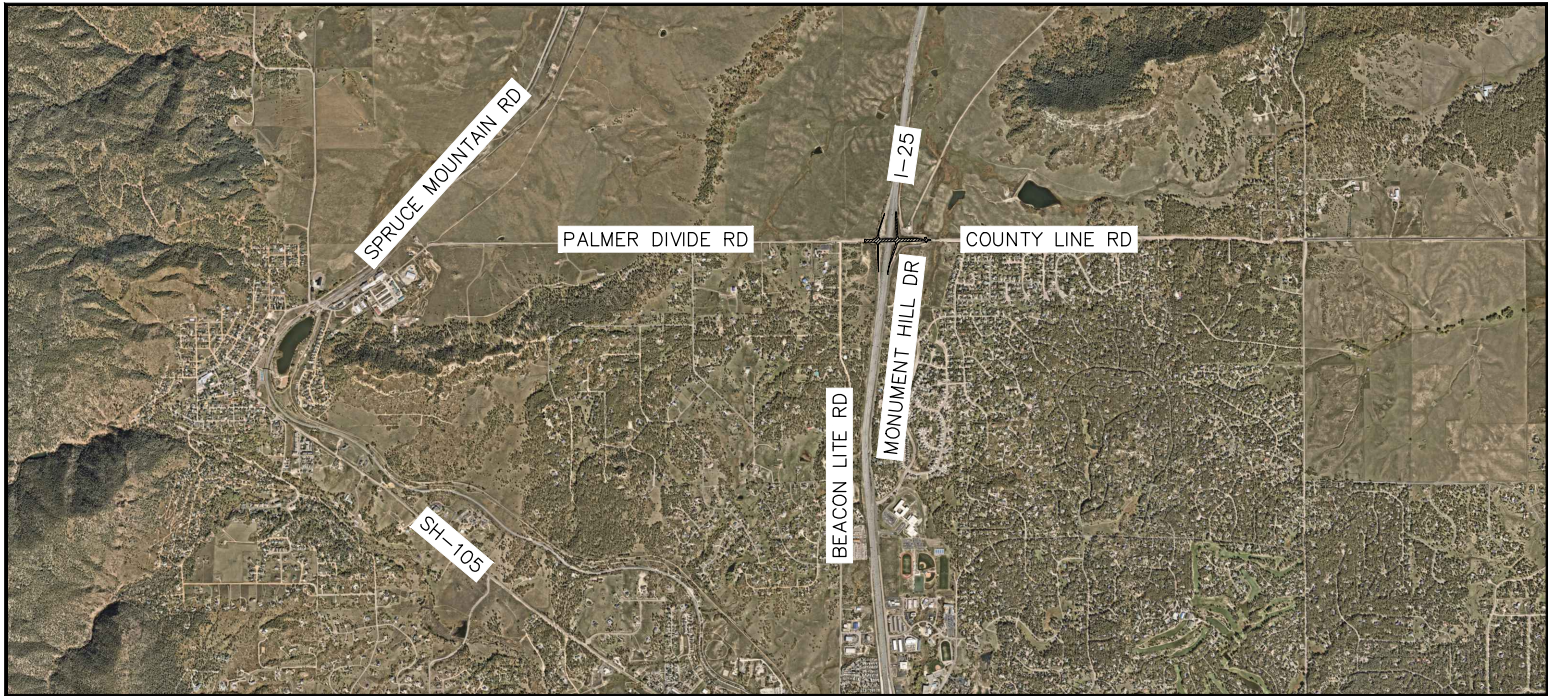

N.T.S

LEGEND

PROJECT SITE LIMITS

SHEET INDEX

SHEET NO.	SHEET NAME
1	COVER SHEET
2-3	GENERAL NOTES
4	M&S STANDARDS
5-10	TYPICAL SECTIONS
11-12	HORIZONTAL CONTROL
13-20	REMOVALS
21-35	PLAN & PROFILE SHEETS
36-38	ROADWAY DETAILS
39-46	SIGNING AND MARKING
47-48	TRAFFIC SIGNAL PLAN

TABULATION OF LENGTH & DESIGN DATA		
STATION	LENGTH	
	LINEAR FEET	MILES
COUNTY LINE RD 75+74.51 TO 90+67.52	1,493.01	0.28
RAMP A 10+00.00 TO 16+42.12	642.12	0.12
RAMP B 10+07.11 TO 18+10.81	803.70	0.15
RAMP C 11+84.33 TO 19+00.00	715.67	0.13
RAMP D 10+00.00 TO 16+31.93	631.93	0.12
SUMMARY OF PROJECT LENGTH	4,286.43	0.81

DESIGN DATA	COUNTY LINE RD
MAXIMUM DESIGN SPEED POSTED SPEED	40 MPH 35 MPH



Print Date: 5/19/26

Drawing File Name: cdot-01_cover sheet.dwg

Horiz. Scale: As Noted Vert. Scale: N/A

KIMLEY-HORN AND ASSOCIATES, INC.
6200 SOUTH SYRACUSE WAY
SUITE 300
GREENWOOD VILLAGE, COLORADO 80111
(303) 228-2300

Sheet Revisions

Date:	Comments:	Init.

EL PASO COUNTY TRAVEL CENTER
ACCESS PERMIT #XXXXXX

PRELIMINARY

60%

NOT FOR CONSTRUCTION OR RECORDING

60% Plans

No Revisions:	
Revised:	
Void:	

EL PASO COUNTY TRAVEL CENTER

PREPARED FOR
BUC-EE'S, LTD.
COVER SHEET

Designer: APW	Structure	
Detailer: DJC	Numbers	
Checked By: MPF	Subset Sheet: 1 of 1	

Project No./Code

KH 196094002

Sheet Number 1

GENERAL NOTES:

- ALL MATERIALS, EQUIPMENT, INSTALLATION AND CONSTRUCTION WITHIN THE STATE HIGHWAY ROW SHALL BE IN ACCORDANCE WITH THE LATEST EDITION OF THE FOLLOWING STANDARD REFERENCES AS APPLICABLE:
- A. CDOT MATERIALS MANUAL
 - B. CDOT CONSTRUCTION MANUAL
 - C. CDOT STANDARD SPECIFICATIONS FOR ROAD AND BRIDGE CONSTRUCTION, LATEST EDITION
 - D. CDOT STANDARD SPECIAL PROVISIONS, AS APPLICABLE TO PROJECT
 - E. CDOT STANDARD PLANS (M&S STANDARDS)
 - F. FHWA MANUAL ON UNIFORM TRAFFIC CONTROL DEVICES (MUTCD) FOR STREETS AND HIGHWAYS AND THE COLORADO SUPPLEMENT THERETO
 - G. AASHTO ROADSIDE DESIGN GUIDE
2. ACCESS CONSTRUCTION WITHIN HIGHWAY ROW AND ALL HIGHWAY IMPROVEMENTS SHALL COMPLY WITH THE ACCESS PERMIT AND NOTICE TO PROCEED (NTP). A COPY OF THE PERMIT AND NTP SHALL BE AVAILABLE ON THE CONSTRUCTION SITE AT ALL TIMES.
3. A LIST OF UTILITY CONTACTS (COMPANY, CONTACT PERSON & PHONE NUMBER) SHALL BE PROVIDED ON THE PLAN SET.
4. THE CONTRACTOR SHALL PROVIDE ON-SITE SANITARY FACILITIES UNLESS FACILITIES ARE ALREADY PROVIDED THAT ARE REASONABLY CLOSE TO THE CONSTRUCTION SITE.
5. THE CONTRACTOR SHALL MAINTAIN ACCESS TO AFFECTED PROPERTY OWNERS AT ALL TIMES DURING CONSTRUCTION AT NO ADDITIONAL COST.
6. IF PETROLEUM CONTAMINATED MATERIALS ARE ENCOUNTERED, THE CONTRACTOR SHALL FOLLOW SECTION 250 OF THE STANDARD SPECIFICATIONS FOR ROAD AND BRIDGE CONSTRUCTION.
7. THE CONTRACTOR SHALL CONDUCT ALL CONSTRUCTION ACTIVITIES WITHIN THE BOUNDARY OF THE PUBLIC RIGHT OF WAY.
8. PERMITTEE SHALL DESIGNATE A CERTIFIED TRAFFIC CONTROL SUPERVISOR (TCS) TO MANAGE CONSTRUCTION SIGNAGE AND SAFETY OF OPERATIONS DURING ACTIVITIES WITHIN CDOT RIGHT OF WAY. THE TCS SHALL BE AVAILABLE WHENEVER WORK IS IN PROGRESS.
9. NO PERSONAL VEHICLES ARE ALLOWED TO PARK IN CDOT RIGHT OF WAY.
10. THE CONTRACTOR IS RESPONSIBLE FOR ALL EROSION CONTROL ELEMENTS.
11. THE PERMITTEE SHALL COMPLETE ALL WORK IN THE CDOT RIGHT OF WAY WITHIN 120 CALENDAR DAYS.
12. IT IS THE RESPONSIBILITY OF THE PERMITTEE TO DETERMINE WHICH ENVIRONMENTAL CLEARANCES AND/OR REGULATIONS APPLY TO THE PROJECT, AND TO OBTAIN ANY CLEARANCES THAT ARE REQUIRED DIRECTLY FROM THE APPROPRIATE AGENCY PRIOR TO COMMENCING WORK. PLEASE REFER TO OR REQUEST A COPY OF THE CDOT ENVIRONMENTAL CLEARANCE INFORMATION SUMMARY (ECIS) FOR DETAILS. THE ECIS MAY BE OBTAINED FROM CDOT PERMITTING OFFICES OR MAY BE ACCESSED VIA THE CDOT PLANNING/CONSTRUCTION-ENVIRONMENTAL GUIDANCE WEBPAGE. FAILURE TO COMPLY WITH REGULATORY REQUIREMENTS MAY RESULT IN SUSPENSION OR REVOCATION OF YOUR CDOT PERMIT, OR ENFORCEMENT ACTIONS BY OTHER AGENCIES. ALL DISCHARGES ARE SUBJECT TO THE PROVISIONS OF THE COLORADO WATER QUALITY ACT AND THE COLORADO DISCHARGE PERMIT REGULATIONS. PROHIBITED DISCHARGES INCLUDE SUBSTANCES SUCH AS: WASH WATER, PAINT, AUTOMOTIVE FLUIDS, SOLVENTS, OILS, OR SOAPS. UNLESS OTHERWISE IDENTIFIED BY CDOT OR THE COLORADO DEPARTMENT OF PUBLIC HEALTH AND ENVIRONMENTAL (CPHE) WATER QUALITY CONTROL DIVISION (WQCD) AS SIGNIFICANT SOURCES OF POLLUTANTS TO THE WATERS OF THE STATE, THE FOLLOWING DISCHARGES TO STORMWATER SYSTEMS ARE ALLOWED WITHOUT A COLORADO DISCHARGE PERMIT SYSTEM PERMIT: LANDSCAPE IRRIGATION, DIVERTED STREAM FLOWS, UNCONTAMINATED GROUNDWATER INFILTRATION TO SEPARATE STORM SEWERS, DISCHARGES FROM POTABLE WATER SOURCES, FOUNDATION DRAINS, AIR CONDITION CONDENSATION, IRRIGATION WATER, SPRINGS, FOOTING DRAINS, WATER LINE FLUSHING, FLOWS FROM RIPARIAN HABITATS AND WETLANDS, AND FLOW FROM FIRE FIGHTING ACTIVITIES. NY OTHER DISCHARGES, INCLUDING STORMWATER DISCHARGES FROM INDUSTRIAL FACILITY OR CONSTRUCTION SITES, MAY REQUIRE COLORADO DISCHARGE PERMIT SYSTEM PERMITS FROM CPDHE BEFORE WORK BEGINS.
13. CDOT MUST APPROVE THE ASPHALT MIX DESIGN PRIOR TO CONSTRUCTION. THE PERMITTEE'S ENGINEER OF RECORD SHALL COORDINATE WITH THE CDOT PERMIT UNIT CONTACT PERSON TO OBTAIN APPROVAL.
14. BREAK POINT ON SLOPES AND IN BOTTOMS OF DITCHES SHALL BE ROUNDED DURING CONSTRUCTION.
15. THE LONGITUDINAL PAVEMENT SEAM CREATED BETWEEN THE EXISTING ASPHALT AND THE NEW ASPHALT SHALL NOT BE LOCATED IN THE WHEEL PATH.
16. AT THE LOCATIONS WHERE NEW ASPHALT IS TO ABUT EXISTING ASPHALT, SAW CUT THE EXISTING PAVEMENT A MINIMUM OF 1 FOOT BACK FROM THE EXISTING EDGE AND REMOVE PAVEMENT. FROM THE SAW CUT LINE, MILL EXISTING PAVEMENT BACK A MINIMUM OF 1 FOOT TO A DEPTH OF 2 INCHES. TACK EXPOSED VERTICAL ASPHALT EDGE PRIOR TO PAVING. THE SAW CUTTING WILL NOT BE PAID FOR SEPARATELY, BUT SHALL BE INCLUDED IN THE REMOVAL OF THE ASPHALT ITEM.
17. FOR THE HOT MIX ASPHALT (HMA) TO BE USED ON THIS PROJECT, THE CONTRACTOR SHALL SUBMIT TO THE ENGINEER AN APPROVED CDOT MIX DESIGN (FORM 43) ISSUED AND VERIFIED ON A CDOT PROJECT WITHIN THE LAST 36 MONTHS. THE ASPHALT CEMENT BINDER GRADE SHALL BE AS SPECIFIED IN THE PLANS. THE HMA MIX DESIGN SHALL CONFORM TO THE GRADATION REQUIREMENTS AS SPECIFIED IN THE PLANS.
18. AGGREGATE FOR BASES SHALL MEET THE MINIMUM R VALUE REQUIREMENTS OF 70 FOR CLASS 1 AND 78 FOR CLASS 6, UNLESS OTHERWISE SPECIFIED.
19. CDOT REGION 2 SIGN POSTS SHALL BE GALVANIZED TUBULAR STEEL.
20. FULL-COMPLIANCE, TEMPORARY PAVEMENT MARKINGS SHALL BE APPLIED PER CDOT SPECIFICATIONS AT THE END OF EACH CONSTRUCTION DAY.

21. THE CONTRACTOR SHALL CONTACT CDOT PROJECT MANAGER AND ENGINEER OF RECORD, AT LEAST TWO WEEKS PRIOR TO SCHEDULE STRIPING. THE PERMITTEE WILL BE RESPONSIBLE FOR ANY CORRECTIONS REQUIRED UPON FINAL INSPECTION OF THE ACCESS.
22. STRIPING SHALL BE EPOXY PAINT AS PER SECTION 627 OF THE CDOT STANDARD SPECIFICATIONS FOR ROAD AND BRIDGE CONSTRUCTION.
23. ALL STENCILS SHALL BE INLAID A DEPTH OF 90 MILS +/- 10 MILS. GRINDING WIDTH NO MORE THAN 1 INCH LARGER THAN THE STENCIL.
24. UNLESS AN ASPHALT OVERLAY IS REQUIRED, GRINDING OF EXISTING PAVEMENT MARKINGS IS REQUIRED BY CDOT WHERE GRINDING WILL NOT INTERFERE WITH THE NEW PAVEMENT MARKINGS. IF GRINDING WILL INTERFERE WITH THE NEW PAVEMENT MARKINGS THEN THE CONTRACTOR SHALL USE WATER BLASTING TO REMOVE PAVEMENT MARKINGS. THE PAVEMENT MARKINGS SHALL BE REMOVED TO THE EXTENT THAT THEY WILL NOT BE VISIBLE UNDER DAY OR NIGHT CONDITIONS AND IN A MANNER THAT WILL NOT AFFECT TRAFFIC FLOW. GRINDING OF EXISTING PAVEMENT MARKINGS IS REQUIRED BY CDOT WHERE GRINDING WILL NOT INTERFERE WITH THE NEW PAVEMENT MARKINGS. IF GRINDING WILL INTERFERE WITH THE NEW PAVEMENT MARKINGS THEN CONTRACTOR SHALL USE WATER BLASTING TO REMOVE PAVEMENT MARKINGS.
25. TYPE II DELINEATORS (DOUBLE CRYSTAL) SHALL BE INSTALLED AT 100 FOOT SPACING ON ALL ACCELERATION LANES AND TAPERS AND DECELERATION LANES AND TAPERS THAT ARE ADJACENT TO THE SHOULDER.
26. ALL UTILITIES IN THE CDOT ROW SHALL HAVE A CDOT UTILITY PERMIT ISSUED PRIOR TO ANY UTILITY CONSTRUCTION. A SEPARATE UTILITY PERMIT IS REQUIRED FOR EACH UTILITY BEING INSTALLED OR SERVICE CONNECTION IN CDOT ROW. CONTACT THE REGION UTILITY PERMIT COORDINATOR AT 970-683-6288. FORM #1233
27. ALL UTILITY PERMITS ASSOCIATED WITH THIS PROJECT SHALL ISSUED PRIOR TO RECEIVING THE NOTICE TO PROCEED FOR THE ACCESS PERMIT.
28. THE CONTRACTOR SHALL CONTACT THE UTILITY NOTIFICATION CENTER OF COLORADO (UNCC) AT 811 OR 1-800-922-1987, TO HAVE LOCATIONS OF UNCC REGISTERED LINES MARKED BY MEMBER COMPANIES. ALL OTHER UNDERGROUND FACILITIES SHALL BE LOCATED BY CONTACTING THE RESPECTIVE OWNER.
29. THE CONTRACTOR SHALL CONTACT CDOT TO LOCATE CDOT UTILITIES. CDOT IS NOT ON THE 811 "ONE CALL" LIST, THIS IS A REQUIREMENT OF THE PERMIT.
30. EXISTING UTILITY LINES AS SHOWN ON THE PLAN SHEETS ARE PLOTTED FROM THE BEST AVAILABLE INFORMATION. (SUBSURFACE UTILITY ENGINEERING (SUE) STANDARD QUALITY LEVEL A OR B IS RECOMMENDED). EACH UTILITY SHALL BE LABELED AS TO THE QUALITY LEVEL OF LOCATION.
31. THE CONTRACTOR SHALL BE RESPONSIBLE FOR VERIFYING THE LOCATION AND DEPTH OF ALL EXISTING UTILITIES AS NECESSARY TO INSURE THE UTILITIES WILL NOT BE IMPACTED BY CONSTRUCTION ACTIVITIES.
32. THE CONTRACTOR SHALL COMPLY WITH ARTICLE 1.5 OF TITLE 9, CRS (EXCAVATION REQUIREMENTS) WHEN EXCAVATING OR GRADING IS PLANNED IN THE AREA OF UNDERGROUND UTILITY FACILITIES. THE CONTRACTOR SHALL NOTIFY ALL AFFECTED UTILITIES AT LEAST TWO (2) BUSINESS DAYS, NOT INCLUDING THE ACTUAL DAY OF NOTICE, PRIOR TO COMMENCING SUCH OPERATIONS.
33. ALL UTILITIES SHALL BE INSTALLED OR RELOCATED PER THE CDOT UTILITY ACCOMMODATION CODE.
34. ALL GUARDRAILS SHALL BE DIMENSIONED AND EACH END SECTION PROVIDED IN THE PLAN SET. EACH END SECTION SHALL BE CLEARLY MARKED AS TO THE TYPE OF END SECTION AND BE ON THE CURRENT APPROVED PRODUCTS LIST. INDICATE THE MANUFACTURER AND PRODUCT NAME.

TRAFFIC CONTROL NOTES:

1. PRIOR TO BEGINNING OF WORK IN THE CDOT ROW, THE PERMITTEE SHALL CREATE A SITE SPECIFIC, DETAILED CONSTRUCTION TRAFFIC CONTROL PLAN WHICH COVERS ALL PHASES AND DAY/NIGHT SIGNAGE CONDITIONS OF WORK, INCLUDING FINAL SIGNING AND STRIPING.
2. PERMITTEE SHALL DESIGNATE A TRAFFIC CONTROL SUPERVISOR (TCS) AS DESCRIBED IN THE GENERAL NOTES. THE TCS MUST BE AVAILABLE 24 HOURS THROUGHOUT CONSTRUCTION.
3. PERMITTEE SHALL ONLY USE THE TRAFFIC CONTROL PLANS STAMPED WITH NOTICE TO PROCEED PLANS - EXHIBIT A; CDOT SHALL CONCUR WITH ALL OTHER TRAFFIC CONTROL PLANS PRIOR TO THEM BEING USED ON THE HIGHWAY.
4. PERMITTEE SHALL REMOVE ALL TRAFFIC CONTROL DEVICES PER THE TRAFFIC CONTROL PLANS OR AS DIRECTED BY THE ENGINEER.

PAVING NOTES:

1. DILUTED EMULSIFIED ASPHALT FOR TACK COAT SHALL CONSIST OF 1 PART EMULSIFIED ASPHALT AND 1 PART WATER. TACK COAT IS REQUIRED BETWEEN EACH LIFT OF HMA AND SHALL BE APPLIED TO OVERLAP THE LONGITUDINAL SEAM.
2. A TACK COAT OF EMULSIFIED ASPHALT (SLOW-SETTING) SHALL BE APPLIED AT THE FOLLOWING LOCATIONS:
 - BEFORE PLACING NEW PAVEMENT OVER EXISTING OR NEW PAVEMENT
 - ADJACENT TO EXISTING PAVEMENT, AND OTHER SURFACES AGAINST WHICH ASPHALT IS PLACED
 - BETWEEN PAVEMENT COURSES

3. BEFORE PLACEMENT OF THE TACK COAT, THE CONTRACTOR SHALL CLEAN THE ROADWAY AS DIRECTED BY THE ENGINEER. CLEANING WILL NOT BE MEASURED AND PAID FOR SEPARATELY BUT SHALL BE CONSIDERED INCIDENTAL TO THE WORK.
4. PAVEMENT WIDTHS MAY VARY THROUGHOUT THE PROJECT. THE LAY DOWN MACHINE SHALL HAVE AN ADJUSTABLE SCREED TO ACCOMMODATE VARIATIONS IN THE PAVEMENT WIDTH. PAVEMENT OVERLAYS SHALL MATCH EXISTING WIDTH OF PAVEMENT
5. ANY LAYER OF HOT MIX ASPHALT THAT IS TO HAVE A SUCCEEDING LAYER PLACED THEREON SHALL BE COMPLETED FULL WIDTH BEFORE THE SUCCEEDING LAYER IS PLACED. THE TOP LIFT OF HOT MIX ASPHALT SHALL BE TREATED AS AN OVERLAY; IT SHALL NOT BE PLACED UNTIL ALL OTHER WORK, INCLUDING WIDENING, PATCHING, AND RECONSTRUCTION THAT REQUIRE A LOWER LAYER OF HOT MIX ASPHALT, HAS BEEN COMPLETED
6. ASPHALT JOINTS SHALL NOT FALL ON PERMANENT LANE LINES, SHOULDER LINES, MEDIAN LINES, OR IN EXPECTED WHEEL PATHS
7. WHERE PAVEMENT IS TO ABUT EXISTING PAVEMENT OR IT IS REQUIRED TO CUT EXISTING ASPHALT, THE EXISTING ASPHALT SHALL BE REMOVED TO A NEAT VERTICAL LINE WITH A SAW OR AS APPROVED BY THE ENGINEER. CUT FACES SHALL NOT REMAIN UNPROTECTED OVERNIGHT. THIS WORK WILL NOT BE PAID SEPARATELY, BUT SHALL BE CONSIDERED SUBSIDIARY TO THE WORK. THE CONTRACTOR WILL BE REQUIRED TO PAINT OR SPRAY THE EDGE OF THE CUT ASPHALT WITH DILUTED EMULSIFIED ASPHALT (SLOW-SETTING) PRIOR TO PAVING OPERATIONS

EARTHWORK NOTES:

1. WATER SOURCE REQUIRED FOR COMPACTION AND MOISTURE DENSITY CONTROL SHALL BE THE CONTRACTOR'S RESPONSIBILITY AND SHALL BE FREE OF EXCESSIVE SEDIMENTS OR OTHER CONTAMINATES THAT MAY BE DETRIMENTAL TO EMBANKMENTS, SUBBASES, AND BASE COURSE MATERIAL.
2. DEPTH OF MOISTURE-DENSITY CONTROL FOR THIS PROJECT SHALL BE AS FOLLOWS:
 - FULL DEPTH OF ALL EMBANKMENTS AND ENGINEERED FILLS
 - BASES OF CUTS AND FILL 6 INCHES
 - FULL DEPTH OF EMBANKMENT SECTIONS USED FOR DITCHES AND CHANNEL CHANGES
3. CONTRACTOR SHALL WAIT A MINIMUM OF 30 DAYS AFTER EMBANKMENT CONSTRUCTION PRIOR TO ANY FINAL PAVING ACTIVITIES. DURING THIS SETTLEMENT WAITING PERIOD, THE CONTRACTOR SHALL MONITOR SETTLEMENT PLATES INSTALLED NEAR THE TOE OF THE EXISTING EMBANKMENT TO CONFIRM SETTLEMENT OF LESS THAN 1 INCH DURING THIS PERIOD.
4. CONTRACTOR SHALL NOT UTILIZE MEASURES TO INCREASE THE RATE OF SETTLEMENT (SUCH AS PRE-LOADING AND WICK DRAINS) UNLESS PRIOR APPROVAL IS RECEIVED FROM CDOT.

Print Date: 5/19/26		(R-X) (R-X) (R-X) (R-X)	Sheet Revisions			EL PASO COUNTY TRAVEL CENTER ACCESS PERMIT #XXXXXX	PRELIMINARY 60% NOT FOR CONSTRUCTION OR RECORDING	60% Plans		EL PASO COUNTY TRAVEL CENTER PREPARED FOR BUC-EE'S, LTD. GENERAL NOTES				Project No./Code	
Drawing File Name: cdot-02_general notes.dwg			Date:	Comments:	Init.			No Revisions:							
Horiz. Scale: As Noted Vert. Scale: N/A								Revised:		Designer: APW		Structure		KH 196094002	

C:\Acc\ACCDocs\Kimley-Horn\Buc-ees Palmer Lake\Project Files\CADD\PlanSheets\Offsite\CDOT\CDOT-02_GENERAL NOTES.dwg Peterson-Wallt, Ari 5/19/2026 11:21 AM
THIS DOCUMENT, INCLUDING THE CONCEPTS AND DESIGN PRESENTED HEREIN, IS AN INSTRUMENT OF SERVICE, IS ATTENDED ONLY FOR THE SPECIFIC PURPOSE AND CANNOT BE REPRODUCED OR USED FOR ANY OTHER PROJECT WITHOUT WRITTEN AUTHORIZATION AND ASSUMPTION BY KIMLEY-HORN AND ASSOCIATES, INC. SHALL BE WITHOUT LIABILITY TO KIMLEY-HORN AND ASSOCIATES, INC.

ABBREVIATIONS:

BL	BASELINE	PGP	PROFILE GRADE POINT
BP	BEGIN POINT	PRC	POINT OF REVERSE CURVE
CL	CENTERLINE	PROP	PROPOSED
CIP	CAST IN PLACE	PT	POINT OF TANGENCY
C&G	CURB AND GUTTER	PVI	POINT OF VERTICAL INTERSECTION
CR	CURB RETURN	R	RADIUS
DIA.	DIAMETER	RD	ROAD
DTL	DETAIL	RT	RIGHT
EL	ELEVATION	ROW	RIGHT OF WAY
EG	EXISTING GROUND	SF	SQUARE FEET
EOP	EDGE OF PAVEMENT	SNS	STREET NAME SIGN
EP	END POINT	SSD	STOPPING SIGHT DISTANCE
ESMT	EASEMENT	STA	STATION
ETW	EDGE OF TRAVELED WAY	STD	STANDARD
EX	EXISTING	SWK	SIDEWALK
FES	FLARED END SECTION	SY	SQUARE YARDS
FG	FINISHED GRADE	TC	TOP OF CURB
FL	FLOW LINE	TCE	TEMPORARY CONSTRUCTION EASEMENT
HCL	HORIZONTAL CONTROL LINE	TYP	TYPICAL
LF	LINEAR FOOT/FEET	UE	UTILITY EASEMENT
LOD	LIMITS OF DISTURBANCE	UTIL	UTILITY
LT	LEFT	VAR	VARIES
ME	MATCH EXISTING	VC	VERTICAL CURVE
NO	NUMBER	VPC	VERTICAL POINT OF CURVATURE
NTS	NOT TO SCALE	VPI	VERTICAL POINT OF INTERSECTION
OFF	OFFSET	VPT	VERTICAL POINT OF TANGENCY
PC	POINT OF CURVE	COS	CITY OF SPRINGVILLE
PCC	POINT OF COMPOUND CURVE	W	WEST
PCR	POINT OF CURB RETURN	N	NORTH
PGL	PROFILE GRADE LINE		

LEGEND

	EXISTING UNDERGROUND STORM LINE
	EXISTING GAS LINE
	EXISTING COMM LINE
	EXISTING UNDERGROUND ELECTRIC LINE
	EXISTING OVERHEAD ELECTRIC LINE
	EXISTING UNKNOWN UTILITY LINE
	EXISTING CHAIN LINK FENCE
	EXISTING BARBED-WIRE FENCE
	EXISTING GUARD-RAIL
	EXISTING MINOR CONTOUR
	EXISTING MAJOR CONTOUR
	EXISTING PROPERTY LINE
	SECTION LINE
	EXISTING RIGHT-OF-WAY LINE
	PROPOSED RIGHT-OF-WAY LINE
	EXISTING EASEMENT LINE

HATCHING LEGEND

	PROPOSED ASPHALT (COUNTY LINE ROAD)
	PROPOSED ASPHALT (RAMPS)
	PROPOSED MEDIAN COVER
	EXISTING RIP-RAP
	EXISTING EASEMENT
	ONSITE HATCH

EXISTING SYMBOLS

	EXISTING UTILITY POLE
	EXISTING GUY ANCHOR
	EXISTING LIGHT POLE
	EXISTING POWER HANDHOLE
	EXISTING POWER BOX
	EXISTING POWER MARKER
	EXISTING POWER MARKER
	EXISTING GAS METER
	EXISTING GAS MARKER
	EXISTING GAS TEST STATION
	EXISTING CATV MARKER
	EXISTING CATV HANDHOLE
	EXISTING FIBER BOX
	EXISTING TELEPHONE MANHOLE
	EXISTING COMM MARKER
	EXISTING SIGN
	EXISTING SIGN
	EXISTING MAILBOX
	EXISTING TREE
	EXISTING END ANCHOR
	EXISTING INLET
	EXISTING FLARED END SECTION

Print Date: 5/19/26

Drawing File Name: cdot-02_general notes.dwg

Horiz. Scale: As Noted Vert. Scale: N/A

KIMLEY-HORN AND ASSOCIATES, INC.
6200 SOUTH SYRACUSE WAY
SUITE 300
GREENWOOD VILLAGE, COLORADO 80111
(303) 228-2300

Sheet Revisions			
Date:	Comments:	Init.	

EL PASO COUNTY TRAVEL CENTER

ACCESS PERMIT #XXXXXX

PRELIMINARY 60% NOT FOR CONSTRUCTION OR RECORDING	60% Plans		EL PASO COUNTY TRAVEL CENTER				Project No./Code	
	No Revisions:		PREPARED FOR BUC-EE'S, LTD. GENERAL NOTES					
	Revised:		Designer: APW		Structure		KH 196094002	
			Detailer: DJC		Numbers			
	Void:		Checked By: MPF		Subset Sheet: 2 of 2		Sheet Number 3	

PLAN NUMBER	M STANDARD TITLE	PAGE NUMBER	PLAN NUMBER	M STANDARD TITLE	PAGE NUMBER	PLAN NUMBER	S STANDARD TITLE	PAGE NUMBER
☐ M-100-1	STANDARD SYMBOLS (3 SHEETS).....	1-3.	☐ M-606-1	MIDWEST GUARDRAIL SYSTEM TYPE 3 W-BEAM.....	79-97	☐ S-612-1	DELINEATOR INSTALLATIONS (8 SHEETS).....	171-178
☐ M-100-2	ACRONYMS AND ABBREVIATIONS (4 SHEETS).....	4-7.	☐ M-606-13	GUARDRAIL TYPE 7 F-SHAPE BARRIER (4 SHEETS).....	98-101	☐ S-613-1	ROADWAY LIGHTING (6 SHEETS).....	179-186
☐ M-203-1	APPROACH ROADS.....	8	☐ M-606-14	PRECAST TYPE 7 CONCRETE BARRIER (4 SHEETS).....	102-104	☐ S-613-2	ALTERNATIVE ROADWAY LIGHTING (4 SHEETS)	
☐ M-203-2	DITCH TYPES.....	9	☐ M-606-15	GUARDRAIL TYPE 9 SINGLE SLOPE BARRIER.....	105-115	☒ S-613-3	PULL BOX DETAIL (2 SHEETS) <i>(ISSUED ON APRIL 4, 2024)</i>	
☐ M-203-11	SUPERELEVATION CROWNED AND DIVIDED HIGHWAYS (3 SHEETS)	10-12	☒ M-607-1	WIRE FENCES AND GATES (3 SHEETS).....	116-118	☒ S-613-4	TRAFFIC SIGNAL ONE-LINE DIAGRAMS (6 SHEETS)	
☐ M-203-12	SUPERELEVATION STREETS (2 SHEETS).....	13-14	☐ M-607-2	CHAIN LINK FENCE (3 SHEETS).....	119-121	☒ S-614-1	GROUND SIGN PLACEMENT (2 SHEETS).....	187-188
☐ M-206-1	EXCAVATION AND BACKFILL FOR STRUCTURES.....	15-16	☐ M-607-3	BARRIER FENCE.....	122	☒ S-614-2	CLASS I SIGNS... <i>(REVISED ON MARCH 1, 2024)</i>	189
☐ M-206-2	EXCAVATION AND BACKFILL FOR BRIDGES (2 SHEETS)....	17-18	☐ M-607-4	DEER FENCE, GATES, AND GAME RAMPS (7 SHEETS).....	123-127	☐ S-614-3	CLASS II SIGNS... <i>(REVISED ON MARCH 1, 2024)</i>	190
☐ M-208-1	TEMPORARY EROSION CONTROL (11 SHEETS).....	19-29	☐ M-607-10	PICKET SNOW FENCE.....	128	☐ S-614-4	CLASS III SIGNS (3 SHEETS)...	191-193
☐ M-210-1	MAILBOX SUPPORTS (2 SHEETS).....	30-31	☒ M-607-15	ROAD CLOSURE GATE (9 SHEETS).....	129-137	☐ S-614-5	BREAK-AWAY SIGN SUPPORT DETAILS FOR CLASS III SIGNS (2 SHEETS)	194-195
☐ M-214-1	NURSERY STOCK DETAILS.....	32	☐ M-608-1	CURB RAMPS (10 SHEETS).....	138-147	☐ S-614-6	CONCRETE FOOTINGS AND SIGN ISLANDS.....	196-197
☐ M-216-1	SOIL RETENTION COVERING (2 SHEETS).....	33-34	☐ M-609-1	CURBS, GUTTERS, AND SIDEWALKS (4 SHEETS).....	148-151	☐ S-614-8	TUBULAR STEEL SIGN SUPPORT DETAILS (7 SHEETS).....	198-204
☒ M-400-1	SAFETYEDGE FOR PAVEMENT <i>(NEW, ISSUED ON APRIL 25, 2025)</i>		☐ M-611-1	CATTLE GUARD (2 SHEETS).....	152-153	S-614-9	PEDESTRIAN PUSH BUTTON POST ASSEMBLY (2 SHEETS) 205-206	
☐ M-412-1	CONCRETE PAVEMENT JOINTS (9 SHEETS).....	35-39	☐ M-611-2	DEER GUARD (2 SHEETS).....	154-155	☐ S-614-10	MARKER ASSEMBLY INSTALLATIONS.....	207
☐ M-412-2	CONCRETE PAVEMENT CRACK REPAIR (6 SHEETS)		M-613-1	SUPERSEDED WITH S-613-1 AND S-613-2 IN JULY 2019		☐ S-614-11	MILEPOST SIGN DETAIL FOR HIGH SNOW AREAS.....	208
☐ M-510-1	STRUCTURAL PLATE PIPE H-20 LOADING.....	40	☐ M-614-1	RUMBLE STRIPS (3 SHEETS).....	156-158	☐ S-614-12	STRUCTURE NUMBER INSTALLATION (2 SHEETS).....	209-210
☐ M-601-1	SINGLE CONCRETE BOX CULVERT (CAST-IN-PLACE).....	41-42	☐ M-614-2	SAND BARREL ARRAYS (2 SHEETS).....	159-160	☐ S-614-14	FLASHING BEACON AND SIGN INSTALLATIONS (4 SHEETS).....	211-214
☐ M-601-2	DOUBLE CONCRETE BOX CULVERT (CAST-IN-PLACE).....	43-44	☐ M-615-1	EMBANKMENT PROTECTOR TYPE 3.....	161	☐ S-614-15	CHAIN STATION SIGNAGE <i>(ISSUED ON APRIL 30, 2024)</i>	
☐ M-601-3	TRIPLE CONCRETE BOX CULVERT (CAST-IN-PLACE).....	45-46	☐ M-615-2	EMBANKMENT PROTECTOR TYPE 5.....	162	☐ S-614-19	LATE/ZIPPER MERGE SIGNAGE <i>(ISSUED ON SEPT. 22, 2025)</i>	
☐ M-601-10	HEADWALL FOR PIPES.....	47	☐ M-616-1	INVERTED SIPHON.....	163	☒ S-614-20	TYPICAL POLE MOUNT SIGN INSTALLATIONS... <i>(REVISED ON MARCH 1, 2024)</i>	215
☐ M-601-11	TYPE "S" SADDLE HEADWALLS FOR PIPE.....	48	☐ M-620-1	FIELD LABORATORY CLASS 1.....	164	☐ S-614-21	CONCRETE BARRIER SIGN POST INSTALLATIONS.....	216-217
☐ M-601-12	HEADWALLS AND PIPE OUTLET PAVING.....	49	☐ M-620-2	FIELD LABORATORY CLASS 2 (2 SHEETS).....	165-166	☐ S-614-22	TYPICAL MULTI-SIGN INSTALLATIONS.....	218
☐ M-601-20	WINGWALLS FOR PIPE OR BOX CULVERTS (2 SHEETS)....	50-51	☐ M-620-11	FIELD OFFICE CLASS 1.....	167	☐ S-614-23	J-POST SIGN SUPPORT (3 SHEETS) <i>(ISSUED ON MAR. 1, 2024)</i>	
☐ M-603-1	METAL PIPE (4 SHEETS).....	52-55	☐ M-620-12	FIELD OFFICE CLASS 2.....	168	☐ S-614-40	TYPICAL TRAFFIC SIGNAL 30'-75' DOUBLE MAST ARMS.....	219-223
☐ M-603-2	REINFORCED CONCRETE PIPE.....	56	☐ M-629-1	SURVEY MONUMENTS (2 SHEETS).....	169-170	☒ S-614-40A	65'-75' SINGLE MAST ARMS (5 SHEETS) <i>(REVISED ON JULY 22, 2022)</i>	
☐ M-603-3	PRECAST CONCRETE BOX CULVERT.....	57					25'-55' SINGLE MAST ARMS (4 SHEETS) <i>(REVISED ON JULY 22, 2022)</i>	224-227
☐ M-603-4	CORRUGATED POLYETHYLENE PIPE (AASHTO M294) AND.....	58				☐ S-614-41	TEMPORARY SPAN WIRE SIGNALS (13 SHEETS).....	228-240
☐ M-603-5	POLYVINYL CHLORIDE (PVC) PIPE (AASHTO M304).....	59				☐ S-614-42	CABINET FOUNDATION DETAIL (4 SHEETS) <i>(REVISED ON APRIL 4, 2024)</i>	241-244
☐ M-603-6	STEEL REINFORCED POLYETHYLENE RIBBED PIPE (AASHTO MP 20).	60				☐ S-614-43	TRAFFIC LOOP AND MISCELLANEOUS SIGNAL DETAILS.....	245-252
☐ M-603-10	CONCRETE AND METAL END SECTIONS.....	61				☒ S-614-44	PEDESTAL POLE SIGNALS (2 SHEETS).....	253-254
☐ M-603-12	TRAVERSABLE END SECTIONS AND SAFETY GRATES.....	62-64				☒ S-614-45	PEDESTRIAN PUSH BUTTON POST ASSEMBLY DETAILS (6 SHEETS) <i>(REVISED ON DECEMBER 3, 2020)</i>	
☐ M-604-10	INLET, TYPE C.....	65				☐ S-614-50	STATIC SIGN MONOTUBE STRUCTURES (12 SHEETS).....	255-266
☐ M-604-11	INLET, TYPE D.....	66				☐ S-614-60	DYNAMIC SIGN MONOTUBE STRUCTURES (14 SHEETS).....	267-280
☐ M-604-12	CURB INLET TYPE R (2 SHEETS).....	67-68				☒ S-627-1	PAVEMENT MARKINGS (11 SHEETS) <i>(REV. SEPT. 22, 2025)</i>	281-289
☐ M-604-13	CONCRETE INLET TYPE 13.....	69				☐ S-630-1	TRAFFIC CONTROLS FOR HIGHWAY CONSTRUCTION.....	290-313
☐ M-604-20	MANHOLES (3 SHEETS).....	70-72				☐ S-630-2	BARRICADES, DRUMS, CONCRETE BARRIERS (TEMP) AND VERTICAL PANELS	314
☐ M-604-25	VANE GRATE INLET (5 SHEETS).....	73-77				☐ S-630-3	FLASHING BEACON (PORTABLE) DETAILS.....	315
☐ M-605-1	SUBSURFACE DRAINS.....	78				☐ S-630-4	STEEL SIGN SUPPORT (TEMPORARY) INSTALLATION.....	316-317
						☐ S-630-5	DETAILS (2 SHEETS)	
						☐ S-630-6	PORTABLE RUMBLE STRIPS (TEMPORARY) (2 SHEETS).....	318-319
						☐ S-630-7	EMERGENCY PULL-OFF AREA (TEMPORARY).....	320
							ROLLING ROADBLOCKS FOR TRAFFIC CONTROL (3 SHEETS)	321-323

COLORADO
DEPARTMENT OF TRANSPORTATION
M&S STANDARD PLANS LIST
July 31, 2019


Revised on October 22, 2025

ALL OF THE M&S STANDARD PLANS, AS SUPPLEMENTED AND REVISED, APPLY TO THIS PROJECT WHEN USED BY DESIGNATED PAY ITEM OR SUBSIDIARY ITEM.

THE M&S STANDARD PLANS USED TO DESIGN THIS PROJECT ARE INDICATED BY A MARKED BOX ☒ , AND WILL BE ATTACHED TO THE PLANS. ALL OTHER M&S STANDARD PLANS ARE STILL ELIGIBLE FOR USE IN CONSTRUCTION IF APPROVED BY AN APPROPRIATE CDOT ENGINEER.

Computer File Information		Sheet Revisions		Colorado Department of Transportation		STANDARD PLANS LIST	STANDARD PLAN NO.
Creation Date: 07/31/19	☒ R-X ☒ R-X ☒ R-X ☒ R-X	Date:	Comments	 2829 West Howard Place. CDOT HQ, 3rd Floor Denver, CO 80204 Phone: 303-757-9021 FAX: 303-757-9868.	Issued by Construction Engineering Services: July 31, 2019	STANDARD PLANS LIST	
Designer Initials: DLK						Standard Sheet No. 1 of 1	
Last Modification Date: 10/22/25						Project Sheet Number: 4	
Detailer Initials: LTA				Construction Engineering Services DLK			
CAD Ver.: MicroStation V8 Scale: Not to Scale Units: English							

c:\vaccad\cdots\Kimley-Horn\Buc-ees Palmer Lake\Project Files\CADD\PlanSheets\Offsite\CDOT\CDOT-03_TYPICAL SECTIONS.dwg Paterson-Wall, Arl 5/19/2026 11:27 AM
THIS DOCUMENT, INCLUDING THE CONCEPTS AND DESIGN PRESENTED HEREIN, AS AN INSTRUMENT OF SERVICE, IS INTENDED ONLY FOR THE SPECIFIC PURPOSE AND CLIENT FOR WHICH IT WAS PREPARED. NO OTHER REUSE OR ADAPTATION BY KIMLEY-HORN AND ASSOCIATES, INC. SHALL BE WITHOUT LIABILITY TO KIMLEY-HORN AND ASSOCIATES, INC.

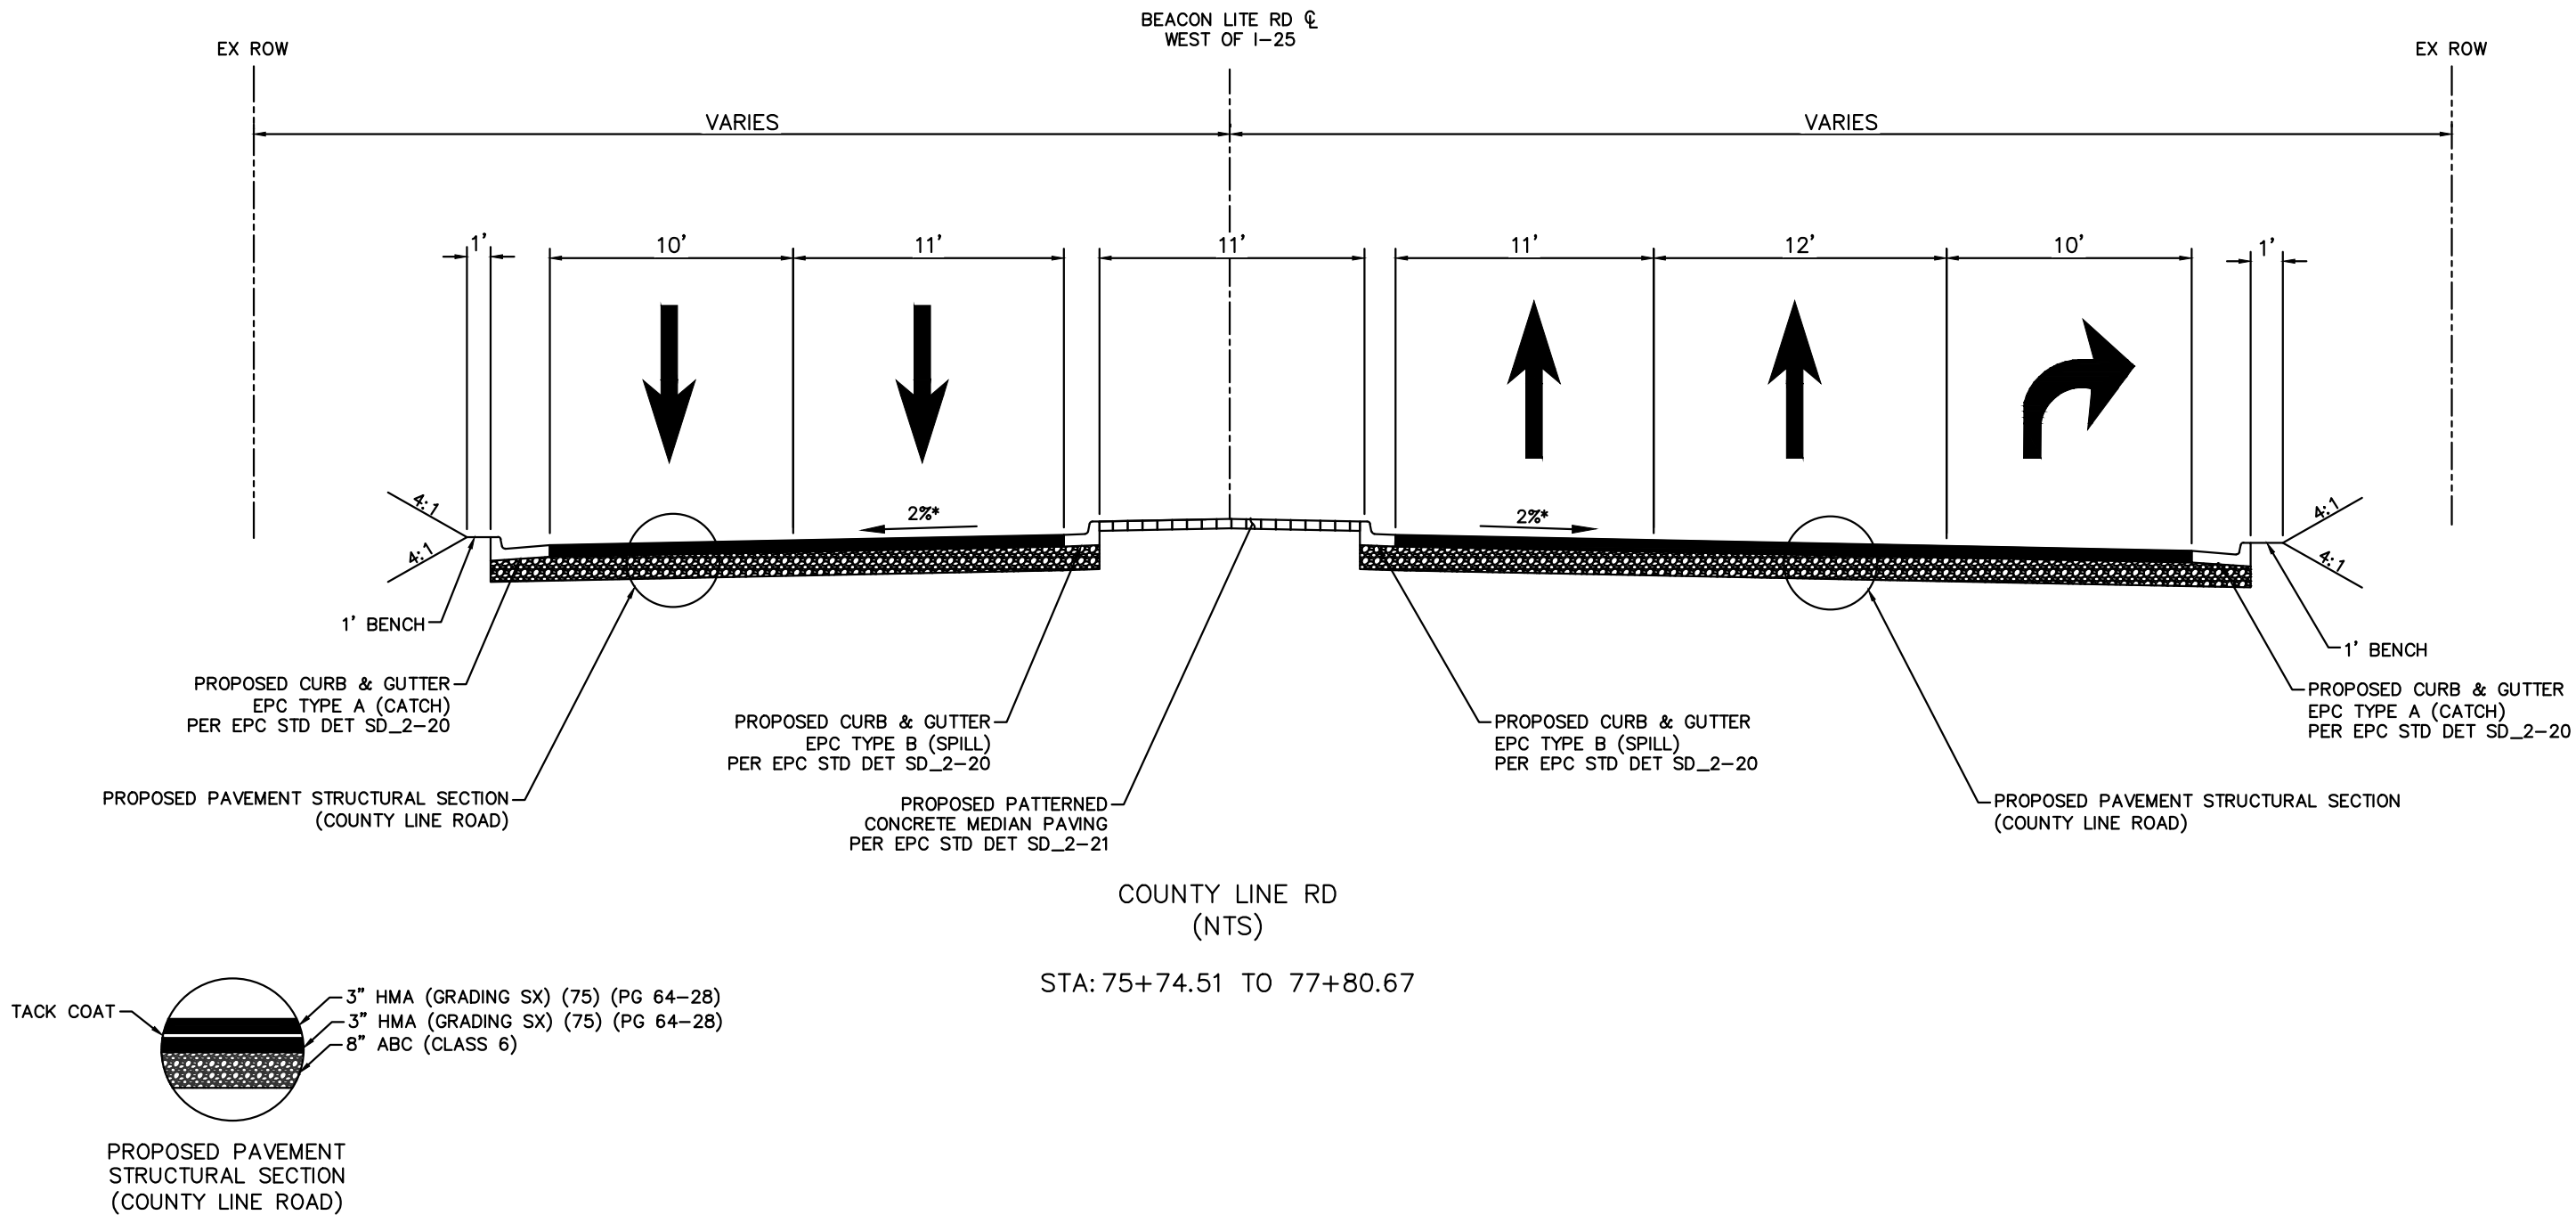


*SEE ROADWAY DETAIL SHEETS AND PROFILES
FOR CROSS SLOPE TRANSITION INFORMATION.

Print Date: 5/19/26			Sheet Revisions			EL PASO COUNTY TRAVEL CENTER ACCESS PERMIT #XXXXXX	PRELIMINARY 60% NOT FOR CONSTRUCTION OR RECORDING	60% Plans		EL PASO COUNTY TRAVEL CENTER PREPARED FOR BUC-EE'S, LTD. TYPICAL SECTIONS				Project No./Code			
Drawing File Name: cdot-03_typical sections.dwg			Date:	Comments:	Init.			No Revisions:									
Horiz. Scale: As Noted										Revised:		Designer: APW		Structure		KH 196094002	
Vert. Scale: N/A												Detailer: DJC		Numbers			
Kimley»Horn KIMLEY-HORN AND ASSOCIATES, INC. 6200 SOUTH SYRACUSE WAY SUITE 300 GREENWOOD VILLAGE, COLORADO 80111 (303) 228-2300										Void:		Checked By: MPF		Subset Sheet: 1 of 6		Sheet Number 5	




Know what's below.
Call before you dig.

c:\vaccad\cdot\kimley-horn\Buc-ees Palmer Lake\Project Files\CADD\PlanSheets\Offsite\CDOT\CDOT-03_TYPICAL SECTIONS.dwg Paterson-Wall, Arl 5/19/2026 11:27 AM
THIS DOCUMENT, INCLUDING THE CONCEPTS AND DESIGN PRESENTED HEREIN, IS AN INSTRUMENT OF SERVICE. IT IS INTENDED ONLY FOR THE SPECIFIC PURPOSE AND CLIENT FOR WHICH IT WAS PREPARED. NO OTHER REUSE OR ADAPTATION BY KIMLEY-HORN AND ASSOCIATES, INC. SHALL BE WITHOUT LIABILITY TO KIMLEY-HORN AND ASSOCIATES, INC.

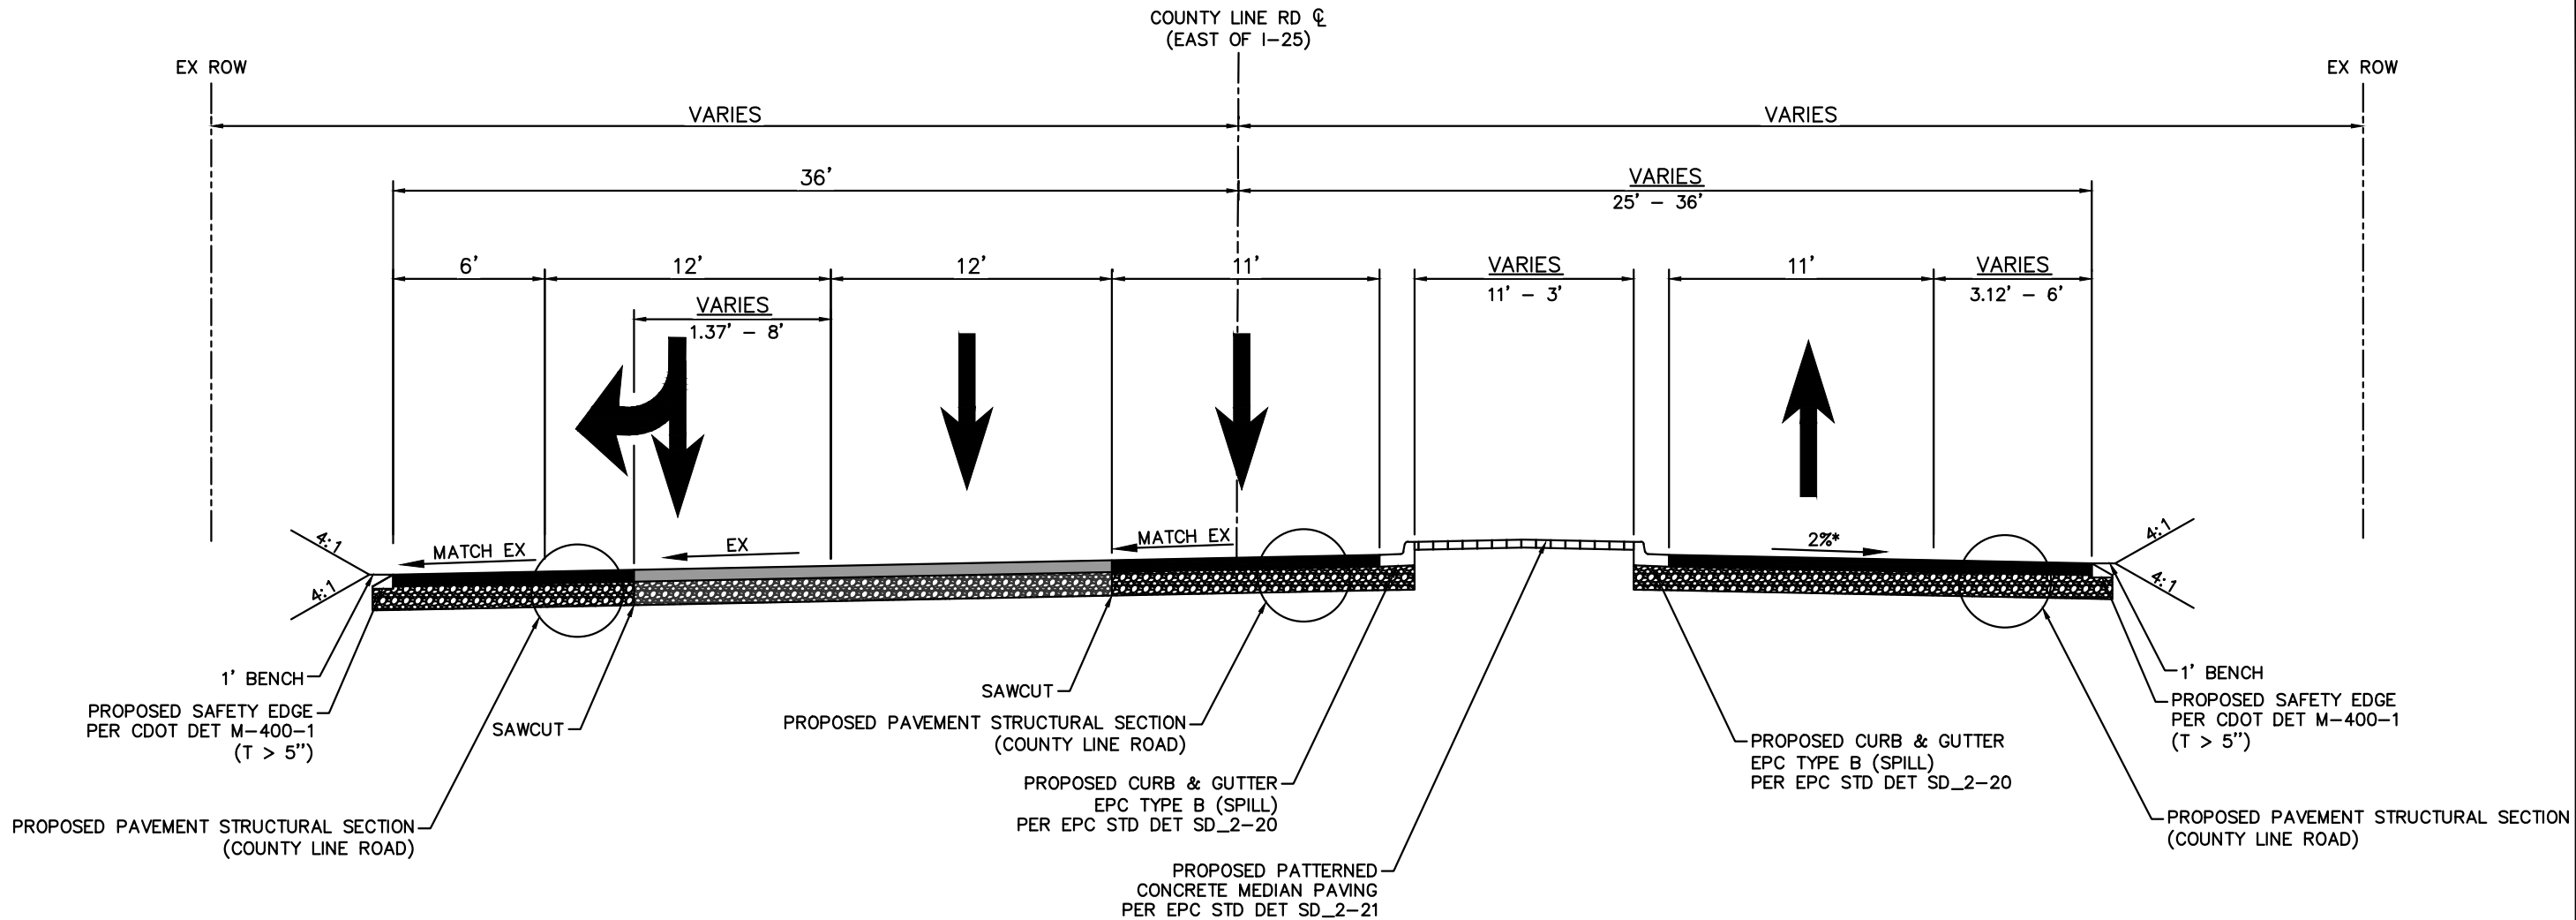

COUNTY LINE RD
(NTS)

STA: 83+84.64 TO 87+03.87

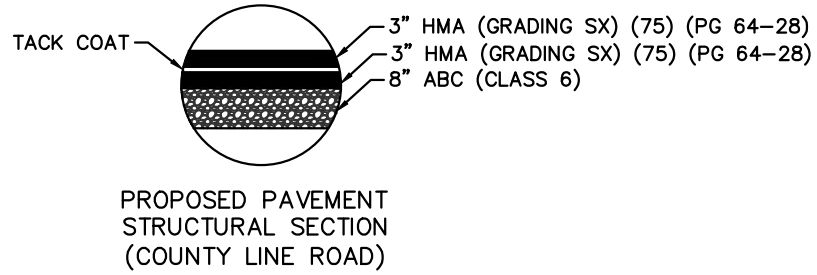


*SEE ROADWAY DETAIL SHEETS AND PROFILES
FOR CROSS SLOPE TRANSITION INFORMATION.

Print Date: 5/19/26			Sheet Revisions			EL PASO COUNTY TRAVEL CENTER ACCESS PERMIT #XXXXXX	PRELIMINARY 60% NOT FOR CONSTRUCTION OR RECORDING	60% Plans		EL PASO COUNTY TRAVEL CENTER PREPARED FOR BUC-EE'S, LTD. TYPICAL SECTIONS				Project No./Code	
Drawing File Name: cdot-03_typical sections.dwg			Date:	Comments:	Init.			No Revisions:							
Horiz. Scale: As Noted								Revised:		Designer: APW		Structure		KH 196094002	
Vert. Scale: N/A								Void:		Detailer: DJC		Numbers		Sheet Number 6	
Kimley»Horn KIMLEY-HORN AND ASSOCIATES, INC. 6200 SOUTH SYRACUSE WAY SUITE 300 GREENWOOD VILLAGE, COLORADO 80111 (303) 228-2300										Checked By: MPF		Subset Sheet: 2 of 6			



c:\vacc\adoc\kimley-horn\Buc-ees Palmer Lake\Project Files\CADD\PlanSheets\Offsite\CDOT\CDOT-03_TYPICAL SECTIONS.dwg Peterson-Wall, Arl 5/19/2026 11:27 AM
THIS DOCUMENT, INCLUDING THE CONCEPTS AND DESIGN PRESENTED HEREIN, IS AN INSTRUMENT OF SERVICE. IT IS INTENDED ONLY FOR THE SPECIFIC PURPOSE AND CLIENT FOR WHICH IT WAS PREPARED. REUSE OF AND IMPROPER RELIANCE ON THIS DOCUMENT WITHOUT WRITTEN AUTHORIZATION AND ADAPTATION BY KIMLEY-HORN AND ASSOCIATES, INC. SHALL BE WITHOUT LIABILITY TO KIMLEY-HORN AND ASSOCIATES, INC.

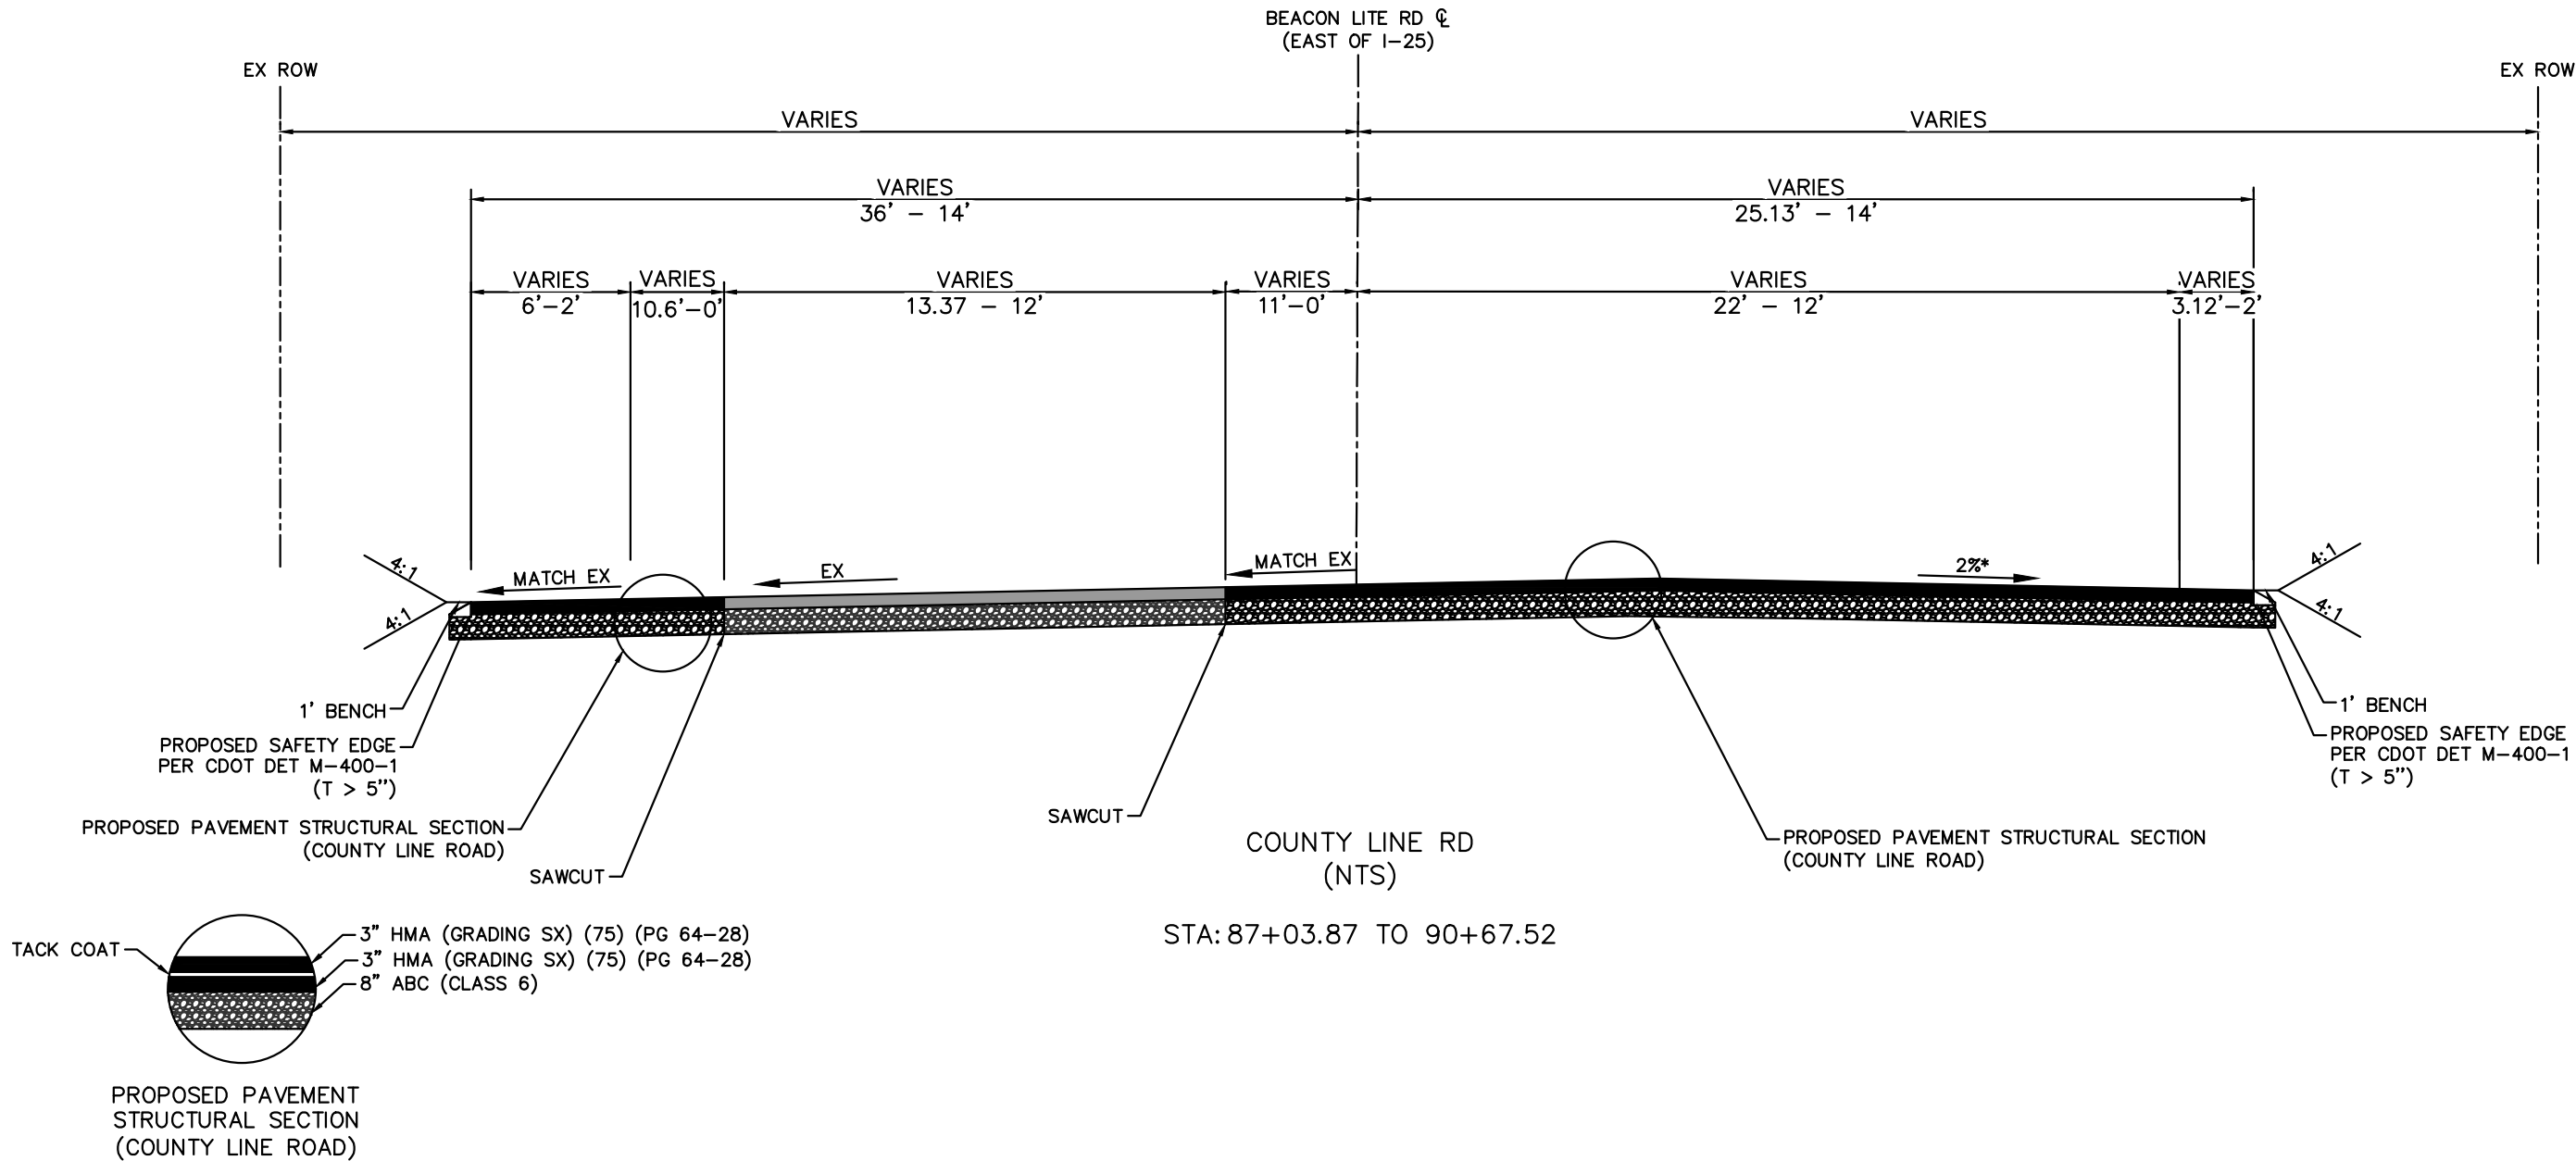




*SEE ROADWAY DETAIL SHEETS AND PROFILES FOR CROSS SLOPE TRANSITION INFORMATION.

Print Date: 5/19/26			Sheet Revisions			EL PASO COUNTY TRAVEL CENTER ACCESS PERMIT #XXXXXX	PRELIMINARY 60% NOT FOR CONSTRUCTION OR RECORDING	60% Plans		EL PASO COUNTY TRAVEL CENTER PREPARED FOR BUC-EE'S, LTD. TYPICAL SECTIONS				Project No./Code		
Drawing File Name: cdot-03_typical sections.dwg			Date:	Comments:	Init.			No Revisions:								
Horiz. Scale: As Noted			Vert. Scale: N/A													
Kimley»Horn KIMLEY-HORN AND ASSOCIATES, INC. 6200 SOUTH SYRACUSE WAY SUITE 300 GREENWOOD VILLAGE, COLORADO 80111 (303) 228-2300			(R-X)													
			(R-X)													
		(R-X)														
		(R-X)														



Know what's below.
Call before you dig.

c:\vaccad\cdots\Kimley-Horn\Buc-ees Palmer Lake\Project Files\CADD\PlanSheets\Offsite\CDOT\CDOT-03_TYPICAL SECTIONS.dwg Peterson-Walli, Arl 5/19/2026 11:27 AM
THIS DOCUMENT, INCLUDING THE CONCEPTS AND DESIGN PRESENTED HEREIN, IS AN INSTRUMENT OF SERVICE, IS INTENDED ONLY FOR THE SPECIFIC PURPOSE AND CLIENT FOR WHOM IT WAS PREPARED, AND IS NOT TO BE REPRODUCED, COPIED, OR OTHERWISE USED FOR ANY OTHER PROJECT OR PURPOSE WITHOUT THE WRITTEN AUTHORIZATION OF KIMLEY-HORN AND ASSOCIATES, INC. THE USER SHALL BE WITHOUT LIABILITY TO KIMLEY-HORN AND ASSOCIATES, INC.

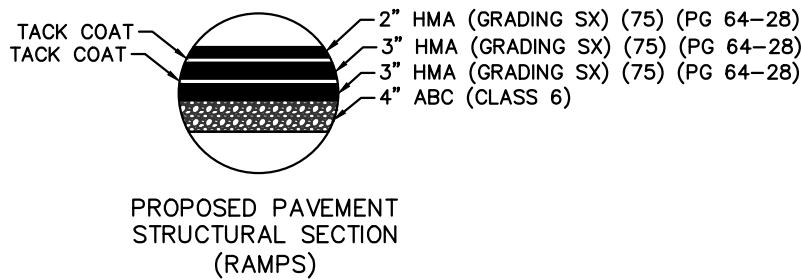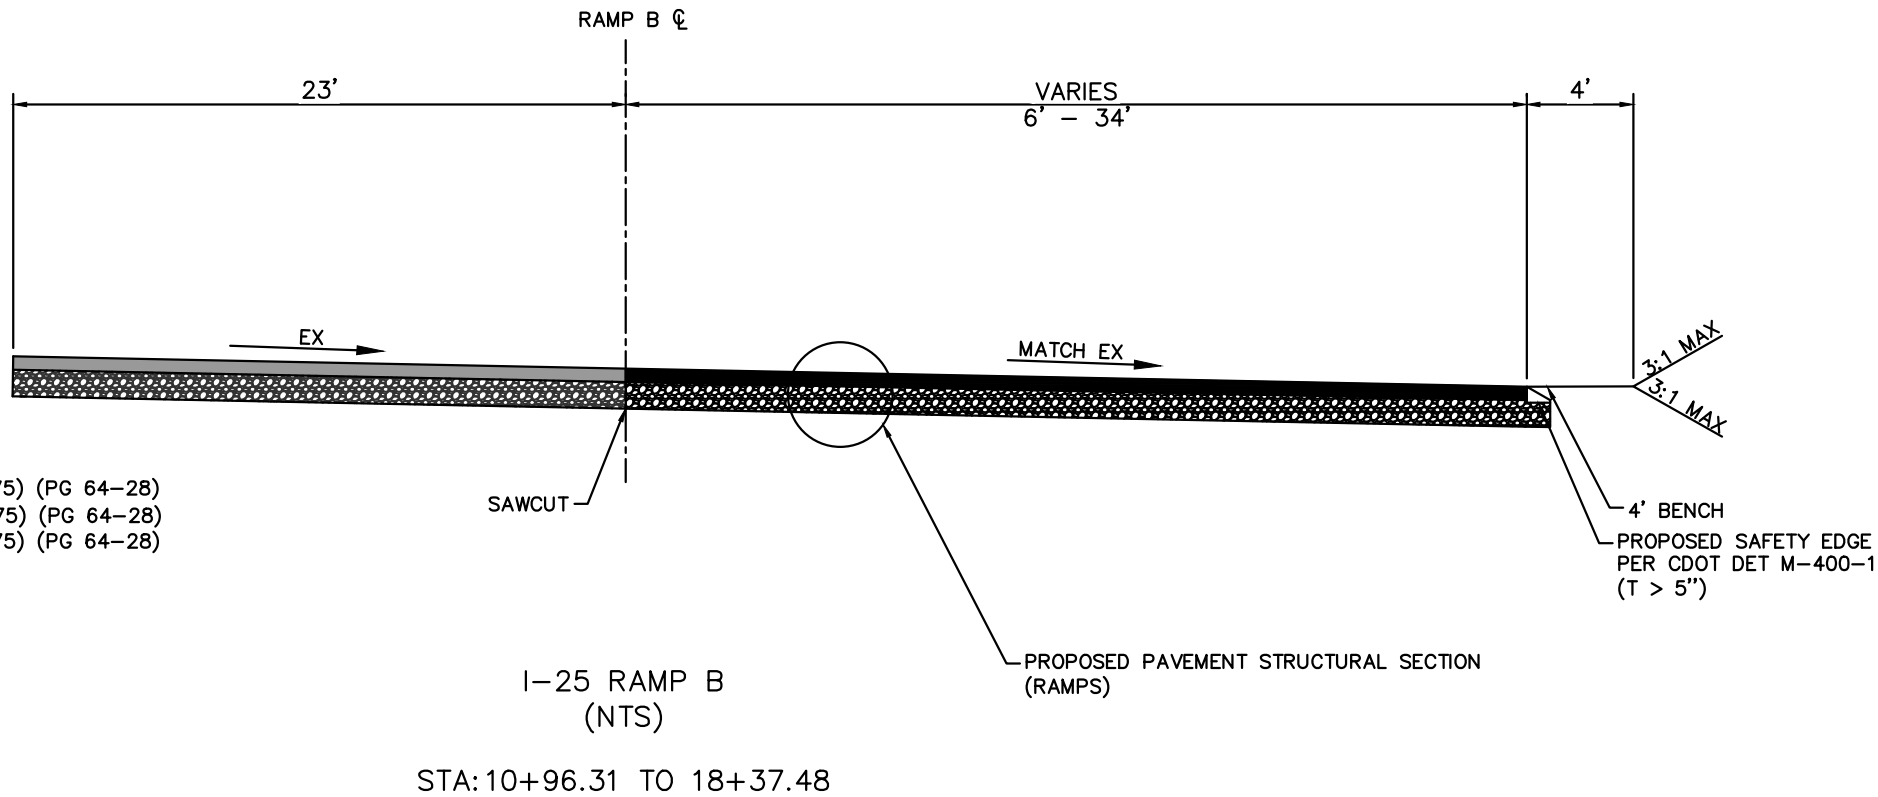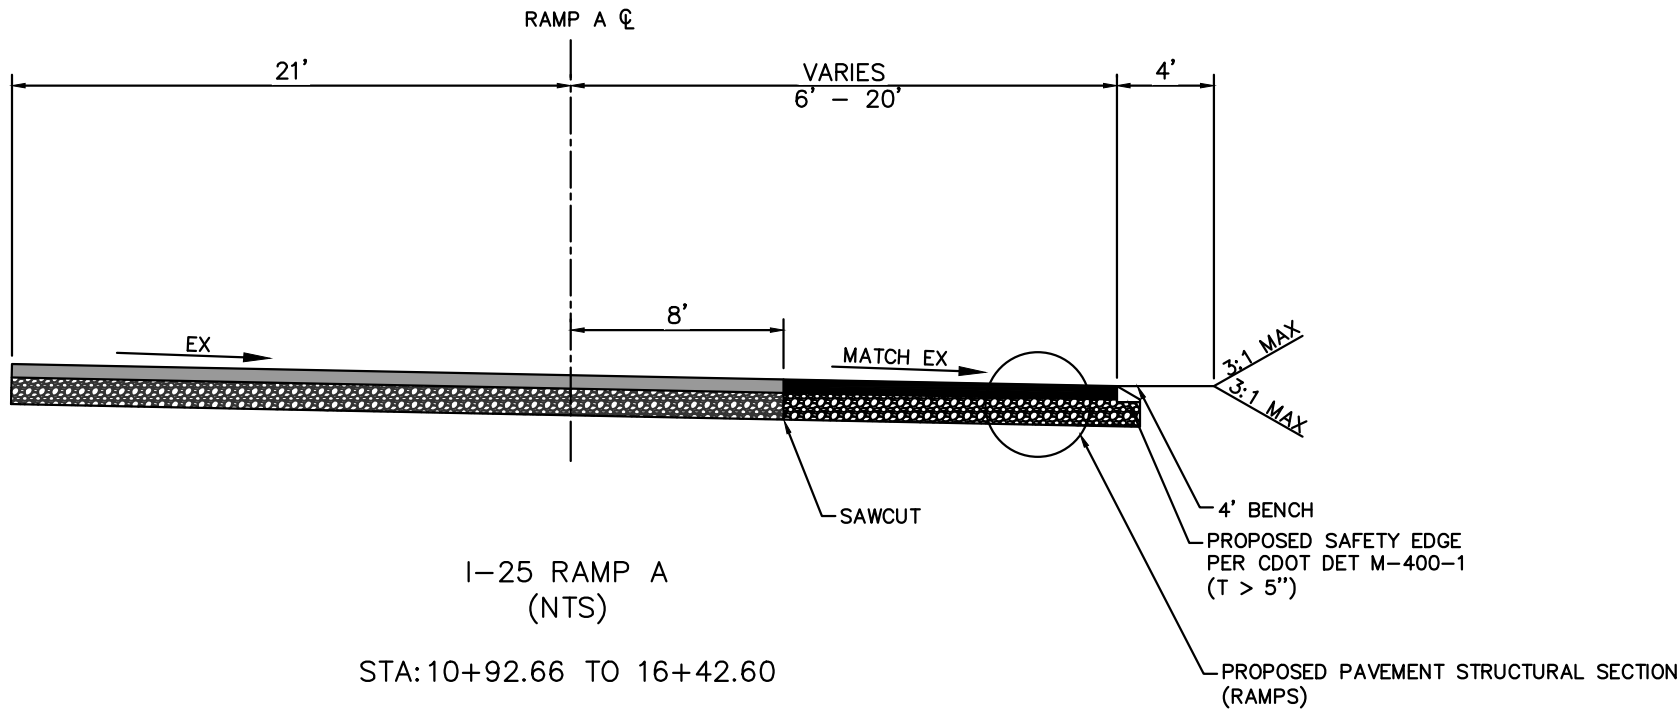




*SEE ROADWAY DETAIL SHEETS AND PROFILES FOR CROSS SLOPE TRANSITION INFORMATION.

Print Date: 5/19/26		Sheet Revisions			EL PASO COUNTY TRAVEL CENTER ACCESS PERMIT #XXXXXX	PRELIMINARY 60% NOT FOR CONSTRUCTION OR RECORDING	60% Plans	EL PASO COUNTY TRAVEL CENTER PREPARED FOR BUC-EE'S, LTD. TYPICAL SECTIONS			Project No./Code	
Drawing File Name: cdot-03_typical sections.dwg		Date:	Comments:	Init.								
Horiz. Scale: As Noted												
Vert. Scale: N/A												
	(R-X)							Designer:	APW	Structure	KH 196094002	
	(R-X)							Detailer:	DJC	Numbers		
	(R-X)							Checked By:	MPF	Subset Sheet:	4 of 6	Sheet Number 8
	(R-X)											



Know what's below.
Call before you dig.

c:\vaccad\cdot\kimley-horn\Buc-ees Palmer Lake\Project Files\CADD\PlanSheets\Offsite\CDOT\CDOT-03_TYPICAL SECTIONS.dwg Peterson-Wall, Arl 5/19/2026 11:27 AM
THIS DOCUMENT, INCLUDING THE CONCEPTS AND DESIGN PRESENTED HEREIN, IS AN INSTRUMENT OF SERVICE, IS INTENDED ONLY FOR THE SPECIFIC PURPOSE AND CLIENT FOR WHICH IT WAS PREPARED, AND NO PART OF IT SHOULD BE REPRODUCED OR USED FOR ANY OTHER PURPOSE WITHOUT THE WRITTEN AUTHORIZATION OF KIMLEY-HORN AND ASSOCIATES, INC. THE USER SHALL BE WITHOUT LIABILITY TO KIMLEY-HORN AND ASSOCIATES, INC.

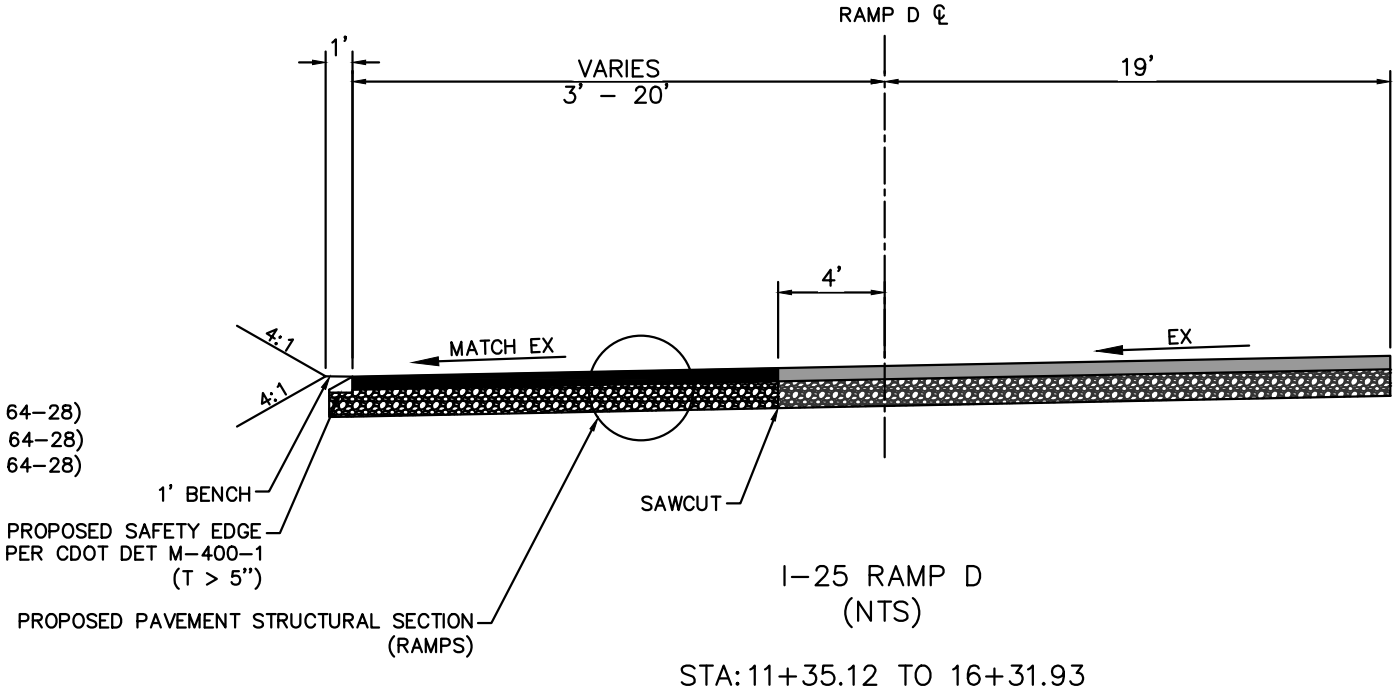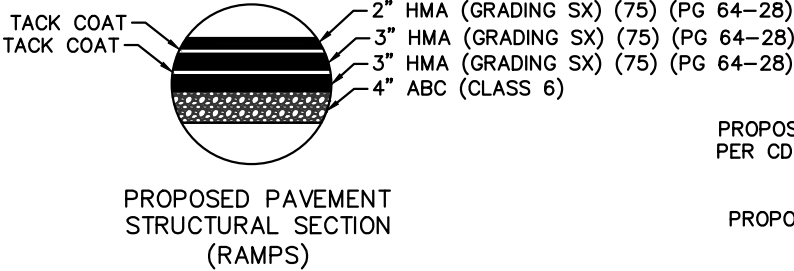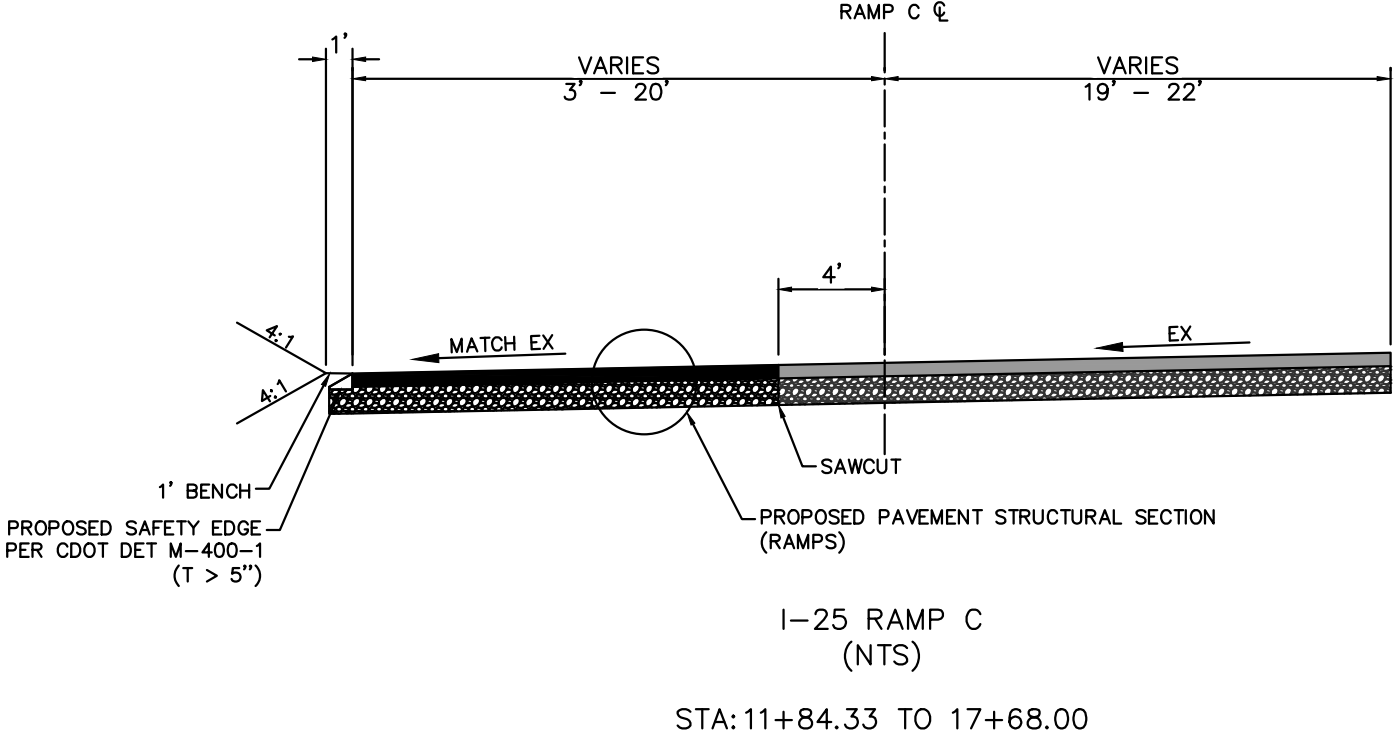

*SEE ROADWAY DETAIL SHEETS AND PROFILES
FOR CROSS SLOPE TRANSITION INFORMATION.

Print Date: 5/19/26
Drawing File Name: cdot-03_typical sections.dwg
Horiz. Scale: As Noted Vert. Scale: N/A

Kimley»Horn
KIMLEY-HORN AND ASSOCIATES, INC.
6200 SOUTH SYRACUSE WAY
SUITE 300
GREENWOOD VILLAGE, COLORADO 80111
(303) 228-2300

Sheet Revisions		
Date:	Comments:	Init.
(R-X)		
(R-X)		
(R-X)		
(R-X)		

EL PASO COUNTY TRAVEL CENTER
ACCESS PERMIT #XXXXXX

PRELIMINARY
60%
NOT FOR
CONSTRUCTION
OR RECORDING


60% Plans
No Revisions:
Revised:
Void:

EL PASO COUNTY TRAVEL CENTER PREPARED FOR BUC-EE'S, LTD. TYPICAL SECTIONS			
Designer: APW	Structure		
Detailer: DJC	Numbers		
Checked By: MPF	Subset Sheet: 5 of 6		

Project No./Code
KH 196094002
Sheet Number 9




c:\acc\accdocs\kimley-horn\Buc-ees Palmer Lake\Project Files\CADD\PlanSheets\Offsite\CDOT\CDOT-03_TYPICAL SECTIONS.dwg Peterson-Wall, Arl 5/19/2026 11:27 AM
THIS DOCUMENT, INCLUDING THE CONCEPTS AND DESIGN PRESENTED HEREIN, IS AN INSTRUMENT OF SERVICE. IT IS INTENDED ONLY FOR THE SPECIFIC PURPOSE AND CLIENT FOR WHICH IT WAS PREPARED. REUSE OF AND DEPENDENCE RELIANCE ON THIS DOCUMENT WITHOUT WRITTEN AUTHORIZATION AND ADAPTATION BY KIMLEY-HORN AND ASSOCIATES, INC. SHALL BE WITHOUT LIABILITY TO KIMLEY-HORN AND ASSOCIATES, INC.

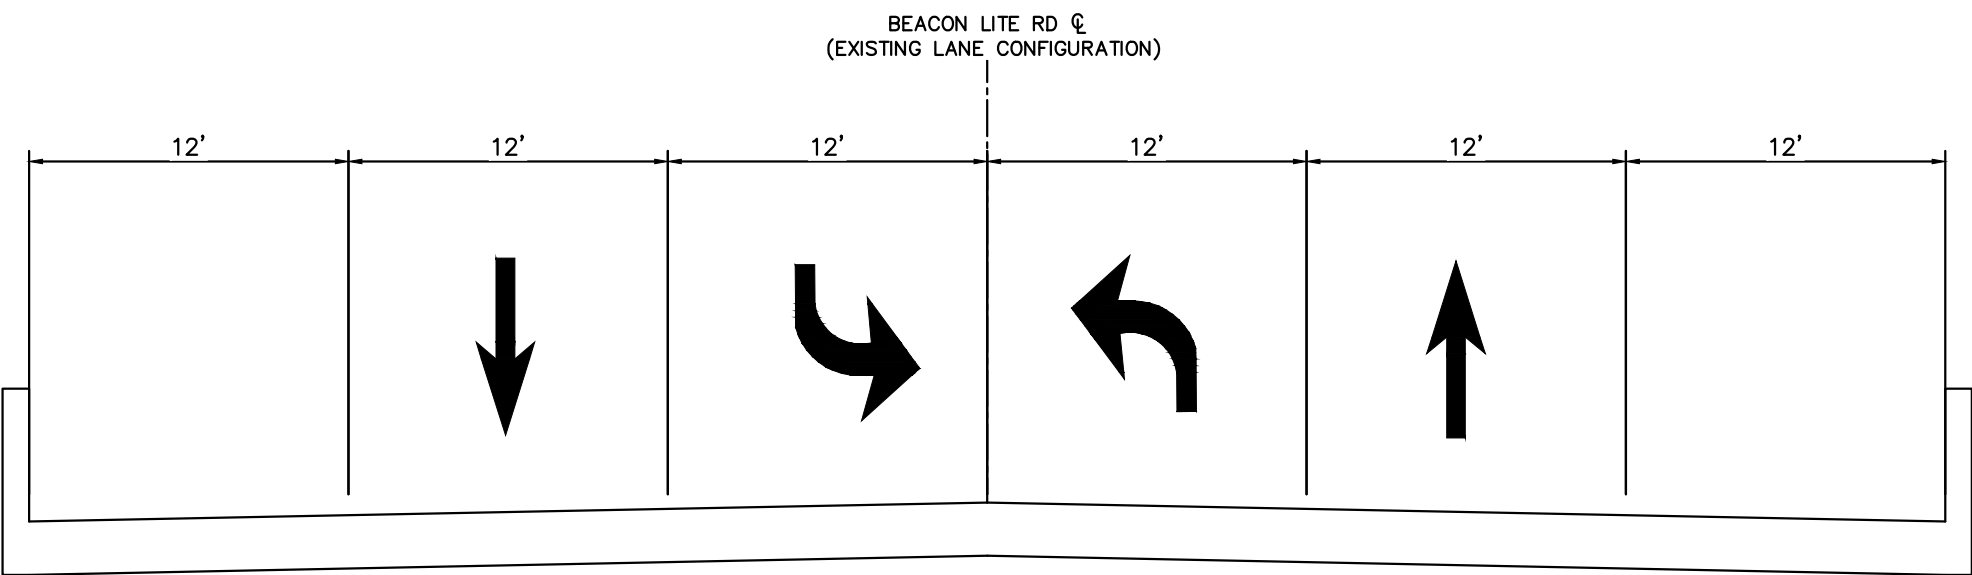

I-25 BRIDGE
(NTS)

STA: 79+63 TO 82+56

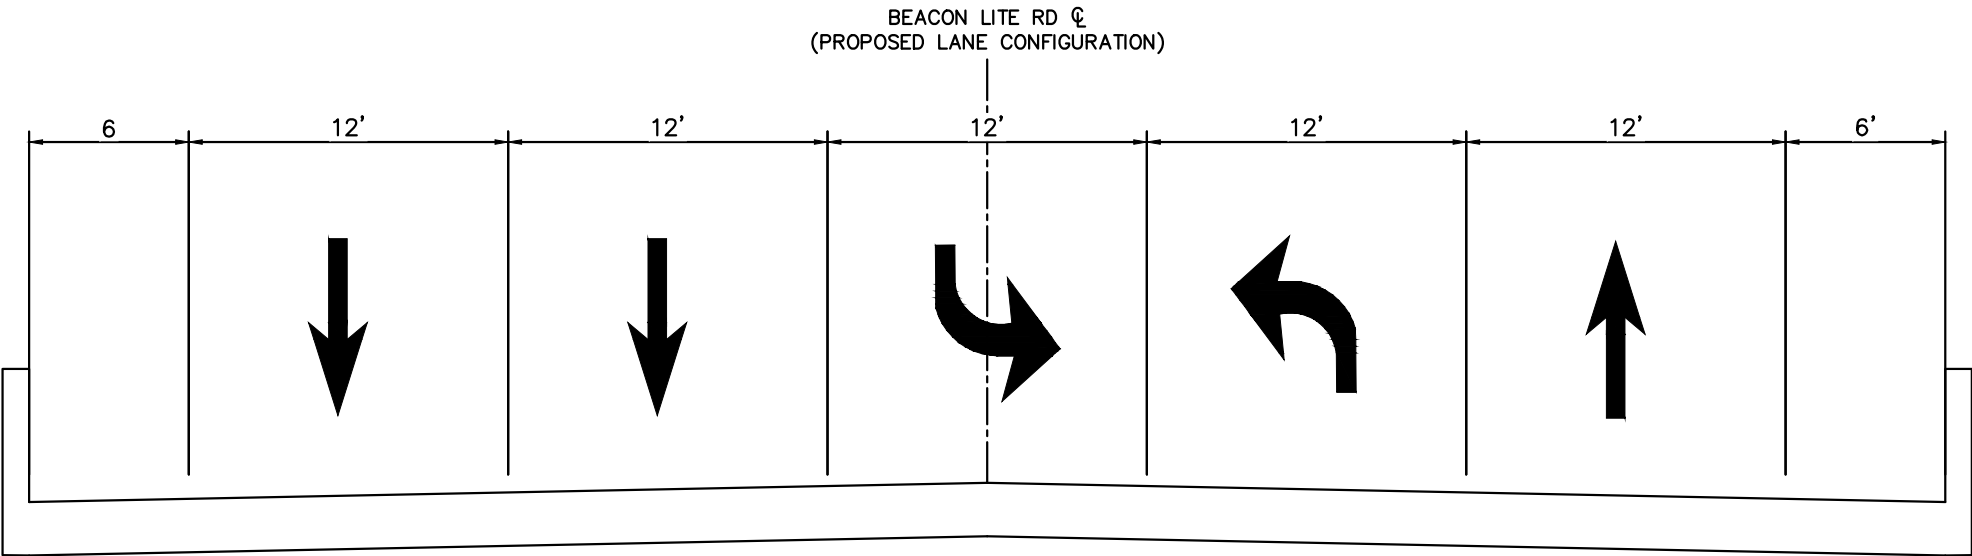

I-25 BRIDGE
(NTS)

STA: 79+63 TO 82+56



Print Date: 5/19/26		Sheet Revisions			EL PASO COUNTY TRAVEL CENTER ACCESS PERMIT #XXXXXX	PRELIMINARY 60% NOT FOR CONSTRUCTION OR RECORDING	60% Plans		EL PASO COUNTY TRAVEL CENTER PREPARED FOR BUC-EE'S, LTD. TYPICAL SECTIONS				Project No./Code		
Drawing File Name: cdot-03_typical sections.dwg		Date:	Comments:	Init.			No Revisions:								
Horiz. Scale: As Noted		Vert. Scale: N/A		(R-X)											
Kimley»»Horn KIMLEY-HORN AND ASSOCIATES, INC. 8200 SOUTH SYRACUSE WAY SUITE 300 GREENWOOD VILLAGE, COLORADO 80111 (303) 228-2300		(R-X)							Revised:	Designer: APW	Structure				KH 196094002
		(R-X)								Detailer: DJC	Numbers				
		(R-X)					Void:	Checked By: MPF	Subset Sheet:	6	of	6	Sheet Number 10		

C:\VACC\ACCDocs\Kimley-Horn\Buc-ees Palmer Lake\Project_Files\CADD\PlanSheets\Offsite\CDOT\CDOT-04_HORIZONTAL CONTROL.dwg Peterson-Wall, Ari 5/19/2026 11:27 AM
THIS DOCUMENT, INCLUDING THE CONTENTS AND FIGURES PRESENTED HEREIN, IS AN INSTRUMENT OF SERVICE, IS ATTACHED ONLY FOR THE SPECIFIC PURPOSE AND INTENT FOR WHICH IT WAS PREPARED, REUSE OF AND IMPROPER RELIANCE ON THIS DOCUMENT WITHOUT WRITTEN AUTHORIZATION AND ASSOCIATES, INC. SHALL BE WITHOUT LIABILITY TO KIMLEY-HORN AND ASSOCIATES, INC.

BENCHMARK AND CONTROL

GEOID 2018 (CONUS)
PROJECT HEIGHT = 6501.443 FT (NAVD 88)

PROJECT BENCHMARK (LJAS # 50):
COLORADO DEPARTMENT OF TRANSPORTATION NO V395 (KK1315)
BEING A STAINLESS STEEL ROD IN MONUMENT BOX
ELEVATION = 7346.61'(NAVD 88)



PROJECT CONTROL STATEMENT:
PROJECT COORDINATES ARE BASED ON THE COLORADO
DEPARTMENT OF TRANSPORTATION LOCAL COORDINATE SYSTEM
BASED ON THE FOLLOWING PUBLISHED INFORMATION DERIVED
FROM A MODIFIED NAD 83 (2011) COLORADO STATE PLANE
CENTRAL ZONE (0502) IN US SURVEY FEET:

PROJECTION: TRANSVERSE MERCATOR PROJECTION
POINT OF ORIGIN: U396 (KK1328)
NORTHING: 1,000,000 FT
EASTING: 3,000,000 FT
PROJECT/SCALE FACTOR HEIGHT: 6604.141 FT (NAVD 88)
LATITUDE (DEGREES): 34° 38' 17.63747"N
LATITUDE (DECIMAL): 34.638233°
LONGITUDE (DEGREES): 115° 27' 50.62743"W
LONGITUDE (DECIMAL): 115.464063°
SCALE FACTOR: 1.0003689763

Print Date: 5/19/26
Drawing File Name: cdot-04_horizontal control.dwg
Horiz. Scale: As Noted Vert. Scale: N/A



KIMLEY-HORN AND ASSOCIATES, INC.
6200 SOUTH SYRACUSE WAY
SUITE 300
GREENWOOD VILLAGE, COLORADO 80111
(303) 228-2300

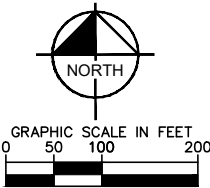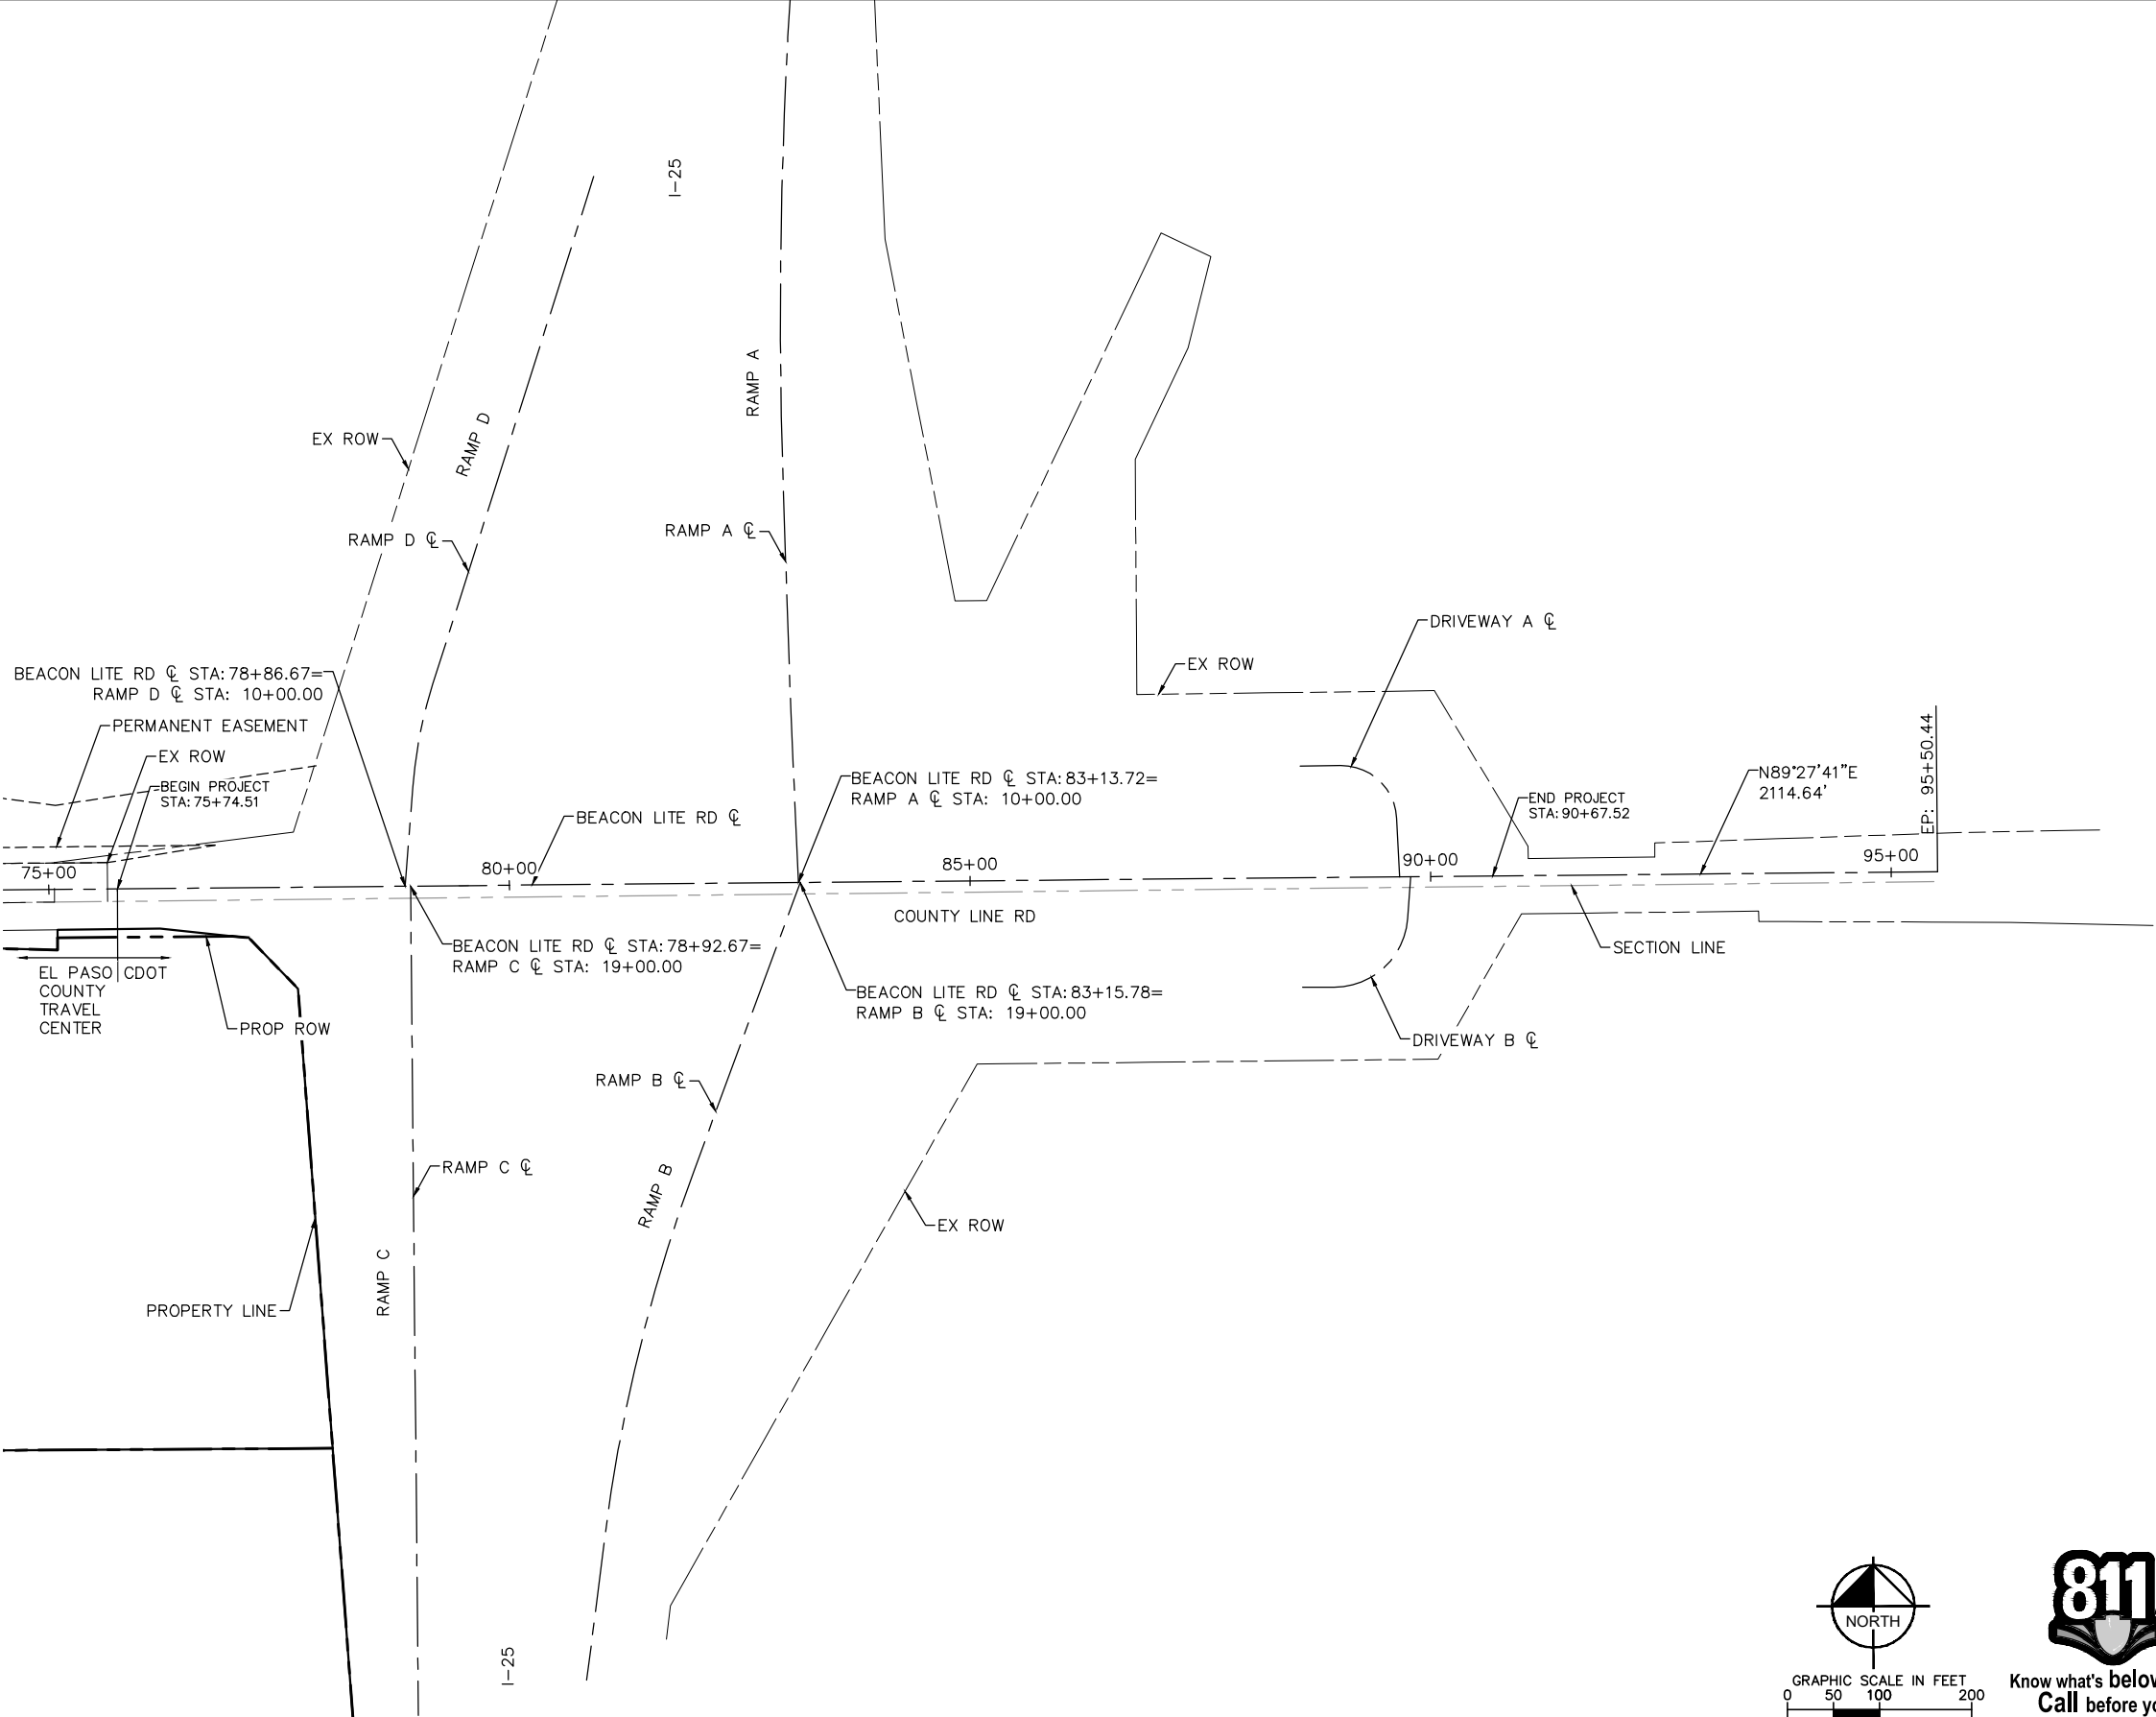



Know what's below.
Call before you dig.

Print Date: 5/19/26		Sheet Revisions			EL PASO COUNTY TRAVEL CENTER ACCESS PERMIT #XXXXXX	PRELIMINARY 60% NOT FOR CONSTRUCTION OR RECORDING	60% Plans	EL PASO COUNTY TRAVEL CENTER			Project No./Code	
Drawing File Name: cdot-04_horizontal control.dwg		Date:	Comments:	Init.				PREPARED FOR BUC-EE'S, LTD.				
Horiz. Scale: As Noted Vert. Scale: N/A								HORIZONTAL CONTROL				
								Designer:	APW	Structure	KH 196094002	
								Detailer:	DJC	Numbers		
								Checked By:	MPF	Subset Sheet:	1 of 2	Sheet Number 11

C:\ACC\ACCDocs\Kimley-Horn\Buc-ees Palmer Lake\Project Files\CADD\PlanSheets\Offsite\CDOT\CDOT-04_HORIZONTAL CONTROL.dwg Peterson-Wall, Ari 5/19/2026 11:27 AM
THIS DOCUMENT, INCLUDING THE CONTENTS AND FIGURES PRESENTED HEREIN, IS AN INSTRUMENT OF SERVICE, IS INTENDED ONLY FOR THE SPECIFIC PURPOSE AND USER FOR WHOM IT WAS PREPARED, REUSE OF AND IMPROPER RELIANCE ON THIS DOCUMENT WITHOUT WRITTEN AUTHORIZATION AND ASSUMPTION BY KIMLEY-HORN AND ASSOCIATES, INC. SHALL BE WITHOUT LIABILITY TO KIMLEY-HORN AND ASSOCIATES, INC.

BENCHMARK AND CONTROL

GEOID 2018 (CONUS)
PROJECT HEIGHT = 6501.443 FT (NAVD 88)

PROJECT BENCHMARK (LJAS # 50):

COLORADO DEPARTMENT OF TRANSPORTATION NO V395 (KK1315)
BEING A STAINLESS STEEL ROD IN MONUMENT BOX
ELEVATION = 7346.61'(NAVD 88)

PROJECT CONTROL STATEMENT:

PROJECT COORDINATES ARE BASED ON THE COLORADO
DEPARTMENT OF TRANSPORTATION LOCAL COORDINATE SYSTEM
BASED ON THE FOLLOWING PUBLISHED INFORMATION DERIVED
FROM A MODIFIED NAD 83 (2011) COLORADO STATE PLANE
CENTRAL ZONE (0502) IN US SURVEY FEET:

PROJECTION: TRANSVERSE MERCATOR PROJECTION
POINT OF ORIGIN: U396 (KK1328)
NORTHING: 1,000,000 FT
EASTING: 3,000,000 FT
PROJECT/SCALE FACTOR HEIGHT: 6604.141 FT (NAVD 88)
LATITUDE (DEGREES): 34° 38' 17.63747"N
LATITUDE (DECIMAL): 34.638233°
LONGITUDE (DEGREES): 115° 27' 50.62743"W
LONGITUDE (DECIMAL): 115.464063°
SCALE FACTOR: 1.0003689763

Print Date: 5/19/26

Drawing File Name: cdot-04_horizontal control.dwg
Horiz. Scale: As Noted Vert. Scale: N/A

Kimley»Horn

KIMLEY-HORN AND ASSOCIATES, INC.
6200 SOUTH SYRACUSE WAY
SUITE 300
GREENWOOD VILLAGE, COLORADO 80111
(303) 228-2300

(R-X)
(R-X)
(R-X)
(R-X)

Sheet Revisions

Date:	Comments:	Init.

EL PASO COUNTY TRAVEL CENTER
ACCESS PERMIT #XXXXXX

PRELIMINARY

60%

NOT FOR
CONSTRUCTION
OR RECORDING

60% Plans

No Revisions:

Revised:

Void:

EL PASO COUNTY TRAVEL CENTER



PREPARED FOR
BUC-EE'S, LTD.
HORIZONTAL CONTROL

Designer:	APW	Structure	
Detailer:	DJC	Numbers	
Checked By:	MPF	Subset Sheet:	2 of 2


Project No./Code

KH 196094002

Sheet Number 12

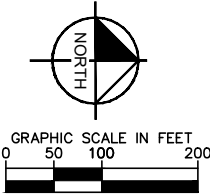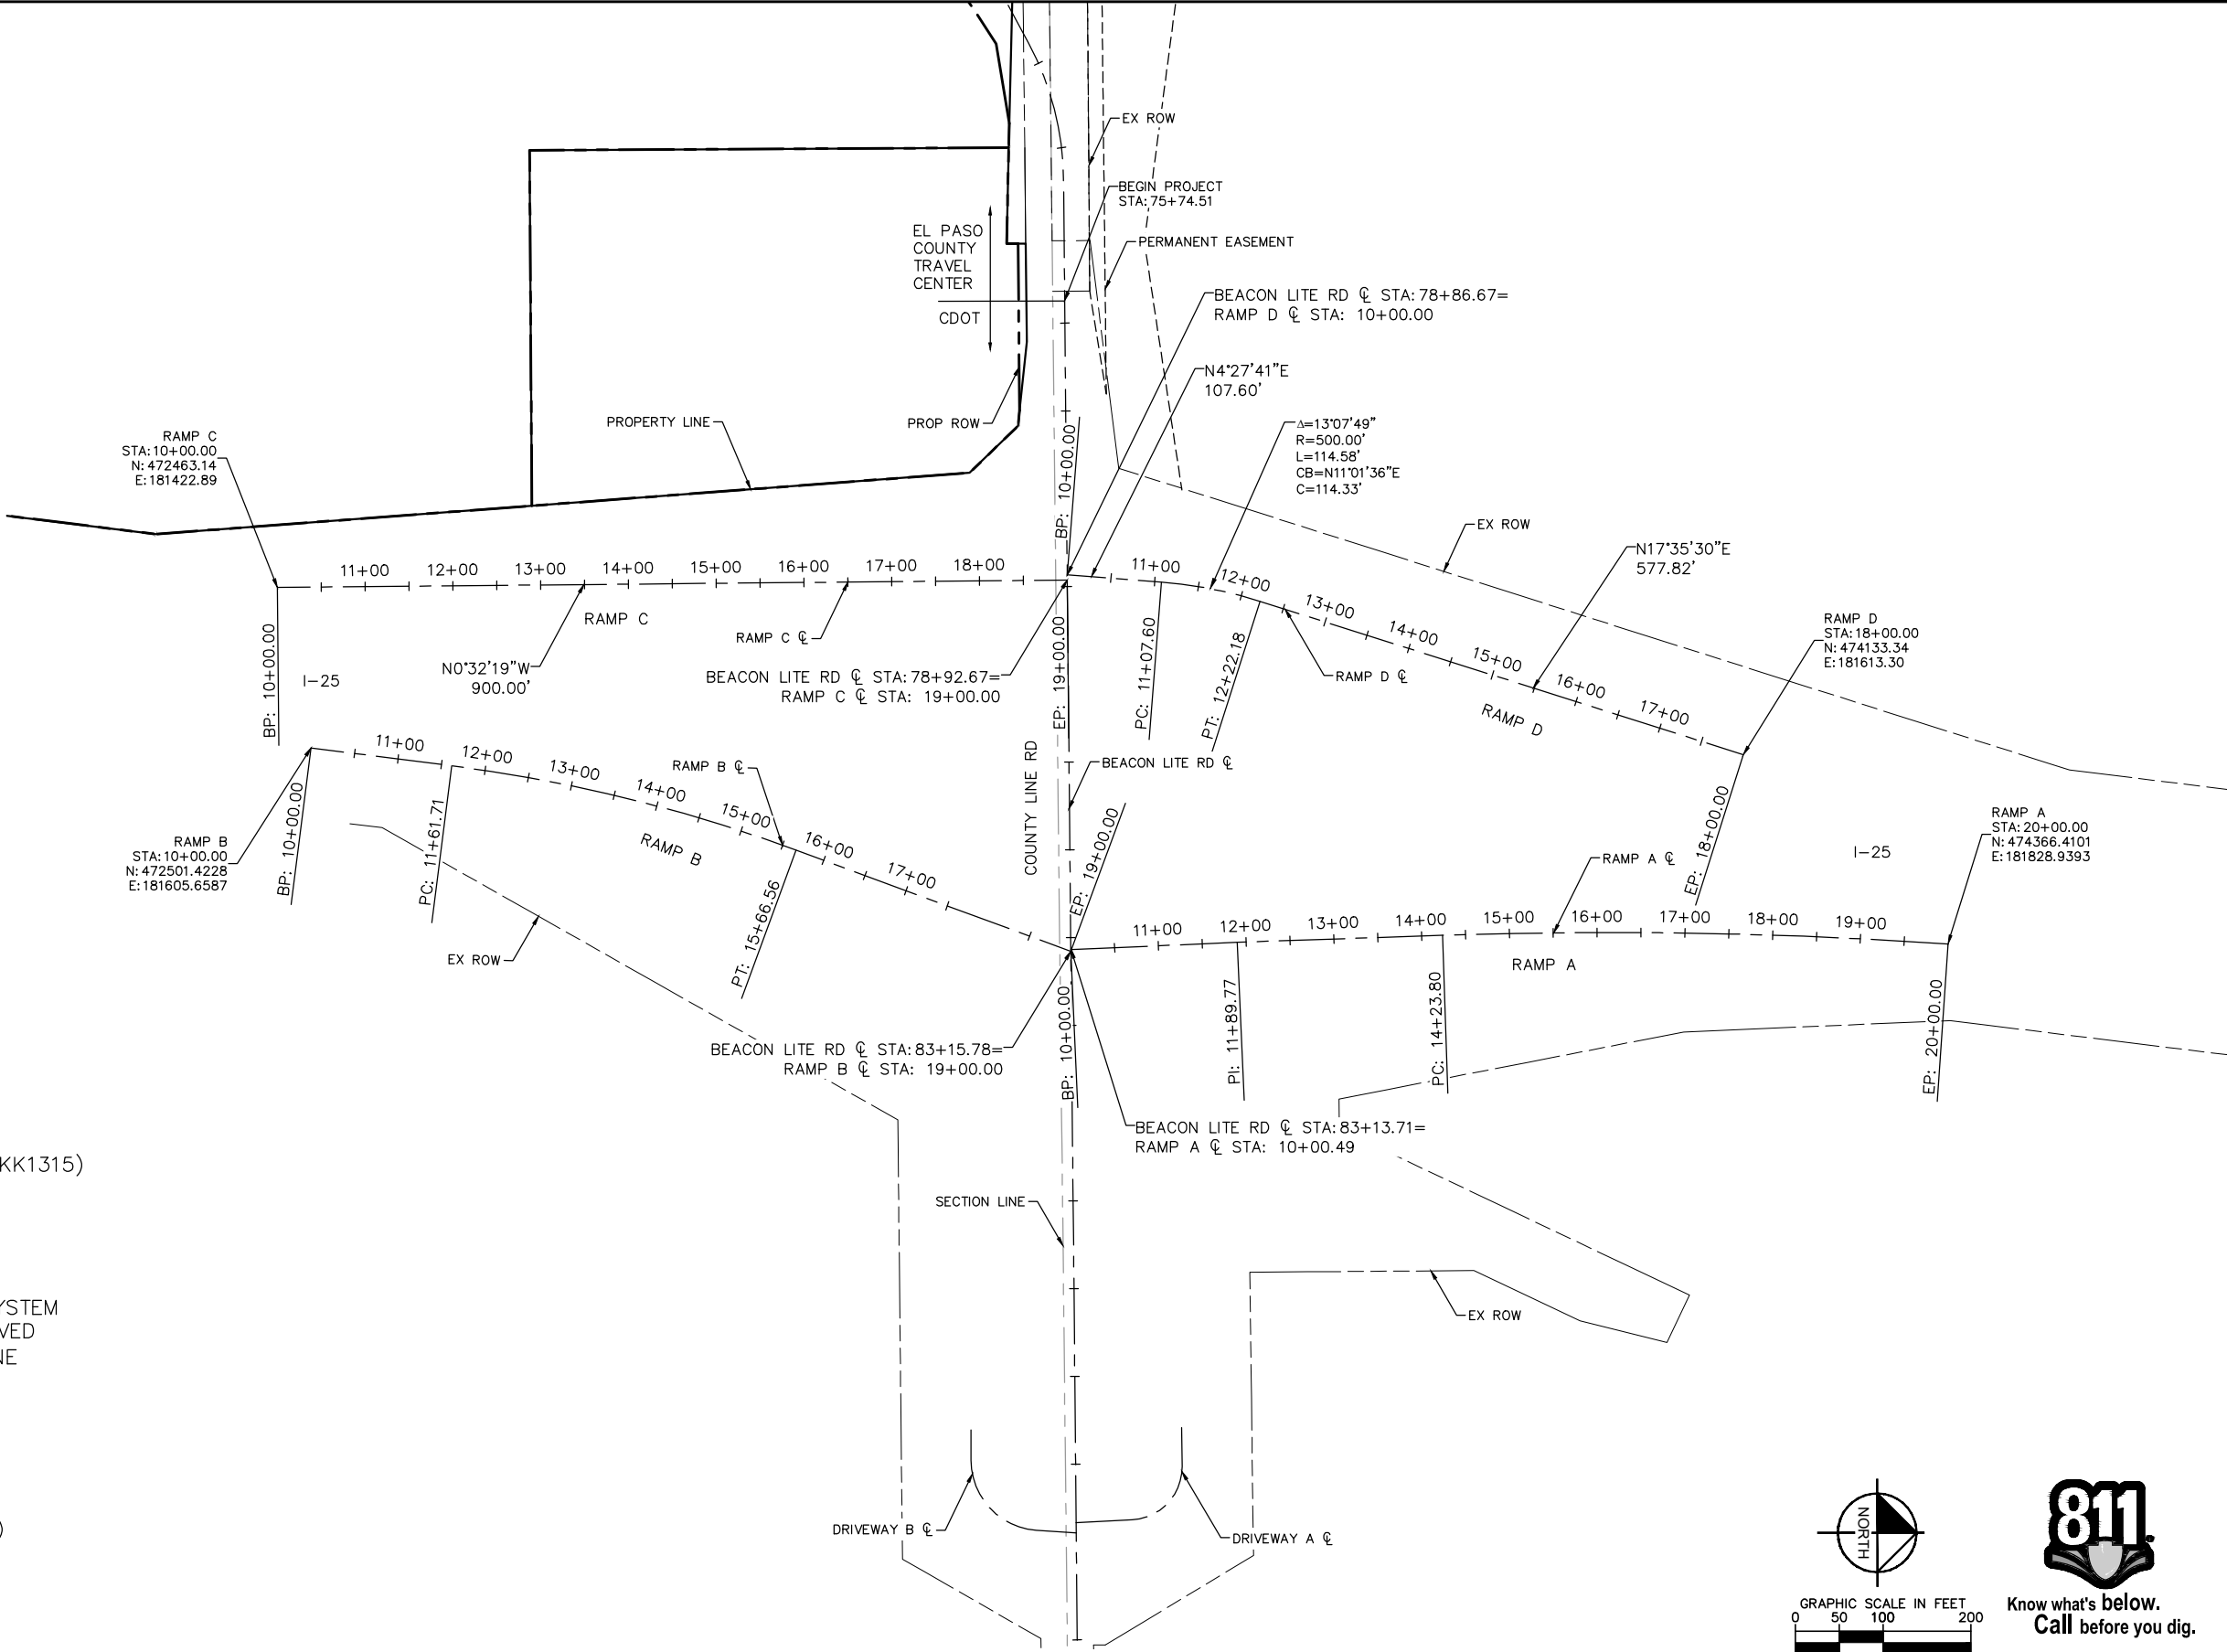


C:\ACC\ACCDocs\Kimley-Horn\Buc-ees Palmer Lake\Project Files\CADD\PlanSheets\Offsite\CDOT\CDOT-05_ REMOVALS (KEY MAP).dwg Castro, Dominick 5/19/2026 1:08 PM
THIS DOCUMENT, INCLUDING THE CONTENTS AND EXHIBITS PRESENTED HEREIN, IS AN INSTRUMENT OF SERVICE, IS ATTENDED ONLY FOR THE SPECIFIC PURPOSE AND CLIENT FOR WHICH IT WAS PREPARED, REUSE OF AND IMPROPER RELIANCE ON THIS DOCUMENT WITHOUT WRITTEN AUTHORIZATION AND ASSUMPTION BY KIMLEY-HORN AND ASSOCIATES, INC. SHALL BE WITHOUT LIABILITY TO KIMLEY-HORN AND ASSOCIATES, INC.

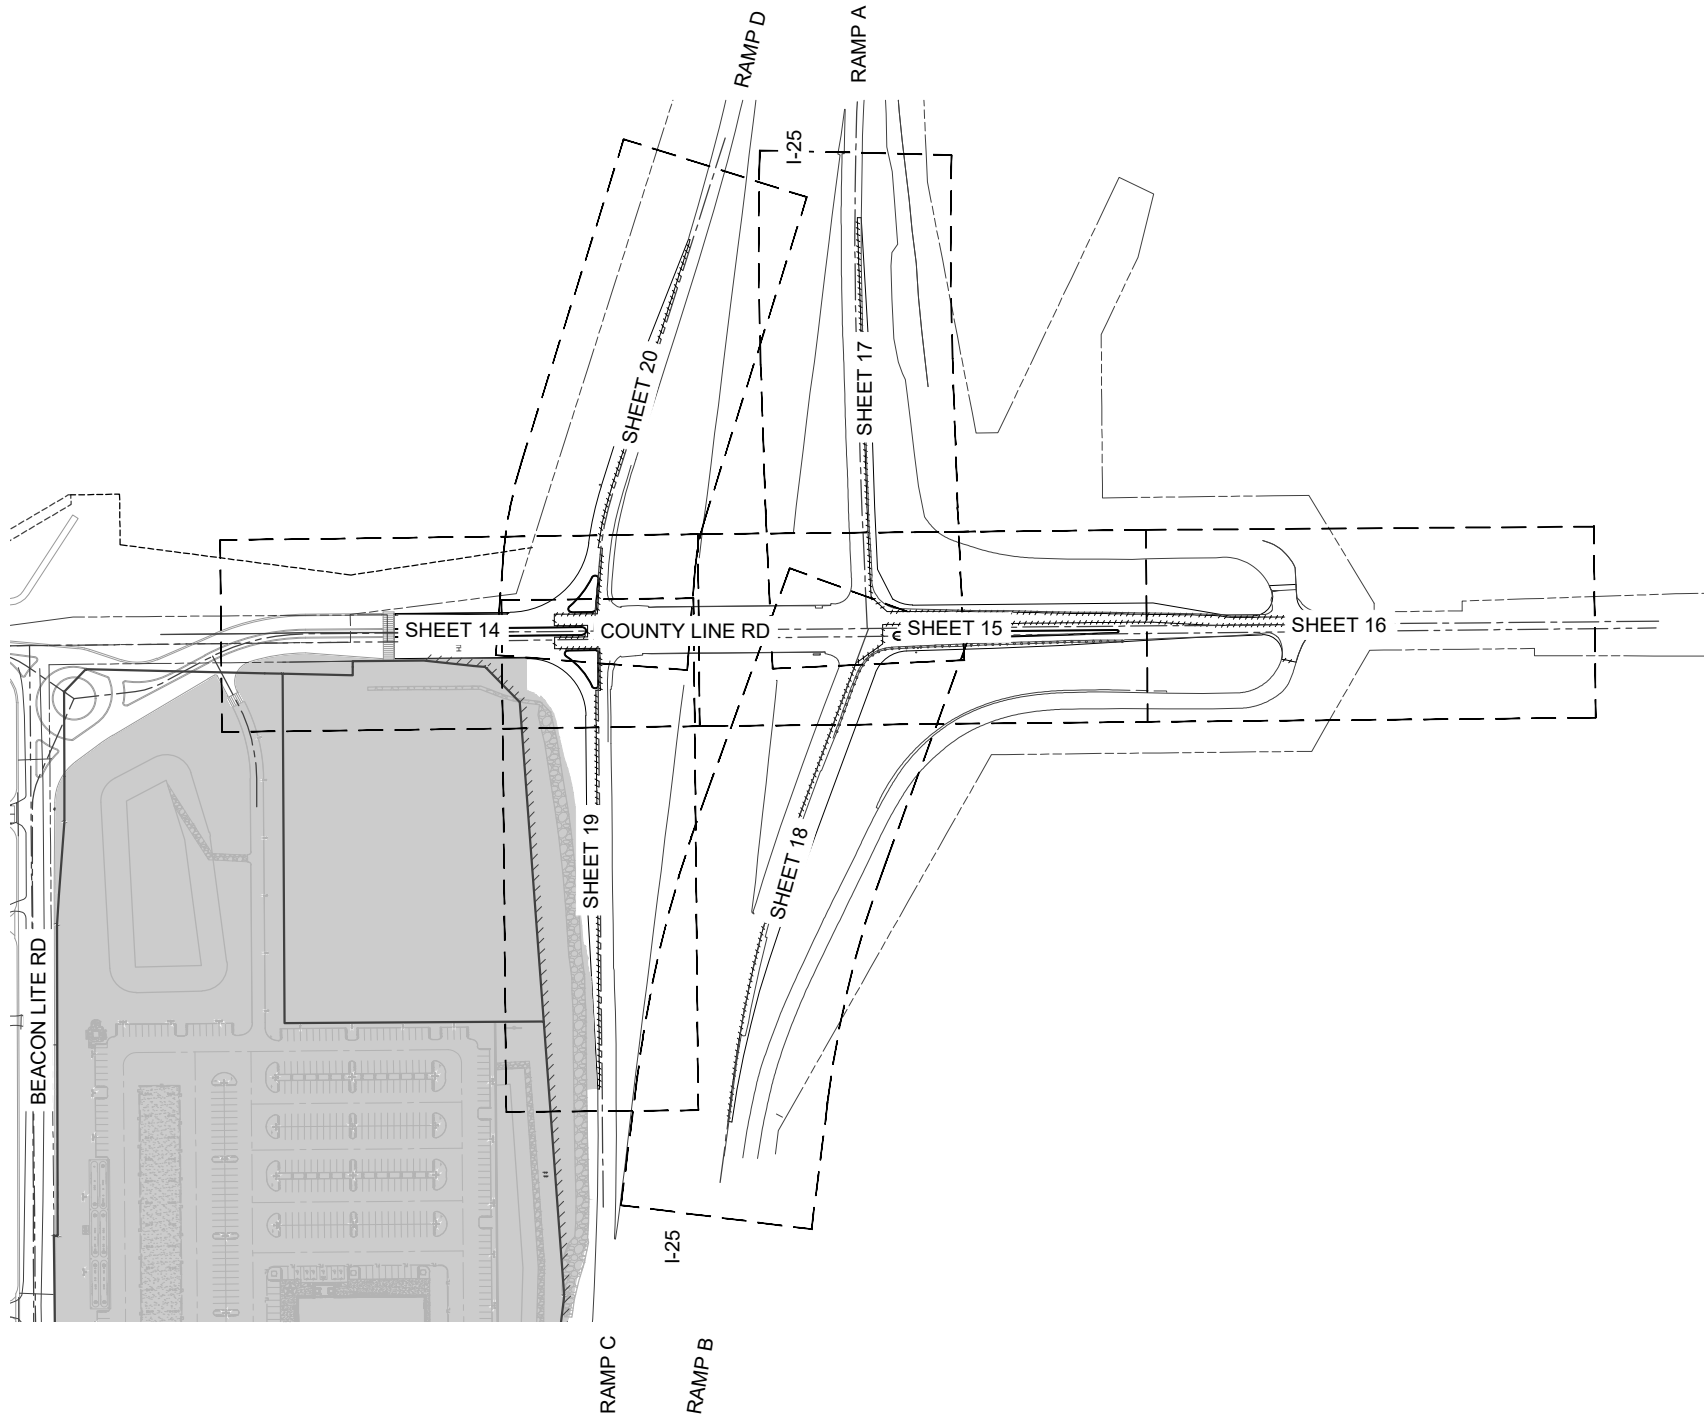

LEGEND:

ONSITE DEVELOPMENT

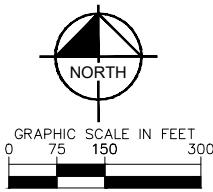

Print Date: 5/19/26

Drawing File Name: cdot-05_ removals (key map).dwg

Horiz. Scale: As Noted Vert. Scale: N/A

Kimley»Horn

KIMLEY-HORN AND ASSOCIATES, INC.
6200 SOUTH SYRACUSE WAY
SUITE 300
GREENWOOD VILLAGE, COLORADO 80111
(303) 228-2300

(R-X)
(R-X)
(R-X)
(R-X)

Sheet Revisions

Date:	Comments:	Init.

EL PASO COUNTY TRAVEL CENTER
ACCESS PERMIT #XXXXXX

PRELIMINARY

60%

NOT FOR
CONSTRUCTION
OR RECORDING

60% Plans

No Revisions:

Revised:

Void:

EL PASO COUNTY TRAVEL CENTER

PREPARED FOR
BUC-EE'S, LTD.

REMOVAL (KEY MAP)

Designer: APW

Detailer: DJC

Checked By: MPF

Structure

Numbers



Subset Sheet: 1 of 8

Project No./Code

KH 196094002


Sheet Number 13

C:\ACC\ACCDocs\Kimley-Horn\Buc-ees Palmer Lake\Project Files\CADD\PlanSheets\Offsite\CDOT\CDOT-05_REMOVALS.dwg Peterson-Wall, Ari 5/19/2026 11:28 AM
THIS DOCUMENT, INCLUDING THE CONCEPTS AND DESIGN PRESENTED HEREIN, IS AN INSTRUMENT OF SERVICE. IT IS TO BE USED ONLY FOR THE SPECIFIC PURPOSE AND GENT FOR WHICH IT WAS PREPARED, AND NO PART OF IT SHALL BE REPRODUCED OR TRANSMITTED IN ANY FORM OR BY ANY MEANS, WITHOUT THE WRITTEN PERMISSION OF KIMLEY-HORN AND ASSOCIATES, INC.

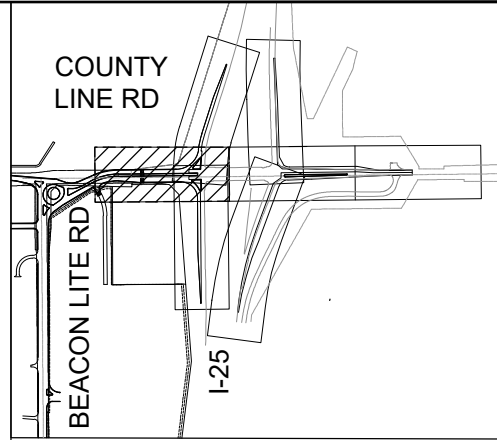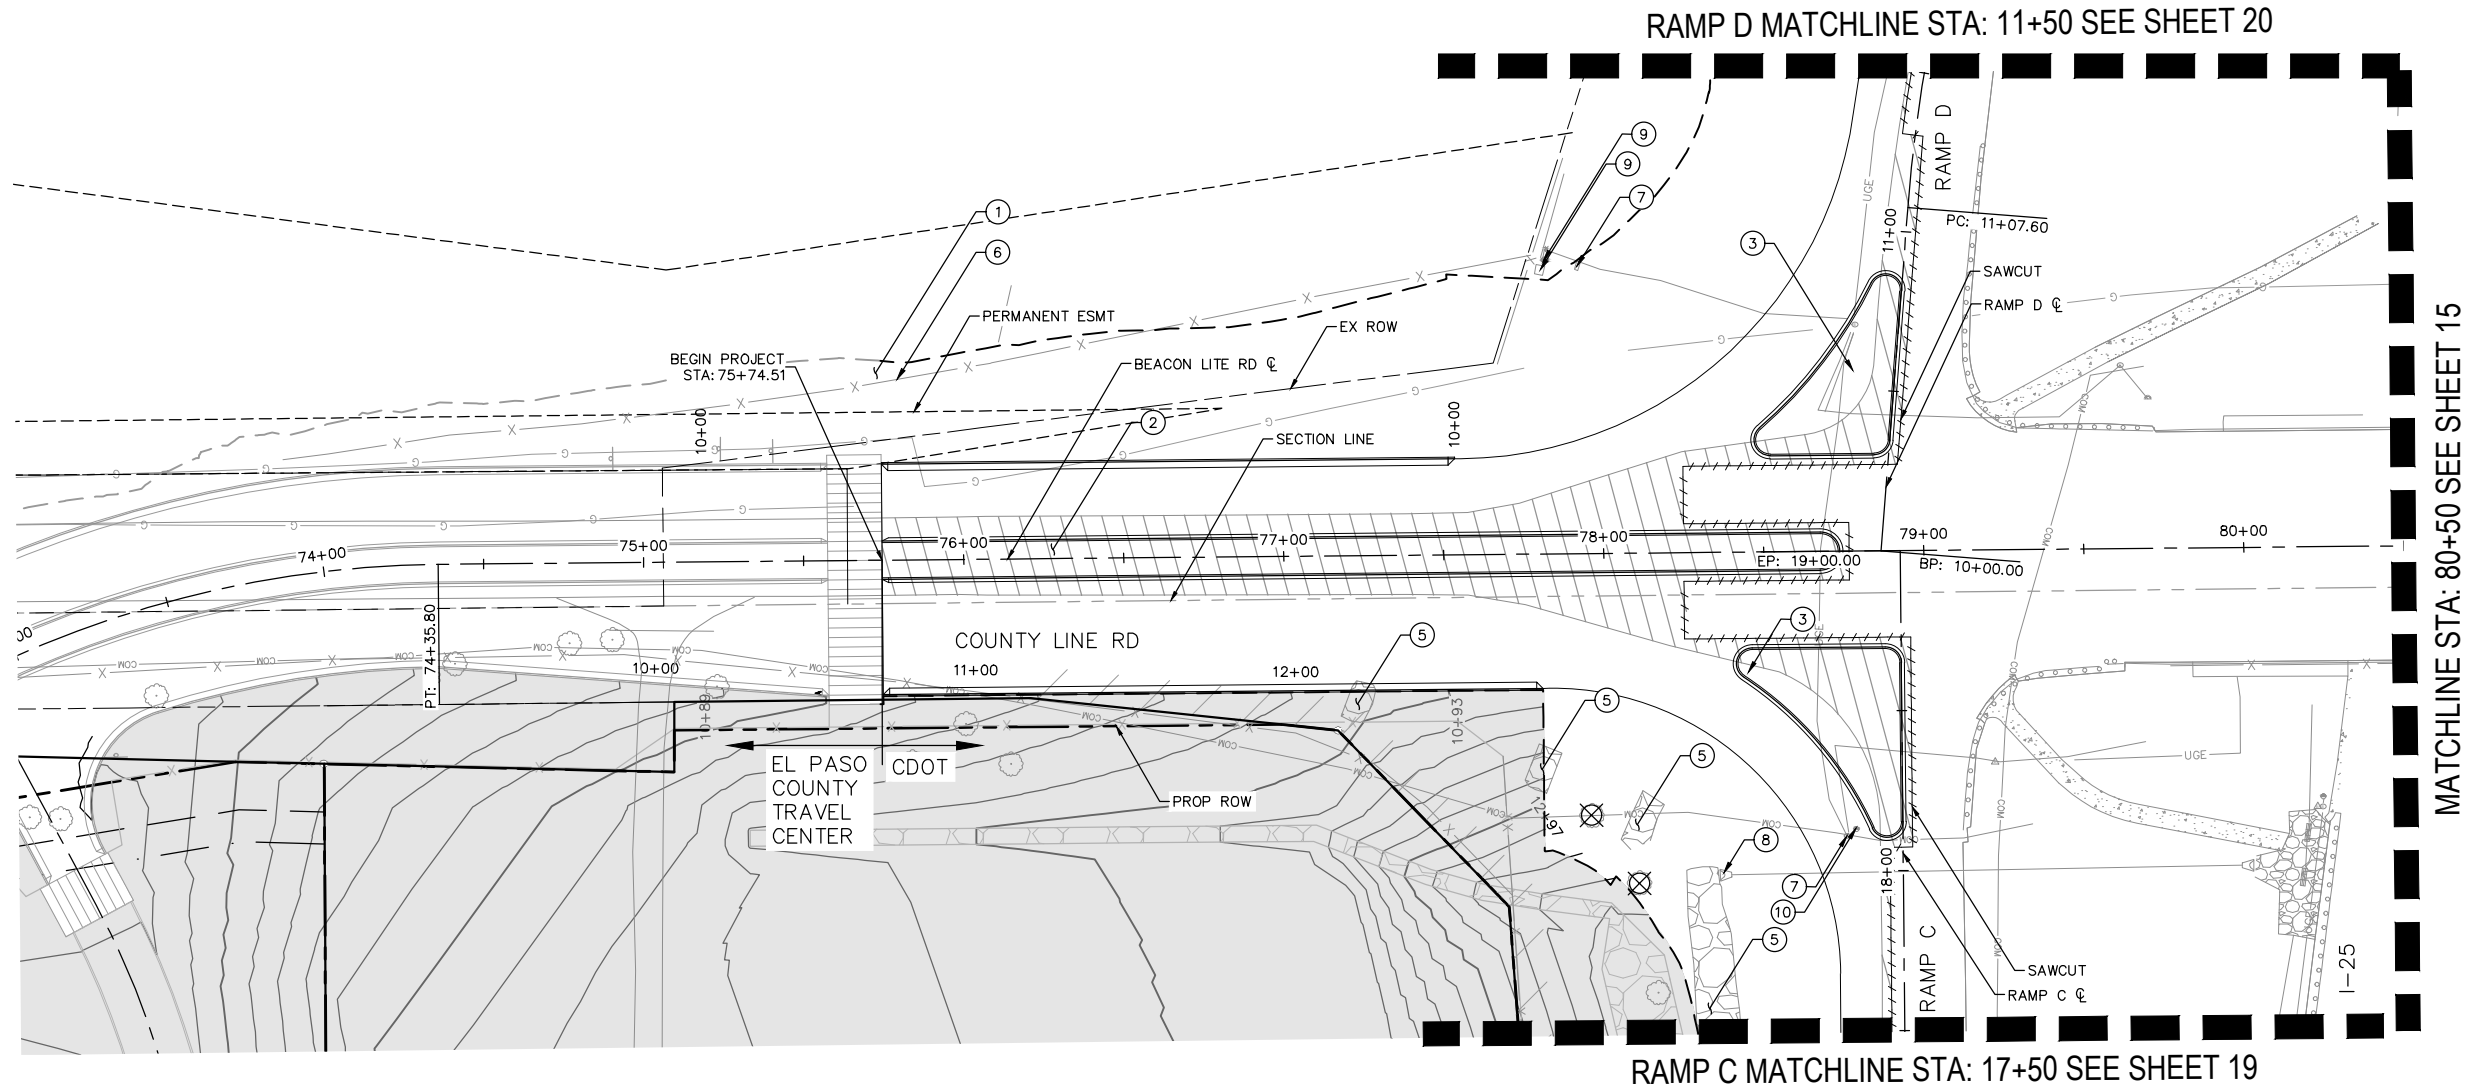



- LEGEND:
- GRADING LIMIT
 - //// SAWCUT
 - /// ASPHALT REMOVAL
 - ONSITE DEVELOPMENT

- REMOVAL NOTES:
- ① CLEARING AND GRUBBING
 - ② REMOVE ASPHALT
 - ③ RESET SIGN
 - ④ REMOVE GUARDRAIL
 - ⑤ REMOVE RIPRAP
 - ⑥ REMOVE FENCE, REPLACE IN KIND
 - ⑦ PRIVATE UTILITY, RELOCATE BY OTHERS
 - ⑧ REMOVE END SECTION
 - ⑨ PROTECT IN PLACE
 - ⑩ RESET LIGHT POLE AND GATE
 - ⑪ REMOVE HEADWALL
 - ⑫ REMOVE TREE ☒

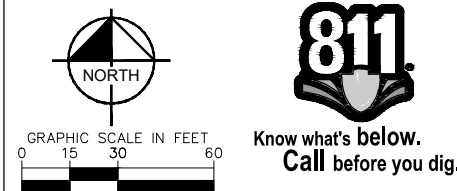

Print Date: 5/19/26		Sheet Revisions			EL PASO COUNTY TRAVEL CENTER ACCESS PERMIT #XXXXXX	PRELIMINARY 60% NOT FOR CONSTRUCTION OR RECORDING	60% Plans		EL PASO COUNTY TRAVEL CENTER PREPARED FOR BUC-EE'S, LTD. REMOVAL				Project No./Code		
Drawing File Name: cdot-05_removals.dwg		(R-X) (R-X) (R-X) (R-X)	Date:	Comments:			Init.	No Revisions:							
Horiz. Scale: As Noted Vert. Scale: N/A								Revised:		Designer: APW		Structure		KH 196094002	
Kimley»Horn KIMLEY-HORN AND ASSOCIATES, INC. 6200 SOUTH SYRACUSE WAY SUITE 300 GREENWOOD VILLAGE, COLORADO 80111 (303) 228-2300								Void:		Detailer: DJC		Numbers		Sheet Number 14	
								Checked By: MPF		Subset Sheet: 2 of 8					

C:\VACC\CDoc\Kimley-Horn\Buc-ees Palmer Lake\Project Files\CADD\PlanSheets\Offsite\CDOT\CDOT-05_REMOVALS.dwg Peterson-Wall, Ari. 5/19/2026 11:28 AM
THIS DOCUMENT, INCLUDING THE CONCEPTS AND DESIGN PRESENTED HEREIN, IS AN INSTRUMENT OF SERVICE. IT IS INTENDED ONLY FOR THE SPECIFIC PURPOSE AND CLIENT FOR WHICH IT WAS PREPARED. NO OTHER USE OR REUSE OF ANY PART OF THIS DOCUMENT IS PERMITTED WITHOUT WRITTEN AUTHORIZATION AND ADAPTATION BY KIMLEY-HORN AND ASSOCIATES, INC. SHALL BE WITHOUT LIABILITY TO KIMLEY-HORN AND ASSOCIATES, INC.

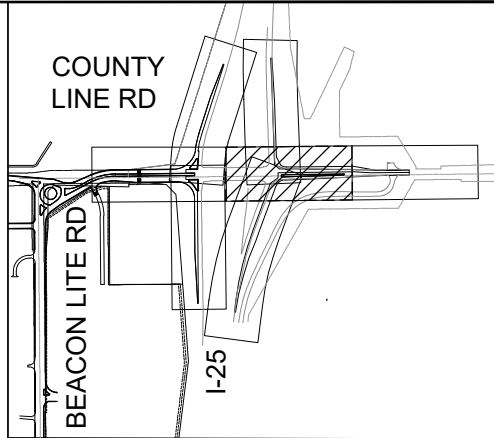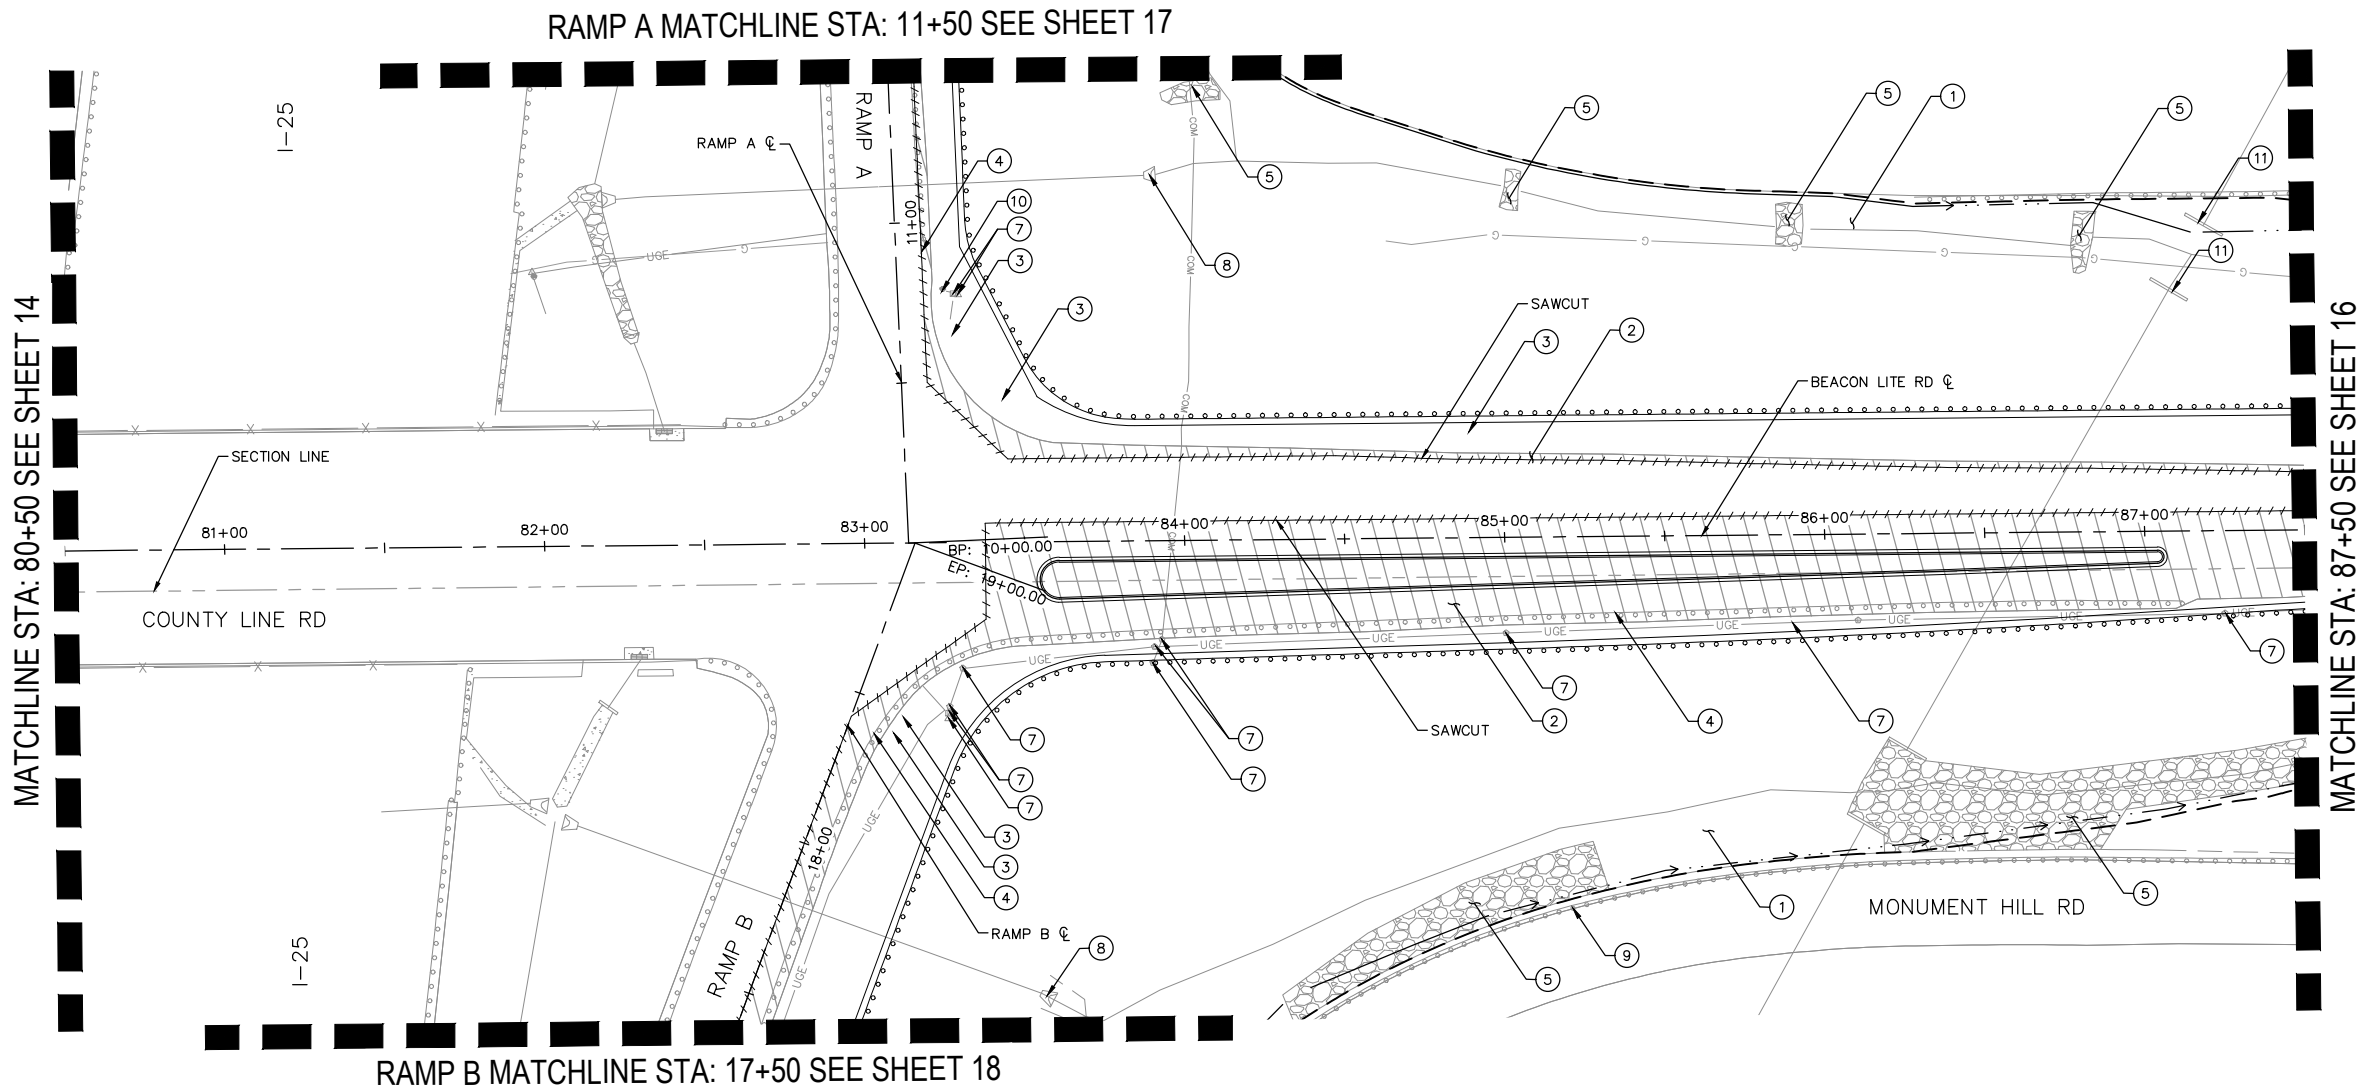


LEGEND:

- GRADING LIMIT
- //// SAWCUT
- ▨ ASPHALT REMOVAL
- ONSITE DEVELOPMENT

REMOVAL NOTES:

- 1 CLEARING AND GRUBBING
- 2 REMOVE ASPHALT
- 3 RESET SIGN
- 4 REMOVE GUARDRAIL
- 5 REMOVE RIPRAP
- 6 REMOVE FENCE, REPLACE IN KIND
- 7 PRIVATE UTILITY, RELOCATE BY OTHERS
- 8 REMOVE END SECTION
- 9 PROTECT IN PLACE
- 10 RESET LIGHT POLE AND GATE
- 11 REMOVE HEADWALL
- 12 REMOVE TREE ☒

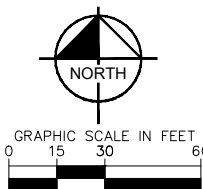

Print Date: 5/19/26

Drawing File Name: cdot-05_removals.dwg

Horiz. Scale: As Noted Vert. Scale: N/A

Kimley»Horn

KIMLEY-HORN AND ASSOCIATES, INC.
6200 SOUTH SYRACUSE WAY
SUITE 300
GREENWOOD VILLAGE, COLORADO 80111
(303) 228-2300

(R-X)
(R-X)
(R-X)
(R-X)

Sheet Revisions

Date:	Comments:	Init.

EL PASO COUNTY TRAVEL CENTER
ACCESS PERMIT #XXXXXX

PRELIMINARY
60%
NOT FOR
CONSTRUCTION
OR RECORDING

60% Plans

No Revisions:
Revised:
Void:

EL PASO COUNTY TRAVEL CENTER

PREPARED FOR
BUC-EE'S, LTD.
REMOVAL

Designer: APW
Detailer: DJC
Checked By: MPF

Structure
Numbers



Subset Sheet: 3 of 8

Project No./Code

KH 196094002

Sheet Number 15

C:\VACC\ACCDocs\Kimley-Horn\Buc-ees Palmer Lake\Project Files\CADD\PlanSheets\Offsite\CDOT\CDOT-05_REMOVALS.dwg Peterson-Wall, Ari 5/19/2026 11:28 AM
THIS DOCUMENT, WHEN USED IN CONNECTION WITH THE CONCEPTS AND DESIGN PRESENTED HEREIN, IS AN INSTRUMENT OF SERVICE. IT IS INTENDED ONLY FOR THE SPECIFIC PURPOSE AND CLIENT FOR WHICH IT WAS PREPARED, AND ITS USE FOR ANY OTHER PURPOSE OR BY ANY OTHER PARTY WITHOUT THE WRITTEN AUTHORIZATION AND ASSUMPTION BY KIMLEY-HORN AND ASSOCIATES, INC. SHALL BE WITHOUT LIABILITY TO KIMLEY-HORN AND ASSOCIATES, INC.

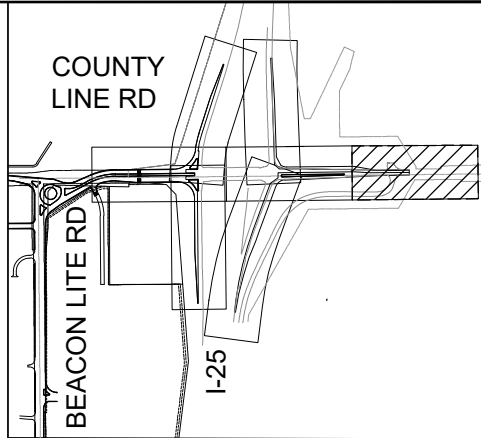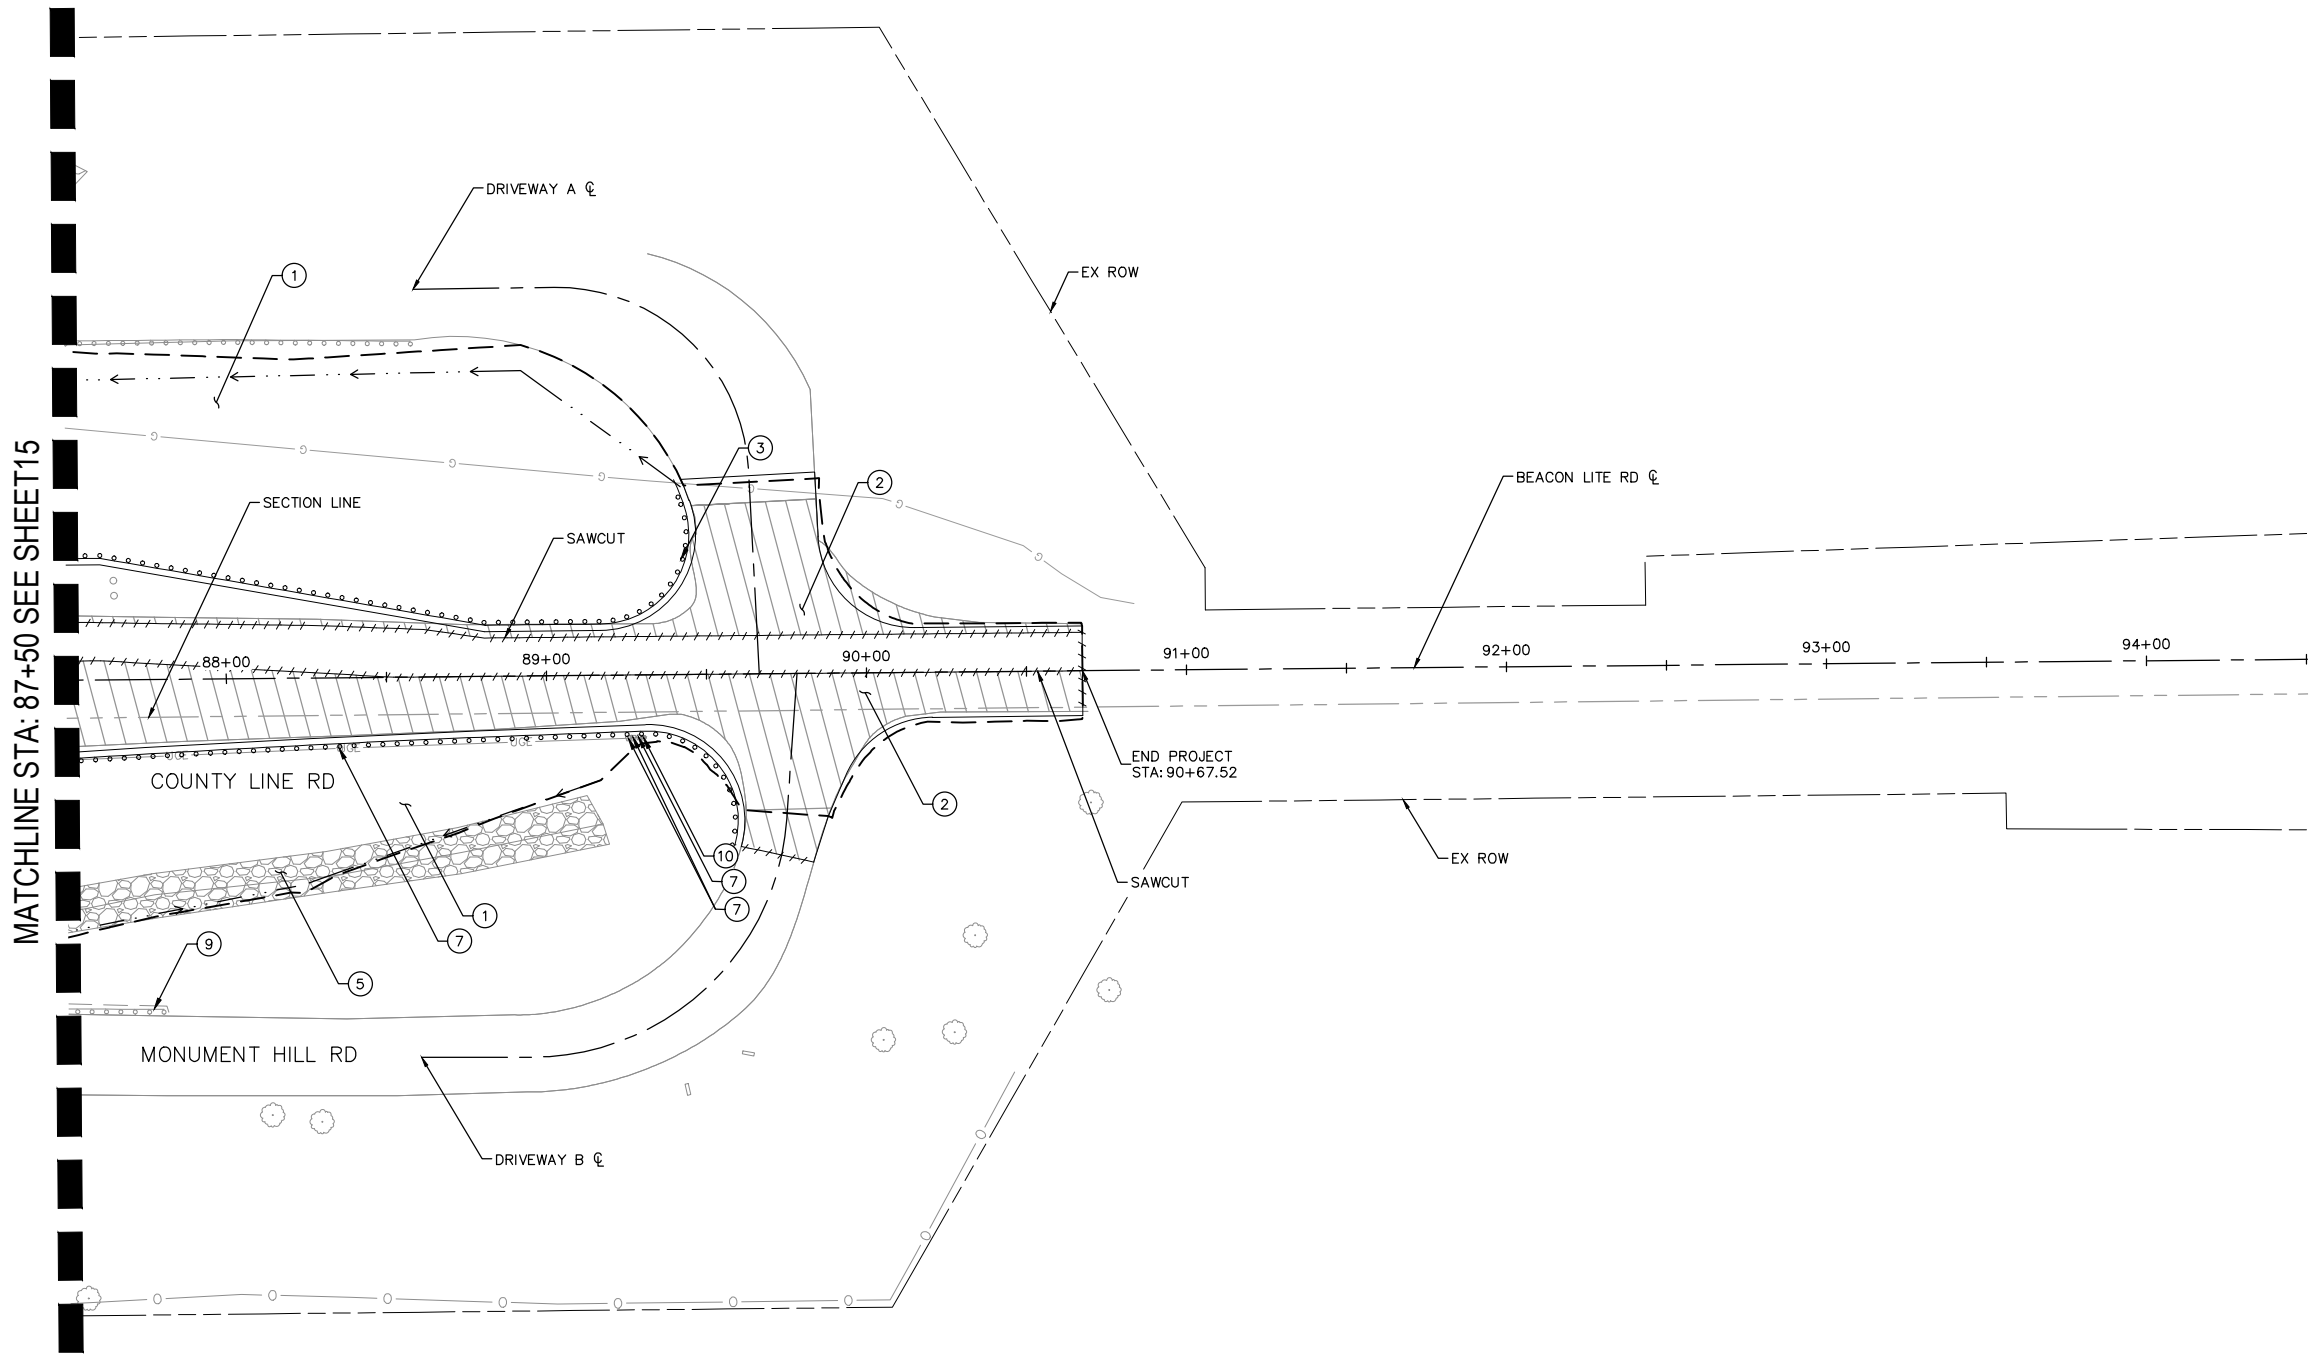


LEGEND:

- GRADING LIMIT
- //////// SAWCUT
- ▨ ASPHALT REMOVAL
- ONSITE DEVELOPMENT

REMOVAL NOTES:

- ① CLEARING AND GRUBBING
- ② REMOVE ASPHALT
- ③ RESET SIGN
- ④ REMOVE GUARDRAIL
- ⑤ REMOVE RIPRAP
- ⑥ REMOVE FENCE, REPLACE IN KIND
- ⑦ PRIVATE UTILITY, RELOCATE BY OTHERS
- ⑧ REMOVE END SECTION
- ⑨ PROTECT IN PLACE
- ⑩ RESET LIGHT POLE AND GATE
- ⑪ REMOVE HEADWALL
- ⑫ REMOVE TREE ☒

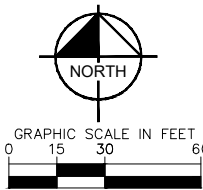

Know what's below.
Call before you dig.

Print Date: 5/19/26

Drawing File Name: cdot-05_removals.dwg

Horiz. Scale: As Noted Vert. Scale: N/A

Kimley»Horn

KIMLEY-HORN AND ASSOCIATES, INC.
6200 SOUTH SYRACUSE WAY
SUITE 300
GREENWOOD VILLAGE, COLORADO 80111
(303) 228-2300

- (R-X)
- (R-X)
- (R-X)
- (R-X)

Sheet Revisions

Date:	Comments:	Init.

EL PASO COUNTY TRAVEL CENTER
ACCESS PERMIT #XXXXXX

PRELIMINARY

60%

NOT FOR
CONSTRUCTION
OR RECORDING

60% Plans

No Revisions:

Revised:

Void:

EL PASO COUNTY TRAVEL CENTER

PREPARED FOR
BUC-EE'S, LTD.
REMOVAL

Designer: APW

Detailer: DJC

Checked By: MPF

Structure

Numbers



Subset Sheet: 4 of 8

Project No./Code

KH 196094002


Sheet Number 16

C:\VACC\ACCDocs\Kimley-Horn\Buc-ees Palmer Lake\Project Files\CADD\PlanSheets\Offsite\OFFSITE CDOT\CDOT-05_REMOVALS.dwg Peterson-Wall, Ari 5/19/2026 11:28 AM
THIS DOCUMENT, INCLUDING THE CONCEPTS AND DESIGN PRESENTED HEREIN, IS AN INSTRUMENT OF SERVICE. IT IS INTENDED ONLY FOR THE SPECIFIC PURPOSE AND CLIENT FOR WHICH IT WAS PREPARED. NO OTHER USE OR REPRODUCTION OF THIS DOCUMENT IS PERMITTED WITHOUT THE WRITTEN AUTHORIZATION AND ADOPTION BY KIMLEY-HORN AND ASSOCIATES, INC. SHALL BE WITHOUT LIABILITY TO KIMLEY-HORN AND ASSOCIATES, INC.

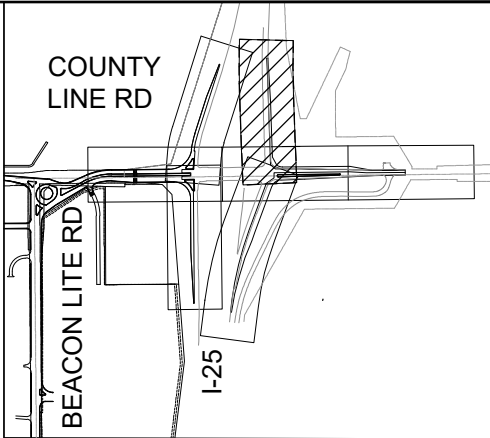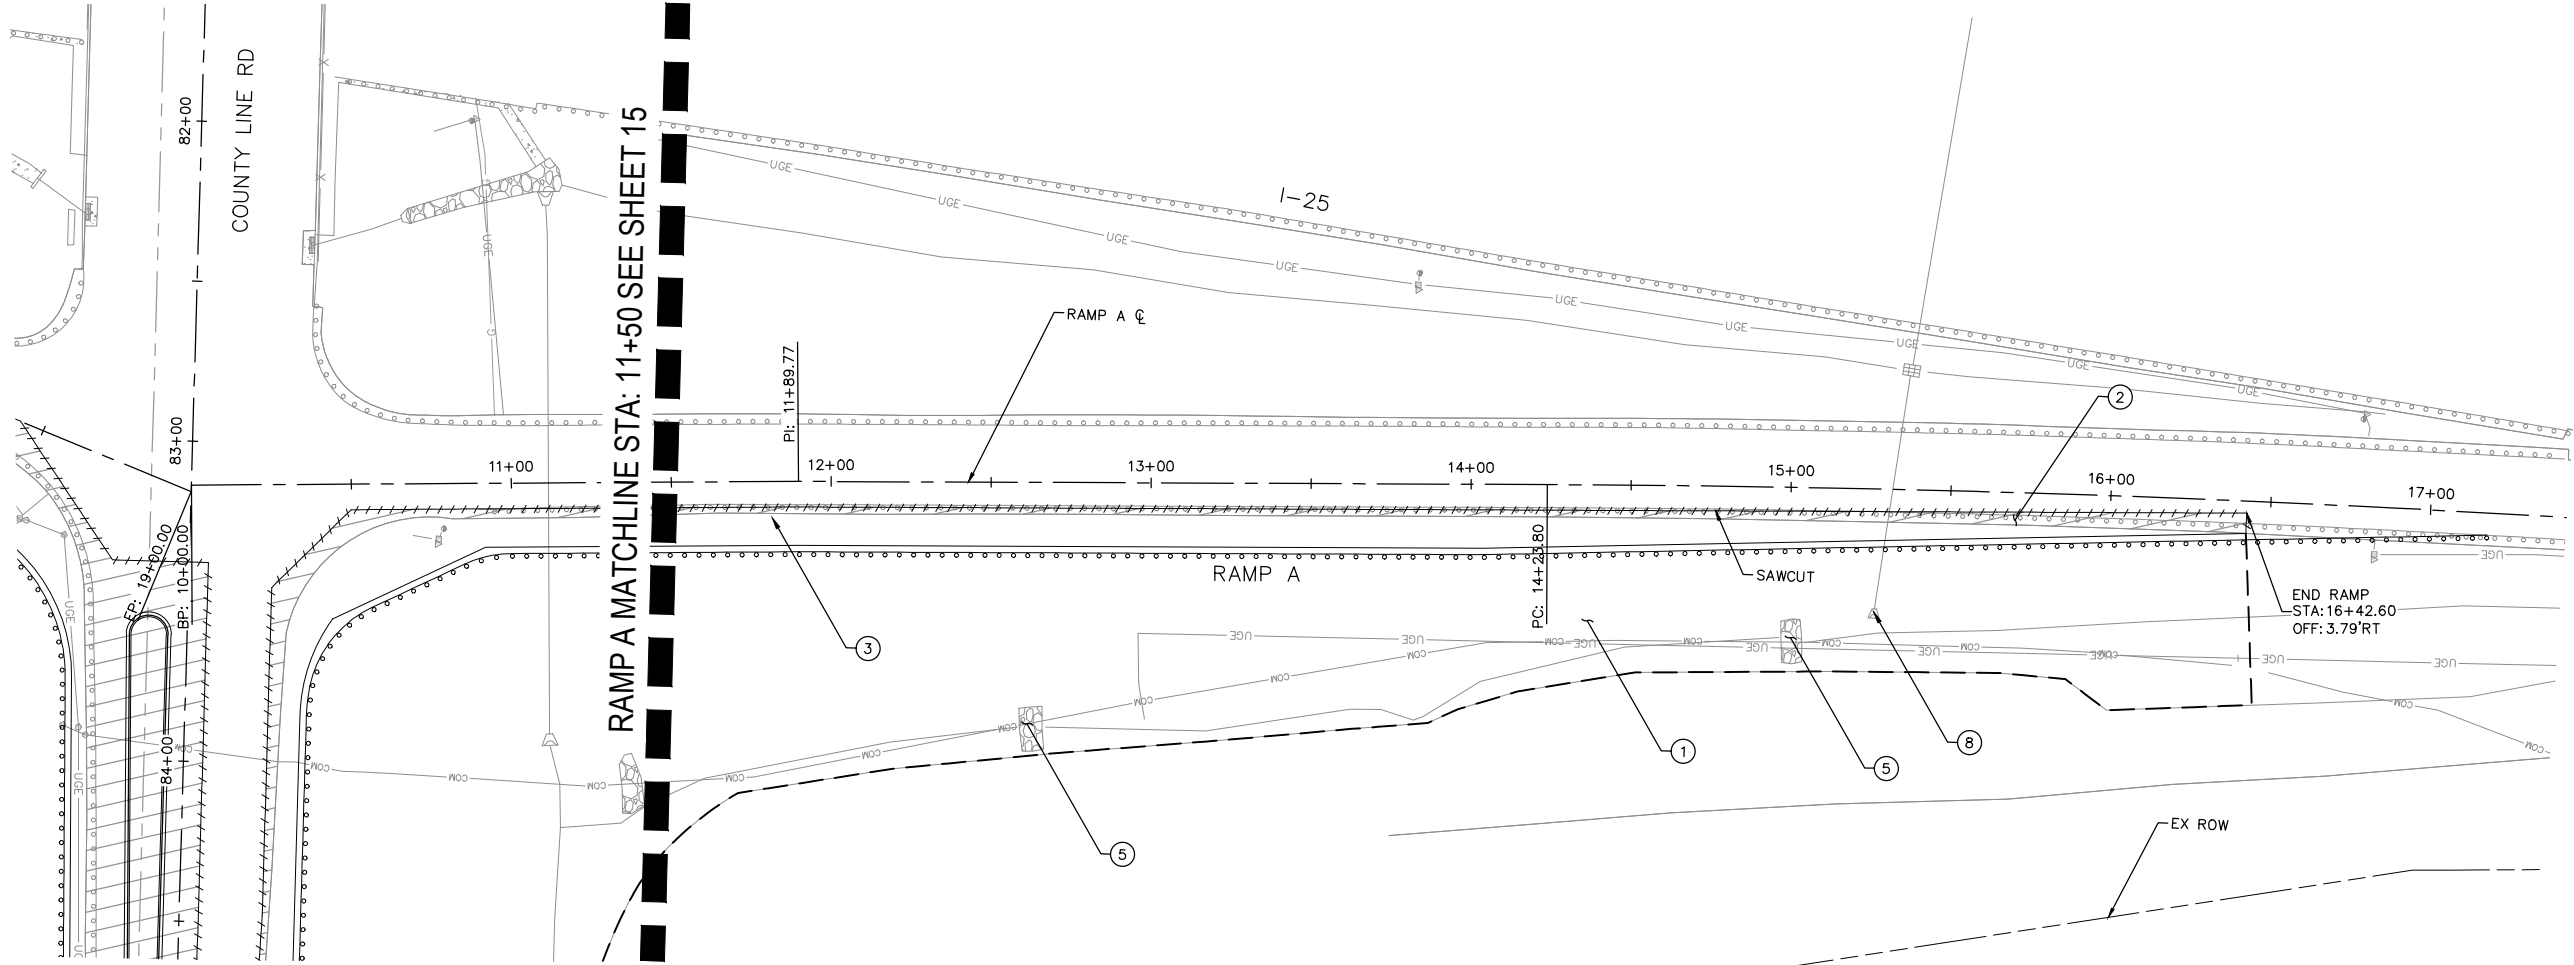



- LEGEND:
- GRADING LIMIT
 - ////// SAWCUT
 - ▨ ASPHALT REMOVAL
 - ONSITE DEVELOPMENT

- REMOVAL NOTES:
- 1 CLEARING AND GRUBBING
 - 2 REMOVE ASPHALT
 - 3 RESET SIGN
 - 4 REMOVE GUARDRAIL
 - 5 REMOVE RIPRAP
 - 6 REMOVE FENCE, REPLACE IN KIND
 - 7 PRIVATE UTILITY, RELOCATE BY OTHERS
 - 8 REMOVE END SECTION
 - 9 PROTECT IN PLACE
 - 10 RESET LIGHT POLE AND GATE
 - 11 REMOVE HEADWALL
 - 12 REMOVE TREE ☒

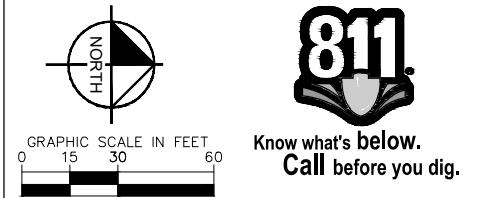


Print Date: 5/19/26		Sheet Revisions			EL PASO COUNTY TRAVEL CENTER ACCESS PERMIT #XXXXXX	PRELIMINARY 60% NOT FOR CONSTRUCTION OR RECORDING	60% Plans		EL PASO COUNTY TRAVEL CENTER PREPARED FOR BUC-EE'S, LTD. REMOVAL				Project No./Code	
Drawing File Name: cdot-05_removals.dwg		Date:	Comments:	Init.			No Revisions:							
Horiz. Scale: As Noted							Revised:		Designer: APW		Structure		KH 196094002	
Kimley»»Horn KIMLEY-HORN AND ASSOCIATES, INC. 6200 SOUTH SYRACUSE WAY SUITE 300 GREENWOOD VILLAGE, COLORADO 80111 (303) 228-2300		(R-X)					Void:		Detailer: DJC		Numbers			
		(R-X)					Checked By: MPF		Subset Sheet: 5 of 8		Sheet Number 17			
		(R-X)												

C:\VACC\ACCDocs\Kimley-Horn\Buc-ees Palmer Lake\Project Files\CADD\PlanSheets\Offsite\CDOT\CDOT-05_REMOVALS.dwg Peterson-Wall, Ari 5/19/2026 11:28 AM
THIS DOCUMENT, PREPARED BY KIMLEY-HORN AND ASSOCIATES, INC. SHALL BE WITHOUT LIABILITY TO KIMLEY-HORN AND ASSOCIATES, INC. SHOULD IT BE USED FOR ANY PURPOSE OTHER THAN THAT FOR WHICH IT WAS PREPARED. NO PART OF THIS DOCUMENT SHALL BE REPRODUCED OR TRANSMITTED IN ANY FORM OR BY ANY MEANS, ELECTRONIC OR MECHANICAL, INCLUDING PHOTOCOPYING, RECORDING, OR BY ANY INFORMATION STORAGE AND RETRIEVAL SYSTEM, WITHOUT PERMISSION IN WRITING FROM KIMLEY-HORN AND ASSOCIATES, INC.

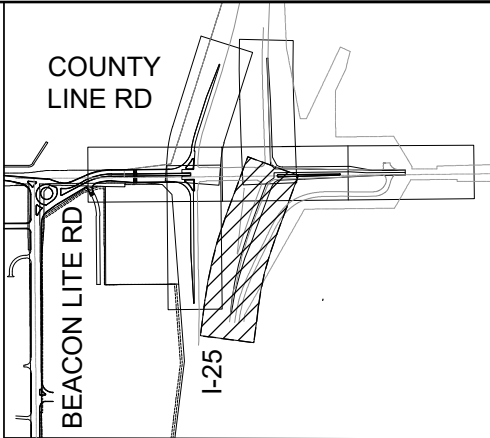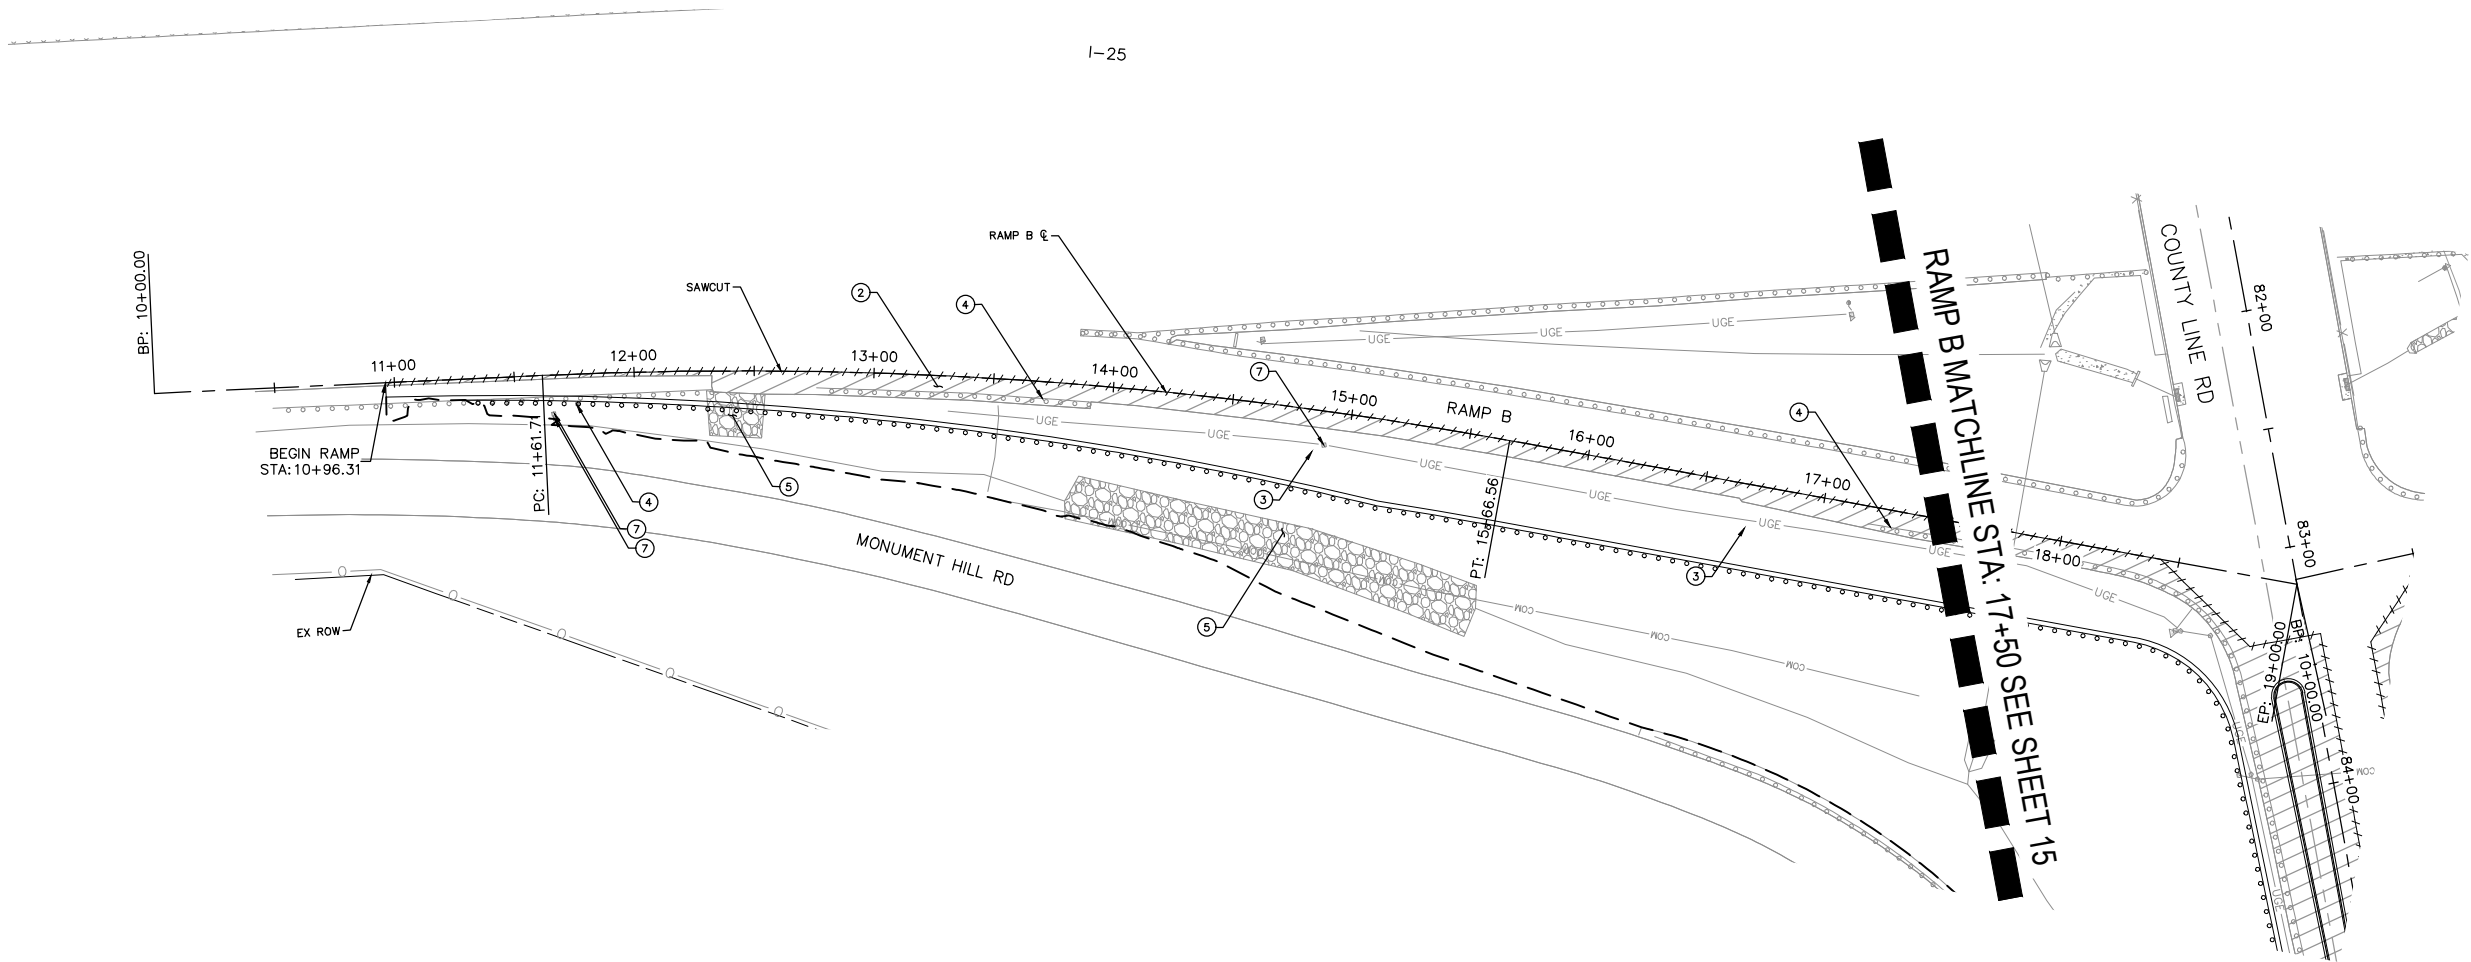



- LEGEND:
- GRADING LIMIT
 - //// SAWCUT
 - /// ASPHALT REMOVAL
 - ONSITE DEVELOPMENT

- REMOVAL NOTES:
- 1 CLEARING AND GRUBBING
 - 2 REMOVE ASPHALT
 - 3 RESET SIGN
 - 4 REMOVE GUARDRAIL
 - 5 REMOVE RIPRAP
 - 6 REMOVE FENCE, REPLACE IN KIND
 - 7 PRIVATE UTILITY, RELOCATE BY OTHERS
 - 8 REMOVE END SECTION
 - 9 PROTECT IN PLACE
 - 10 RESET LIGHT POLE AND GATE
 - 11 REMOVE HEADWALL
 - 12 REMOVE TREE ☒

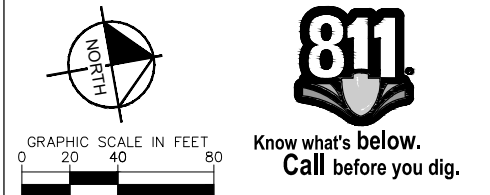

Print Date: 5/19/26		(R-X) (R-X) (R-X) (R-X)	Sheet Revisions			EL PASO COUNTY TRAVEL CENTER ACCESS PERMIT #XXXXXX	PRELIMINARY 60% NOT FOR CONSTRUCTION OR RECORDING	60% Plans		EL PASO COUNTY TRAVEL CENTER PREPARED FOR BUC-EE'S, LTD. REMOVAL				Project No./Code	
Drawing File Name: cdot-05_removals.dwg			Date:	Comments:	Init.			No Revisions:							
Horiz. Scale: As Noted Vert. Scale: N/A										Designer: APW		Structure		KH 196094002	
Kimley»»Horn KIMLEY-HORN AND ASSOCIATES, INC. 6200 SOUTH SYRACUSE WAY SUITE 300 GREENWOOD VILLAGE, COLORADO 80111 (303) 228-2300										Detailer: DJC		Numbers			
										Checked By: MPF		Subset Sheet: 6 of 8		Sheet Number 18	

C:\ACC\ACCDocs\Kimley-Horn\Buc-ees Palmer Lake\Project Files\CADD\PlanSheets\Offsite\CDOT\CDOT-05_REMOVALS.dwg Peterson-Wall, Ari 5/19/2026 11:28 AM
THIS DOCUMENT, INCLUDING THE CONTENTS AND DESIGN PRESENTED HEREIN, IS AN INSTRUMENT OF SERVICE, AND IS THE PROPERTY OF KIMLEY-HORN AND ASSOCIATES, INC. SHALL BE WITHOUT LIABILITY TO KIMLEY-HORN AND ASSOCIATES, INC.

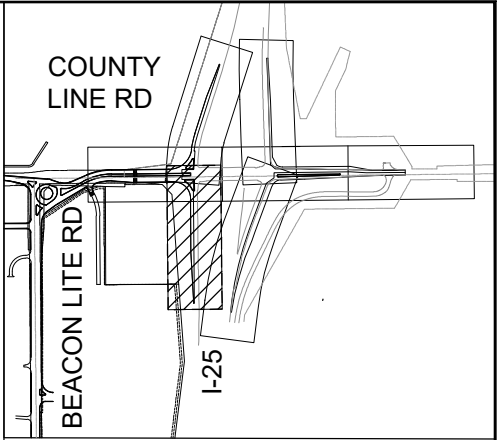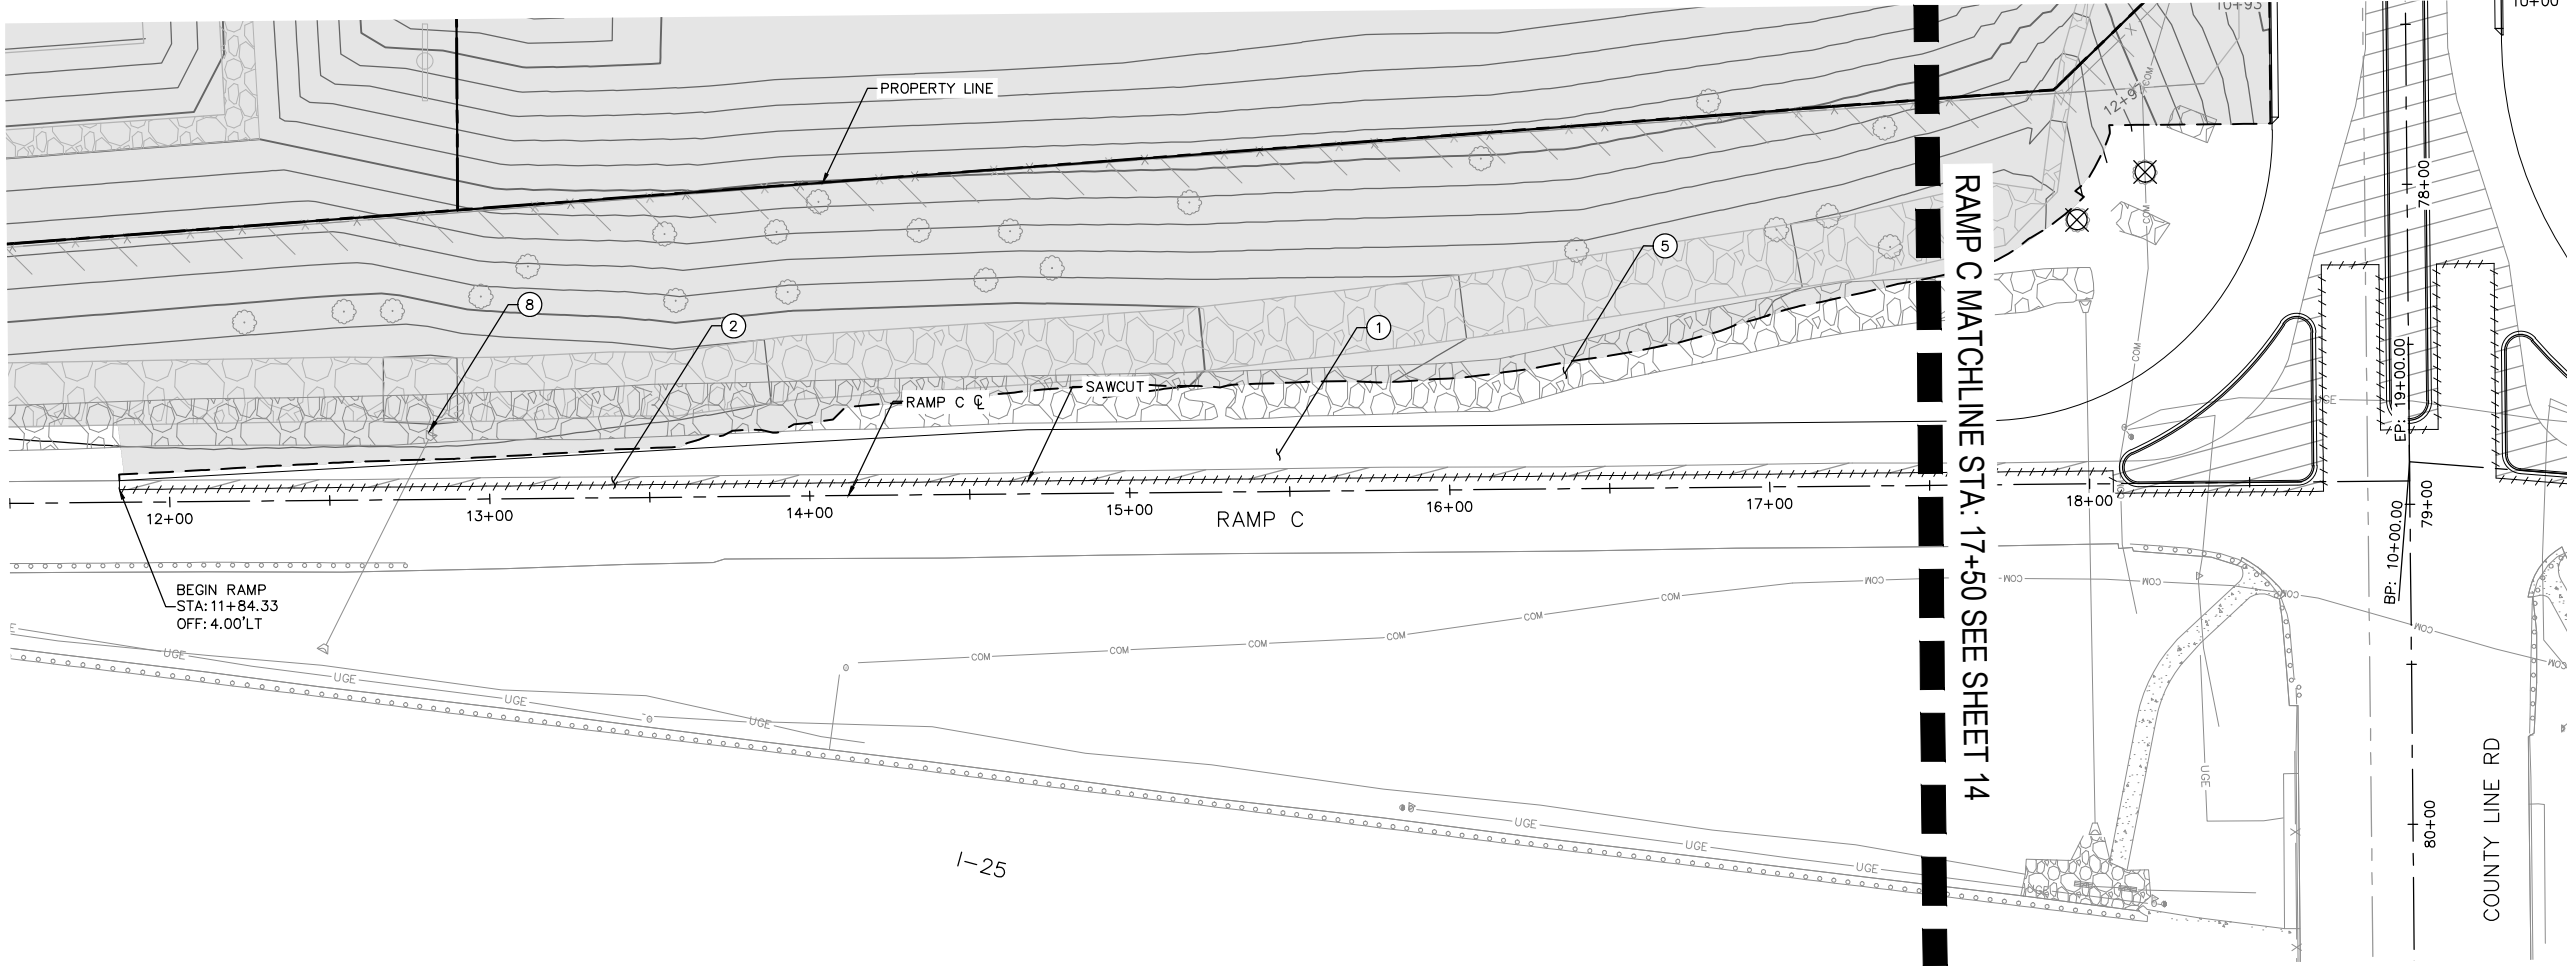

LEGEND:



- GRADING LIMIT
- //// SAWCUT
- ▨ ASPHALT REMOVAL
- ONSITE DEVELOPMENT

- REMOVAL NOTES:**
- ① CLEARING AND GRUBBING
 - ② REMOVE ASPHALT
 - ③ RESET SIGN
 - ④ REMOVE GUARDRAIL
 - ⑤ REMOVE RIPRAP
 - ⑥ REMOVE FENCE, REPLACE IN KIND
 - ⑦ PRIVATE UTILITY, RELOCATE BY OTHERS
 - ⑧ REMOVE END SECTION
 - ⑨ PROTECT IN PLACE
 - ⑩ RESET LIGHT POLE AND GATE
 - ⑪ REMOVE HEADWALL
 - ⑫ REMOVE TREE ☒

GRAPHIC SCALE IN FEET
0 15 30 60


Print Date: 5/19/26		(R-X) (R-X) (R-X) (R-X)	Sheet Revisions			EL PASO COUNTY TRAVEL CENTER ACCESS PERMIT #XXXXXX	PRELIMINARY 60% NOT FOR CONSTRUCTION OR RECORDING	60% Plans		EL PASO COUNTY TRAVEL CENTER PREPARED FOR BUC-EE'S, LTD. REMOVAL				Project No./Code	
Drawing File Name: cdot-05_removals.dwg			Date:	Comments:	Init.			No Revisions:							
Horiz. Scale: As Noted Vert. Scale: N/A								Revised:		Designer: APW		Structure		KH 196094002	
Kimley»Horn KIMLEY-HORN AND ASSOCIATES, INC. 6200 SOUTH SYRACUSE WAY SUITE 300 GREENWOOD VILLAGE, COLORADO 80111 (303) 228-2300								Void:		Detailer: DJC		Numbers			
								Checked By: MPF		Subset Sheet: 7 of 8		Sheet Number 19			

C:\VACC\ACCDocs\Kimley-Horn\Buc-ees Palmer Lake\Project Files\CADD\PlanSheets\Offsite\CDOT\CDOT-05_REMOVALS.dwg Peterson-Wall, Ari 5/19/2026 11:29 AM
THIS DOCUMENT, INCLUDING THE CONCEPTS AND DESIGN PRESENTED HEREIN, IS AN INSTRUMENT OF SERVICE, AS AN INSTRUMENT OF SERVICE, IS INTENDED ONLY FOR THE SPECIFIC PURPOSE AND CLIENT FOR WHICH IT WAS PREPARED, AND ITS USE FOR ANY OTHER PURPOSE IS WITHOUT LIABILITY TO KIMLEY-HORN AND ASSOCIATES, INC.

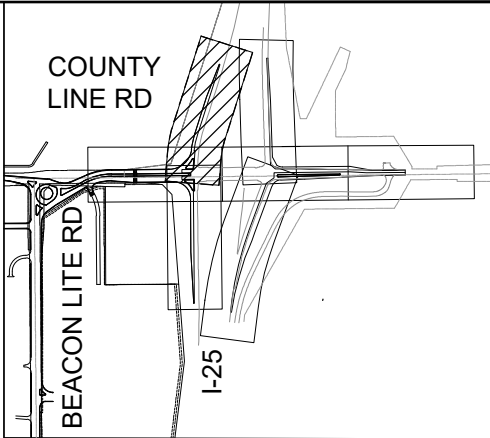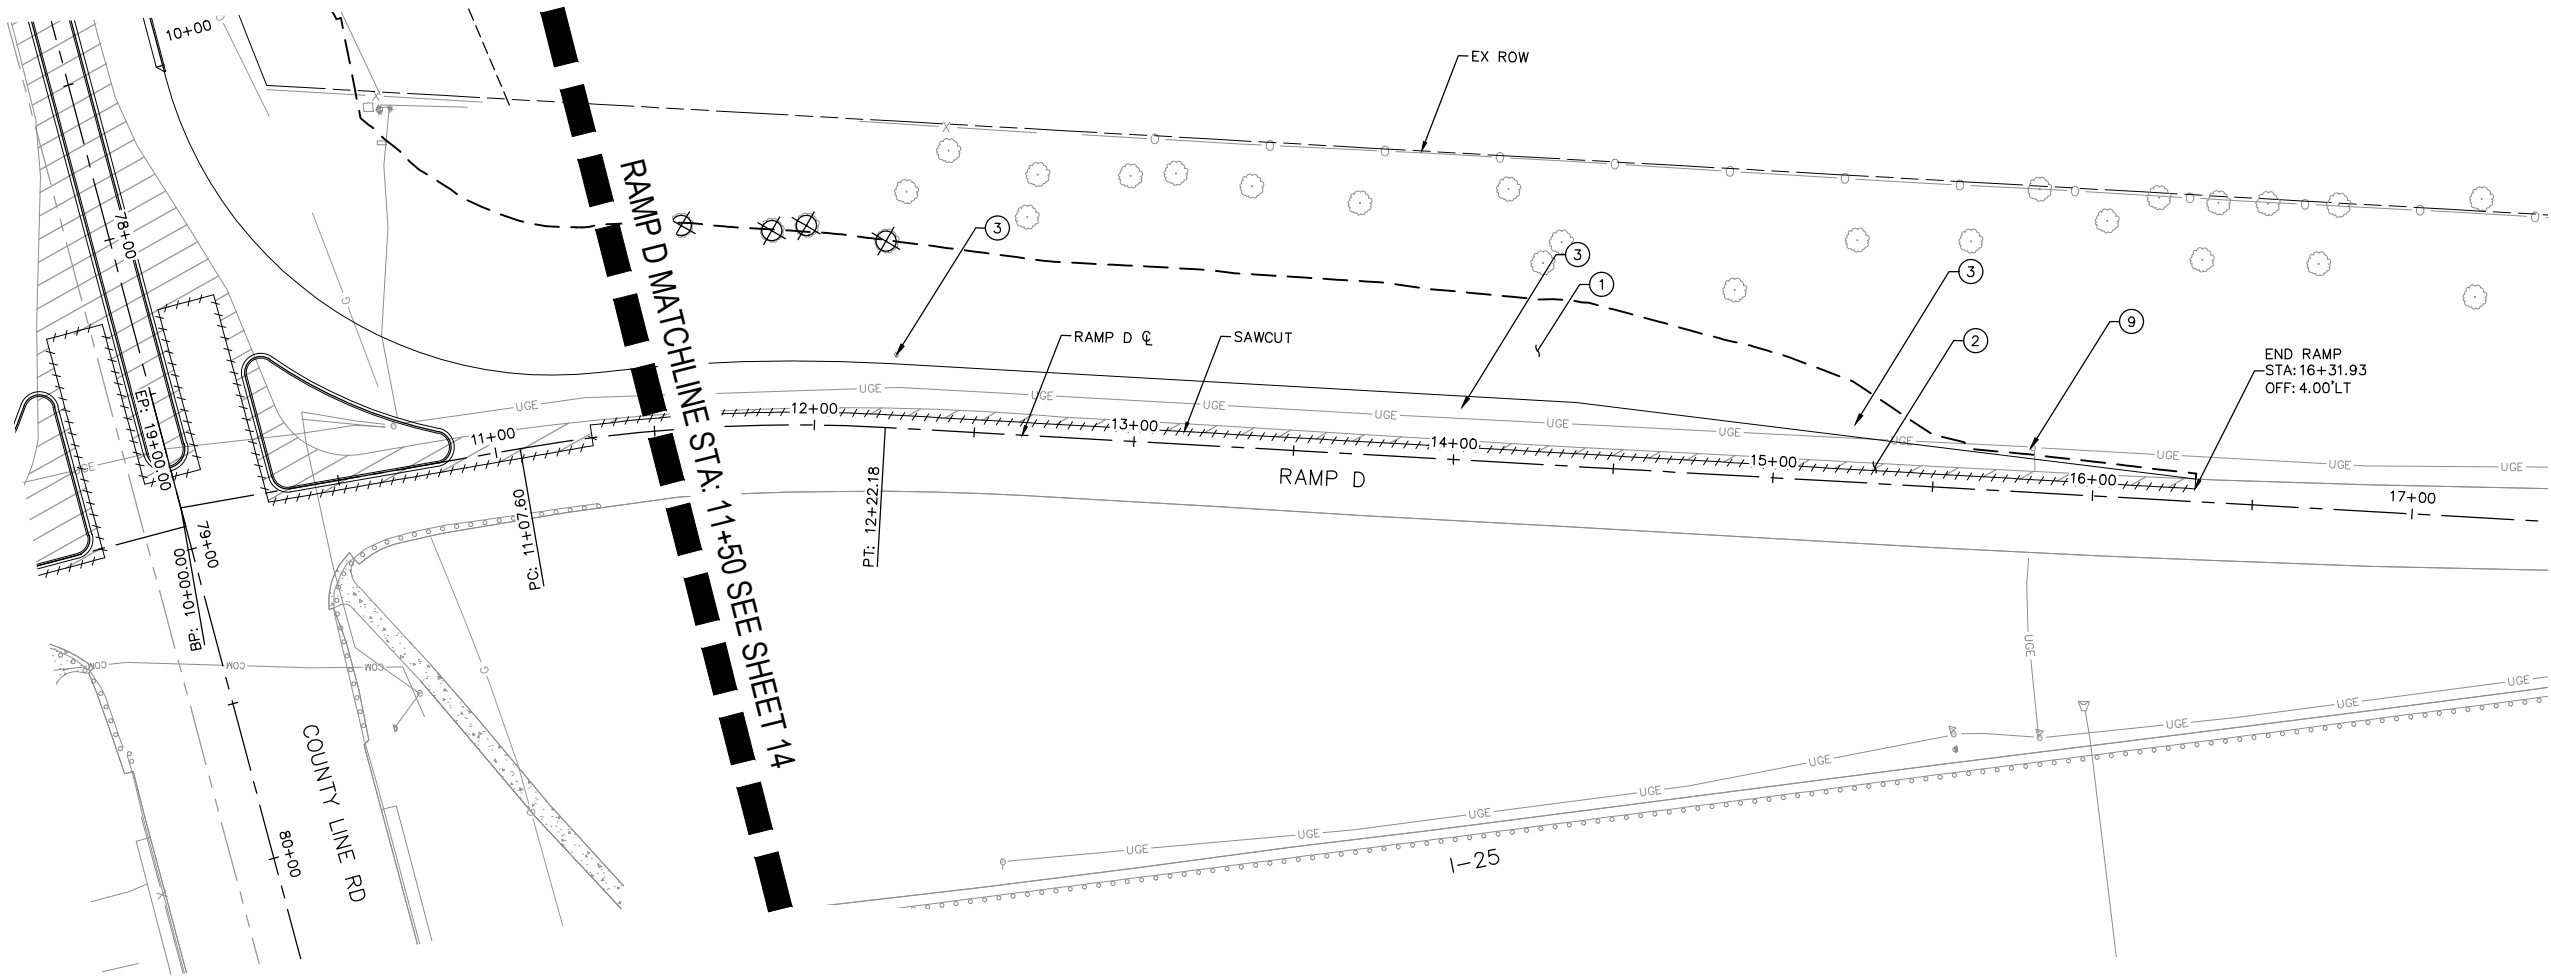


- LEGEND:
- GRADING LIMIT
 - //// SAWCUT
 - ▨ ASPHALT REMOVAL
 - ONSITE DEVELOPMENT

- REMOVAL NOTES:
- 1 CLEARING AND GRUBBING
 - 2 REMOVE ASPHALT
 - 3 RESET SIGN
 - 4 REMOVE GUARDRAIL
 - 5 REMOVE RIPRAP
 - 6 REMOVE FENCE, REPLACE IN KIND
 - 7 PRIVATE UTILITY, RELOCATE BY OTHERS
 - 8 REMOVE END SECTION
 - 9 PROTECT IN PLACE
 - 10 RESET LIGHT POLE AND GATE
 - 11 REMOVE HEADWALL
 - 12 REMOVE TREE ☒

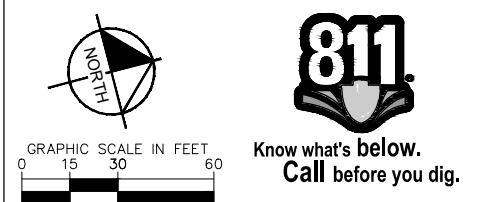



Print Date: 5/19/26		R-X R-X R-X R-X	Sheet Revisions			EL PASO COUNTY TRAVEL CENTER ACCESS PERMIT #XXXXXX	PRELIMINARY 60% NOT FOR CONSTRUCTION OR RECORDING	60% Plans	EL PASO COUNTY TRAVEL CENTER PREPARED FOR BUC-EE'S, LTD. REMOVAL				Project No./Code	
Drawing File Name: cdot-05_removals.dwg			Date:	Comments:	Init.			No Revisions:						
Horiz. Scale: As Noted Vert. Scale: N/A								Revised:	Designer: APW	Structure				
Kimley»Horn KIMLEY-HORN AND ASSOCIATES, INC. 6200 SOUTH SYRACUSE WAY SUITE 300 GREENWOOD VILLAGE, COLORADO 80111 (303) 228-2300								Void:	Detailer: DJC	Numbers				
								Checked By: MPF	Subset Sheet: 8 of 8		Sheet Number 20			

c:\VACC\Acc\Kimley-Horn\Buc-ees Palmer Lake\Project Files\CADD\PlanSheets\Offsite\CDOT\CDOT-06_ PLANSHEETS (KEY MAP).dwg Peterson-Walli, Ari 5/19/2026 11:29 AM
THIS DOCUMENT, TOGETHER WITH THE CONCEPTS AND DESIGN PRESENTED HEREIN, IS AN INSTRUMENT OF SERVICE. IT IS INTENDED ONLY FOR THE SPECIFIC PURPOSE AND CLIENT FOR WHICH IT WAS PREPARED. REUSE OF AND IMPROPER RELIANCE ON THIS DOCUMENT WITHOUT WRITTEN AUTHORIZATION AND ADAPTATION BY KIMLEY-HORN AND ASSOCIATES, INC. SHALL BE WITHOUT LIABILITY TO KIMLEY-HORN AND ASSOCIATES, INC.

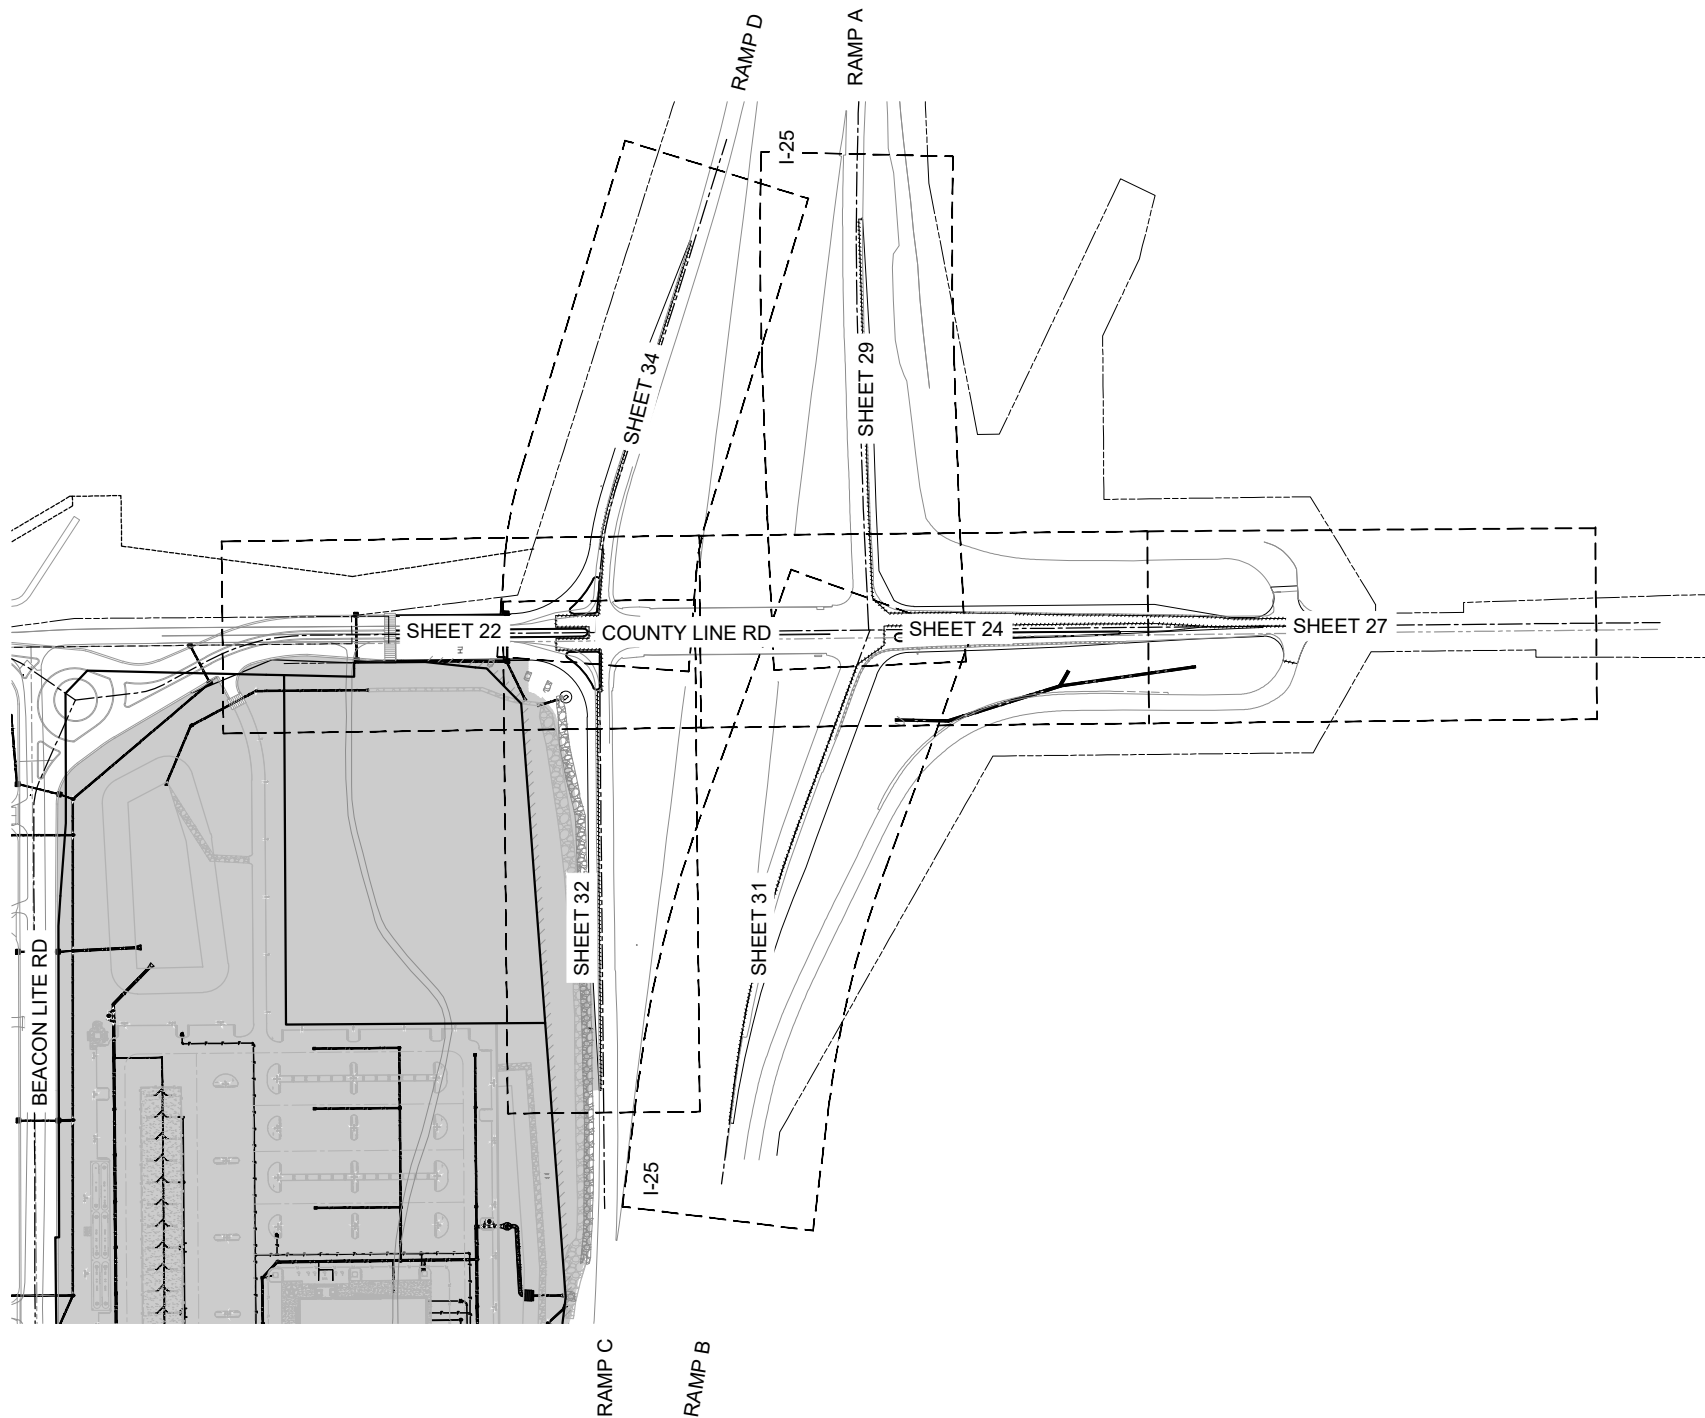


LEGEND:
ON-SITE DEVELOPMENT

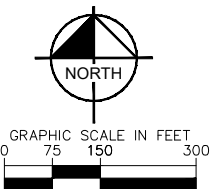


 Print Date: 5/19/26		Sheet Revisions			EL PASO COUNTY TRAVEL CENTER ACCESS PERMIT #XXXXXX		PRELIMINARY 60% NOT FOR CONSTRUCTION OR RECORDING		60% Plans		EL PASO COUNTY TRAVEL CENTER PREPARED FOR BUC-EE'S, LTD. PLAN AND PROFILE (KEY MAP)			
Drawing File Name: cdot-06_ plansheets (key map).dwg									No Revisions:					
Horiz. Scale: As Noted		Vert. Scale: N/A		(R-X)					Revised:		Designer: APW	Structure		
 KIMLEY-HORN AND ASSOCIATES, INC. 6200 SOUTH SYRACUSE WAY SUITE 300 GREENWOOD VILLAGE, COLORADO 80111 (303) 228-2300		(R-X)							Detailer: DJC		Numbers			
		(R-X)												
		(R-X)								Void:		Checked By: MPF	Subset Sheet: 1 of 16	


C:\VACC\ACCDocs\Kimley-Horn\Buc-ees Palmer Lake\Project Files\CADD\PlanSheets\Offsite\OFFSITE CDOT\CDOT-07_ PROFILE SHEETS (5-7).dwg - Peterson-Wall, Ari 5/19/2026 11:30 AM
THIS DOCUMENT, INCLUDING THE CONTENTS AND DESIGN PRESENTED HEREIN, IS AN INSTRUMENT OF SERVICE, IS INTENDED ONLY FOR THE SPECIFIC PURPOSE AND CLIENT FOR WHICH IT WAS PREPARED, AND NO OTHER USE OR REUSE OF ANY PART OF THIS DOCUMENT WITHOUT THE WRITTEN AUTHORIZATION AND ASSUREMENT OF KIMLEY-HORN AND ASSOCIATES, INC. SHALL BE WITHOUT LIABILITY TO KIMLEY-HORN AND ASSOCIATES, INC.

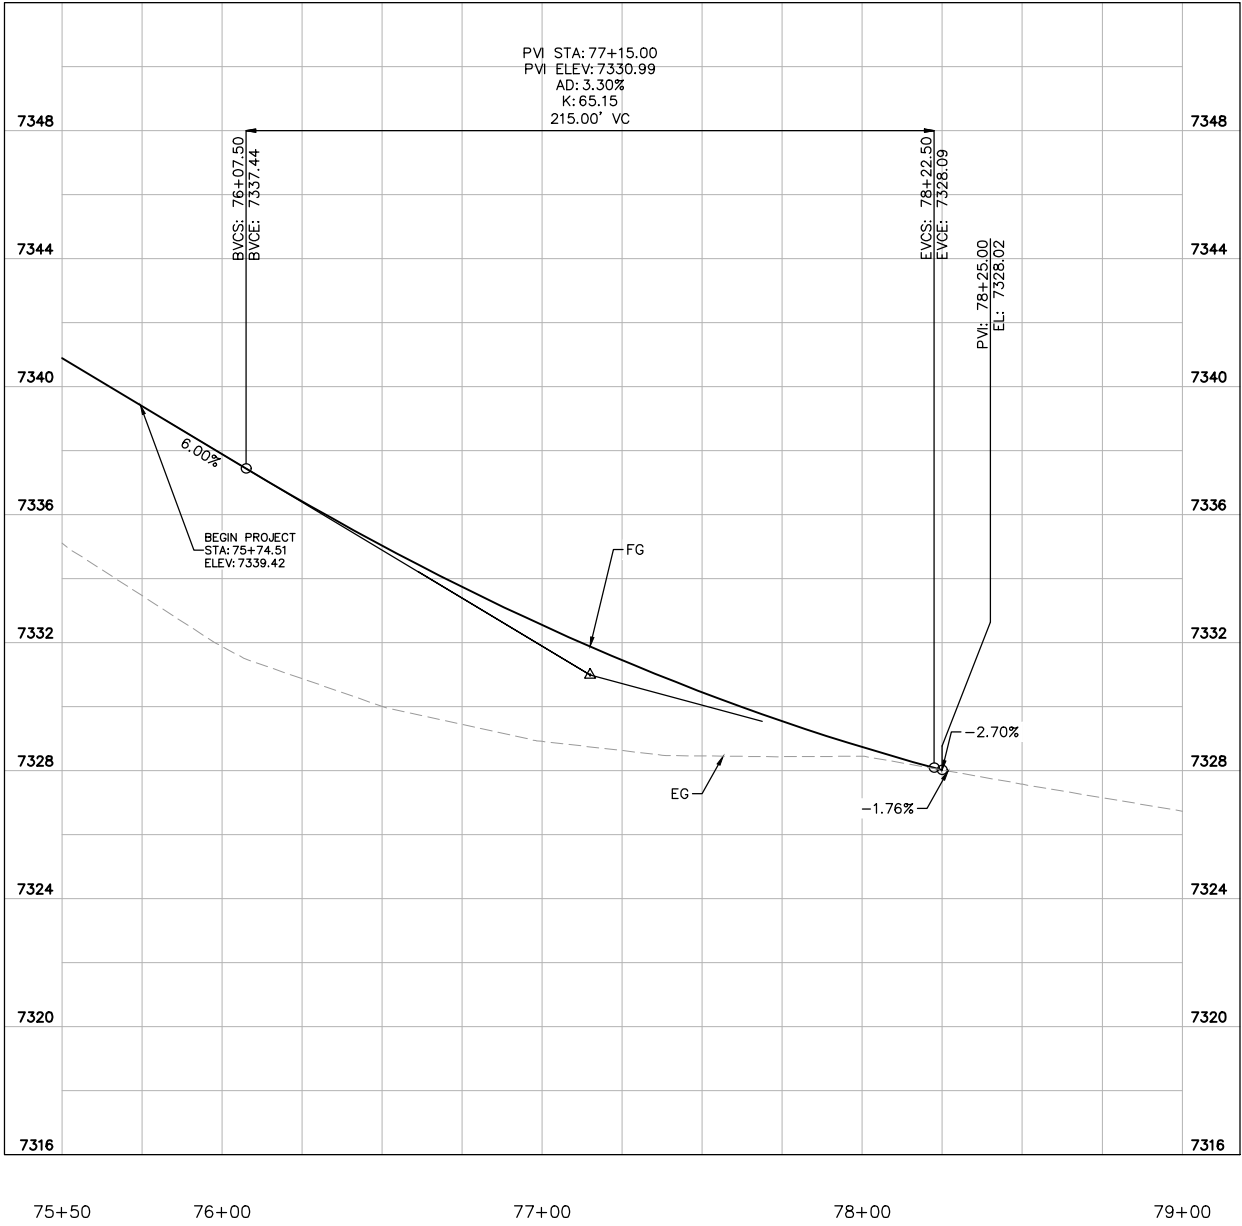




BEACON LITE RD
PROFILE

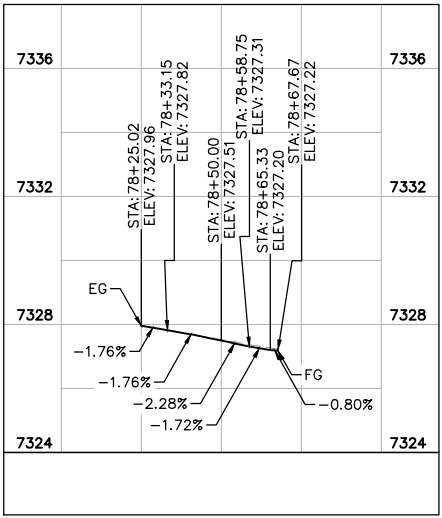

LEFT MEDIAN EOP
PROFILE

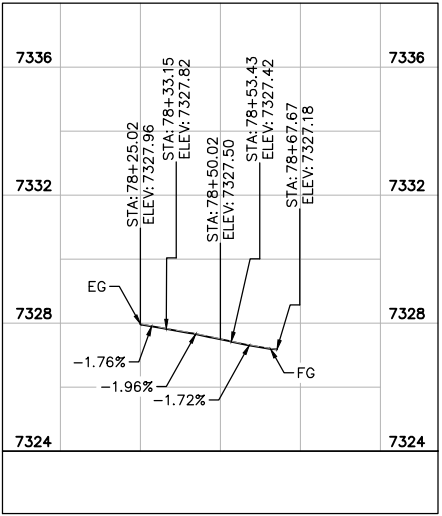

RIGHT MEDIAN EOP
PROFILE

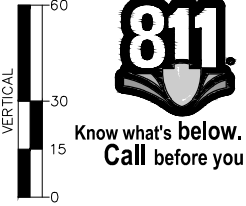 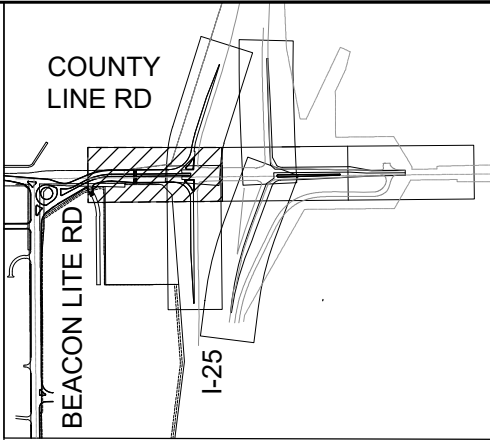

Print Date: 5/19/26

Drawing File Name: cdot-07_ profile sheets (5-7).dwg
Horiz. Scale: As Noted Vert. Scale: N/A



KIMLEY-HORN AND ASSOCIATES, INC.
6200 SOUTH SYRACUSE WAY
SUITE 300
GREENWOOD VILLAGE, COLORADO 80111
(303) 228-2300

Sheet Revisions			
Date:	Comments:	Init.	
(R-X)			
(R-X)			
(R-X)			
(R-X)			

EL PASO COUNTY TRAVEL CENTER
ACCESS PERMIT #XXXXXX

PRELIMINARY 60% NOT FOR CONSTRUCTION OR RECORDING	60% Plans	EL PASO COUNTY TRAVEL CENTER PREPARED FOR BUC-EE'S, LTD. PROFILE SHEETS				Project No./Code
	No Revisions:					
	Revised:	Designer: APW	Structure			KH 196094002
	Void:	Detailer: DJC	Numbers			
		Checked By: MPF	Subset Sheet: 3 of 16			Sheet Number 23

C:\VACC\ACCDocs\Kimley-Horn\Buc-ees Palmer Lake\Project Files\CADD\PlanSheets\Offsite\CDOT\CDOT-06_PLAN_SHEETS.dwg Peterson-Wall, Ari 5/19/2026 11:31 AM
THIS DOCUMENT, INCLUDING THE CONTENTS AND DESIGN PRESENTED HEREIN, IS AN INSTRUMENT OF SERVICE, IS INTENDED ONLY FOR THE SPECIFIC PURPOSE AND CLIENT FOR WHICH IT WAS PREPARED, AND NO OTHER USE OR REUSE OF ANY PORTION OF THIS DOCUMENT WITHOUT WRITTEN AUTHORIZATION AND ASSURANCE BY KIMLEY-HORN AND ASSOCIATES, INC. SHALL BE WITHOUT LIABILITY TO KIMLEY-HORN AND ASSOCIATES, INC.

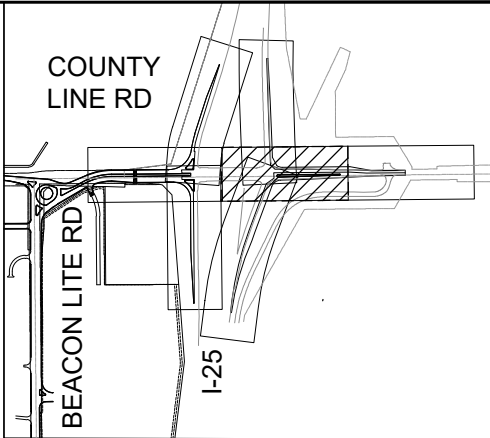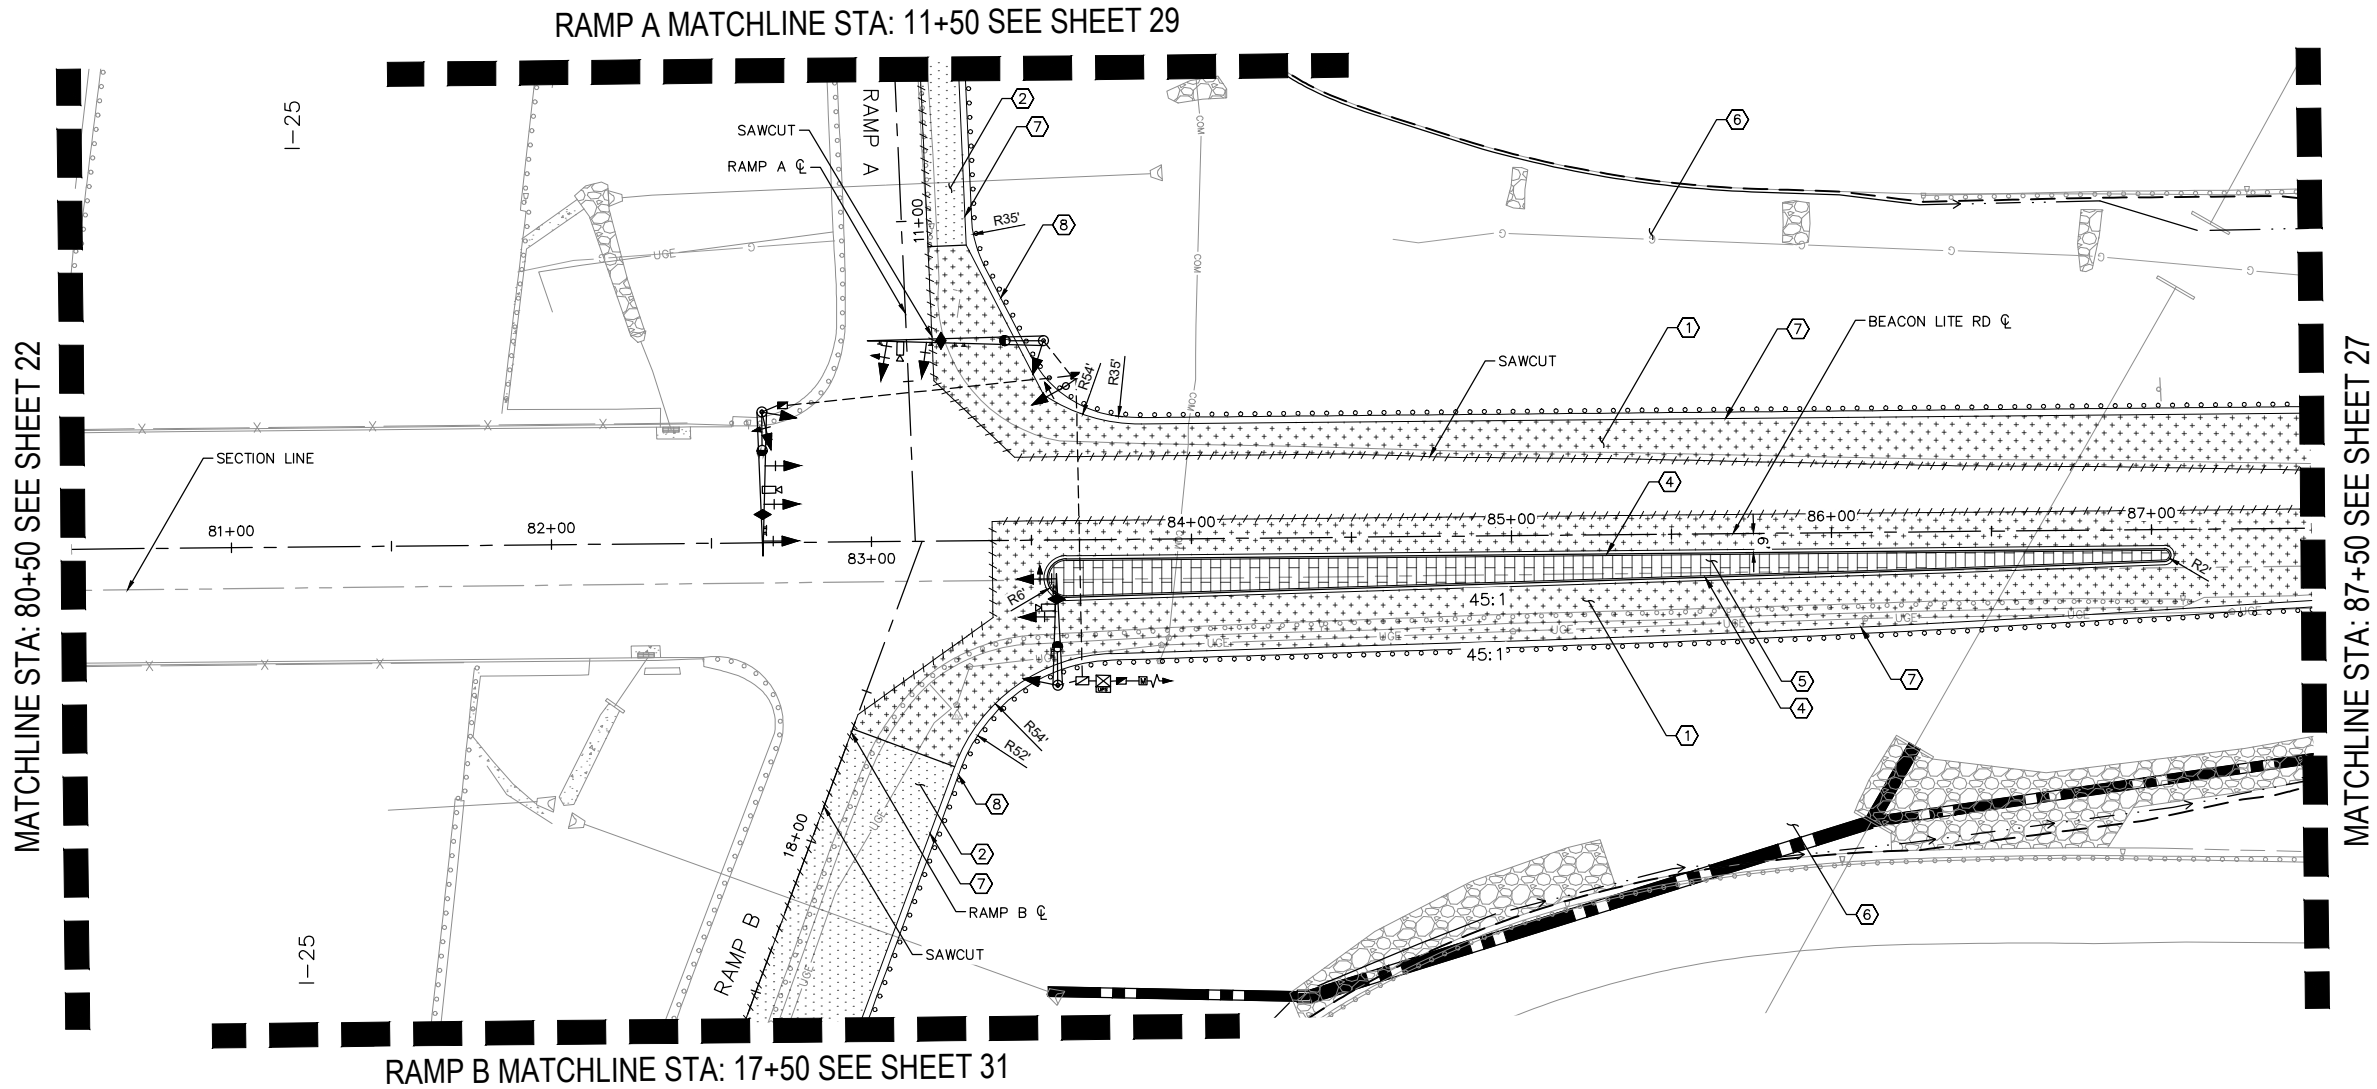

LEGEND:


- GRADING LIMIT
- //// SAWCUT
- + + + + + PROPOSED ASPHALT (COUNTY LINE RD)
- PROPOSED ASPHALT (RAMPS)
- PROPOSED MEDIAN COVER
- ON SITE DEVELOPMENT

CONSTRUCTION NOTES:

- 1 PROPOSED PAVEMENT STRUCTURAL SECTION (COUNTY LINE ROAD) SEE SHEETS 5-9
- 2 PROPOSED PAVEMENT STRUCTURAL SECTION (RAMPS) SEE SHEETS 5-9
- 3 PROPOSED CURB & GUTTER EPC TYPE A (CATCH) PER EPC STD DET SD_2-20
- 4 PROPOSED CURB & GUTTER EPC TYPE B (SPILL) PER EPC STD DET SD_2-20
- 5 PROPOSED PATTERNED CONCRETE MEDIAN PAVING PER EPC STD DET SD_2-21
- 6 PROPOSED SEEDING
- 7 PROPOSED SAFETY EDGE PER CDOT STD DET M-400-1

CONSTRUCTION NOTES (CONTINUED):

- 8 PROPOSED GUARDRAIL TYPE 3 W-BEAM 31 INCHES PER CDOT STD DET M-606-1

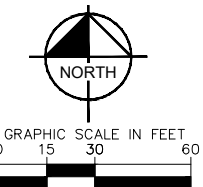

Know what's below.
Call before you dig.

Print Date: 5/19/26

Drawing File Name: cdot-06_plan sheets.dwg

Horiz. Scale: As Noted Vert. Scale: N/A

Kimley»Horn

KIMLEY-HORN AND ASSOCIATES, INC.
6200 SOUTH SYRACUSE WAY
SUITE 300
GREENWOOD VILLAGE, COLORADO 80111
(303) 228-2300

(R-X)
(R-X)
(R-X)
(R-X)

Sheet Revisions

Date:	Comments:	Init.

EL PASO COUNTY TRAVEL CENTER
ACCESS PERMIT #XXXXXX

PRELIMINARY

60%

NOT FOR
CONSTRUCTION
OR RECORDING

60% Plans

No Revisions:

Revised:

Void:

EL PASO COUNTY TRAVEL CENTER

PREPARED FOR
BUC-EE'S, LTD.
PLAN SHEETS

Designer: APW

Detailer: DJC

Checked By: MPF

Structure

Numbers




Subset Sheet: 4 of 16

Project No./Code

KH 196094002

Sheet Number 24

C:\VACC\ACCDocs\Kimley-Horn\Buc-ees Palmer Lake\Project_Files\CADD\PlanSheets\Offsite\OFFSITE CDOT\CDOT-07_ PROFILE SHEETS (5-7).dwg Peterson-Wall, Ari 5/19/2026 11:31 AM
THIS DOCUMENT, INCLUDING THE CONTENTS AND DESIGN PRESENTED HEREIN, IS AN INSTRUMENT OF SERVICE, IS INTENDED ONLY FOR THE SPECIFIC PURPOSE AND CLIENT FOR WHOM IT WAS PREPARED, AND NO OTHER USE OR REPRODUCTION OF ANY KIND IS PERMITTED WITHOUT THE WRITTEN AUTHORIZATION AND ASSOCIATES, INC. SHALL BE WITHOUT LIABILITY TO KIMLEY-HORN AND ASSOCIATES, INC.

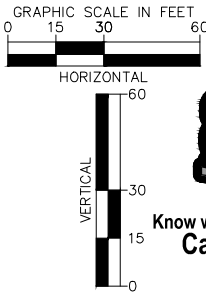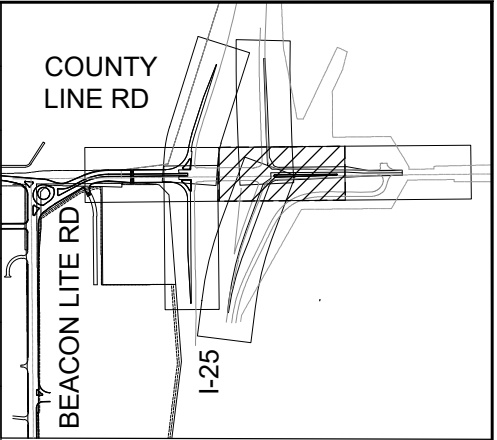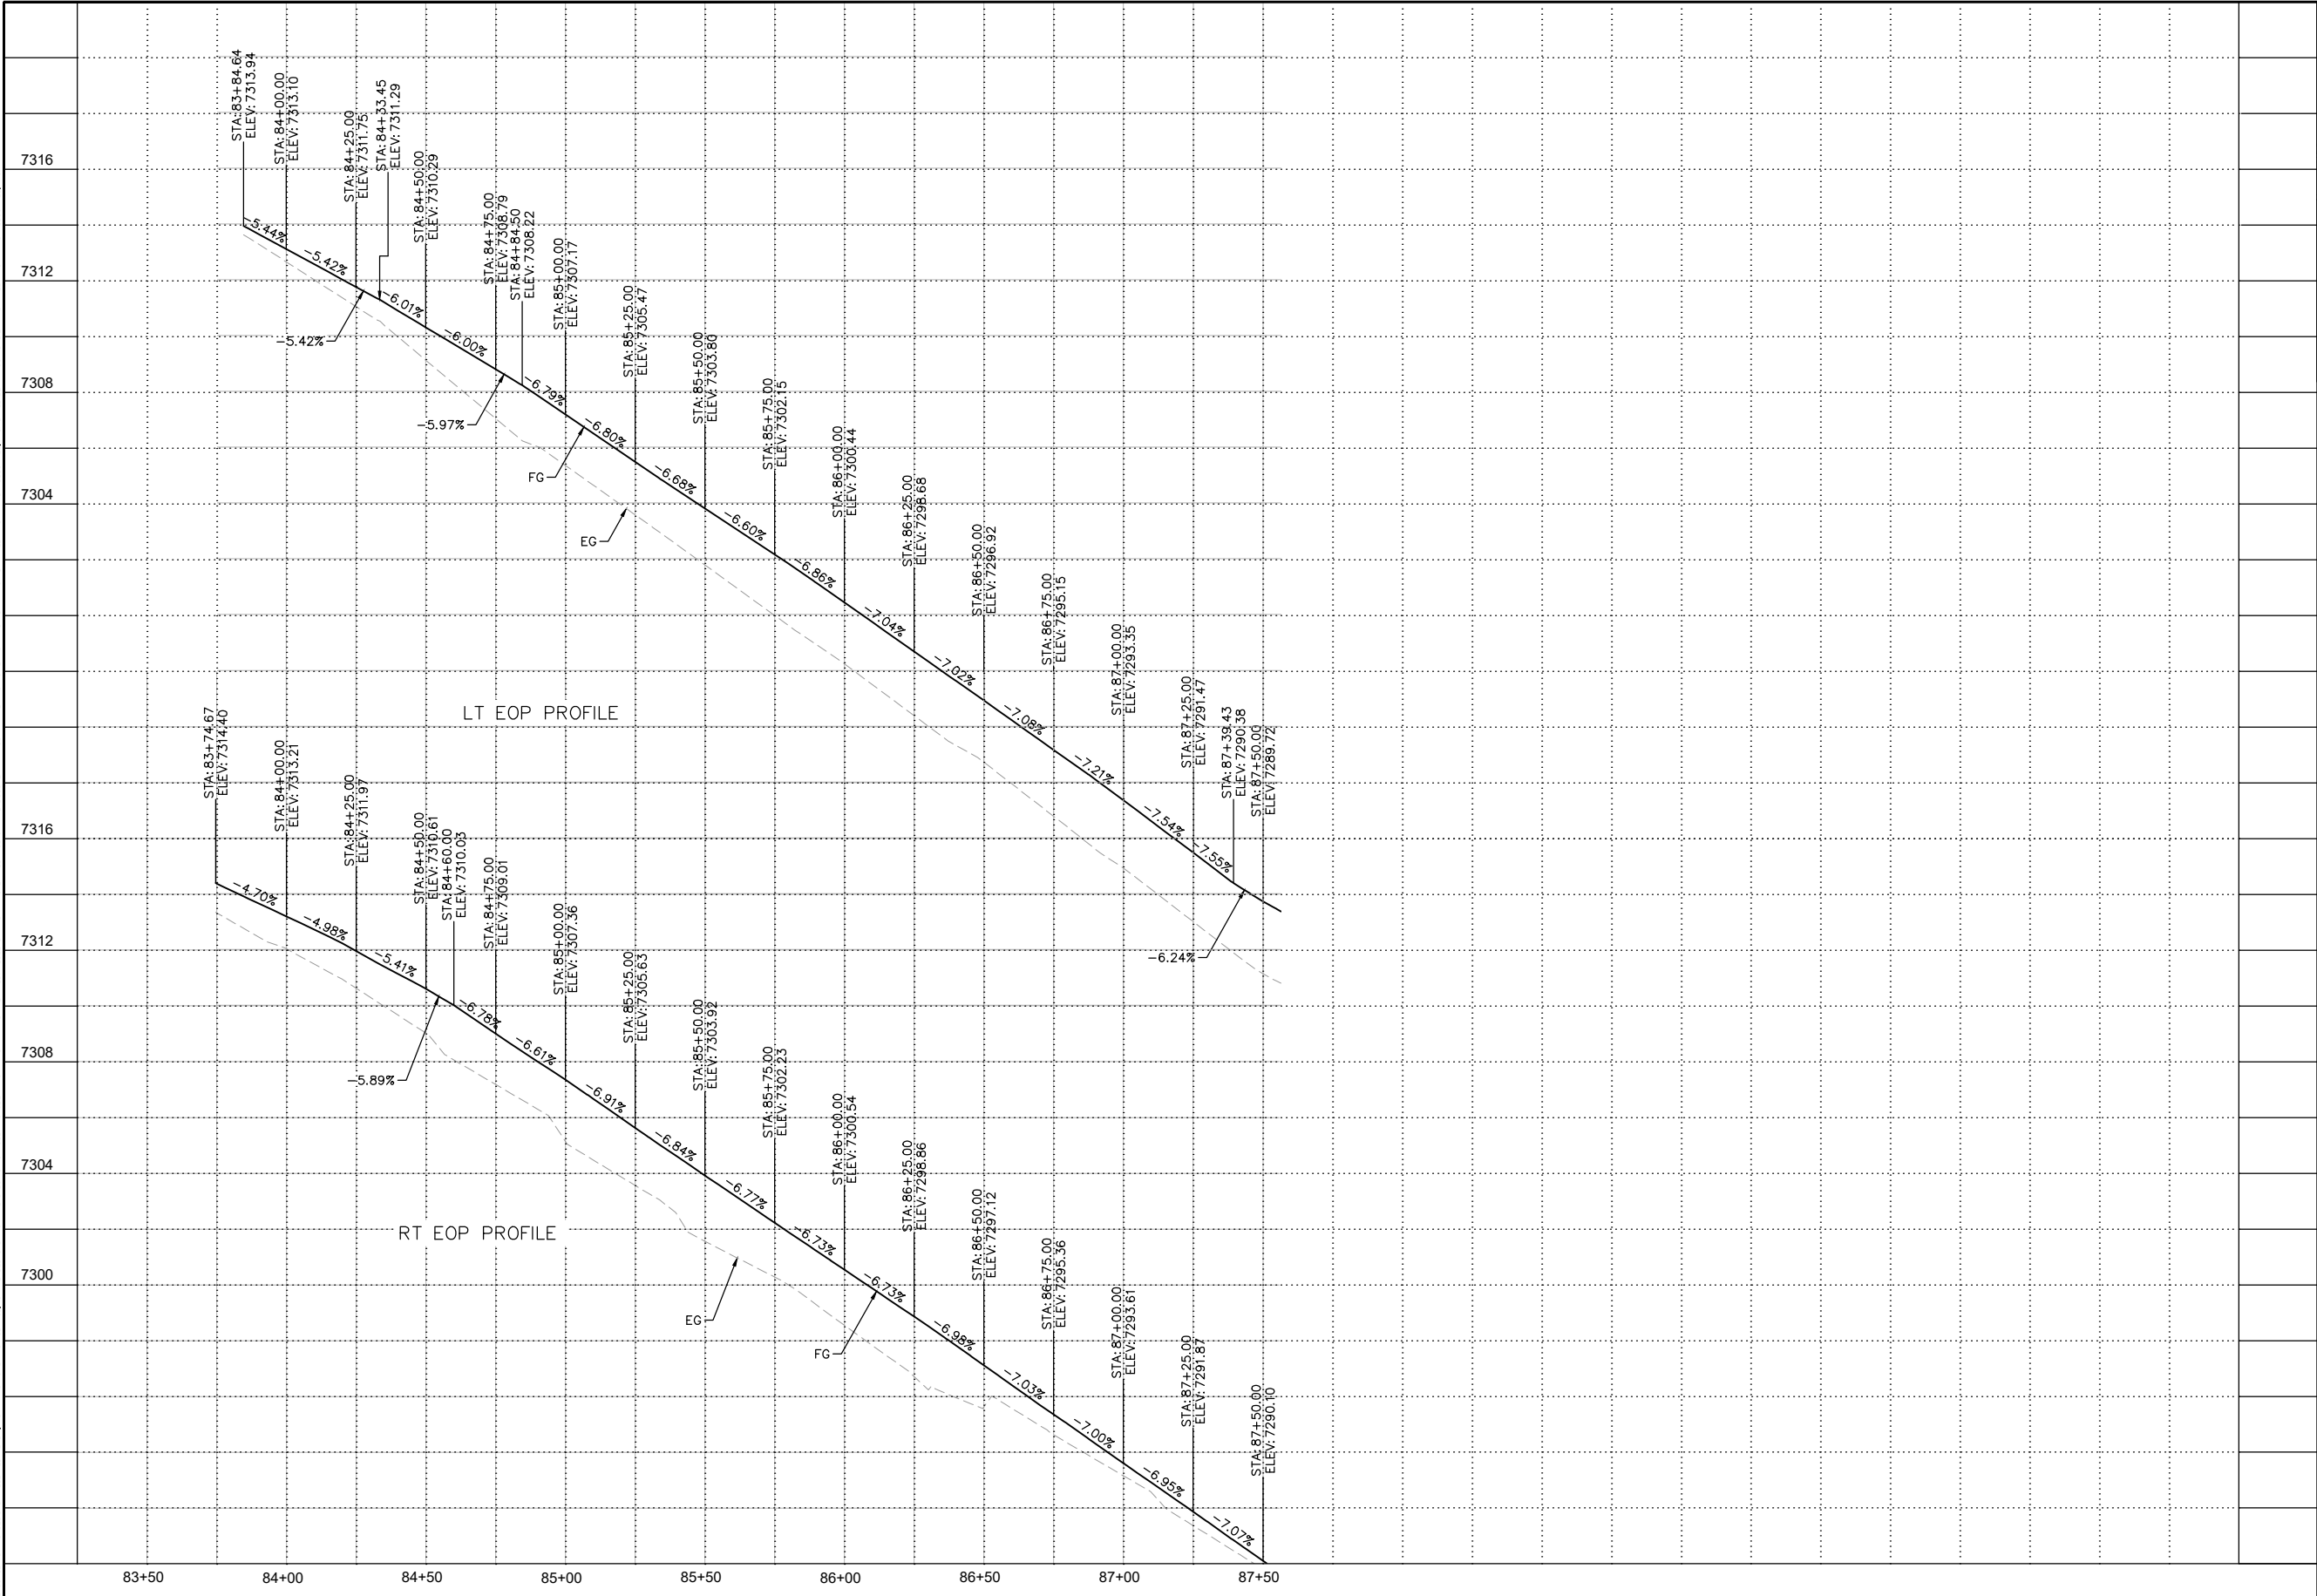

Know what's below.
Call before you dig.

Print Date: 5/19/26
Drawing File Name: cdot-07_ profile sheets (5-7).dwg
Horiz. Scale: As Noted Vert. Scale: N/A






Sheet Revisions		
Date:	Comments:	Init.
(R-X)		
(R-X)		
(R-X)		
(R-X)		


EL PASO COUNTY TRAVEL CENTER
ACCESS PERMIT #XXXXXX

PRELIMINARY 60% NOT FOR CONSTRUCTION OR RECORDING	60% Plans		EL PASO COUNTY TRAVEL CENTER PREPARED FOR BUC-EE'S, LTD. PROFILE SHEETS				Project No./Code	
	No Revisions:							
	Revised:		Designer: APW	Structure			KH 196094002	
	Void:		Detailer: DJC	Numbers			Sheet Number 25	
			Checked By: MPF	Subset Sheet:	5	of	16	



C:\ACC\ACCDocs\Kimley-Horn\Buc-ees Palmer Lake\Project_Files\CADD\PlanSheets\Offsite\OFFSITE CDOT\CDOT-07_ PROFILE SHEETS (5-7).dwg Peterson-Wall, Ari 5/19/2026 11:31 AM
THIS DOCUMENT, INCLUDING THE CONTENTS AND DESIGN PRESENTED HEREIN, IS AN INSTRUMENT OF SERVICE, IS INTENDED ONLY FOR THE SPECIFIC PURPOSE AND CLIENT FOR WHOM IT WAS PREPARED, AND NO OTHER REUSE OF AND MODIFICATION THEREOF IS PERMITTED WITHOUT WRITTEN AUTHORIZATION AND ASSOCIATES, INC. SHALL BE WITHOUT LIABILITY TO KIMLEY-HORN AND ASSOCIATES, INC.

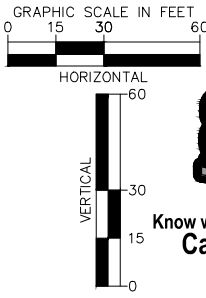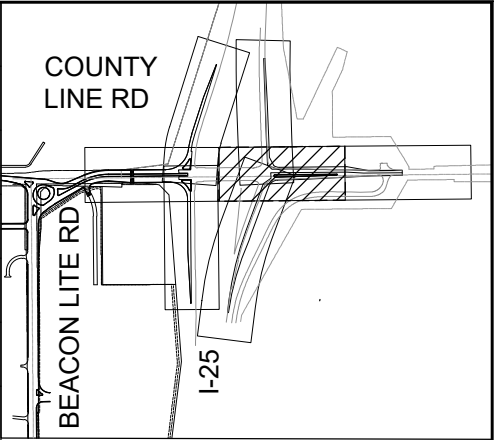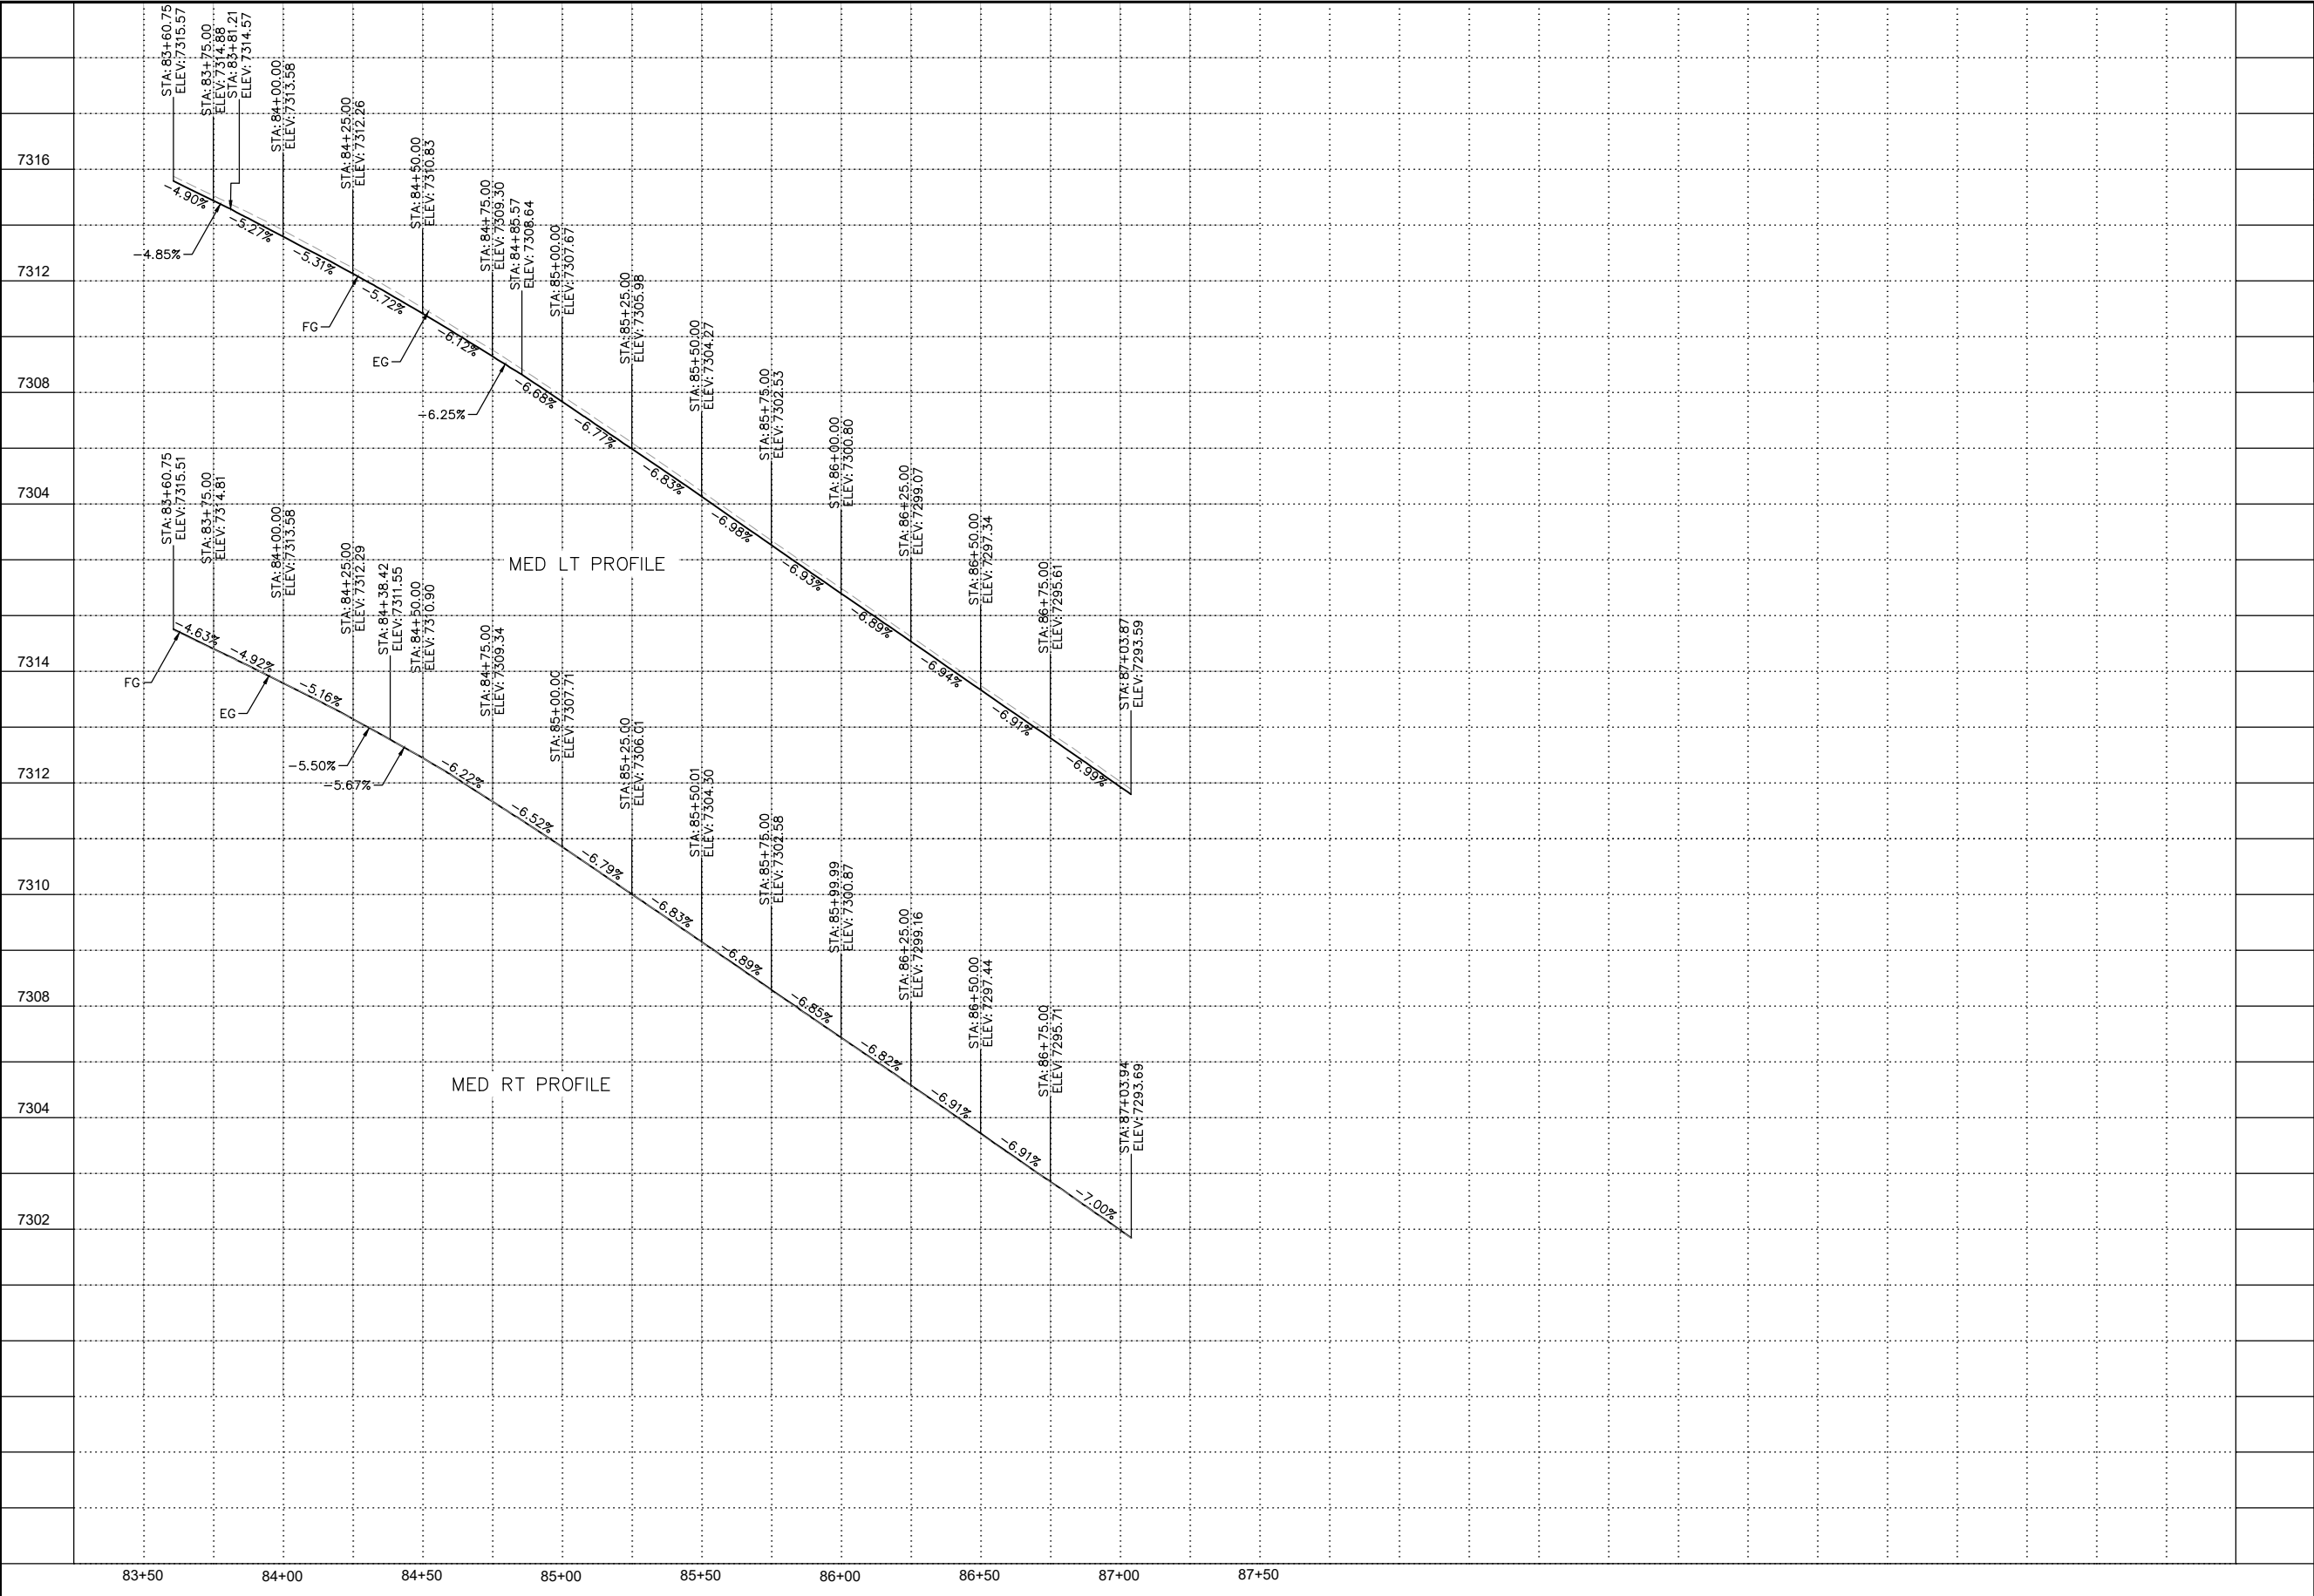

Know what's below.
Call before you dig.

 Print Date: 5/19/26		(R-X) (R-X) (R-X) (R-X)	Sheet Revisions			EL PASO COUNTY TRAVEL CENTER ACCESS PERMIT #XXXXXX	PRELIMINARY 60% NOT FOR CONSTRUCTION OR RECORDING	60% Plans	EL PASO COUNTY TRAVEL CENTER PREPARED FOR BUC-EE'S, LTD. PROFILE SHEETS					Project No./Code	
Drawing File Name: cdot-07_ profile sheets (5-7).dwg			Date:	Comments:	Init.			No Revisions:							
Horiz. Scale: As Noted Vert. Scale: N/A								Revised:	Designer: APW		Structure			KH 196094002	
 KIMLEY-HORN AND ASSOCIATES, INC. 6200 SOUTH SYRACUSE WAY SUITE 300 GREENWOOD VILLAGE, COLORADO 80111 (303) 228-2300								Void:	Detailer: DJC		Numbers			Sheet Number 26	
								Checked By: MPF	Subset Sheet: 6 of 16						


C:\VACC\ACCDocs\Kimley-Horn\Buc-ees Palmer Lake\Project Files\CADD\PlanSheets\Offsite\CDOT\CDOT-06_PLAN_SHEETS.dwg Peterson-Wall, Ari 5/19/2026 11:32 AM
THIS DOCUMENT, INCLUDING THE CONTENTS AND DESIGN PRESENTED HEREIN, IS AN INSTRUMENT OF SERVICE, IS INTENDED ONLY FOR THE SPECIFIC PURPOSE AND USER FOR WHOM IT WAS PREPARED, AND NO OTHER USE OR REUSE OF ANY PORTION OF THIS DOCUMENT IS PERMITTED WITHOUT WRITTEN AUTHORIZATION AND ASSURANCE BY KIMLEY-HORN AND ASSOCIATES, INC. SHALL BE WITHOUT LIABILITY TO KIMLEY-HORN AND ASSOCIATES, INC.

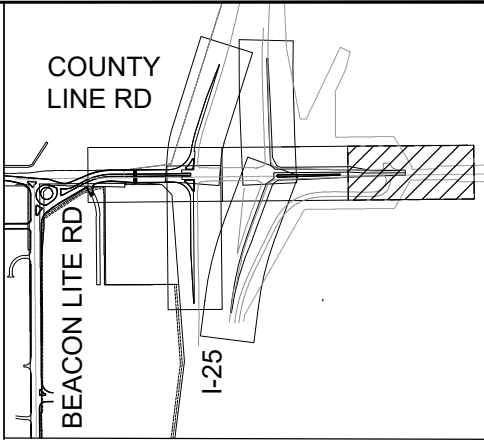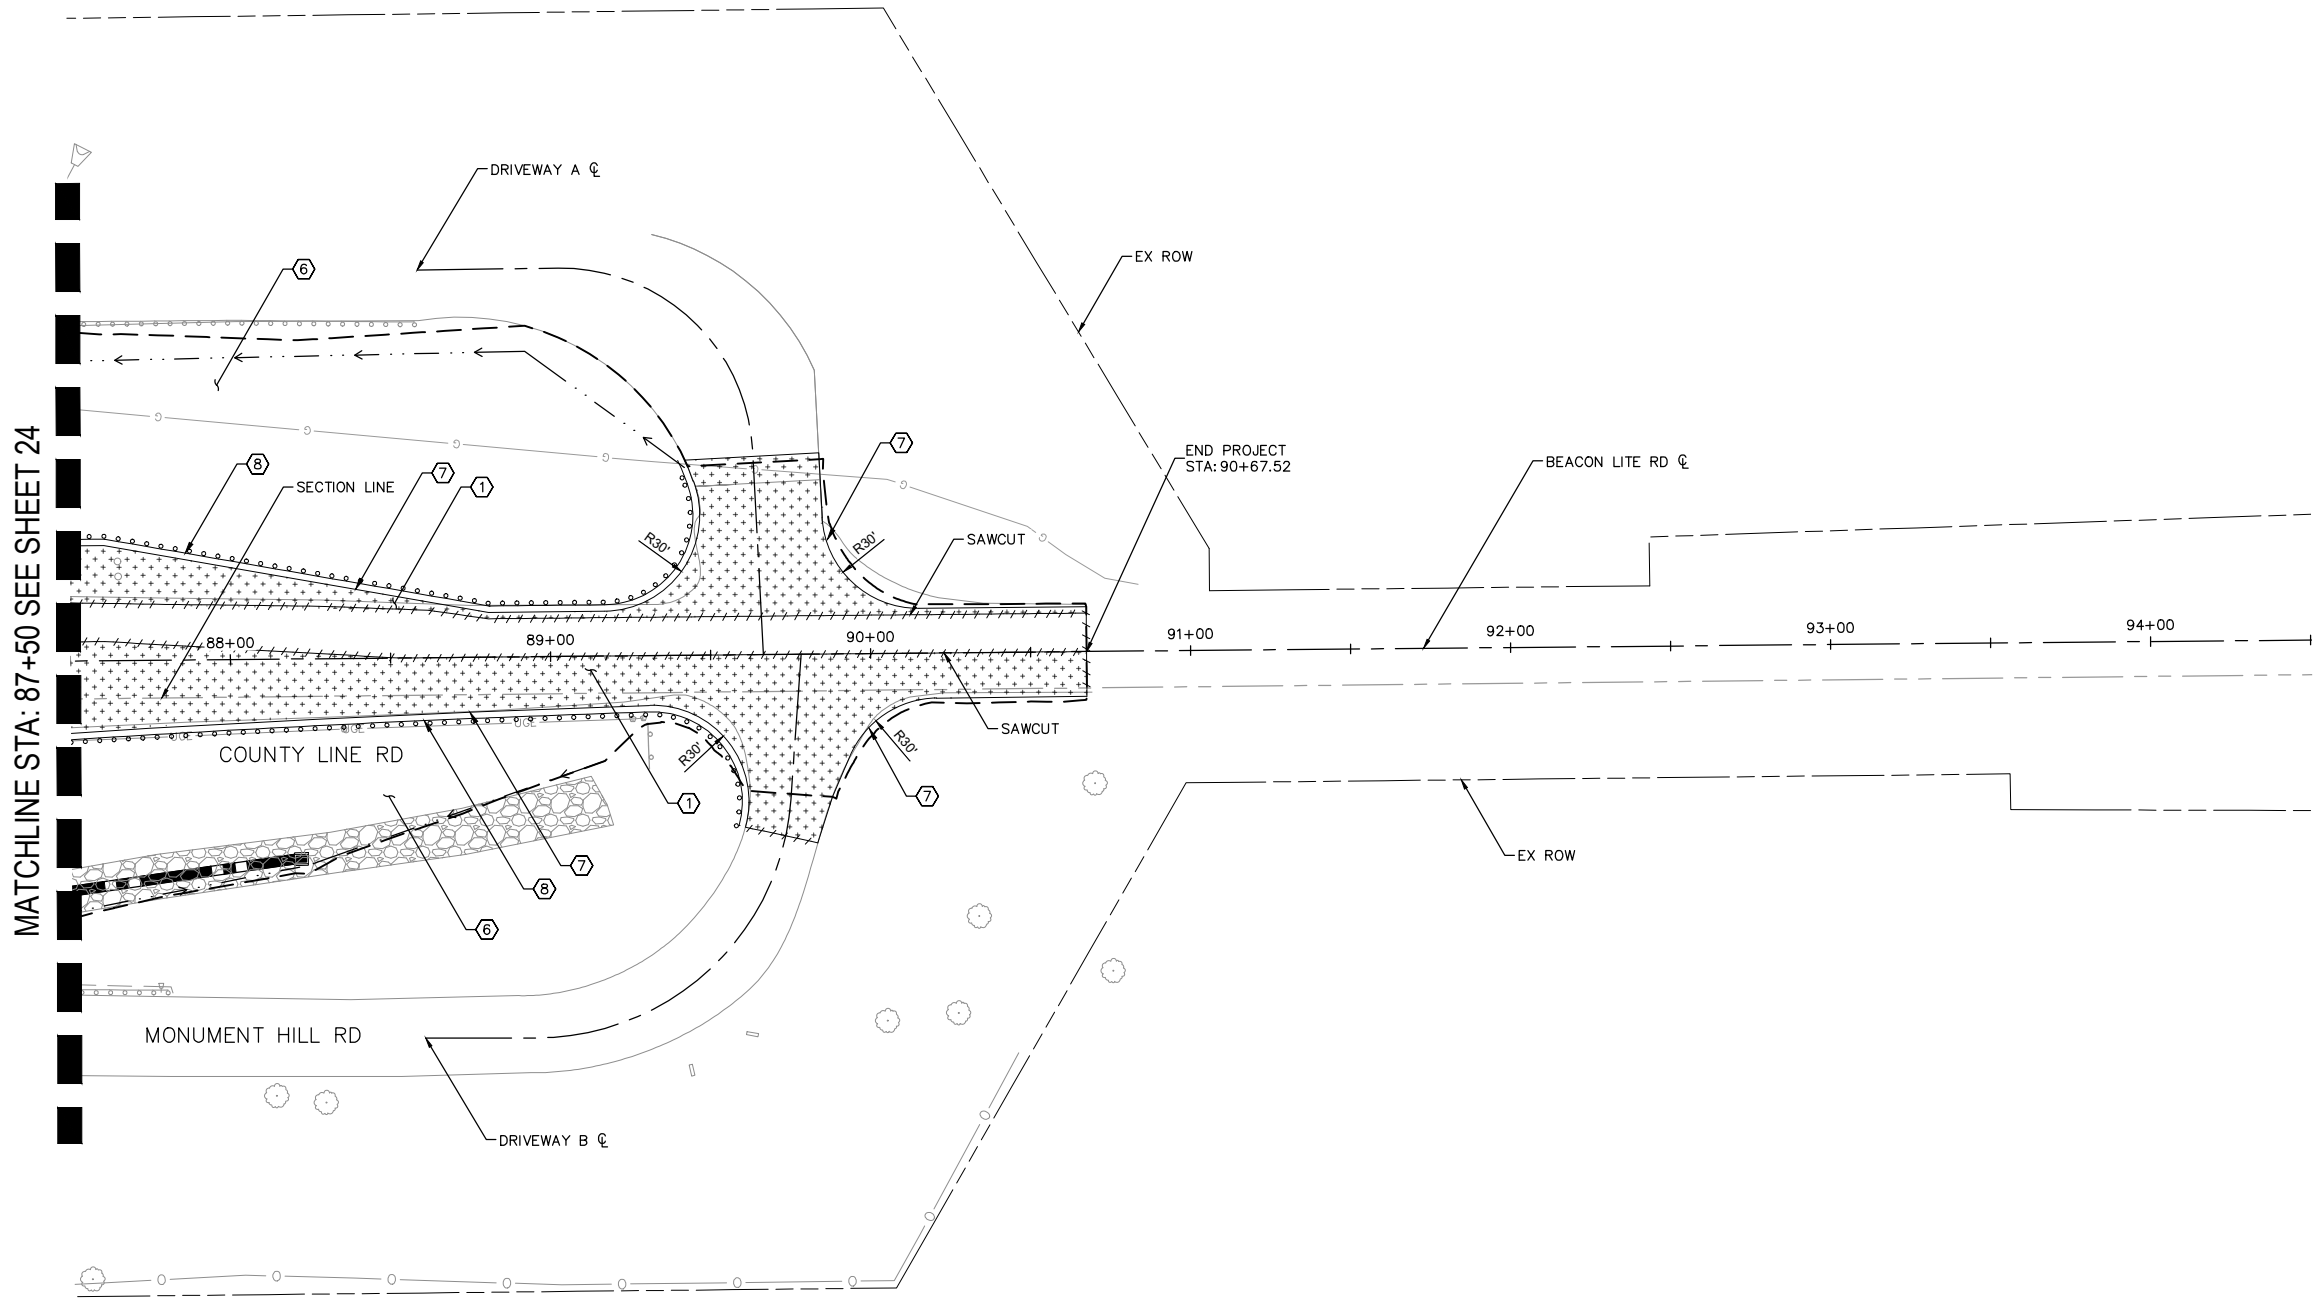

- LEGEND:
- GRADING LIMIT
 - //// SAWCUT
 - ++++ PROPOSED ASPHALT (COUNTY LINE RD)
 - PROPOSED ASPHALT (RAMPS)
 - ===== PROPOSED MEDIAN COVER
 - █ ONSITE DEVELOPMENT




- CONSTRUCTION NOTES:
- 1 PROPOSED PAVEMENT STRUCTURAL SECTION (COUNTY LINE ROAD) SEE SHEETS 5-9
 - 2 PROPOSED PAVEMENT STRUCTURAL SECTION (RAMPS) SEE SHEETS 5-9
 - 3 PROPOSED CURB & GUTTER EPC TYPE A (CATCH) PER EPC STD DET SD_2-20
 - 4 PROPOSED CURB & GUTTER EPC TYPE B (SPILL) PER EPC STD DET SD_2-20
 - 5 PROPOSED PATTERNED CONCRETE MEDIAN PAVING PER EPC STD DET SD_2-21
 - 6 PROPOSED SEEDING
 - 7 PROPOSED SAFETY EDGE PER CDOT STD DET M-400-1

- CONSTRUCTION NOTES (CONTINUED):
- 8 PROPOSED GUARDRAIL TYPE 3 W-BEAM 31 INCHES PER CDOT STD DET M-606-1

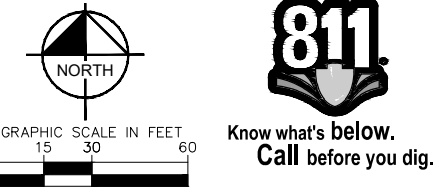

Print Date: 5/19/26		Sheet Revisions			EL PASO COUNTY TRAVEL CENTER ACCESS PERMIT #XXXXXX	PRELIMINARY 60% NOT FOR CONSTRUCTION OR RECORDING	60% Plans		EL PASO COUNTY TRAVEL CENTER PREPARED FOR BUC-EE'S, LTD. PLAN SHEETS				Project No./Code	
Drawing File Name: cdot-06_plan sheets.dwg		Date:	Comments:	Init.			No Revisions:							
Horiz. Scale: As Noted Vert. Scale: N/A							Revised:	Designer: APW		Structure	KH 196094002			
Kimley»Horn KIMLEY-HORN AND ASSOCIATES, INC. 6200 SOUTH SYRACUSE WAY SUITE 300 GREENWOOD VILLAGE, COLORADO 80111 (303) 228-2300	(R-X)						Void:	Detailer: DJC		Numbers				
	(R-X)							Checked By: MPF		Subset Sheet: 7 of 16		Sheet Number 27		
	(R-X)													



C:\VACC\ACCDocs\Kimley-Horn\Buc-ees Palmer Lake\Project_Files\CADD\PlanSheets\Offsite\OFFSITE_CDOT\CDOT-07_ PROFILE SHEETS (5-7).dwg Peterson-Wall, Ari 5/19/2026 11:33 AM
THIS DOCUMENT, INCLUDING THE CONTENTS AND DESIGN PRESENTED HEREIN, IS AN INSTRUMENT OF SERVICE, IS INTENDED ONLY FOR THE SPECIFIC PURPOSE AND CLIENT FOR WHOM IT WAS PREPARED, AND NO OTHER USE OR REPRODUCTION IS PERMITTED WITHOUT THE WRITTEN AUTHORIZATION AND APPROVAL OF KIMLEY-HORN AND ASSOCIATES, INC. SHALL BE WITHOUT LIABILITY TO KIMLEY-HORN AND ASSOCIATES, INC.

 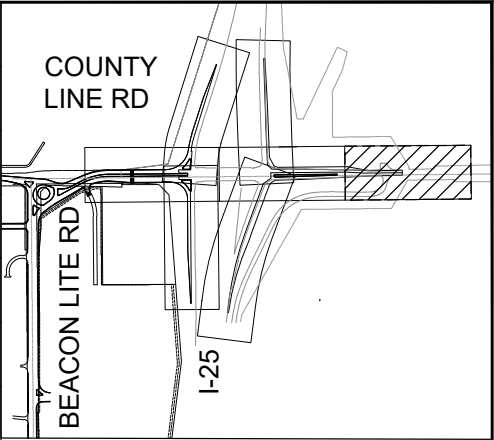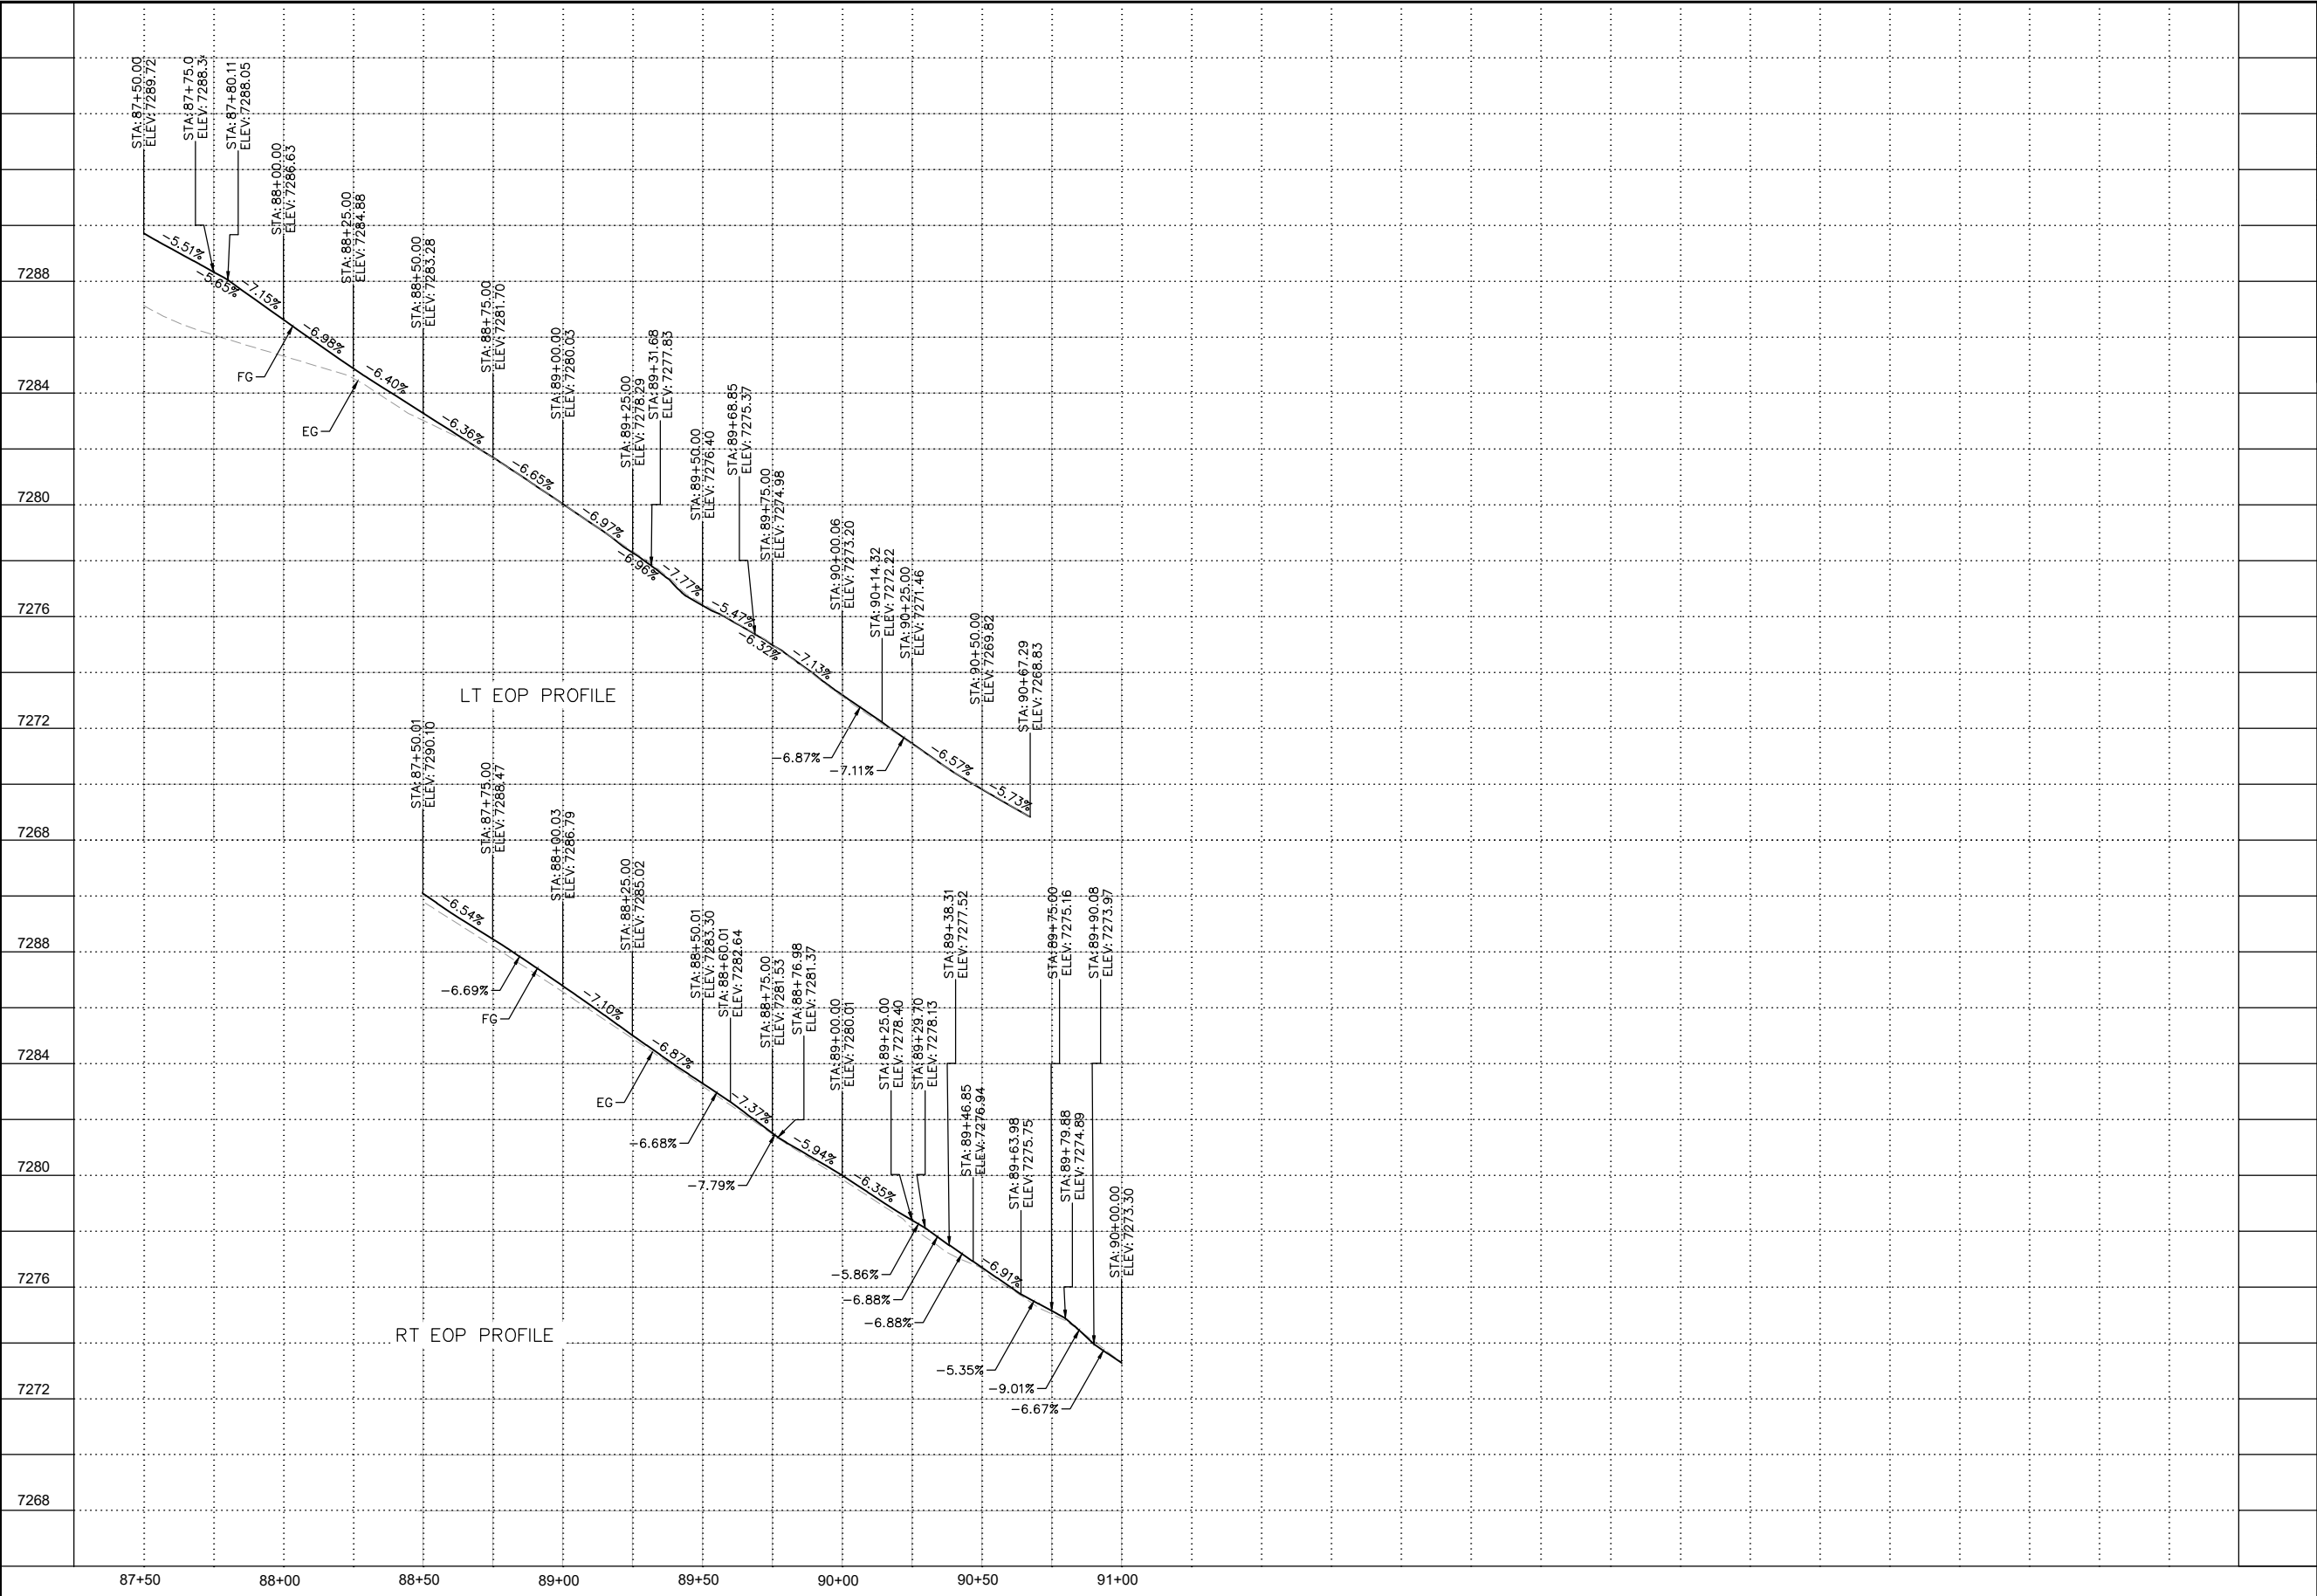

Know what's below.
Call before you dig.

Print Date: 5/19/26		(R-X) (R-X) (R-X) (R-X)	Sheet Revisions			EL PASO COUNTY TRAVEL CENTER ACCESS PERMIT #XXXXXX	PRELIMINARY 60% NOT FOR CONSTRUCTION OR RECORDING	60% Plans		EL PASO COUNTY TRAVEL CENTER PREPARED FOR BUC-EE'S, LTD. PROFILE SHEETS				Project No./Code		
Drawing File Name: cdot-07_ profile sheets (5-7).dwg			Date:	Comments:	Init.			No Revisions:								
Horiz. Scale: As Noted			Vert. Scale: N/A							Revised:	Designer: APW	Structure			KH 196094002	
Kimley»Horn KIMLEY-HORN AND ASSOCIATES, INC. 6200 SOUTH SYRACUSE WAY SUITE 300 GREENWOOD VILLAGE, COLORADO 80111 (303) 228-2300										Detailer: DJC	Numbers					
							Void:	Checked By: MPF	Subset Sheet: 8 of 16			Sheet Number 28				

C:\VACC\ACCDocs\Kimley-Horn\Buc-ees Palmer Lake\Project Files\CADD\PlanSheets\Offsite\OFFSITE CDOT\CDOT-06_PLAN SHEETS.dwg Peterson-Wall, Ari 5/19/2026 11:33 AM
THIS DOCUMENT, INCLUDING THE CONTENTS AND DESIGN PRESENTED HEREIN, IS AN INSTRUMENT OF SERVICE, IS INTENDED ONLY FOR THE SPECIFIC PURPOSE AND CLIENT FOR WHICH IT WAS PREPARED, AND NO OTHER USE OR REUSE OF ANY PORTION OF THIS DOCUMENT IS INTENDED WITHOUT WRITTEN AUTHORIZATION AND ASSURANCE BY KIMLEY-HORN AND ASSOCIATES, INC. SHALL BE WITHOUT LIABILITY TO KIMLEY-HORN AND ASSOCIATES, INC.

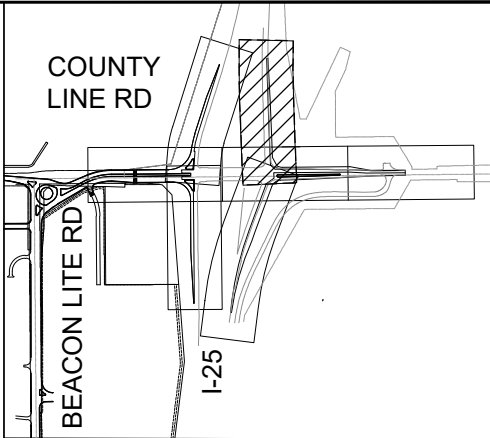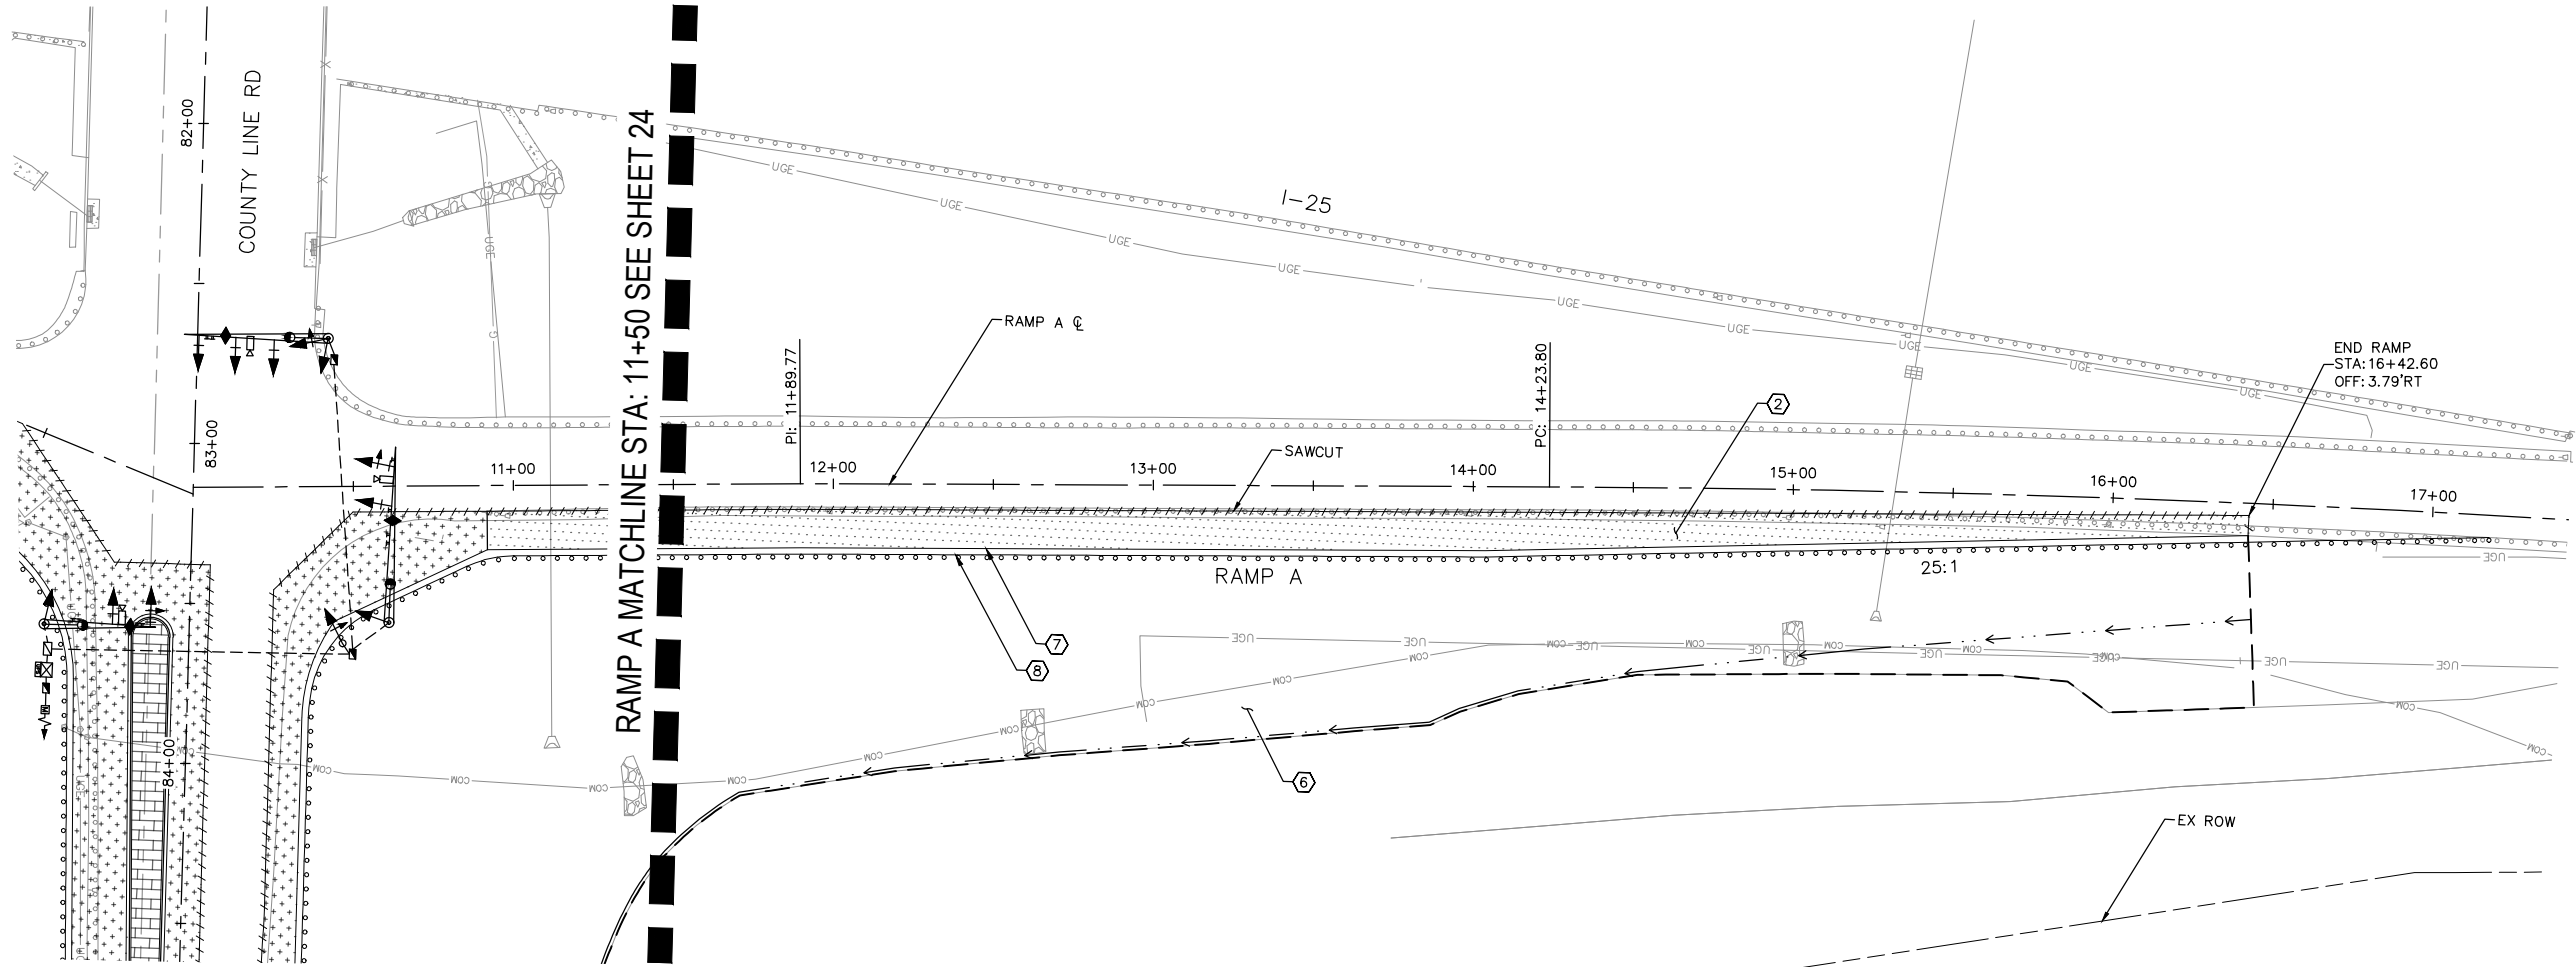


- LEGEND:**
- GRADING LIMIT
 - //// SAWCUT
 - ++++ PROPOSED ASPHALT (COUNTY LINE RD)
 - PROPOSED ASPHALT (RAMPS)
 - ===== PROPOSED MEDIAN COVER
 - ONSITE DEVELOPMENT

- CONSTRUCTION NOTES:**
- PROPOSED PAVEMENT STRUCTURAL SECTION (COUNTY LINE ROAD) SEE SHEETS 5-9
 - PROPOSED PAVEMENT STRUCTURAL SECTION (RAMPS) SEE SHEETS 5-9
 - PROPOSED CURB & GUTTER EPC TYPE A (CATCH) PER EPC STD DET SD_2-20
 - PROPOSED CURB & GUTTER EPC TYPE B (SPILL) PER EPC STD DET SD_2-20
 - PROPOSED PATTERNED CONCRETE MEDIAN PAVING PER EPC STD DET SD_2-21
 - PROPOSED SEEDING
 - PROPOSED SAFETY EDGE PER CDOT STD DET M-400-1


CONSTRUCTION NOTES (CONTINUED):

- PROPOSED GUARDRAIL TYPE 3 W-BEAM 31 INCHES PER CDOT STD DET M-606-1


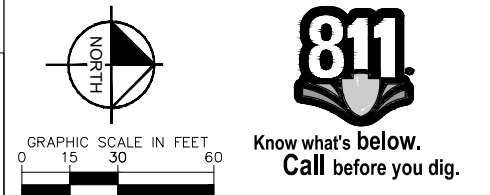


Print Date: 5/19/26		(R-X) (R-X) (R-X) (R-X)	Sheet Revisions			EL PASO COUNTY TRAVEL CENTER ACCESS PERMIT #XXXXXX	PRELIMINARY 60% NOT FOR CONSTRUCTION OR RECORDING	60% Plans	EL PASO COUNTY TRAVEL CENTER PREPARED FOR BUC-EE'S, LTD. PLAN SHEETS				Project No./Code	
Drawing File Name: cdot-06_plan sheets.dwg			Date:	Comments:	Init.			No Revisions:						
Horiz. Scale: As Noted Vert. Scale: N/A														
Kimley»Horn KIMLEY-HORN AND ASSOCIATES, INC. 6200 SOUTH SYRACUSE WAY SUITE 300 GREENWOOD VILLAGE, COLORADO 80111 (303) 228-2300											Designer: APW	Structure	KH 196094002	
											Detailer: DJC	Numbers		
								Void:	Checked By: MPF	Subset Sheet: 9 of 16		Sheet Number 29		

C:\ACC\ACCDocs\Kimley-Horn\Buc-ees Palmer Lake\Project Files\CADD\PlanSheets\Offsite\OFFSITE CDOT\CDOT-07_ PROFILE SHEETS (RPS).dwg Peterson-Wall, Ari 5/19/2026 11:34 AM
THIS DOCUMENT, INCLUDING THE CONTENTS AND DESIGN PRESENTED HEREIN, IS AN INSTRUMENT OF SERVICE, IS INTENDED ONLY FOR THE SPECIFIC PURPOSE AND CLIENT FOR WHICH IT WAS PREPARED, AND NO OTHER USE OR REUSE OF ANY PORTION OF THIS DOCUMENT WITHOUT WRITTEN AUTHORIZATION AND ASSOCIATES, INC. SHALL BE WITHOUT LIABILITY TO KIMLEY-HORN AND ASSOCIATES, INC.

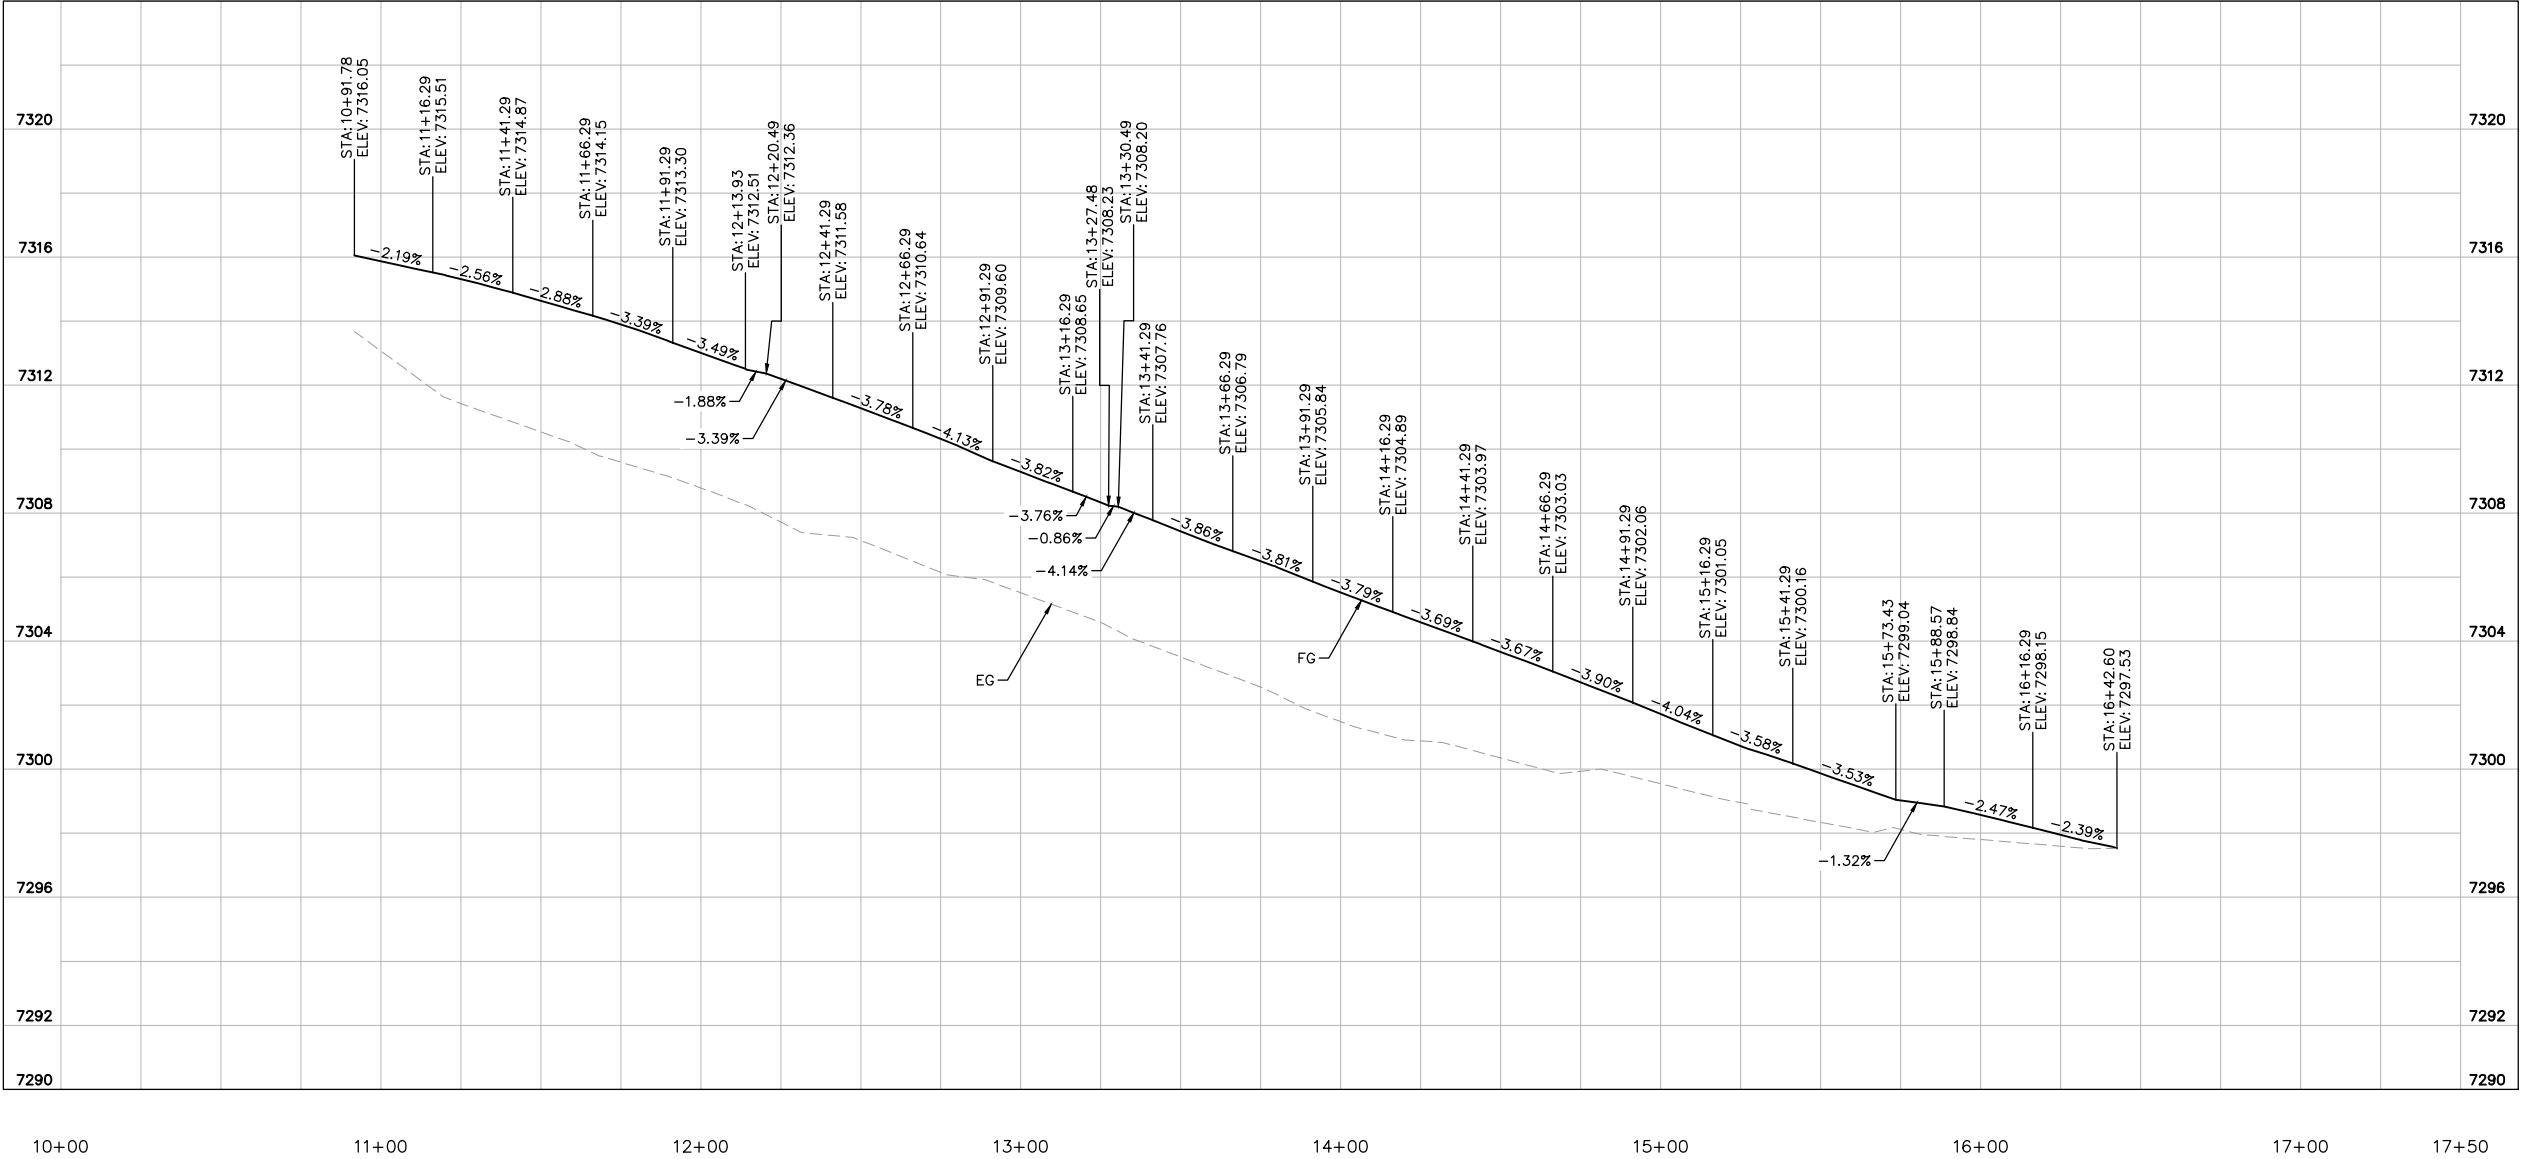

RAMP A EOP PROFILE

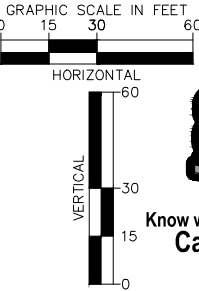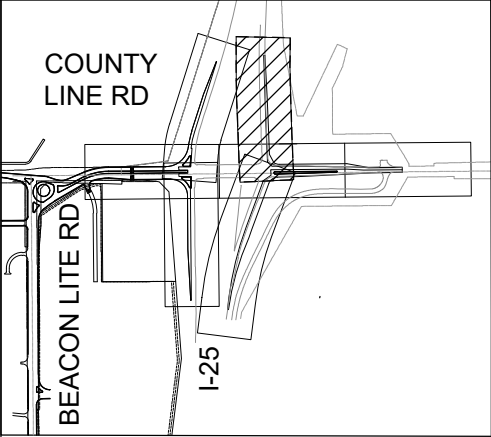

Print Date: 5/19/26
Drawing File Name: cdot-07_ profile sheets (rps).dwg
Horiz. Scale: As Noted
Vert. Scale: N/A



KIMLEY-HORN AND ASSOCIATES, INC.
6200 SOUTH SYRACUSE WAY
SUITE 300
GREENWOOD VILLAGE, COLORADO 80111
(303) 228-2300

(R-X)
(R-X)
(R-X)
(R-X)

Sheet Revisions

Date:	Comments:	Init.

EL PASO COUNTY TRAVEL CENTER
ACCESS PERMIT #XXXXXX

PRELIMINARY
60%
NOT FOR
CONSTRUCTION
OR RECORDING

60% Plans

No Revisions:
Revised:
Void:

EL PASO COUNTY TRAVEL CENTER

PREPARED FOR
BUC-EE'S, LTD.
PROFILE SHEETS

Designer: APW
Detailer: DJC
Checked By: MPF

Structure
Numbers


Subset Sheet: 10 of 16

Project No./Code

KH 196094002

Sheet Number 30

C:\VACC\ACCDocs\Kimley-Horn\Buc-ees Palmer Lake\Project Files\CADD\PlanSheets\Offsite\OFFSITE CDOT\CDOT-06_PLAN SHEETS.dwg Peterson-Wall, Ari 5/19/2026 11:35 AM
THIS DOCUMENT, INCLUDING THE CONTENTS AND DESIGN PRESENTED HEREIN, IS AN INSTRUMENT OF SERVICE, IS INTENDED ONLY FOR THE SPECIFIC PURPOSE AND CLIENT FOR WHICH IT WAS PREPARED, AND NO OTHER USE OR REUSE OF ANY PORTION OF THIS DOCUMENT IS PERMITTED WITHOUT THE WRITTEN AUTHORIZATION AND ASSURANCE BY KIMLEY-HORN AND ASSOCIATES, INC. SHALL BE WITHOUT LIABILITY TO KIMLEY-HORN AND ASSOCIATES, INC.

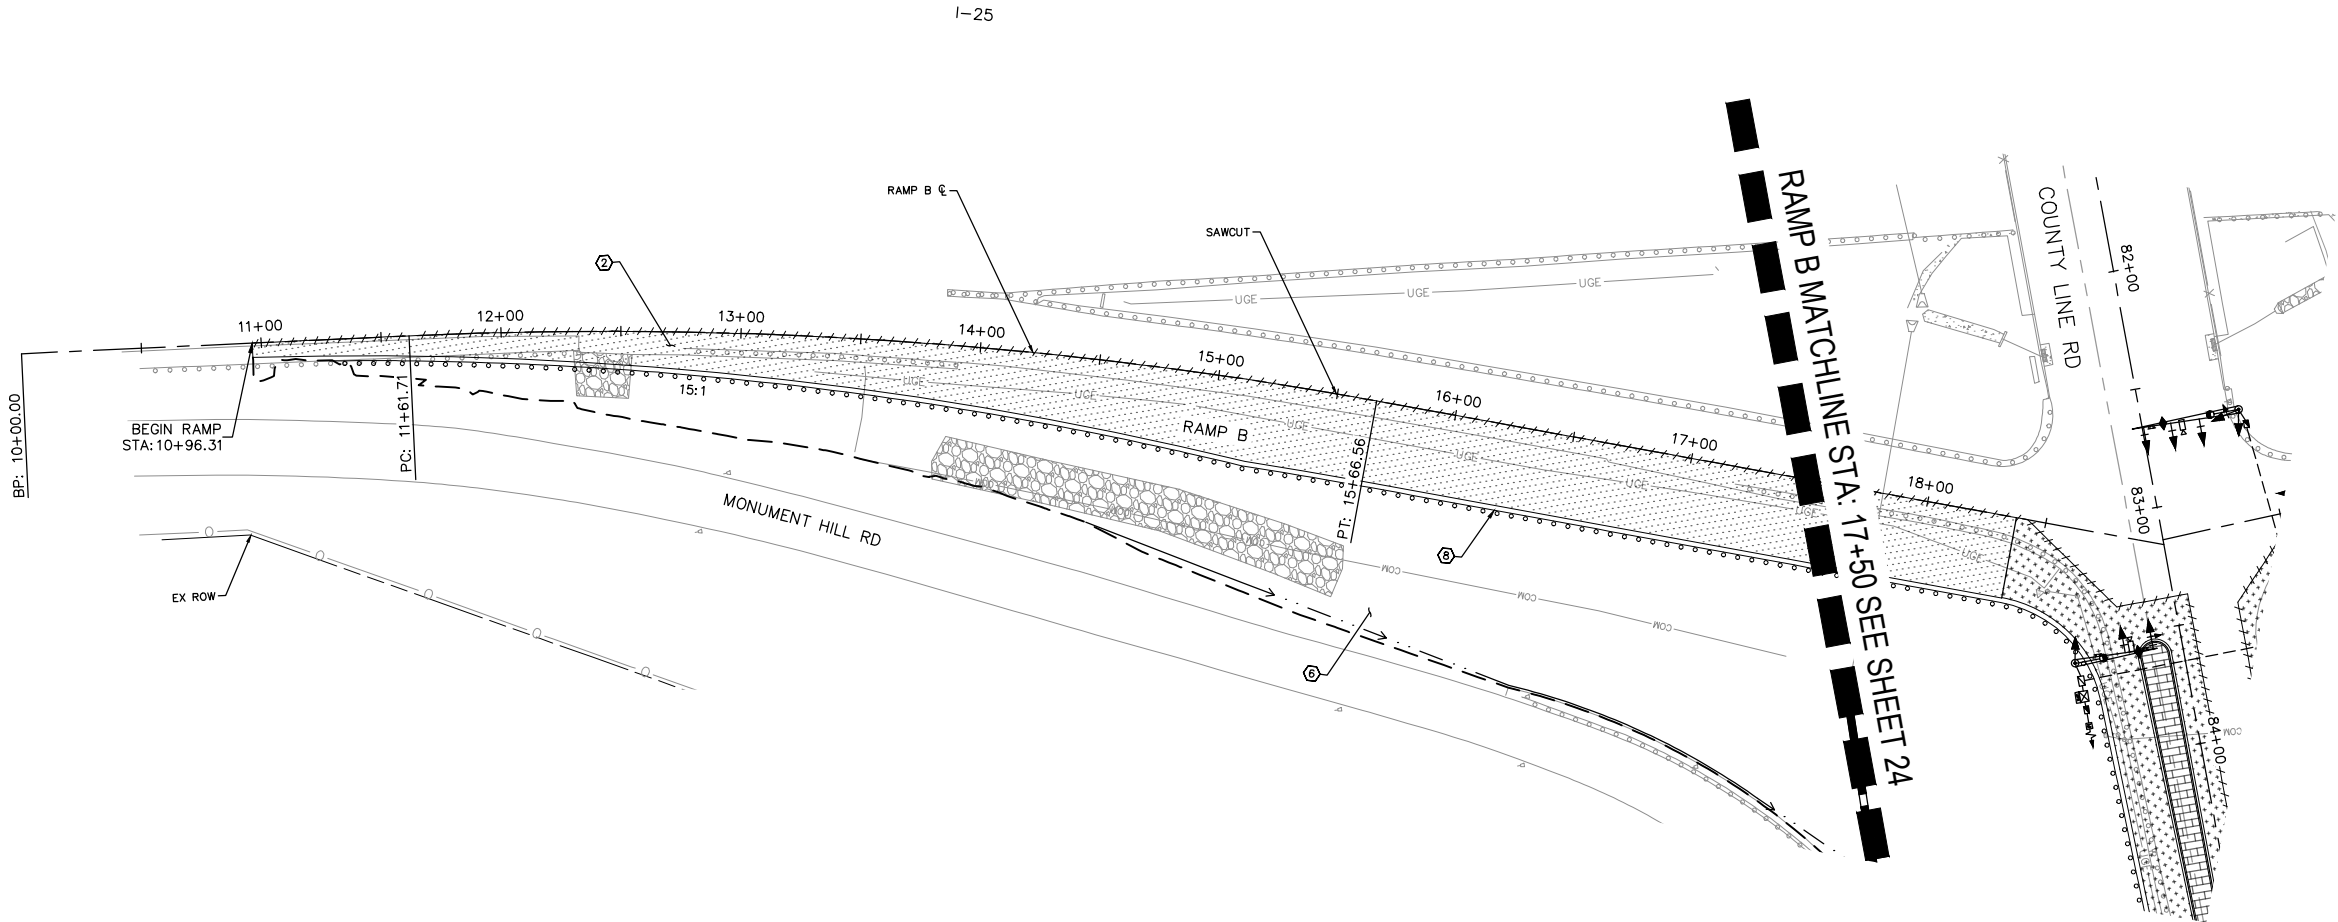

*THE SURVEY FOR THIS PROPOSED RAMP WIDENING IS LIMITED IN ACCURACY AND COVERAGE ALONG THE EXISTING RAMP. AS A RESULT, THE PROFILE IS NOT DISPLAYED ON THE FOLLOWING SHEET. ADDITIONAL SURVEY WILL BE GATHERED AND THE PROFILE WILL BE SHOWN ON THE NEXT SUBMITTAL.

THIS PROJECT UTILIZES A SAWCUT WIDEN APPROACH, WITH THE INTENT TO MATCH THE EXISTING PAVEMENT CROSS SLOPE. FINAL GRADES AND ELEVATIONS WILL BE UPDATED BASED ON AN UPDATED SURVEY.

Print Date: 5/19/26

Drawing File Name: cdot-06_plan sheets.dwg

Horiz. Scale: As Noted Vert. Scale: N/A

Kimley»Horn

KIMLEY-HORN AND ASSOCIATES, INC.
6200 SOUTH SYRACUSE WAY
SUITE 300
GREENWOOD VILLAGE, COLORADO 80111
(303) 228-2300

Sheet Revisions

Date:	Comments:	Init.

EL PASO COUNTY TRAVEL CENTER
ACCESS PERMIT #XXXXXX

PRELIMINARY

60%

NOT FOR
CONSTRUCTION
OR RECORDING

60% Plans



No Revisions:

Revised:

Void:

CONSTRUCTION NOTES (CONTINUED):

- 8 PROPOSED GUARDRAIL
TYPE 3 W-BEAM 31 INCHES
PER CDOT STD DET M-606-1

  


CONSTRUCTION NOTES:

- 1 PROPOSED PAVEMENT STRUCTURAL SECTION (COUNTY LINE ROAD) SEE SHEETS 5-9
- 2 PROPOSED PAVEMENT STRUCTURAL SECTION (RAMPS) SEE SHEETS 5-9
- 3 PROPOSED CURB & GUTTER EPC TYPE A (CATCH) PER EPC STD DET SD_2-20
- 4 PROPOSED CURB & GUTTER EPC TYPE B (SPILL) PER EPC STD DET SD_2-20
- 5 PROPOSED PATTERNED CONCRETE MEDIAN PAVING PER EPC STD DET SD_2-21
- 6 PROPOSED SEEDING
- 7 PROPOSED SAFETY EDGE PER CDOT STD DET M-400-1

LEGEND:

- GRADING LIMIT
- //// SAWCUT
- ++++ PROPOSED ASPHALT (COUNTY LINE RD)
- PROPOSED ASPHALT (RAMPS)
- ===== PROPOSED MEDIAN COVER
- ONSITE DEVELOPMENT

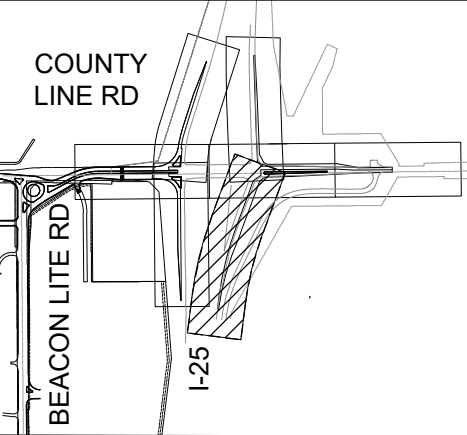

Project No./Code

KH 196094002

Sheet Number 31

EL PASO COUNTY TRAVEL CENTER

PREPARED FOR
BUC-EE'S, LTD.
PLAN SHEETS

Designer: APW

Detailer: DJC



Checked By: MPF

Structure

Numbers


Subset Sheet: 11 of 16

C:\VACC\ACCD\Bases\Kimley-Horn\Buc-ees Palmer Lake\Project Files\CADD\PlanSheets\Offsite\CDOT\CDOT-06_PLAN_SHEETS.dwg Peterson-Wall, Ari 5/19/2026 11:35 AM
THIS DOCUMENT, INCLUDING THE CONTENTS AND DESIGN PRESENTED HEREIN, IS AN INSTRUMENT OF SERVICE, IS INTENDED ONLY FOR THE SPECIFIC PURPOSE AND CLIENT FOR WHOM IT WAS PREPARED, AND IS NOT TO BE REPRODUCED OR USED FOR ANY OTHER PURPOSE WITHOUT THE WRITTEN AUTHORIZATION AND ASSURANCE BY KIMLEY-HORN AND ASSOCIATES, INC. SHALL BE WITHOUT LIABILITY TO KIMLEY-HORN AND ASSOCIATES, INC.

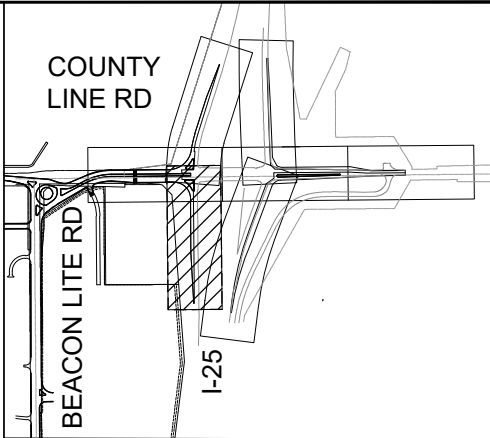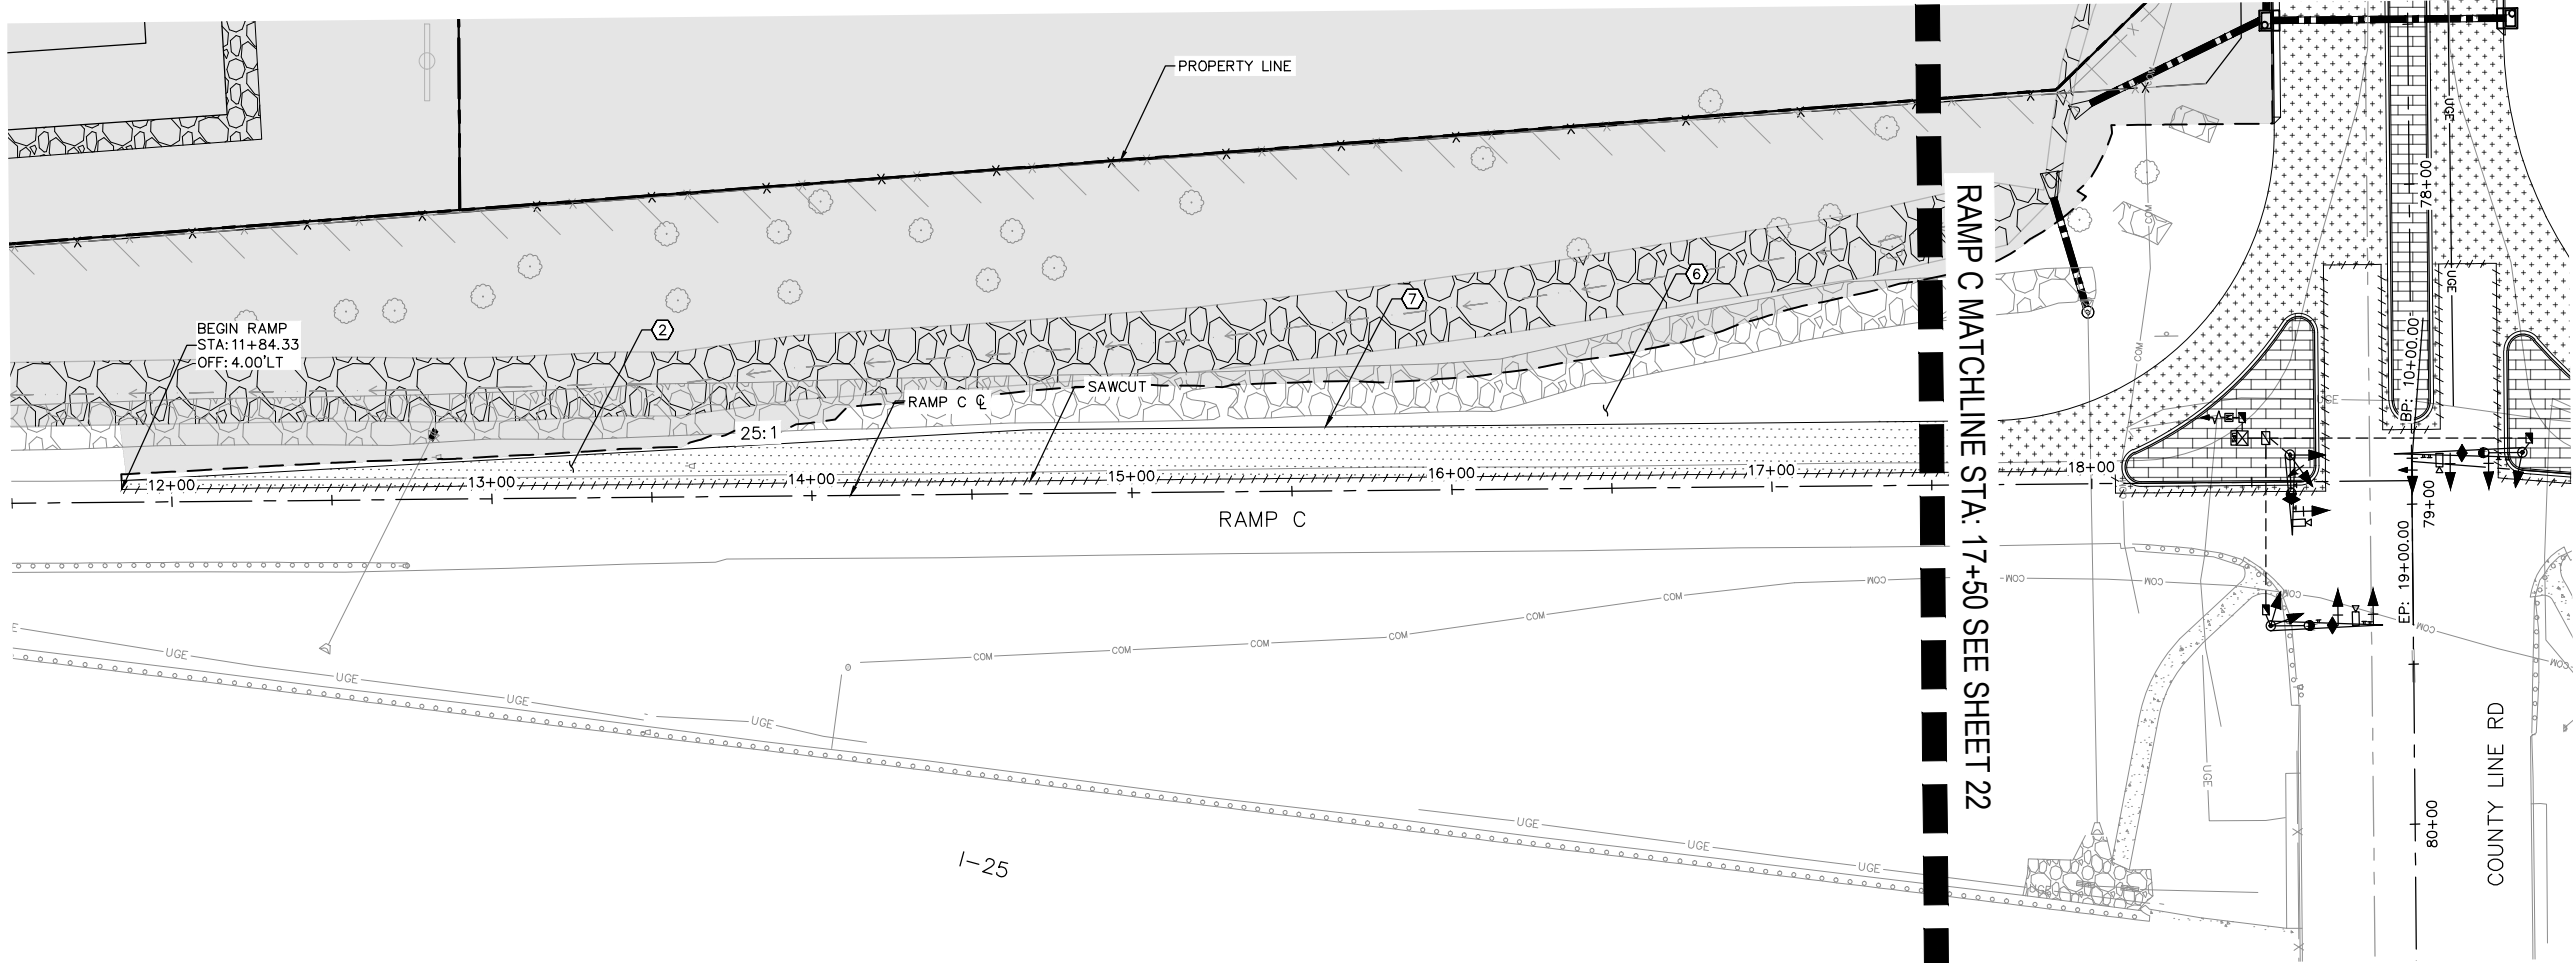

- LEGEND:
- GRADING LIMIT
 - //// SAWCUT
 - + + + + + PROPOSED ASPHALT (COUNTY LINE RD)
 - ▨ PROPOSED ASPHALT (RAMPS)
 - ▤ PROPOSED MEDIAN COVER
 - ONSITE DEVELOPMENT

- CONSTRUCTION NOTES:
- 1 PROPOSED PAVEMENT STRUCTURAL SECTION (COUNTY LINE ROAD) SEE SHEETS 5-9
 - 2 PROPOSED PAVEMENT STRUCTURAL SECTION (RAMPS) SEE SHEETS 5-9
 - 3 PROPOSED CURB & GUTTER EPC TYPE A (CATCH) PER EPC STD DET SD_2-20
 - 4 PROPOSED CURB & GUTTER EPC TYPE B (SPILL) PER EPC STD DET SD_2-20
 - 5 PROPOSED PATTERNED CONCRETE MEDIAN PAVING PER EPC STD DET SD_2-21
 - 6 PROPOSED SEEDING
 - 7 PROPOSED SAFETY EDGE PER CDOT STD DET M-400-1

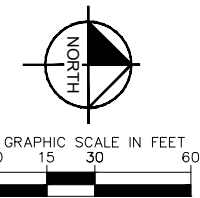

Print Date: 5/19/26

Drawing File Name: cdot-06_plan sheets.dwg

Horiz. Scale: As Noted Vert. Scale: N/A

Kimley»Horn
KIMLEY-HORN AND ASSOCIATES, INC.
6200 SOUTH SYRACUSE WAY
SUITE 300
GREENWOOD VILLAGE, COLORADO 80111
(303) 228-2300

(R-X)
(R-X)
(R-X)
(R-X)

Sheet Revisions		
Date:	Comments:	Init.

EL PASO COUNTY TRAVEL CENTER
ACCESS PERMIT #XXXXXX


PRELIMINARY
60%
NOT FOR
CONSTRUCTION
OR RECORDING

60% Plans	
No Revisions:	
Revised:	
Void:	



EL PASO COUNTY TRAVEL CENTER			
PREPARED FOR BUC-EE'S, LTD. PLAN SHEETS			
Designer:	APW	Structure	
Detailer:	DJC	Numbers	
Checked By:	MPF	Subset Sheet:	13 of 16

Project No./Code	
KH 196094002	
Sheet Number 32	

C:\ACC\ACCDocs\Kimley-Horn\Buc-ees Palmer Lake\Project Files\CADD\PlanSheets\Offsite\CDOT\CDOT-07_ PROFILE SHEETS (RPS).dwg Peterson-Wall, Ari 5/19/2026 11:35 AM
THIS DOCUMENT, INCLUDING THE CONTENTS AND DESIGN PRESENTED HEREIN, IS AN INSTRUMENT OF SERVICE, IS INTENDED ONLY FOR THE SPECIFIC PURPOSE AND GENT FOR THIS IT WAS PREPARED, AND NO OTHER USE OR REPRODUCTION OF ANY KIND IS PERMITTED WITHOUT THE WRITTEN AUTHORIZATION AND ASSOCIATES, INC. SHALL BE WITHOUT LIABILITY TO KIMLEY-HORN AND ASSOCIATES, INC.

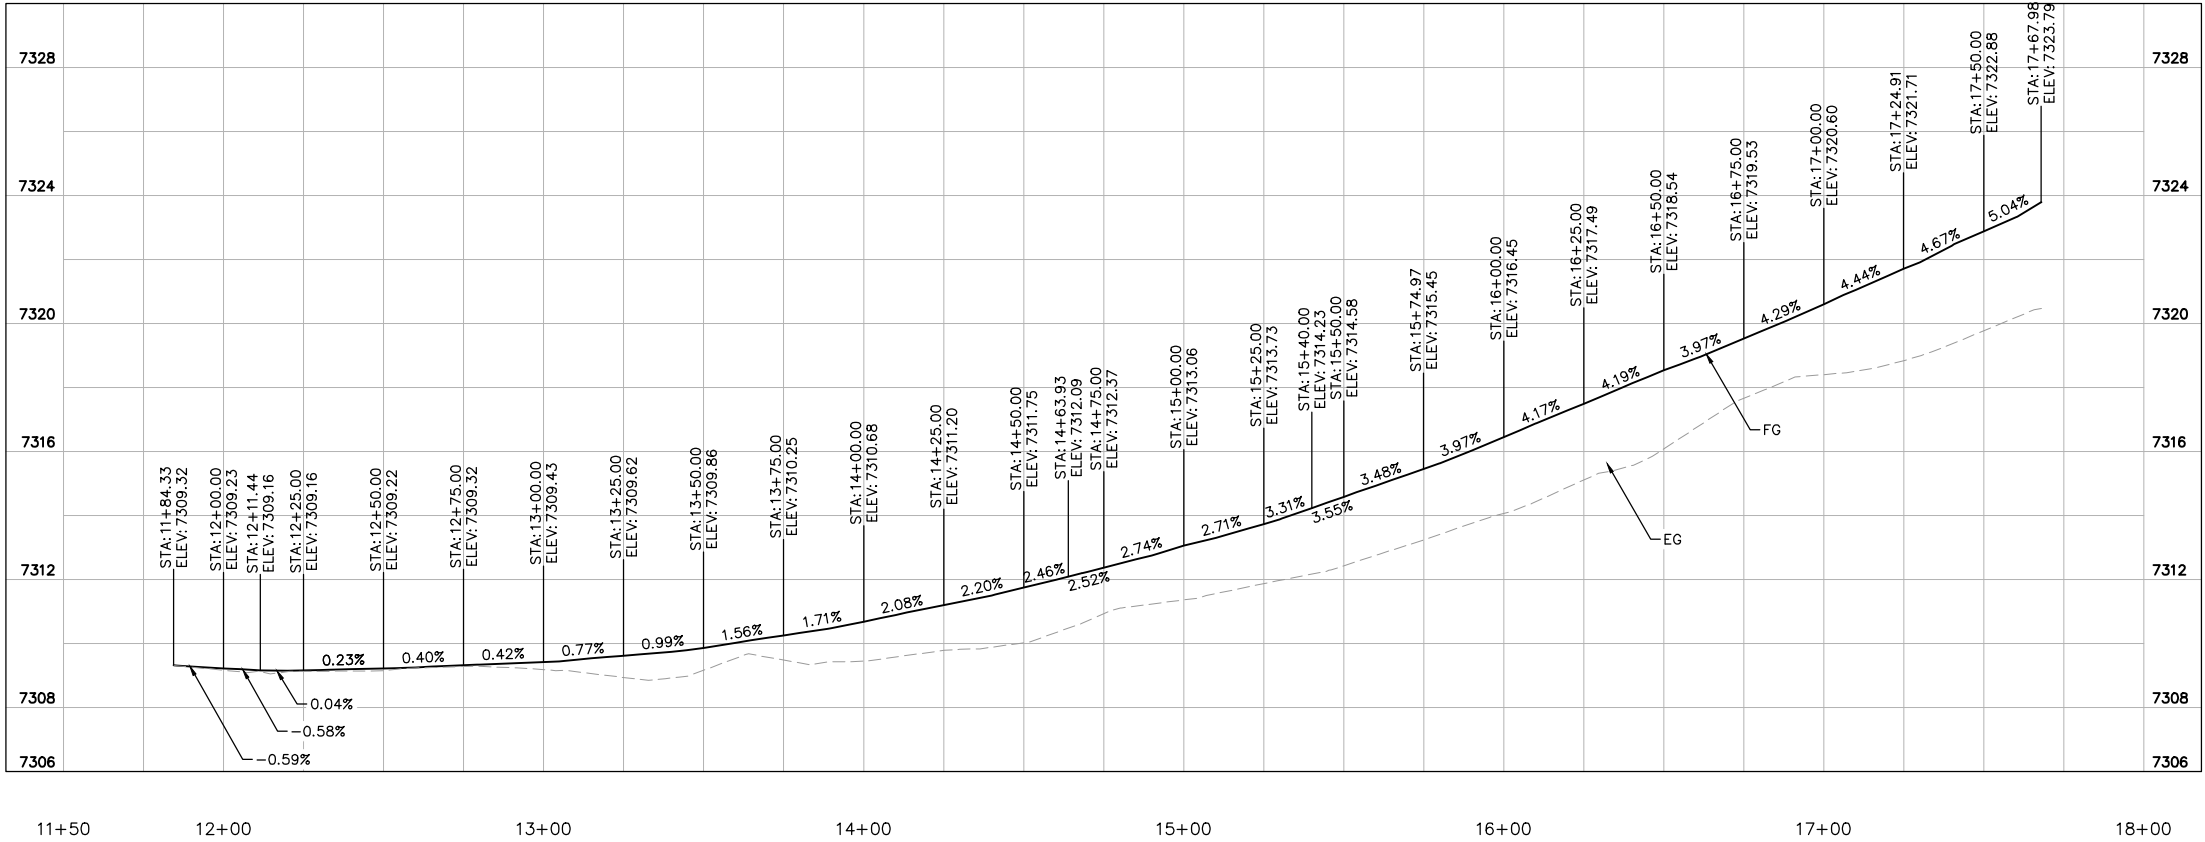

RAMP C EOP PROFILE

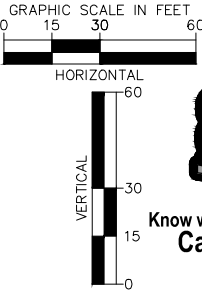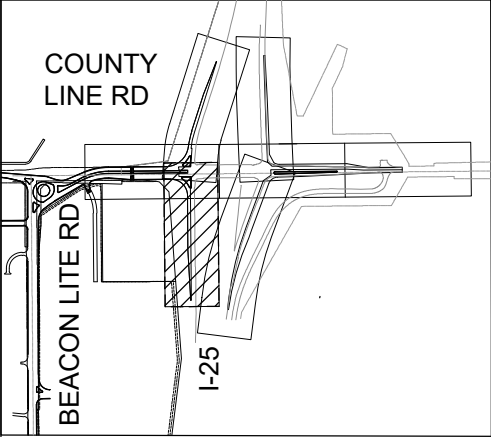

Know what's below.
Call before you dig.

Print Date: 5/19/26
Drawing File Name: cdot-07_ profile sheets (rps).dwg
Horiz. Scale: As Noted
Vert. Scale: N/A



KIMLEY-HORN AND ASSOCIATES, INC.
6200 SOUTH SYRACUSE WAY
SUITE 300
GREENWOOD VILLAGE, COLORADO 80111
(303) 228-2300

- (R-X)
- (R-X)
- (R-X)
- (R-X)

Sheet Revisions		
Date:	Comments:	Init.

EL PASO COUNTY TRAVEL CENTER
ACCESS PERMIT #XXXXXX



PRELIMINARY
60%
NOT FOR
CONSTRUCTION
OR RECORDING

60% Plans	
No Revisions:	
Revised:	
Void:	

EL PASO COUNTY TRAVEL CENTER			
PREPARED FOR BUC-EE'S, LTD. PROFILE SHEETS			
Designer:	APW	Structure	
Detailer:	DJC	Numbers	
Checked By:	MPF	Subset Sheet:	14 of 16

Project No./Code	
KH 196094002	
Sheet Number 33	

C:\VACC\ACCDocs\Kimley-Horn\Buc-ees Palmer Lake\Project Files\CADD\PlanSheets\Offsite\OFFSITE CDOT\CDOT-06_PLAN SHEETS.dwg Peterson-Wall, Ari 5/19/2026 11:36 AM
THIS DOCUMENT, INCLUDING THE CONTENTS AND DESIGN PRESENTED HEREIN, IS AN INSTRUMENT OF SERVICE, AS AN INSTRUMENT OF SERVICE, IS ATTENDED ONLY FOR THE SPECIFIC PURPOSE AND CLIENT FOR WHICH IT WAS PREPARED. NO OTHER USE OR REUSE OF ANY PORTION OF THIS DOCUMENT IS INTENDED OR ADVISED. THE USER SHALL BE WITHOUT LIABILITY TO KIMLEY-HORN AND ASSOCIATES, INC.

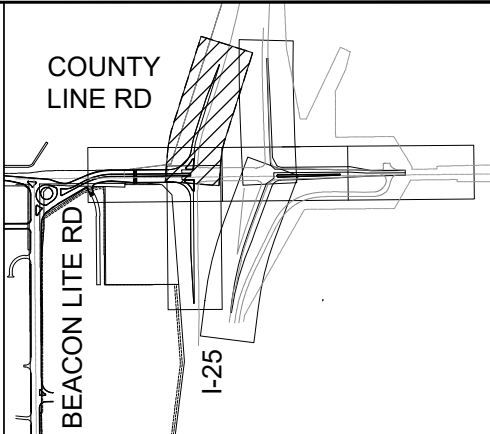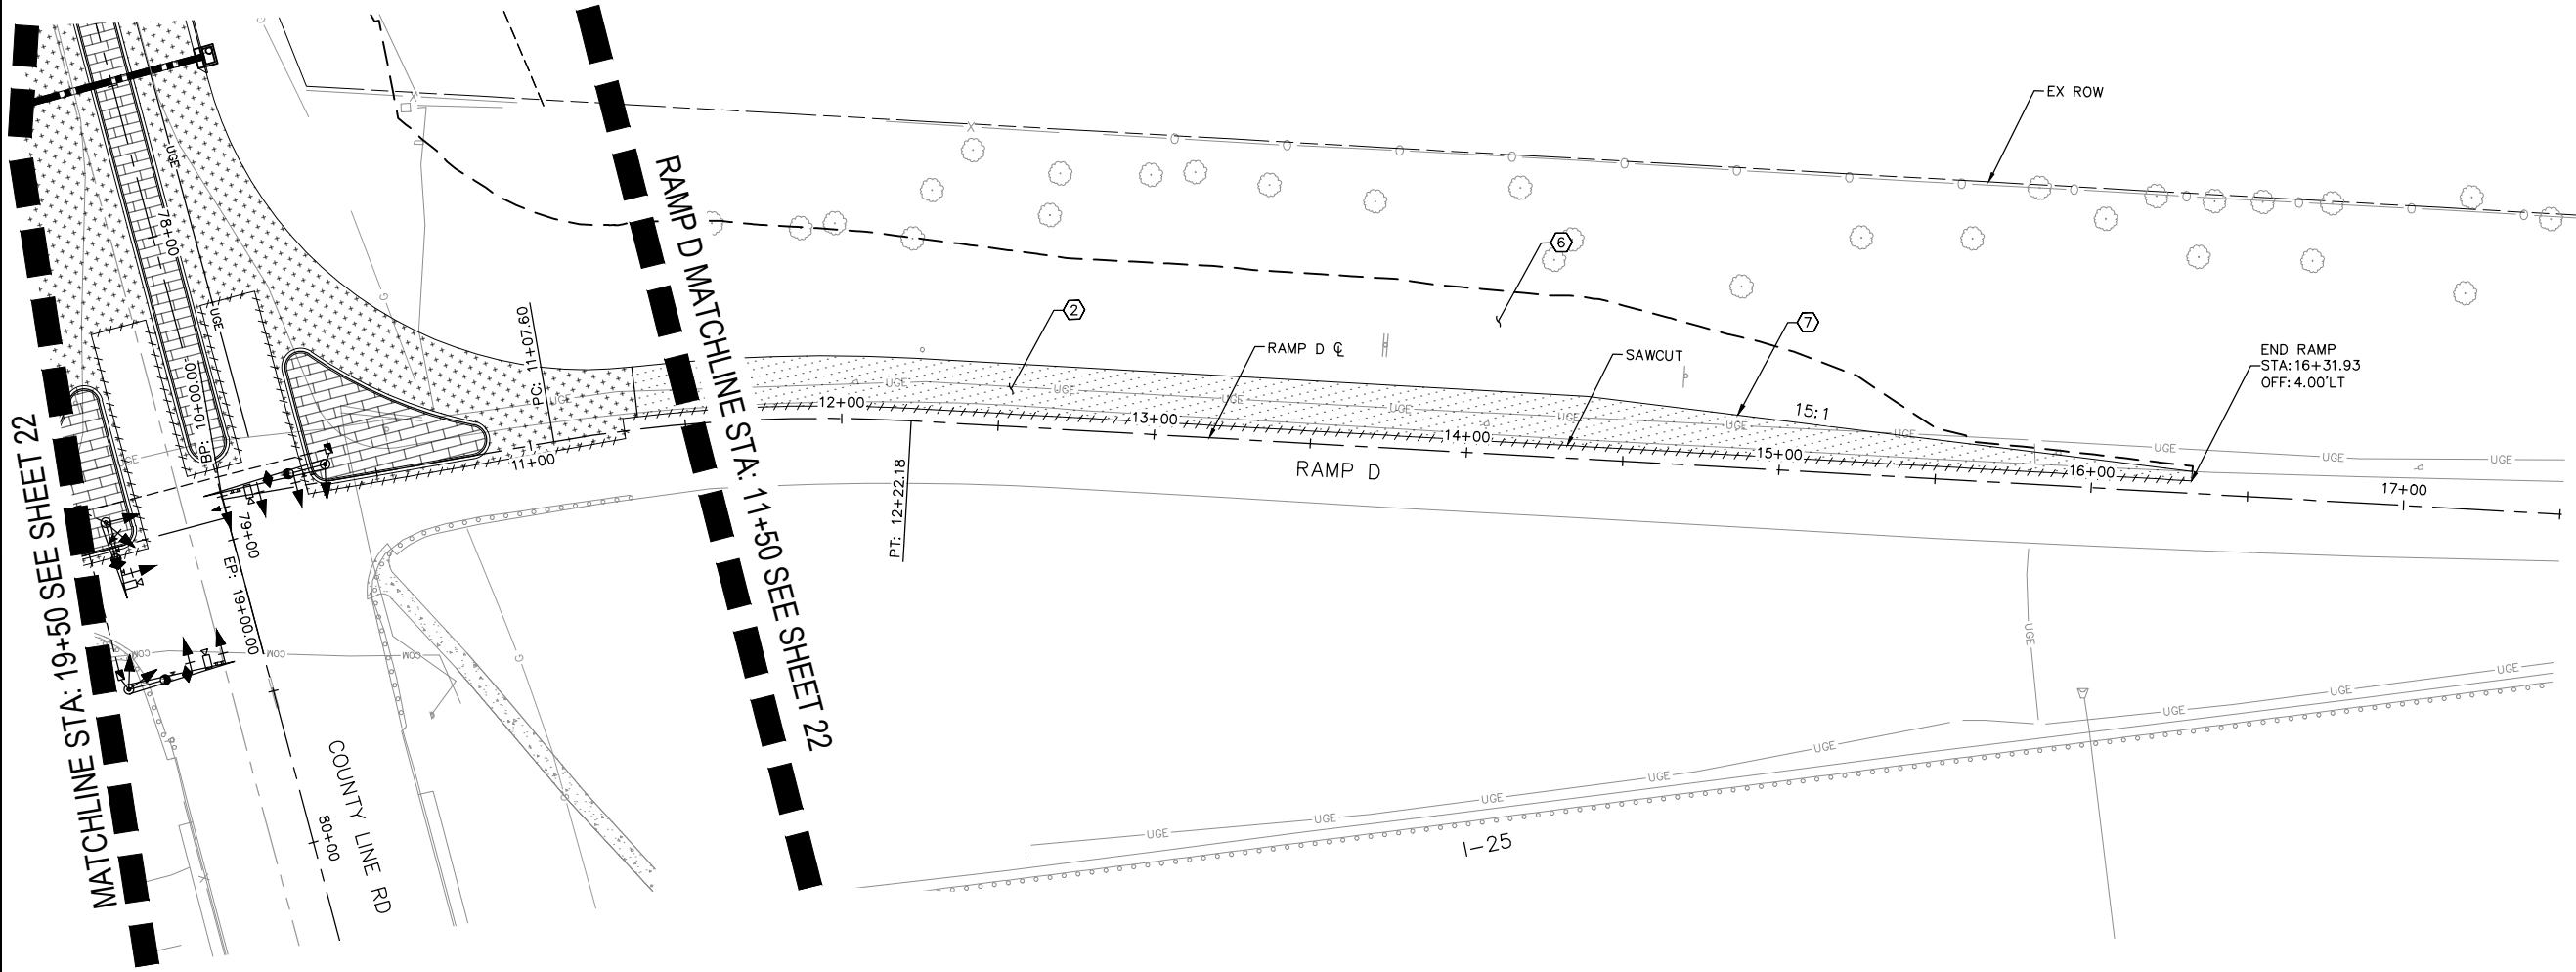

- LEGEND:
- GRADING LIMIT
 - //// SAWCUT
 - + + + + + PROPOSED ASPHALT (COUNTY LINE RD)
 - ▨ PROPOSED ASPHALT (RAMPS)
 - ▤ PROPOSED MEDIAN COVER
 - ONSITE DEVELOPMENT


- CONSTRUCTION NOTES:
- 1 PROPOSED PAVEMENT STRUCTURAL SECTION (COUNTY LINE ROAD) SEE SHEETS 5-9
 - 2 PROPOSED PAVEMENT STRUCTURAL SECTION (RAMPS) SEE SHEETS 5-9
 - 3 PROPOSED CURB & GUTTER EPC TYPE A (CATCH) PER EPC STD DET SD_2-20
 - 4 PROPOSED CURB & GUTTER EPC TYPE B (SPILL) PER EPC STD DET SD_2-20
 - 5 PROPOSED PATTERNED CONCRETE MEDIAN PAVING PER EPC STD DET SD_2-21
 - 6 PROPOSED SEEDING
 - 7 PROPOSED SAFETY EDGE PER CDOT STD DET M-400-1

GRAPHIC SCALE IN FEET
0 15 30 60



Print Date: 5/19/26			Sheet Revisions			EL PASO COUNTY TRAVEL CENTER ACCESS PERMIT #XXXXXX	PRELIMINARY 60% NOT FOR CONSTRUCTION OR RECORDING	60% Plans		EL PASO COUNTY TRAVEL CENTER PREPARED FOR BUC-EE'S, LTD. PLAN SHEETS				Project No./Code	
Drawing File Name: cdot-06_plan sheets.dwg			Date:	Comments:	Init.			No Revisions:							
Horiz. Scale: As Noted Vert. Scale: N/A										Designer: APW		Structure		KH 196094002	

KIMLEY-HORN AND ASSOCIATES, INC.
6200 SOUTH SYRACUSE WAY
SUITE 300
GREENWOOD VILLAGE, COLORADO 80111
(303) 228-2300

C:\ACC\ACCDocs\Kimley-Horn\Buc-ees Palmer Lake\Project Files\CADD\PlanSheets\Offsite\OFFSITE CDOT\CDOT-07_ PROFILE SHEETS (RPS).dwg Peterson-Wall, Ari 5/19/2026 11:36 AM
THIS DOCUMENT, INCLUDING THE CONTENTS AND DESIGN PRESENTED HEREIN, IS AN INSTRUMENT OF SERVICE, IS INTENDED ONLY FOR THE SPECIFIC PURPOSE AND CLIENT FOR WHICH IT WAS PREPARED, AND NO OTHER USE OR REUSE OF ANY PORTION OF THIS DOCUMENT WITHOUT WRITTEN AUTHORIZATION AND ASSURANCE BY KIMLEY-HORN AND ASSOCIATES, INC. SHALL BE WITHOUT LIABILITY TO KIMLEY-HORN AND ASSOCIATES, INC.

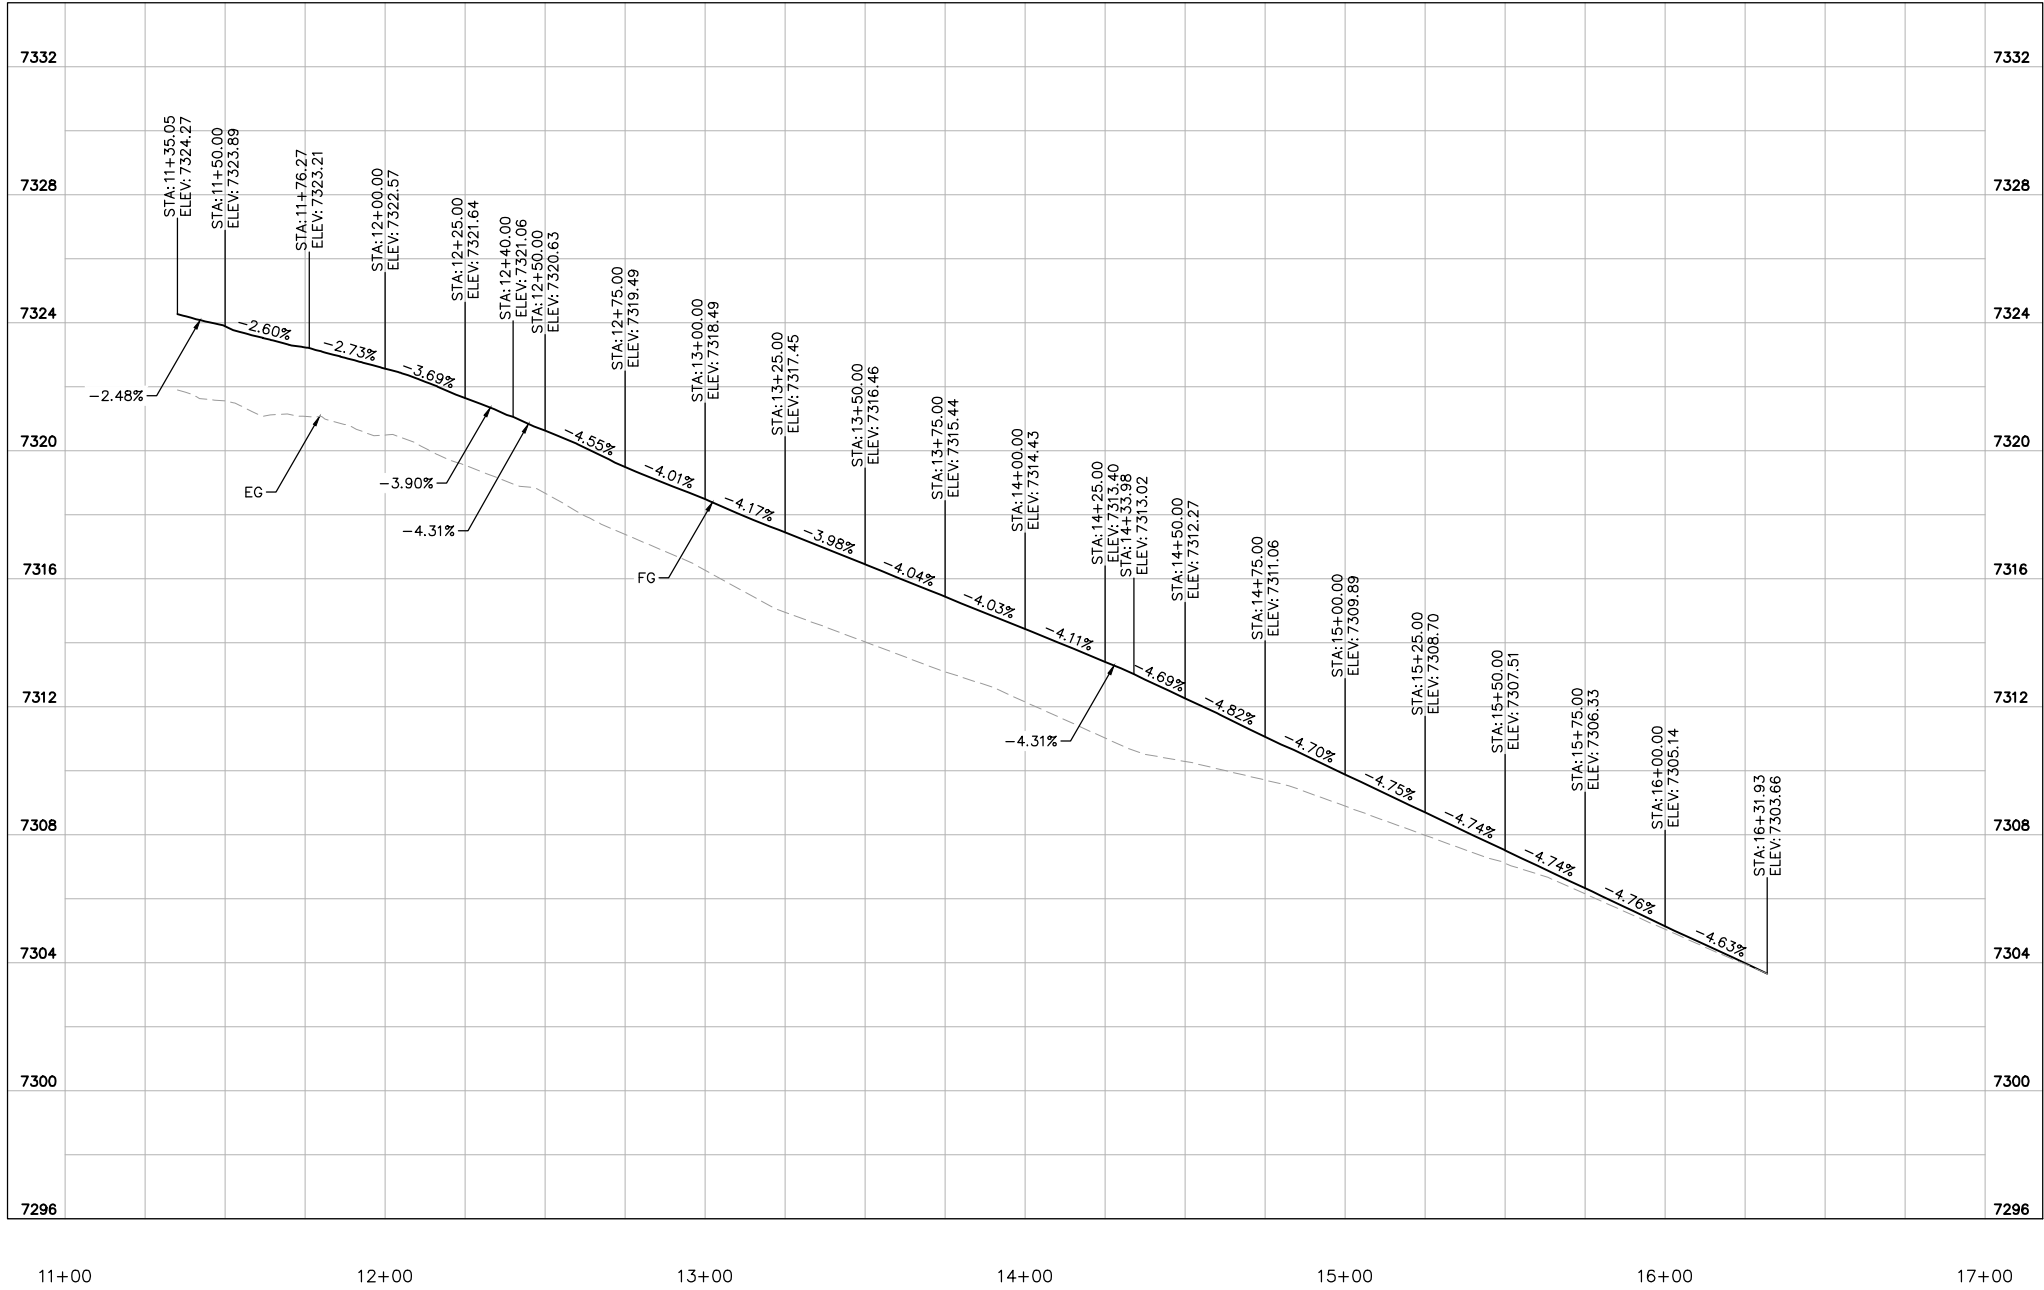

RAMP D EOP PROFILE

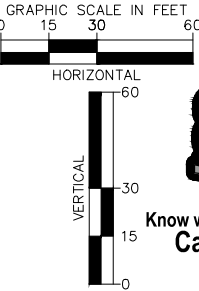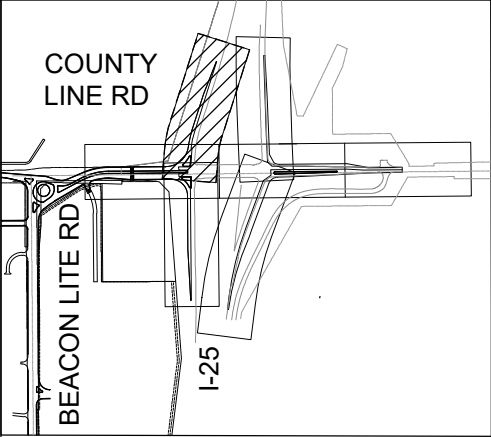

Know what's below.
Call before you dig.

Print Date: 5/19/26

Drawing File Name: cdot-07_ profile sheets (rps).dwg

Horiz. Scale: As Noted Vert. Scale: N/A



KIMLEY-HORN AND ASSOCIATES, INC.
6200 SOUTH SYRACUSE WAY
SUITE 300
GREENWOOD VILLAGE, COLORADO 80111
(303) 228-2300

- (R-X)
- (R-X)
- (R-X)
- (R-X)

Sheet Revisions

Date:	Comments:	Init.

EL PASO COUNTY TRAVEL CENTER
ACCESS PERMIT #XXXXXX

PRELIMINARY
60%
NOT FOR
CONSTRUCTION
OR RECORDING

60% Plans

No Revisions:
Revised:
Void:

EL PASO COUNTY TRAVEL CENTER

PREPARED FOR
BUC-EE'S, LTD.
PROFILE SHEETS


Designer:	APW	Structure	
Detailer:	DJC	Numbers	
Checked By:	MPF	Subset Sheet:	16 of 16

Project No./Code


KH 196094002

Sheet Number 35

c:\VACC\ACCD\Kimley-Horn\Buc-ees Palmer Lake\Project Files\CADD\PlanSheets\Offsite\CDOT\CDOT-06.8_MED_DET (KM).dwg Peterson-Wall, Ari 5/19/2026 11:37 AM
THIS DOCUMENT, INCLUDING THE CONCEPTS AND DESIGNS PRESENTED HEREIN, IS AN INSTRUMENT OF SERVICE. IT IS INTENDED ONLY FOR THE SPECIFIC PURPOSE AND CLIENT FOR WHICH IT WAS PREPARED. REUSE OF AND IMPROPER RELIANCE ON THIS DOCUMENT WITHOUT WRITTEN AUTHORIZATION AND ADAPTATION BY KIMLEY-HORN AND ASSOCIATES, INC. SHALL BE WITHOUT LIABILITY TO KIMLEY-HORN AND ASSOCIATES, INC.

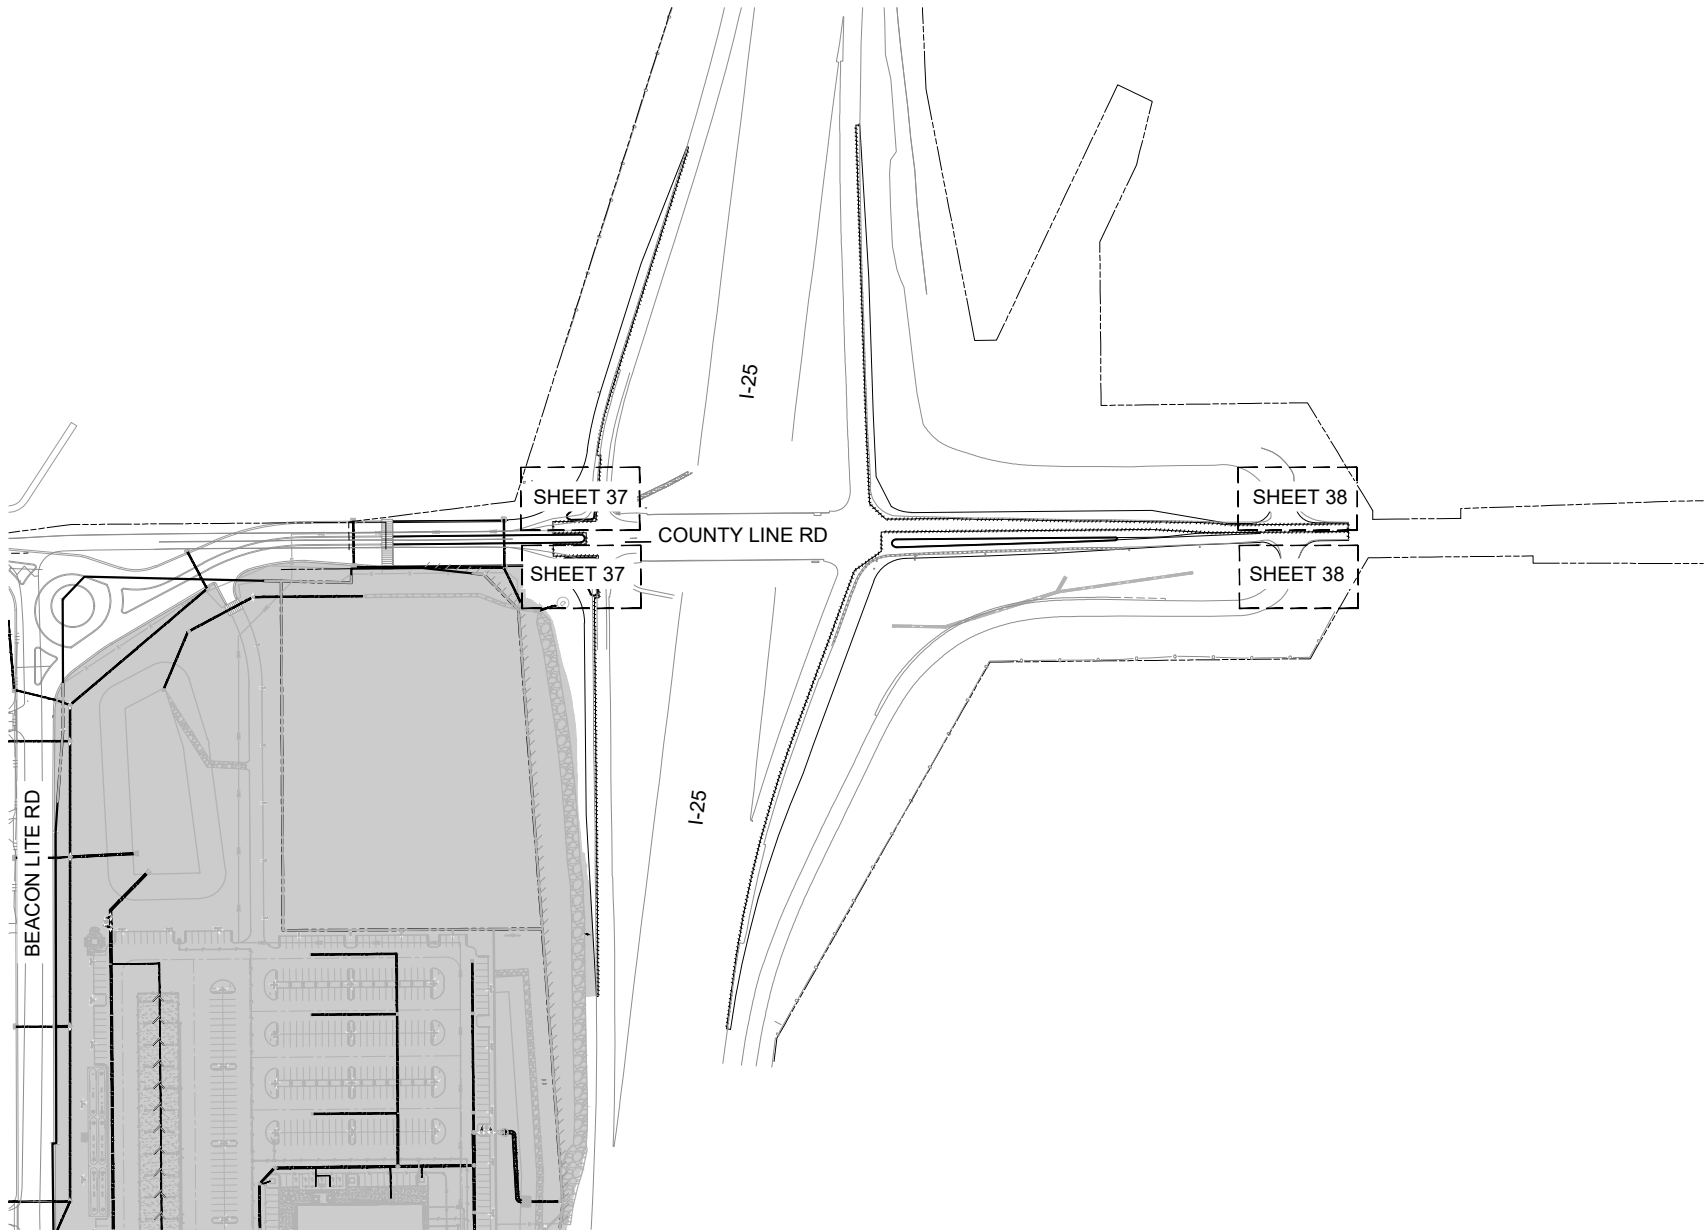

LEGEND:
[Shaded Box] ONSITE DEVELOPMENT

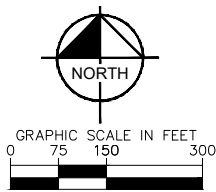

Print Date: 5/19/26

Drawing File Name: cdot-06.8_med det (km).dwg

Horiz. Scale: As Noted Vert. Scale: N/A

Kimley»Horn

KIMLEY-HORN AND ASSOCIATES, INC.
6200 SOUTH SYRACUSE WAY
SUITE 300
GREENWOOD VILLAGE, COLORADO 80111
(303) 228-2300

(R-X)
(R-X)
(R-X)
(R-X)

Sheet Revisions

Date:	Comments:	Init.

EL PASO COUNTY TRAVEL CENTER
ACCESS PERMIT #XXXXXX

PRELIMINARY

60%

NOT FOR
CONSTRUCTION
OR RECORDING

60% Plans

No Revisions:

Revised:

Void:

EL PASO COUNTY TRAVEL CENTER

PREPARED FOR
BUC-EE'S, LTD.
ROADWAY DETAILS

Designer: APW

Detailer: DJC

Checked By: MPF

Structure

Numbers


Subset Sheet: 1 of 3

Project No./Code


KH 196094002

Sheet Number 36



c:\VACC\Does\Kimley-Horn\Buc-ees Palmer Lake\Project Files\CADD\PlanSheets\Offsite\CDOT\CDOT-06.8_Median Detail Sheet.dwg Peterson-Wall, Ari 5/19/2026 11:37 AM
This document, together with the concepts and designs presented herein, is for the specific purpose and use only for which it was prepared. No other use or reproduction is permitted without the written authorization and approval of Kimley-Horn and Associates, Inc. No part of this document shall be reproduced or transmitted in any form or by any means electronic or mechanical, including photocopying, recording, or by any information storage and retrieval system, without the prior written permission of Kimley-Horn and Associates, Inc.

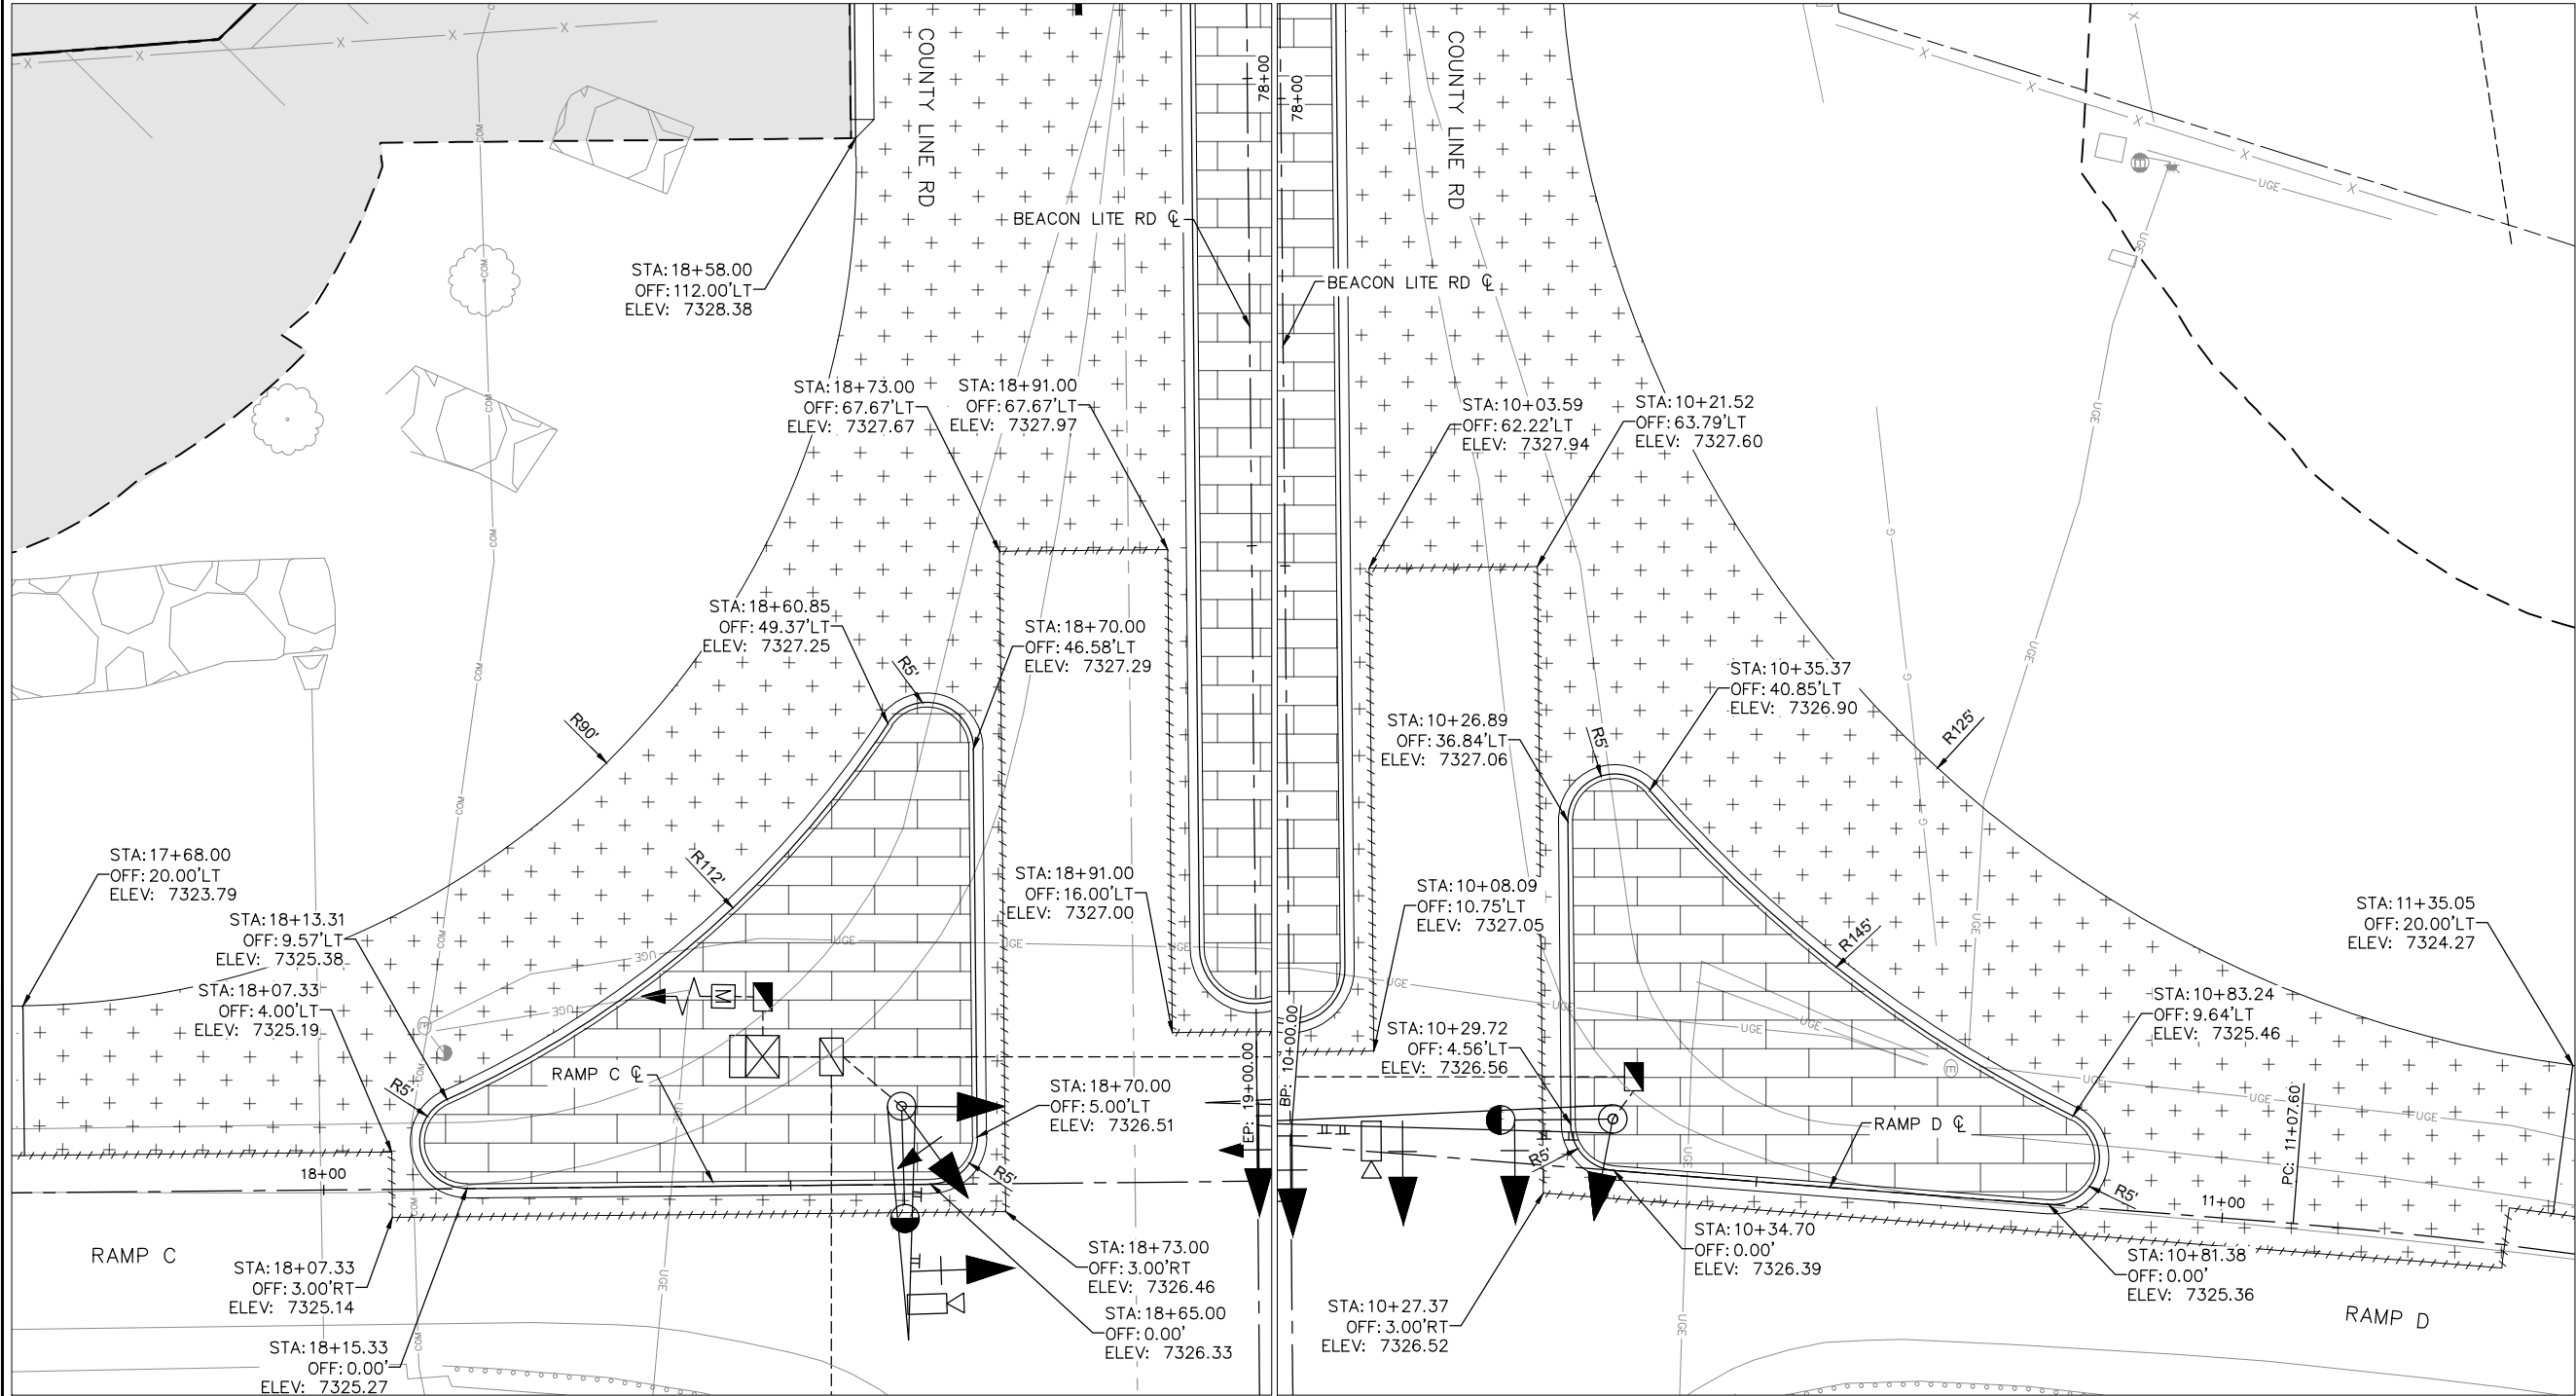


SWC MEDIAN ISLAND DETAIL

 

NWC MEDIAN ISLAND DETAIL


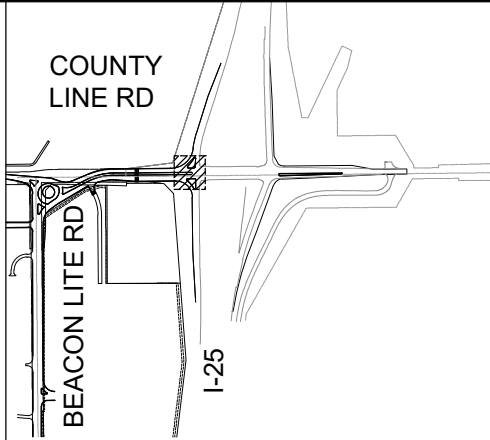
 


- LEGEND:
- GRADING LIMIT
 - + + + + + PROPOSED ASPHALT (COUNTY LINE RD)
 - PROPOSED ASPHALT (RAMPS)
 - PROPOSED MEDIAN COVER
 - ONSITE DEVELOPMENT

 





Print Date: 5/19/26		Sheet Revisions			EL PASO COUNTY TRAVEL CENTER ACCESS PERMIT #XXXXXX	PRELIMINARY 60% NOT FOR CONSTRUCTION OR RECORDING	60% Plans	EL PASO COUNTY TRAVEL CENTER PREPARED FOR BUC-EE'S, LTD. ROADWAY DETAILS				Project No./Code	
Drawing File Name: cdot-06.8_median detail sheet.dwg		Date:	Comments:	Init.			No Revisions:						
Horiz. Scale: As Noted Vert. Scale: N/A							Revised:	Designer: APW		Structure	KH 196094002		
Kimley»Horn KIMLEY-HORN AND ASSOCIATES, INC. 6200 SOUTH SYRACUSE WAY SUITE 300 GREENWOOD VILLAGE, COLORADO 80111 (303) 228-2300		(R-X)					Void:	Detailer: DJC		Numbers			
		(R-X)					Checked By: MPF		Subset Sheet: 2 of 3		Sheet Number 37		
		(R-X)											



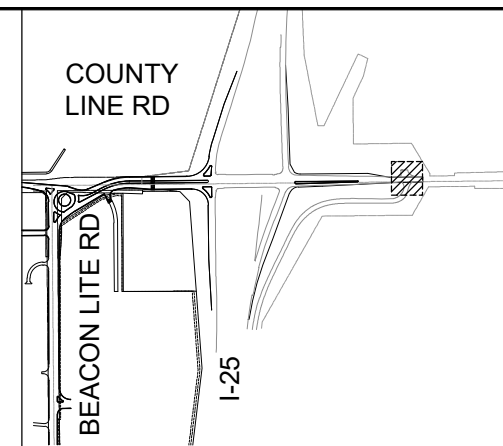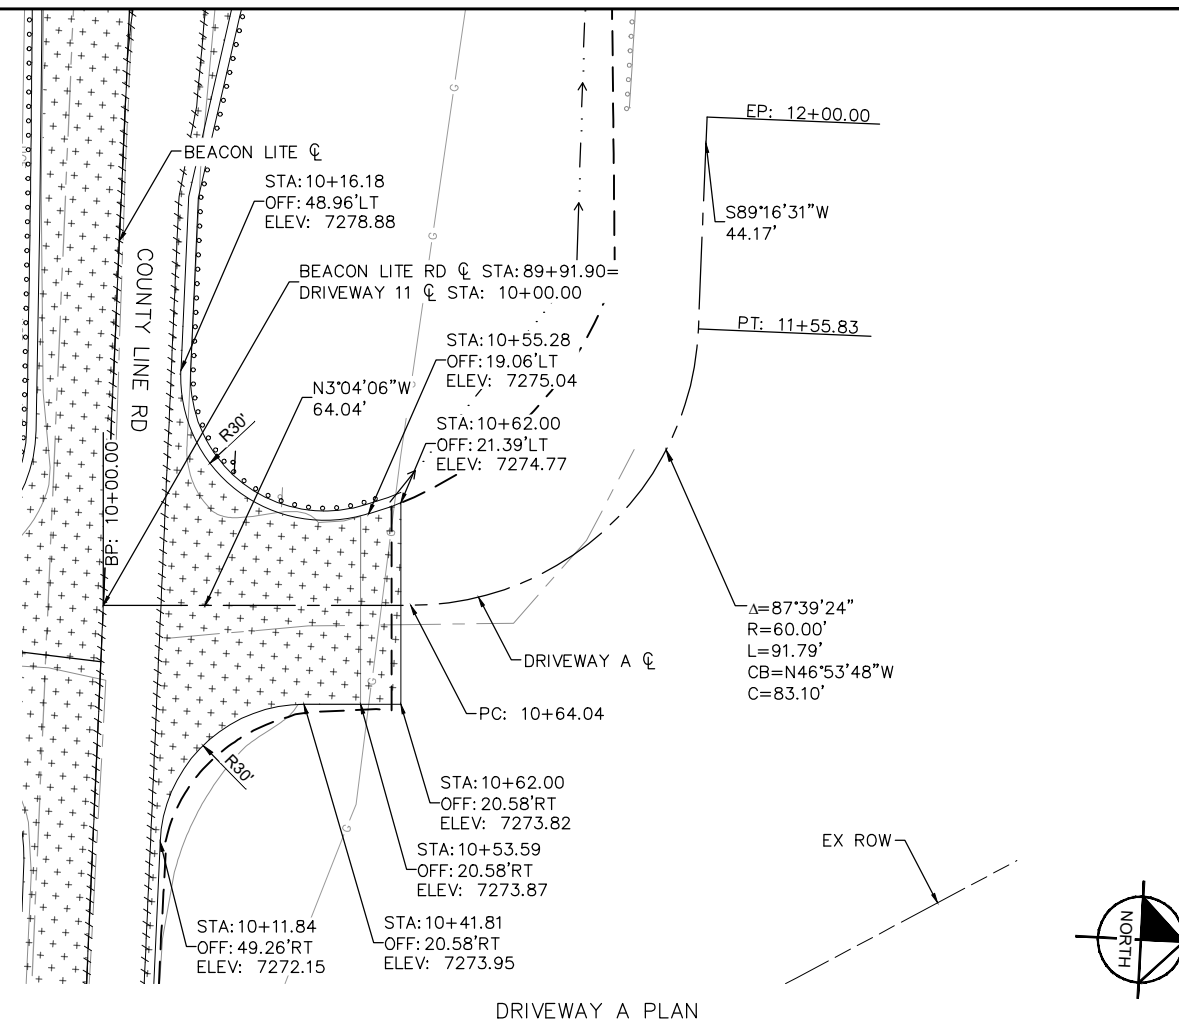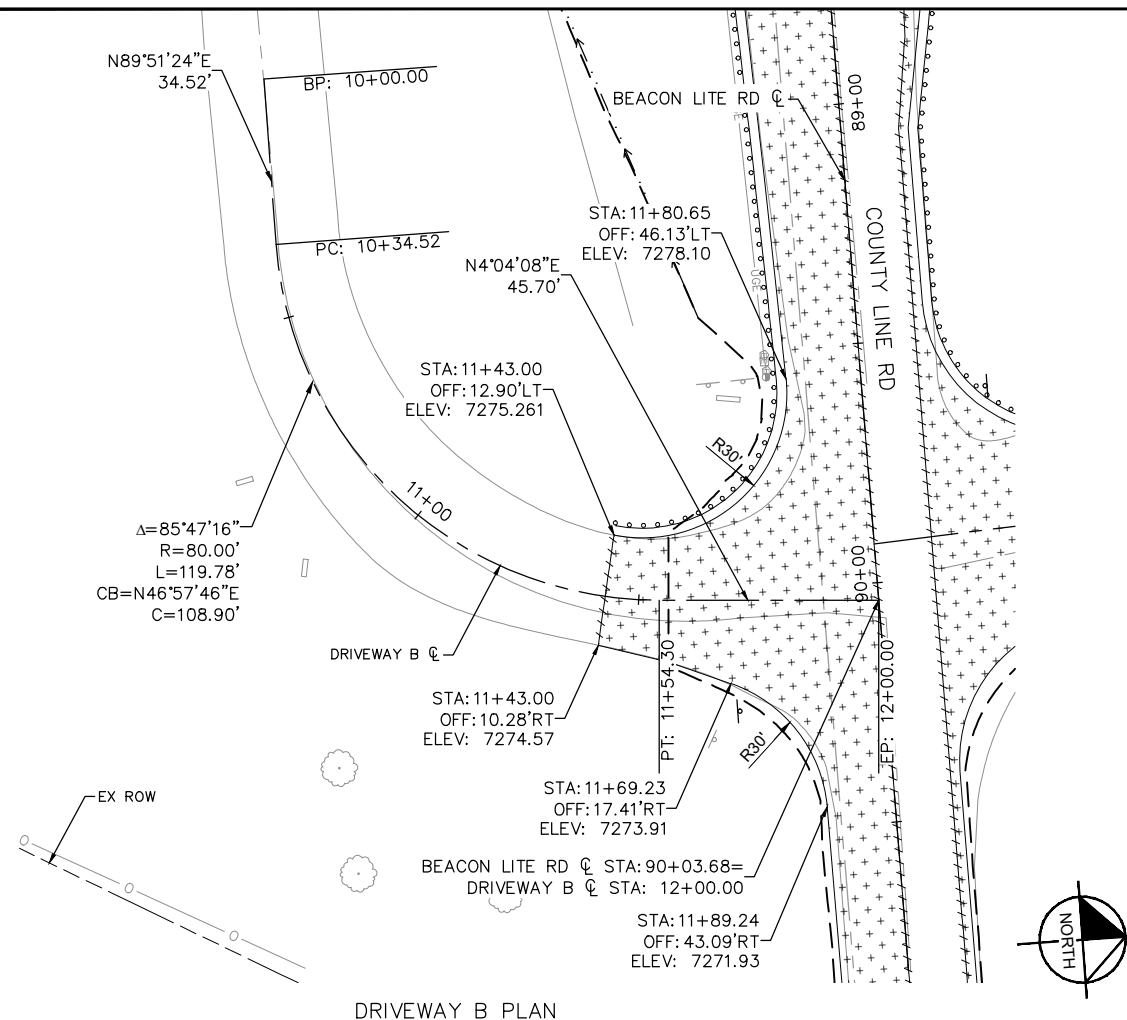

LEGEND:

 GRADING LIMIT
 PROPOSED ASPHALT
(COUNTY LINE RD)
 PROPOSED ASPHALT
(RAMPS)
 PROPOSED MEDIAN
COVER
 ONSITE DEVELOPMENT

  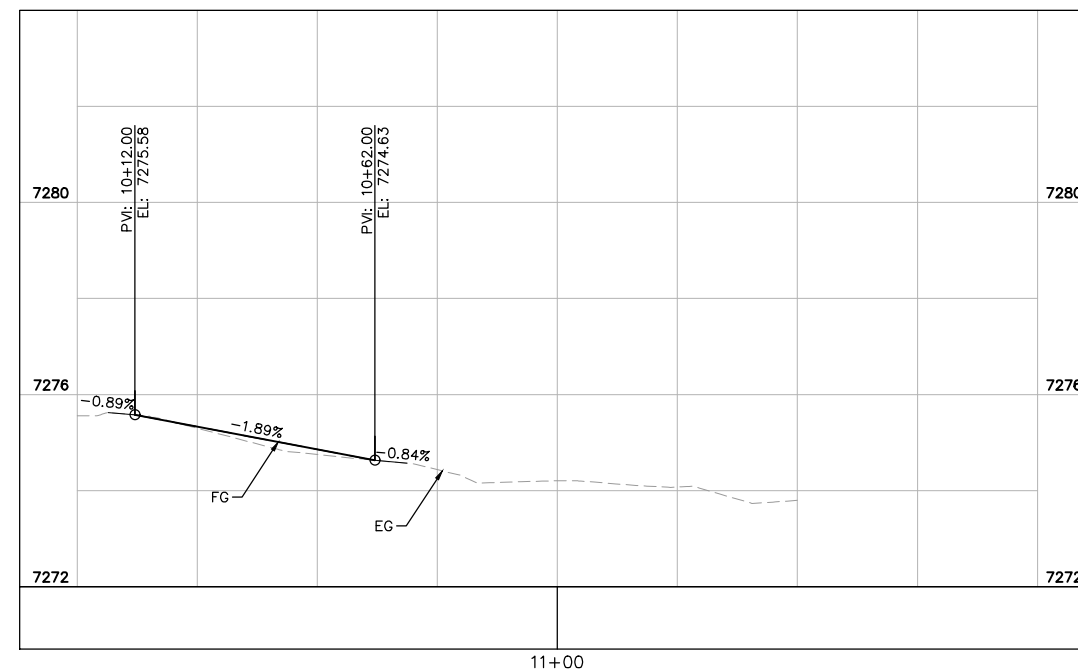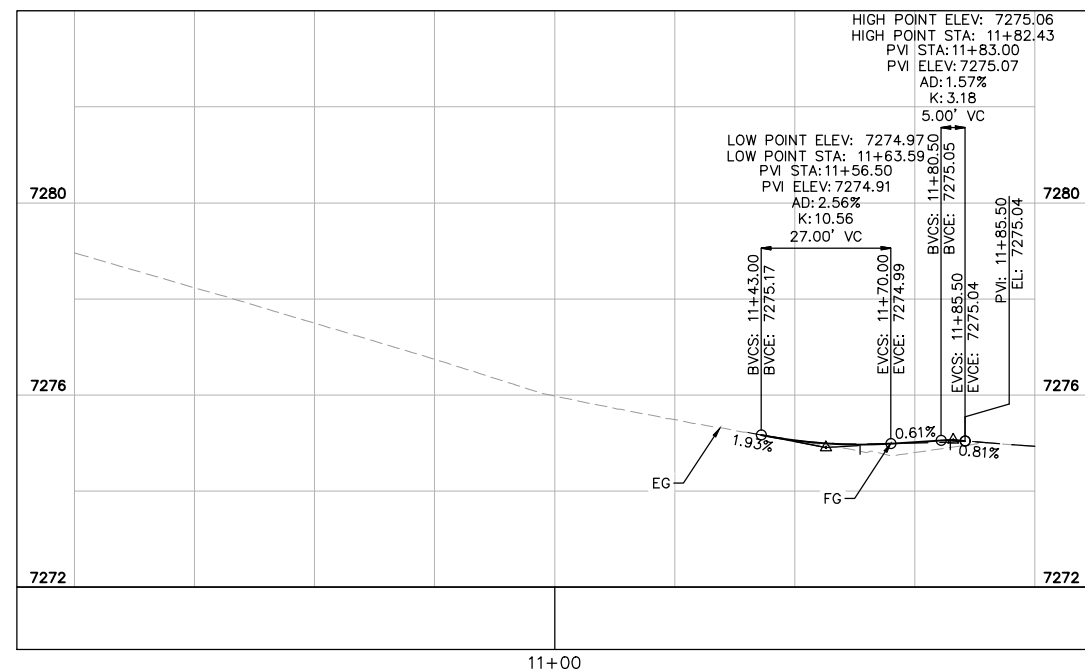

Know what's **below**.
Call before you dig.

Print Date: 5/19/26

Drawing File Name: cdot-06.8_dr det.dwg

Horiz. Scale: As Noted Vert. Scale: N/A

Kimley»»Horn

KIMLEY-HORN AND ASSOCIATES, INC.
6200 SOUTH SYRACUSE WAY
SUITE 300
GREENWOOD VILLAGE, COLORADO 80111
(303) 228-2300

Sheet Revisions

Date:	Comments:	Init.

EL PASO COUNTY TRAVEL CENTER
ACCESS PERMIT #XXXXXX

PRELIMINARY

60%

NOT FOR
CONSTRUCTION
OR RECORDING

60% Plans

No Revisions:

Revised:

Void;

EL PASO COUNTY TRAVEL CENTER

PREPARED FOR
BUC-EE'S, LTD.
ROADWAY DETAILS

Designer:	APW
-----------	-----

Detailer: DJC

Checked By: MPF

Structure

Numbers


Subset Sheet: 3 of 3

Project No./Code


KH 196094002

Sheet Number 38

c:\VACC\Does\Kimley-Horn\Buc-ees Palmer Lake\Project Files\CADD\PlanSheets\Offsite\CDOT\CDOT-08_ SIGN AND MARK (KM).dwg Peterson-Wall, Ari 5/19/2026 11:38 AM
THIS DOCUMENT, INCLUDING THE CONCEPTS AND DESIGN PRESENTED HEREIN, IS AN INSTRUMENT OF SERVICE. IT IS INTENDED ONLY FOR THE SPECIFIC PURPOSE AND CLIENT FOR WHICH IT WAS PREPARED. REUSE OF AND IMPROPER RELIANCE ON THIS DOCUMENT WITHOUT WRITTEN AUTHORIZATION AND ADAPTATION BY KIMLEY-HORN AND ASSOCIATES, INC. SHALL BE WITHOUT LIABILITY TO KIMLEY-HORN AND ASSOCIATES, INC.

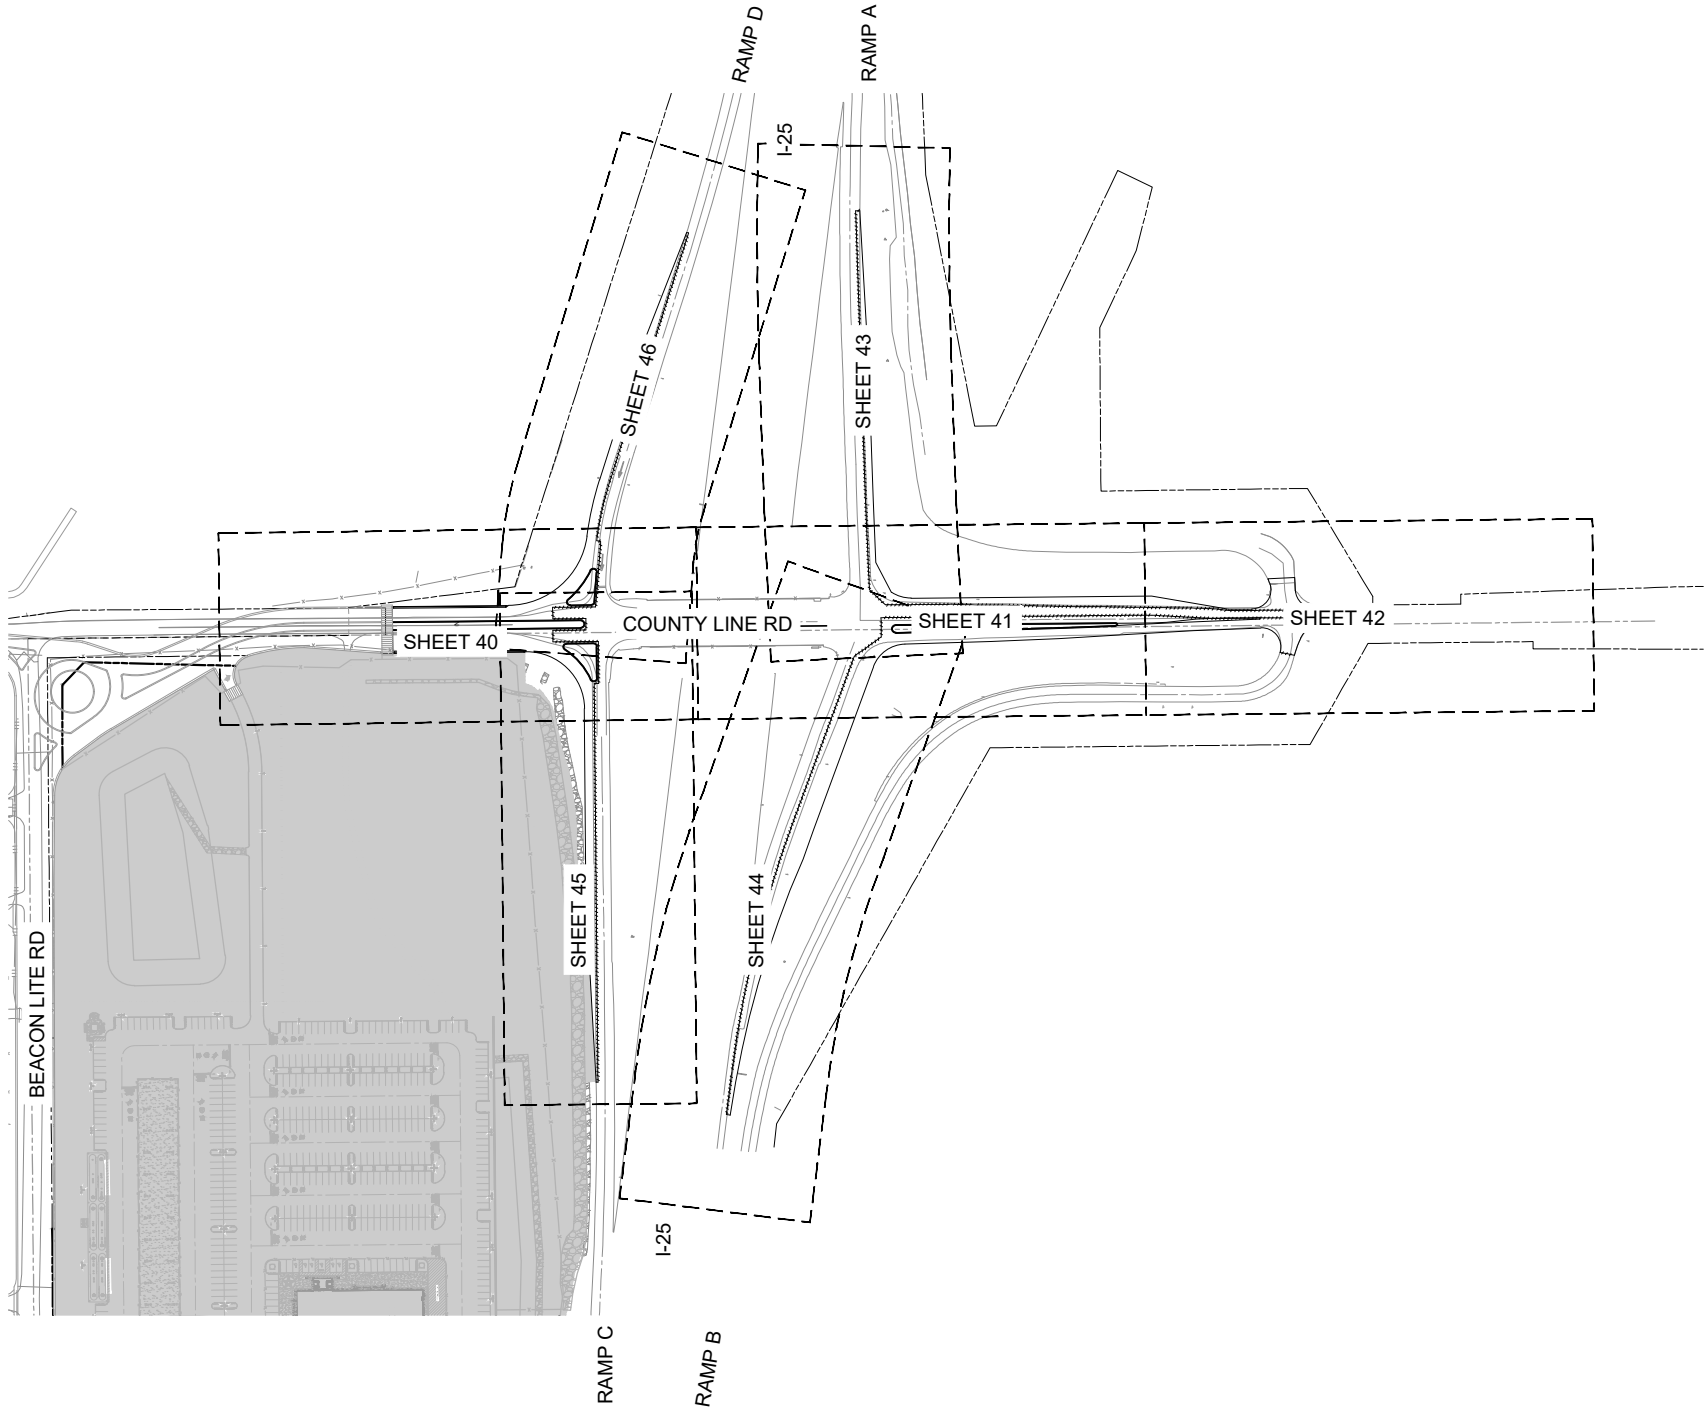

LEGEND:
ONSITE DEVELOPMENT

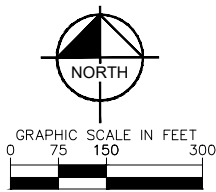

Print Date: 5/19/26

Drawing File Name: cdot-08_ sign and mark (km).dwg

Horiz. Scale: As Noted

Vert. Scale: N/A



KIMLEY-HORN AND ASSOCIATES, INC.

6200 SOUTH SYRACUSE WAY

SUITE 300

GREENWOOD VILLAGE, COLORADO 80111

(303) 228-2300

Sheet Revisions			
Date:	Comments:	Init.	
(R-X)			
(R-X)			
(R-X)			
(R-X)			

EL PASO COUNTY TRAVEL CENTER
ACCESS PERMIT #XXXXXX

PRELIMINARY

60%


NOT FOR
CONSTRUCTION
OR RECORDING

60% Plans	
No Revisions:	
Revised:	
Void:	

EL PASO COUNTY TRAVEL CENTER			
PREPARED FOR BUC-EE'S, LTD.			
SIGNING AND MARKING (KEY MAP)			
Designer:	APW	Structure	
Detailer:	DJC	Numbers	
Checked By:	MPF	Subset Sheet:	1 of 8


Project No./Code	
KH 196094002	
Sheet Number 39	

C:\VACC\ACCDocs\Kimley-Horn\Buc-ees Palmer Lake\Project_Files\CADD\PlanSheets\Offsite\OFFSITE_CDOT\CDOT-08_SIGNING AND MARKINGS.dwg Peterson-Wall, Ari 5/19/2026 11:38 AM
THIS DOCUMENT, INCLUDING THE CONTENTS AND DESIGN PRESENTED HEREIN, IS AN INSTRUMENT OF SERVICE, IS INTENDED ONLY FOR THE SPECIFIC PURPOSE AND CLIENT FOR WHICH IT WAS PREPARED, AND NO OTHER USE OR REUSE OF ANY PART OF THIS DOCUMENT WITHOUT WRITTEN AUTHORIZATION AND AGREEMENT BY KIMLEY-HORN AND ASSOCIATES, INC. SHALL BE WITHOUT LIABILITY TO KIMLEY-HORN AND ASSOCIATES, INC.

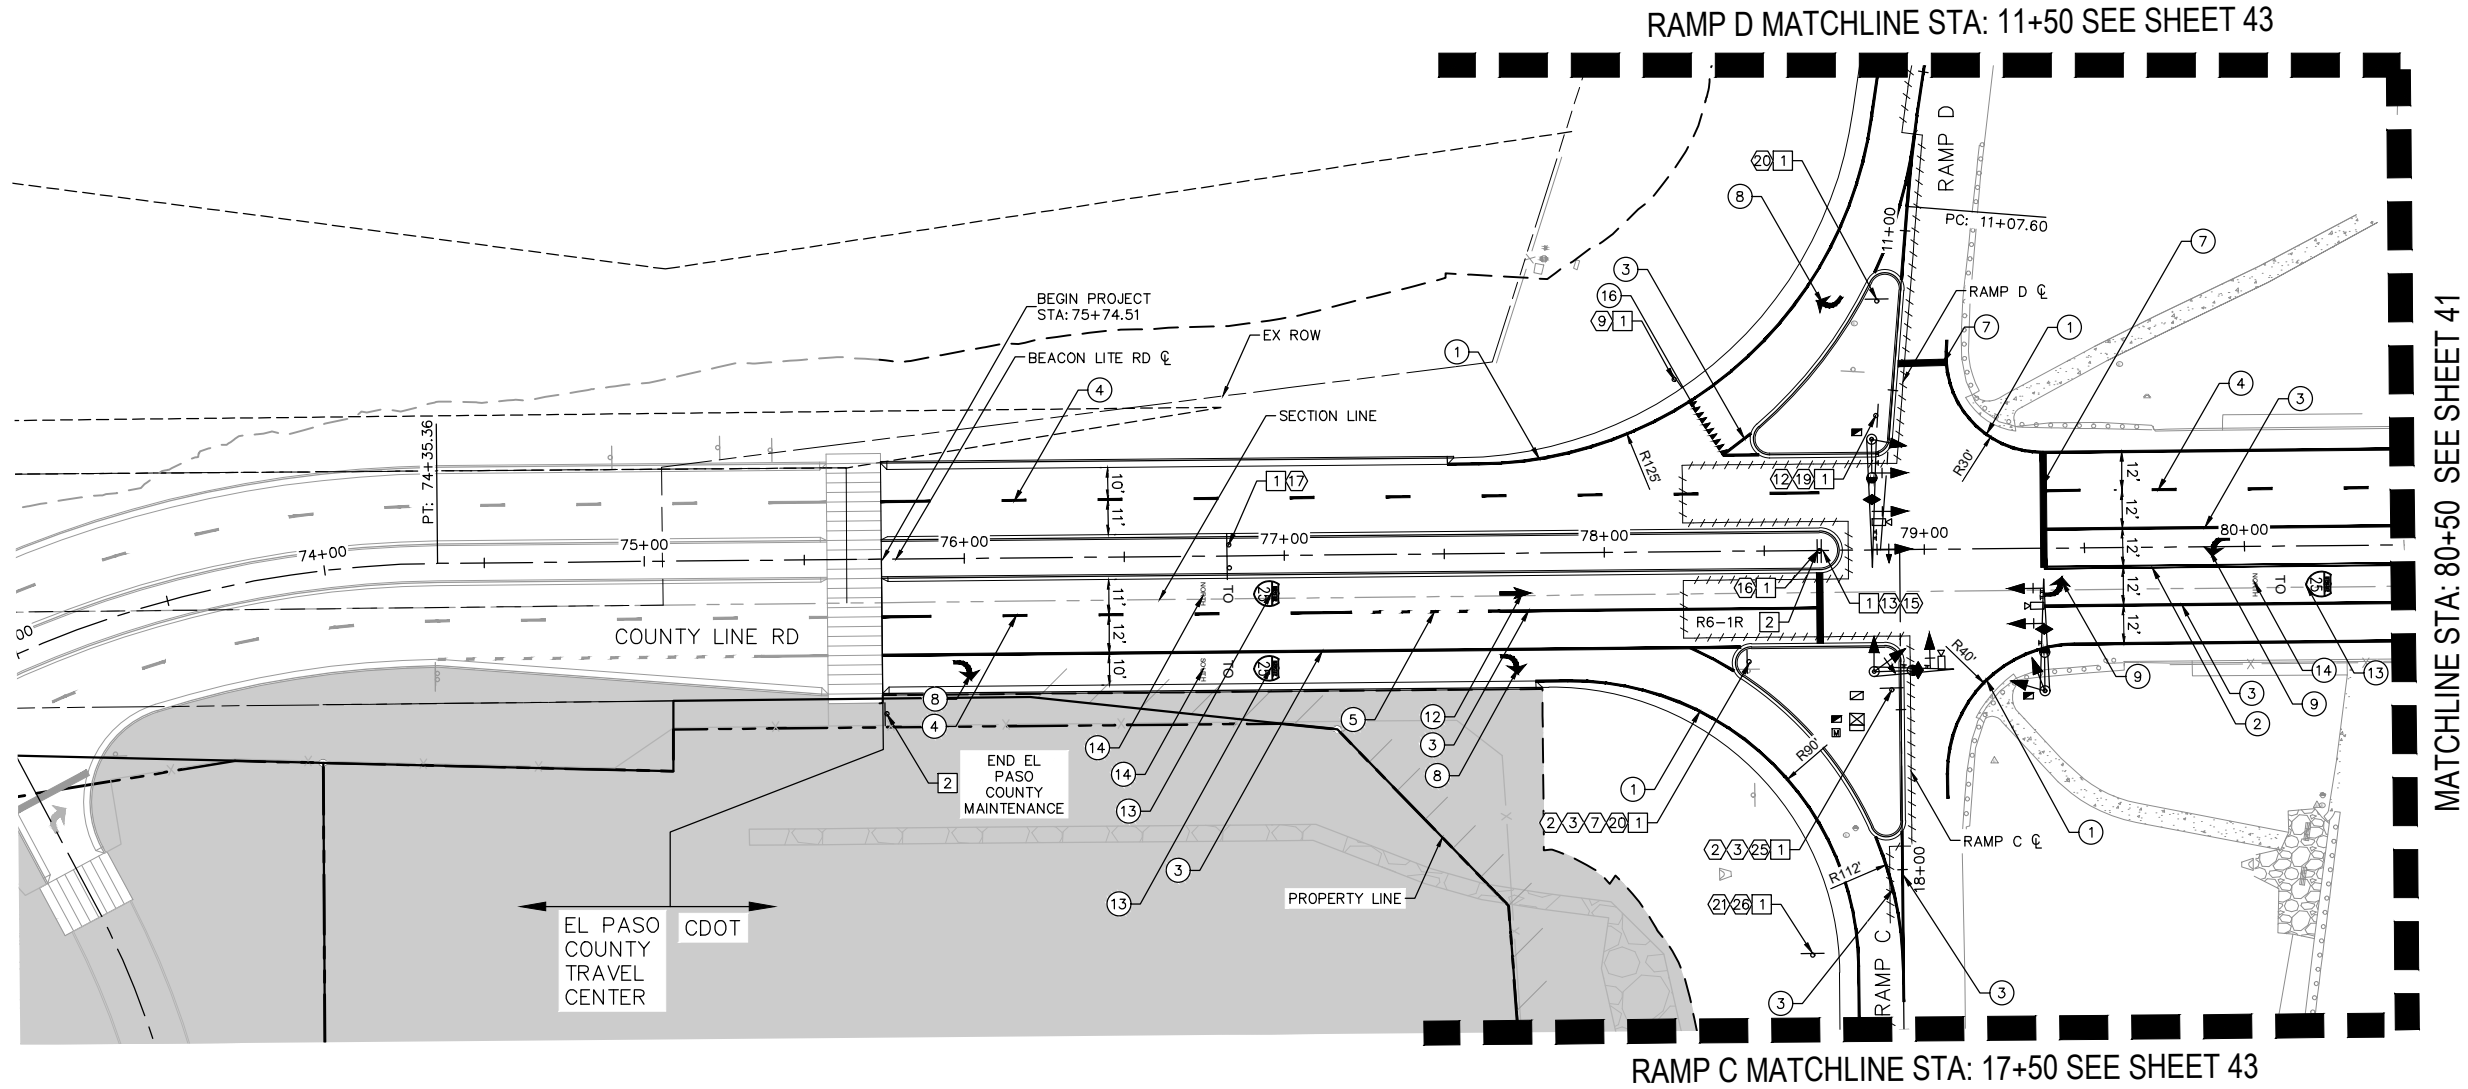


PROPOSED SIGN LEGEND

 M3-1P 24" X 12" 1	 M3-3P 24" X 12" 2	 M1-1 24" X 24" 3	 M6-3P 21" X 15" 4	 M6-1P 21" X 15" 5	 W4-2 36" X 36" 6	 M6-2PR 21" X 15" 7	 R1-1 30" X 30" 8	 R1-2 48" X 48" 9	 R3-8 30" X 30" 10	 R6-1R 48" X 18" 11	 R3-1 36" X 36" 12	 R4-7 24" X 30" 13	 R5-1 36" X 36" 14	 R3-4 36" X 36" 15	 R3-2 36" X 36" 16	 NORTH 25 Denver Colo Spgs 17	 SOUTH 25 Colo Spgs Denver 18	 ONE-WAY R6-1L 48" X 18" 19
 OM3-C 12" X 36" 20	 R5-6 18" X 18" 21	 M4-5 24" X 12" 22	 R3-8a 30" X 48" 23	 M1-5(83) 36" X 36" 24	 M6-2PL 21" X 15" 25	 R9-3 18" X 18" 26												

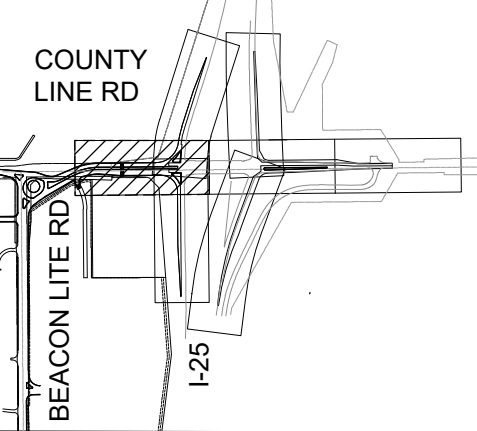

- SIGNING NOTES**
- 1 NEW SIGN PANEL WITH NEW POST
 - 2 EXSITING SIGN PANEL AND POST TO BE RESET
- STRIPING NOTES**
- 1 EDGE LINE: SOLID WHITE, 4" WIDE
 - 2 SOLID DOUBLE YELLOW LINE: 4" WIDE
 - 3 CHANNELIZING LINE: SOLID WHITE, 8" WIDE
 - 4 LANE LINE: BROKEN WHITE, 4" WIDE - 10' SEGMENTS WITH 30' GAPS
 - 5 LANE LINE: BROKEN WHITE, 4" WIDE - 2' SEGMENTS WITH 6' GAPS
 - 6 LANE LINE: SOLID YELLOW, 4" WIDE
 - 7 STOP BAR: SOLID WHITE, 2' WIDE
 - 8 RIGHT TURN ARROW
 - 9 LEFT TURN ARROW
 - 10 RIGHT-THRU ARROW
 - 12 LEFT-THRU ARROW
 - 13 THRU ARROW
 - INTERSTATE ROUTE SHIELD
 - 14 DIRECTIONAL MARKING
 - 15 "ONLY" MARKING
 - 16 YIELD ARROWS

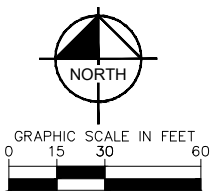

Print Date: 5/19/26

Drawing File Name: cdot-08_signing and markings.dwg


Horiz. Scale: As Noted Vert. Scale: N/A

Kimley»Horn
KIMLEY-HORN AND ASSOCIATES, INC.
6200 SOUTH SYRACUSE WAY
SUITE 300
GREENWOOD VILLAGE, COLORADO 80111
(303) 228-2300

Sheet Revisions		
Date:	Comments:	Init.

EL PASO COUNTY TRAVEL CENTER
ACCESS PERMIT #XXXXXX



PRELIMINARY 60% NOT FOR CONSTRUCTION OR RECORDING	60% Plans	EL PASO COUNTY TRAVEL CENTER				Project No./Code
	No Revisions:	PREPARED FOR BUC-EE'S, LTD. SIGNING AND MARKING				
	Revised:	Designer: APW	Structure			KH 196094002
	Void:	Detailer: DJC	Numbers			
			Checked By: MPF	Subset Sheet: 2 of 8	Sheet Number 40	

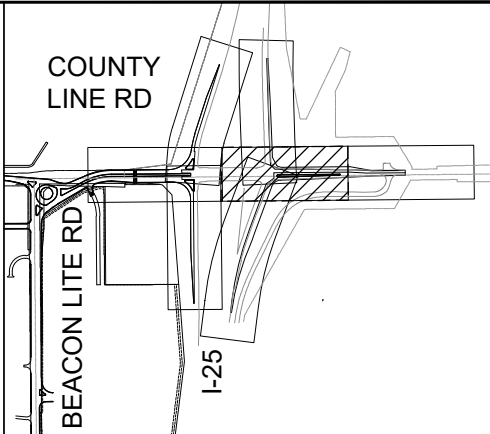

- 1 NEW SIGN PANEL WITH NEW POST
- 2 EXSITING SIGN PANEL AND POST TO BE RESET

- ① EDGE LINE: SOLID WHITE, 4" WIDE
- ② SOLID DOUBLE YELLOW LINE: 4" WIDE
- ③ CHANNELIZING LINE: SOLID WHITE, 8" WIDE
- ④ LANE LINE: BROKEN WHITE, 4" WIDE — 10' SEGMENTS WITH 30' GAPS
- ⑤ LANE LINE: BROKEN WHITE, 4" WIDE — 2' SEGMENTS WITH 6' GAPS
- ⑥ LANE LINE: SOLID YELLOW, 4" WIDE
- ⑦ STOP BAR: SOLID WHITE, 2' WIDE
- ⑧ RIGHT TURN ARROW
- ⑨ LEFT TURN ARROW
- ⑩ RIGHT—THRU ARROW
- ⑪ LEFT—THRU ARROW
- ⑫ THRU ARROW
- INTERSTATE ROUTE SHIELD
- ⑬ DIRECTIONAL MARKING
- ⑭ "ONLY" MARKING
- ⑮ YIELD ARROWS

 M3-1P 24" X 12" ①	 M3-3P 24" X 12" ②	 M1-1 24" X 24" ③	 M6-3P 21" X 15" ④	 M6-1P 21" X 15" ⑤	 W4-2 36" X 36" ⑥	 M6-2PR 21" X 15" ⑦	 R1-1 30" X 30" ⑧	 R1-2 48" X 48" ⑨	 R3-8 30" X 30" ⑩	 R6-1R 48" X 18" ⑪	 R3-1 36" X 36" ⑫	 R4-7 24" X 30" ⑬	 R5-1 36" X 36" ⑭	 R3-4 36" X 36" ⑮	 R3-2 36" X 36" ⑯
 OM3-C 12" X 36" ⑳	 R5-6 18" X 18" ㉑	 M4-5 24" X 12" ㉒	 R3-8a 30" X 48" ㉓	 M1-5(83) 36" X 36" ㉔	 M6-2PL 21" X 15" ㉕	 R9-3 18" X 18" ㉖									

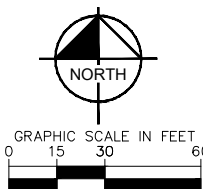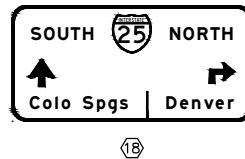

Know what's **below**.
Call before you dig

Kimley»»Horn

KIMLEY-HORN AND ASSOCIATES, INC.
6200 SOUTH SYRACUSE WAY
SUITE 300
GREENWOOD VILLAGE, COLORADO 80111
(303) 228-2300

EL PASO COUNTY TRAVEL CENTER
ACCESS PERMIT #XXXXXX

60% Plans

No Revisions:

Revised:

Void:

PREPARED FOR
BUC-EE'S, LTD.

SIGNING AND MARKING

Designer:	APW
-----------	-----

Structure

Detailer: DJC

Numbers

Checked By:


Subset Sheet: 3 of 8

Project No./Code

KH 196094002

Sheet Number 41


C:\VACC\ACCDocs\Kimley-Horn\Buc-ees Palmer Lake\Project_Files\CADD\PlanSheets\Offsite\OFFSITE_CDOT\CDOT-08_SIGNING AND MARKINGS.dwg Peterson-Wall, Ari 5/19/2026 11:38 AM
THIS DOCUMENT, INCLUDING THE CONTENTS AND DESIGN PRESENTED HEREIN, IS AN INSTRUMENT OF SERVICE, IS INTENDED ONLY FOR THE SPECIFIC PURPOSE AND USER FOR WHOM IT WAS PREPARED, AND NO OTHER USE OR REUSE OF ANY PORTION OF THIS DOCUMENT WITHOUT THE WRITTEN AUTHORIZATION AND APPROVAL OF KIMLEY-HORN AND ASSOCIATES, INC. SHALL BE WITHOUT LIABILITY TO KIMLEY-HORN AND ASSOCIATES, INC.

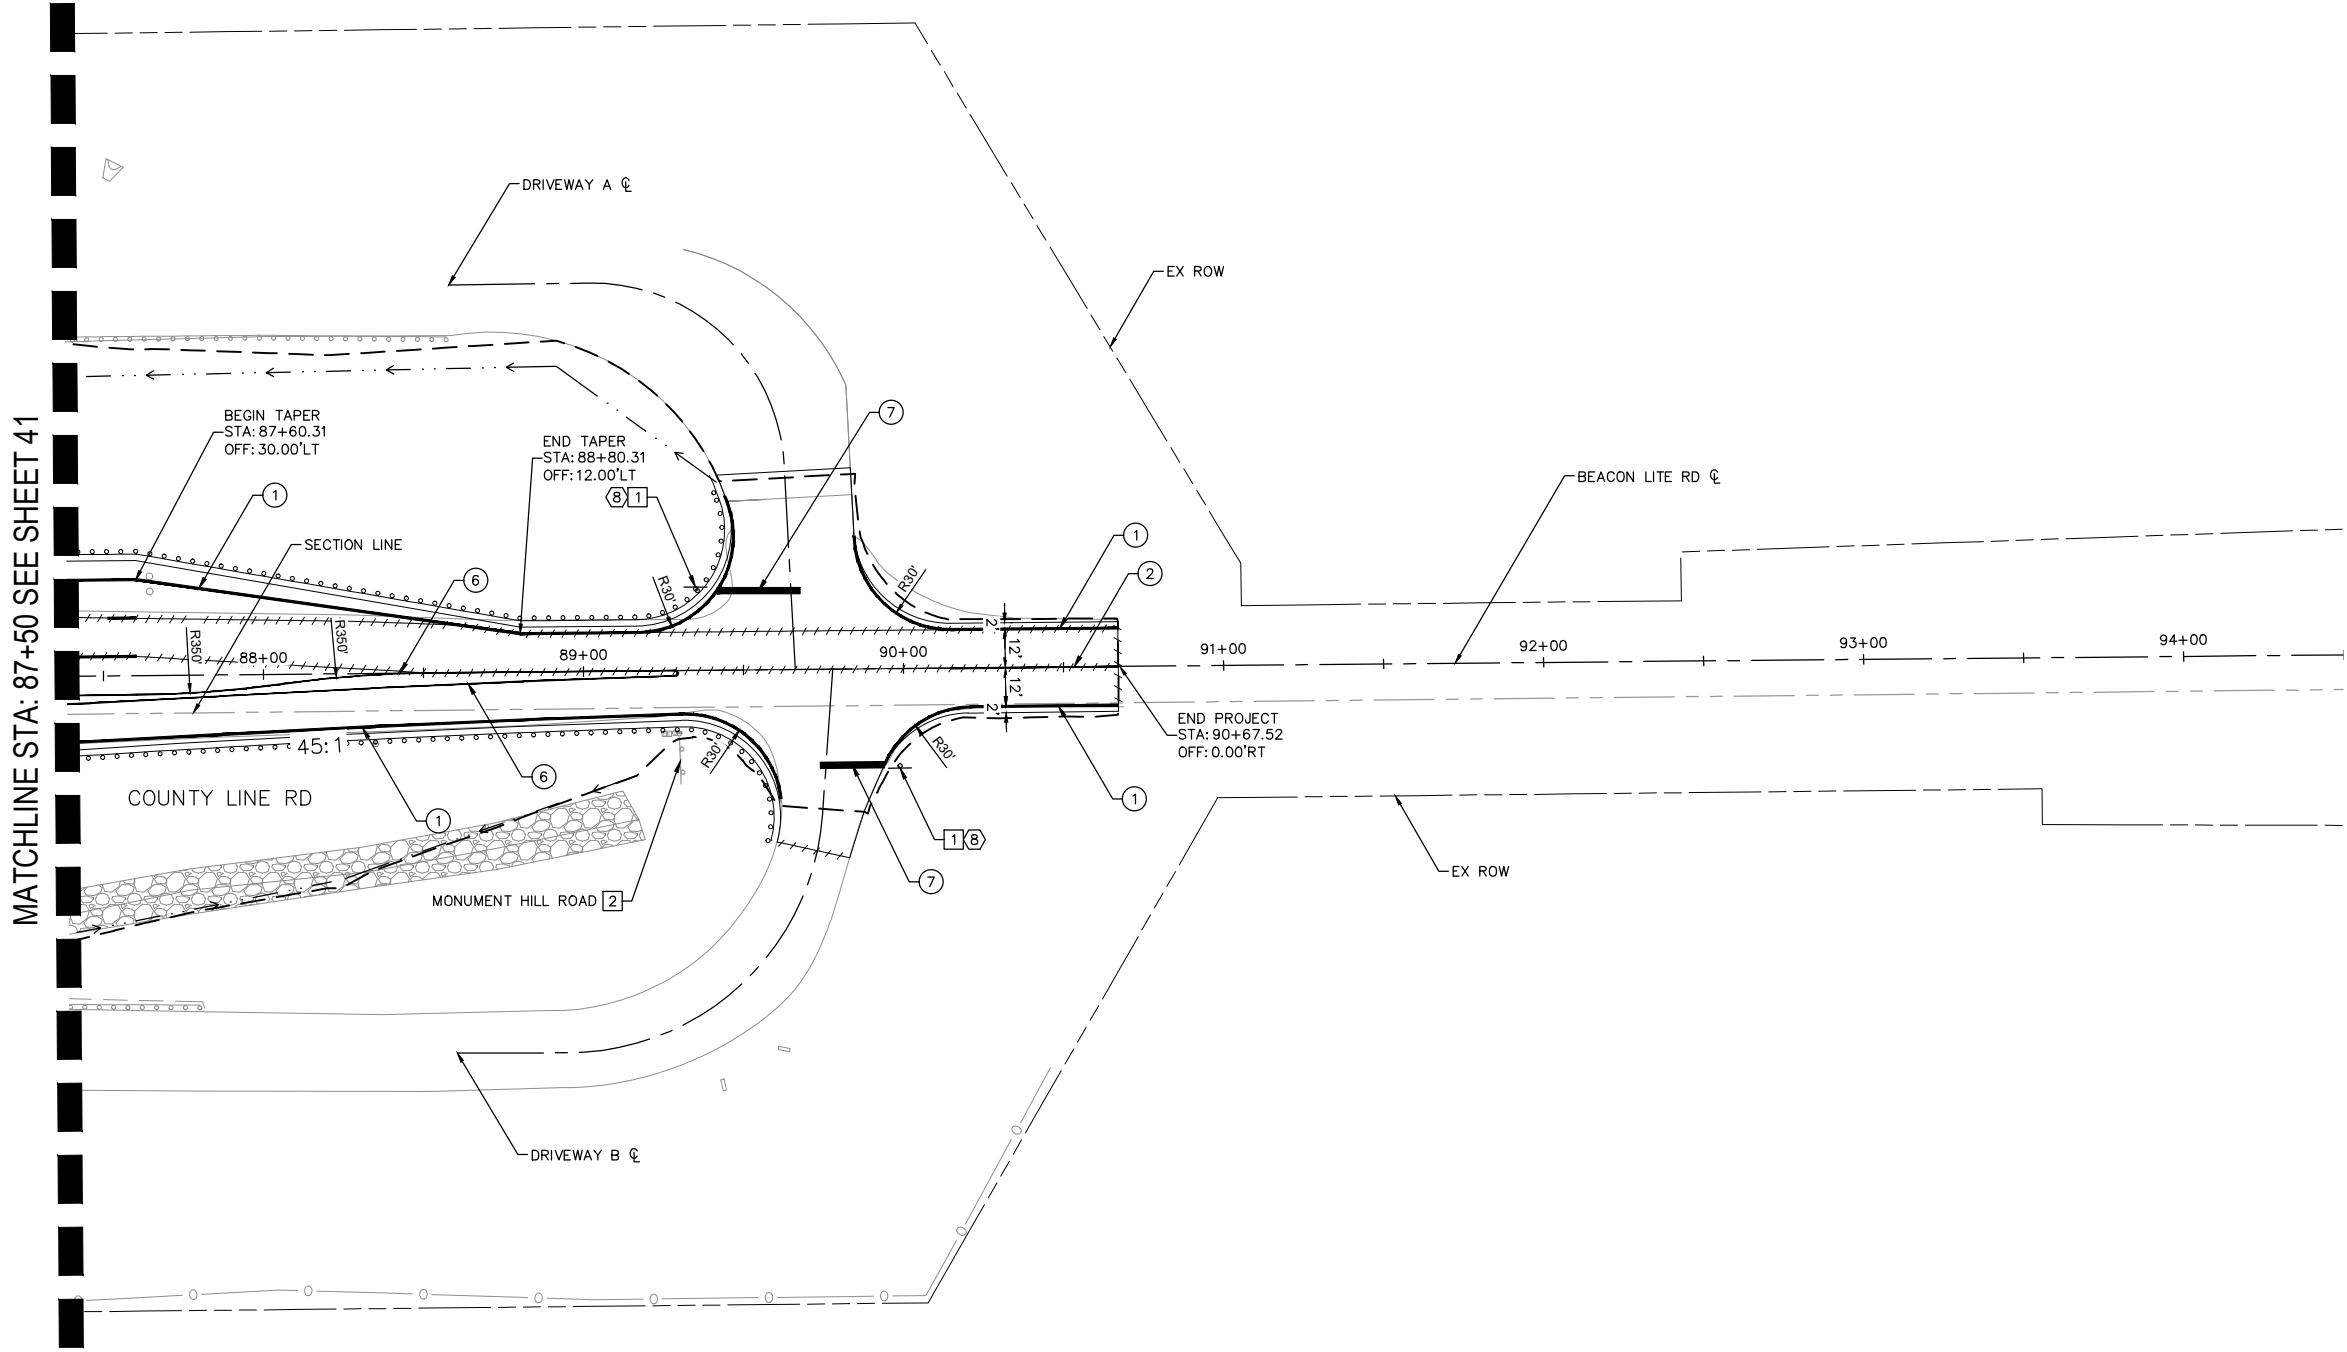

MATCHLINE STA: 87+50 SEE SHEET 41


PROPOSED SIGN LEGEND

 M3-1P 24" X 12" 1	 M3-3P 24" X 12" 2	 M1-1 24" X 24" 3	 M6-3P 21" X 15" 4	 M6-1P 21" X 15" 5	 W4-2 36" X 36" 6	 M6-2PR 21" X 15" 7	 R1-1 30" X 30" 8	 R1-2 48" X 48" 9	 R3-8 30" X 30" 10	 R6-1R 48" X 18" 11	 R3-1 36" X 36" 12	 R4-7 24" X 30" 13	 R5-1 36" X 36" 14	 R3-4 36" X 36" 15	 R3-2 36" X 36" 16	 NORTH 25 SOUTH Denver Colo Spgs 17	 SOUTH 25 NORTH Colo Spgs Denver 18	 R6-1L 48" X 18" 19
 OM3-C 12" X 36" 20	 R5-6 18" X 18" 21	 M4-5 24" X 12" 22	 R3-8a 30" X 48" 23	 M1-5(83) 36" X 36" 24	 M6-2PL 21" X 15" 25	 R9-3 18" X 18" 26												

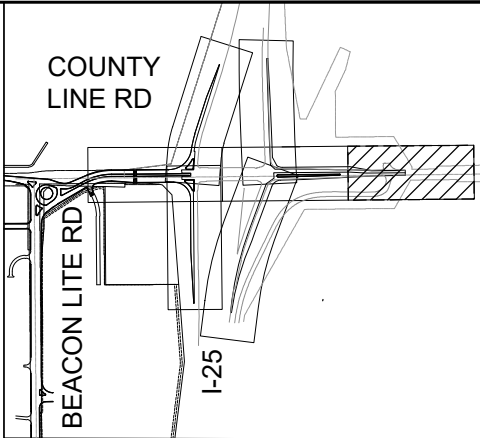

- SIGNING NOTES
- 1 NEW SIGN PANEL WITH NEW POST
 - 2 EXSITING SIGN PANEL AND POST TO BE RESET

- STRIPING NOTES
- 1 EDGE LINE: SOLID WHITE, 4" WIDE
 - 2 SOLID DOUBLE YELLOW LINE: 4" WIDE
 - 3 CHANNELIZING LINE: SOLID WHITE, 8" WIDE
 - 4 LANE LINE: BROKEN WHITE, 4" WIDE - 10' SEGMENTS WITH 30' GAPS
 - 5 LANE LINE: BROKEN WHITE, 4" WIDE - 2' SEGMENTS WITH 6' GAPS
 - 6 LANE LINE: SOLID YELLOW, 4" WIDE
 - 7 STOP BAR: SOLID WHITE, 2' WIDE
 - 8 RIGHT TURN ARROW
 - 9 LEFT TURN ARROW
 - 10 RIGHT-THRU ARROW
 - 12 LEFT-THRU ARROW
 - 13 THRU ARROW
 - INTERSTATE ROUTE SHIELD
 - 14 DIRECTIONAL MARKING
 - 15 "ONLY" MARKING
 - 16 YIELD ARROWS

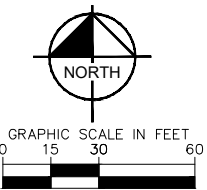

Know what's below.
Call before you dig.

Print Date: 5/19/26
Drawing File Name: cdot-08_signing and markings.dwg
Horiz. Scale: As Noted Vert. Scale: N/A

Kimley»Horn

KIMLEY-HORN AND ASSOCIATES, INC.
6200 SOUTH SYRACUSE WAY
SUITE 300
GREENWOOD VILLAGE, COLORADO 80111
(303) 228-2300

Sheet Revisions		
Date:	Comments:	Init.
(R-X)		
(R-X)		
(R-X)		
(R-X)		

EL PASO COUNTY TRAVEL CENTER
ACCESS PERMIT #XXXXXX

PRELIMINARY
60%
NOT FOR
CONSTRUCTION
OR RECORDING

60% Plans

No Revisions:

Revised:

Void:

EL PASO COUNTY TRAVEL CENTER

PREPARED FOR
BUC-EE'S, LTD.
SIGNING AND MARKING

Designer: APW

Detailer: DJC

Checked By: MPF

Structure

Numbers


Subset Sheet: 4 of 8

Project No./Code

KH 196094002


Sheet Number 42

C:\VACC\ACCDocs\Kimley-Horn\Buc-ees Palmer Lake\Project Files\CADD\PlanSheets\Offsite\OFFSITE CDOT\CDOT-08_SIGNING AND MARKINGS.dwg Peterson-Wall, Ari 5/19/2026 11:38 AM
THIS DOCUMENT, INCLUDING THE CONTENTS AND DESIGNS PRESENTED HEREIN, IS AN INSTRUMENT OF SERVICE, IS INTENDED ONLY FOR THE SPECIFIC PURPOSE AND CLIENT FOR WHICH IT WAS PREPARED, AND NO OTHER USE OR REPRODUCTION OF ANY KIND IS PERMITTED WITHOUT THE WRITTEN AUTHORIZATION AND APPROVAL BY KIMLEY-HORN AND ASSOCIATES, INC. SHALL BE WITHOUT LIABILITY TO KIMLEY-HORN AND ASSOCIATES, INC.

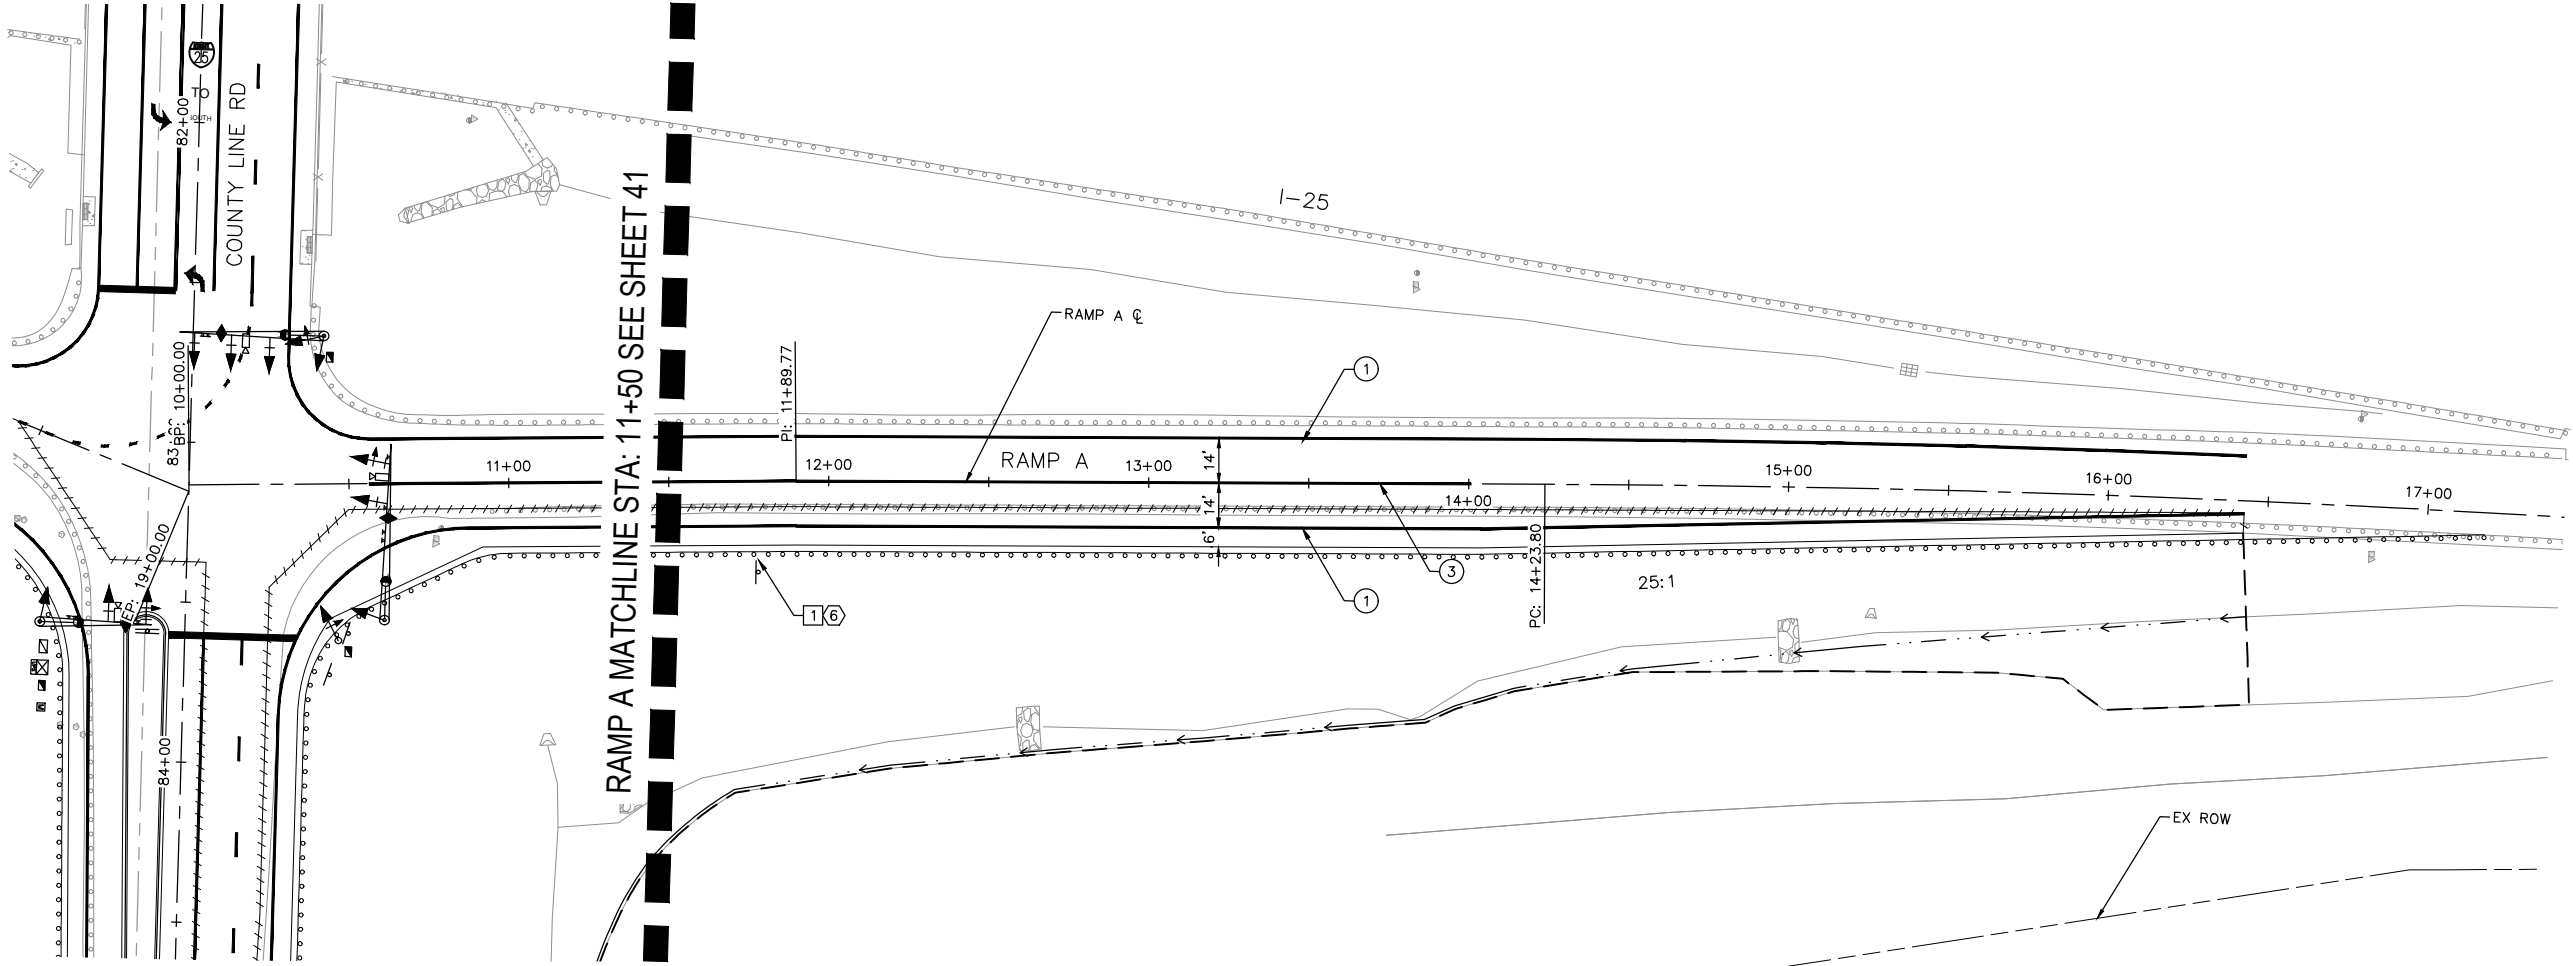

PROPOSED SIGN LEGEND

 M3-1P 24" X 12" ①	 M3-3P 24" X 12" ②	 M1-1 24" X 24" ③	 M6-3P 21" X 15" ④	 M6-1P 21" X 15" ⑤	 W4-2 36" X 36" ⑥	 M6-2PR 21" X 15" ⑦	 R1-1 30" X 30" ⑧	 R1-2 48" X 48" ⑨	 R3-8 30" X 30" ⑩	 R6-1R 48" X 18" ⑪	 R3-1 36" X 36" ⑫	 R4-7 24" X 30" ⑬	 R5-1 36" X 36" ⑭	 R3-4 36" X 36" ⑮	 R3-2 36" X 36" ⑯	 NORTH 25 SOUTH Denver Colo Spgs ⑰	 SOUTH 25 NORTH Colo Spgs Denver ⑱	 R6-1L 48" X 18" ⑲
 OM3-C 12" X 36" ⑳	 R5-6 18" X 18" ㉑	 M4-5 24" X 12" ㉒	 R3-8a 30" X 48" ㉓	 M1-5(83) 36" X 36" ㉔	 M6-2PL 21" X 15" ㉕	 R9-3 18" X 18" ㉖												

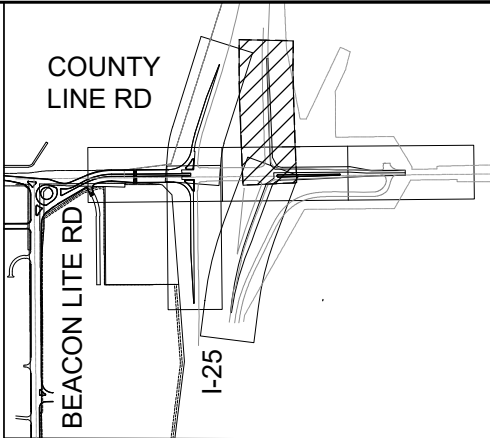


SIGNING NOTES

- ① NEW SIGN PANEL WITH NEW POST
- ② EXSITING SIGN PANEL AND POST TO BE RESET

STRIPING NOTES

- ① EDGE LINE: SOLID WHITE, 4" WIDE
- ② SOLID DOUBLE YELLOW LINE: 4" WIDE
- ③ CHANNELIZING LINE: SOLID WHITE, 8" WIDE
- ④ LANE LINE: BROKEN WHITE, 4" WIDE - 10' SEGMENTS WITH 30' GAPS
- ⑤ LANE LINE: BROKEN WHITE, 4" WIDE - 2' SEGMENTS WITH 6' GAPS
- ⑥ LANE LINE: SOLID YELLOW, 4" WIDE
- ⑦ STOP BAR: SOLID WHITE, 2' WIDE
- ⑧ RIGHT TURN ARROW
- ⑨ LEFT TURN ARROW
- ⑩ RIGHT-THRU ARROW
- ⑫ LEFT-THRU ARROW
- ⑬ THRU ARROW
- INTERSTATE ROUTE SHIELD
- ⑭ DIRECTIONAL MARKING
- ⑮ "ONLY" MARKING
- ⑯ YIELD ARROWS

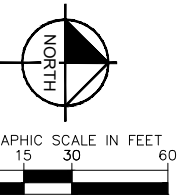

Print Date: 5/19/26
Drawing File Name: cdot-08_signing and markings.dwg
Horiz. Scale: As Noted
Vert. Scale: N/A



Kimley»Horn
KIMLEY-HORN AND ASSOCIATES, INC.
6200 SOUTH SYRACUSE WAY
SUITE 300
GREENWOOD VILLAGE, COLORADO 80111
(303) 228-2300

Sheet Revisions		
Date:	Comments:	Init.
(R-X)		
(R-X)		
(R-X)		
(R-X)		

EL PASO COUNTY TRAVEL CENTER
ACCESS PERMIT #XXXXXX

PRELIMINARY 60% NOT FOR CONSTRUCTION OR RECORDING	60% Plans		EL PASO COUNTY TRAVEL CENTER PREPARED FOR BUC-EE'S, LTD. SIGNING AND MARKING				Project No./Code	
	No Revisions:							
	Revised:		Designer: APW	Structure			KH 196094002	
	Void:		Detailer: DJC	Numbers			Sheet Number 43	
			Checked By: MPF	Subset Sheet:	5	of	8	


C:\VACC\ACCDocs\Kimley-Horn\Buc-ees Palmer Lake\Project_Files\CADD\PlanSheets\Offsite\OFFSITE_CDOT\CDOT-08_SIGNING AND MARKINGS.dwg Peterson-Wall, Ari 5/19/2026 11:38 AM
THIS DOCUMENT, INCLUDING THE CONTENTS AND DESIGN PRESENTED HEREIN, IS AN INSTRUMENT OF SERVICE, IS INTENDED ONLY FOR THE SPECIFIC PURPOSE AND USER FOR WHOM IT WAS PREPARED, AND NO OTHER USE OR REUSE OF ANY PART OF THIS DOCUMENT WITHOUT THE WRITTEN AUTHORIZATION AND ASSURANCE OF KIMLEY-HORN AND ASSOCIATES, INC. SHALL BE WITHOUT LIABILITY TO KIMLEY-HORN AND ASSOCIATES, INC.

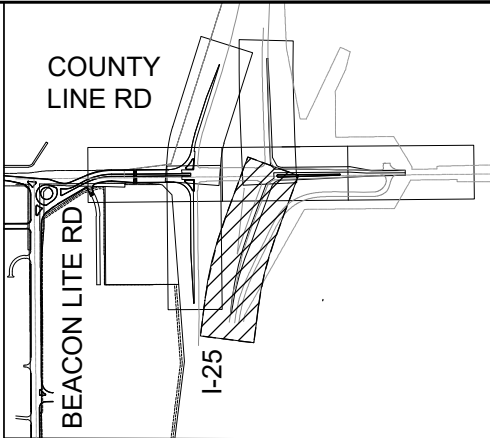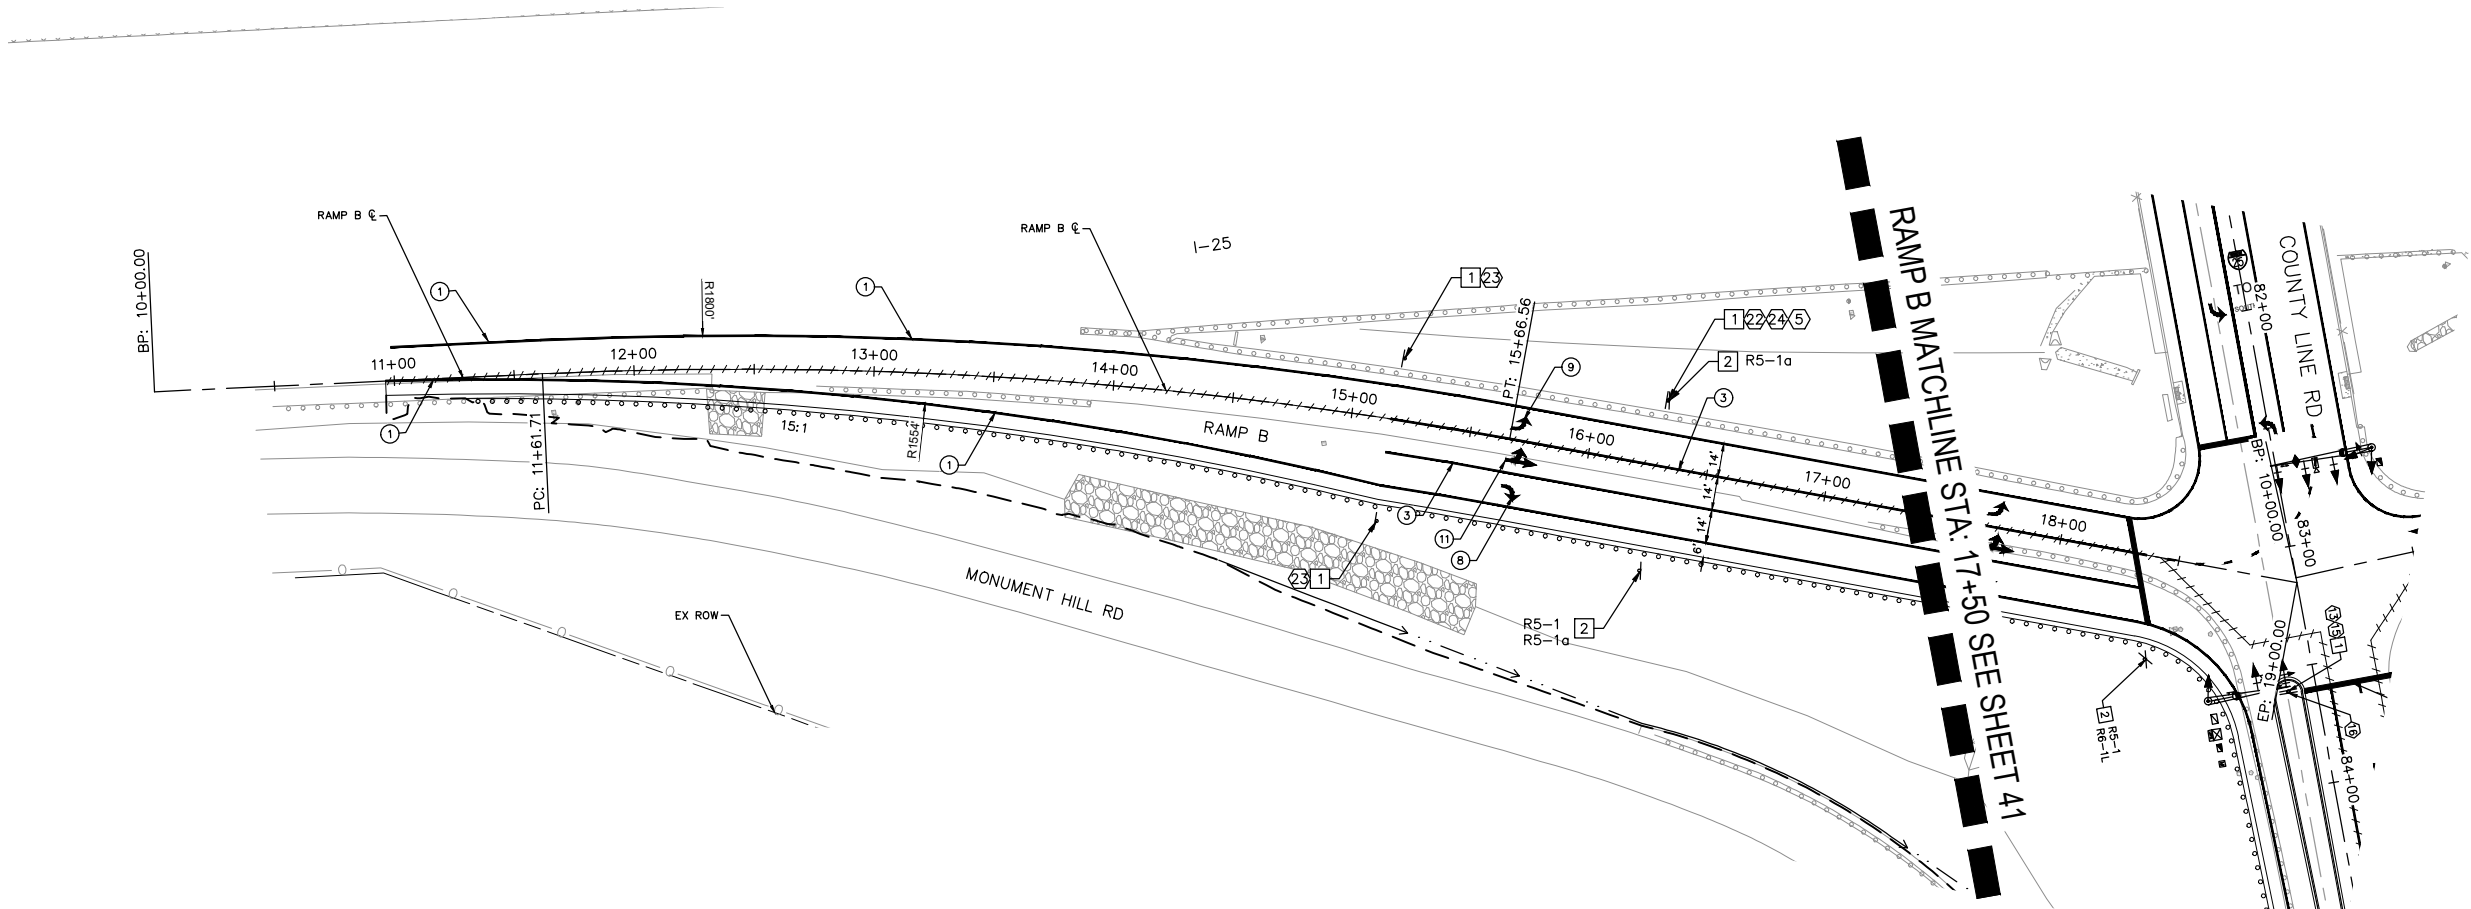

- SIGNING NOTES**
- 1 NEW SIGN PANEL WITH NEW POST
 - 2 EXSITING SIGN PANEL AND POST TO BE RESET
- STRIPING NOTES**
- 1 EDGE LINE: SOLID WHITE, 4" WIDE
 - 2 SOLID DOUBLE YELLOW LINE: 4" WIDE
 - 3 CHANNELIZING LINE: SOLID WHITE, 8" WIDE
 - 4 LANE LINE: BROKEN WHITE, 4" WIDE - 10' SEGMENTS WITH 30' GAPS
 - 5 LANE LINE: BROKEN WHITE, 4" WIDE - 2' SEGMENTS WITH 6' GAPS
 - 6 LANE LINE: SOLID YELLOW, 4" WIDE
 - 7 STOP BAR: SOLID WHITE, 2' WIDE
 - 8 RIGHT TURN ARROW
 - 9 LEFT TURN ARROW
 - 10 RIGHT-THRU ARROW
 - 12 LEFT-THRU ARROW
 - 13 THRU ARROW
 - INTERSTATE ROUTE SHIELD
 - 14 DIRECTIONAL MARKING
 - 15 "ONLY" MARKING
 - 16 YIELD ARROWS

PROPOSED SIGN LEGEND

 M3-1P 24" X 12" 1	 M3-3P 24" X 12" 2	 M1-1 24" X 24" 3	 M6-3P 21" X 15" 4	 M6-1P 21" X 15" 5	 W4-2 36" X 36" 6	 M6-2PR 21" X 15" 7	 R1-1 30" X 30" 8	 R1-2 48" X 48" 9	 R3-8 30" X 30" 10	 R6-1R 48" X 18" 11	 R3-1 36" X 36" 12	 R4-7 24" X 30" 13	 R5-1 36" X 36" 14	 R3-4 36" X 36" 15	 R3-2 36" X 36" 16	 M3-1P 24" X 12" 17	 M3-3P 24" X 12" 18	 R6-1L 48" X 18" 19
 OM3-C 12" X 36" 20	 R5-6 18" X 18" 21	 M4-5 24" X 12" 22	 R3-8a 30" X 48" 23	 M1-5(83) 36" X 36" 24	 M6-2PL 21" X 15" 25	 R9-3 18" X 18" 26												

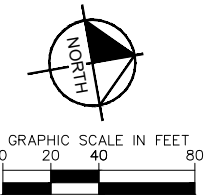

Print Date: 5/19/26
Drawing File Name: cdot-08_signing and markings.dwg
Horiz. Scale: As Noted
Vert. Scale: N/A


Kimley»Horn
KIMLEY-HORN AND ASSOCIATES, INC.
6200 SOUTH SYRACUSE WAY
SUITE 300
GREENWOOD VILLAGE, COLORADO 80111
(303) 228-2300

Sheet Revisions			
Date:	Comments:	Init.	
(R-X)			
(R-X)			
(R-X)			
(R-X)			



EL PASO COUNTY TRAVEL CENTER
ACCESS PERMIT #XXXXXX

PRELIMINARY 60% NOT FOR CONSTRUCTION OR RECORDING	60% Plans	EL PASO COUNTY TRAVEL CENTER PREPARED FOR BUC-EE'S, LTD. SIGNING AND MARKING				Project No./Code
	No Revisions:					
	Revised:	Designer: APW	Structure			KH 196094002
	Void:	Detailer: DJC	Numbers			Sheet Number 44
		Checked By: MPF	Subset Sheet: 6 of 8			


C:\VACC\ACCDocs\Kimley-Horn\Buc-ees Palmer Lake\Project Files\CADD\PlanSheets\Offsite\CDOT\CDOT-08_SIGNING AND MARKINGS.dwg Peterson-Wall, Ari 5/19/2026 11:38 AM
THIS DOCUMENT, INCLUDING THE CONTENTS AND DESIGN PRESENTED HEREIN, IS AN INSTRUMENT OF SERVICE, IS INTENDED ONLY FOR THE SPECIFIC PURPOSE AND USER FOR WHOM IT WAS PREPARED, AND NO OTHER USE OR REUSE OF ANY PART OF THIS DOCUMENT WITHOUT WRITTEN AUTHORIZATION AND AGREEMENT BY KIMLEY-HORN AND ASSOCIATES, INC. SHALL BE WITHOUT LIABILITY TO KIMLEY-HORN AND ASSOCIATES, INC.

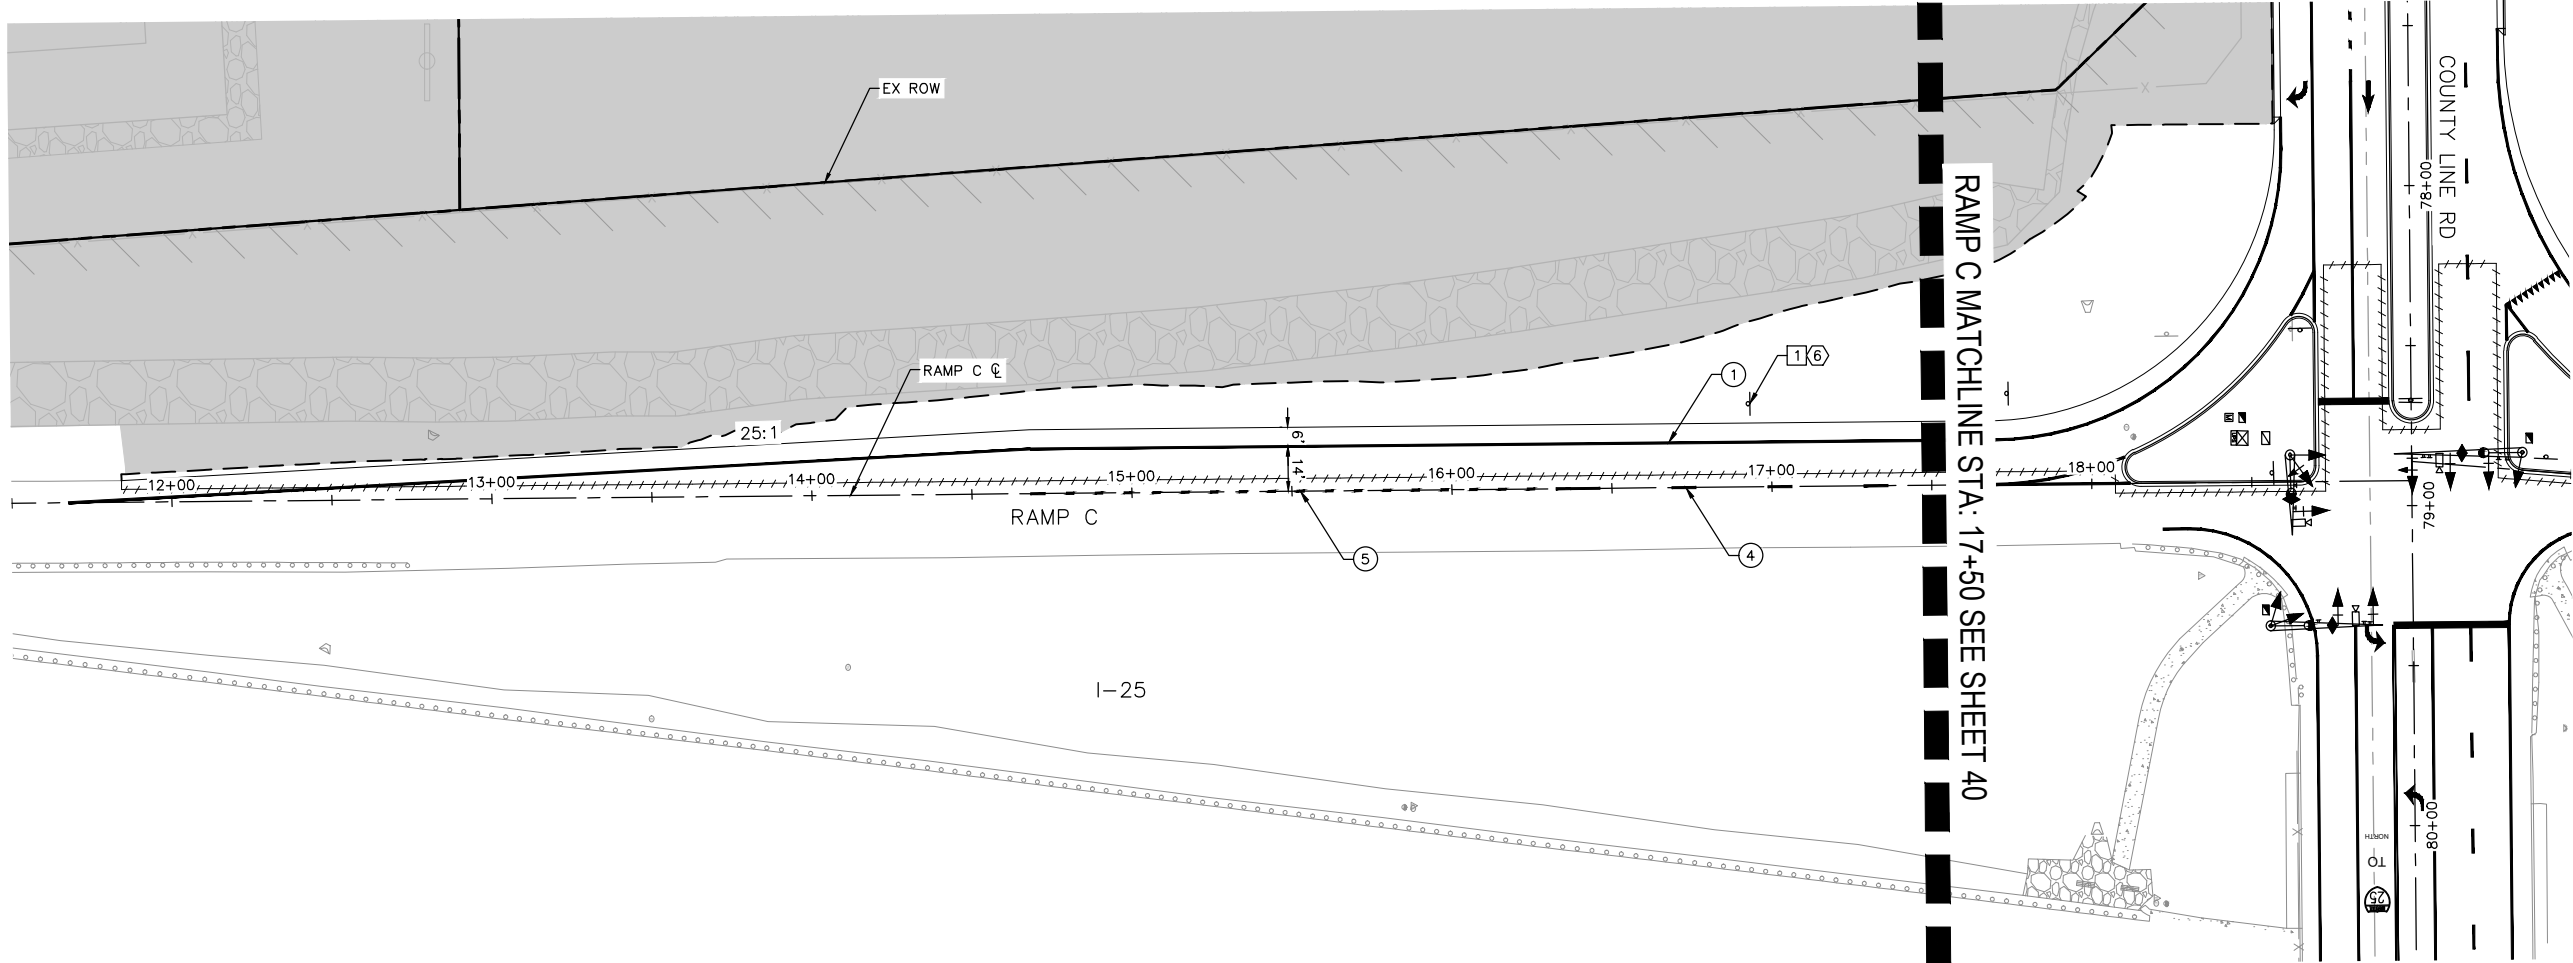

PROPOSED SIGN LEGEND

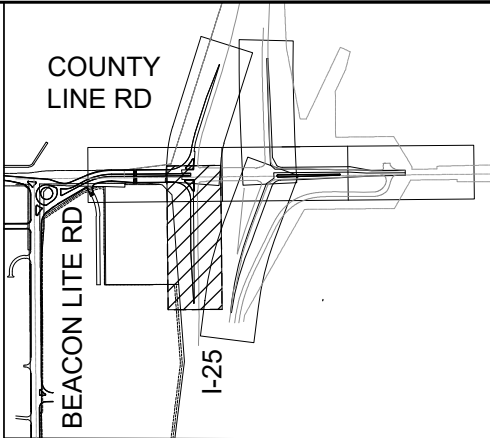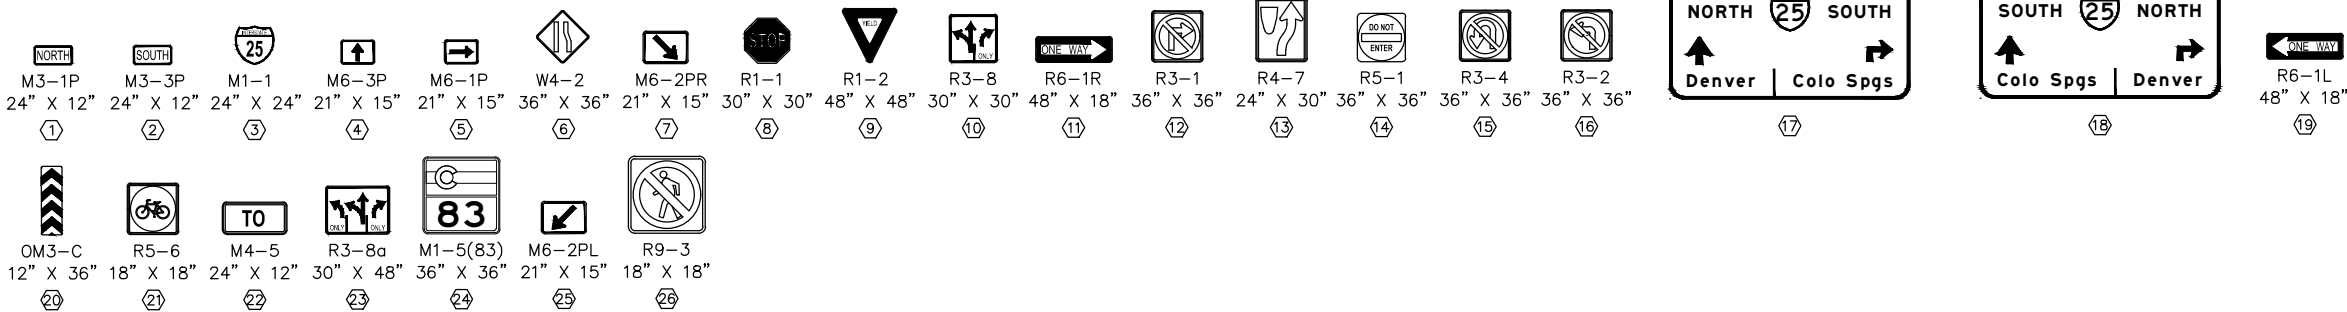

- SIGNING NOTES**
- 1 NEW SIGN PANEL WITH NEW POST
 - 2 EXSITING SIGN PANEL AND POST TO BE RESET
- STRIPING NOTES**
- 1 EDGE LINE: SOLID WHITE, 4" WIDE
 - 2 SOLID DOUBLE YELLOW LINE: 4" WIDE
 - 3 CHANNELIZING LINE: SOLID WHITE, 8" WIDE
 - 4 LANE LINE: BROKEN WHITE, 4" WIDE - 10' SEGMENTS WITH 30' GAPS
 - 5 LANE LINE: BROKEN WHITE, 4" WIDE - 2' SEGMENTS WITH 6' GAPS
 - 6 LANE LINE: SOLID YELLOW, 4" WIDE
 - 7 STOP BAR: SOLID WHITE, 2' WIDE
 - 8 RIGHT TURN ARROW
 - 9 LEFT TURN ARROW
 - 10 RIGHT-THRU ARROW
 - 12 LEFT-THRU ARROW
 - 13 THRU ARROW
 - INTERSTATE ROUTE SHIELD
 - 14 DIRECTIONAL MARKING
 - 15 "ONLY" MARKING
 - 16 YIELD ARROWS

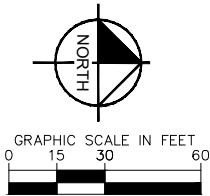

Print Date: 5/19/26
Drawing File Name: cdot-08_signing and markings.dwg
Horiz. Scale: As Noted
Vert. Scale: N/A


Kimley»Horn
KIMLEY-HORN AND ASSOCIATES, INC.
6200 SOUTH SYRACUSE WAY
SUITE 300
GREENWOOD VILLAGE, COLORADO 80111
(303) 228-2300

Sheet Revisions		
Date:	Comments:	Init.
(R-X)		
(R-X)		
(R-X)		
(R-X)		

EL PASO COUNTY TRAVEL CENTER
ACCESS PERMIT #XXXXXX

PRELIMINARY 60% NOT FOR CONSTRUCTION OR RECORDING	60% Plans	EL PASO COUNTY TRAVEL CENTER PREPARED FOR BUC-EE'S, LTD. SIGNING AND MARKING				Project No./Code
	No Revisions:					
	Revised:	Designer: APW	Structure			KH 196094002
	Void:	Detailer: DJC	Numbers			Sheet Number 45
		Checked By: MPF	Subset Sheet: 7 of 8			

C:\VACC\ACCDocs\Kimley-Horn\Buc-ees Palmer Lake\Project Files\CADD\PlanSheets\Offsite\OFFSITE CDOT\CDOT-08_SIGNING AND MARKINGS.dwg Peterson-Wall, Ari 5/19/2026 11:38 AM
THIS DOCUMENT, INCLUDING THE CONTENTS AND DESIGN PRESENTED HEREIN, IS AN INSTRUMENT OF SERVICE, IS INTENDED ONLY FOR THE SPECIFIC PURPOSE AND CLIENT FOR WHICH IT WAS PREPARED, AND NO OTHER USE OR REUSE OF ANY PART OF THIS DOCUMENT IS PERMITTED WITHOUT THE WRITTEN AUTHORIZATION AND APPROVAL OF KIMLEY-HORN AND ASSOCIATES, INC. SHALL BE WITHOUT LIABILITY TO KIMLEY-HORN AND ASSOCIATES, INC.

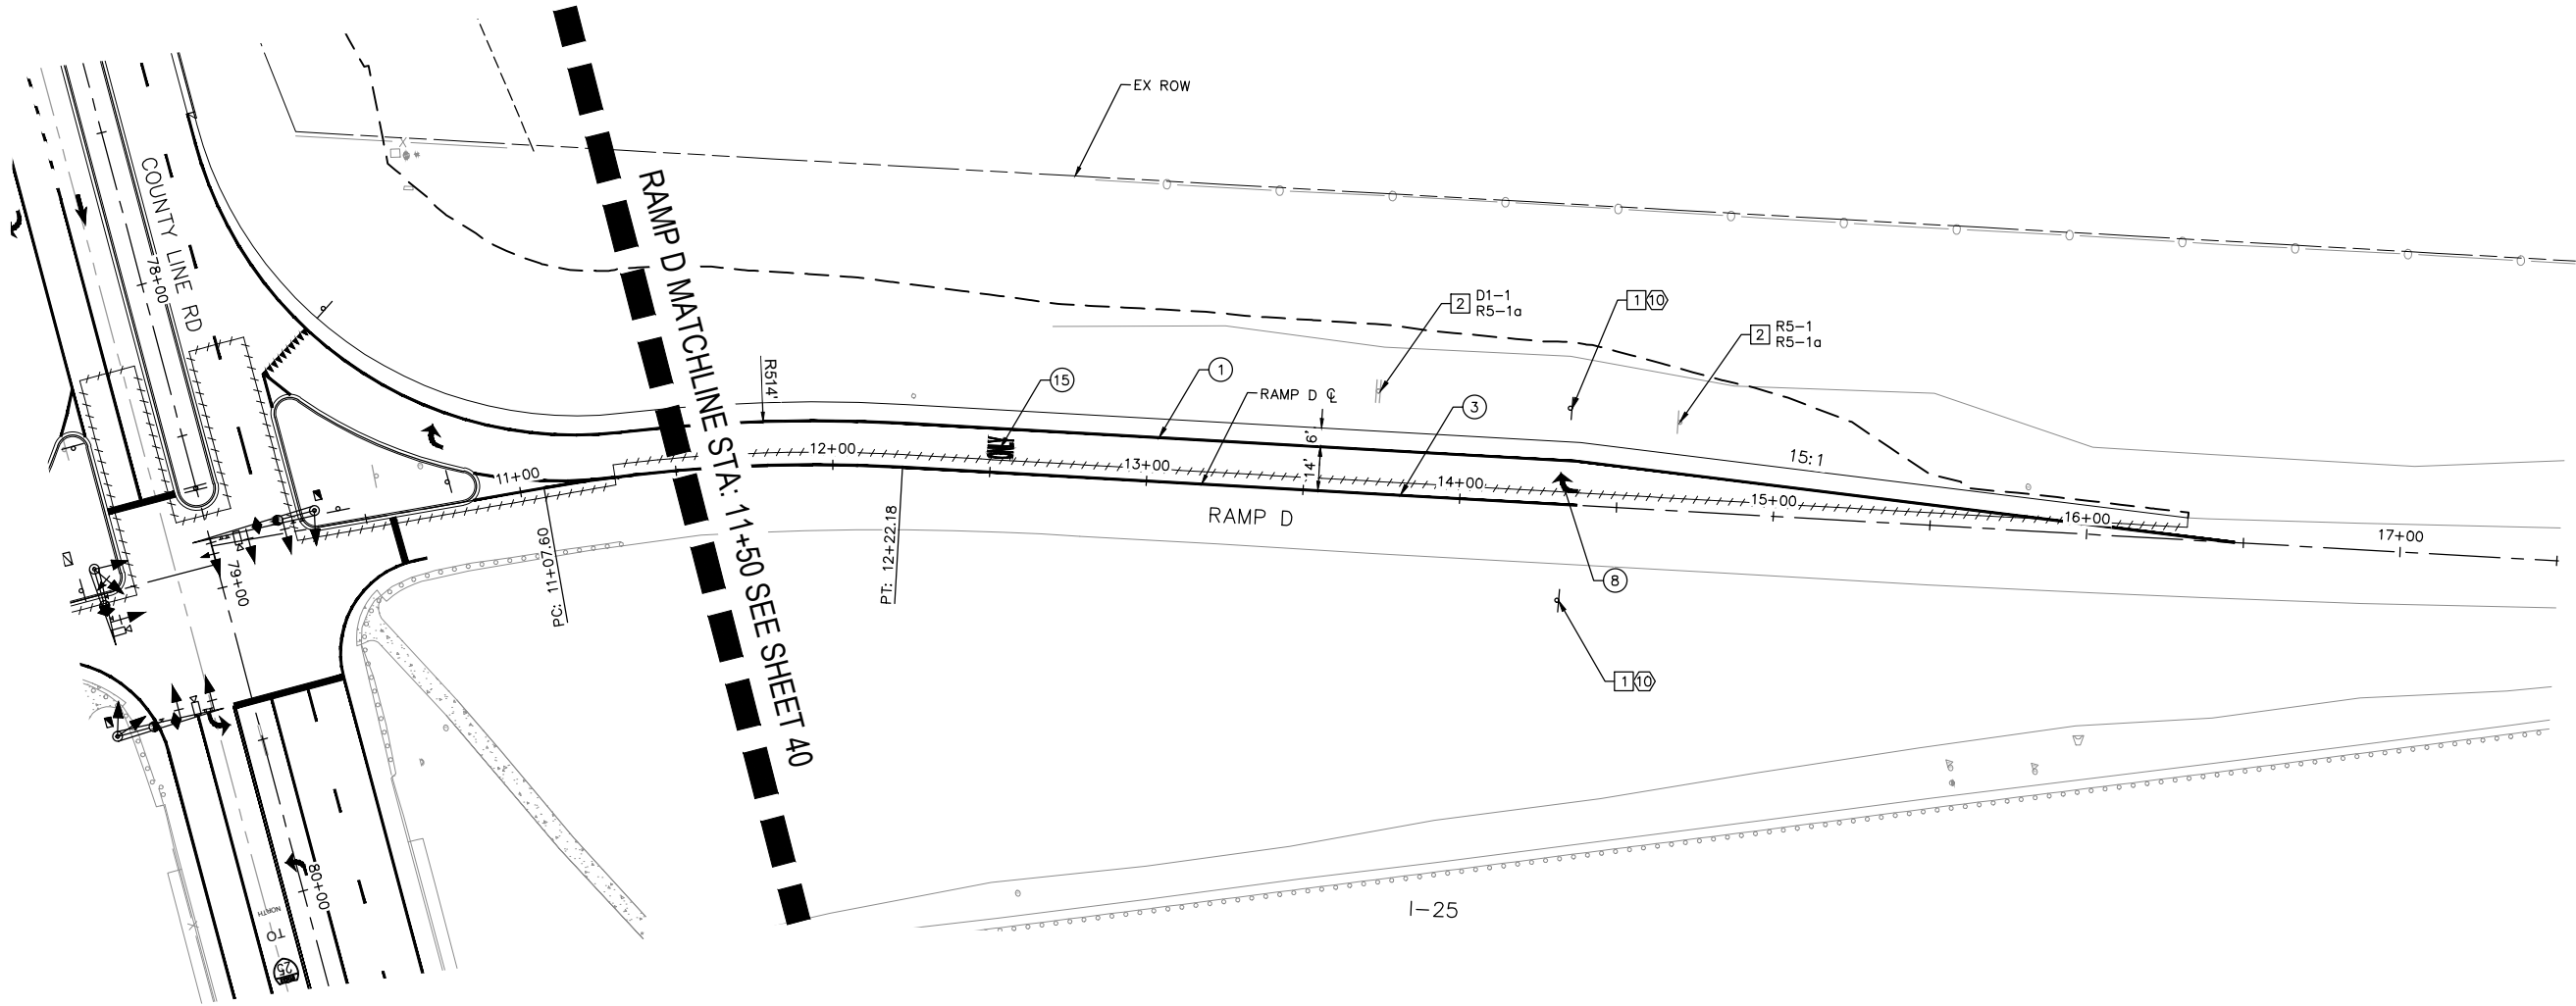

PROPOSED SIGN LEGEND

 M3-1P 24" X 12"	 M3-3P 24" X 12"	 M1-1 24" X 24"	 M6-3P 21" X 15"	 M6-1P 21" X 15"	 W4-2 36" X 36"	 M6-2PR 21" X 15"	 R1-1 30" X 30"	 R1-2 48" X 48"	 R3-8 30" X 30"	 R6-1R 48" X 18"	 R3-1 36" X 36"	 R4-7 24" X 30"	 R5-1 36" X 36"	 R3-4 36" X 36"	 R3-2 36" X 36"	 M3-1P 24" X 12"	 M3-3P 24" X 12"	 M1-1 24" X 24"	 M6-3P 21" X 15"	 M6-1P 21" X 15"	 W4-2 36" X 36"	 M6-2PR 21" X 15"	 R1-1 30" X 30"	 R1-2 48" X 48"	 R3-8 30" X 30"	 R6-1R 48" X 18"	 R3-1 36" X 36"	 R4-7 24" X 30"	 R5-1 36" X 36"	 R3-4 36" X 36"	 R3-2 36" X 36"
 OM3-C 12" X 36"	 R5-6 18" X 18"	 M4-5 24" X 12"	 R3-8a 30" X 48"	 M1-5(83) 36" X 36"	 M6-2PL 21" X 15"	 R9-3 18" X 18"	 M3-1P 24" X 12"	 M3-3P 24" X 12"	 M1-1 24" X 24"	 M6-3P 21" X 15"	 M6-1P 21" X 15"	 W4-2 36" X 36"	 M6-2PR 21" X 15"	 R1-1 30" X 30"	 R1-2 48" X 48"	 R3-8 30" X 30"	 R6-1R 48" X 18"	 R3-1 36" X 36"	 R4-7 24" X 30"	 R5-1 36" X 36"	 R3-4 36" X 36"	 R3-2 36" X 36"									

M3-1P
24" X 12"

M3-3P
24" X 12"

M1-1
24" X 24"

M6-3P
21" X 15"

M6-1P
21" X 15"

W4-2
36" X 36"

M6-2PR
21" X 15"

R1-1
30" X 30"

R1-2
48" X 48"

R3-8
30" X 30"

R6-1R
48" X 18"

R3-1
36" X 36"

R4-7
24" X 30"

R5-1
36" X 36"

R3-4
36" X 36"

R3-2
36" X 36"

M3-1P
24" X 12"

M3-3P
24" X 12"

M1-1
24" X 24"

M6-3P
21" X 15"

M6-1P
21" X 15"

W4-2
36" X 36"

M6-2PR
21" X 15"

R1-1
30" X 30"

R1-2
48" X 48"

R3-8
30" X 30"

R6-1R
48" X 18"


R3-1
36" X 36"

R4-7
24" X 30"

R5-1
36" X 36"

R3-4
36" X 36"

R3-2
36" X 36"

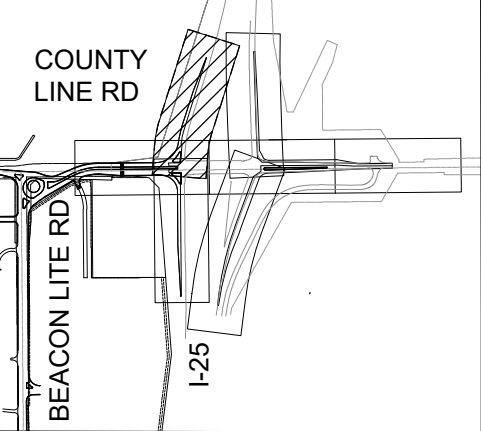

- SIGNING NOTES**
- 1 NEW SIGN PANEL WITH NEW POST
 - 2 EXSITING SIGN PANEL AND POST TO BE RESET
- STRIPING NOTES**
- 1 EDGE LINE: SOLID WHITE, 4" WIDE
 - 2 SOLID DOUBLE YELLOW LINE: 4" WIDE
 - 3 CHANNELIZING LINE: SOLID WHITE, 8" WIDE
 - 4 LANE LINE: BROKEN WHITE, 4" WIDE - 10' SEGMENTS WITH 30' GAPS
 - 5 LANE LINE: BROKEN WHITE, 4" WIDE - 2' SEGMENTS WITH 6' GAPS
 - 6 LANE LINE: SOLID YELLOW, 4" WIDE
 - 7 STOP BAR: SOLID WHITE, 2' WIDE
 - 8 RIGHT TURN ARROW
 - 9 LEFT TURN ARROW
 - 10 RIGHT-THRU ARROW
 - 12 LEFT-THRU ARROW
 - 13 THRU ARROW
 - INTERSTATE ROUTE SHIELD
 - 14 DIRECTIONAL MARKING
 - 15 "ONLY" MARKING
 - 16 YIELD ARROWS

NORTH




0 15 30 60

Know what's below.
Call before you dig.

Print Date: 5/19/26		(R-X) (R-X) (R-X) (R-X)	Sheet Revisions			EL PASO COUNTY TRAVEL CENTER ACCESS PERMIT #XXXXXX	PRELIMINARY 60% NOT FOR CONSTRUCTION OR RECORDING	60% Plans	EL PASO COUNTY TRAVEL CENTER PREPARED FOR BUC-EE'S, LTD. SIGNING AND MARKING				Project No./Code	
Drawing File Name: cdot-08_signing and markings.dwg			Date:	Comments:	Init.			No Revisions:						
Horiz. Scale: As Noted			Vert. Scale: N/A											
Kimley»»Horn KIMLEY-HORN AND ASSOCIATES, INC. 6200 SOUTH SYRACUSE WAY SUITE 300 GREENWOOD VILLAGE, COLORADO 80111 (303) 228-2300														
								Revised:	Designer: APW	Structure	KH 196094002			
								Detailer: DJC	Numbers					
								Void:	Checked By: MPF	Subset Sheet: 8 of 8	Sheet Number 46			

C:\ACC\ACCDocs\Kimley-Horn\Buc-ees Palmer Lake\Project Files\CADD\PlanSheets\Offsite\OFFSITE EL PASO COUNTY EPC-7.5_SIGNAL PLANS.dwg Peterson-Wall, Ari. 5/19/2026 11:39 AM
THIS DOCUMENT, INCLUDING THE CONTENTS AND DESIGN PRESENTED HEREIN, IS AN INSTRUMENT OF SERVICE. IT IS INTENDED ONLY FOR THE SPECIFIC PURPOSE AND CLIENT FOR WHOM IT WAS PREPARED. NO OTHER REUSE OF AND MODIFICATION TO THIS DOCUMENT WITHOUT THE WRITTEN AUTHORIZATION OF KIMLEY-HORN AND ASSOCIATES, INC. SHALL BE WITHOUT LIABILITY TO KIMLEY-HORN AND ASSOCIATES, INC.

LEGEND

   -  TRAFFIC SIGNAL POLE, FOUNDATION AND MAST ARM
-  LEFT-TURN TRAFFIC SIGNAL HEAD WITH BACKPLATE
-  LEFT-TURN TRAFFIC SIGNAL HEAD WITHOUT BACKPLATE
-  TRAFFIC SIGNAL HEAD WITH BACKPLATE
-  TRAFFIC SIGNAL HEAD WITHOUT BACKPLATE
-  LUMINAIRE
-  SIGNAL POLE/MAST ARM MOUNTED SIGN
-  OPTICOM DETECTOR
-  ITERIS VANTAGE VIDEO DETECTION SENSOR
-  PULL BOX TYPE 4 - (24"x36"x24")
-  PULL BOX TYPE 5 - (30"x48"x24")
-  POWER METER
-  CABINET WITH UNINTERRUPTED POWER SUPPLY
-  CONNECTION TO POWER SOURCE
-  CONDUIT
- FLOW DIRECTION ARROWS (DIAGRAMMATIC ONLY)

SIGNAL NOTES

- 1 FURNISH AND INSTALL MAST ARM MOUNTED SIGN.
- 2 FURNISH AND INSTALL NEW 24"x36"x24" TYPE FOUR PULL BOX (SIGNAL COMPONENT PULL BOX).
- 3 FURNISH AND INSTALL NEW 30"x48"x24" TYPE FIVE PULL BOX.
- 4 FURNISH AND INSTALL TRAFFIC SIGNAL POLE, MAST ARM, AND FOUNDATION PER CDOT STANDARDS S-614-40 & S-614-40A. SIGNAL POLE SHALL BE HOT DIPPED GALVANIZED INSIDE AND OUT ACCORDING TO ASTM A123. POLE LOCATIONS TO BE FIELD VERIFIED WITH CDOT PRIOR TO INSTALLATION.
- 5 FURNISH AND INSTALL ITERIS VANTAGE NEXT WITH VECTOR VIDEO DETECTION SYSTEM ON CDOT STYLE BRACKET ON TRAFFIC SIGNAL POLE. DETECTION SHALL BE PROVIDED FOR PRESENCE AT ALL STOP BARS. FINAL LOCATION, POSITION, HEIGHT, AND MOUNTING REQUIREMENTS OF THE DETECTOR SHALL BE PER THE MANUFACTURER'S RECOMMENDATIONS.
- 6 FURNISH AND INSTALL TYPE 332D CABINET WITH CLARY BACKUP BATTERY, UNINTERRUPTED POWER SUPPLY, 2018 KCLIP CONFLICT MONITOR, FOUNDATION AND TYPE 2070 LC CONTROLLER PER CDOT STANDARD AND SPECIFICATIONS.
- 7 COORDINATE ELECTRICAL CONNECTION WITH ELECTRIC SERVICE PROVIDER. INSTALL NEW METER AND OBTAIN ADDRESS FROM EL PASO COUNTY.
- 8 FURNISH AND INSTALL ELECTRIC PEDESTAL SERVICE.
- 9 FURNISH AND INSTALL EMERGENCY VEHICLE PREEMPTION (OPTICOM).
- 10 FURNISH AND INSTALL LUMINAIRE ON 15' LUMINAIRE ARM PER CDOT STANDARD S-614-40. LUMINAIRE SHALL BE MOUNTED AT 40' MOUNTING HEIGHT.



NOTES

1. SIGNAL PHASING SHOWN IS FOR REFERENCE ONLY. CONTRACTOR SHALL CONTACT CDOT TO COORDINATE SIGNAL TIMING. CDOT TO OWN AND OPERATE SIGNAL.
2. CONTRACTOR SHALL SUBMIT SHOP DRAWINGS REVIEWED BY THE ENGINEER OF RECORD TO CDOT STAFF BRIDGE FOR REVIEW PRIOR TO FABRICATION OF TRAFFIC SIGNALS. SHOP DRAWINGS SHALL NOT BE RETURNED TO THE FABRICATOR PRIOR TO REVIEW BY CDOT STAFF BRIDGE. SHOP DRAWINGS SHALL BE CREATED FROM THE CURRENT NON PROJECT SPECIFIC TRAFFIC SIGNAL SHOP DRAWINGS FOR S-614-40 AND S-614-40A ON FILE WITH CDOT STAFF BRIDGE FOR INSTALLATION WITHIN CDOT RIGHT OF WAY.
3. IF BEDROCK IS ENCOUNTERED DURING CAISSON EXCAVATION, CONTRACTOR SHALL CONTACT ENGINEER OF RECORD.
4. ALL SIGNAL HEADS SHOULD HAVE PELCO AIROFLEX BACKPLATES UNLESS OTHERWISE NOTED.
5. ALL PROPOSED CONDUIT IS TRENCHED UNLESS OTHERWISE STATED.






PROPOSED PHASE DIAGRAM




PROPOSED SIGN LEGEND

  -  1 VARIES
I-25 SOUTH
-  2 VARIES
PALMER DIVIDE RD
-  3 R3-2L
(36"x36")
-  4 R3-2R
(36"x36")
-  5 R3-5L
(30"x36")
ONLY
-  6 R3-6L
(30"x36")
-  7 R10-27A
(30"x36")
LEFT TURN
YIELD
ON FLASHING
YELLOW
ARROW
-  8 I-25
NORTH SIGN

PROPOSED SIGNAL FACES

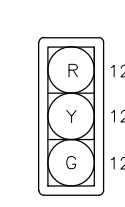 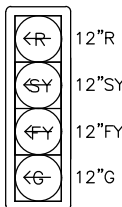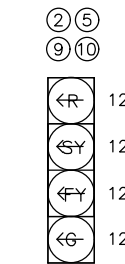 -  12"R
12"Y
12"G
-  12"R
12"Y
12"G
-  12"R
12"SY
12"FY
12"G
-  12"R
12"SY
12"FY
12"G
-  12"R
12"Y
12"G
-  12"R
12"Y
12"G

SIGNAL POLE SCHEDULE - PALMER DIVIDE ROAD & I-25 SB			
POLE NUMBER	MA-1	MA-2	MA-3
MAST ARM LENGTH	25'	40'	35'
FND. DIAMETER	36"	36"	36"
FND. DEPTH	19'	19'	19'
NORTHING/EASTING	N: 473324.96 E 181406.42	N: 473397.52 E 181405.63	N: 473318.94 E 181459.83
DESIGN STANDARD	CDOT S-614-40A	CDOT S-614-40A	CDOT S-614-40A
APPROXIMATE TOP OF CAISSON ELEVATION	MATCH PROPOSED	MATCH PROPOSED	MATCH PROPOSED

 

Print Date: 5/19/26

Drawing File Name: epc-7.5_signal plans.dwg

Horiz. Scale: 1/10' = 1" Vert. Scale: N/A

Kimley»Horn

KIMLEY-HORN AND ASSOCIATES, INC.
6200 SOUTH SYRACUSE WAY
SUITE 300
GREENWOOD VILLAGE, COLORADO 80111
(303) 228-2300

Sheet Revisions

Date:	Comments:	Init.

EL PASO COUNTY TRAVEL CENTER
ACCESS PERMIT #XXXXXX

PRELIMINARY

60%

NOT FOR
CONSTRUCTION
OR RECORDING

60% Plans

No Revisions:

Revised:

Void:

EL PASO COUNTY TRAVEL CENTER

PREPARED FOR
BUC-EE'S, LTD.

SIGNAL PLAN: PALMER DIVIDE RD & I-25 SB

Designer: MG

Detailer: IMY

Checked By: MEC

Structure

Numbers

Subset Sheet: 1 of 2






Project No./Code

KH 196094002

Sheet Number 47

C:\ACC\ACCDocs\Kimley-Horn\Buc-ees Palmer Lake\Project Files\CADD\PlanSheets\Offsite\OFFSITE EL PASO COUNTY EPC-7.5 SIGNAL PLANS.dwg Peterson-Wall, Ari. 5/19/2026 11:39 AM
THIS DOCUMENT, WHEN USED IN CONNECTION WITH THE CONSULTING SERVICES PROVIDED HEREIN, IS AN INSTRUMENT OF SERVICE. NO WARRANTIES OR GUARANTEES ARE MADE BY THE CONSULTING ENGINEER OR ASSOCIATES, INC. SHALL BE WITHOUT LIABILITY TO KIMLEY-HORN AND ASSOCIATES, INC.

LEGEND

     -  TRAFFIC SIGNAL POLE, FOUNDATION AND MAST ARM
-  LEFT-TURN TRAFFIC SIGNAL HEAD WITH BACKPLATE
-  LEFT-TURN TRAFFIC SIGNAL HEAD WITHOUT BACKPLATE
-  TRAFFIC SIGNAL HEAD WITH BACKPLATE
-  TRAFFIC SIGNAL HEAD WITHOUT BACKPLATE
-  LUMINAIRE
-  SIGNAL POLE/MAST ARM MOUNTED SIGN
-  OPTICOM DETECTOR
-  ITERIS VANTAGE VIDEO DETECTION SENSOR
-  PULL BOX TYPE 4 - (24"x36"x24")
-  PULL BOX TYPE 5 - (30"x48"x24")
-  POWER METER
-  CABINET WITH UNINTERRUPTED POWER SUPPLY
-  CONNECTION TO POWER SOURCE
-  CONDUIT
-  FLOW DIRECTION ARROWS (DIAGRAMMATIC ONLY)


SIGNAL NOTES

- 1 FURNISH AND INSTALL MAST ARM MOUNTED SIGN.
- 2 FURNISH AND INSTALL NEW 24"x36"x24" TYPE FOUR PULL BOX (SIGNAL COMPONENT PULL BOX).
- 3 FURNISH AND INSTALL NEW 30"x48"x24" TYPE FIVE PULL BOX.
- 4 FURNISH AND INSTALL TRAFFIC SIGNAL POLE, MAST ARM, AND FOUNDATION PER CDOT STANDARDS S-614-40 & S-614-40A. SIGNAL POLE SHALL BE HOT DIPPED GALVANIZED INSIDE AND OUT ACCORDING TO ASTM A123. POLE LOCATIONS TO BE FIELD VERIFIED WITH CDOT PRIOR TO INSTALLATION.
- 5 FURNISH AND INSTALL ITERIS VANTAGE NEXT WITH VECTOR VIDEO DETECTION SYSTEM ON CDOT STYLE BRACKET ON TRAFFIC SIGNAL POLE. DETECTION SHALL BE PROVIDED FOR PRESENCE AT ALL STOP BARS. FINAL LOCATION, POSITION, HEIGHT, AND MOUNTING REQUIREMENTS OF THE DETECTOR SHALL BE PER THE MANUFACTURER'S RECOMMENDATIONS.
- 6 FURNISH AND INSTALL TYPE 332D CABINET WITH CLARY BACKUP BATTERY, UNINTERRUPTED POWER SUPPLY, 2018 KCLIP CONFLICT MONITOR, FOUNDATION AND TYPE 2070 LC CONTROLLER PER CDOT STANDARD AND SPECIFICATIONS.
- 7 COORDINATE ELECTRICAL CONNECTION WITH ELECTRIC SERVICE PROVIDER. INSTALL NEW METER AND OBTAIN ADDRESS FROM EL PASO COUNTY.
- 8 FURNISH AND INSTALL ELECTRIC PEDESTAL SERVICE.
- 9 FURNISH AND INSTALL EMERGENCY VEHICLE PREEMPTION (OPTICOM).
- 10 FURNISH AND INSTALL LUMINAIRE ON 15' LUMINAIRE ARM PER CDOT STANDARD S-614-40. LUMINAIRE SHALL BE MOUNTED AT 40' MOUNTING HEIGHT.
- 11 FURNISH AND INSTALL PEDESTAL POLE PER CDOT STANDARD S-614-44.



NOTES

1. SIGNAL PHASING SHOWN IS FOR REFERENCE ONLY. CONTRACTOR SHALL CONTACT CDOT TO COORDINATE SIGNAL TIMING. CDOT TO OWN AND OPERATE SIGNAL.
2. CONTRACTOR SHALL SUBMIT SHOP DRAWINGS REVIEWED BY THE ENGINEER OF RECORD TO CDOT STAFF BRIDGE FOR REVIEW PRIOR TO FABRICATION OF TRAFFIC SIGNALS. SHOP DRAWINGS SHALL NOT BE RETURNED TO THE FABRICATOR PRIOR TO REVIEW BY CDOT STAFF BRIDGE. SHOP DRAWINGS SHALL BE CREATED FROM THE CURRENT NON PROJECT SPECIFIC TRAFFIC SIGNAL SHOP DRAWINGS FOR S-614-40 AND S-614-40A ON FILE WITH CDOT STAFF BRIDGE FOR INSTALLATION WITHIN CDOT RIGHT OF WAY.
3. IF BEDROCK IS ENCOUNTERED DURING CAISSON EXCAVATION, CONTRACTOR SHALL CONTACT ENGINEER OF RECORD.
4. ALL SIGNAL HEADS SHOULD HAVE PELCO AIROFLEX BACKPLATES UNLESS OTHERWISE NOTED.
5. ALL PROPOSED CONDUIT IS TRENCHED UNLESS OTHERWISE STATED.
6. CONTRACTOR SHALL SUBMIT CO PE STAMPED WORKING DRAWINGS TO CDOT STAFF BRIDGE FROM THE PEDESTAL POLE FABRICATOR PRIOR TO FABRICATION.






PROPOSED PHASE DIAGRAM

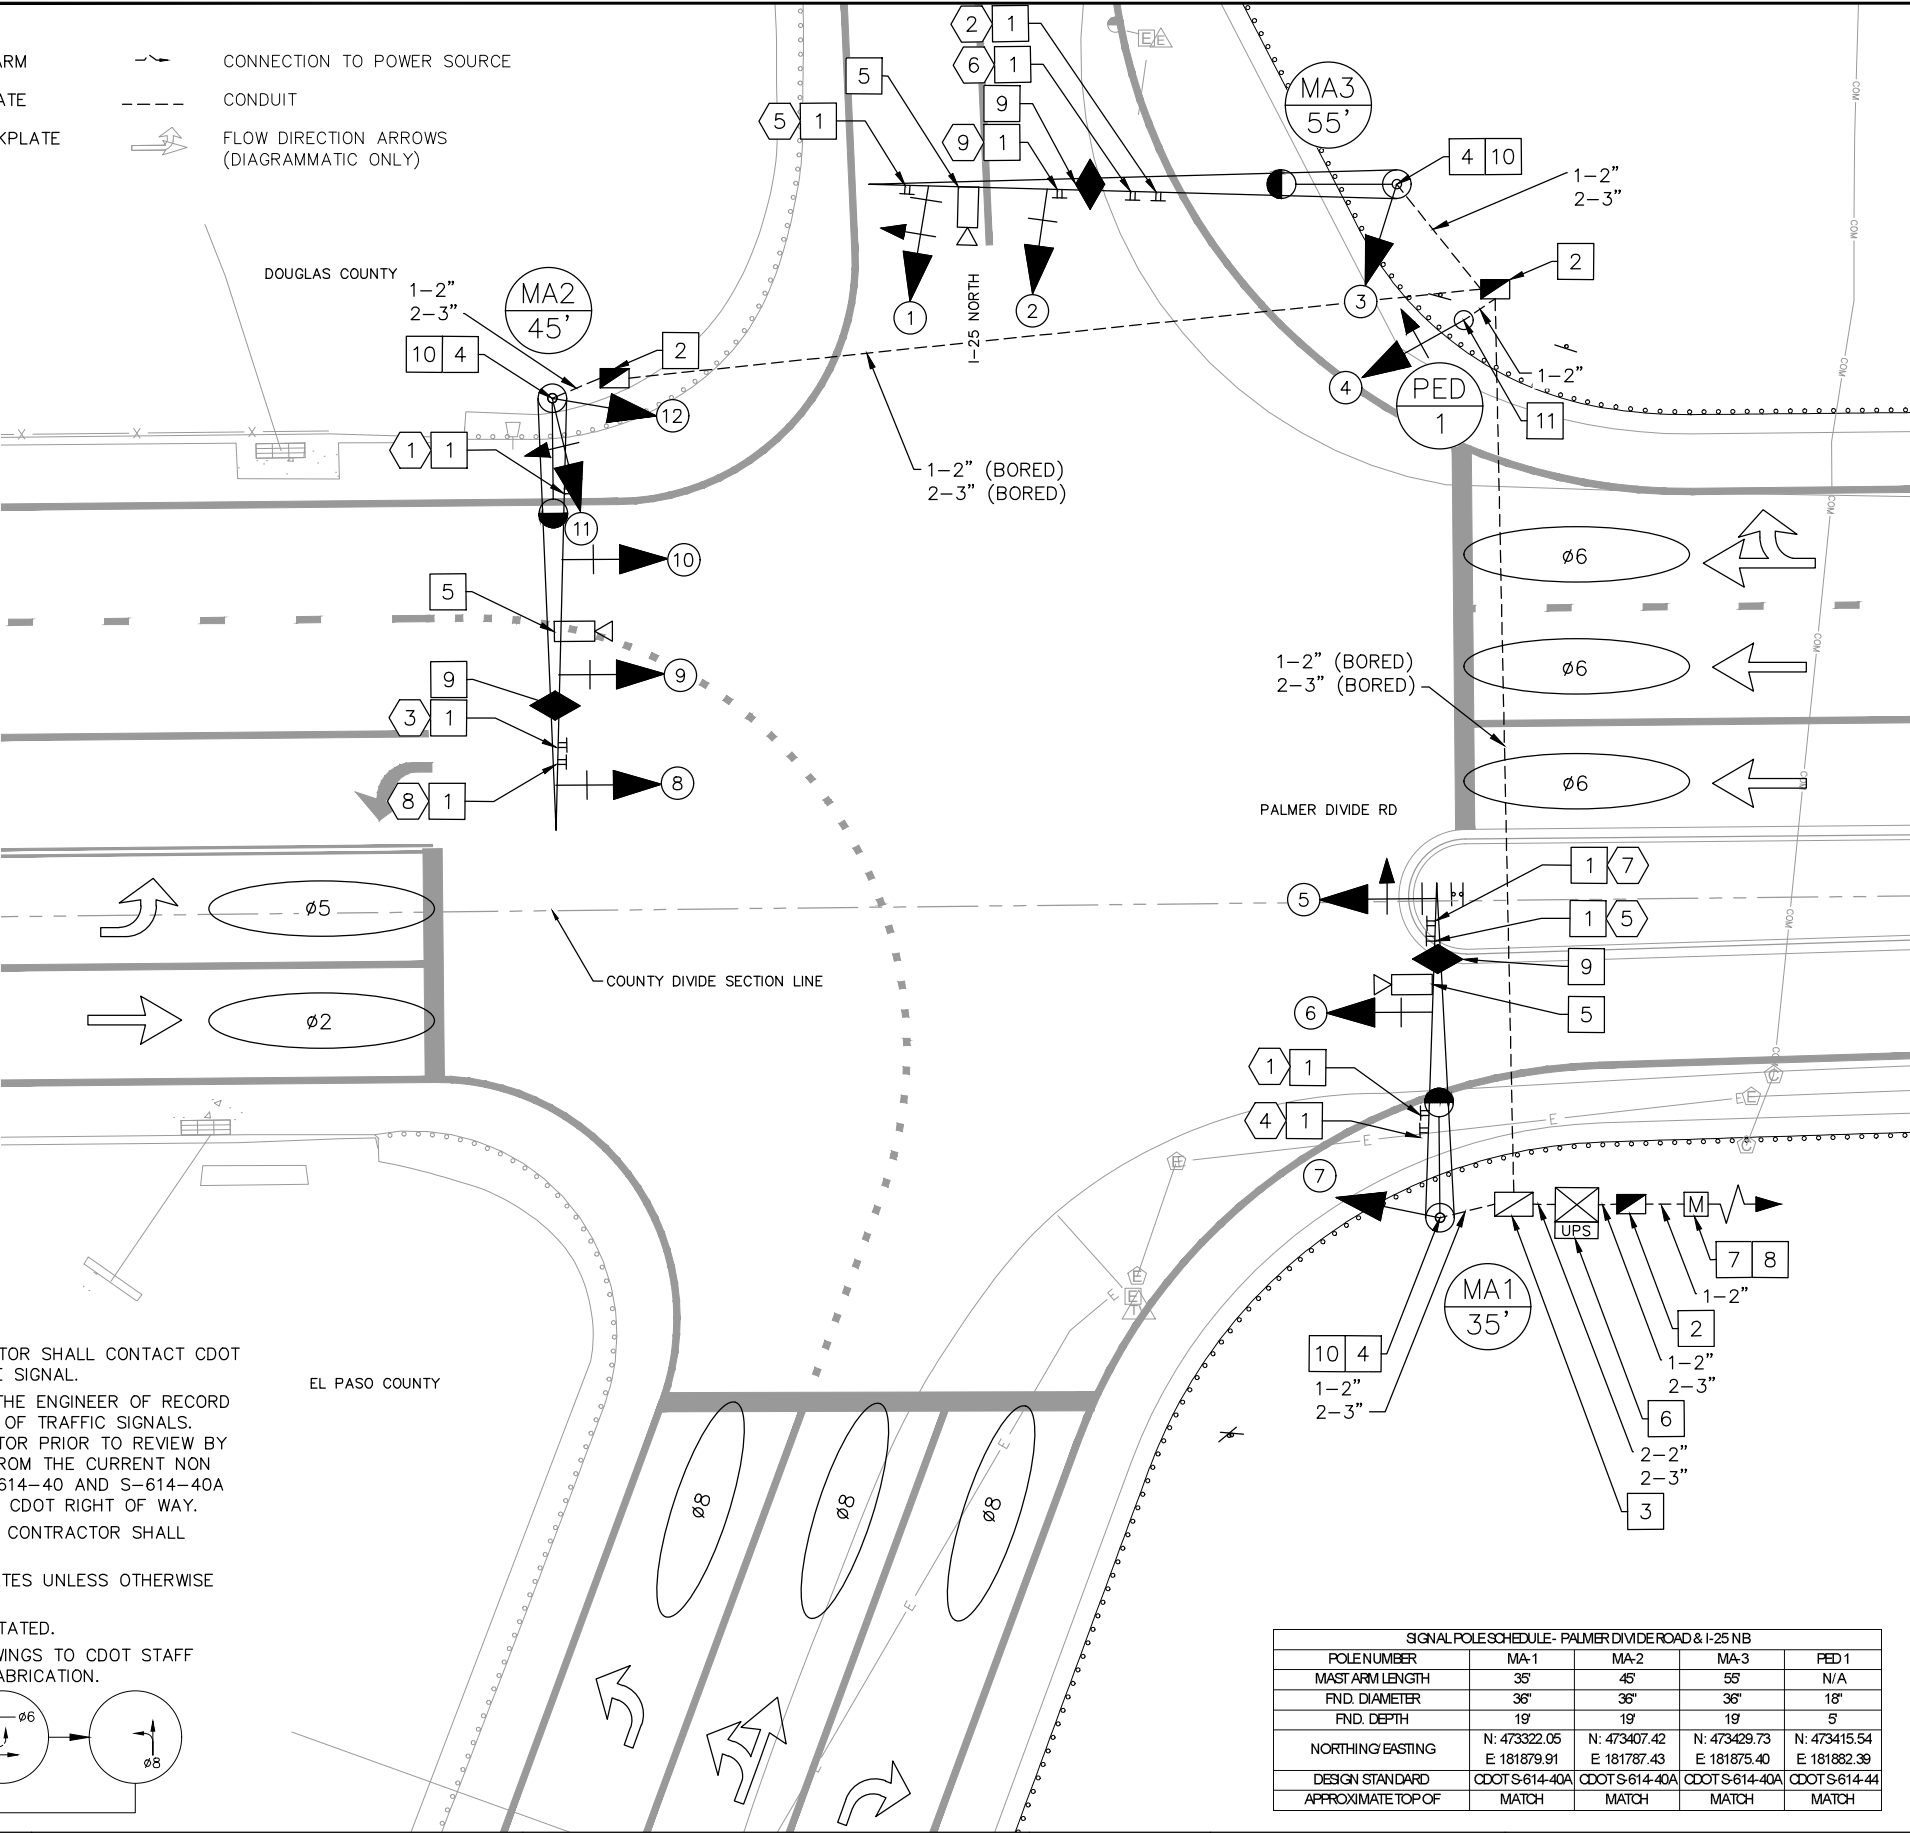


PROPOSED SIGN LEGEND

  -  VARIES
1 I-25 NORTH
-  VARIES
2 PALMER DIVIDE RD
-  3 R3-2L (36"x36")
-  4 R3-2R (36"x36")
-  5 R3-5L (30"x36")
-  6 R3-5R (30"x36")
-  7 LEFT TURN YIELD ON FLASHING YELLOW ARROW
-  8 I-25 SOUTH SIGN
-  9 R3-6L (30"x36")

PROPOSED SIGNAL FACES

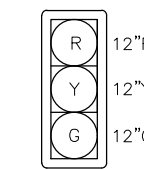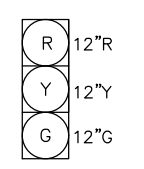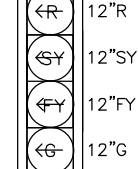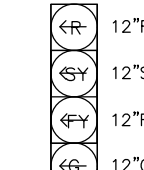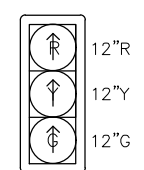-  12"R
12"Y
12"G
1 3-SECTION VERTICAL HEAD WITH RETRO-REFLECTIVE BACKPLATE
-  12"R
12"Y
12"G
2 3-SECTION VERTICAL HEAD WITHOUT BACKPLATE
-  12"R
12"SY
12"FY
12"G
3 4-SECTION VERTICAL HEAD WITH RETRO-REFLECTIVE BACKPLATE
-  12"R
12"SY
12"FY
12"G
4 4-SECTION VERTICAL HEAD WITHOUT BACKPLATE
-  12"R
12"Y
12"G
5 3-SECTION VERTICAL HEAD WITH RETRO-REFLECTIVE BACKPLATE

SIGNAL POLE SCHEDULE - PALMER DIVIDE ROAD & I-25 NB				
POLE NUMBER	MA-1	MA-2	MA-3	PED 1
MAST ARM LENGTH	35'	45'	55'	N/A
FND. DIAMETER	36"	36"	36"	18"
FND. DEPTH	19'	19'	19'	5'
NORTHING/EASTING	N: 473322.05 E: 181879.91	N: 473407.42 E: 181787.43	N: 473429.73 E: 181875.40	N: 473415.54 E: 181882.39
DESIGN STANDARD	CDOT S-614-40A	CDOT S-614-40A	CDOT S-614-40A	CDOT S-614-44
APPROXIMATE TOP OF	MATCH	MATCH	MATCH	MATCH

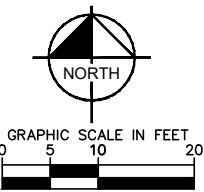

Print Date: 5/19/26

Drawing File Name: epc-7.5_signal plans.dwg

Horiz. Scale: 1"10' = 11" Vert. Scale: N/A

Kimley»Horn
KIMLEY-HORN AND ASSOCIATES, INC.
6200 SOUTH SYRACUSE WAY
SUITE 300
GREENWOOD VILLAGE, COLORADO 80111
(303) 228-2300

Sheet Revisions

Date:	Comments:	Init.

EL PASO COUNTY TRAVEL CENTER
ACCESS PERMIT #XXXXXX

PRELIMINARY

60%

NOT FOR
CONSTRUCTION
OR RECORDING

60% Plans

No Revisions:

Revised:

Void:

EL PASO COUNTY TRAVEL CENTER

PREPARED FOR
BUC-EE'S, LTD.

SIGNAL PLAN: PALMER DIVIDE RD & I-25 NB

Designer: MG

Detailer: IMY

Checked By: MEC

Structure

Numbers

Subset Sheet: 2 of 2

Project No./Code

KH 196094002

Sheet Number 48