

EL PASO COUNTY

I-25 AND COUNTY LINE ROAD

60% SUBMITTAL

EL PASO COUNTY, COLORADO

DESIGN DATA	COUNTY LINE RD (MINOR ARTERIAL)	BEACON LITE RD (MINOR COLLECTOR)
MINIMUM RADIUS OF CURVE*	533	533
MINIMUM GRADE	1%	1%
MAXIMUM GRADE	6%	8%
MINIMUM S.S.D. HORIZONTAL**	305 FT	305 FT
K CREST***	44	44
K SAG****	64	64
MAXIMUM DESIGN SPEED	40 MPH	40 MPH
POSTED SPEED	35 MPH	35 MPH
E MAX	4%	4%

DESIGN DATA	BEACON LITE RD (ROUNDBOUT)
K CREST***	12
K SAG****	26
MAXIMUM DESIGN SPEED	25 MPH
E MAX	4%

*BASED ON AASHTO TABLE 3-8. EMAX=4%
**BASED ON AASHTO TABLE 3-1.
***BASED ON AASHTO TABLE 3-35.
****BASED ON AASHTO TABLE 3-37.

BENCHMARK AND CONTROL

GEOID 2018 (CONUS)
PROJECT HEIGHT = 6501.443 FT (NAVD 88)

PROJECT BENCHMARK (LJAS # 50):

COLORADO DEPARTMENT OF TRANSPORTATION NO V395 (KK1315) BEING A STAINLESS STEEL ROD IN MONUMENT BOX
ELEVATION = 7346.61'(NAVD 88)

PROJECT CONTROL STATEMENT:

PROJECT COORDINATES ARE BASED ON THE COLORADO DEPARTMENT OF TRANSPORTATION LOCAL COORDINATE
SYSTEM BASED ON THE FOLLOWING PUBLISHED INFORMATION DERIVED FROM A MODIFIED NAD 83 (2011) COLORADO
STATE PLANE CENTRAL ZONE (0502) IN US SURVEY FEET:


PROJECTION: TRANSVERSE MERCATOR PROJECTION
POINT OF ORIGIN: U396 (KK1328)
NORTHING: 1,000,000 FT
EASTING: 3,000,000 FT
PROJECT/SCALE FACTOR HEIGHT: 6604.141 FT (NAVD 88)
LATITUDE (DEGREES): 34° 38' 17.63747"N
LATITUDE (DECIMAL): 34.638233°
LONGITUDE (DEGREES): 115° 27' 50.62743"W
LONGITUDE (DECIMAL): 115.464063°
SCALE FACTOR: 1.0003689763

Print Date: 5/19/26

Drawing File Name: epc-01_cover sheet.dwg

Kimley»Horn

KIMLEY-HORN AND ASSOCIATES, INC.
6200 SOUTH SYRACUSE WAY
SUITE 300
GREENWOOD VILLAGE, COLORADO 80111
(303) 228-2300

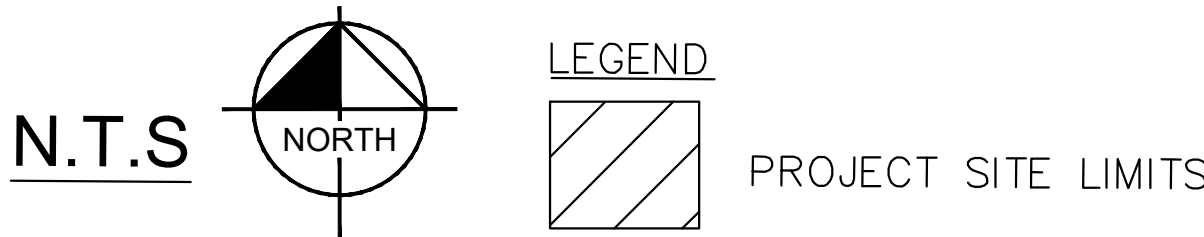

SHEET INDEX

SHEET NO.	SHEET NAME
1	COVER SHEET
2	GENERAL NOTES
3	LEGEND, SYMBOLS, AND ABBREVIATIONS
4-7	TYPICAL SECTIONS
8-10	HORIZONTAL CONTROL
11-16	REMOVALS
17-30	PLAN & PROFILE
31-41	ROADWAY DETAILS
42-55	OFFSITE STORM P&P ABC
56-61	SIGNING AND MARKING
62	TRAFFIC SIGNAL PLAN

OWNER

BUC-EE'S LTD
2500 NORTH HIGHWAY 288
ANGLETON, TX, 77515
EMAIL: SCOTT.RATCLIFF@BUC-EES.COM
CONTACT: SCOTT RATCLIFF, P.E.

EL PASO COUNTY

MAIN COUNTY PHONE: 719-520-7276
DEPARTMENT OF PUBLIC WORKS:
719-520-6460
PLANNING AND COMMUNITY DEVELOPMENT:
719-520-6819

ELECTRIC (RURAL EL PASO COUNTY)

MOUNTAIN VIEW ELETRIC ASSOCIATION
800-388-9881

NATURAL GAS

BLACK HILLS ENERGY
888-890-5554

TELECOM

COMCAST (XFINITY)
1-800-XFINITY

CIVIL ENGINEER

KIMLEY-HORN AND ASSOCIATES, INC.
3275 AKERS DRIVE
GREENWOOD VILLAGE, CO 80111
EMAIL: MARK.FLOOD@KIMLEY-HORN.COM
CONTACT: MARK FLOOD, P.E.

CDOT REGION 2

EMAIL: ADAM.LANCASTER@STATE.CO.US
CONTACT: ADAM LANCASTER



EL PASO COUNTY
DEPARTMENT OF PUBLIC WORKS
3275 AKERS DRIVE
COLORADO SPRINGS, CO
80922



60% PLANS

No Revisions:

Revised:

Void:

EL PASO COUNTY TRAVEL CENTER

PREPARED FOR
BUC-EE'S, LTD.
COVER SHEET

Designer: APW

Detailer: DJC

Checked By: MPF

Structure

Numbers

Subset Sheet: 1 of 1

Project No./Code

KH 196094002

Sheet Number 1



Know what's below.
Call before you dig.

This document, together with the concepts and design presented herein, is an instrument of service, is intended only for the specific purpose and client for which it was prepared. Reuse of and improper reliance on this document without written authorization and adaptation by Kimley-Horn and Associates, Inc. shall be without liability to Kimley-Horn and Associates, Inc.

EL PASO COUNTY STANDARD NOTES:

1. ALL DRAINAGE AND ROADWAY CONSTRUCTION SHALL MEET THE STANDARDS AND SPECIFICATIONS OF THE CITY OF COLORADO SPRINGS/EL PASO COUNTY DRAINAGE CRITERIA MANUAL, VOLUMES 1 AND 2, AND THE EL PASO COUNTY ENGINEERING CRITERIA MANUAL.
2. CONTRACTOR SHALL BE RESPONSIBLE FOR THE NOTIFICATION AND FIELD NOTIFICATION OF ALL EXISTING UTILITIES, WHETHER SHOWN ON THE PLANS OR NOT, BEFORE BEGINNING CONSTRUCTION. LOCATION OF EXISTING UTILITIES SHALL BE VERIFIED BY THE CONTRACTOR PRIOR TO CONSTRUCTION. CALL 811 TO CONTACT THE UTILITY NOTIFICATION CENTER OF COLORADO (UNCC).
3. CONTRACTOR SHALL KEEP A COPY OF THESE APPROVED PLANS, THE GRADING AND EROSION CONTROL PLAN, THE STORMWATER MANAGEMENT PLAN (SWMP), THE SOILS AND GEOTECHNICAL REPORT, AND THE APPROPRIATE DESIGN AND CONSTRUCTION STANDARDS AND SPECIFICATIONS AT THE JOB SITE AT ALL TIMES, INCLUDING THE FOLLOWING:

A. EL PASO COUNTY ENGINEERING CEITERIA MANUAL (ECM)

B. CITY OF COLORADO SPRINGS/EL PASO COUNTY DRAINAGE CRITERIA MANUAL, VOLUME 1 AND 2

C. COLORADO DEPARTMENT OF TRANSPORTATION (CDOT) STANDARD SPECIFICATIONS FOR ROAD AND BRIDGE CONSTRUCTION

D. CDOT M & S STANDARDS
4. NOTWITHSTANDING ANYTHING DEPICTED IN THESE PLANS IN WORDS OR GRAPHIC REPRESENTATION, ALL DESIGN AND CONSTRUCTION RELATED TO ROADS, STORM DRAINAGE AND EROSION CONTROL SHALL CONFORM TO THE STANDARDS AND REQUIREMENTS OF THE MOST RECENT VERSION OF THE RELEVANT ADOPTED EL PASO COUNTY STANDARDS, INCLUDING THE LAND DEVELOPMENT CODE, THE ENGINEERING CRITERIA MANUAL, THE DRAINAGE CRITERIA MANUAL, AND THE DRAINAGE CRITERIA MANUAL VOLUME 2. ANY DEVIATIONS FROM REGULATIONS AND STANDARDS MUST BE REQUESTED, AND APPROVED, IN WRITING. ANY MODIFICATIONS NECESSARY TO MEET CRITERIA AFTER–THE–FACT WILL BE ENTIRELY THE DEVELOPER’S RESPONSIBILITY TO RECTIFY.
5. IT IS THE DESIGN ENGINEER’S RESPONSIBILITY TO ACCURATELY SHOW EXISTING CONDITIONS, BOTH ONSITE AND OFFSITE, ON THE CONSTRUCTION PLANS. ANY MODIFICATIONS NECESSARY DUE TO CONFLICTS, OMISSIONS, OR CHANGED CONDITIONS WILL BE ENTIRELY THE DEVELOPER’S RESPONSIBILITY TO RECTIFY.
6. CONTRACTOR SHALL SCHEDULE A PRE–CONSTRUCTION MEETING WITH EL PASO COUNTY PLANNING AND COMMUNITY DEVELOPMENT (PCD) – INSPECTIONS, PRIOR TO STARTING CONSTRUCTION.
7. IT IS THE CONTRACTOR’S RESPONSIBILITY TO UNDERSTAND THE REQUIREMENTS OF ALL JURISDICTIONAL AGENCIES AND TO OBTAIN ALL REQUIRED PERMITS, INCLUDING BUT NOT LIMITED TO EL PASO COUNTY EROSION AND STORMWATER QUALITY CONTROL PERMIT (ESQCP), REGIONAL BUILDING FLOODPLAIN DEVELOPMENT PERMIT, U.S. ARMY CORPS OF ENGINEERS–ISSUED 401 AND/OR 404 PERMITS, AND COUNTY AND STATE FUGITIVE DUST PERMITS.
8. CONTRACTOR SHALL NOT DEVIATE FROM THE PLANS WITHOUT FIRST OBTAINING WRITTEN APPROVAL FROM THE DESIGN ENGINEER AND PCD. CONTRACTOR SHALL NOTIFY THE DESIGN ENGINEER IMMEDIATELY UPON DISCOVERY OF ANY ERRORS OR INCONSISTENCIES.
9. ALL STORM DRAIN PIPE SHALL BE CLASS III RCP UNLESS OTHERWISE NOTED AND APPROVED BY PCD.
10. CONTRACTOR SHALL COORDINATE GEOTECHNICAL TESTING PER ECM STANDARDS. PAVEMENT DESIGN SHALL BE APPROVED BY EL PASO COUNTY PCD PRIOR TO PLACEMENT OF CURB AND GUTTER AND PAVEMENT.
11. ALL CONSTRUCTION TRAFFIC MUST ENTER/EXIT THE SITE AT APPROVED CONSTRUCTION ACCESS POINTS.

12. SIGHT VISIBILITY TRIANGLES AS IDENTIFIED IN THE PLANS SHALL BE PROVIDED AT ALL INTERSECTIONS. OBSTRUCTIONS GREATER THAN 18 INCHES ABOVE FLOWLINE ARE NOT ALLOWED WITHIN SIGHT TRIANGLES.
13. SIGNING AND STRIPING SHALL COMPLY WITH EL PASO COUNTY DOT AND MUTCD CRITERIA.
14. CONTRACTOR SHALL OBTAIN ANY PERMITS REQUIRED BY EL PASO COUNTY DOT, INCLUDING WORK WITHIN THE RIGHT–OF–WAY AND SPECIAL TRANSPORT PERMITS.
15. THE LIMITS OF CONSTRUCTION SHALL REMAIN WITHIN THE PROPERTY LINE UNLESS OTHERWISE NOTED. THE OWNER/DEVELOPER SHALL OBTAIN WRITTEN PERMISSION AND EASEMENTS, WHERE REQUIRED, FROM ADJOINING PROPERTY OWNER(S) PRIOR TO ANY OFF–SITE DISTURBANCE, GRADING, OR CONSTRUCTION.
16. EL PASO COUNTY DOES NOT OWN AND IS NOT RESPONSIBLE FOR THE UNDERDRAINS OR GROUNDWATER DISCHARGE SYSTEMS SHOWN ON THESE PLANS AND ASSUMES NO LIABILITY FOR WATER RIGHTS ADMINISTRATION BY APPROVING THESE PLANS. MAINTENANCE AND WATER RIGHTS ARE THE RESPONSIBILITY OF THE DEVELOPER.

EL PASO COUNTY SIGNING AND STRIPING NOTES:

1. ALL SIGNS AND PAVEMENT MARKINGS SHALL BE IN COMPLIANCE WITH THE CURRENT MANUAL ON UNIFORM TRAFFIC CONTROL DEVICES (MUTCD).
2. REMOVAL OF EXISTING PAVEMENT MARKINGS SHALL BE ACCOMPLISHED BY A METHOD THAT DOES NOT MATERIALLY DAMAGE THE PAVEMENT. THE PAVEMENT MARKINGS SHALL BE REMOVED TO THE EXTENT THAT THEY WILL NOT BE VISIBLE UNDER DAY OR NIGHT CONDITIONS. AT NO TIME WILL IT BE ACCEPTABLE TO PAINT OVER EXISTING PAVEMENT MARKINGS.
3. ANY DEVIATION FROM THE STRIPING AND SIGNING PLAN SHALL BE APPROVED BY EL PASO COUNTY PLANNING AND COMMUNITY DEVELOPMENT.
4. ALL SIGNS SHOWN ON THE SIGNING AND STRIPING PLAN SHALL BE NEW SIGNS. EXISTING SIGNS MAY REMAIN OR BE REUSED IF THEY MEET CURRENT EL PASO COUNTY AND MUTCD STANDARDS.
5. STREET NAME AND REGULATORY STOP SIGNS SHALL BE ON THE SAME POST AT INTERSECTIONS.
6. ALL REMOVED SIGNS SHALL BE DISPOSED OF IN A PROPER MANNER BY THE CONTRACTOR.
7. ALL TRAFFIC SIGNS SHALL HAVE A MINIMUM HIGH INTENSITY PRISMATIC GRADE SHEETING.
8. ALL LOCAL RESIDENTIAL STREET SIGNS SHALL BE MOUNTED ON A 1.75” X 1.75” SQUARE TUBE SIGN POST AND STUB POST BASE. FOR OTHER APPLICATIONS, REFER TO THE CDOT STANDARD S–614–8 REGARDING USE OF THE P2 TUBULAR STEEL POST SLIPBASE DESIGN.
9. ALL LIMIT LINES/STOP LINES, CROSSWALK LINES, PAVEMENT LEGENDS, AND ARROWS SHALL BE A MINIMUM 125 MIL THICKNESS PREFORMED THERMOPLASTIC PAVEMENT MARKINGS WITH TAPERED LEADING EDGES PER CDOT STANDARD S–627–1. STOP BARS SHALL BE 24” IN WIDTH. CROSSWALKS LINES SHALL BE 24” WIDE AND A MINIMUM OF 9’ LONG.
10. WORD AND SYMBOL MARKINGS SHALL BE THE NARROW TYPE.
11. ALL LONGITUDINAL LINES SHALL BE A MINIMUM 15MIL THICKNESS EPOXY PAINT. ALL NON–LOCAL RESIDENTIAL ROADWAYS SHALL INCLUDE BOTH RIGHT AND LEFT EDGE LINE STRIPING AND ANY ADDITIONAL STRIPING AS REQUIRED BY CDOT S–627–1.
12. THE CONTRACTOR SHALL NOTIFY EL PASO COUNTY PLANNING AND COMMUNITY DEVELOPMENT (719) 520–6819 PRIOR TO AND UPON COMPLETION OF SIGNING AND STRIPING.
13. THE CONTRACTOR SHALL OBTAIN A WORK IN THE RIGHT OF WAY PERMIT FROM THE EL PASO COUNTY DEPARTMENT OF PUBLIC WORKS (DPW) PRIOR TO ANY SIGNAGE OR STRIPING WORK WITHIN AN EXISTING EL PASO COUNTY ROADWAY



Know what's below.
Call before you dig.

Print Date: 5/19/26		(R-X) (R-X) (R-X) (R-X)	Sheet Revisions			 EL PASO COUNTY DEPARTMENT OF PUBLIC WORKS 3275 AKERS DRIVE COLORADO SPRINGS, CO 80922	PRELIMINARY FOR REVIEW ONLY NOT FOR CONSTRUCTION KimleyHorn Kimley-Horn and Associates, Inc.	60% PLANS		EL PASO COUNTY TRAVEL CENTER			Project No./Code	
Drawing File Name: epc-02_general notes.dwg			Date:	Comments:	Init.			PREPARED FOR BUC-EE'S, LTD. GENERAL NOTES						
 KIMLEY–HORN AND ASSOCIATES, INC. 6200 SOUTH SYRACUSE WAY SUITE 300 GREENWOOD VILLAGE, COLORADO 80111 (303) 228–2300								Revised:	Designer: APW	Structure	KH 196094002			
								Void:	Detailer: DJC	Numbers				
										Checked By: MPF		Subset Sheet: 1 of 2		Sheet Number 2

This document, together with the concepts and designs presented herein, is an instrument of service, is intended only for the specific purpose and client for which it was prepared. Reuse of and improper reliance on this document without written authorization and dilution by Kimley-Horn and Associates, Inc. shall be without liability to Kimley-Horn and Associates, Inc.

ABBREVIATIONS:

BL	BASELINE	PGP	PROFILE GRADE POINT
BP	BEGIN POINT	PRC	POINT OF REVERSE CURVE
CL	CENTERLINE	PROP	PROPOSED
CIP	CAST IN PLACE	PT	POINT OF TANGENCY
C&G	CURB AND GUTTER	PVI	POINT OF VERTICAL INTERSECTION
CR	CURB RETURN	R	RADIUS
DIA.	DIAMETER	RD	ROAD
DTL	DETAIL	RT	RIGHT
EL	ELEVATION	ROW	RIGHT OF WAY
EG	EXISTING GROUND	SF	SQUARE FEET
EOP	EDGE OF PAVEMENT	SNS	STREET NAME SIGN
EP	END POINT	SSD	STOPPING SIGHT DISTANCE
ESMT	EASEMENT	STA	STATION
ETW	EDGE OF TRAVELED WAY	STD	STANDARD
EX	EXISTING	SWK	SIDEWALK
FES	FLARED END SECTION	SY	SQUARE YARDS
FG	FINISHED GRADE	TC	TOP OF CURB
FL	FLOW LINE	TCE	TEMPORARY CONSTRUCTION EASEMENT
HCL	HORIZONTAL CONTROL LINE	TYP	TYPICAL
LF	LINEAR FOOT/FEET	UE	UTILITY EASEMENT
LOD	LIMITS OF DISTURBANCE	UTIL	UTILITY
LT	LEFT	VAR	VARIES
ME	MATCH EXISTING	VC	VERTICAL CURVE
NO	NUMBER	VPC	VERTICAL POINT OF CURVATURE
NTS	NOT TO SCALE	VPI	VERTICAL POINT OF INTERSECTION
OFF	OFFSET	VPT	VERTICAL POINT OF TANGENCY
PC	POINT OF CURVE	COS	CITY OF SPRINGVILLE
PCC	POINT OF COMPOUND CURVE	W	WEST
PCR	POINT OF CURB RETURN	N	NORTH
PGL	PROFILE GRADE LINE		

LEGEND

	EXISTING UNDERGROUND STORM LINE
	EXISTING GAS LINE
	EXISTING COMM LINE
	EXISTING UNDERGROUND ELECTRIC LINE
	EXISTING OVERHEAD ELECTRIC LINE
	EXISTING UNKNOWN UTILITY LINE
	EXISTING CHAIN LINK FENCE
	EXISTING BARBED-WIRE FENCE
	EXISTING GUARD-RAIL
	EXISTING MINOR CONTOUR
	EXISTING MAJOR CONTOUR
	EXISTING PROPERTY LINE
	SECTION LINE
	EXISTING RIGHT-OF-WAY LINE
	PROPOSED RIGHT-OF-WAY LINE
	EXISTING EASEMENT LINE

HATCHING LEGEND

	PROPOSED ASPHALT (COUNTY LINE ROAD)
	PROPOSED ASPHALT (BEACON LITE ROAD)
	PROPOSED ASPHALT (DRIVEWAYS)
	PROPOSED ABC (ACCESS ROAD)
	PROPOSED CONCRETE PAVEMENT (TRUCK APRON)
	PROPOSED CONCRETE MEDIAN
	EXISTING RIPRAP
	EXISTING EASEMENT

EXISTING SYMBOLS

	EXISTING UTILITY POLE
	EXISTING GUY ANCHOR
	EXISTING LIGHT POLE
	EXISTING POWER HANDHOLE
	EXISTING POWER BOX
	EXISTING POWER MARKER
	EXISTING POWER MARKER
	EXISTING GAS METER
	EXISTING GAS MARKER
	EXISTING GAS TEST STATION
	EXISTING CATV MARKER
	EXISTING CATV HANDHOLE
	EXISTING FIBER BOX
	EXISTING TELEPHONE MANHOLE
	EXISTING COMM MARKER
	EXISTING SIGN
	EXISTING SIGN
	EXISTING MAILBOX
	EXISTING TREE
	EXISTING END ANCHOR
	EXISTING INLET
	EXISTING FLARED END SECTION

Print Date: 5/19/26

Drawing File Name: epc-02_general notes.dwg

KIMLEY-HORN AND ASSOCIATES, INC.

6200 SOUTH SYRACUSE WAY

SUITE 300

GREENWOOD VILLAGE, COLORADO 80111

(303) 228-2300

R-X R-X R-X R-X	Sheet Revisions		
	Date:	Comments:	Init.

EL PASO COUNTY

DEPARTMENT OF PUBLIC WORKS

3275 AKERS DRIVE

COLORADO SPRINGS, CO

80922

FOR REVIEW ONLY

NOT FOR

CONSTRUCTION


Kimley-Horn and Associates, Inc.

60% PLANS	EL PASO COUNTY TRAVEL CENTER PREPARED FOR BUC-EE'S, LTD.			Project No./Code
No Revisions:	LEGEND, SYMBOLS, AND ABBREVIATIONS			
Revised:	Designer: APW	Structure		KH 196094002
	Detailer: DJC	Numbers		
Void:	Checked By: MPF	Subset Sheet: 2 of 2		Sheet Number 3


Know what's below.

Call before you dig.


This document, together with the concepts and designs presented herein, is intended only for the specific purpose and client for which it was prepared. Reuse of and improper reliance on this document without written authorization and dilution by Kimley-Horn and Associates, Inc. shall be without liability to Kimley-Horn and Associates, Inc.

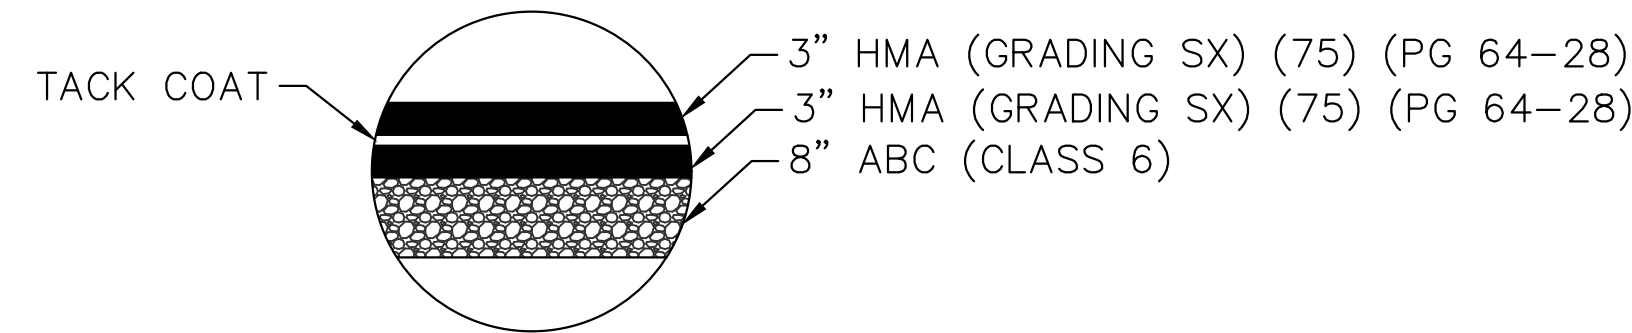


PROPOSED PAVEMENT
STRUCTURAL SECTION
(COUNTY LINE ROAD)

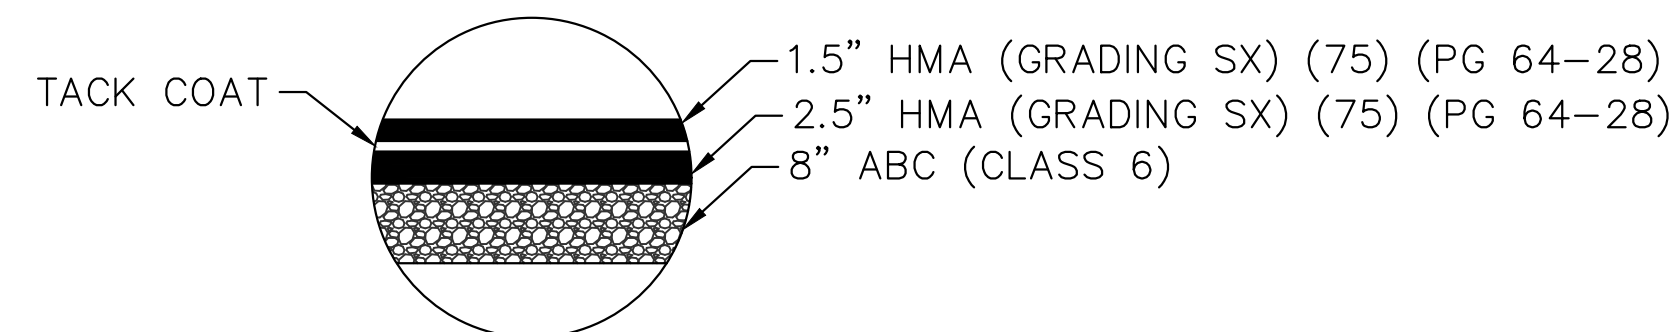


PROPOSED PAVEMENT
STRUCTURAL SECTION
(BEACON LITE ROAD)

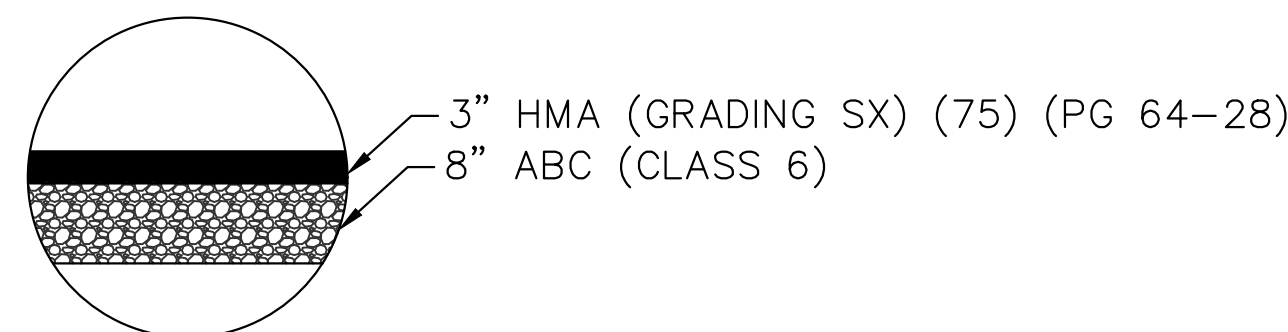



PROPOSED PAVEMENT
STRUCTURAL SECTION
(DRIVEWAYS)

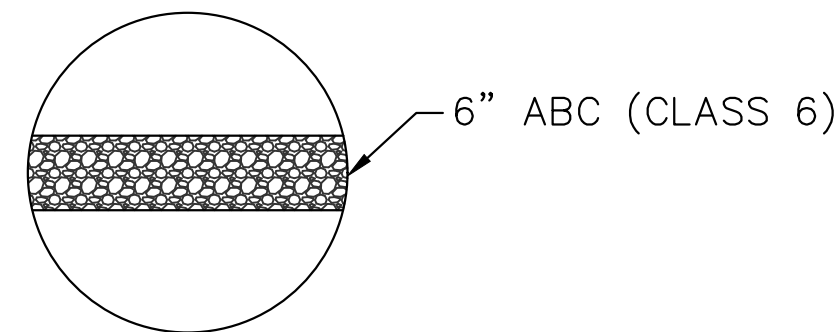

PROPOSED PAVEMENT
STRUCTURAL SECTION
(ACCESS ROAD)

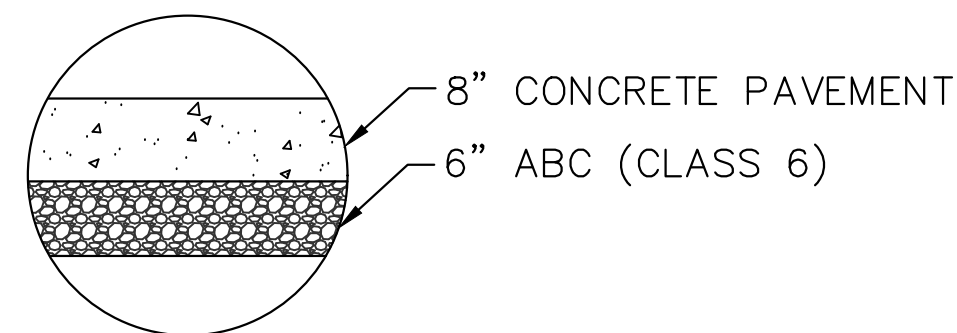

PROPOSED PAVEMENT
STRUCTURAL SECTION
(TRUCK APRON)

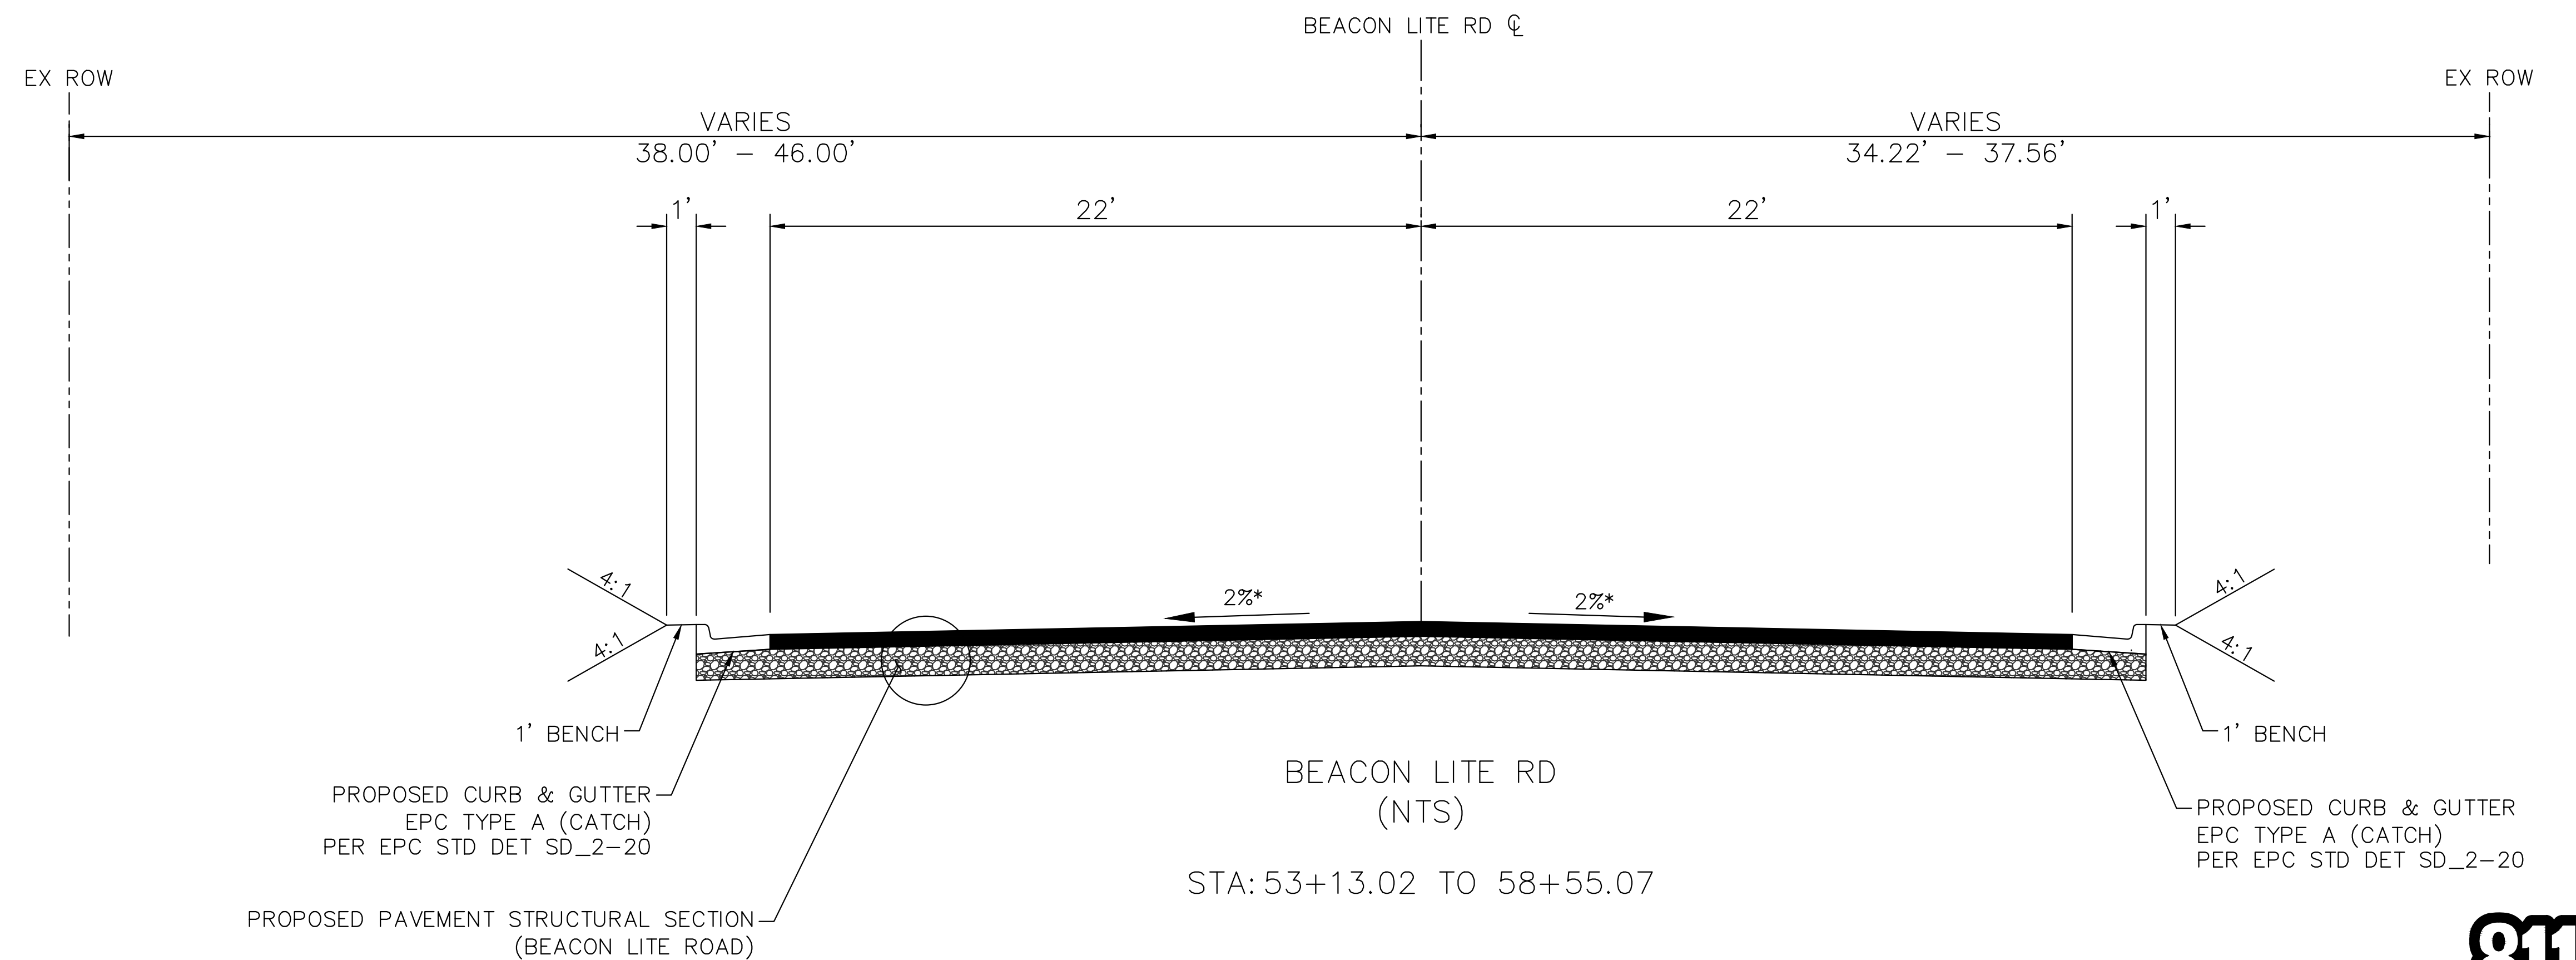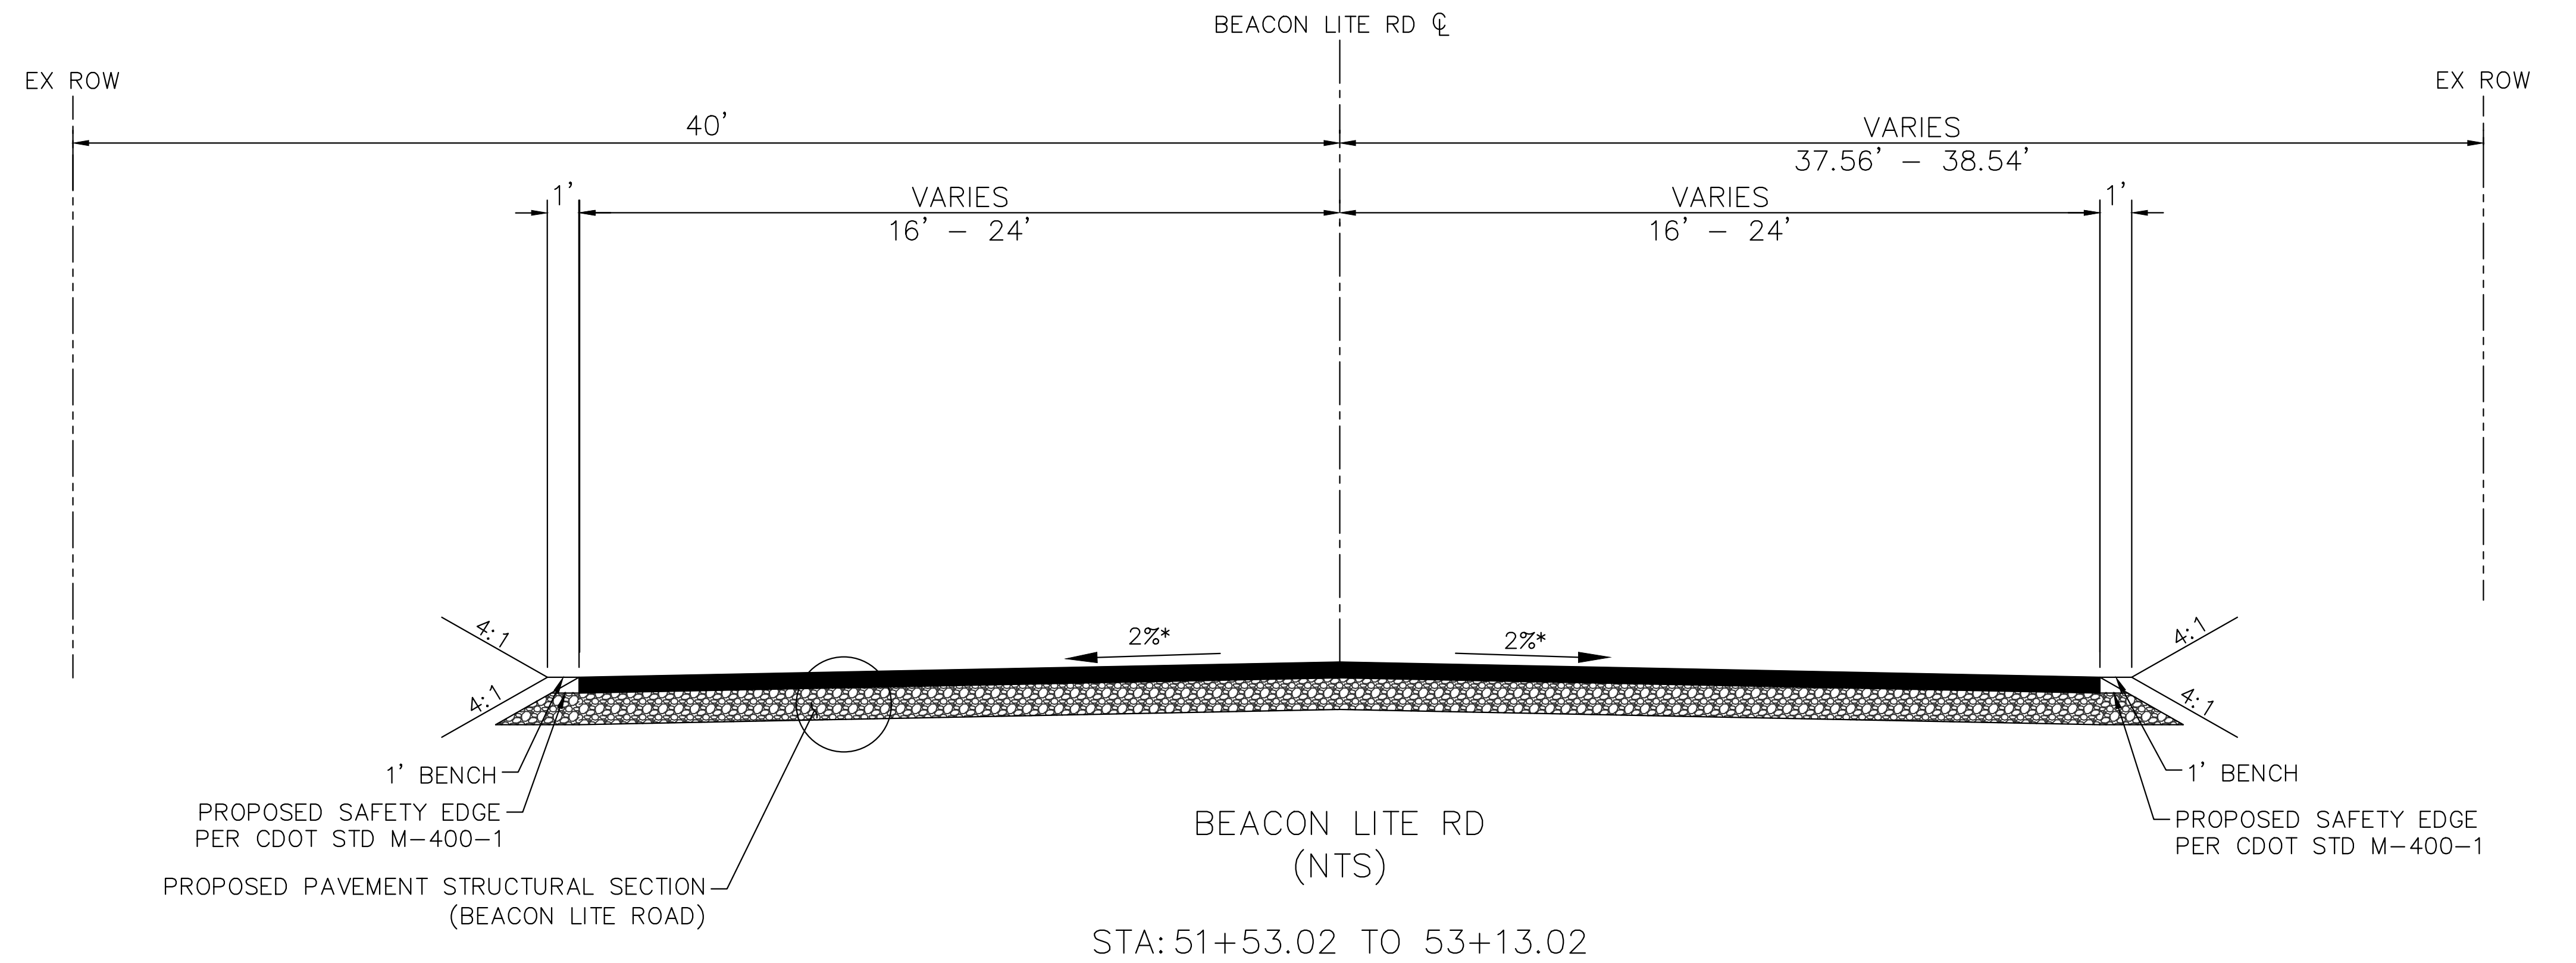

*SEE ROADWAY DETAIL SHEETS AND PROFILES FOR CROSS
SLOPE TRANSITION INFORMATION.

Print Date: 5/19/26

Drawing File Name: epc-03_typical sections.dwg

Kimley»Horn

KIMLEY-HORN AND ASSOCIATES, INC.
6200 SOUTH SYRACUSE WAY
SUITE 300
GREENWOOD VILLAGE, COLORADO 80111
(303) 228-2300

(R-X)

(R-X)

(R-X)

(R-X)

Sheet Revisions		
Date:	Comments:	Init.



EL PASO COUNTY
DEPARTMENT OF PUBLIC WORKS
3275 AKERS DRIVE
COLORADO SPRINGS, CO
80922

FOR REVIEW ONLY
NOT FOR
CONSTRUCTION



Kimley-Horn and Associates, Inc.

60% PLANS
No Revisions:
Revised:
Void:

EL PASO COUNTY TRAVEL CENTER

PREPARED FOR
BUC-EE'S, LTD.
TYPICAL SECTIONS

Designer: APW

Detailer: DJC

Checked By: MPF

Structure


Numbers

Subset Sheet: 1 of 4


Project No./Code
KH 196094002
Sheet Number 4




This document, together with the concepts and designs presented herein, is intended only for the specific purpose and client for which it was prepared. Reuse of and improper reliance on this document without written authorization and delineation by Kimley-Horn and Associates, Inc. shall be without liability to Kimley-Horn and Associates, Inc.

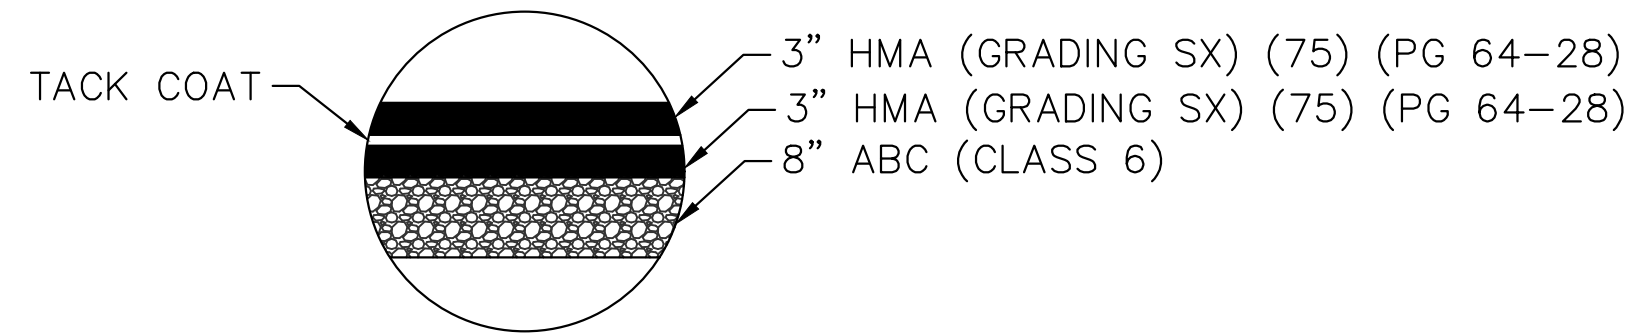


PROPOSED PAVEMENT
STRUCTURAL SECTION
(COUNTY LINE ROAD)

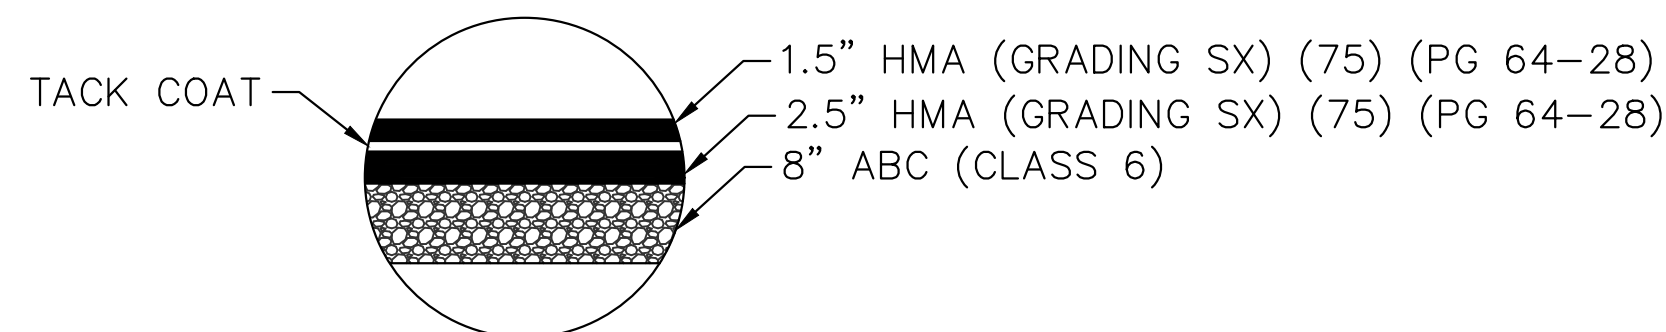


PROPOSED PAVEMENT
STRUCTURAL SECTION
(BEACON LITE ROAD)

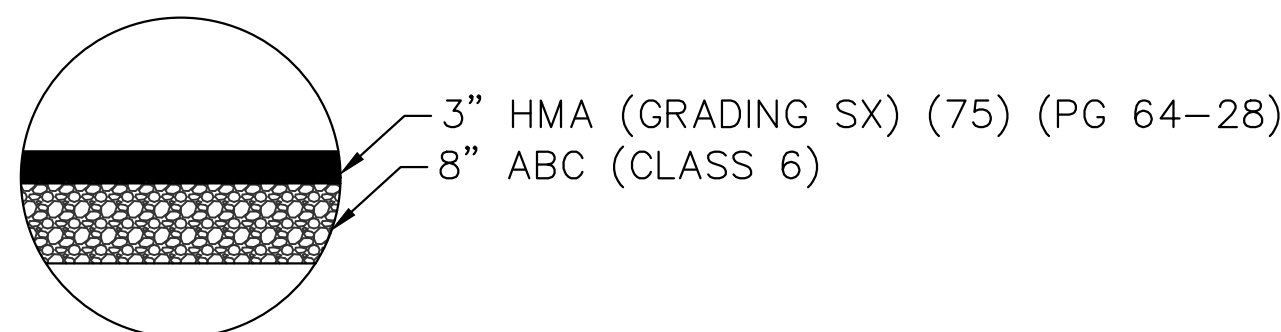



PROPOSED PAVEMENT
STRUCTURAL SECTION
(DRIVEWAYS)

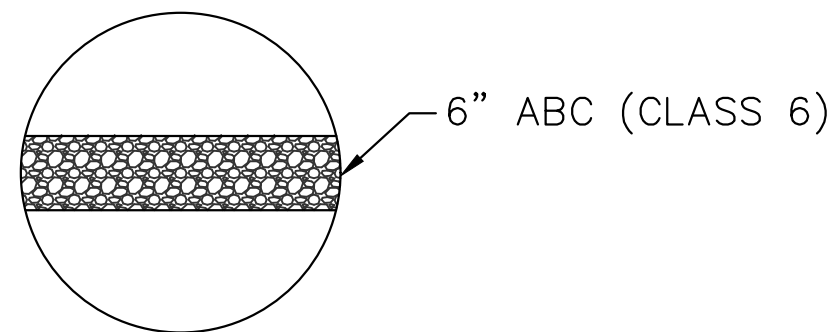

PROPOSED PAVEMENT
STRUCTURAL SECTION
(ACCESS ROAD)

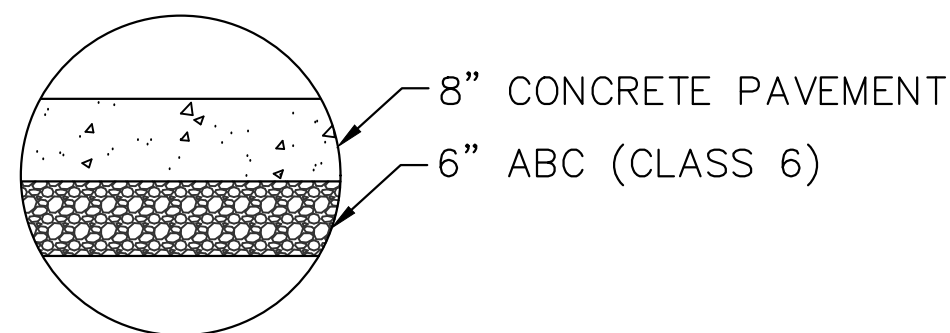

PROPOSED PAVEMENT
STRUCTURAL SECTION
(TRUCK APRON)

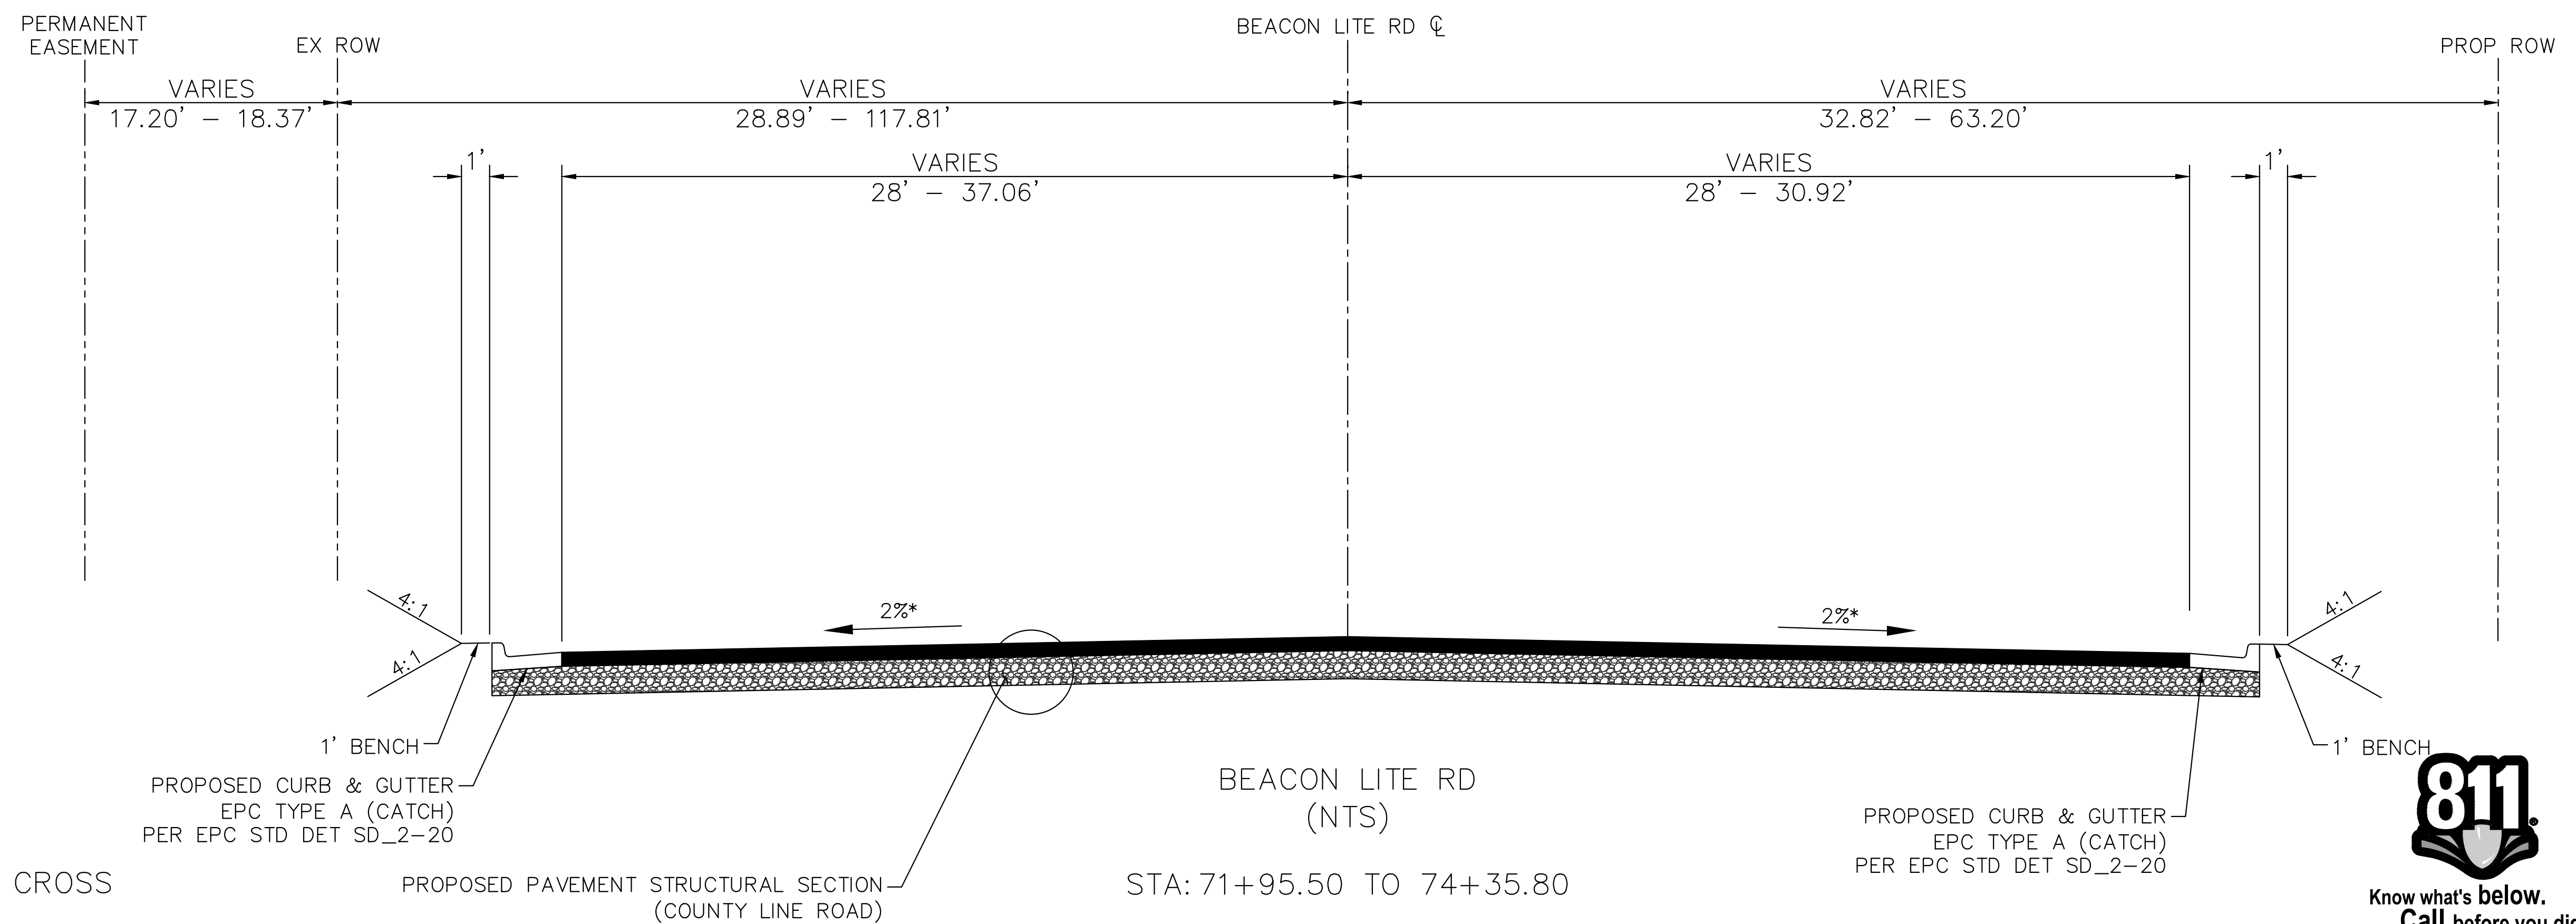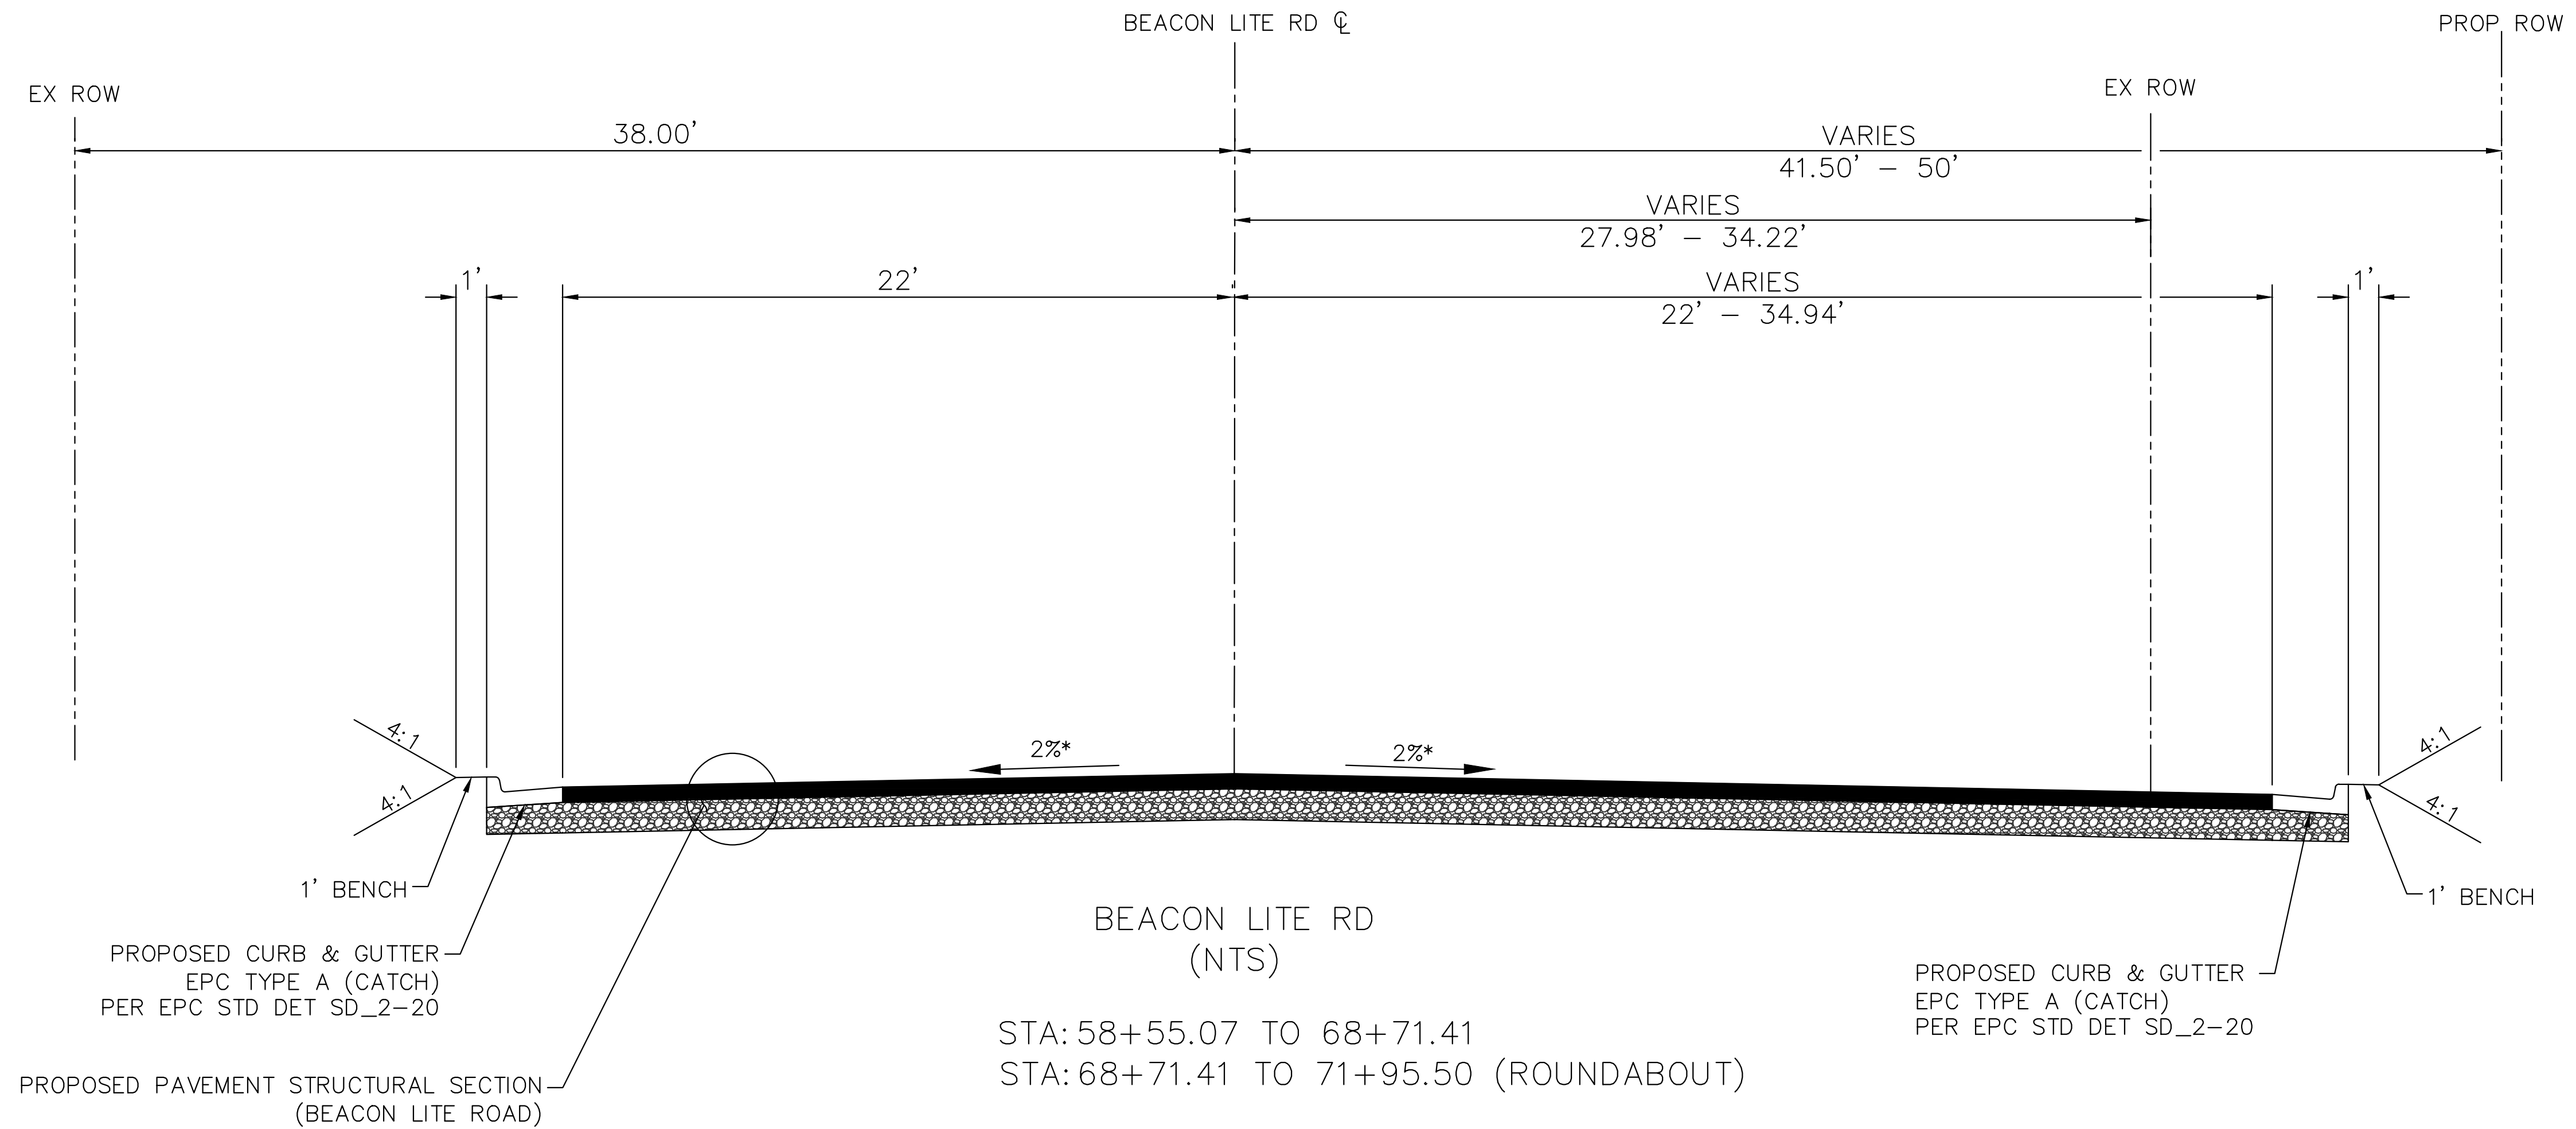

*SEE ROADWAY DETAIL SHEETS AND PROFILES FOR CROSS
SLOPE TRANSITION INFORMATION.

Print Date: 5/19/26

Drawing File Name: epc-03_typical sections.dwg

Kimley»Horn

KIMLEY-HORN AND ASSOCIATES, INC.
6200 SOUTH SYRACUSE WAY
SUITE 300
GREENWOOD VILLAGE, COLORADO 80111
(303) 228-2300

Sheet Revisions			
Date:	Comments:	Init.	
(R-X)			
(R-X)			
(R-X)			
(R-X)			

EL PASO COUNTY
DEPARTMENT OF PUBLIC WORKS
3275 AKERS DRIVE
COLORADO SPRINGS, CO
80922

FOR REVIEW ONLY
NOT FOR
CONSTRUCTION

Kimley»Horn

Kimley-Horn and Associates, Inc.

60% PLANS
No Revisions:
Revised:
Void:

EL PASO COUNTY TRAVEL CENTER

PREPARED FOR
BUC-EE'S, LTD.
TYPICAL SECTIONS

Designer: APW	Structure
Detailer: DJC	Numbers
Checked By: MPF	Subset Sheet: 2 of 4

Project No./Code
KH 196094002
Sheet Number 5



3" HMA (GRADING SX) (75) (PG 64-28)

3" HMA (GRADING SX) (75) (PG 64-28)

8" ABC (CLASS 6)

TACK COAT

Diagram illustrating the cross-section of a pavement structure:

- 1.5" HMA (GRADING SX) (75) (PG 64-28)
- 2.5" HMA (GRADING SX) (75) (PG 64-28)
- 8" ABC (CLASS 6)
- TACK COAT (indicated between the top two HMA layers)

3" HMA (GRADING SX) (75) (PG 64-28)
8" ABC (CLASS 6)

A circular cross-section of a pipe is shown. A horizontal band across the middle of the circle is filled with a pattern of small circles, representing aggregate. A leader line points from the text "6" ABC (CLASS 6)" to this band.

8" CONCRETE PAVEMENT

6" ABC (CLASS 6)

PERMANENT EASEMENT

EX ROW

BEACON LITE RD CL

EX ROW

PROP ROW

VARIES 16.08' - 17.20'

VARIES 28.89' - 30.22'

VARIES 52.50' - 63.20'

VARIES 43.59' - 43.80'

VARIES 30' - 40'

28'

1'

4:1

4:1

2%*

2%*

4:1

4:1

1' BENCH

PROPOSED CURB & GUTTER
EPC TYPE A (CATCH)
PER EPC STD DET SD_2-20

PROPOSED PAVEMENT STRUCTURAL SECTION
(COUNTY LINE ROAD)

BEACON LITE RD
(NTS)

STA: 74+35.80 TO 75+74.51

PROPOSED CURB & GUTTER
EPC TYPE A (CATCH)
PER EPC STD DET SD_2-20

PERMANENT EASEMENT

VARIES 9.59' - 24.99'

EX ROW

VARIES 28.46' - 30.94'

COUNTY LINE RD CL (WEST OF ROUNDABOUT)

VARIES 41.87' - 43.97'

EX ROW

VARIES 12' - 12.88'

12'

1'

1'

4:1

4:1

2%*

2%*

4:1

4:1

1' BENCH

PROPOSED CURB & GUTTER
EPC TYPE A (CATCH)
PER EPC STD DET SD_2-20

COUNTY LINE RD (NTS)

PROPOSED PAVEMENT STRUCTURAL SECTION
(COUNTY LINE ROAD)

STA: 105+00.00 TO 108+02.39

STA: 108+02.39 TO 109+57.80 (ROUNDABOUT)


Print Date: 5/19/26
Drawing File Name: epc-03_typical sections.dwg

Kimley»Horn KIMLEY-HORN AND ASSOCIATES, INC.
6200 SOUTH SYRACUSE WAY
SUITE 300
GREENWOOD VILLAGE, COLORADO 80111
(303) 228-2300

Sheet Revisions		
Date:	Comments:	Init.



EL PASO COUNTY
DEPARTMENT OF PUBLIC WORKS
3275 AKERS DRIVE
COLORADO SPRINGS, CO
80922

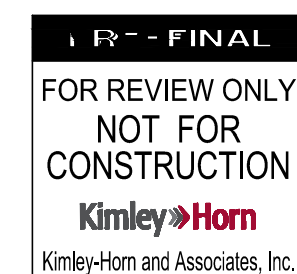

60% PLANS

No Revisions:

Revised:

Void:

EL PASO COUNTY TRAVEL CENTER

PREPARED FOR
BLIC EE'S LTD

TYPICAL SECTIONS

Designer:	APW
-----------	-----

Detailer: DJC

Checked By: MPF

Structure

Numbers

Subset Sheet: 3 of 4

Project No./Code





KH 196094002

Sheet Number 6



Know what's below.
Call before you dig.


This document, together with the concepts and designs presented herein, is intended only for the specific purpose and client for which it was prepared. Reuse of and improper reliance on this document without written authorization and dilapidation by Kimley-Horn and Associates, Inc. shall be without liability to Kimley-Horn and Associates, Inc.

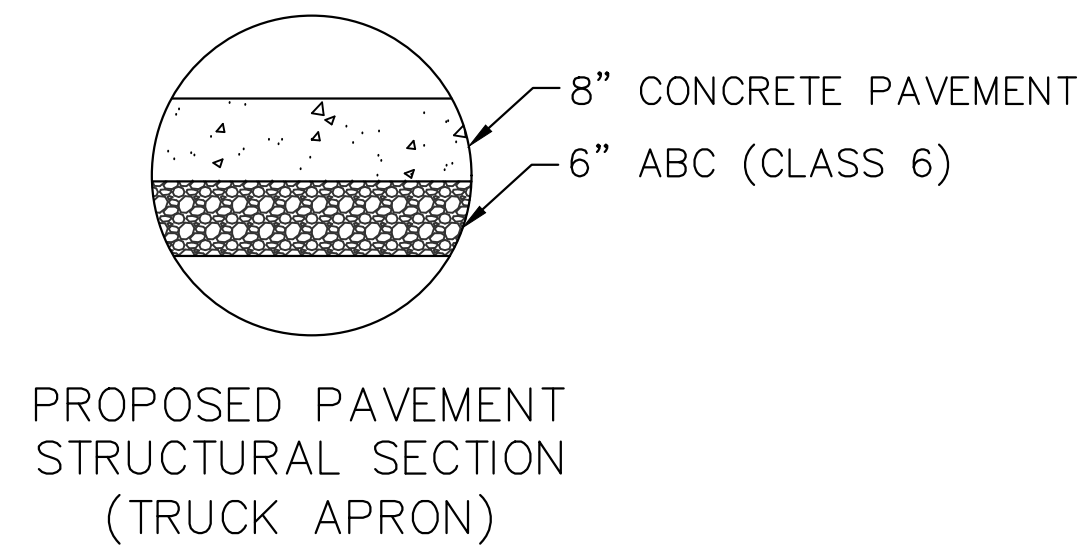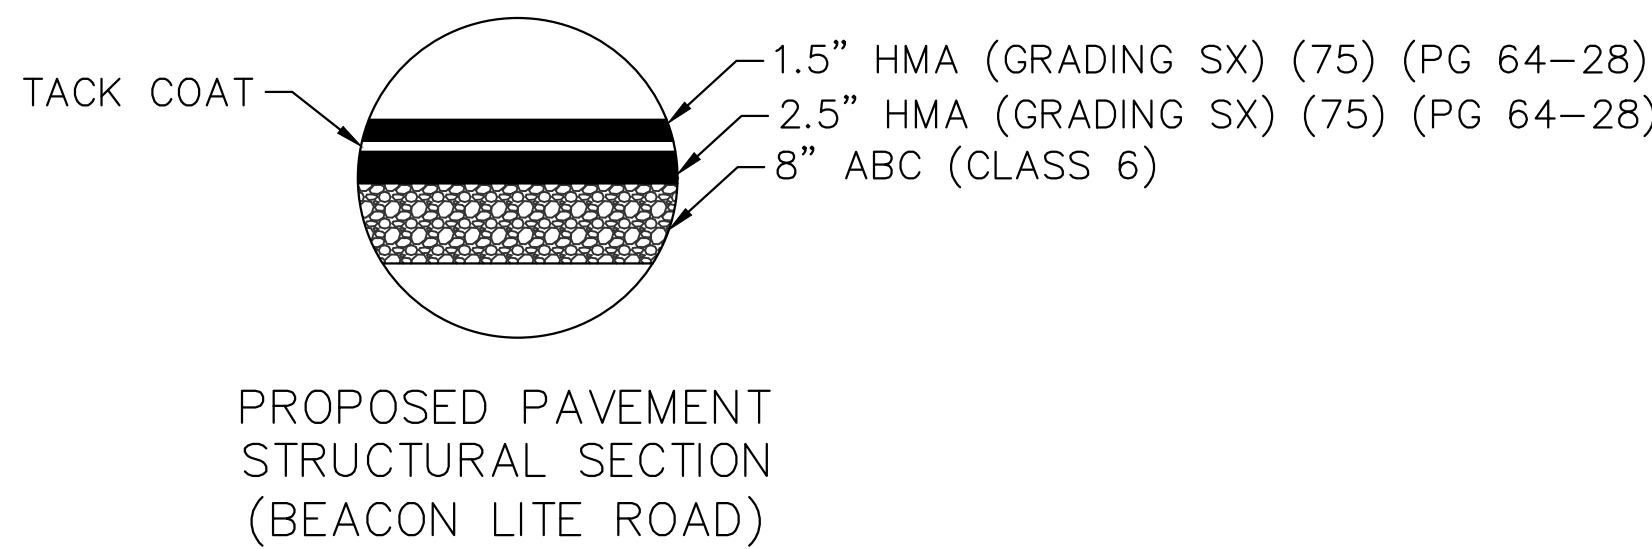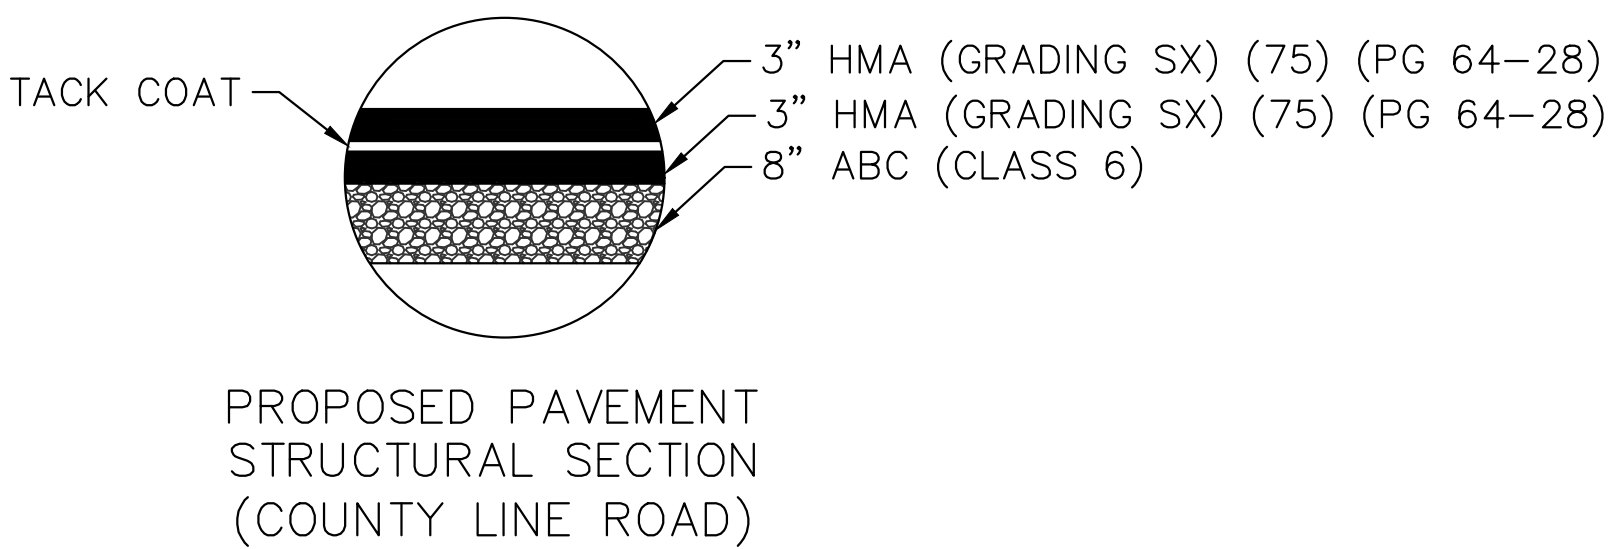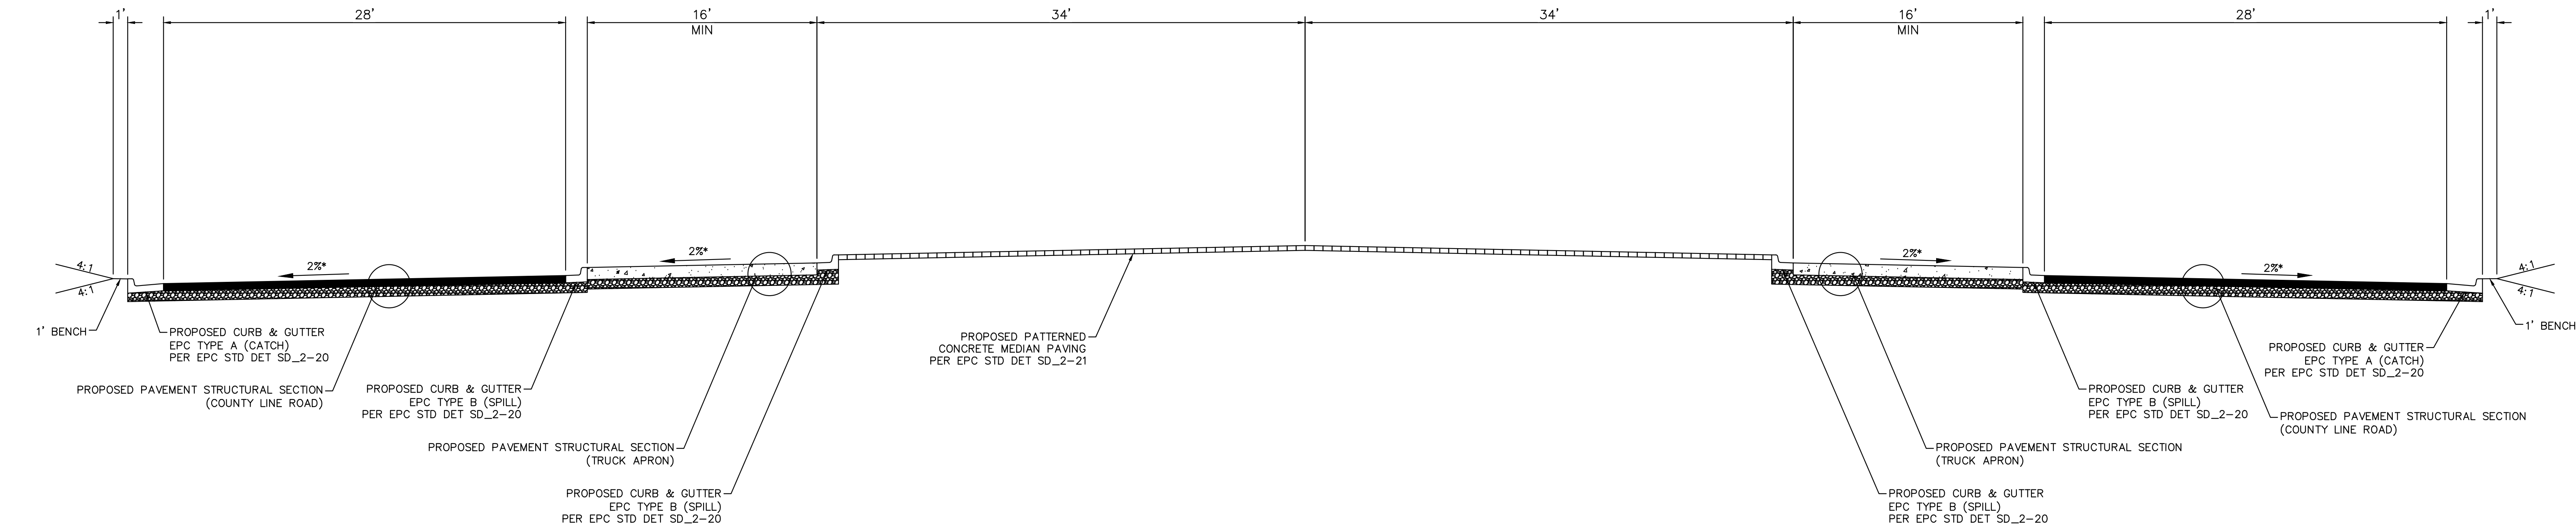



*SEE ROADWAY DETAIL SHEETS AND PROFILES FOR CROSS SLOPE TRANSITION INFORMATION.



Know what's below.
Call before you dig.

 Print Date: 5/19/26		Sheet Revisions			 EL PASO COUNTY DEPARTMENT OF PUBLIC WORKS 3275 AKERS DRIVE COLORADO SPRINGS, CO 80922	FOR REVIEW ONLY NOT FOR CONSTRUCTION  Kimley-Horn and Associates, Inc.	60% PLANS		EL PASO COUNTY TRAVEL CENTER			Project No./Code
Drawing File Name: epc-03_typical sections.dwg		Date:	Comments:	Init.			PREPARED FOR BUC-EE'S, LTD. TYPICAL SECTIONS					
 KIMLEY-HORN AND ASSOCIATES, INC. 6200 SOUTH SYRACUSE WAY SUITE 300 GREENWOOD VILLAGE, COLORADO 80111 (303) 228-2300		R-X					No Revisions:	Designer: APW	Structure	KH 196094002		
		R-X					Revised:	Detailer: DJC	Numbers			
		R-X					Void:	Checked By: MPF	Subset Sheet: 4 of 4	Sheet Number 7		
		R-X										

This document, together with the concepts and designs presented herein, is an instrument of service, is intended only for the specific purpose and client for which it was prepared. Reuse of and improper reliance on this document without written authorization and adaptation by Kimley-Horn and Associates, Inc. shall be without liability to Kimley-Horn and Associates, Inc.

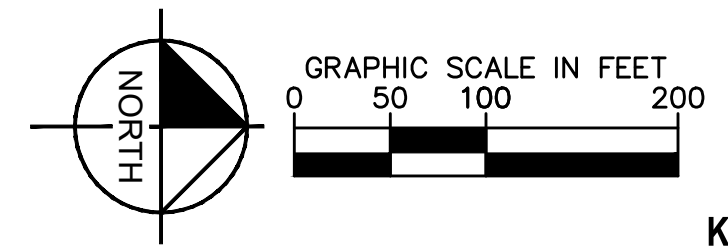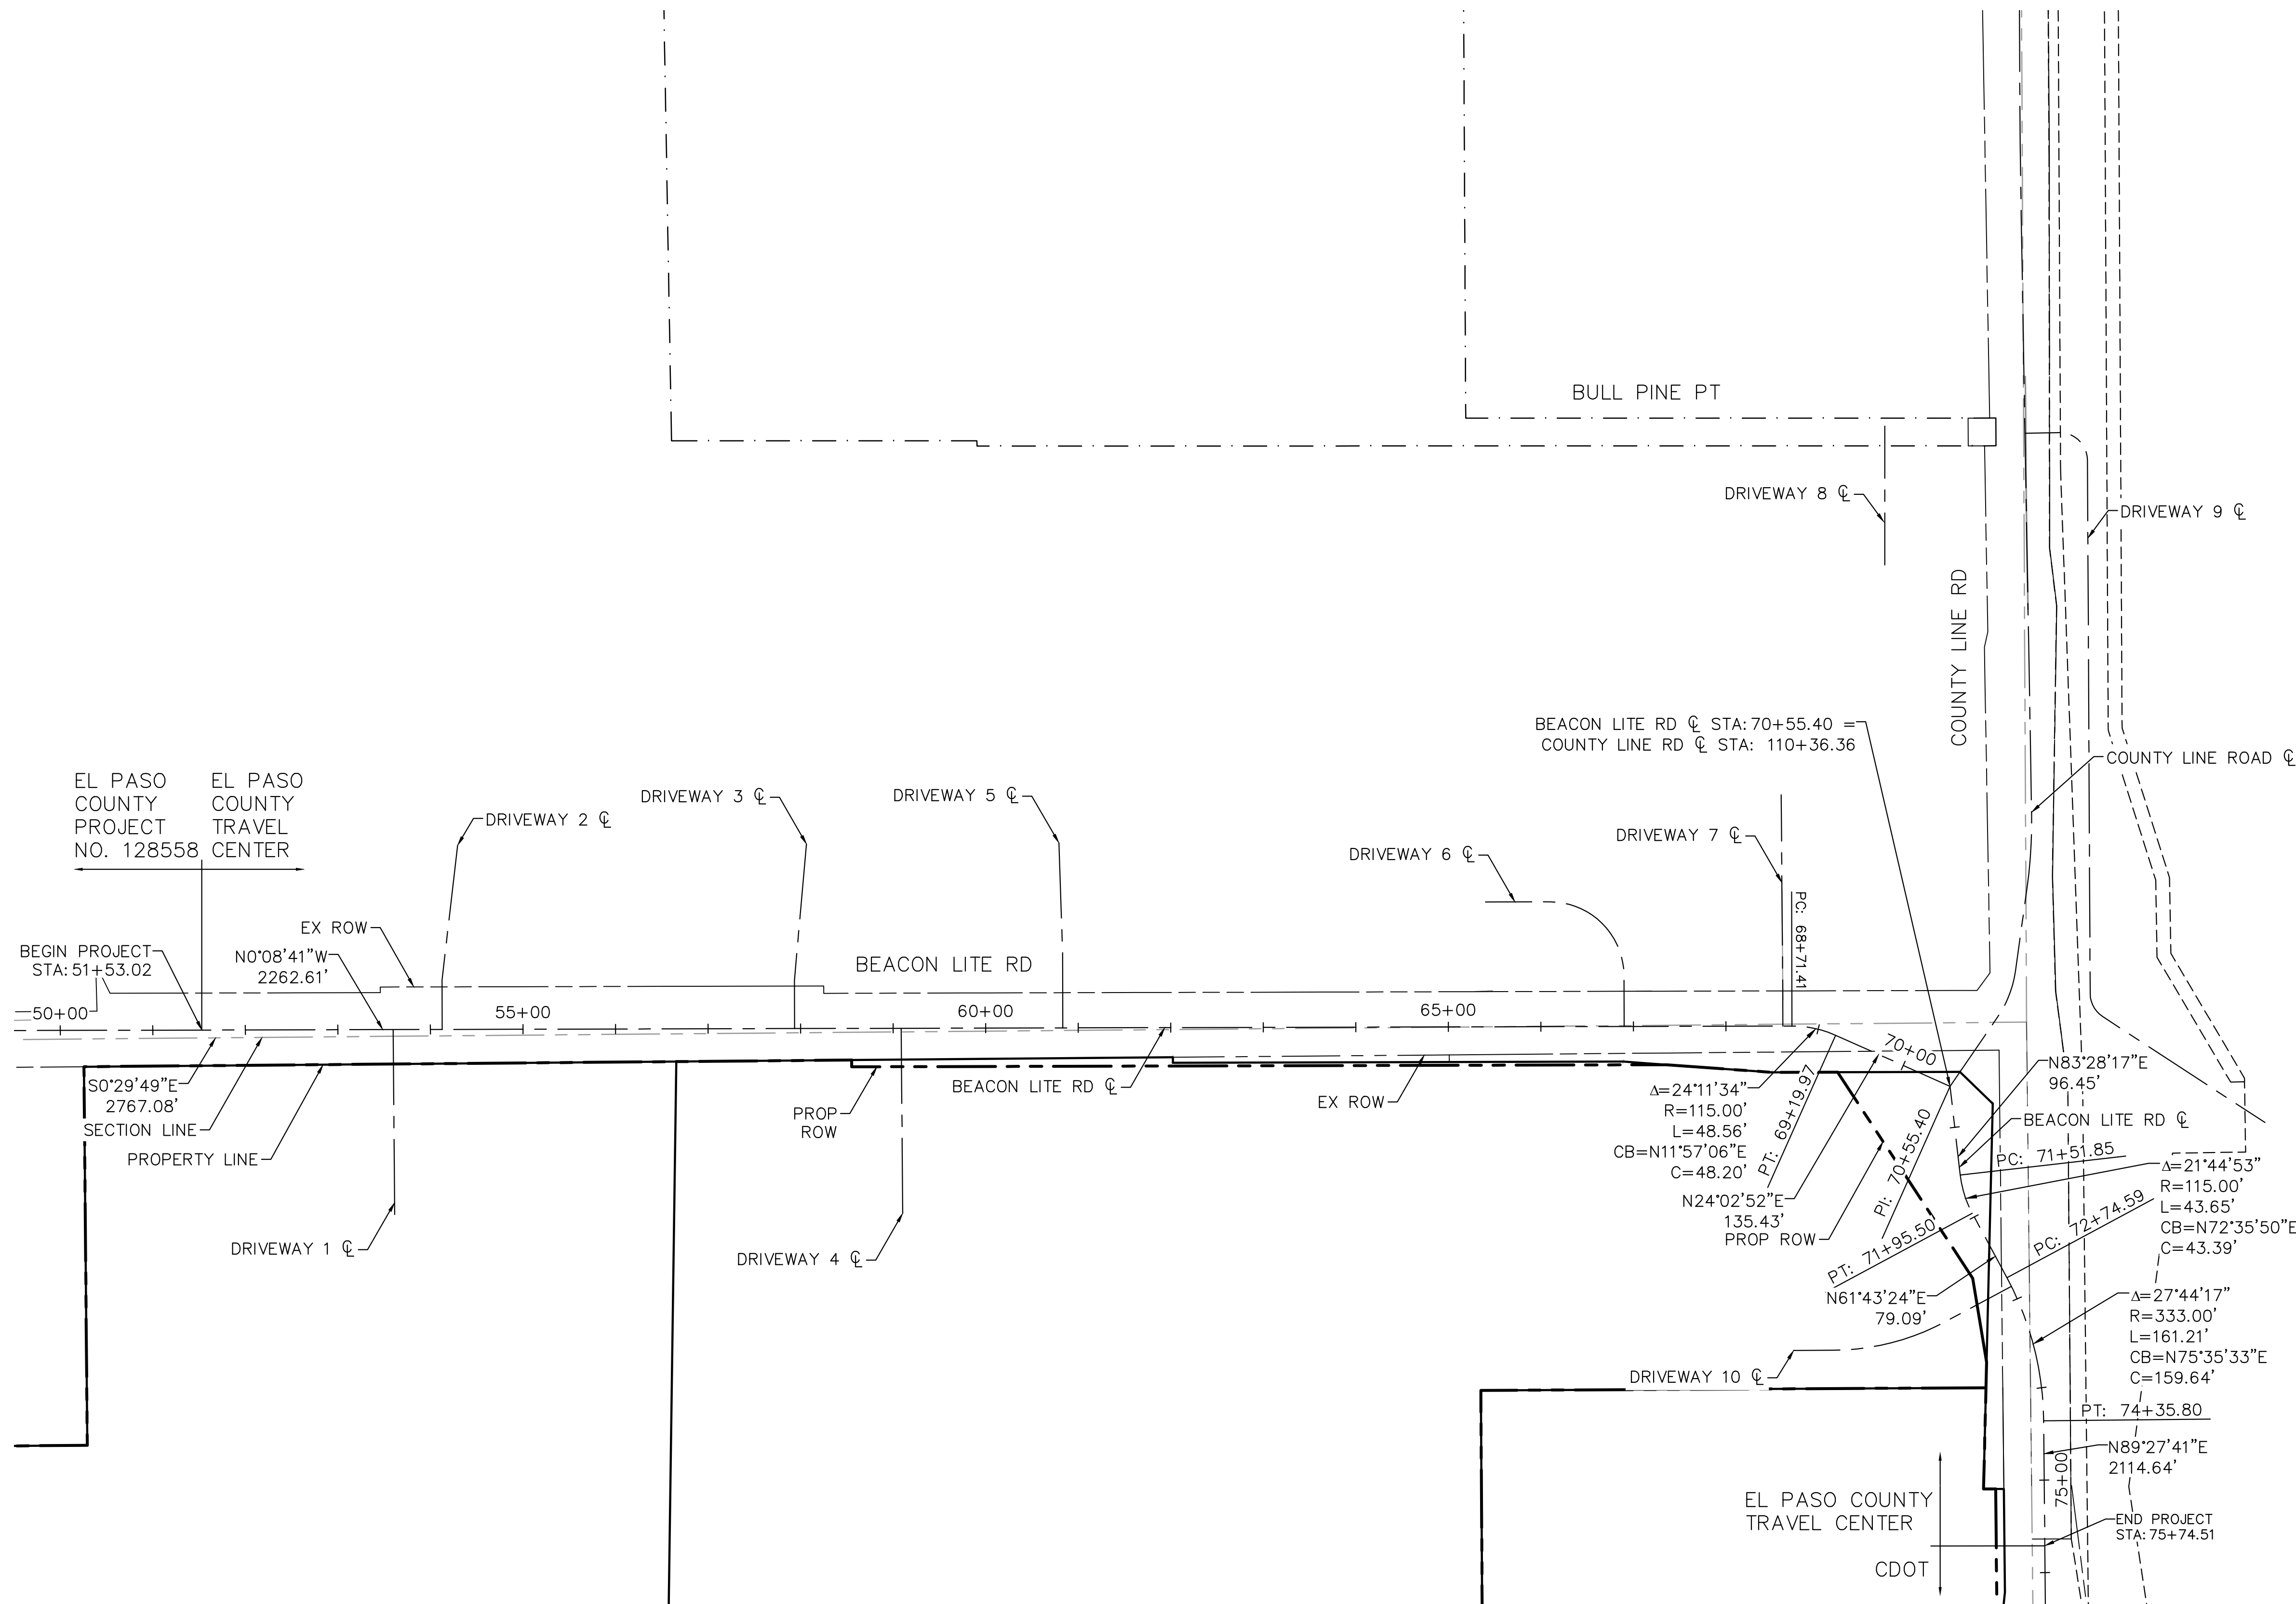

Print Date: 5/19/26

Drawing File Name: epc-04_horizontal control.dwg

Kimley»Horn

KIMLEY-HORN AND ASSOCIATES, INC.
6200 SOUTH SYRACUSE WAY
SUITE 300
GREENWOOD VILLAGE, COLORADO 80111
(303) 228-2300

(R-X)
(R-X)
(R-X)
(R-X)

Sheet Revisions

Date:	Comments:	Init.



EL PASO COUNTY
DEPARTMENT OF PUBLIC WORKS
3275 AKERS DRIVE
COLORADO SPRINGS, CO
80922

FOR REVIEW ONLY
NOT FOR
CONSTRUCTION
Kimley»Horn
Kimley-Horn and Associates, Inc.

60% PLANS

No Revisions:

Revised:

Void:

EL PASO COUNTY TRAVEL CENTER

PREPARED FOR
BUC-EE'S, LTD.
HORIZONTAL CONTROL

Designer: APW

Detailer: DJC

Checked By: MPF

Structure

Numbers



Subset Sheet: 1 of 3

Project No./Code

KH 196094002

Sheet Number 8

This document, together with the concepts and design presented herein, is an instrument of service, is intended only for the specific purpose and client for which it was prepared. Reuse of and improper reliance on this document without written authorization and dilapidation by Kimley-Horn and Associates, Inc. shall be without liability to Kimley-Horn and Associates, Inc.

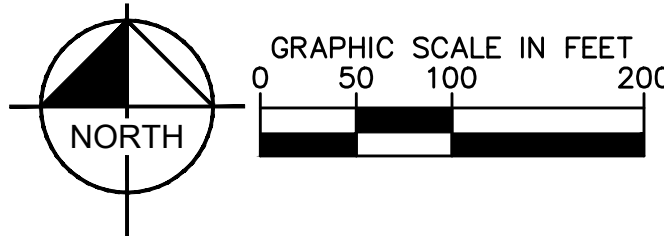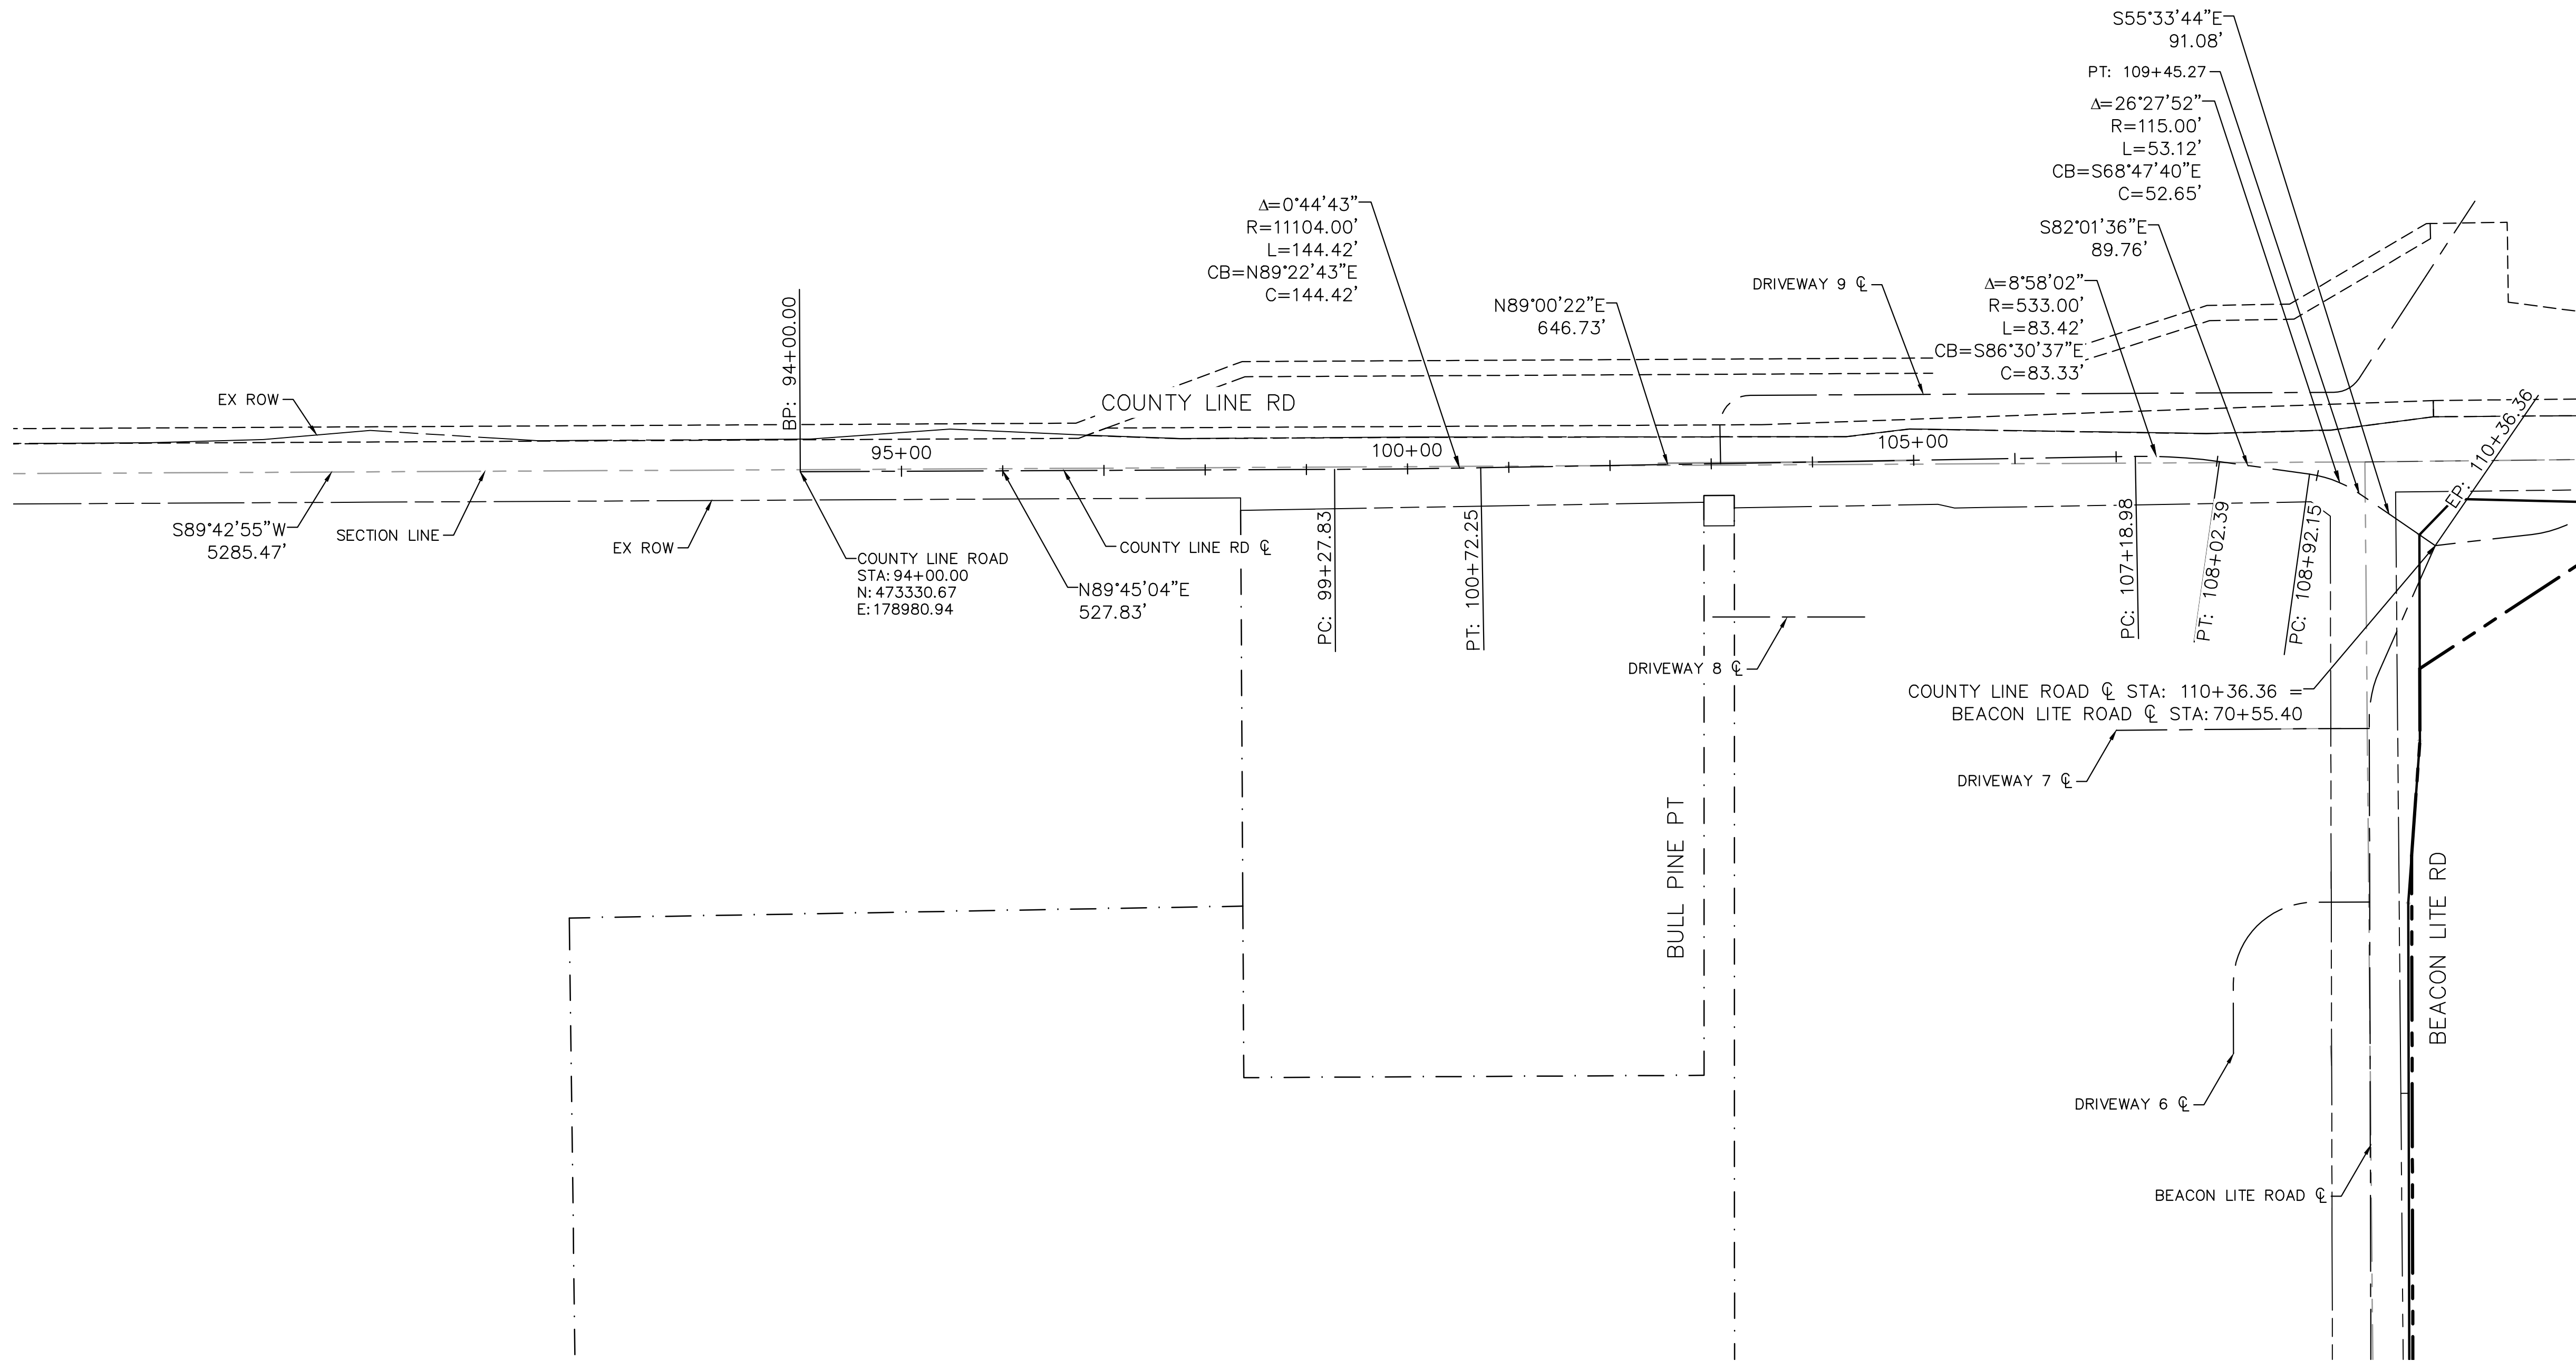

Print Date: 5/19/26

Drawing File Name: epc-04_horizontal control.dwg

KIMLEY-HORN AND ASSOCIATES, INC.

6200 SOUTH SYRACUSE WAY

SUITE 300

GREENWOOD VILLAGE, COLORADO 80111

(303) 228-2300

Sheet Revisions			
Date:	Comments:	Init.	
(R-X)			
(R-X)			
(R-X)			
(R-X)			

EL PASO COUNTY

DEPARTMENT OF PUBLIC WORKS

3275 AKERS DRIVE

COLORADO SPRINGS, CO

80922

FOR REVIEW ONLY

NOT FOR CONSTRUCTION



Kimley-Horn and Associates, Inc.

60% PLANS	
No Revisions:	
Revised:	
Void:	

EL PASO COUNTY TRAVEL CENTER			
PREPARED FOR BUC-EE'S, LTD. HORIZONTAL CONTROL			
Designer: APW	Structure		
Detailer: DJC	Numbers		
Checked By: MPF	Subset Sheet:	2 of 3	

Project No./Code	
KH 196094002	
Sheet Number 9	

This document, together with the concepts and design presented herein, is an instrument of service, is intended only for the specific purpose and client for which it was prepared. Reuse of and improper reliance on this document without written authorization and adaptation by Kimley-Horn and Associates, Inc. shall be without liability to Kimley-Horn and Associates, Inc.

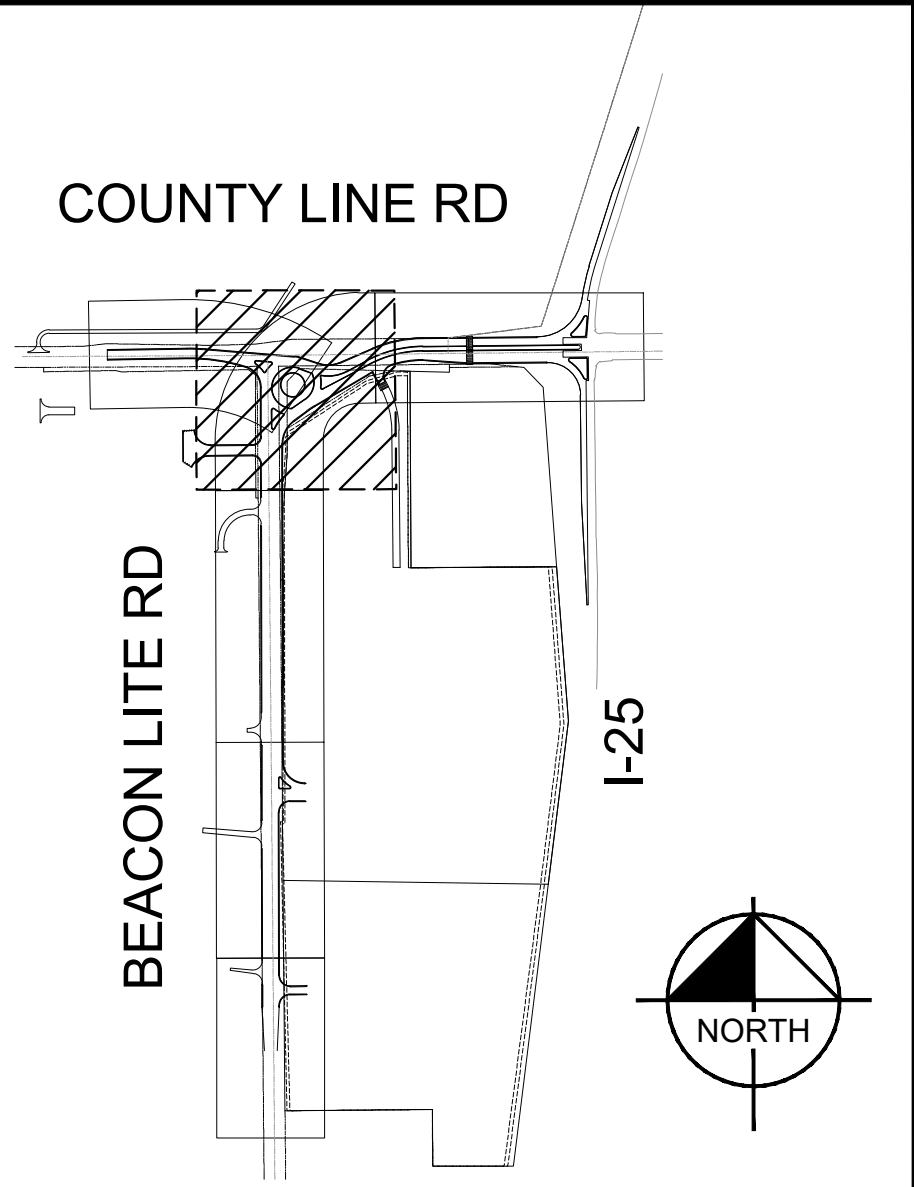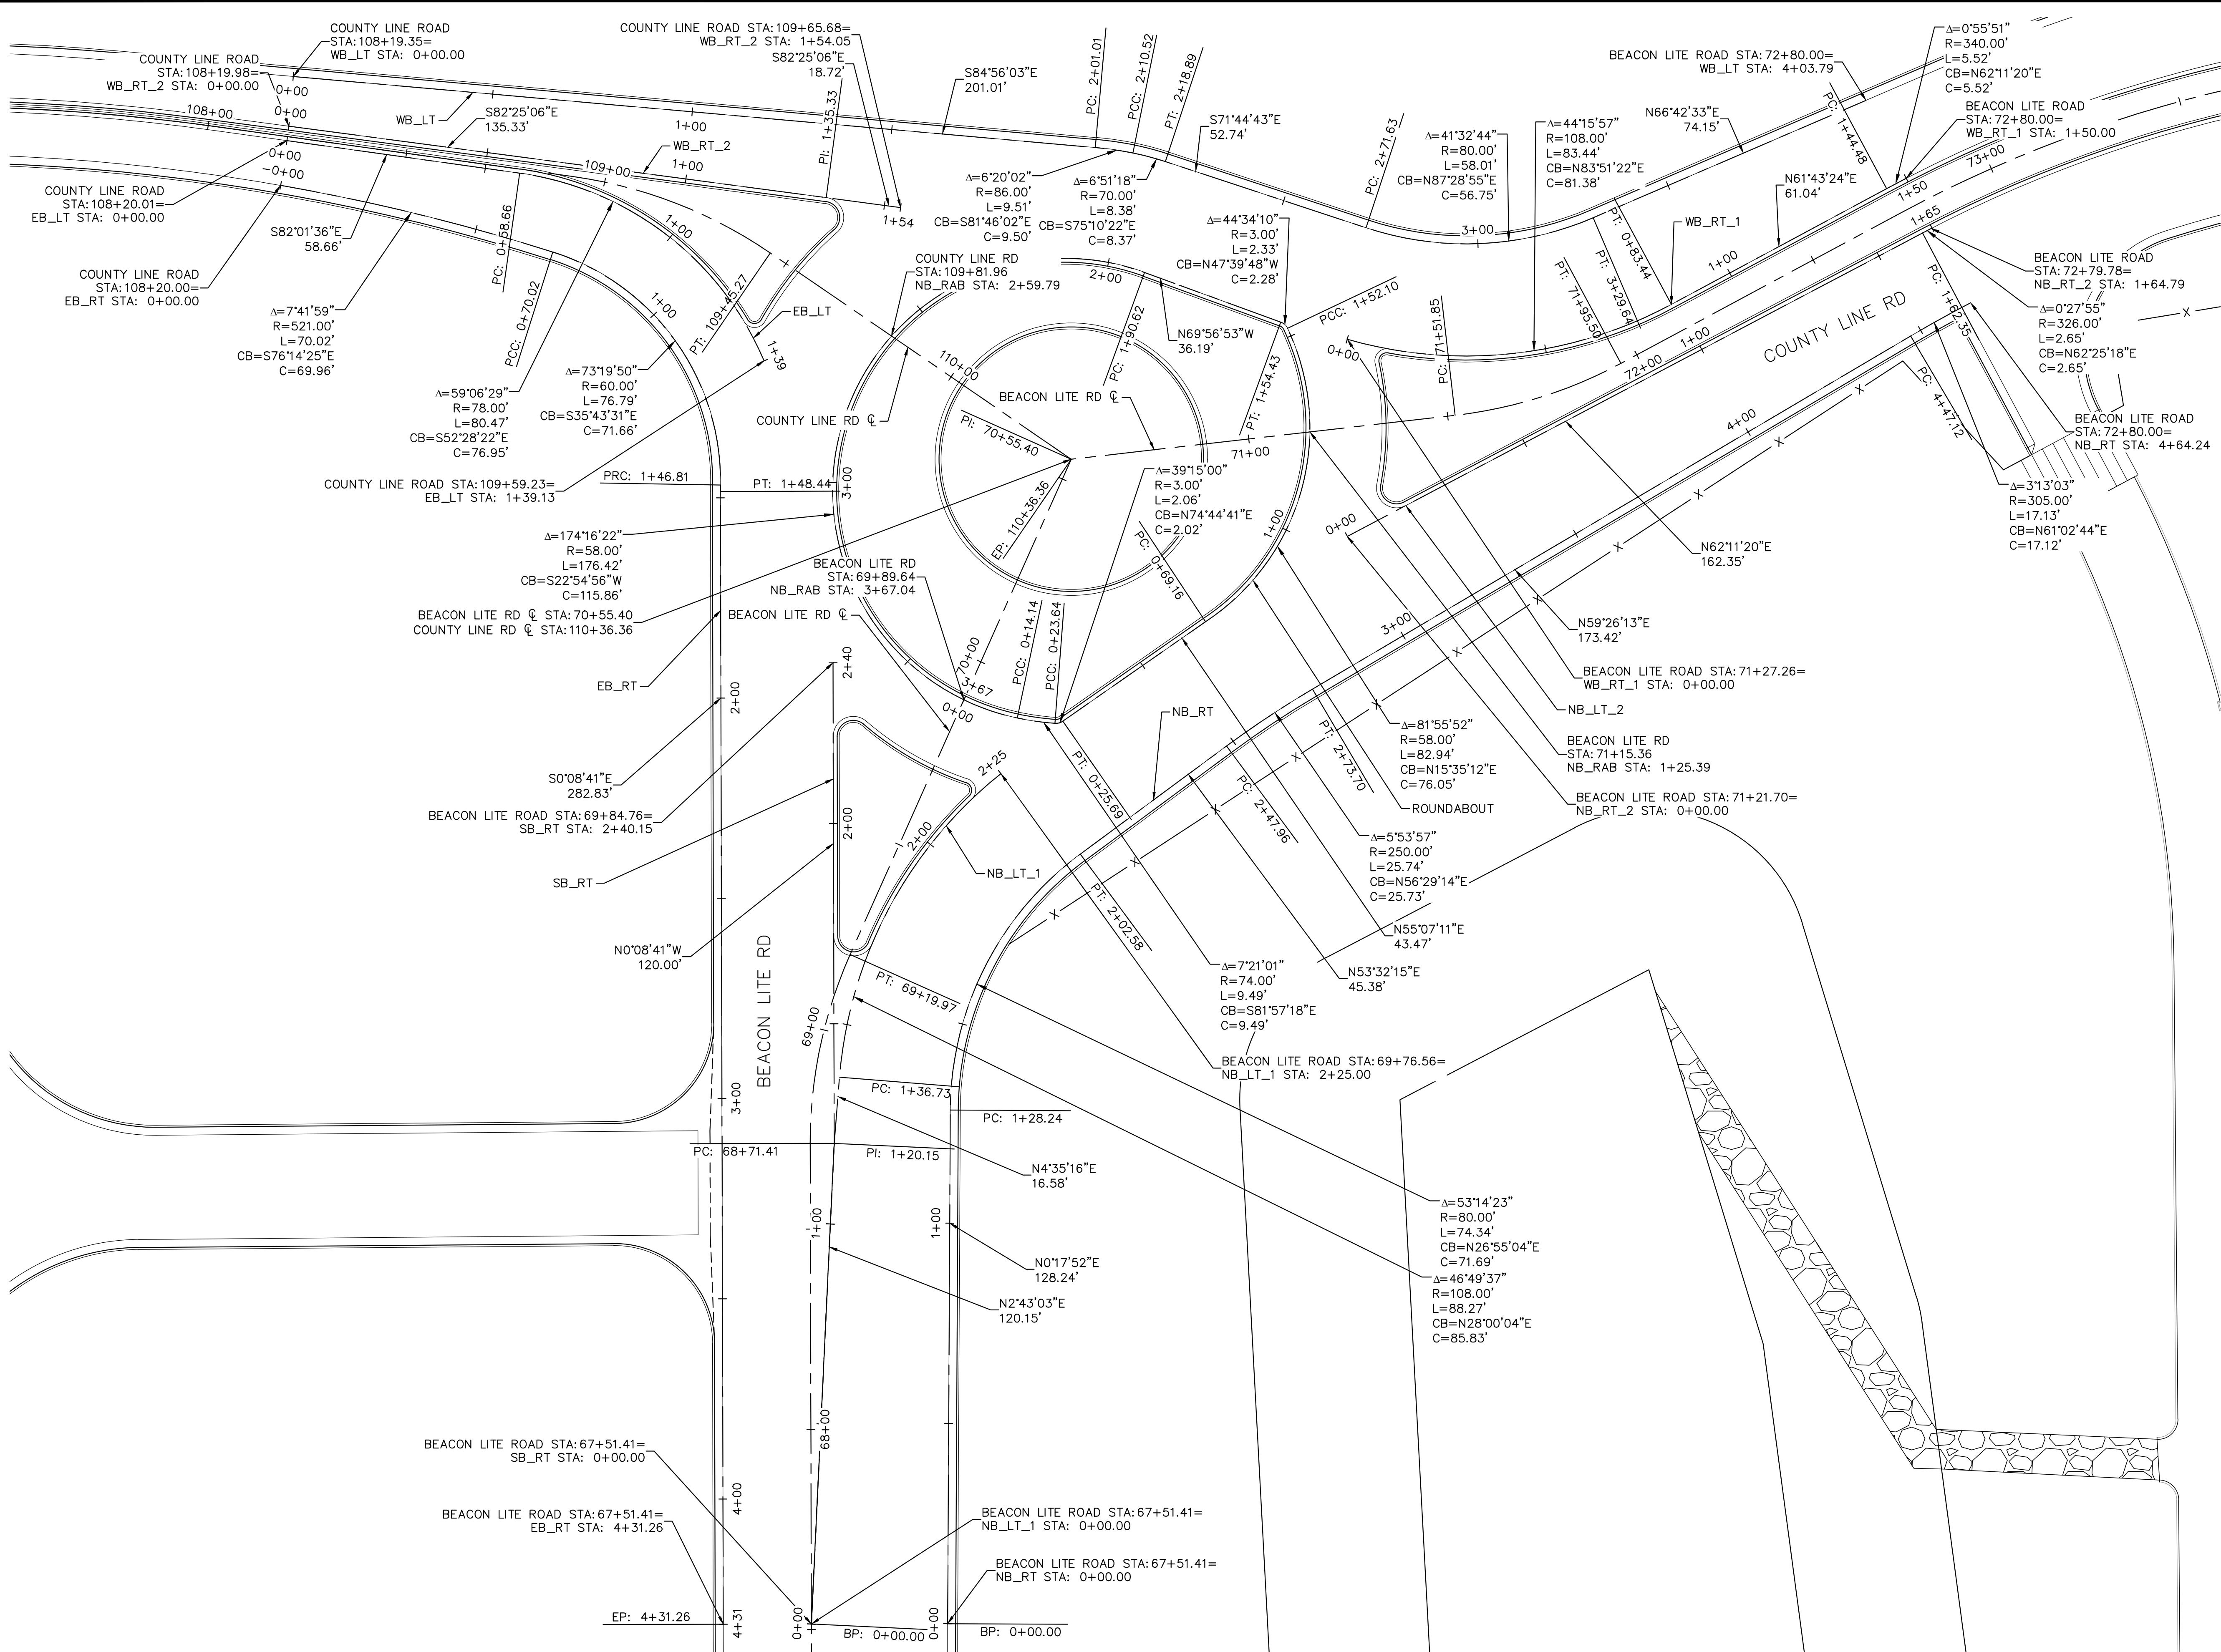

Print Date: 5/19/26

Drawing File Name: epc-06_roundabout detail 1.dwg

Kimley»Horn

KIMLEY-HORN AND ASSOCIATES, INC.
6200 SOUTH SYRACUSE WAY
SUITE 300
GREENWOOD VILLAGE, COLORADO 80111
(303) 228-2300

(R-X)
(R-X)
(R-X)
(R-X)

Sheet Revisions		
Date:	Comments:	Init.



EL PASO COUNTY
DEPARTMENT OF PUBLIC WORKS
3275 AKERS DRIVE
COLORADO SPRINGS, CO
80922

FOR REVIEW ONLY
NOT FOR
CONSTRUCTION
Kimley»Horn
Kimley-Horn and Associates, Inc.

60% PLANS

No Revisions:

Revised:

Void:

EL PASO COUNTY TRAVEL CENTER


PREPARED FOR
BUC-EE'S, LTD.
ROUNDAABOUT HORIZONTAL CONTROL

Designer:	APW	Structure	
Detailer:	DJC	Numbers	
Checked By:	MPF	Subset Sheet:	3 of 3

Project No./Code


KH 196094002

Sheet Number 10

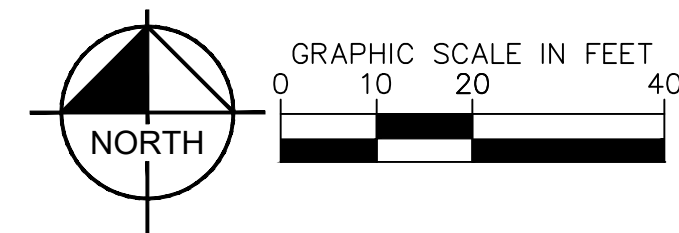



Know what's below.
Call before you dig.

This document, together with the concepts and designs presented herein, is an instrument of service, is intended only for the specific purpose and client for which it was prepared. Reuse of and improper reliance on this document without written authorization and adaptation by Kimley-Horn and Associates, Inc. shall be without liability to Kimley-Horn and Associates, Inc.

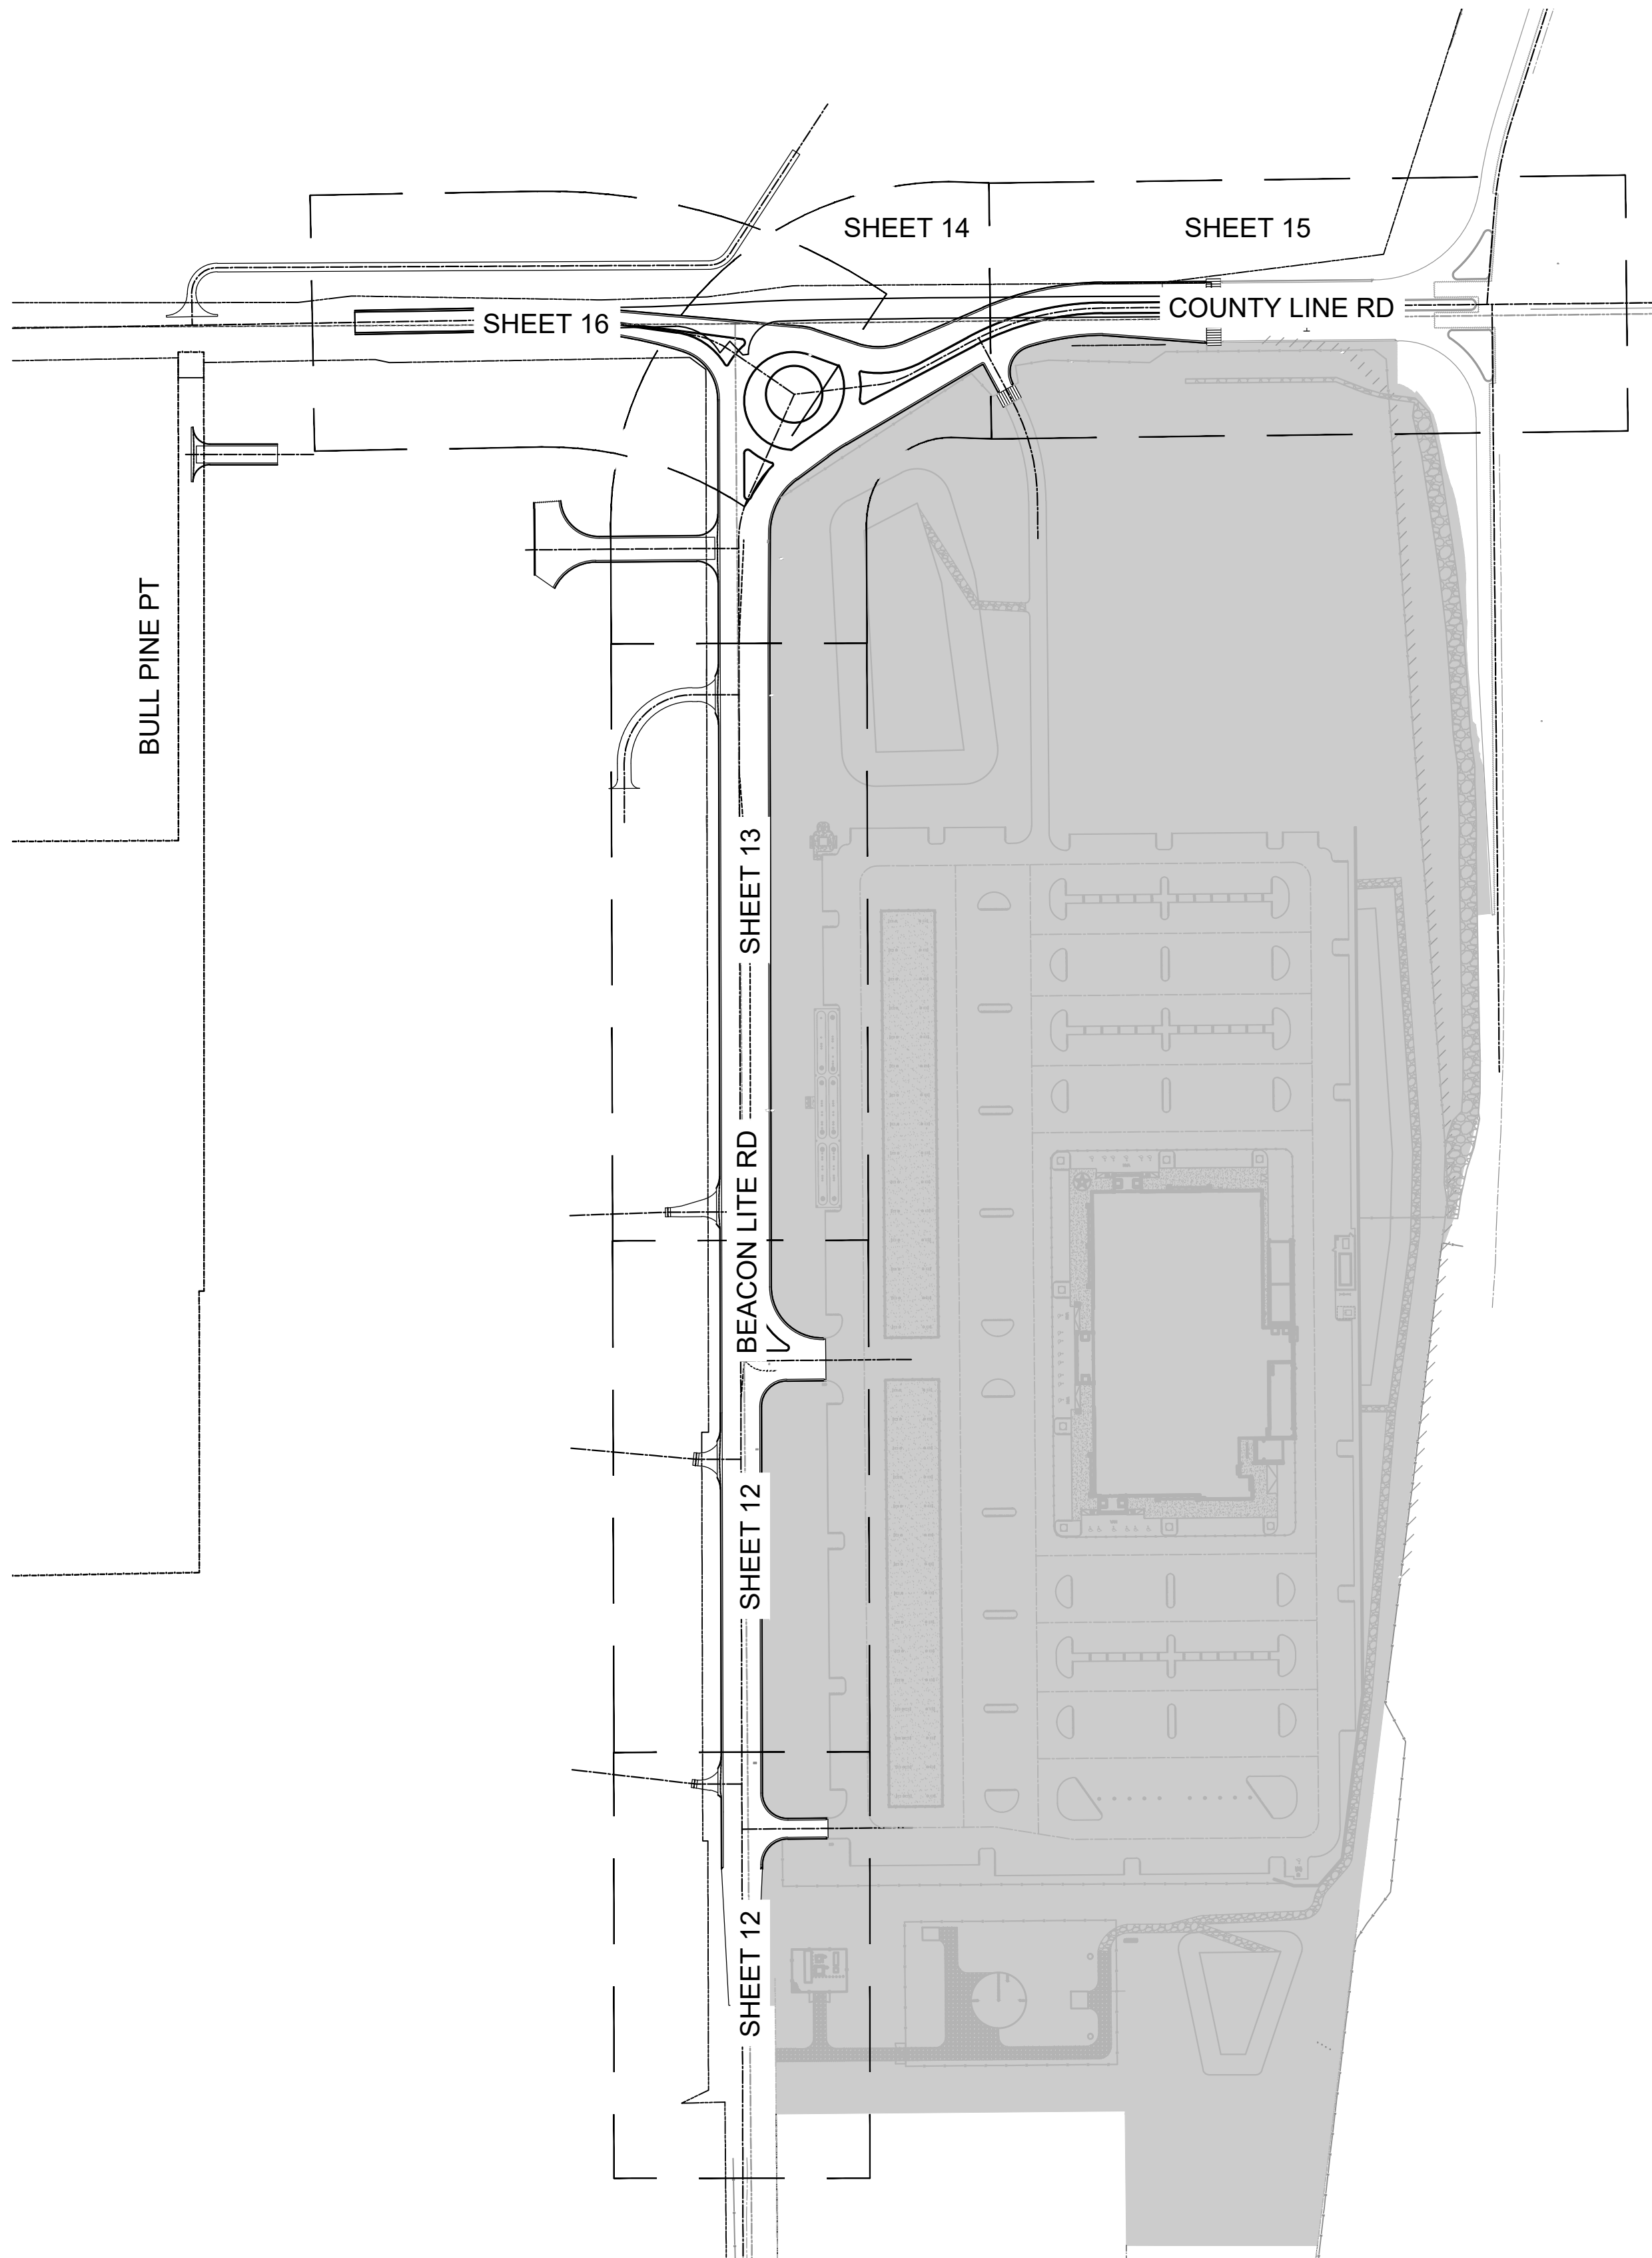

LEGEND:

ONSITE HATCH

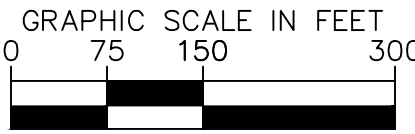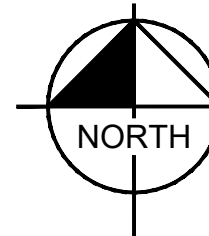

Print Date: 5/19/26

Drawing File Name: epc-05_removals (km).dwg

Kimley»Horn

KIMLEY-HORN AND ASSOCIATES, INC.
6200 SOUTH SYRACUSE WAY
SUITE 300
GREENWOOD VILLAGE, COLORADO 80111
(303) 228-2300

Sheet Revisions

Date:	Comments:	Init.
(R-X)		
(R-X)		
(R-X)		
(R-X)		



EL PASO COUNTY
DEPARTMENT OF PUBLIC WORKS
3275 AKERS DRIVE
COLORADO SPRINGS, CO
80922

FOR REVIEW ONLY
NOT FOR
CONSTRUCTION
Kimley»Horn
Kimley-Horn and Associates, Inc.

60% PLANS

No Revisions:

Revised:

Void:

EL PASO COUNTY TRAVEL CENTER

PREPARED FOR
BUC-EE'S, LTD.
REMOVALS

Designer: APW

Detailer: DJC

Checked By: MPF

Structure

Numbers



Subset Sheet: 1 of 6

Project No./Code


KH 196094002

Sheet Number 11


This document, together with the concepts and designs presented herein, is an instrument of service, and shall be without liability to Kimley-Horn and Associates, Inc. in the event of any error or omission in the design or construction of the project.

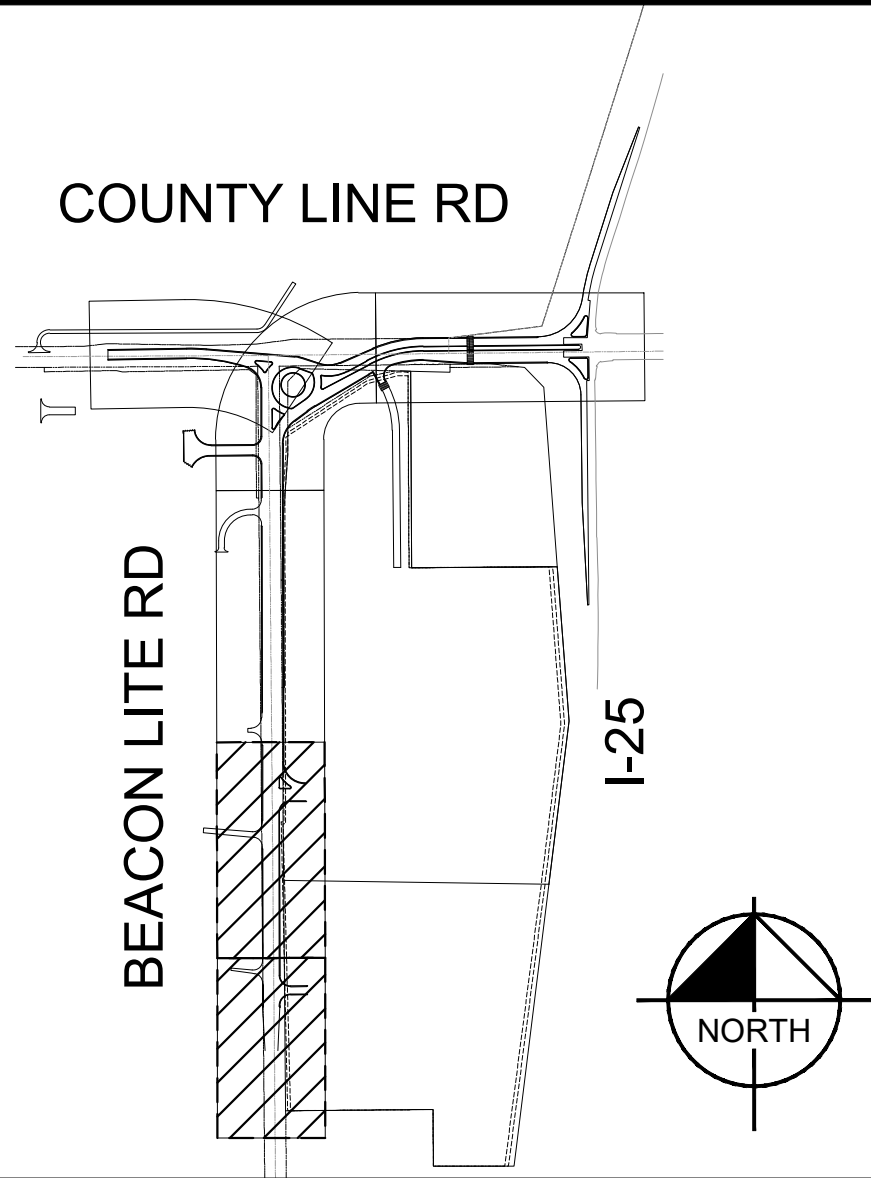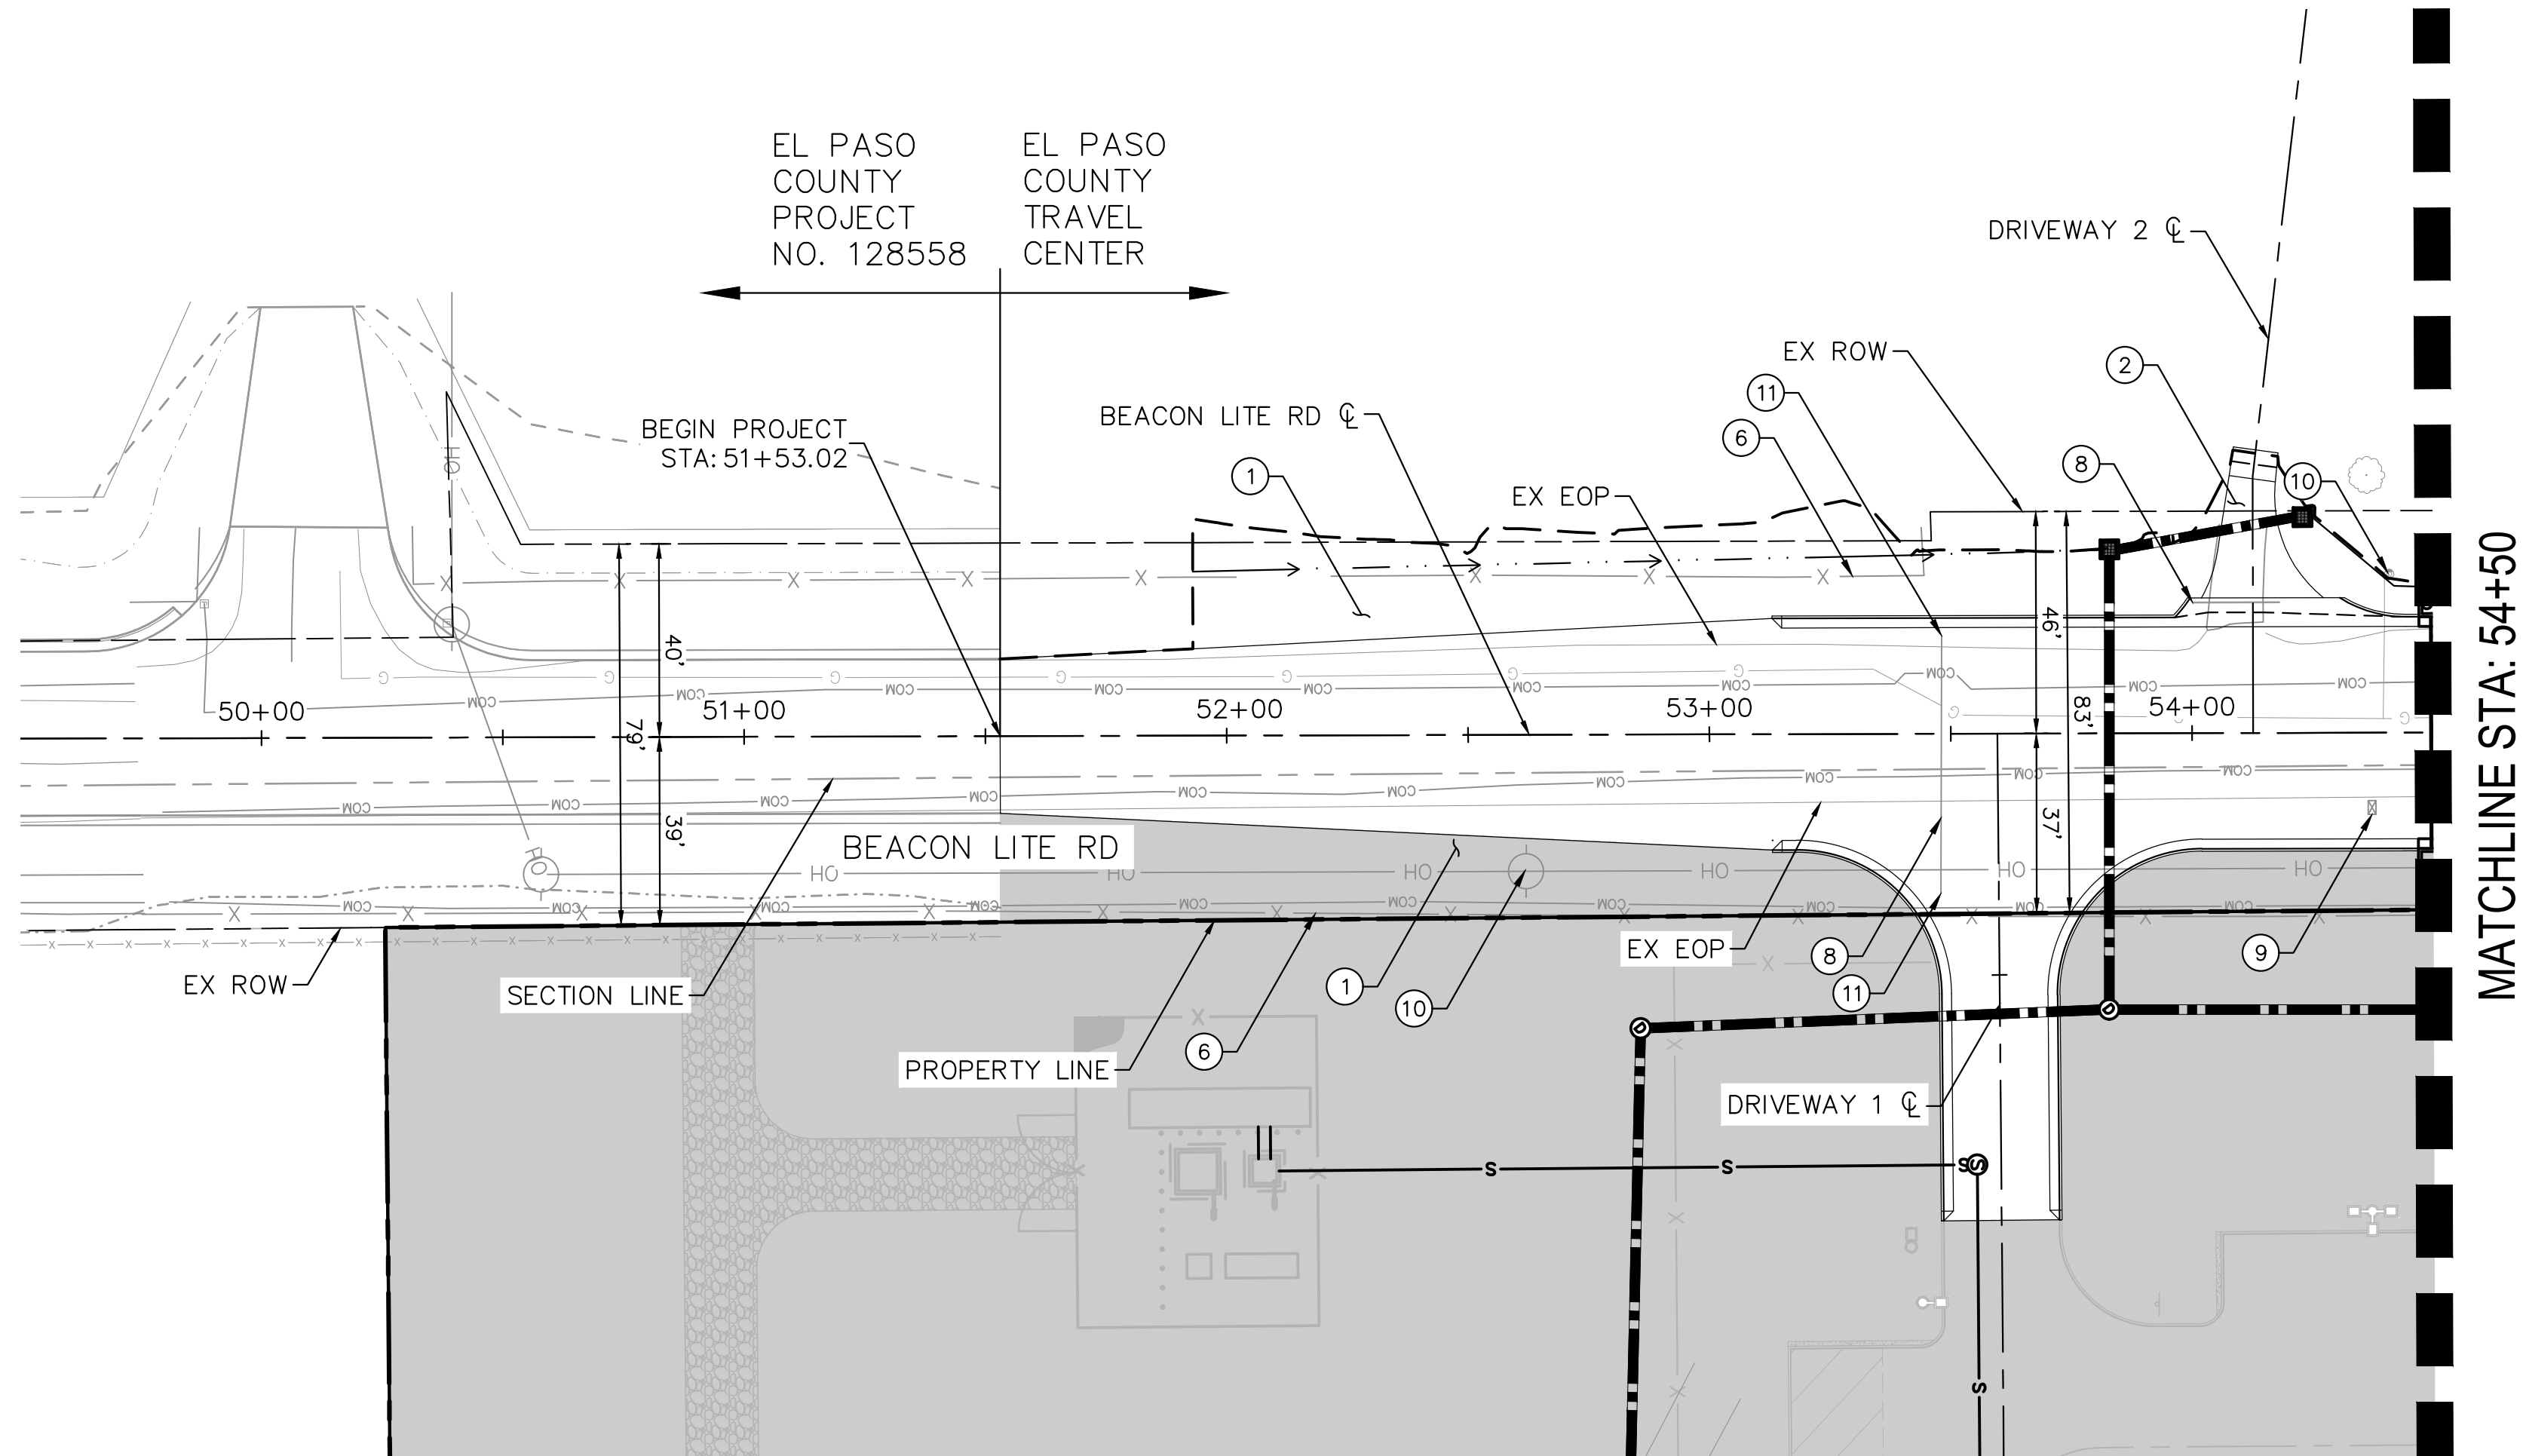

- LEGEND:
- GRADING LIMIT
 - ASPHALT REMOVAL
 - ONSITE HATCH
 - CROWN TRANSITION LINE

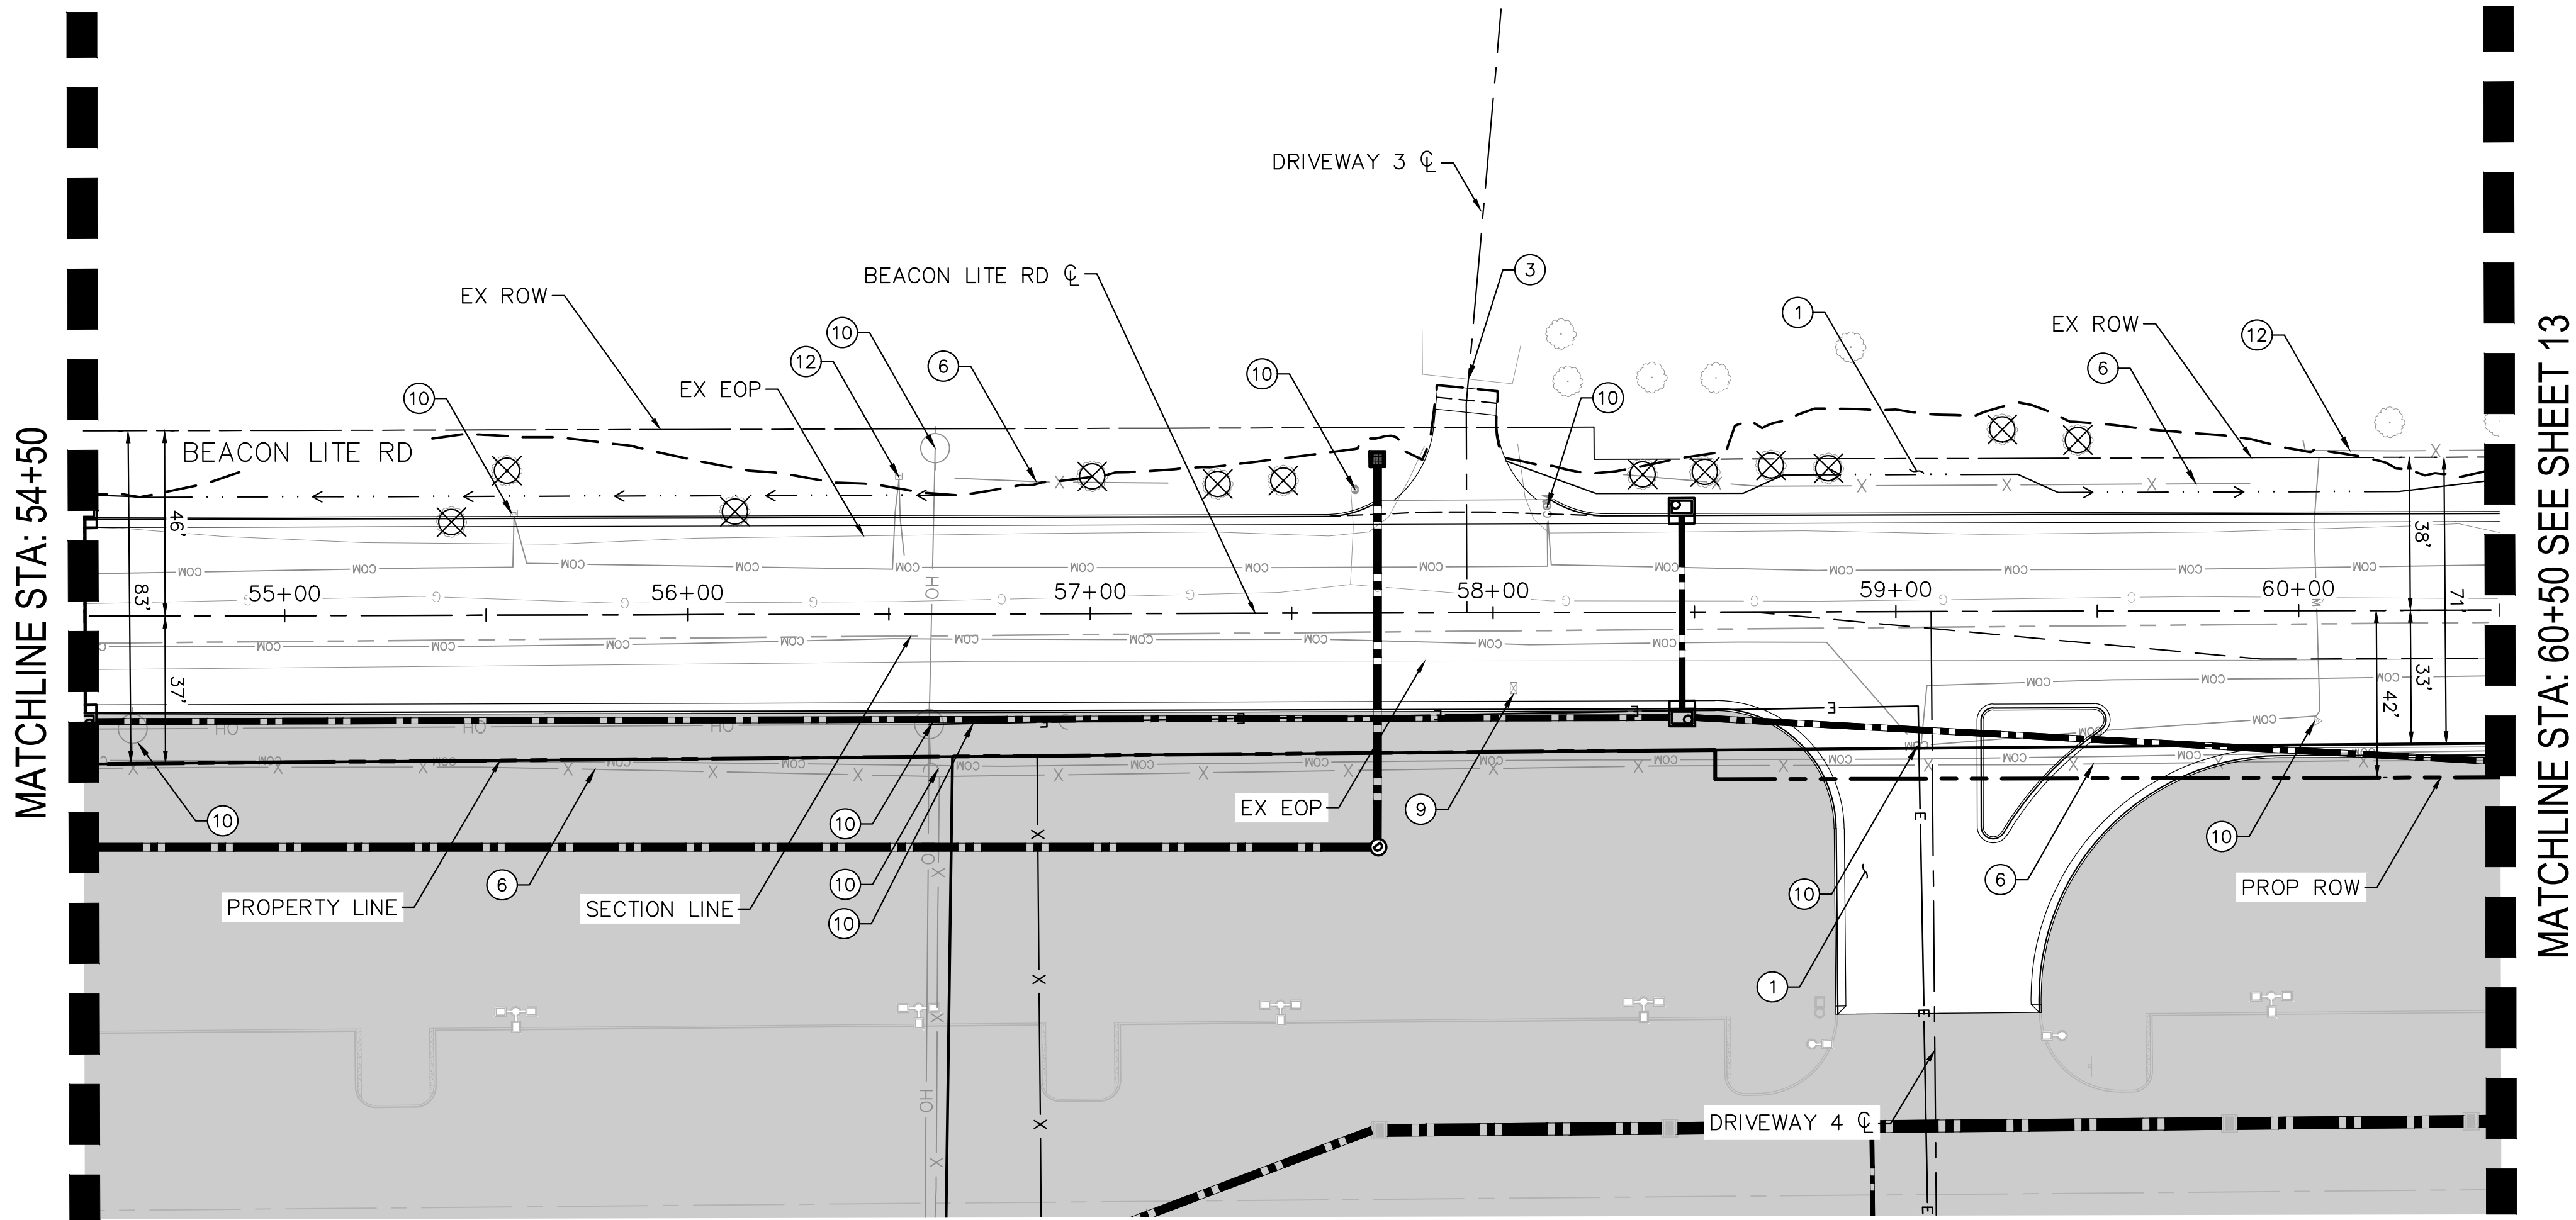



- REMOVAL NOTES:
- 1 CLEARING AND GRUBBING
 - 2 REMOVE ASPHALT
 - 3 REMOVE GATE, REPLACE IN KIND
 - 4 REMOVE CURB AND GUTTER
 - 5 REMOVE SIGN
 - 6 REMOVE FENCE, REPLACE IN KIND
 - 7 REMOVE RIPRAP
 - 8 REMOVE STORM DRAIN
 - 9 REMOVE MAILBOX
 - 10 PRIVATE UTILITY, RELOCATE BY OTHERS
 - 11 REMOVE END SECTION
 - 12 PROTECT IN PLACE
 - 13 REMOVE TREE
 - 14 RESET SIGN
 - 15 RESET LIGHT POLE

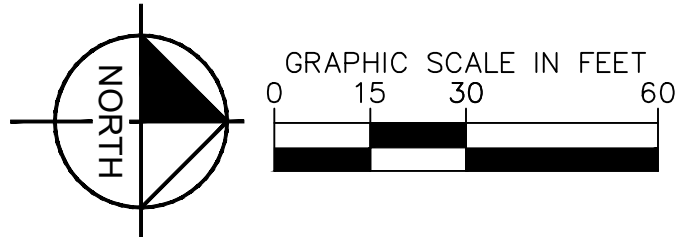

Print Date: 5/19/26	R-X R-X R-X R-X	Sheet Revisions			 EL PASO COUNTY DEPARTMENT OF PUBLIC WORKS 3275 AKERS DRIVE COLORADO SPRINGS, CO 80922	60% PLANS FOR REVIEW ONLY NOT FOR CONSTRUCTION KimleyHorn Kimley-Horn and Associates, Inc.	EL PASO COUNTY TRAVEL CENTER			Project No./Code
Drawing File Name: epc-05_removals.dwg		Date:	Comments:	Init.			PREPARED FOR BUC-EE'S, LTD. REMOVALS			
							Designer: APW	Structure	KH 196094002	
							Detailer: DJC	Numbers		
							Checked By: MPF	Subset Sheet: 2 of 6	Sheet Number 12	

KimleyHorn

KIMLEY-HORN AND ASSOCIATES, INC.
6200 SOUTH SYRACUSE WAY
SUITE 300
GREENWOOD VILLAGE, COLORADO 80111
(303) 228-2300

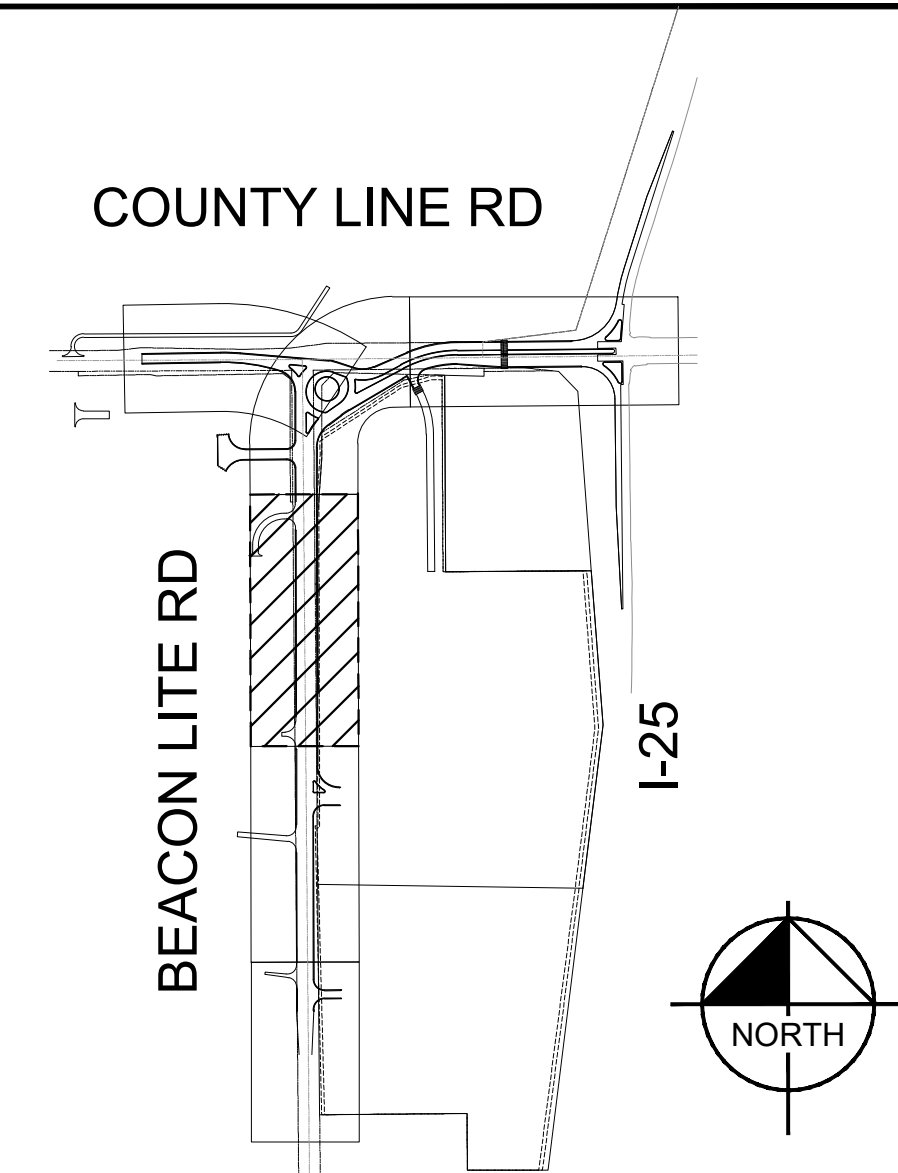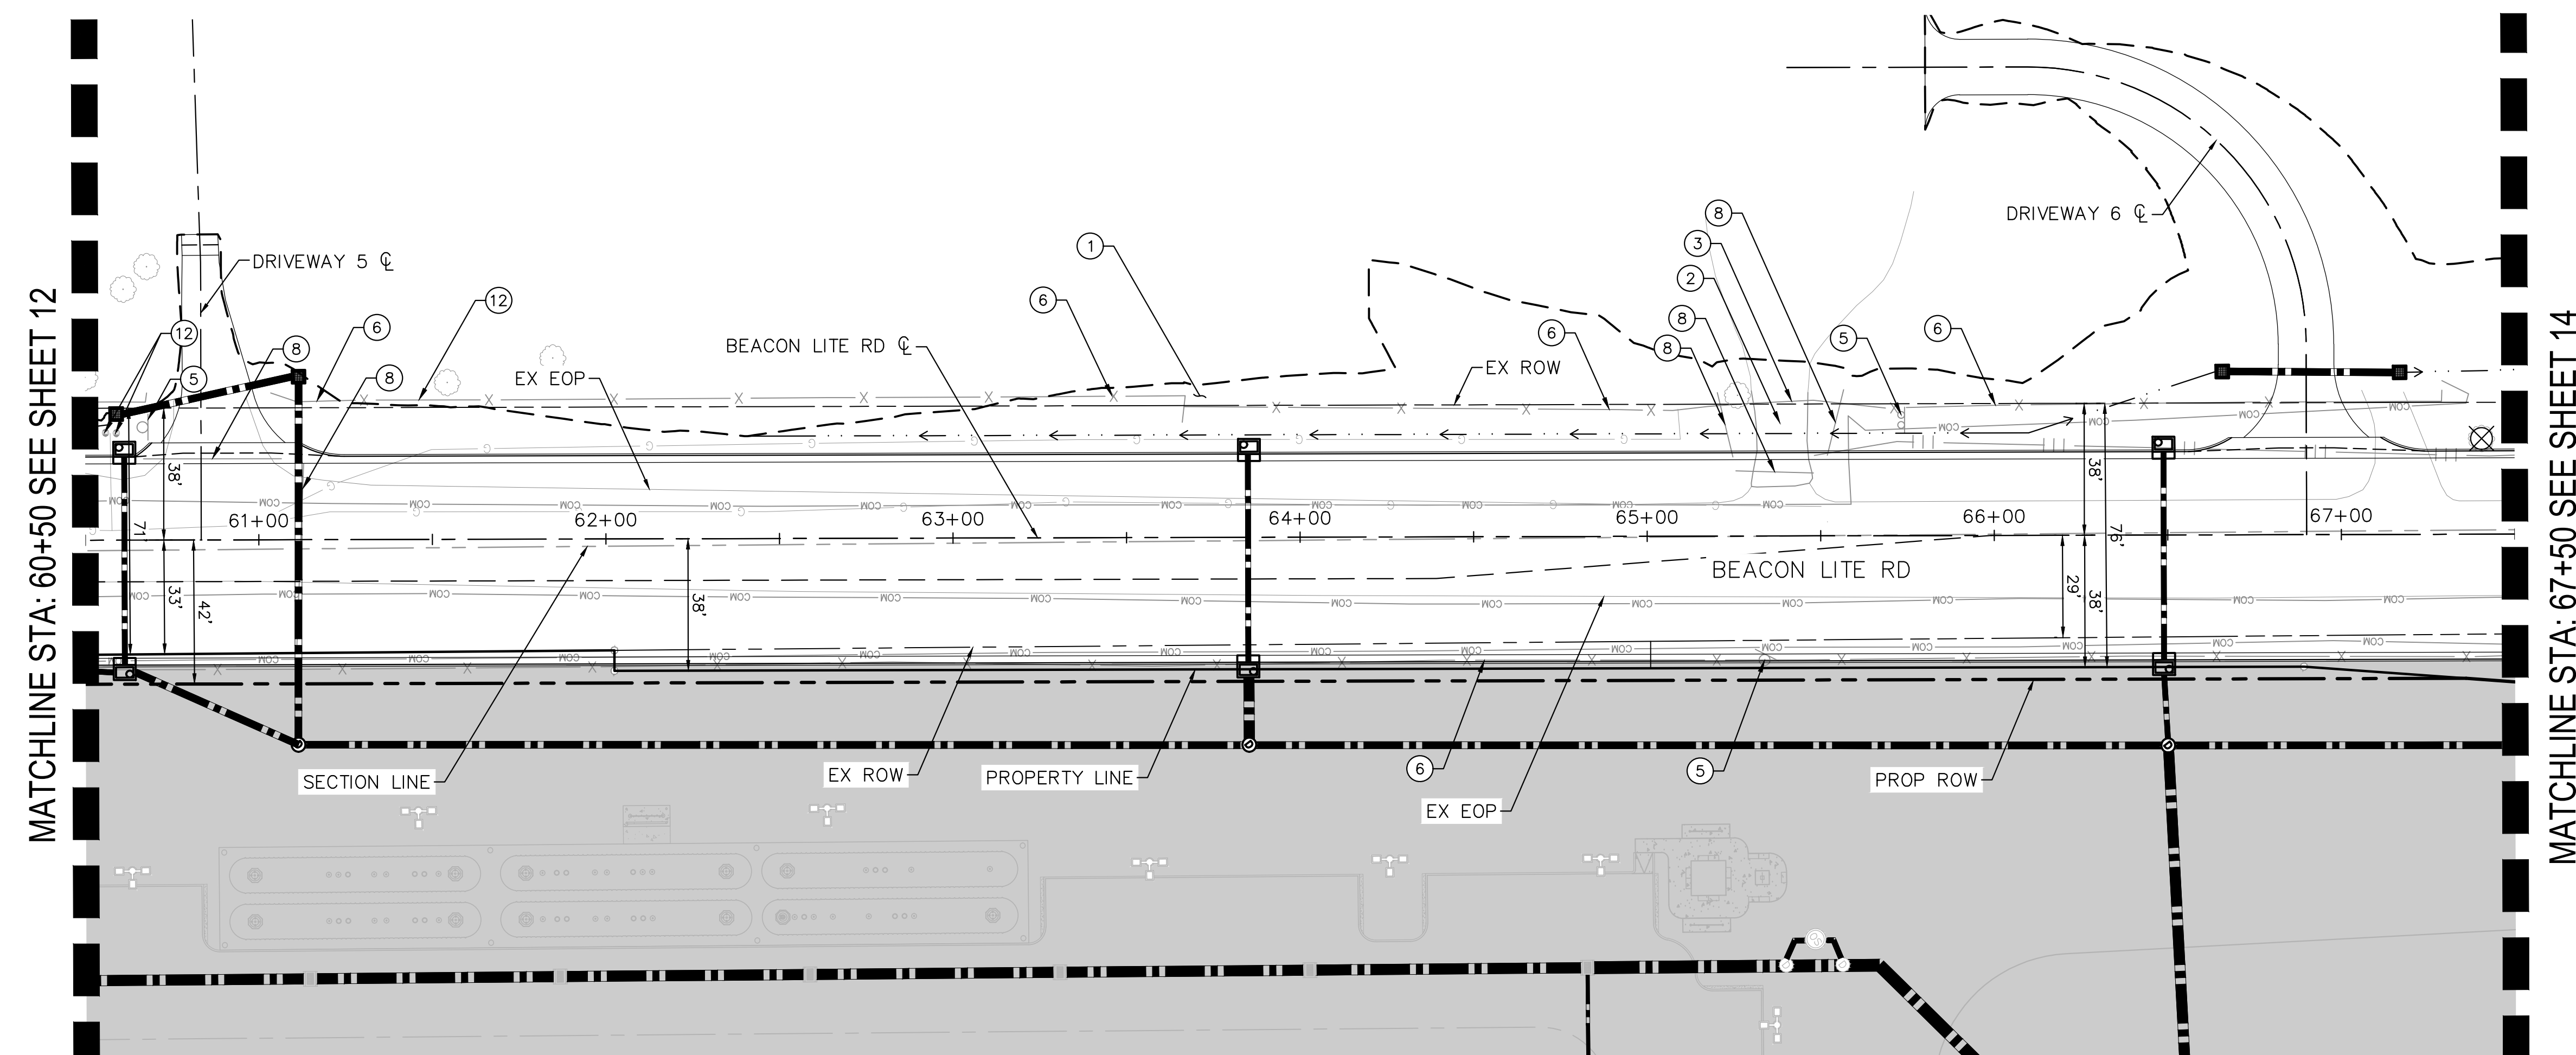


LEGEND:

- GRADING LIMIT
 ASPHALT REMOVAL
 ONSITE HATCH
 CROWN TRANSITION LINE

REMOVAL NOTES:

- ① CLEARING AND GRUBBING
- ② REMOVE ASPHALT
- ③ REMOVE GATE, REPLACE IN KIND
- ④ REMOVE CURB AND GUTTER
- ⑤ REMOVE SIGN
- ⑥ REMOVE FENCE, REPLACE IN KIND
- ⑦ REMOVE RIPRAP
- ⑧ REMOVE STORM DRAIN
- ⑨ REMOVE MAILBOX
- ⑩ PRIVATE UTILITY, RELOCATE BY OTHERS
- ⑪ REMOVE END SECTION
- ⑫ PROTECT IN PLACE
- ⑬ REMOVE TREE 
- ⑭ RESET SIGN
- ⑮ RESET LIGHT POLE

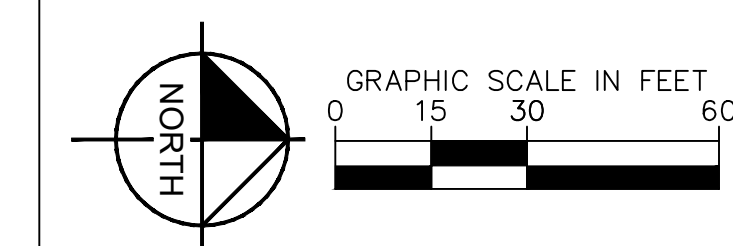

Know what's below.
Call before you dig.

Print Date: 5/19/26

Drawing File Name: epc-05_removals.dwg

Kimley»»Horn

KIMLEY-HORN AND ASSOCIATES, INC.
6200 SOUTH SYRACUSE WAY
SUITE 300
GREENWOOD VILLAGE, COLORADO 80111
(303) 228-2300

Sheet Revisions			
	Date:	Comments:	Init.
(R-X)			
(R-X)			
(R-X)			
(R-X)			



EL PASO COUNTY
DEPARTMENT OF PUBLIC WORKS
3275 AKERS DRIVE
COLORADO SPRINGS, CO
80922

R - FINAL
 FOR REVIEW ONLY
 NOT FOR
 CONSTRUCTION
KimleyHorn
 Kimley-Horn and Associates, Inc.

60% PLANS

No Revisions:

Revised:

Void:

EL PASO COUNTY TRAVEL CENTER

PREPARED FOR
BUC-EE'S, LTD.
REMOVALS

Designer:	APW
-----------	-----

Detailer: DJC

Checked By: MPF

Structure

	Numbers
--	---------

Subset Sheet: 3 of 6


Project No./Code

KH 196094002

Sheet Number 13

This document, together with the concepts and design presented herein, is an instrument of service, is intended only for the specific purpose and client for which it was prepared. Reuse of and improper reliance on this document without written authorization and dilution by Kimley-Horn and Associates, Inc. shall be without liability to Kimley-Horn and Associates, Inc.


MATCHLINE STA: 73+00 SEE SHEET 21

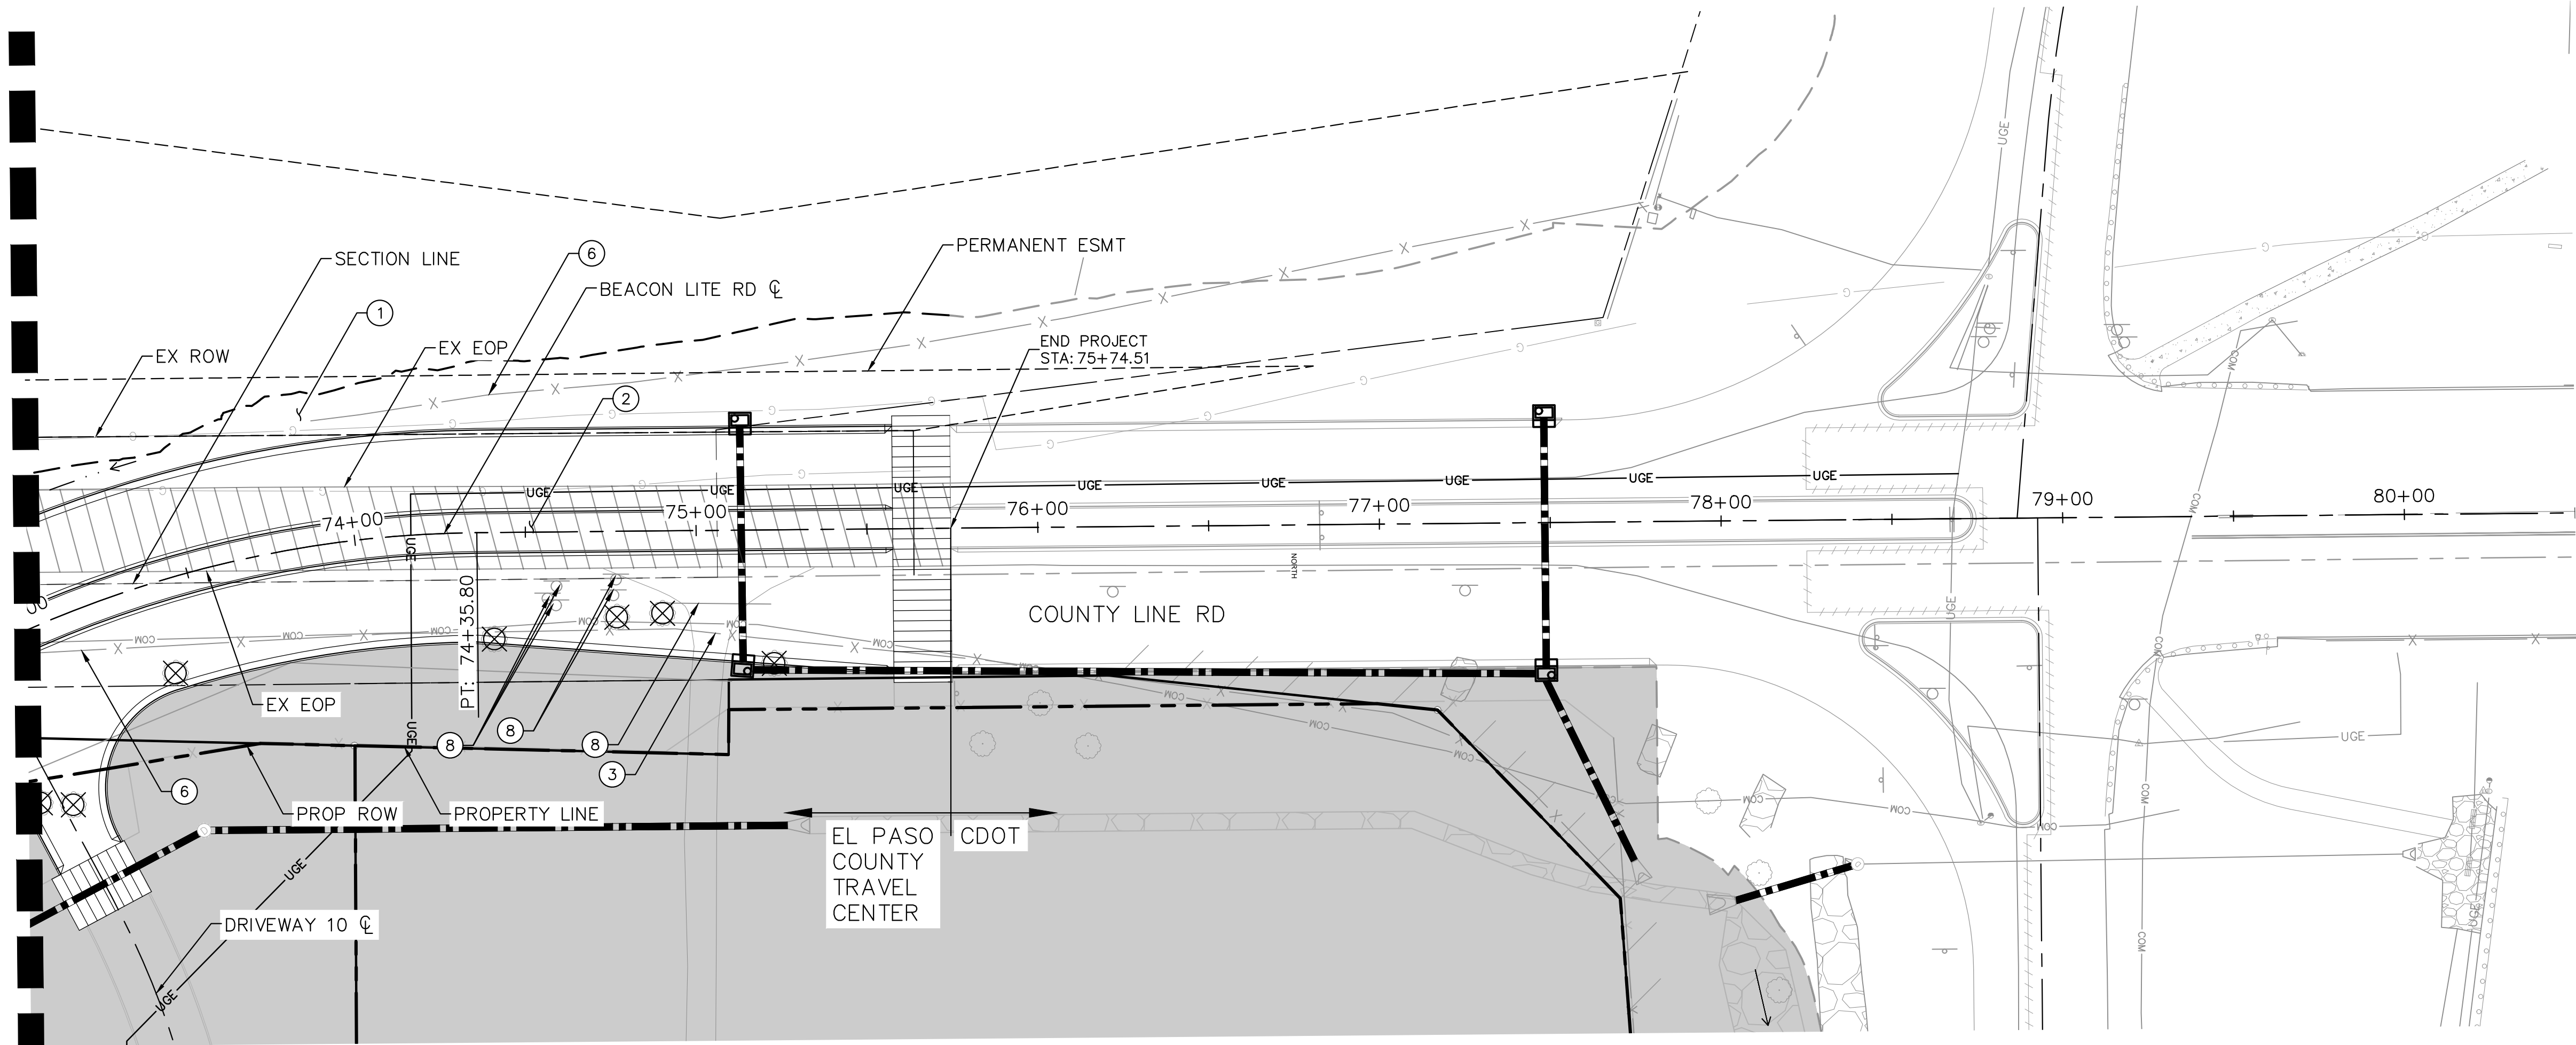

COUNTY LINE RD

BEACON LITE RD

I-25


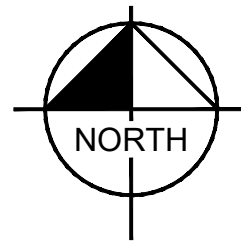


LEGEND:

- GRADING LIMIT
- ASPHALT REMOVAL
- ONSITE HATCH
- CROWN TRANSITION LINE

REMOVAL NOTES:

- CLEARING AND GRUBBING
- REMOVE ASPHALT
- REMOVE GATE, REPLACE IN KIND
- REMOVE CURB AND GUTTER
- REMOVE SIGN
- REMOVE FENCE, REPLACE IN KIND
- REMOVE RIPRAP
- REMOVE STORM DRAIN
- REMOVE MAILBOX
- PRIVATE UTILITY, RELOCATE BY OTHERS
- REMOVE END SECTION
- PROTECT IN PLACE
- REMOVE TREE ☒
- RESET SIGN
- RESET LIGHT POLE

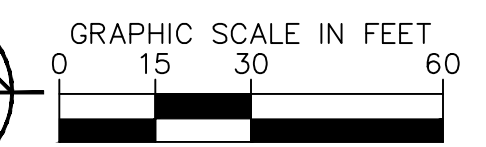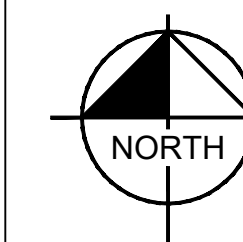

Know what's below.
Call before you dig.

Print Date: 5/19/26

Drawing File Name: epc-05_removals.dwg

Kimley»Horn

KIMLEY-HORN AND ASSOCIATES, INC.
6200 SOUTH SYRACUSE WAY
SUITE 300
GREENWOOD VILLAGE, COLORADO 80111
(303) 228-2300

(R-X)
(R-X)
(R-X)
(R-X)

Sheet Revisions

Date:	Comments:	Init.



EL PASO COUNTY
DEPARTMENT OF PUBLIC WORKS
3275 AKERS DRIVE
COLORADO SPRINGS, CO
80922

FOR REVIEW ONLY
NOT FOR
CONSTRUCTION
Kimley»Horn
Kimley-Horn and Associates, Inc.

60% PLANS

No Revisions:

Revised:

Void:

EL PASO COUNTY TRAVEL CENTER

PREPARED FOR
BUC-EE'S, LTD.
REMOVALS

Designer: APW

Detailer: DJC

Checked By: MPF

Structure

Numbers


Subset Sheet: 5 of 6

Project No./Code

KH 196094002

Sheet Number 15

This document, together with the concepts and design presented herein, is an instrument of service, is intended only for the specific purpose and client for which it was prepared. Reuse of and improper reliance on this document without written authorization and dilution by Kimley-Horn and Associates, Inc. shall be without liability to Kimley-Horn and Associates, Inc.

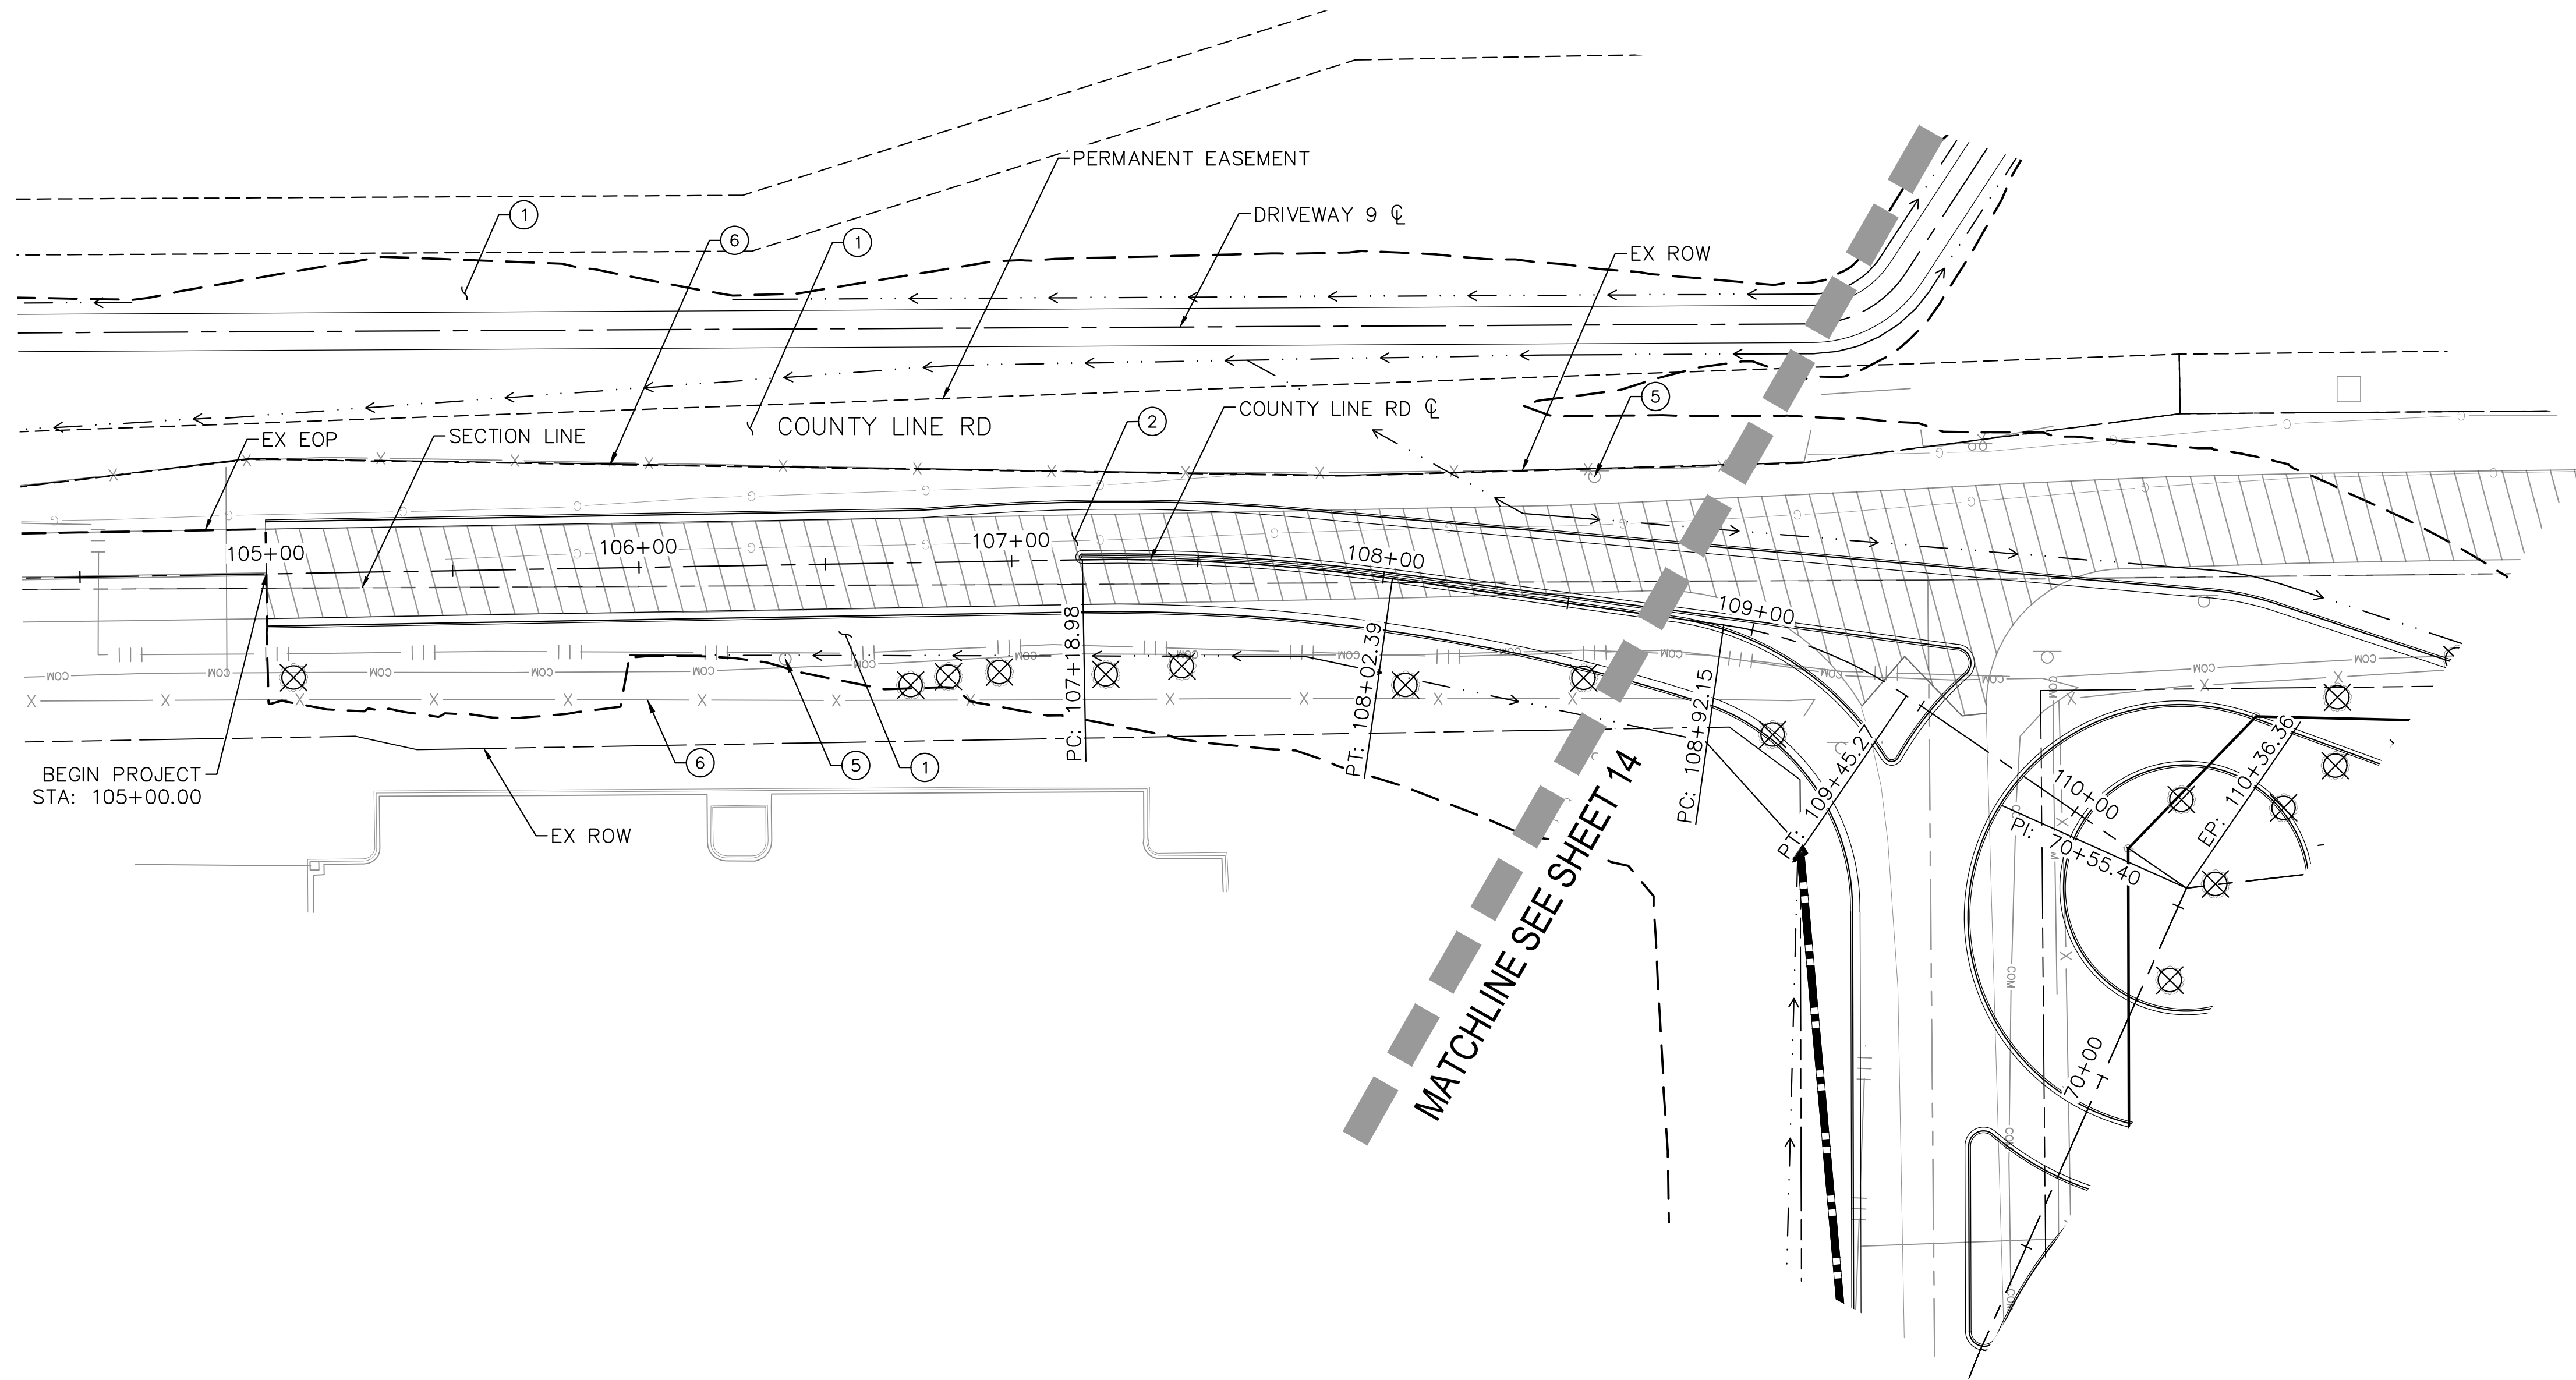

COUNTY LINE RD

BEACON LITE RD

I-25





LEGEND:

- GRADING LIMIT
- ▨ ASPHALT REMOVAL
- ONSITE HATCH
- - - CROWN TRANSITION LINE

REMOVAL NOTES:

- ① CLEARING AND GRUBBING
- ② REMOVE ASPHALT
- ③ REMOVE GATE, REPLACE IN KIND
- ④ REMOVE CURB AND GUTTER
- ⑤ REMOVE SIGN
- ⑥ REMOVE FENCE, REPLACE IN KIND
- ⑦ REMOVE RIPRAP
- ⑧ REMOVE STORM DRAIN
- ⑨ REMOVE MAILBOX
- ⑩ PRIVATE UTILITY, RELOCATE BY OTHERS
- ⑪ REMOVE END SECTION
- ⑫ PROTECT IN PLACE
- ⑬ REMOVE TREE ☒
- ⑭ RESET SIGN
- ⑮ RESET LIGHT POLE

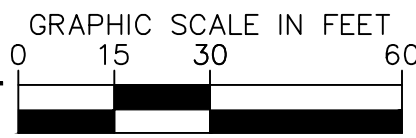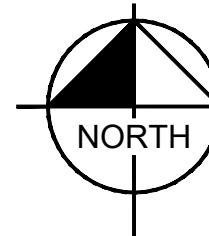

Know what's below.
Call before you dig.

Print Date: 5/19/26

Drawing File Name: epc-05_removals.dwg

Kimley»Horn

KIMLEY-HORN AND ASSOCIATES, INC.
6200 SOUTH SYRACUSE WAY
SUITE 300
GREENWOOD VILLAGE, COLORADO 80111
(303) 228-2300

Sheet Revisions

Date:	Comments:	Init.
(R-X)		
(R-X)		
(R-X)		
(R-X)		



EL PASO COUNTY
DEPARTMENT OF PUBLIC WORKS
3275 AKERS DRIVE
COLORADO SPRINGS, CO
80922

FOR REVIEW ONLY
NOT FOR
CONSTRUCTION
Kimley»Horn
Kimley-Horn and Associates, Inc.

60% PLANS

No Revisions:

Revised:

Void:

EL PASO COUNTY TRAVEL CENTER

PREPARED FOR
BUC-EE'S, LTD.
REMOVALS

Designer: APW

Detailer: DJC

Checked By: MPF

Structure

Numbers


Subset Sheet: 6 of 6

Project No./Code

KH 196094002


Sheet Number 16

This document, together with the concepts and designs presented herein, is an instrument of service, is intended only for the specific purpose and client for which it was prepared. Reuse of and improper reliance on this document without written authorization and adaptation by Kimley-Horn and Associates, Inc. shall be without liability to Kimley-Horn and Associates, Inc.

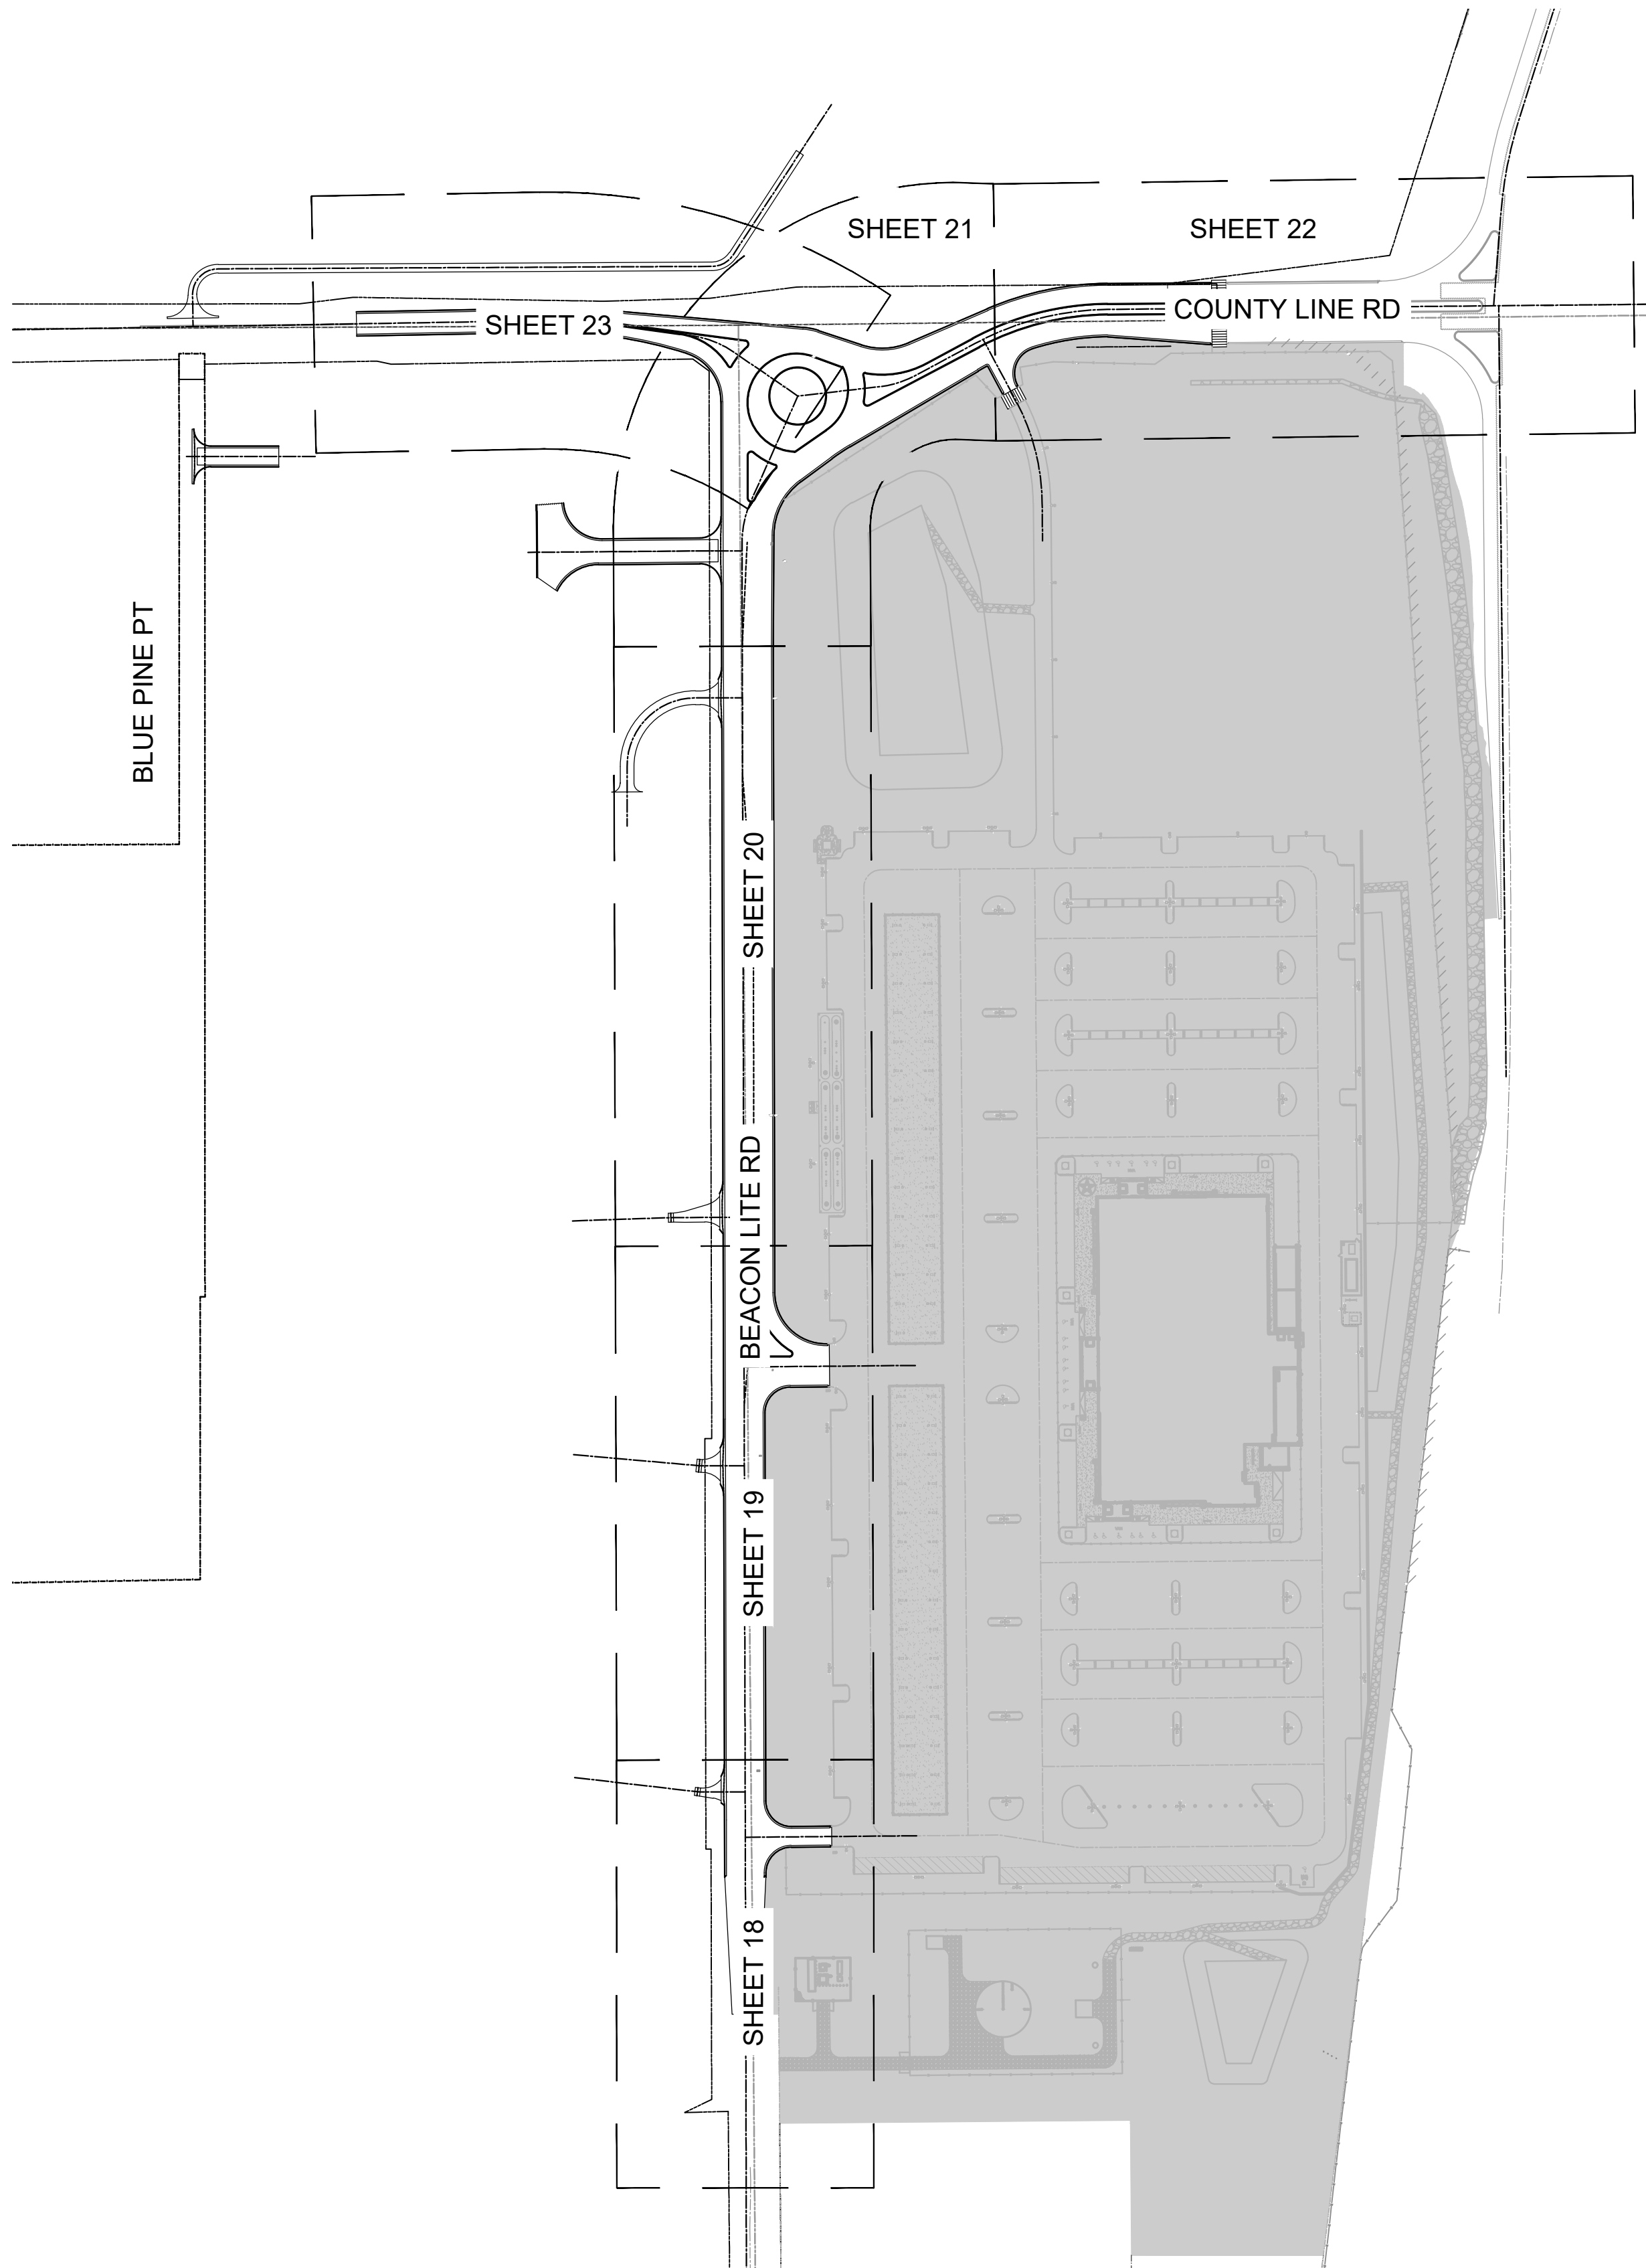

LEGEND:

ONSITE HATCH

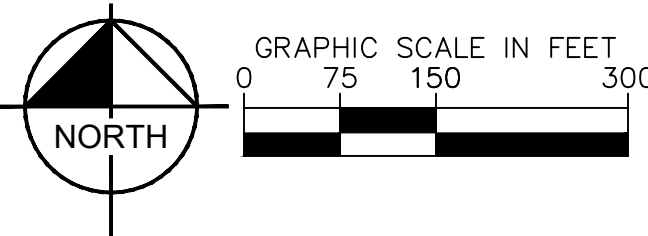

Know what's below.
Call before you dig.

Print Date: 5/19/26

Drawing File Name: epc-06_ plan and profiles (km).dwg



KIMLEY-HORN AND ASSOCIATES, INC.

6200 SOUTH SYRACUSE WAY

SUITE 300

GREENWOOD VILLAGE, COLORADO 80111

(303) 228-2300

Sheet Revisions			
Date:	Comments:	Init.	
(R-X)			
(R-X)			
(R-X)			
(R-X)			



EL PASO COUNTY

DEPARTMENT OF PUBLIC WORKS

3275 AKERS DRIVE

COLORADO SPRINGS, CO

80922

FOR REVIEW ONLY

NOT FOR

CONSTRUCTION





Kimley-Horn and Associates, Inc.

60% PLANS
No Revisions:
Revised:
Void:

EL PASO COUNTY TRAVEL CENTER			
PREPARED FOR BUC-EE'S, LTD. PLAN AND PROFILES			
Designer: APW	Structure		
Detailer: DJC	Numbers		
Checked By: MPF	Subset Sheet:	1	of 7

Project No./Code
KH 196094002
Sheet Number 17

This document, together with the concepts and designs presented herein, is an instrument of service, is intended only for the specific purpose and client for which it was prepared. Reuse of and improper reliance on this document without written authorization and adaptation by Kimley-Horn and Associates, Inc. shall be without liability to Kimley-Horn and Associates, Inc.

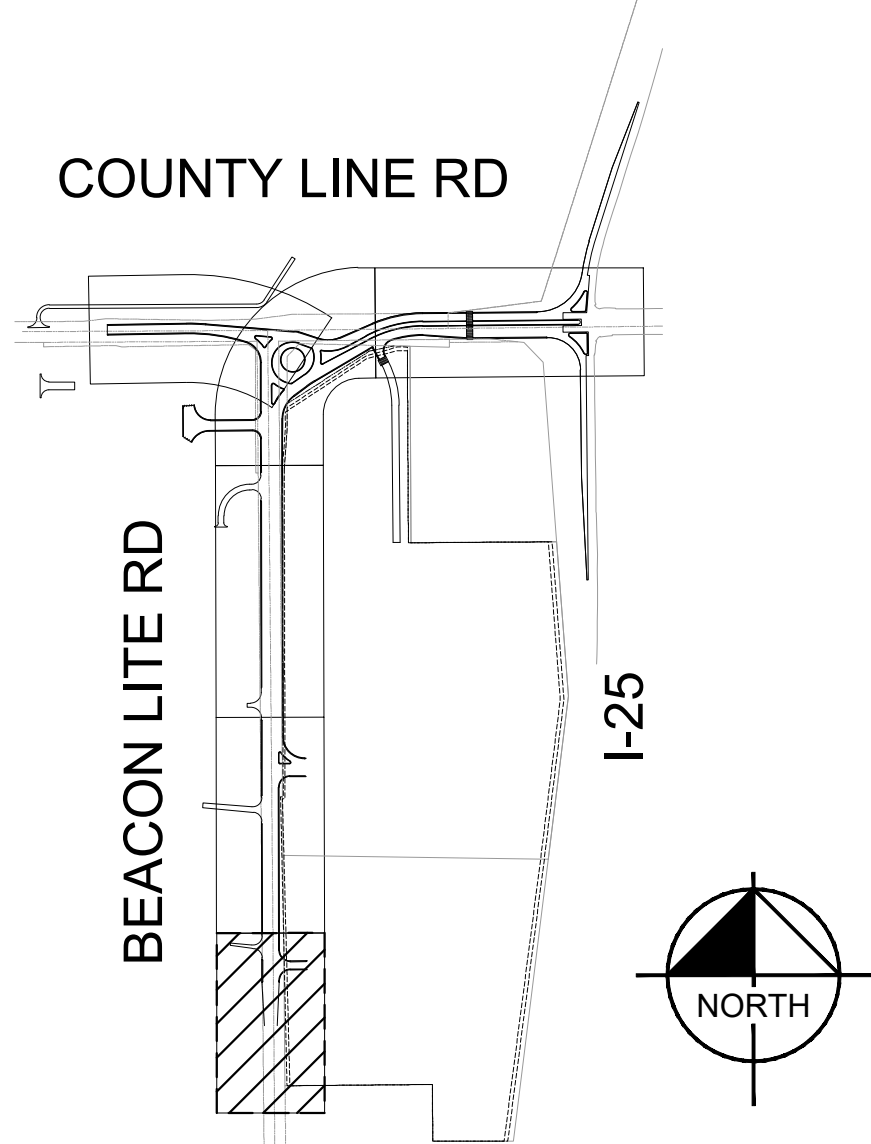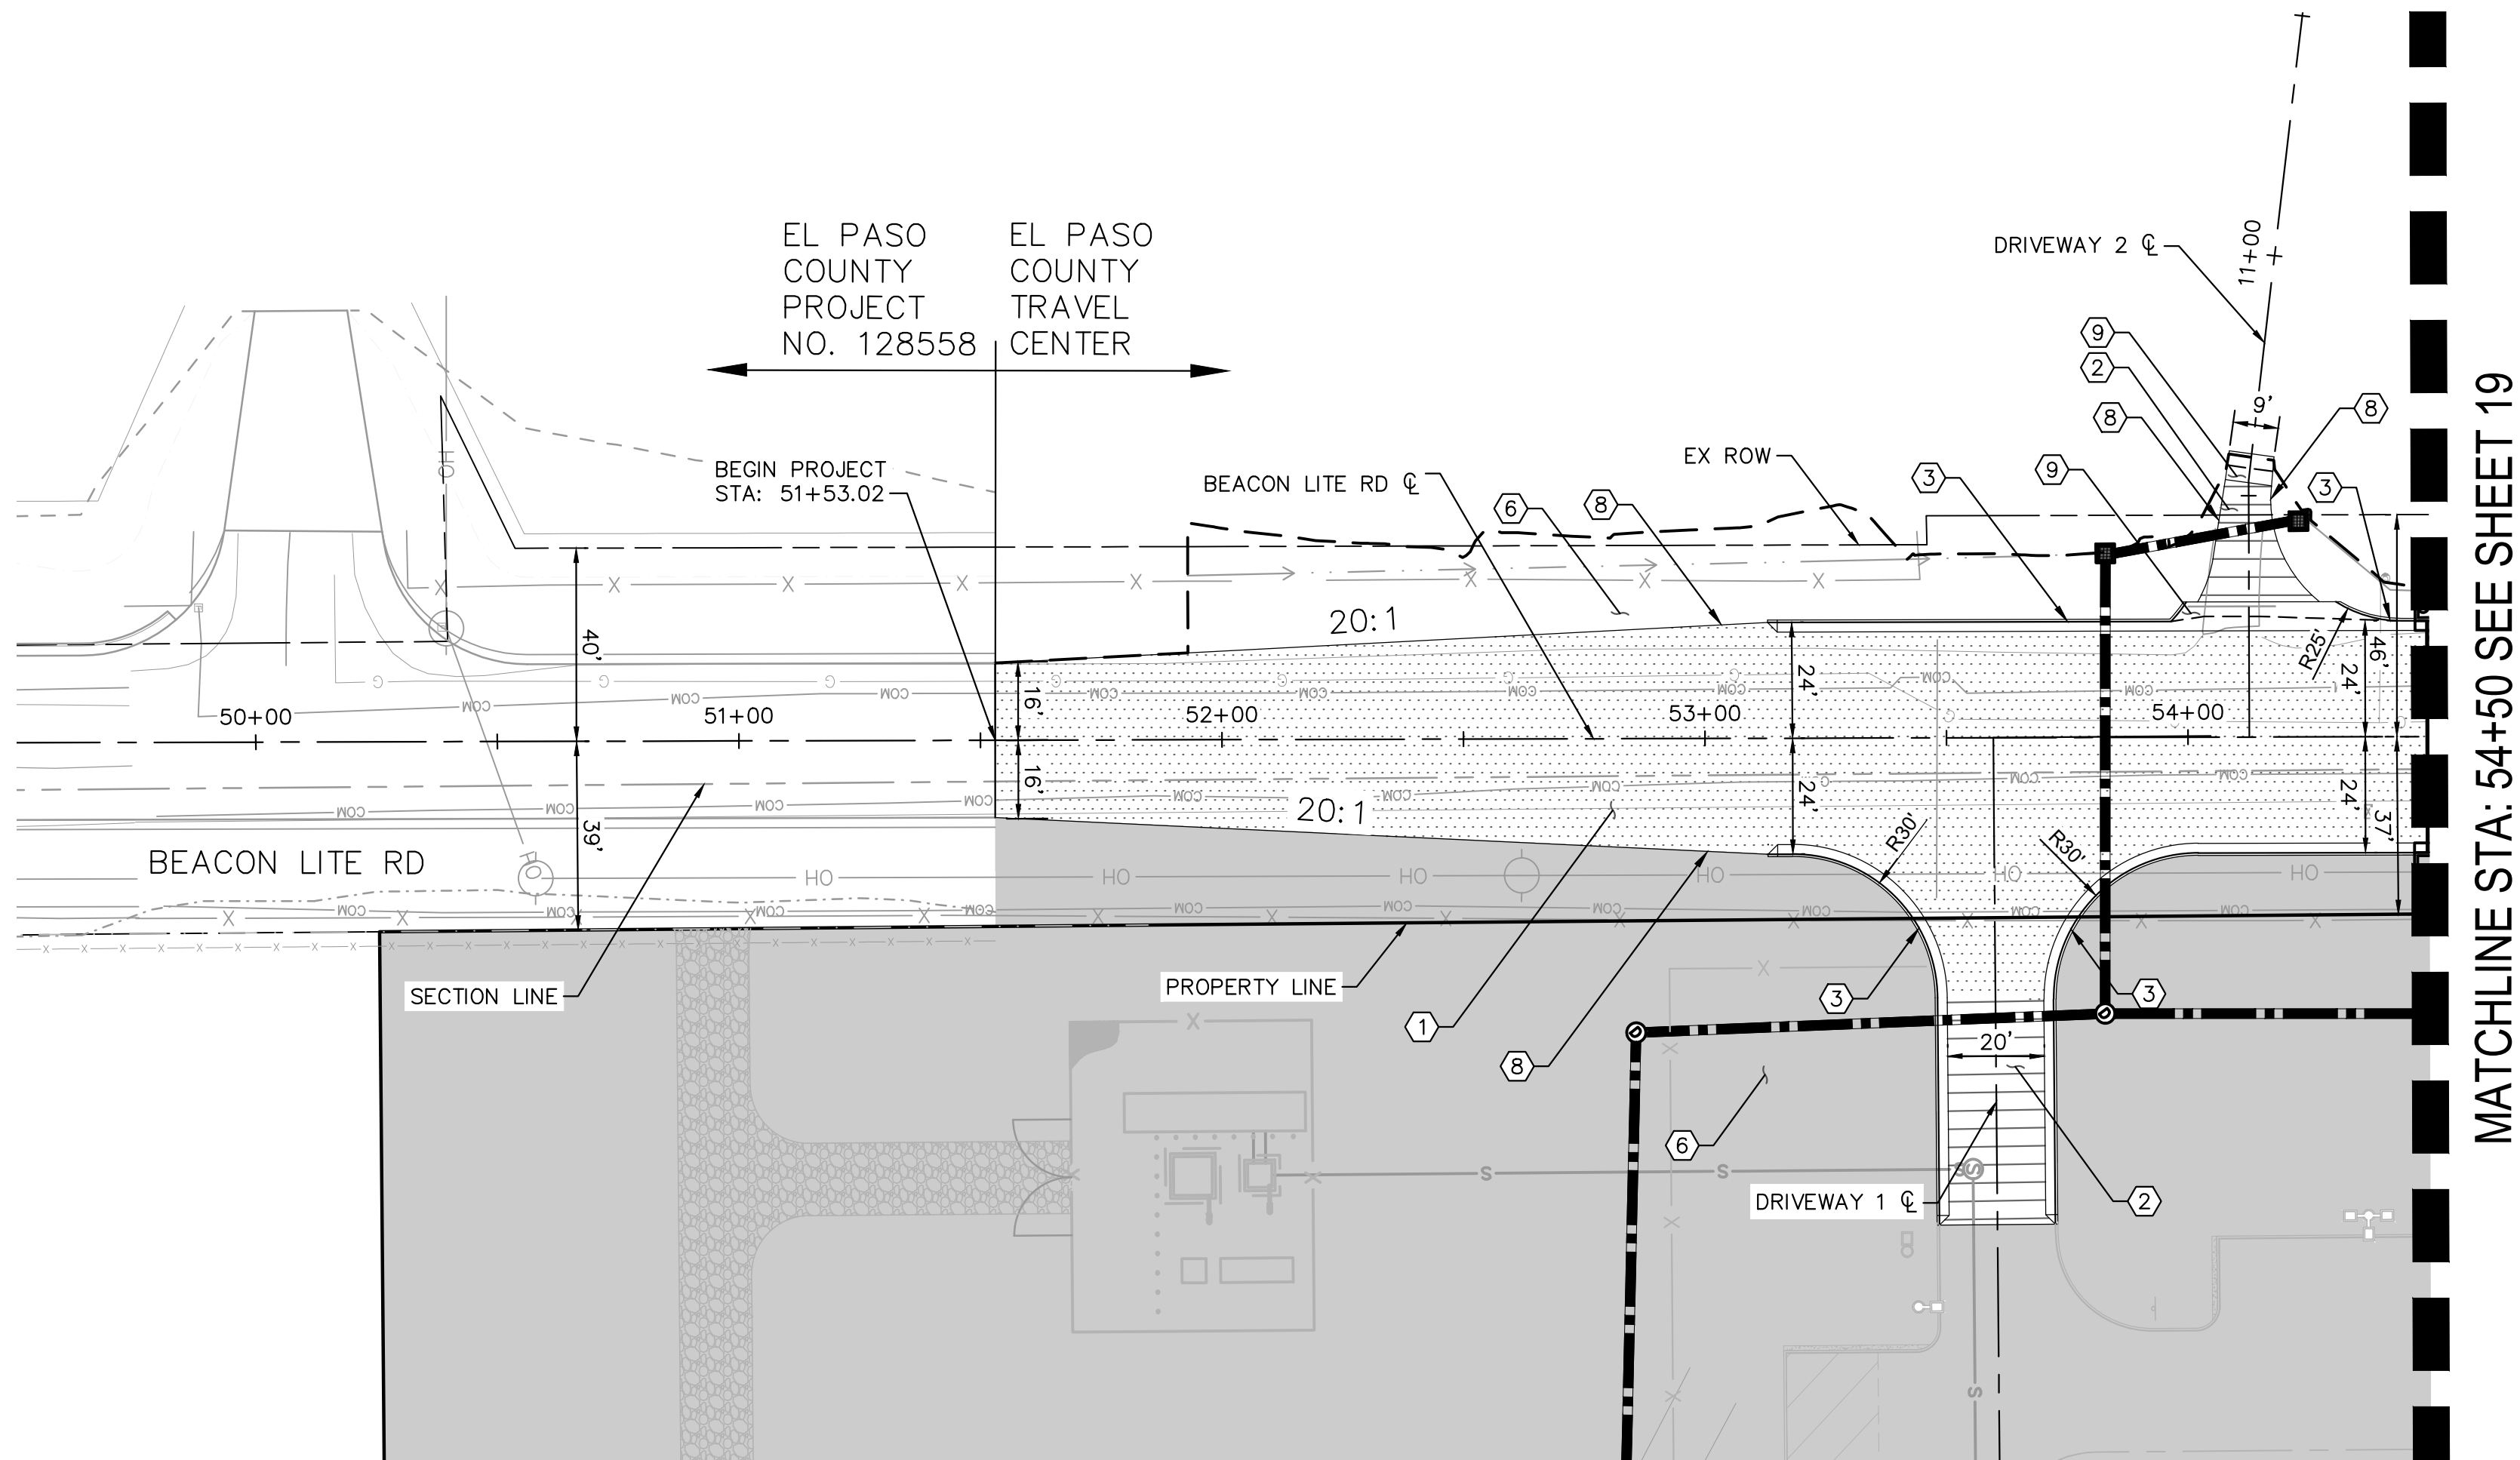


LEGEND:

- GRADING LIMIT
- CROWN TRANSITION LINE
- PROPOSED ASPHALT (COUNTY LINE ROAD)
- PROPOSED ASPHALT (BEACON LITE ROAD)
- PROPOSED ASPHALT (DRIVEWAYS)
- PROPOSED ABC (ACCESS ROAD)
- PROPOSED CONCRETE PAVEMENT (TRUCK APRON)
- PROPOSED CONCRETE MEDIAN

CONSTRUCTION NOTES:

- PROPOSED PAVEMENT STRUCTURAL SECTION (BEACON LITE ROAD) SEE SHEETS 4-7
- PROPOSED PAVEMENT STRUCTURAL SECTION (DRIVEWAYS) SEE SHEETS 4-7
- PROPOSED CURB & GUTTER EPC TYPE A (CATCH) PER EPC STD DET SD_2-20
- PROPOSED CURB & GUTTER EPC TYPE B (SPILL) PER EPC STD DET SD_2-20
- PROPOSED PATTERNED CONCRETE MEDIAN PAVING PER EPC STD DET SD_2-21
- PROPOSED SEEDING
- PROPOSED PAVEMENT STRUCTURAL SECTION (TRUCK APRON) SEE SHEETS 4-7
- PROPOSED SAFETY EDGE PER CDOT STD M-400-1
- PROPOSED CROSS PAN PER EPC STD DET SD_2-26

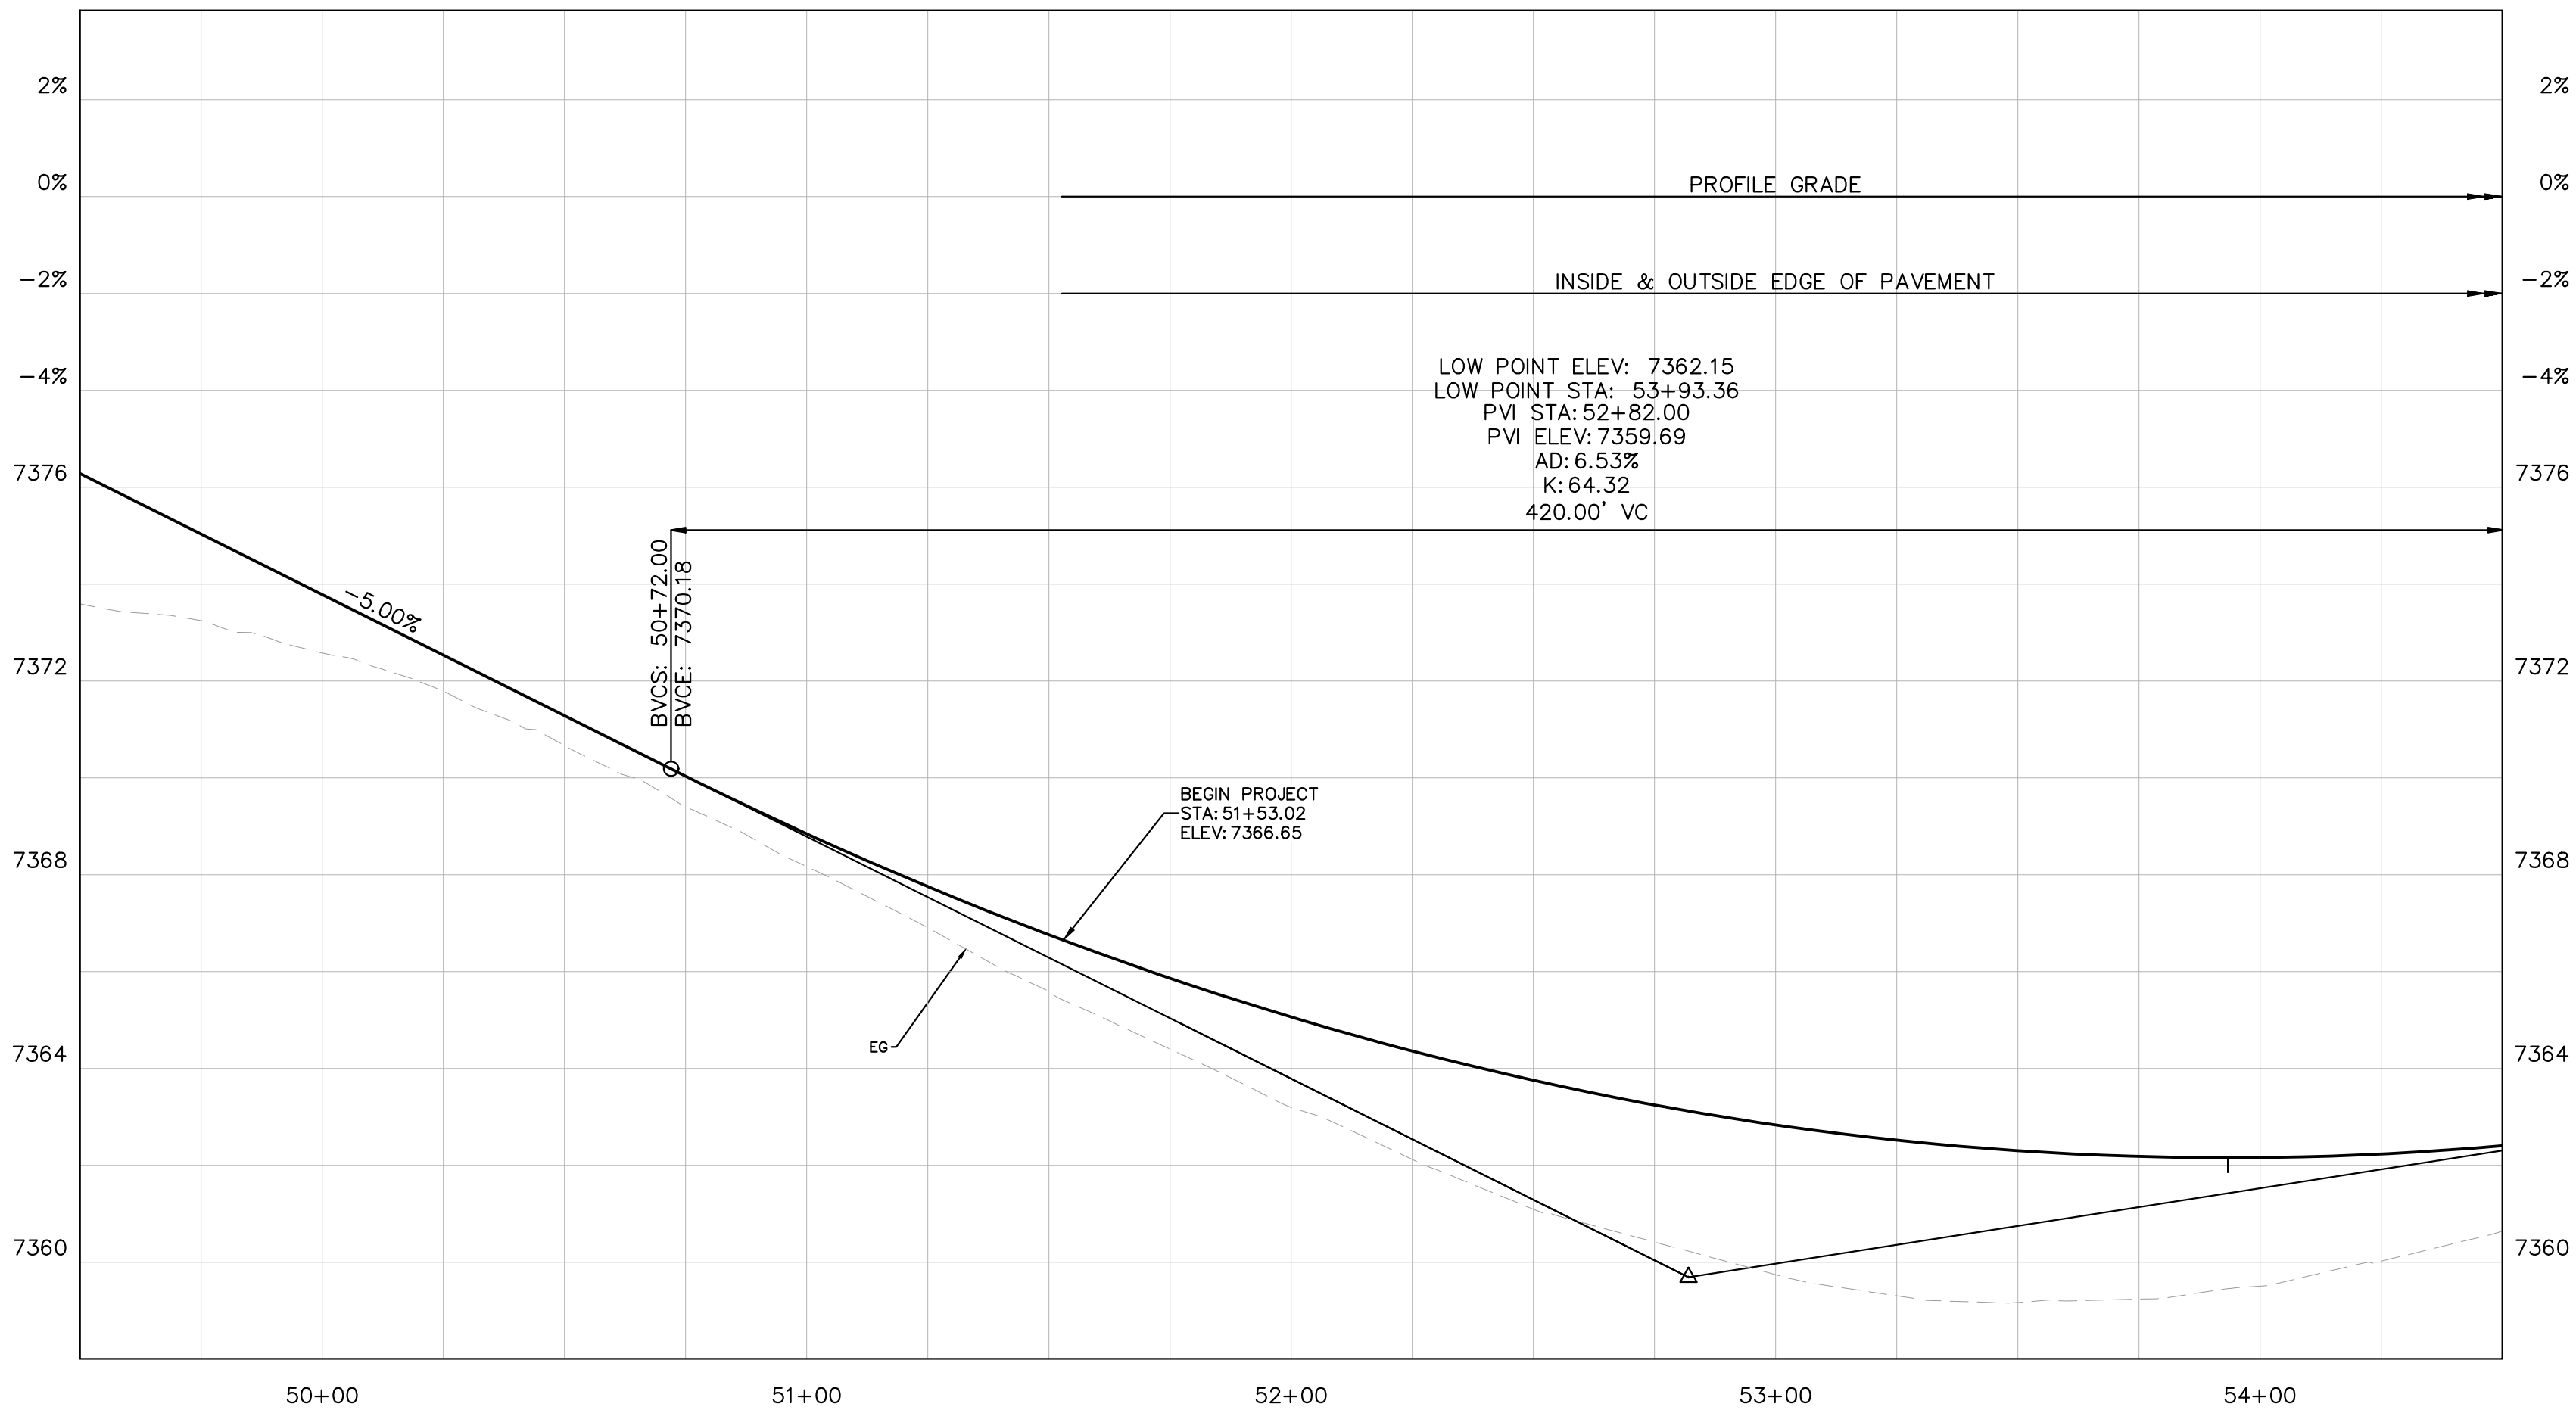

Print Date: 5/19/26

Drawing File Name: epc-06_plan and profiles.dwg

Kimley»Horn

KIMLEY-HORN AND ASSOCIATES, INC.
6200 SOUTH SYRACUSE WAY
SUITE 300
GREENWOOD VILLAGE, COLORADO 80111
(303) 228-2300

- (R-X)
- (R-X)
- (R-X)
- (R-X)

Sheet Revisions

Date:	Comments:	Init.



EL PASO COUNTY
DEPARTMENT OF PUBLIC WORKS
3275 AKERS DRIVE
COLORADO SPRINGS, CO
80922

FOR REVIEW ONLY
NOT FOR
CONSTRUCTION
Kimley»Horn
Kimley-Horn and Associates, Inc.

60% PLANS

No Revisions:
Revised:
Void:

EL PASO COUNTY TRAVEL CENTER

PREPARED FOR
BUC-EE'S, LTD.
PLAN AND PROFILES

Designer:	APW	Structure	
Detailer:	DJC	Numbers	
Checked By:	MPF	Subset Sheet:	2 of 7


Project No./Code

KH 196094002

Sheet Number 18

This document, together with the concepts and designs presented herein, is an instrument of service, is intended only for the specific purpose and client for which it was prepared. Reuse of and improper reliance on this document without written authorization and adaptation by Kimley-Horn and Associates, Inc. shall be without liability to Kimley-Horn and Associates, Inc.

MATCHLINE STA: 54+50 SEE SHEET 18

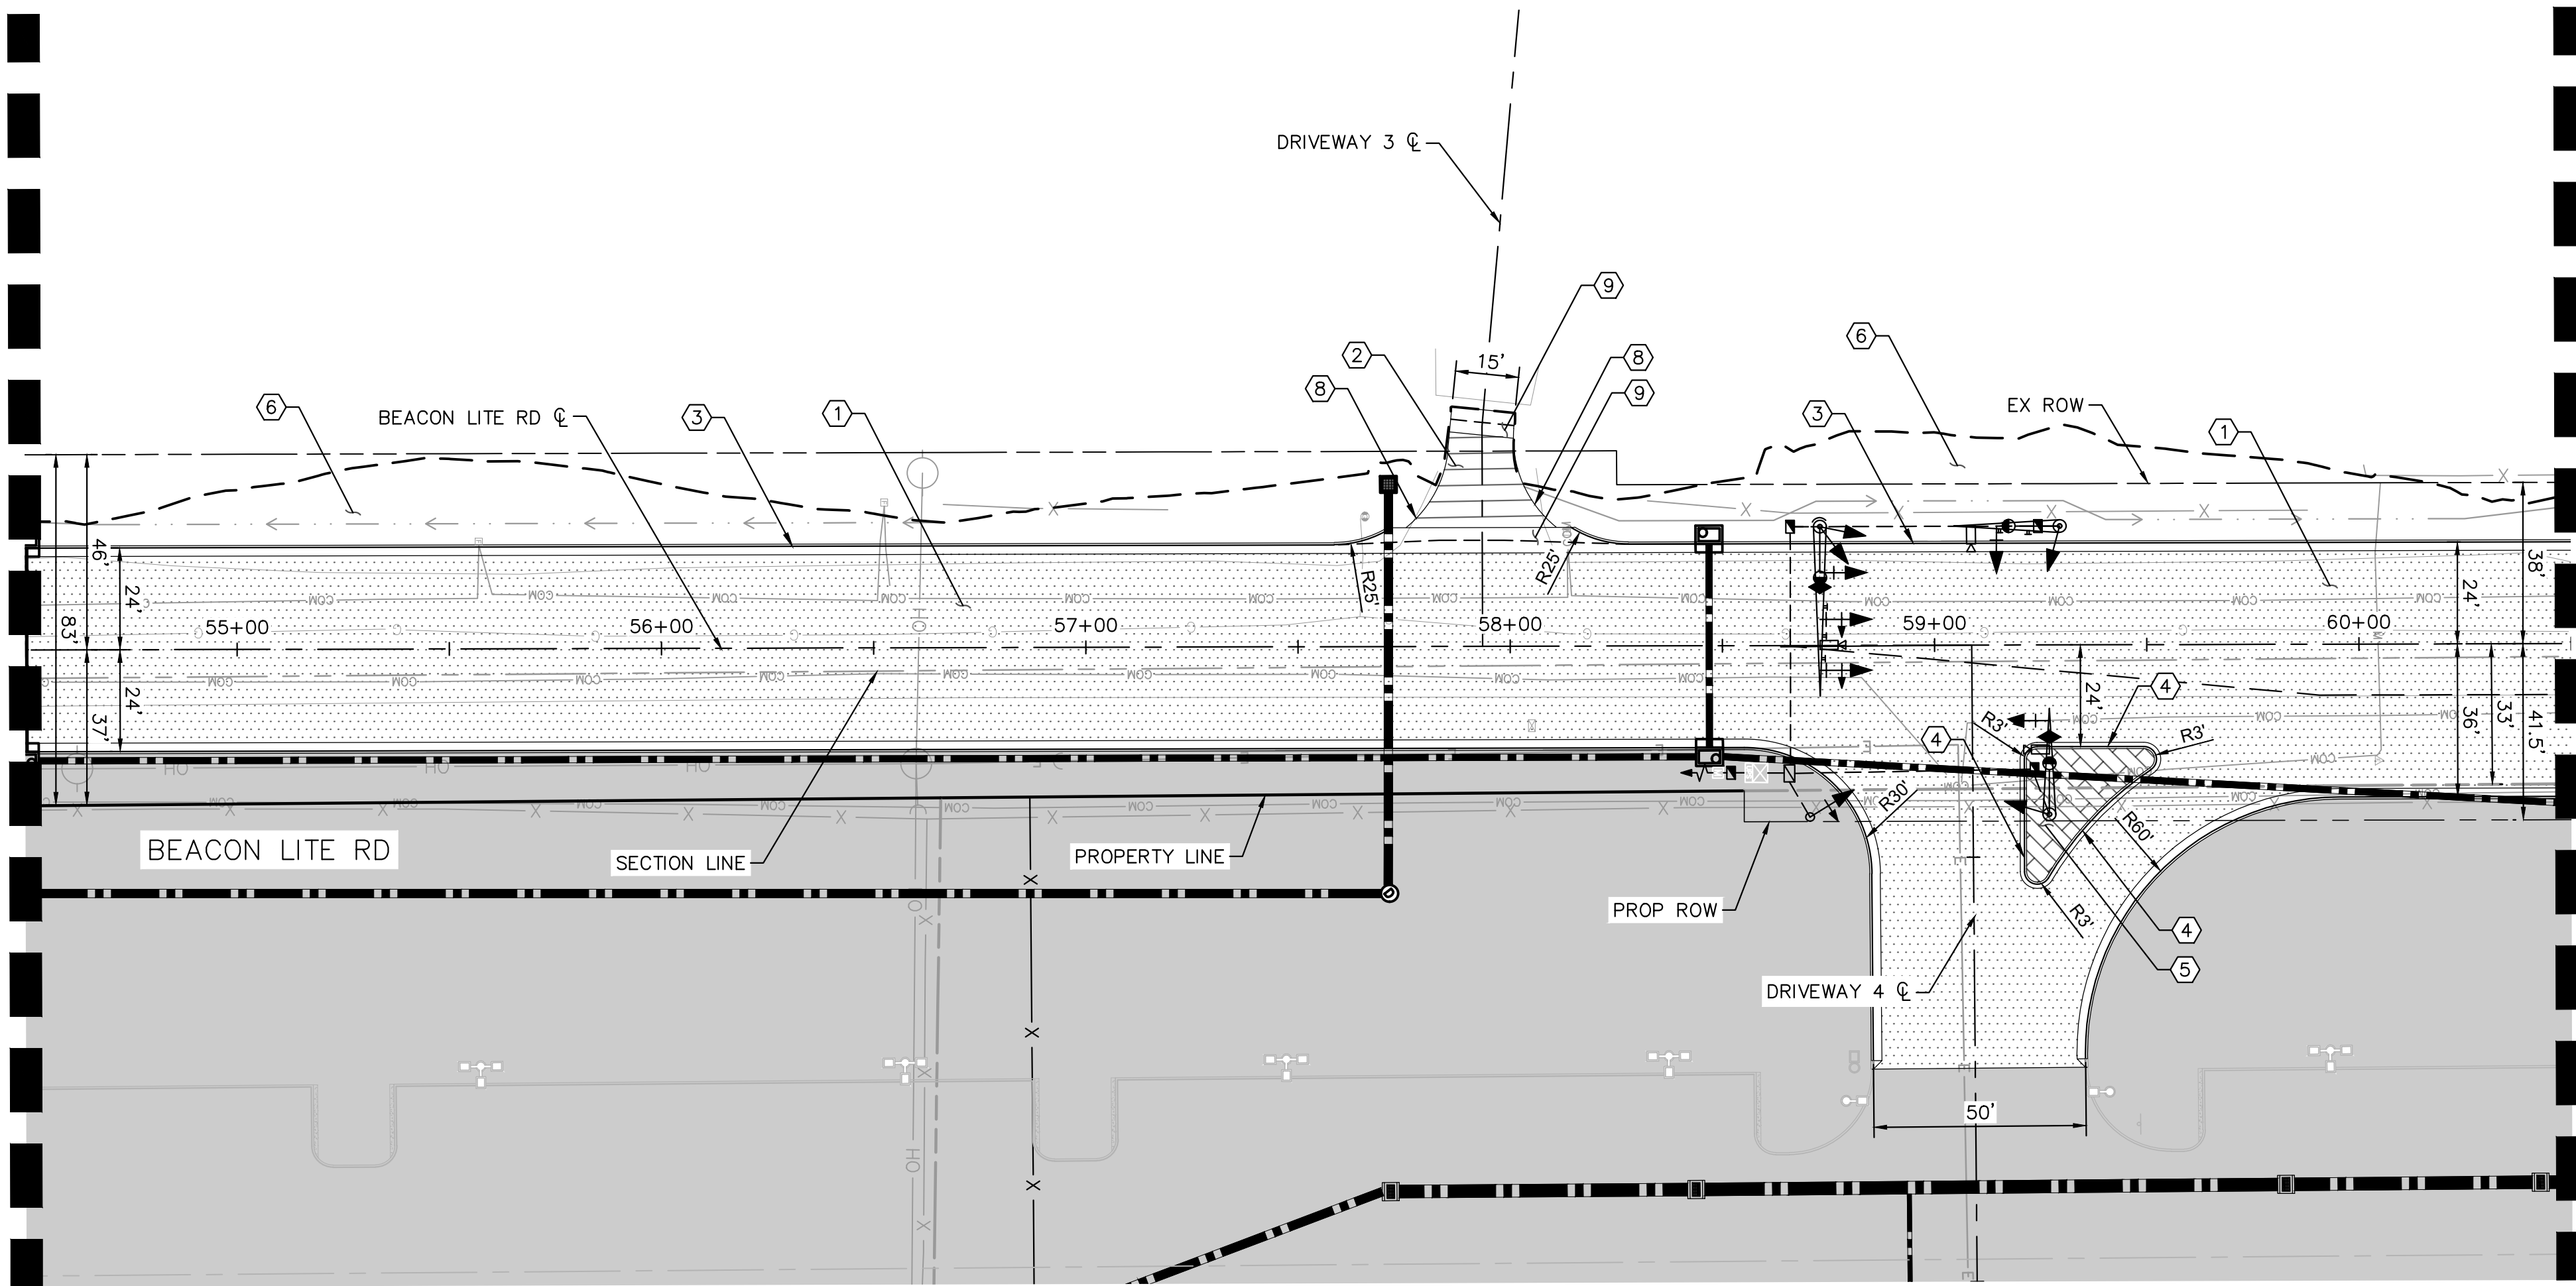


MATCHLINE STA: 60+50 SEE SHEET 20

COUNTY LINE RD

BEACON LITE RD

I-25


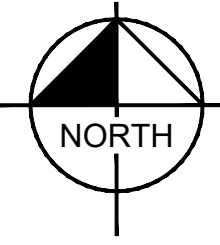


LEGEND:

- GRADING LIMIT
- CROWN TRANSITION LINE
- +++++ PROPOSED ASPHALT (COUNTY LINE ROAD)
- PROPOSED ASPHALT (BEACON LITE ROAD)
- ||||| PROPOSED ASPHALT (DRIVEWAYS)
- PROPOSED ABC (ACCESS ROAD)
- ▨ PROPOSED CONCRETE PAVEMENT (TRUCK APRON)
- ▧ PROPOSED CONCRETE MEDIAN

CONSTRUCTION NOTES:

- PROPOSED PAVEMENT STRUCTURAL SECTION (BEACON LITE ROAD) SEE SHEETS 4-7
- PROPOSED PAVEMENT STRUCTURAL SECTION (DRIVEWAYS) SEE SHEETS 4-7
- PROPOSED CURB & GUTTER EPC TYPE A (CATCH) PER EPC STD DET SD_2-20
- PROPOSED CURB & GUTTER EPC TYPE B (SPILL) PER EPC STD DET SD_2-20
- PROPOSED PATTERNED CONCRETE MEDIAN PAVING PER EPC STD DET SD_2-21
- PROPOSED SEEDING
- PROPOSED PAVEMENT STRUCTURAL SECTION (TRUCK APRON) SEE SHEETS 4-7
- PROPOSED SAFETY EDGE PER CDOT STD M-400-1
- PROPOSED CROSS PAN PER EPC STD DET SD_2-26

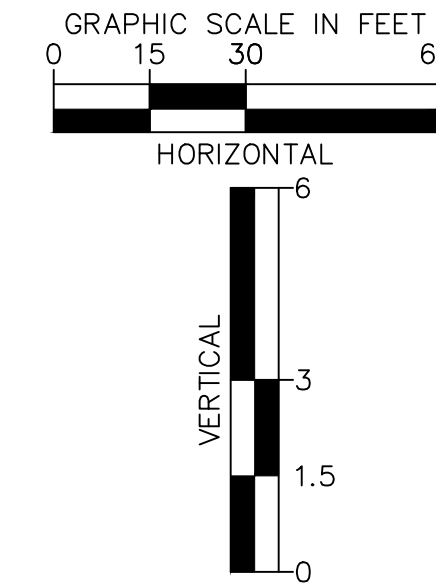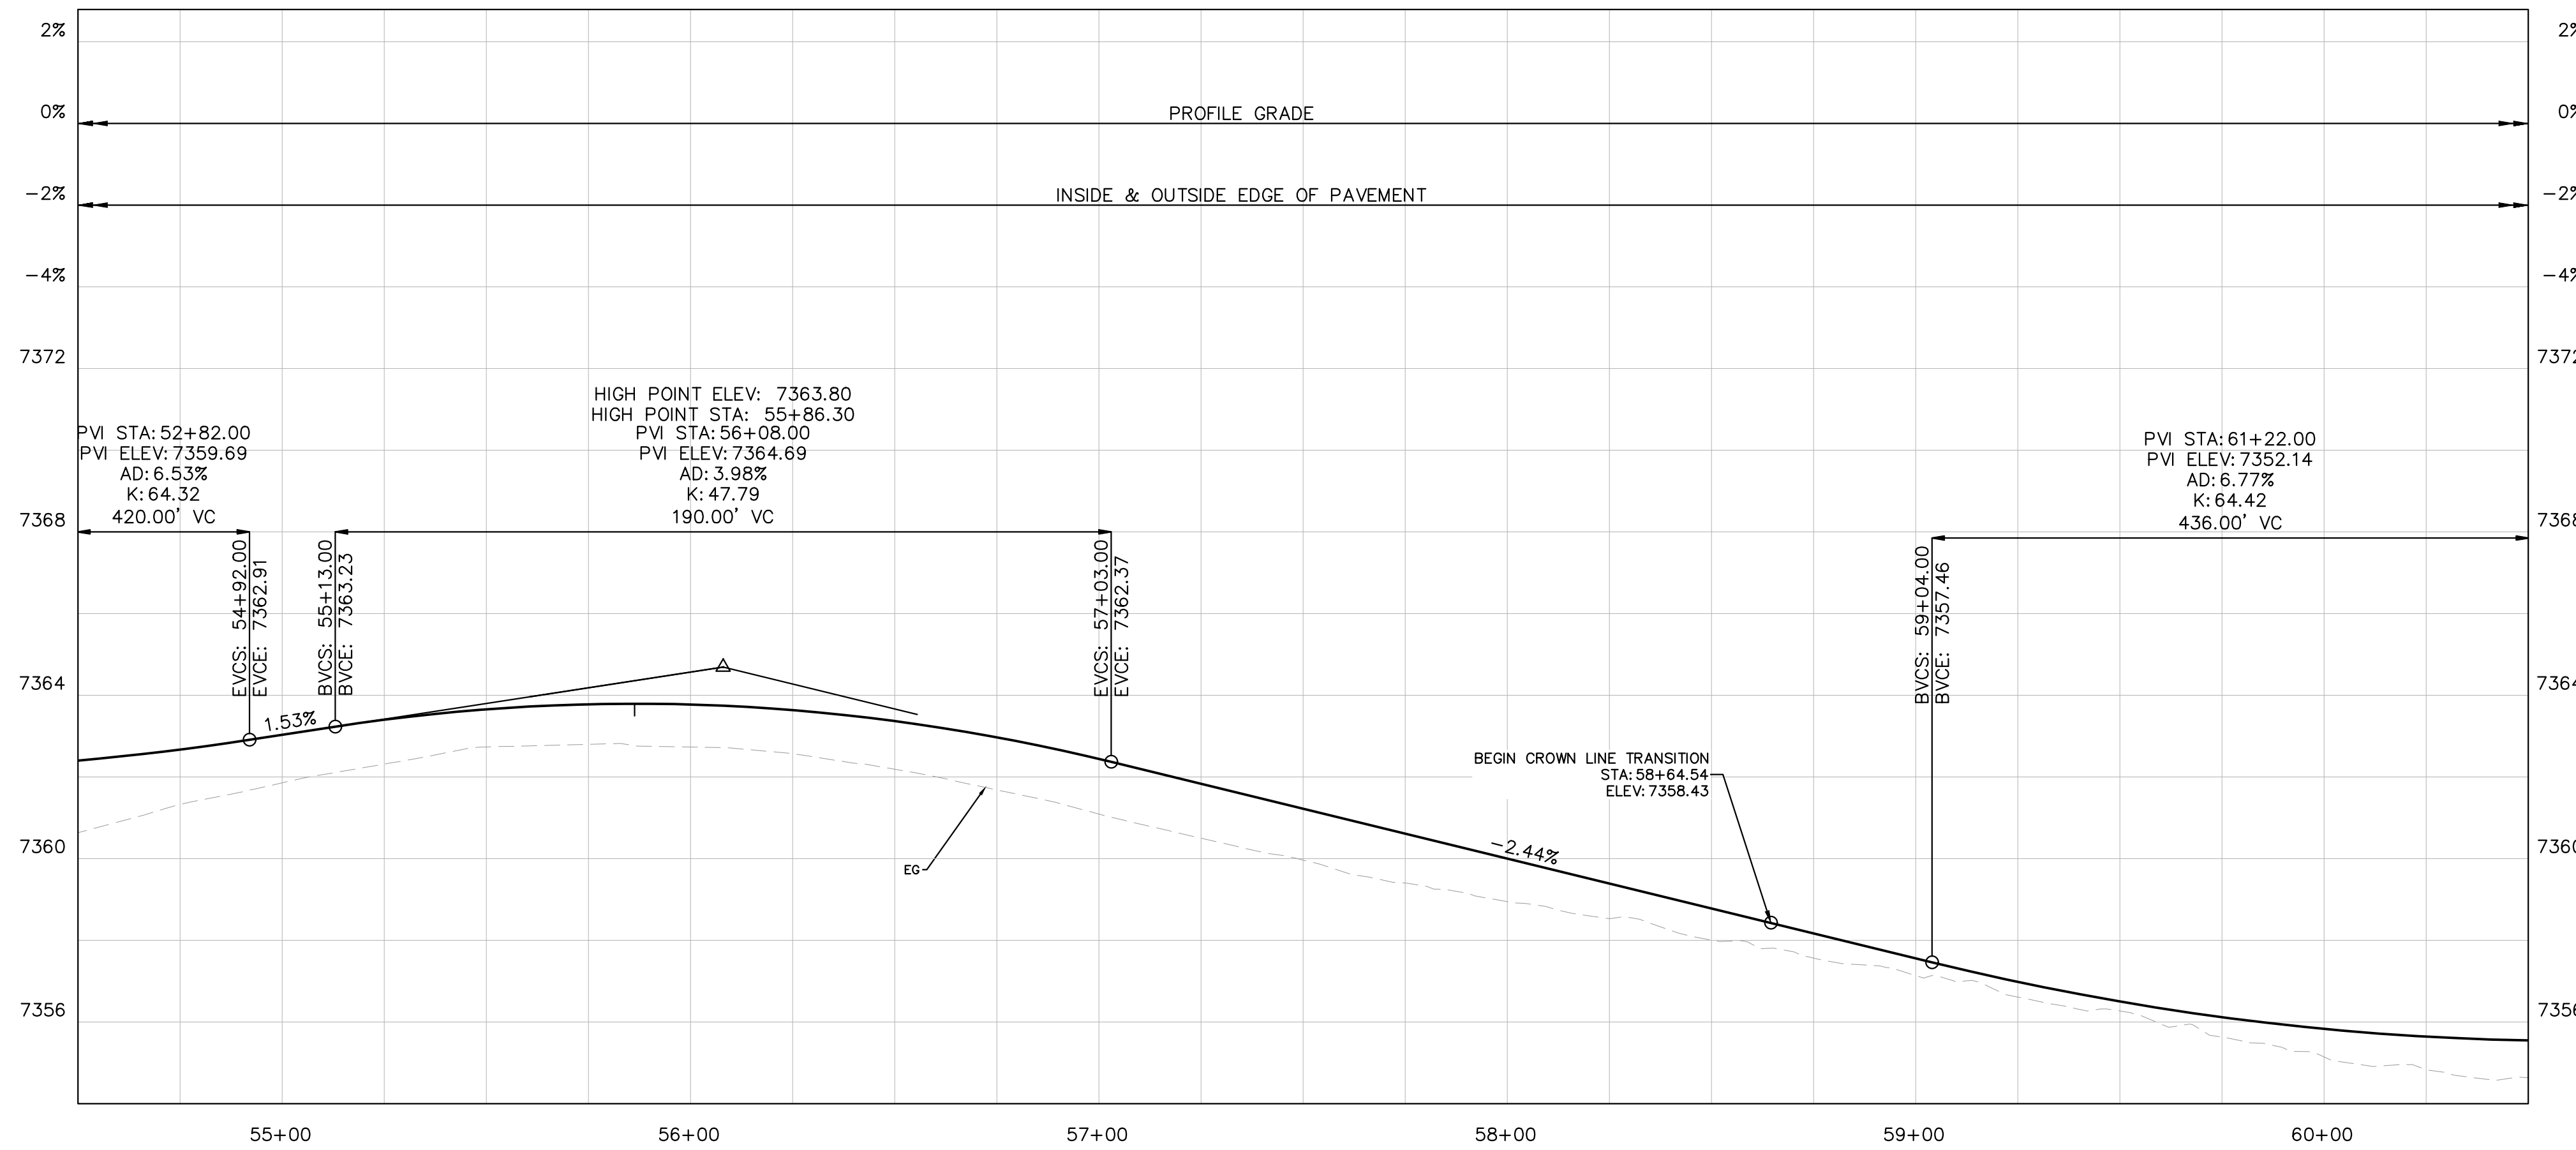

Print Date: 5/19/26

Drawing File Name: epc-06_plan and profiles.dwg

Kimley»Horn

KIMLEY-HORN AND ASSOCIATES, INC.
6200 SOUTH SYRACUSE WAY
SUITE 300
GREENWOOD VILLAGE, COLORADO 80111
(303) 228-2300

Sheet Revisions

Date:	Comments:	Init.



EL PASO COUNTY
DEPARTMENT OF PUBLIC WORKS
3275 AKERS DRIVE
COLORADO SPRINGS, CO
80922

FOR REVIEW ONLY
NOT FOR CONSTRUCTION
Kimley»Horn
Kimley-Horn and Associates, Inc.

60% PLANS

No Revisions:

Revised:

Void:

EL PASO COUNTY TRAVEL CENTER

PREPARED FOR
BUC-EE'S, LTD.

PLAN AND PROFILES

Designer: APW

Detailer: DJC

Checked By: MPF

Structure

Numbers

Subset Sheet: 3 of 7


Project No./Code

KH 196094002

Sheet Number 19

MATCHLINE STA: 60+50 SEE SHEET 19

MATCHLINE STA: 67+50 SEE SHEET 21

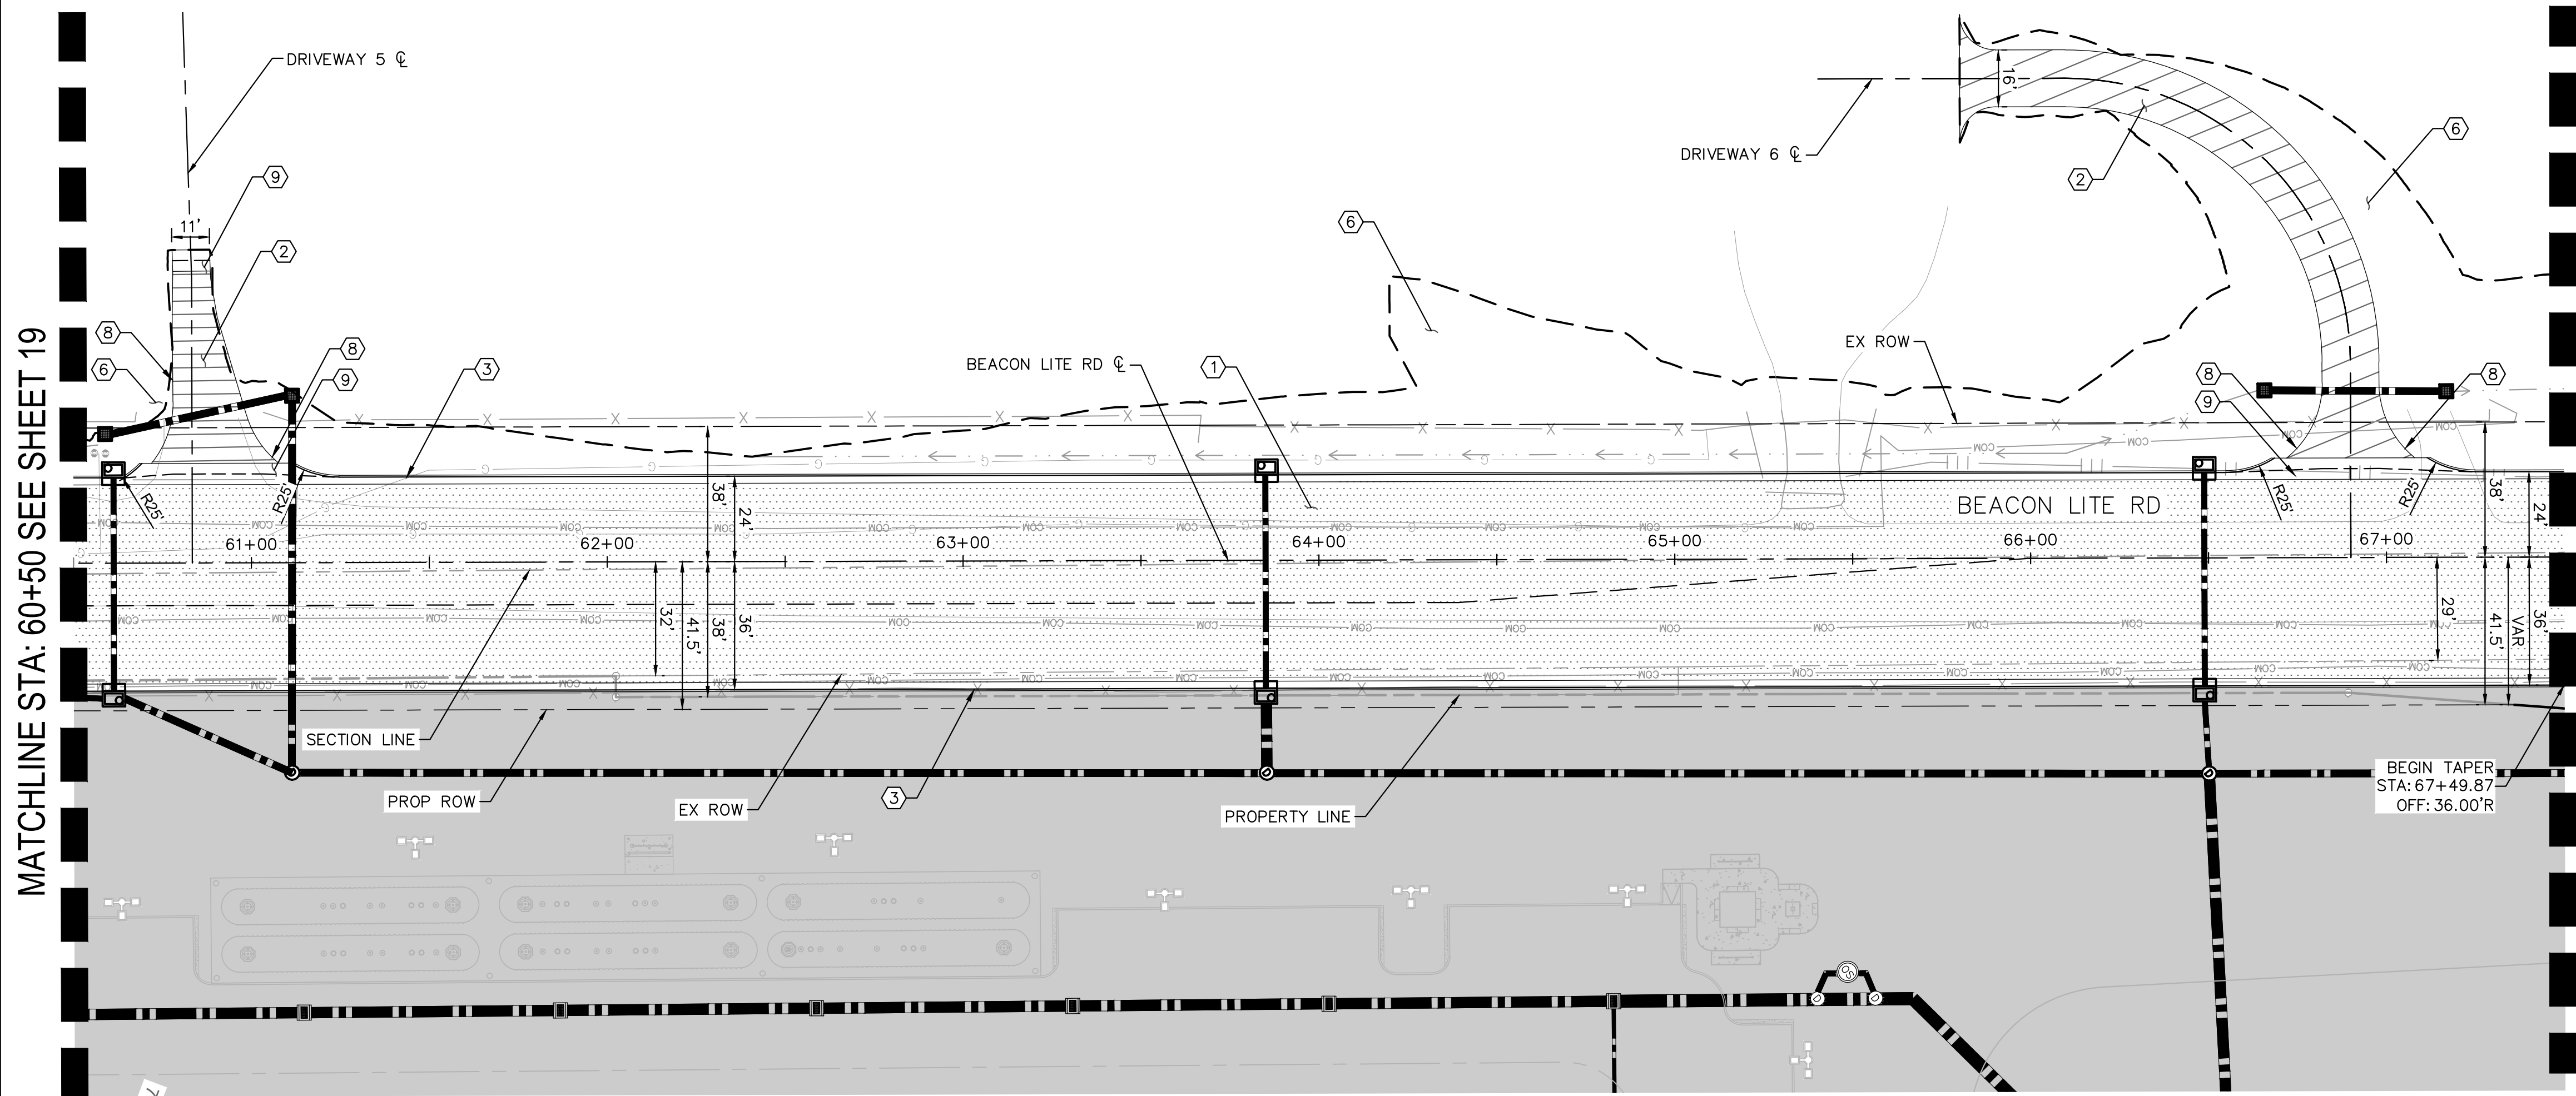



LEGEND:

- GRADING LIMIT
- - - CROWN TRANSITION LINE
- +++++ PROPOSED ASPHALT (COUNTY LINE ROAD)
- PROPOSED ASPHALT (BEACON LITE ROAD)
- ||||| PROPOSED ASPHALT (DRIVEWAYS)
- PROPOSED ABC (ACCESS ROAD)
- ▨ PROPOSED CONCRETE PAVEMENT (TRUCK APRON)
- ▧ PROPOSED CONCRETE MEDIAN

CONSTRUCTION NOTES:

- PROPOSED PAVEMENT STRUCTURAL SECTION (BEACON LITE ROAD) SEE SHEETS 4-7
- PROPOSED PAVEMENT STRUCTURAL SECTION (DRIVEWAYS) SEE SHEETS 4-7
- PROPOSED CURB & GUTTER EPC TYPE A (CATCH) PER EPC STD DET SD_2-20
- PROPOSED CURB & GUTTER EPC TYPE B (SPILL) PER EPC STD DET SD_2-20
- PROPOSED PATTERNED CONCRETE MEDIAN PAVING PER EPC STD DET SD_2-21
- PROPOSED SEEDING
- PROPOSED PAVEMENT STRUCTURAL SECTION (TRUCK APRON) SEE SHEETS 4-7
- PROPOSED SAFETY EDGE PER CDOT STD M-400-1
- PROPOSED CROSS PAN PER EPC STD DET SD_2-26

Know what's below.
Call before you dig.

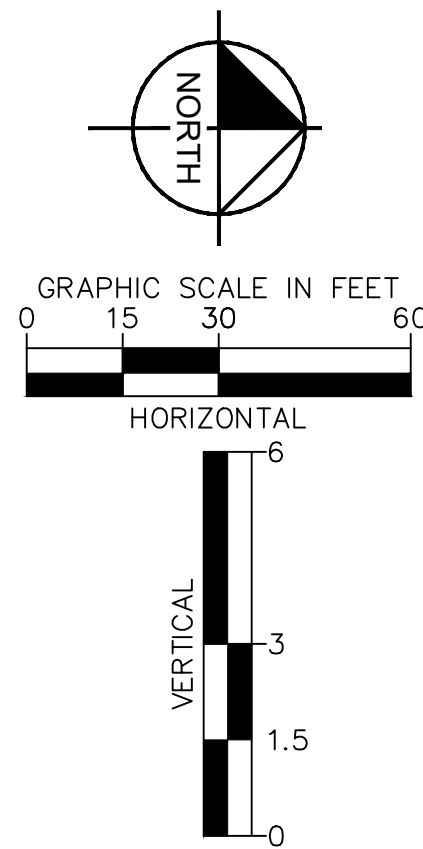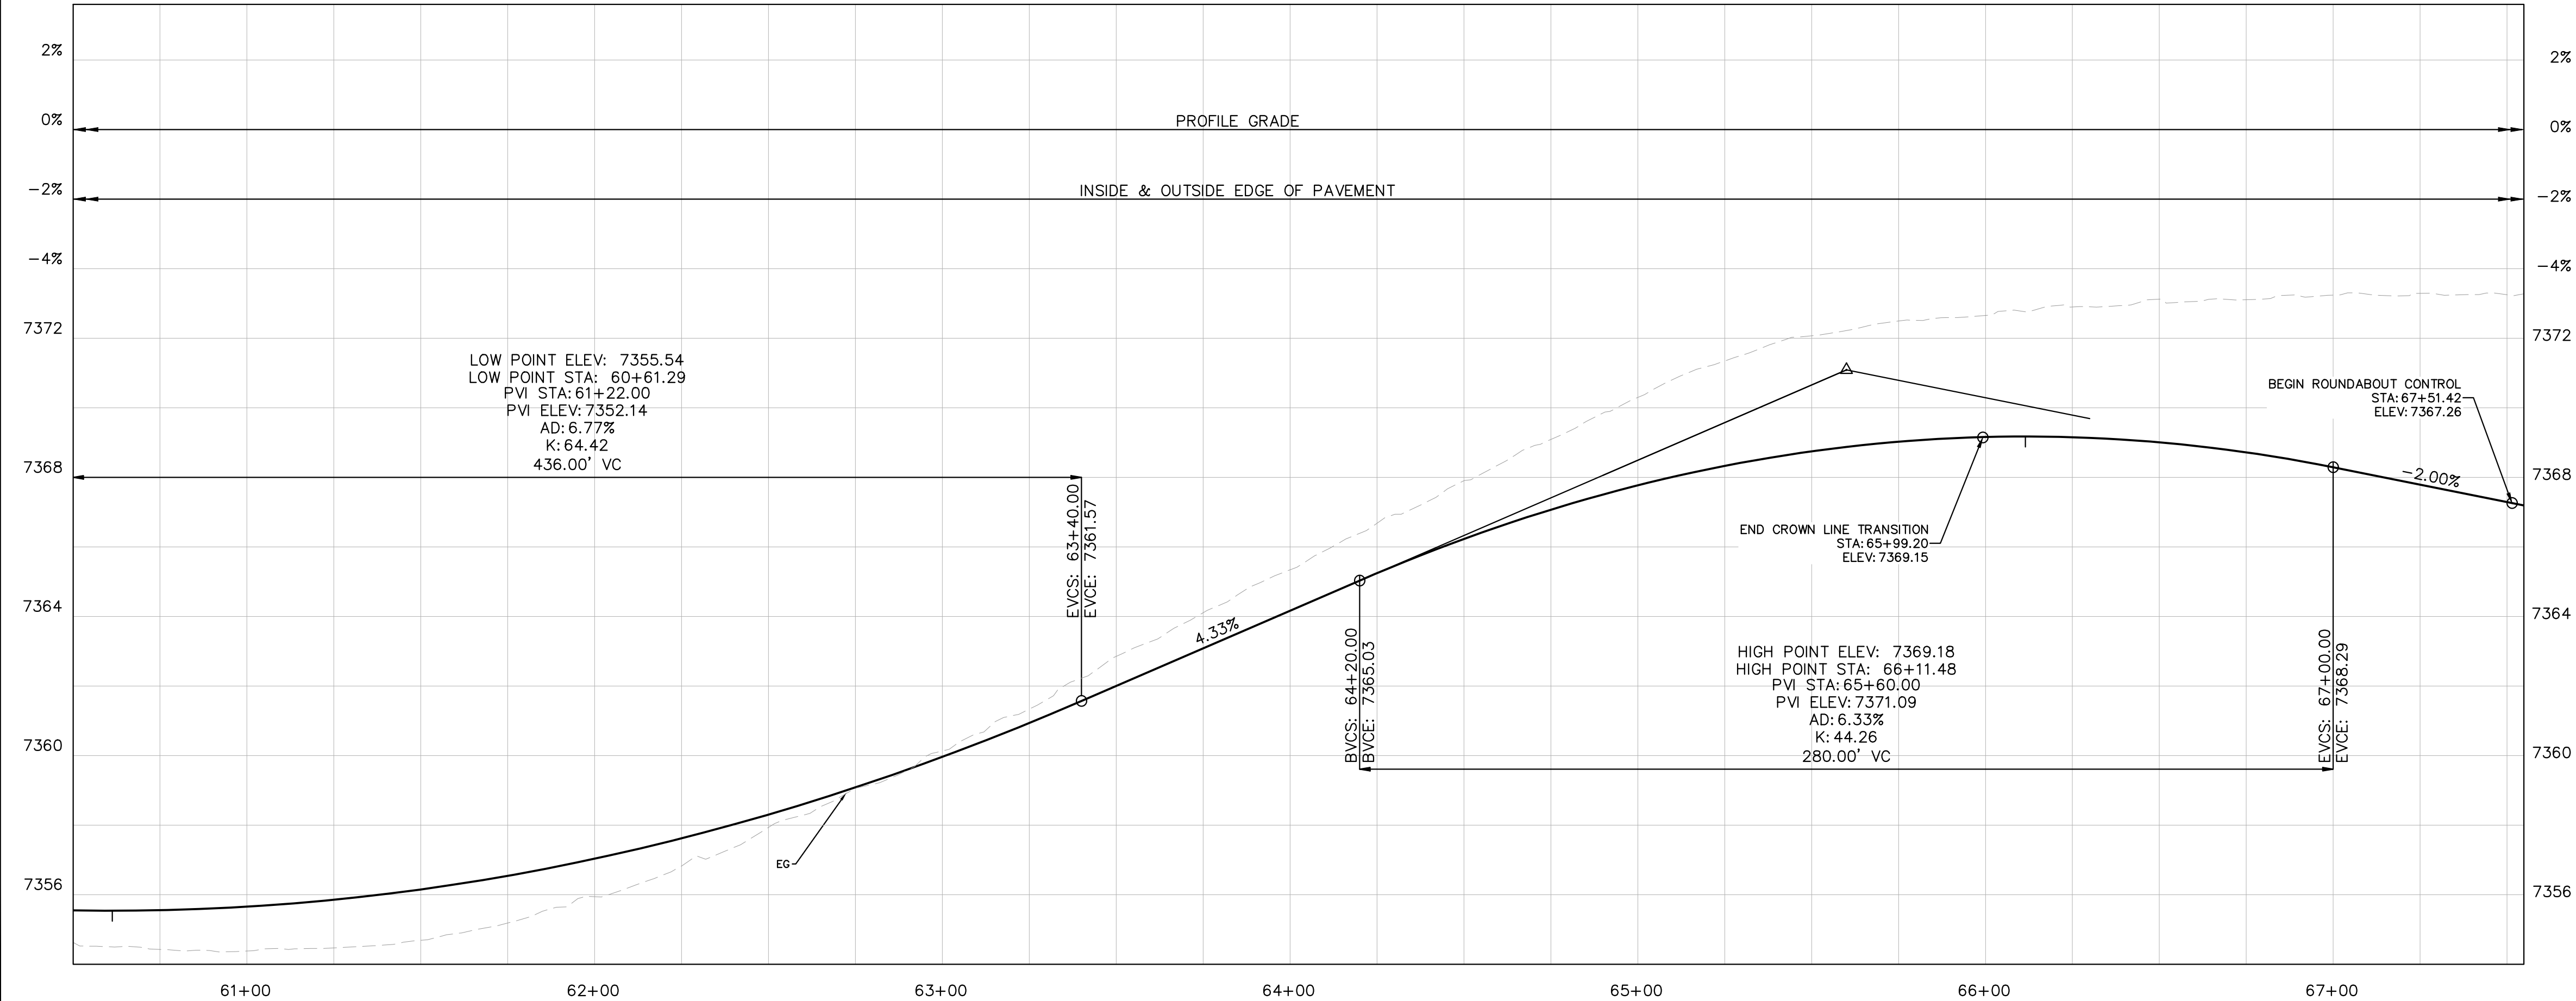

Print Date: 5/19/26
Drawing File Name: epc-06_plan and profiles.dwg

Kimley»Horn

KIMLEY-HORN AND ASSOCIATES, INC.
6200 SOUTH SYRACUSE WAY
SUITE 300
GREENWOOD VILLAGE, COLORADO 80111
(303) 228-2300

Sheet Revisions			
Date:	Comments:	Init.	
(R-X)			
(R-X)			
(R-X)			
(R-X)			

 EL PASO COUNTY
DEPARTMENT OF PUBLIC WORKS
3275 AKERS DRIVE
COLORADO SPRINGS, CO
80922

FOR REVIEW ONLY
NOT FOR
CONSTRUCTION

Kimley»Horn
Kimley-Horn and Associates, Inc.

60% PLANS

No Revisions:

Revised:

Void:



EL PASO COUNTY TRAVEL CENTER
PREPARED FOR
BUC-EE'S, LTD.
PLAN AND PROFILES





Designer:	APW	Structure	
Detailer:	DJC	Numbers	
Checked By:	MPF	Subset Sheet:	4 of 7

Project No./Code

KH 196094002

Sheet Number 20

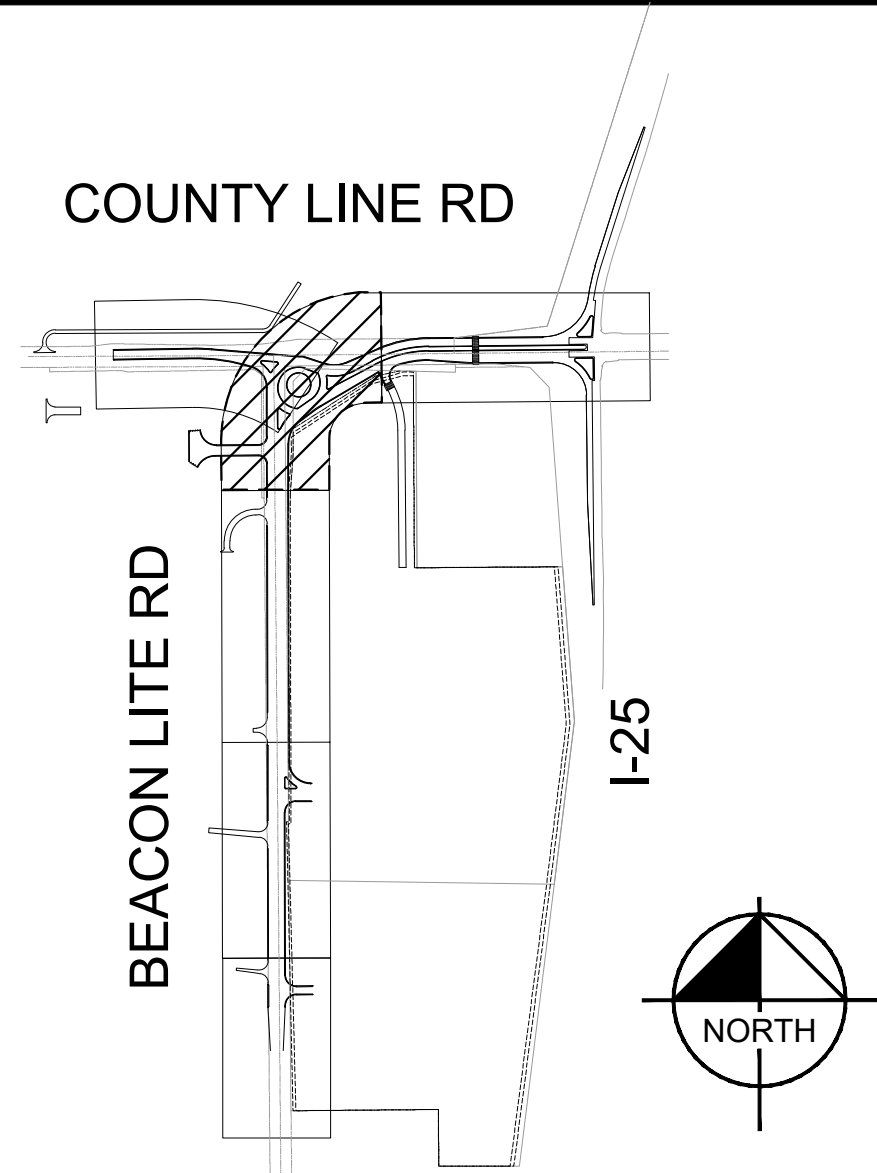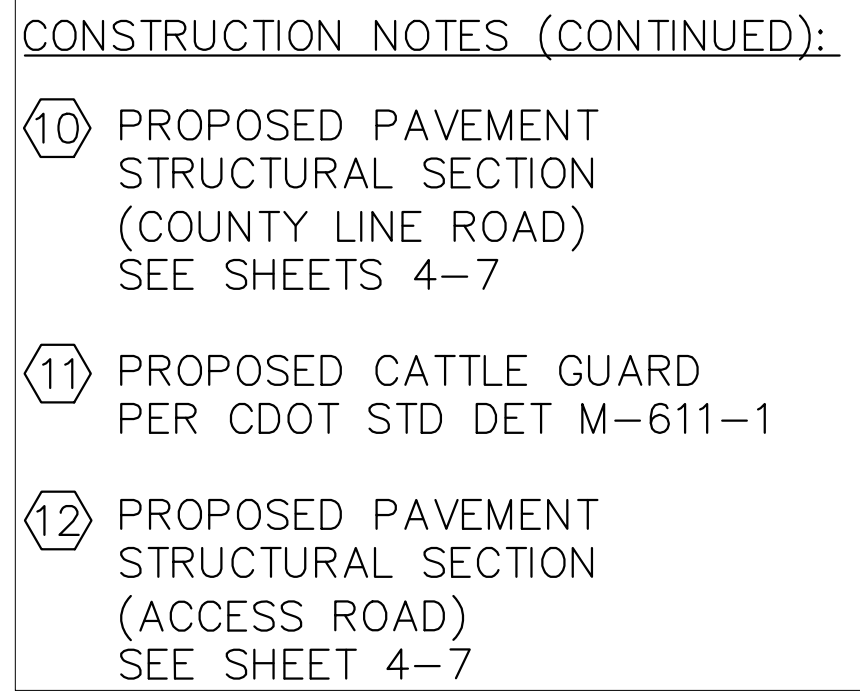

    - | <u>LEGEND:</u> | |
|---|---|
|  | GRADING LIMIT |
|  | CROWN TRANSITION LINE |
|  | PROPOSED ASPHALT
(COUNTY LINE ROAD) |
|  | PROPOSED ASPHALT
(BEACON LITE ROAD) |
|  | PROPOSED ASPHALT
(DRIVEWAYS) |
|  | PROPOSED ABC
(ACCESS ROAD) |
|  | PROPOSED CONCRETE PAVEMENT
(TRUCK APRON) |
|  | PROPOSED CONCRETE MEDIAN |


- CONSTRUCTION NOTES:
- 1 PROPOSED PAVEMENT
STRUCTURAL SECTION (BEACON LITE ROAD)
SEE SHEETS 4-7
 - 2 PROPOSED PAVEMENT
STRUCTURAL SECTION (DRIVEWAYS)
SEE SHEETS 4-7
 - 3 PROPOSED CURB & GUTTER
EPC TYPE A (CATCH)
PER EPC STD DET SD_2-20
 - 4 PROPOSED CURB & GUTTER
EPC TYPE B (SPILL)
PER EPC STD DET SD_2-20
 - 5 PROPOSED PATTERNED
CONCRETE MEDIAN PAVING
PER EPC STD DET SD_2-21
 - 6 PROPOSED SEEDING
 - 7 PROPOSED PAVEMENT
STRUCTURAL SECTION
(TRUCK APRON)
SEE SHEETS 4-7
 - 8 PROPOSED SAFETY EDGE
PER CDOT STD M-400-1
 - 9 PROPOSED CROSS PAN
PER EPC STD DET SD_2-26
- 
- A large, bold, black and white logo for 811. The number '811' is in a large, white, sans-serif font, with a small registered trademark symbol (®) to the upper right. The number is set against a black background that forms a stylized shape, possibly representing a person or a tool, with a white outline.




Know what's below.
Call before you dig

This document, together with the concepts and design presented herein, is an instrument of service, is intended only for the specific purpose and client for which it was prepared. Reuse of and improper reliance on this document without written authorization and adaptation by Kimley-Horn and Associates, Inc. shall be without liability to Kimley-Horn and Associates, Inc.

MATCHLINE STA: 73+00 SEE SHEET 21

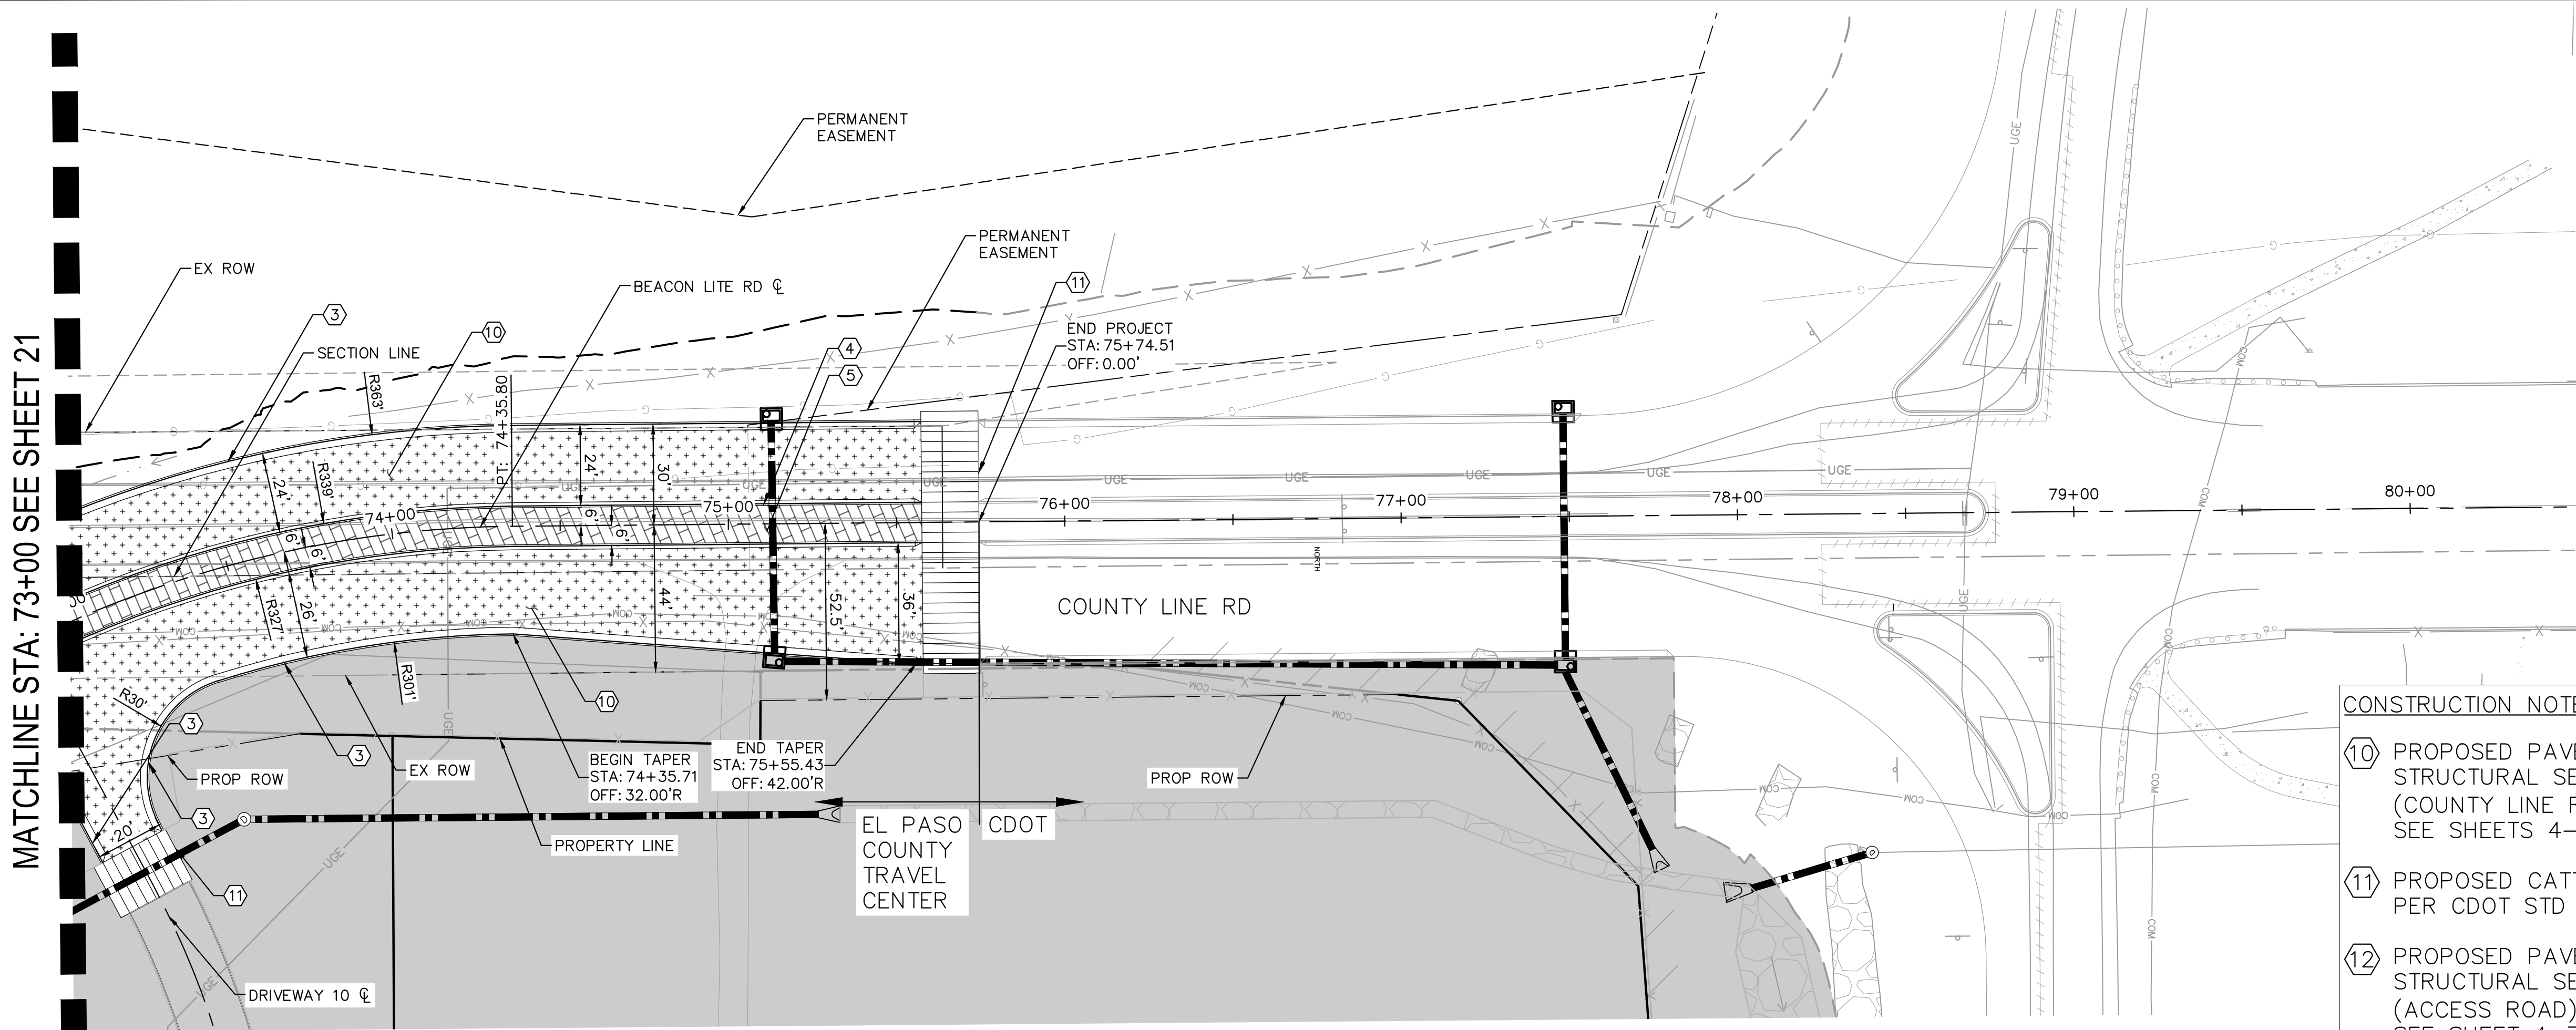


This document, together with the concepts and design presented herein, is an instrument of service, is intended only for the specific purpose and client for which it was prepared. Reuse of and improper reliance on this document without written authorization and adaptation by Kimley-Horn and Associates, Inc. shall be without liability to Kimley-Horn and Associates, Inc.

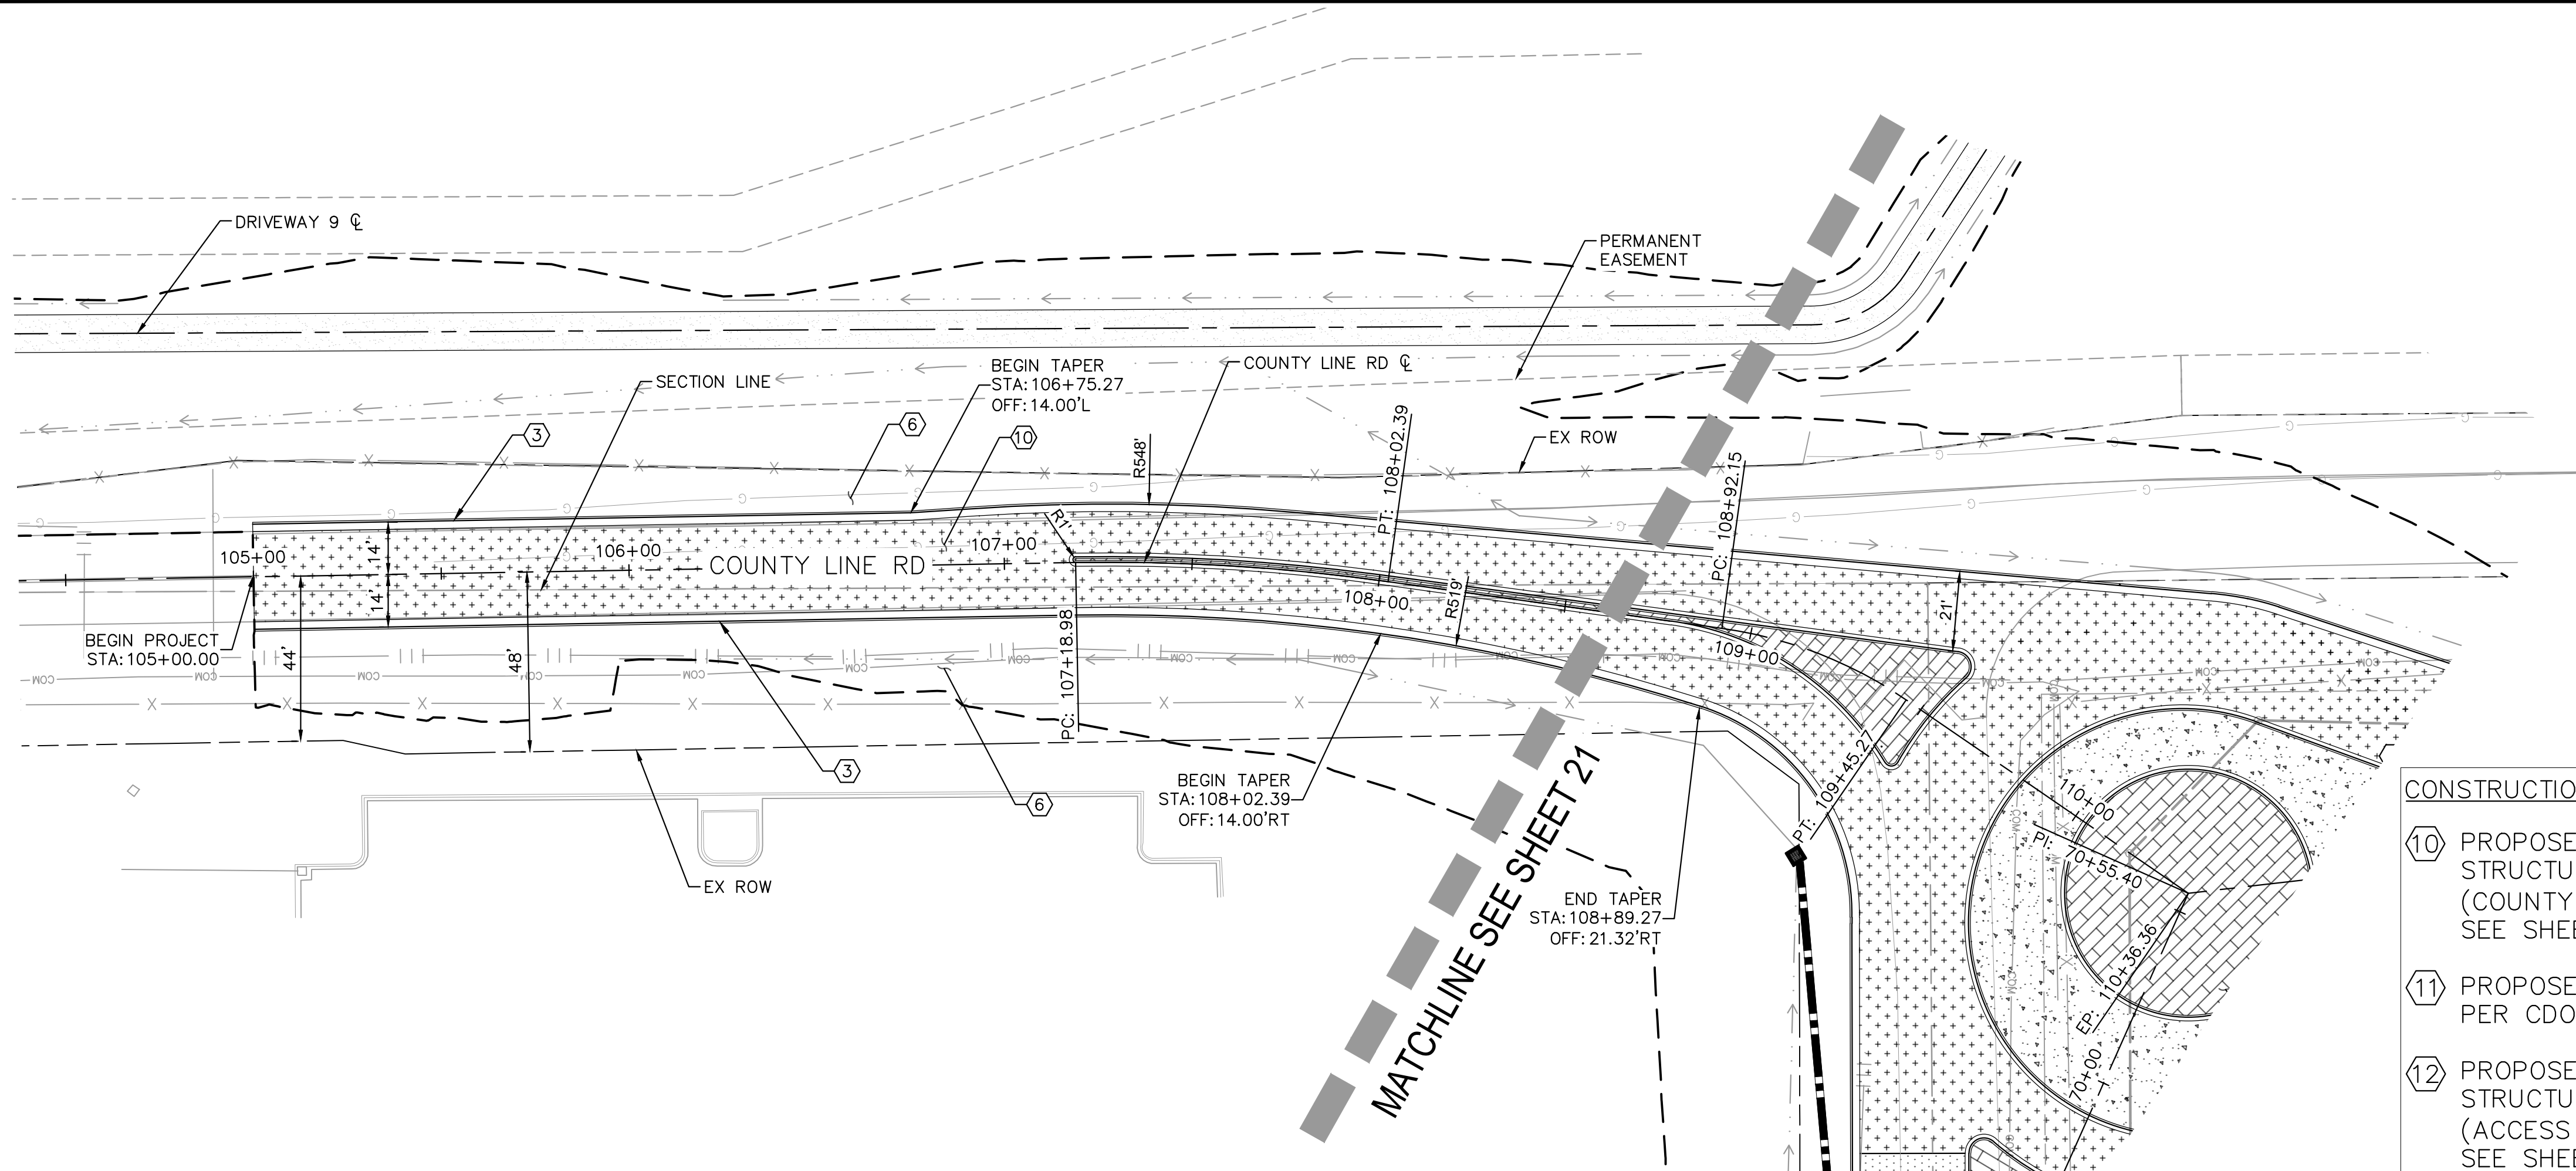

CONSTRUCTION NOTES (CONTINUED):

- 10 PROPOSED PAVEMENT STRUCTURAL SECTION (COUNTY LINE ROAD) SEE SHEETS 4-7
- 11 PROPOSED CATTLE GUARD PER CDOT STD DET M-611-1
- 12 PROPOSED PAVEMENT STRUCTURAL SECTION (ACCESS ROAD) SEE SHEET 4-7


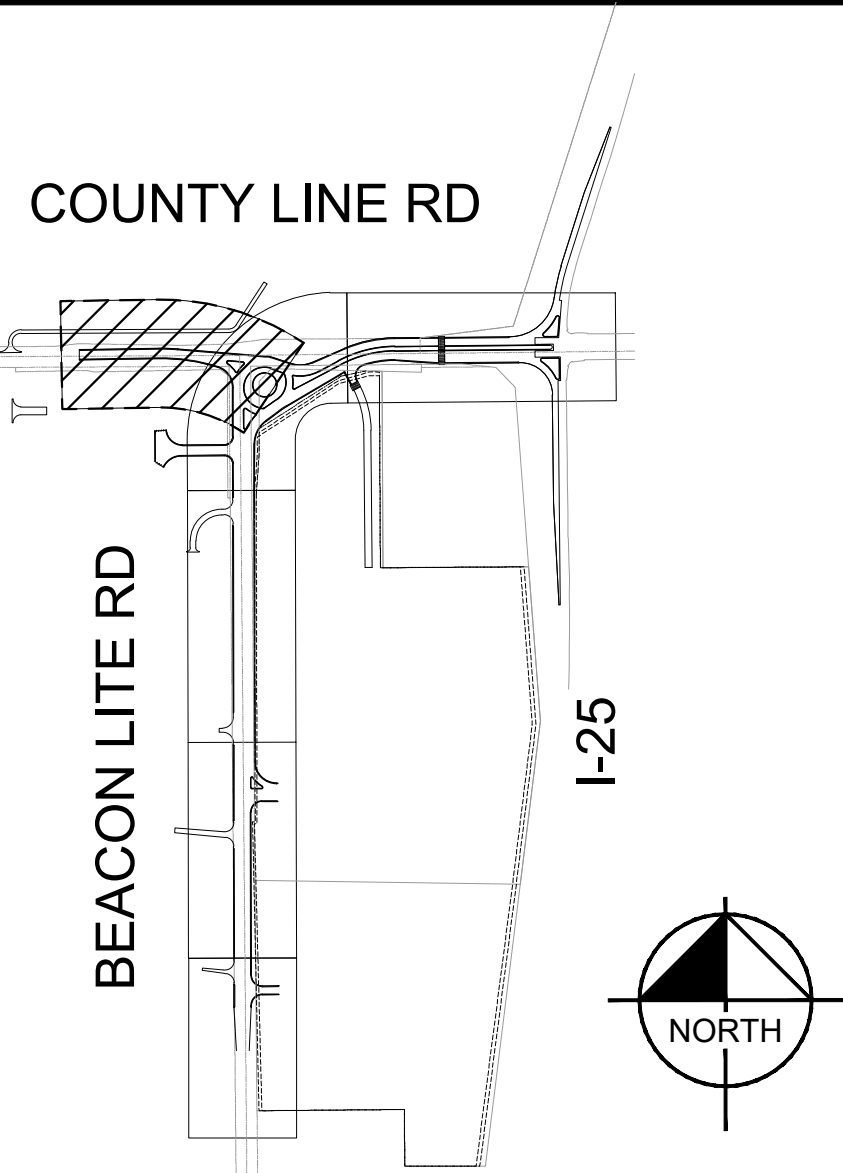


LEGEND:

- GRADING LIMIT
- CROWN TRANSITION LINE
- PROPOSED ASPHALT (COUNTY LINE ROAD)
- PROPOSED ASPHALT (BEACON LITE ROAD)
- PROPOSED ASPHALT (DRIVEWAYS)
- PROPOSED ABC (ACCESS ROAD)
- PROPOSED CONCRETE PAVEMENT (TRUCK APRON)
- PROPOSED CONCRETE MEDIAN

CONSTRUCTION NOTES:

- 1 PROPOSED PAVEMENT STRUCTURAL SECTION (BEACON LITE ROAD) SEE SHEETS 4-7
- 2 PROPOSED PAVEMENT STRUCTURAL SECTION (DRIVEWAYS) SEE SHEETS 4-7
- 3 PROPOSED CURB & GUTTER EPC TYPE A (CATCH) PER EPC STD DET SD_2-20
- 4 PROPOSED CURB & GUTTER EPC TYPE B (SPILL) PER EPC STD DET SD_2-20
- 5 PROPOSED PATTERNED CONCRETE MEDIAN PAVING PER EPC STD DET SD_2-21
- 6 PROPOSED SEEDING
- 7 PROPOSED PAVEMENT STRUCTURAL SECTION (TRUCK APRON) SEE SHEETS 4-7
- 8 PROPOSED SAFETY EDGE PER CDOT STD M-400-1
- 9 PROPOSED CROSS PAN PER EPC STD DET SD_2-26

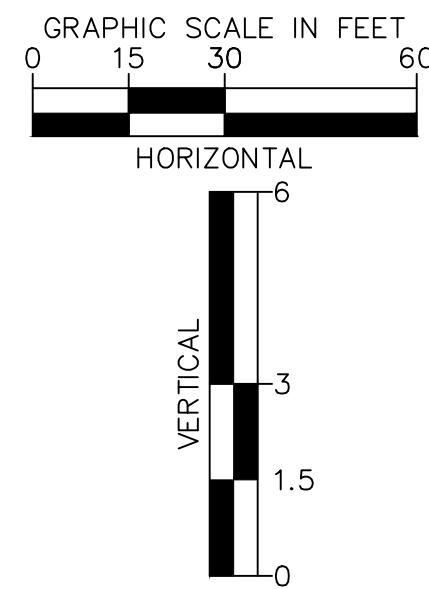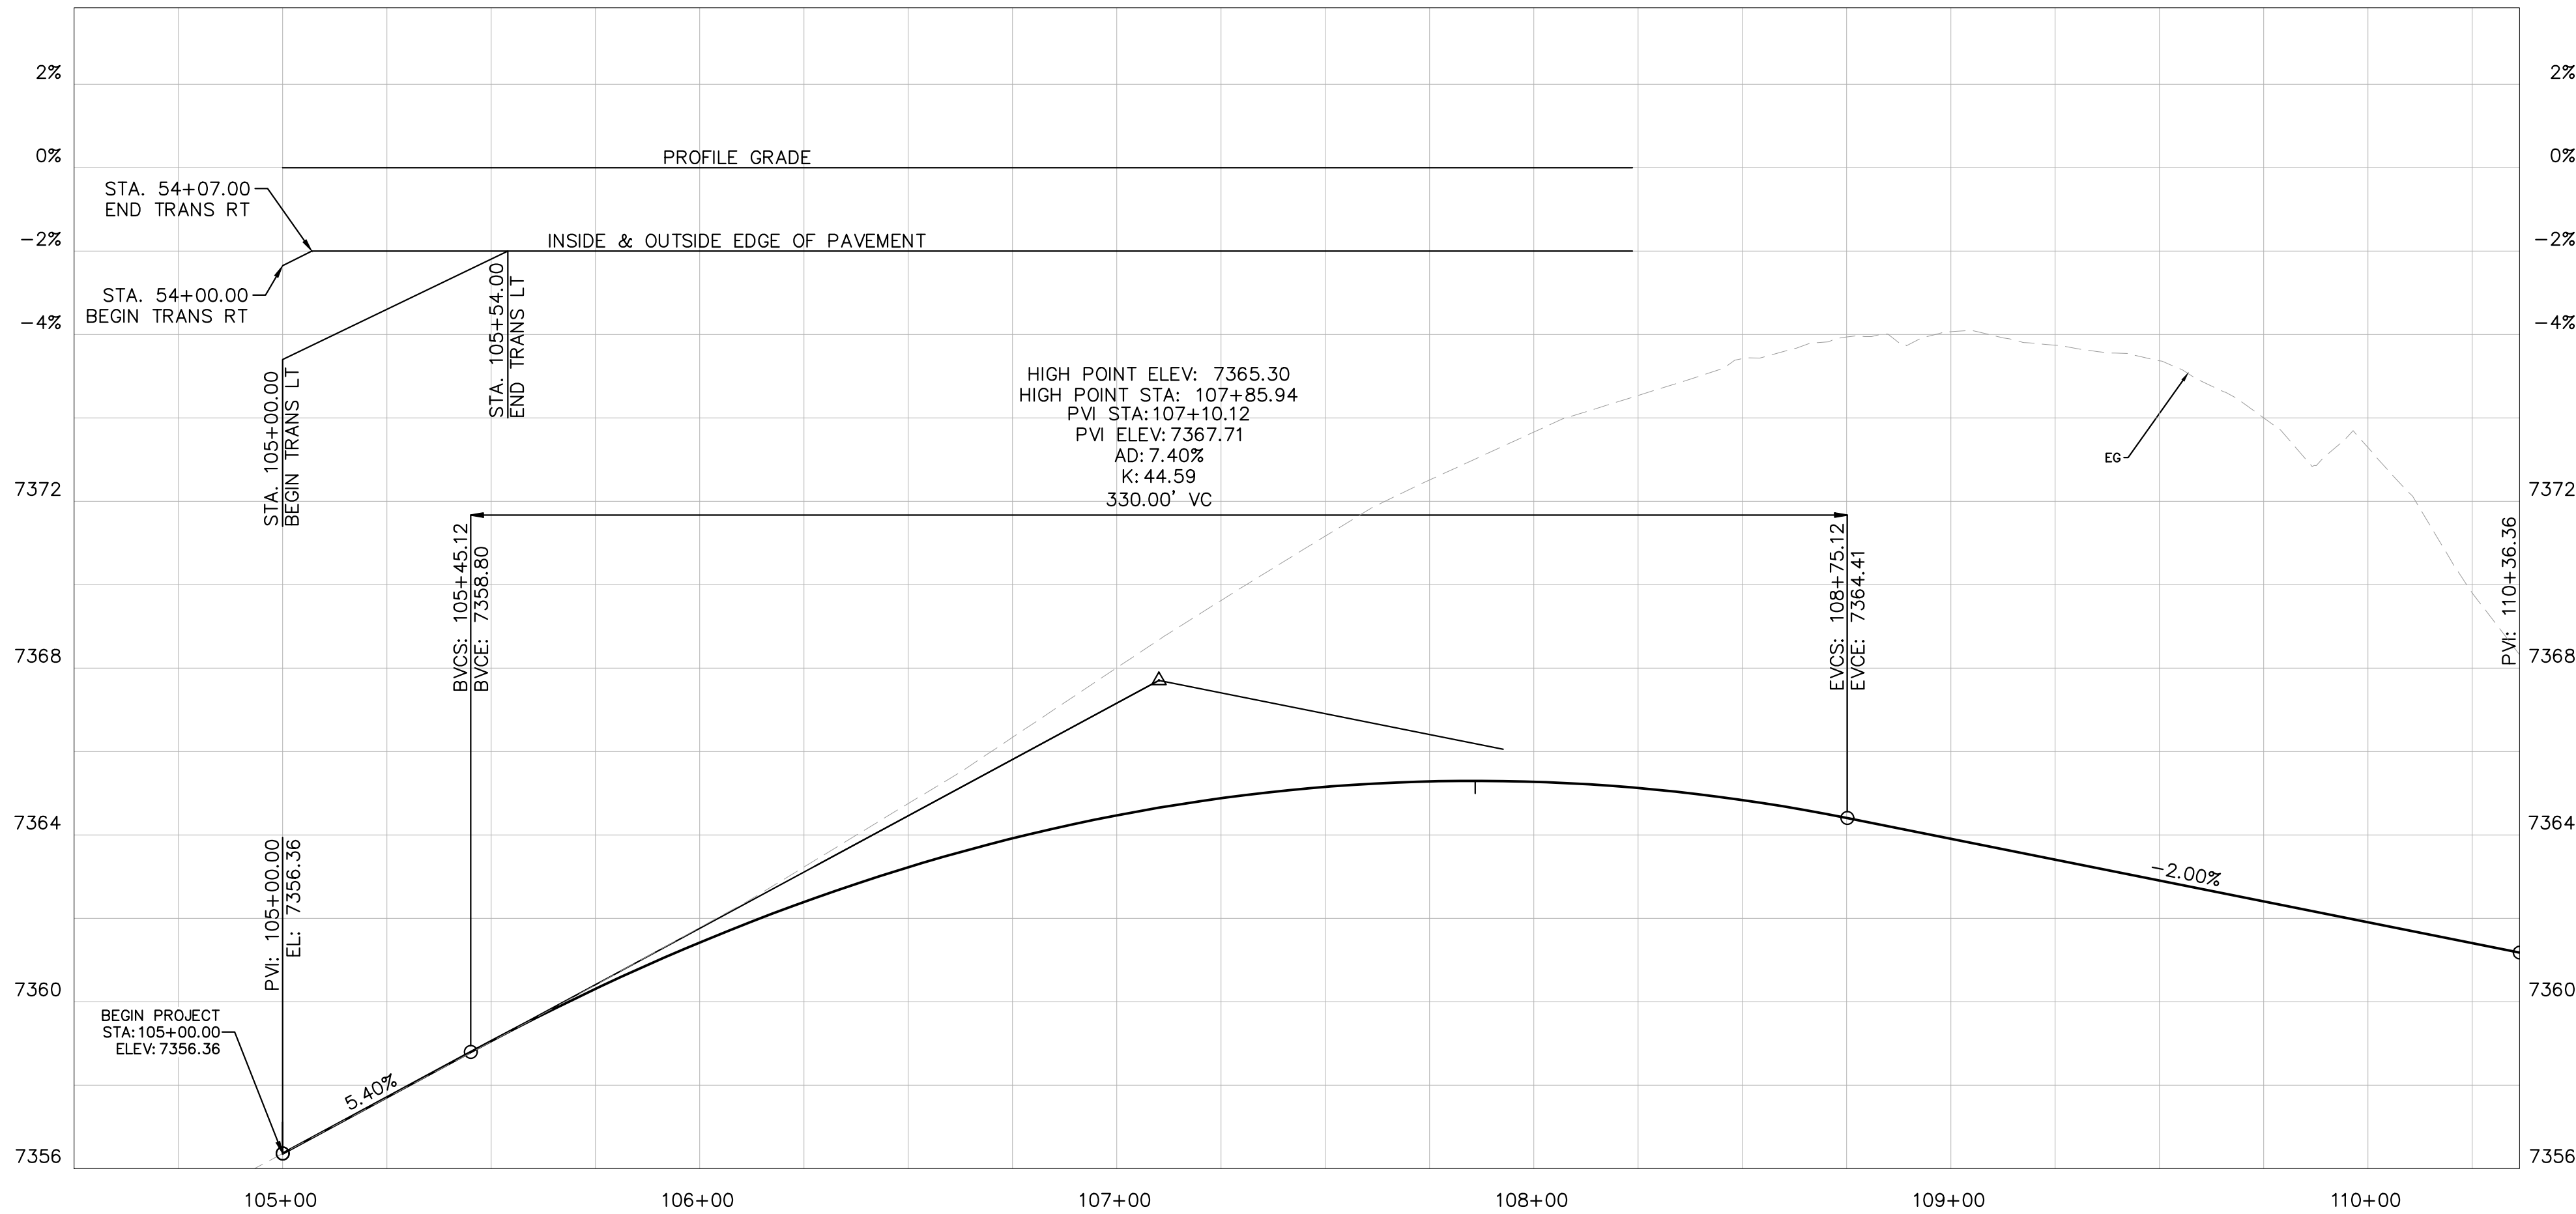

Print Date: 5/19/26

Drawing File Name: epc-06_plan and profiles.dwg

Kimley»Horn

KIMLEY-HORN AND ASSOCIATES, INC.
6200 SOUTH SYRACUSE WAY
SUITE 300
GREENWOOD VILLAGE, COLORADO 80111
(303) 228-2300

(R-X)
(R-X)
(R-X)
(R-X)

Sheet Revisions

Date:	Comments:	Init.



EL PASO COUNTY
DEPARTMENT OF PUBLIC WORKS
3275 AKERS DRIVE
COLORADO SPRINGS, CO
80922

FOR REVIEW ONLY
NOT FOR
CONSTRUCTION
Kimley»Horn
Kimley-Horn and Associates, Inc.

60% PLANS

No Revisions:
Revised:
Void:

EL PASO COUNTY TRAVEL CENTER

PREPARED FOR
BUC-EE'S, LTD.
PLAN AND PROFILES




Designer: APW	Structure
Detailer: DJC	Numbers
Checked By: MPF	Subset Sheet: 7 of 7

Project No./Code

KH 196094002

Sheet Number 23

This document, together with the concepts and designs presented herein, as an instrument of service, is intended only for the specific purpose and client for which it was prepared. Reuse of and improper reliance on this document without written authorization and adaptation by Kimley-Horn and Associates, Inc. shall be without liability to Kimley-Horn and Associates, Inc.

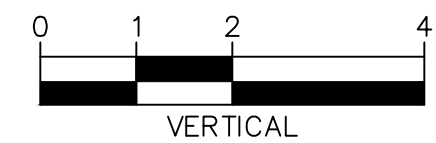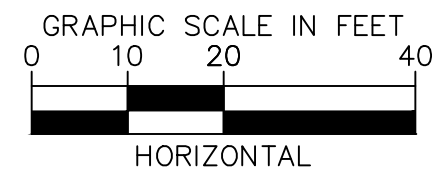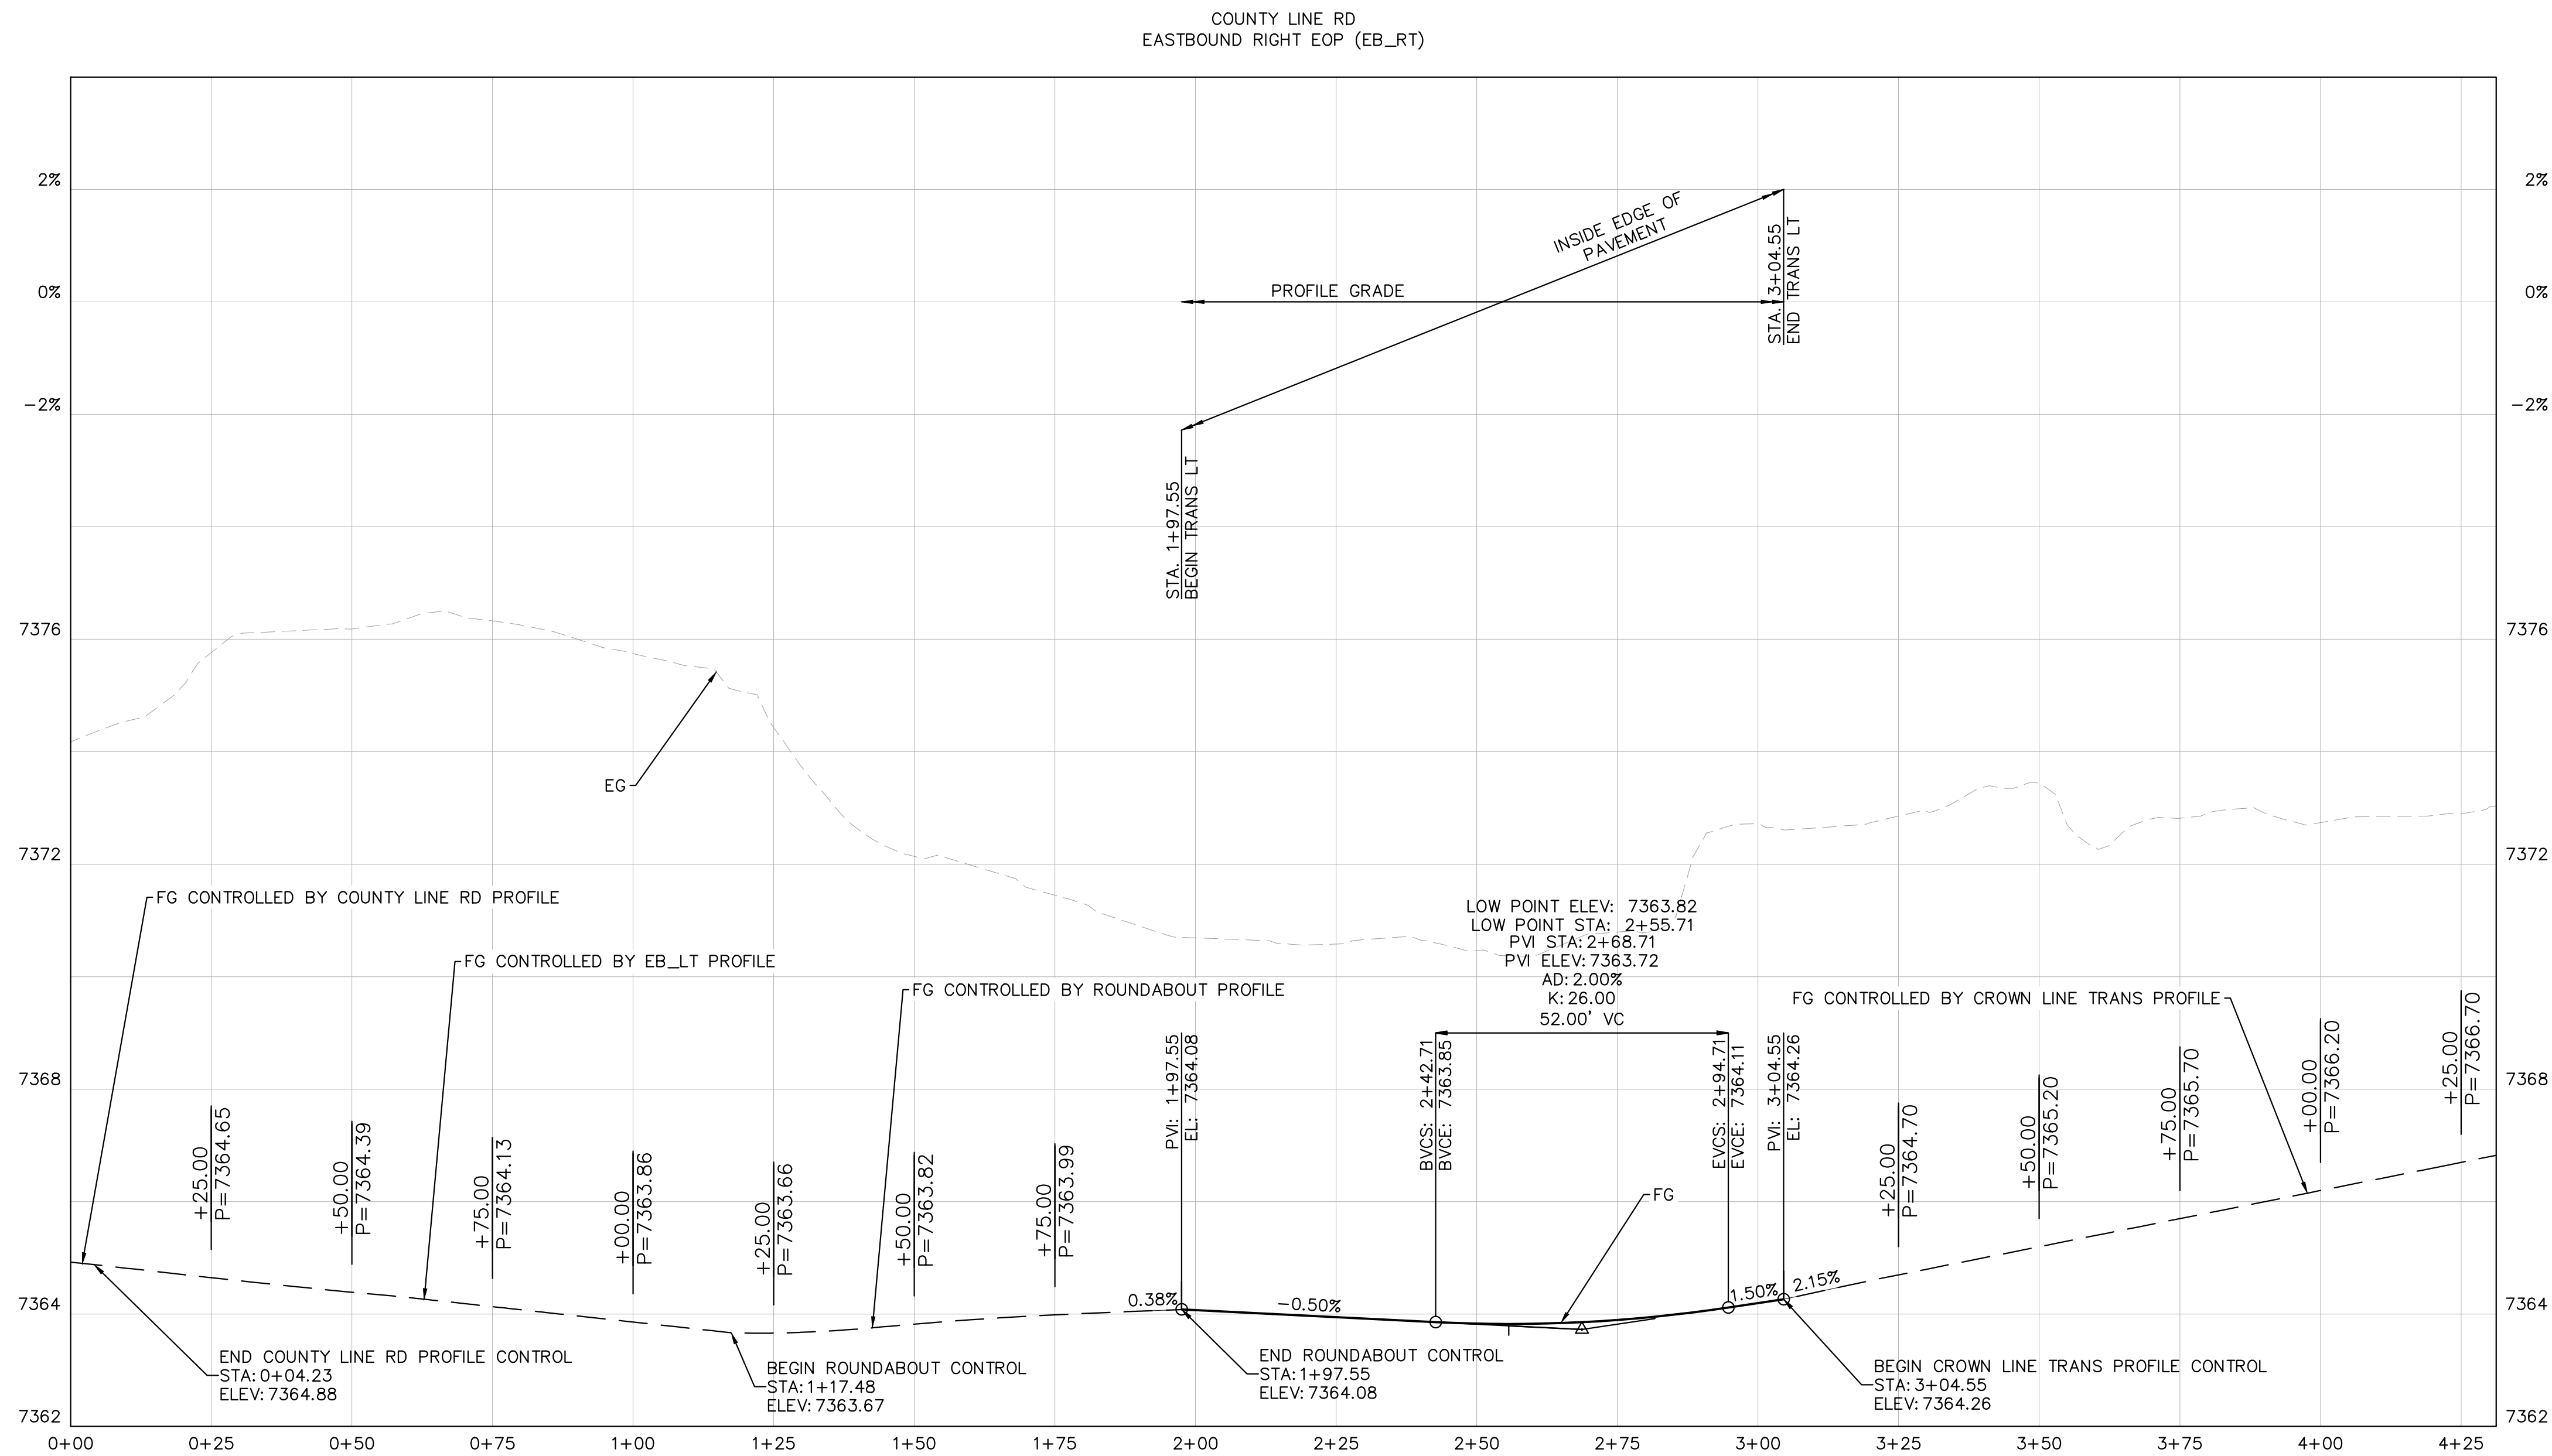

Know what's below.
Call before you dig.

Print Date: 5/19/26

Drawing File Name: epc-06_roundabout detail 1.dwg

Kimley»Horn

KIMLEY-HORN AND ASSOCIATES, INC.
6200 SOUTH SYRACUSE WAY
SUITE 300
GREENWOOD VILLAGE, COLORADO 80111
(303) 228-2300

(R-X)
(R-X)
(R-X)
(R-X)

Sheet Revisions

Date:	Comments:	Init.



EL PASO COUNTY
DEPARTMENT OF PUBLIC WORKS
3275 AKERS DRIVE
COLORADO SPRINGS, CO
80922

FOR REVIEW ONLY
NOT FOR
CONSTRUCTION
Kimley»Horn
Kimley-Horn and Associates, Inc.

60% PLANS

No Revisions:

Revised:

Void:

EL PASO COUNTY TRAVEL CENTER

PREPARED FOR
BUC-EE'S, LTD.
ROUNDABOUT PROFILES

Designer: APW

Detailer: DJC

Checked By: MPF

Structure

Numbers





Subset Sheet: 1 of 7

Project No./Code

KH 196094002

Sheet Number 24

This document, together with the concepts and designs presented herein, is an instrument of service, is intended only for the specific purpose and client for which it was prepared. Reuse of and improper reliance on this document without written authorization and adaptation by Kimley-Horn and Associates, Inc. shall be without liability to Kimley-Horn and Associates, Inc.

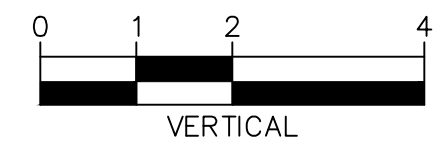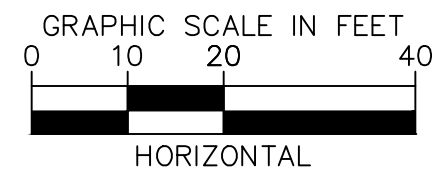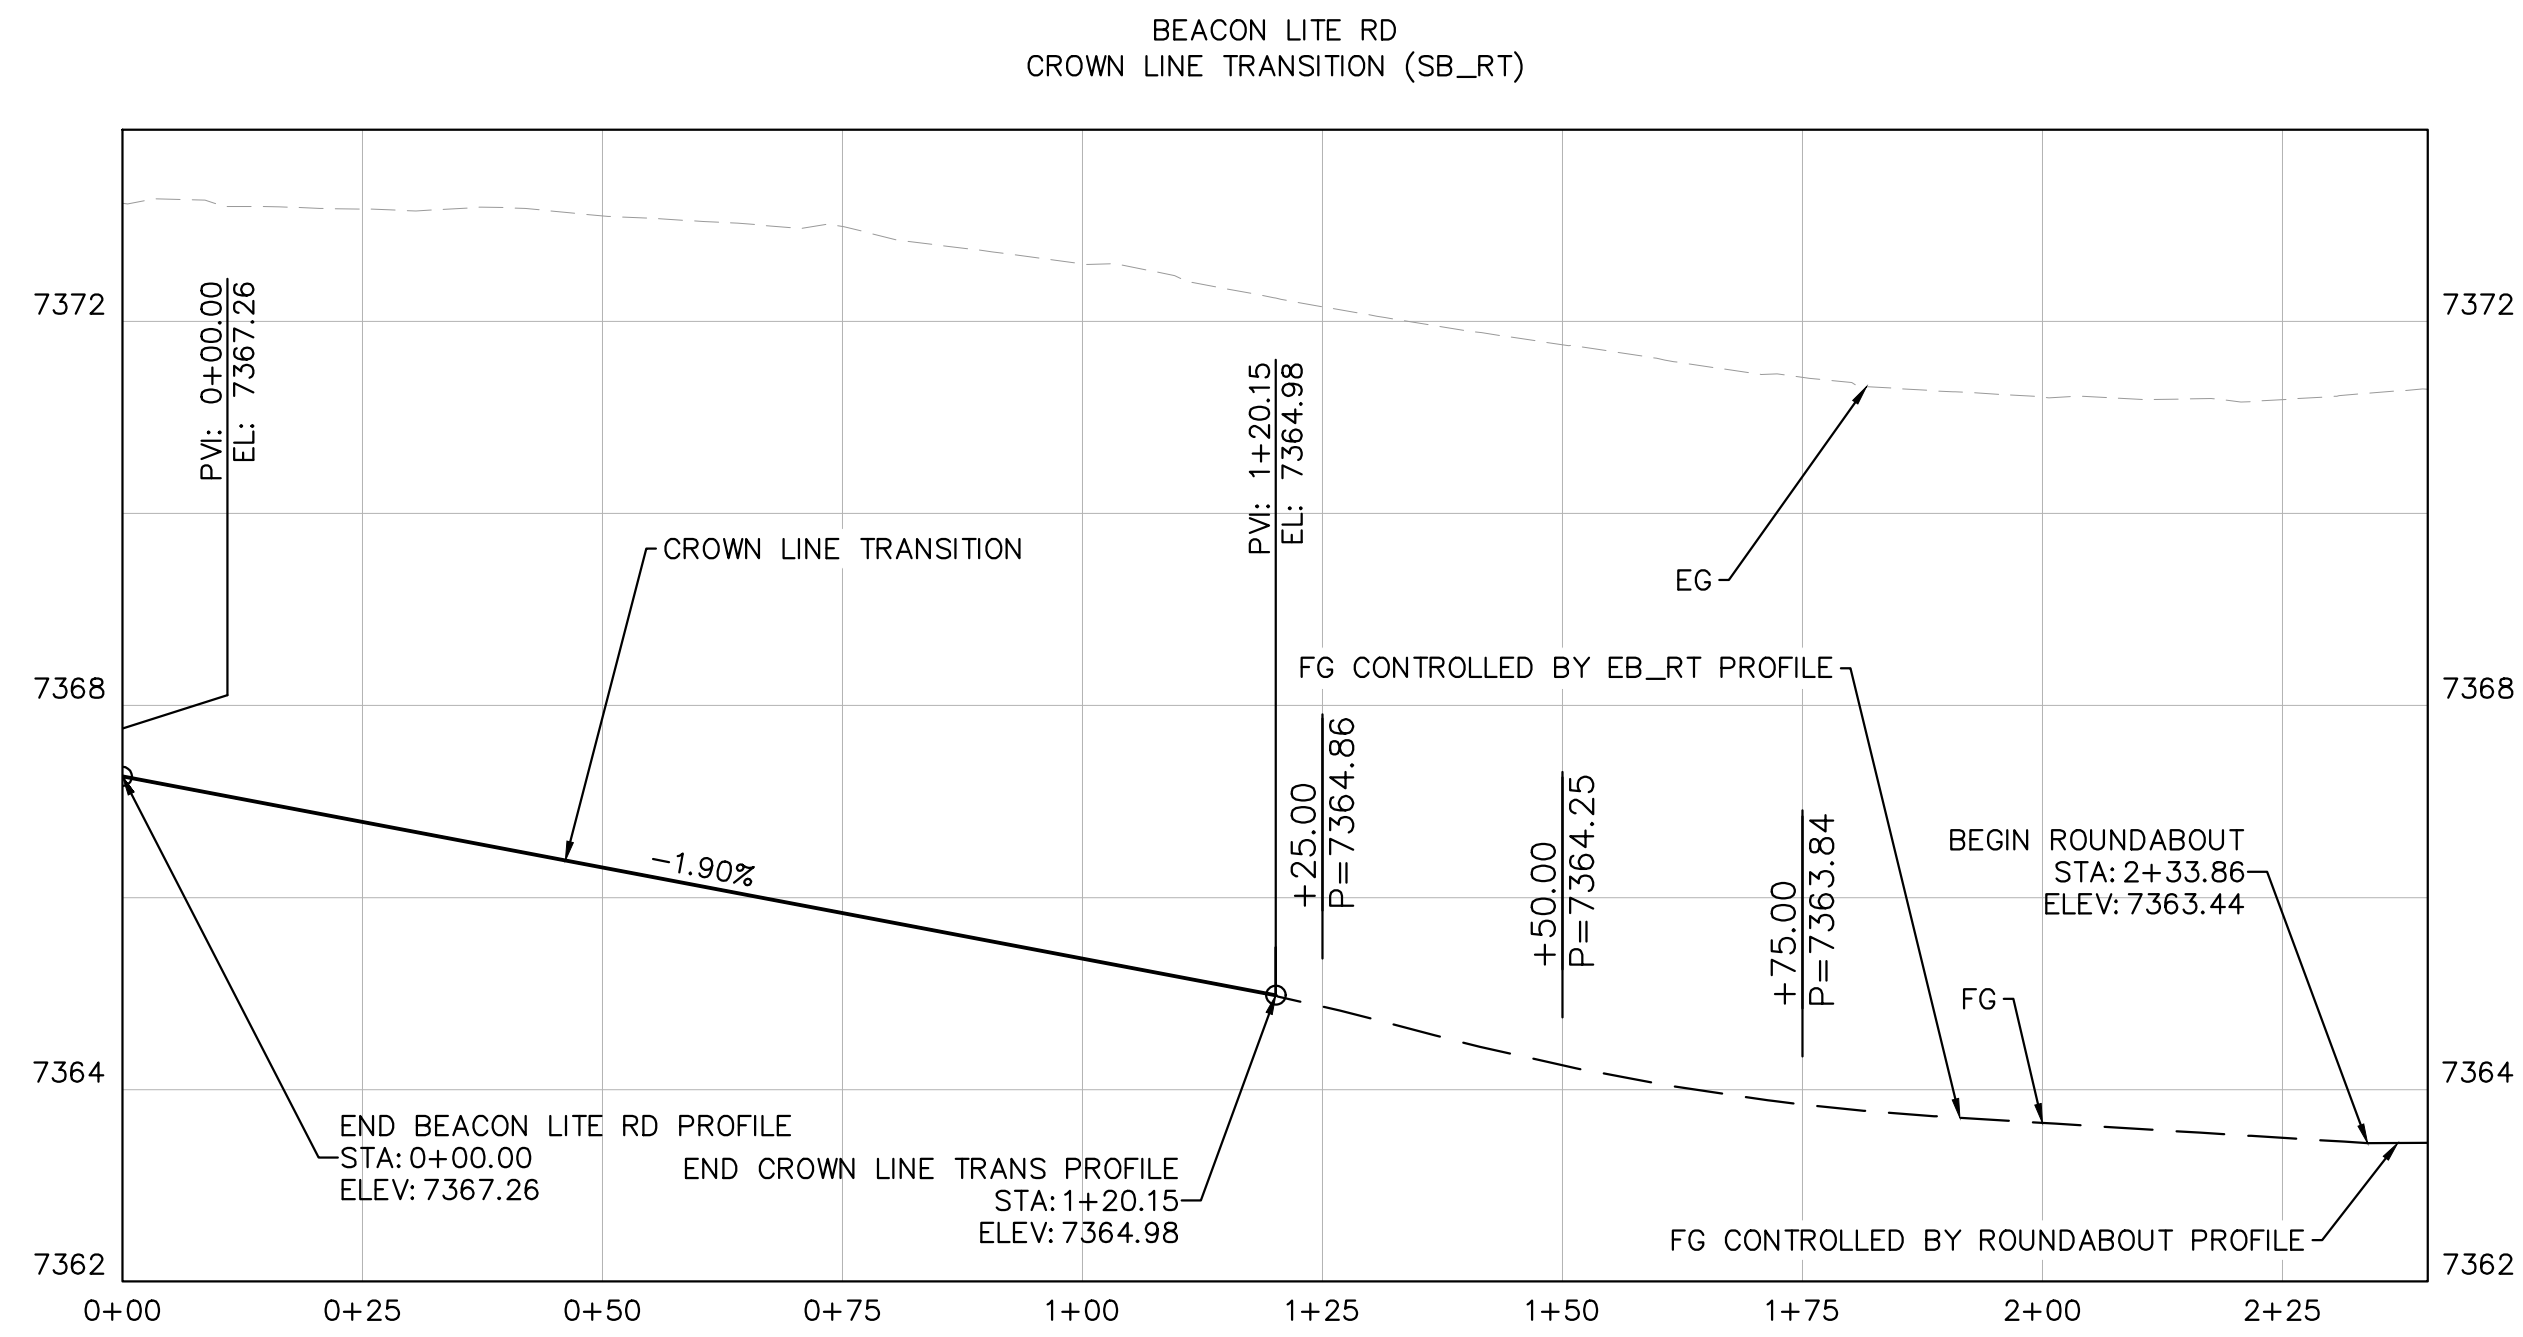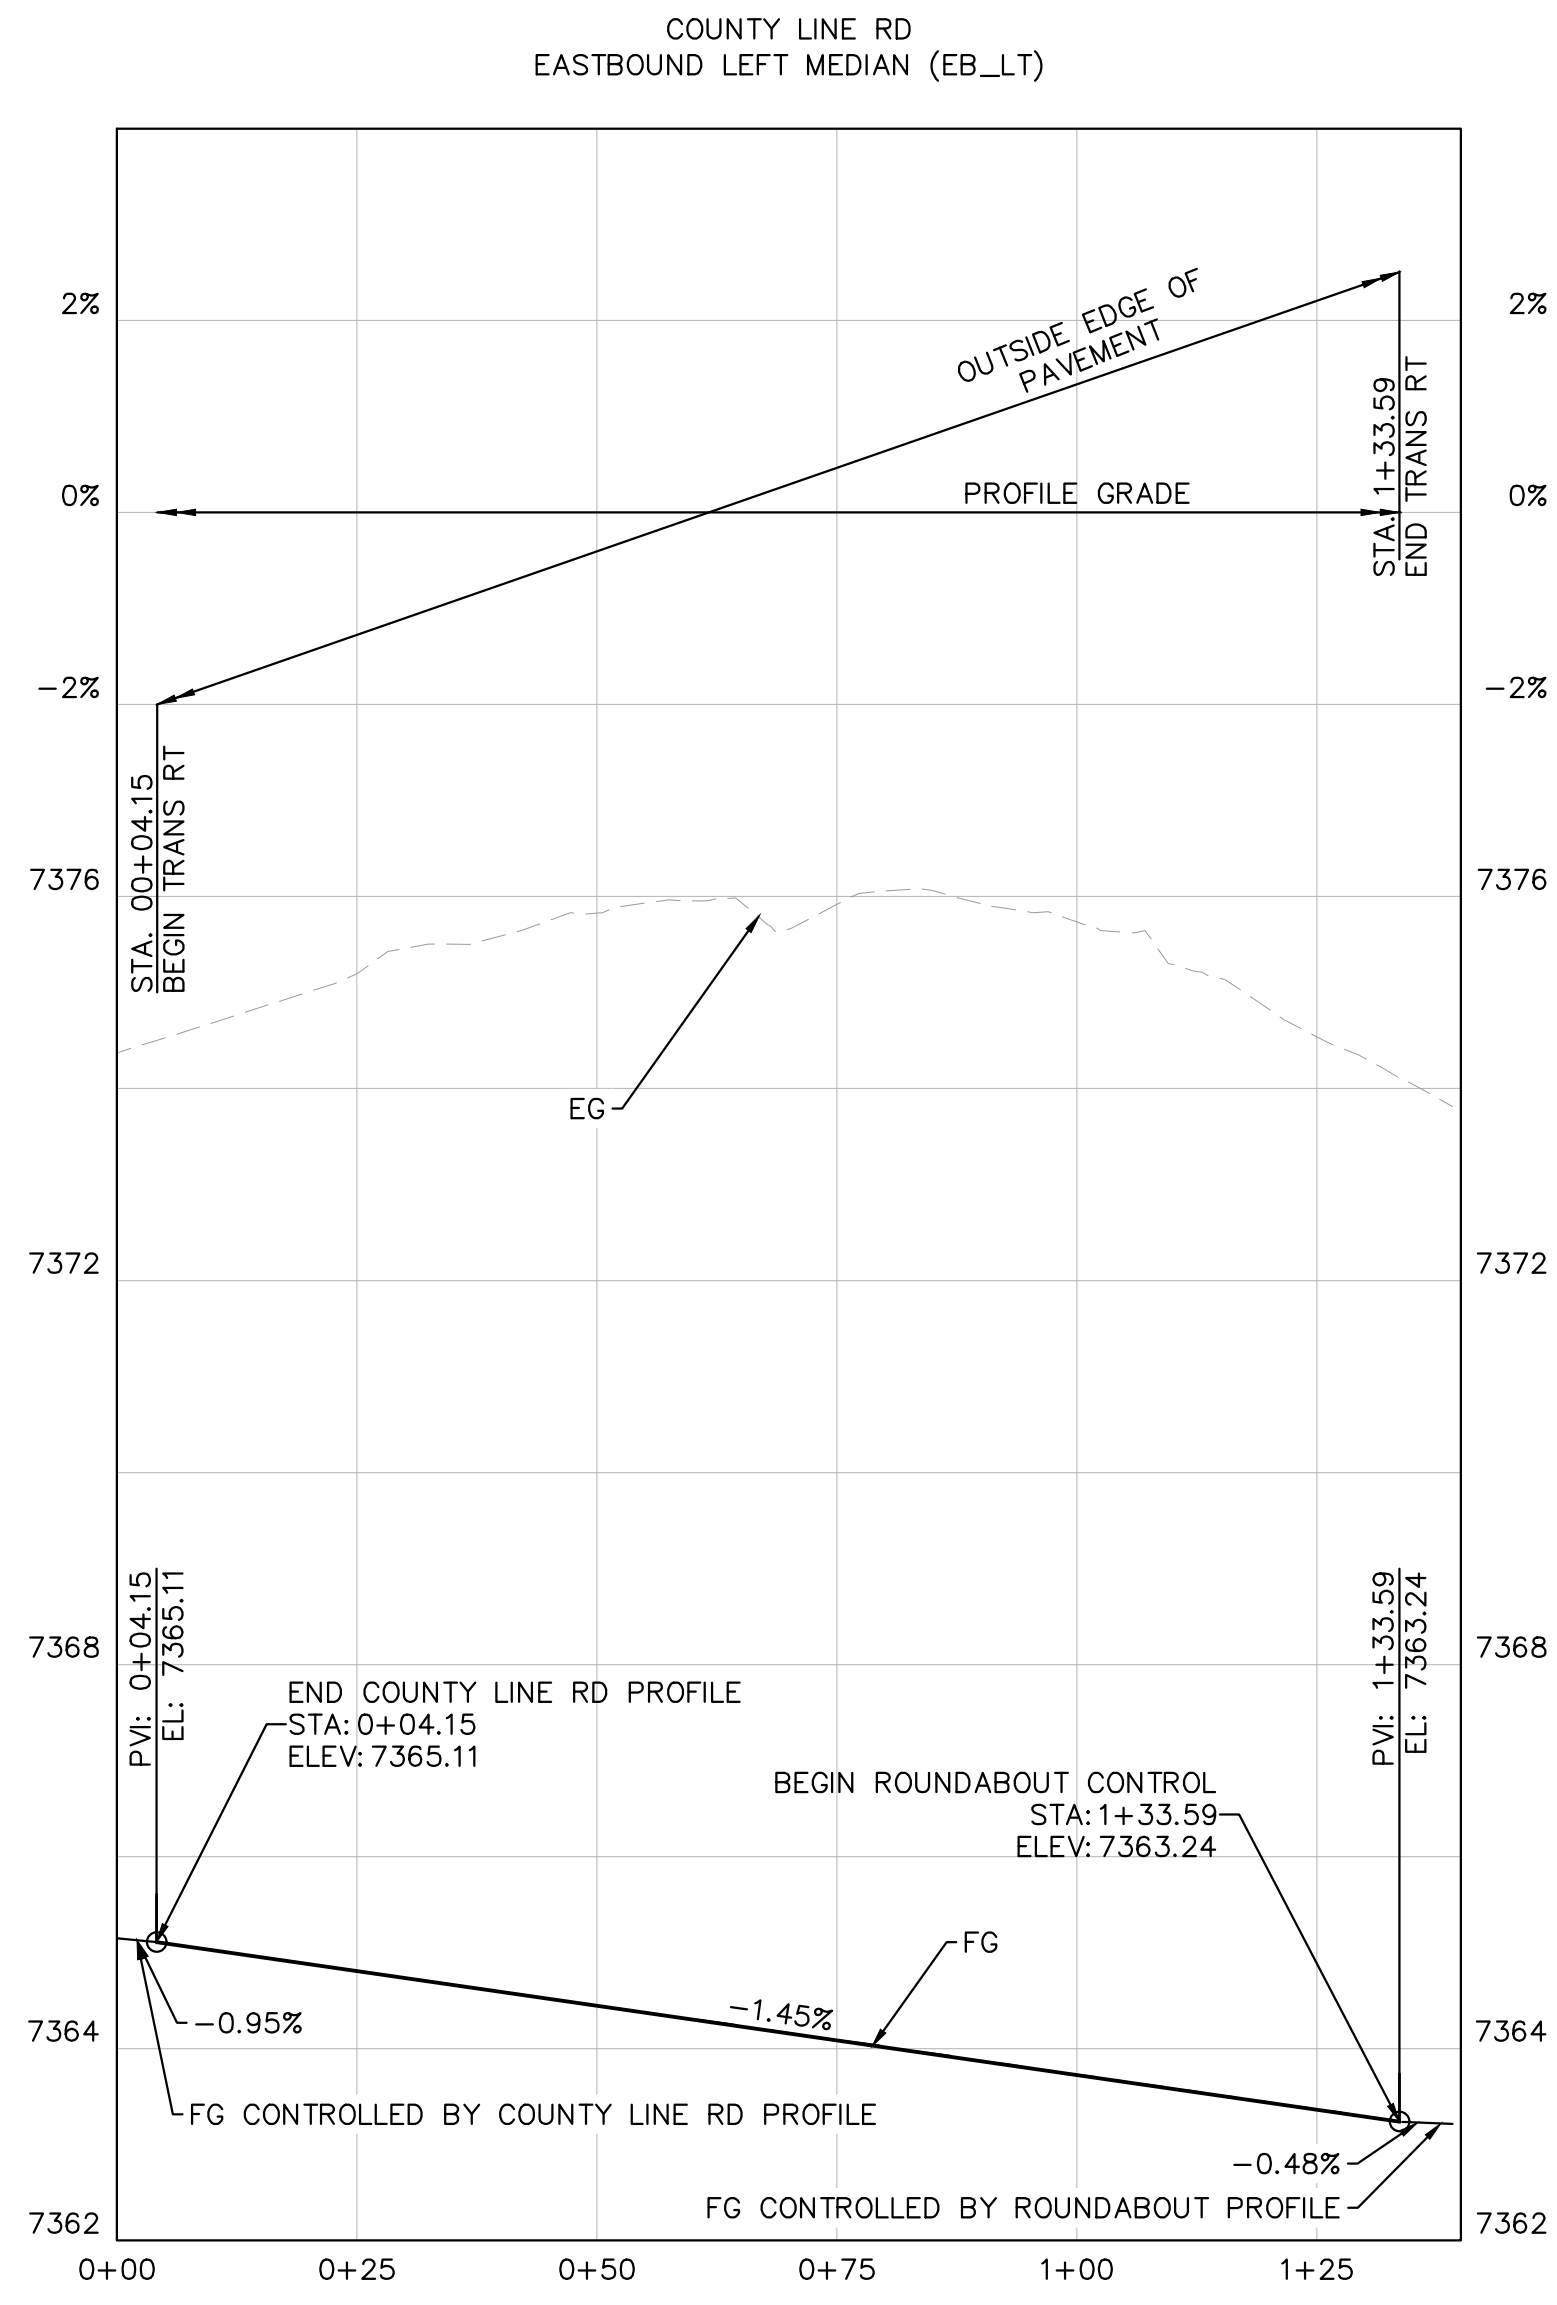

Know what's below.
Call before you dig.

Print Date: 5/19/26

Drawing File Name: epc-06_roundabout detail 1.dwg

Kimley»Horn

KIMLEY-HORN AND ASSOCIATES, INC.
6200 SOUTH SYRACUSE WAY
SUITE 300
GREENWOOD VILLAGE, COLORADO 80111
(303) 228-2300

(R-X)
(R-X)
(R-X)
(R-X)

Sheet Revisions

Date:	Comments:	Init.



EL PASO COUNTY
DEPARTMENT OF PUBLIC WORKS
3275 AKERS DRIVE
COLORADO SPRINGS, CO
80922

FOR REVIEW ONLY
NOT FOR
CONSTRUCTION
Kimley»Horn
Kimley-Horn and Associates, Inc.

60% PLANS

No Revisions:

Revised:

Void:

EL PASO COUNTY TRAVEL CENTER

PREPARED FOR
BUC-EE'S, LTD.
ROUNDABOUT PROFILES

Designer: APW

Detailer: DJC

Checked By: MPF

Structure

Numbers




Subset Sheet: 2 of 7

Project No./Code

KH 196094002

Sheet Number 25

This document, together with the concepts and design presented herein, is an instrument of service, is intended only for the specific purpose and client for which it was prepared. Reuse of and improper reliance on this document without written authorization and adaptation by Kimley-Horn and Associates, Inc. shall be without liability to Kimley-Horn and Associates, Inc.

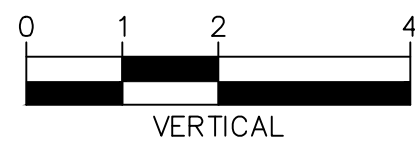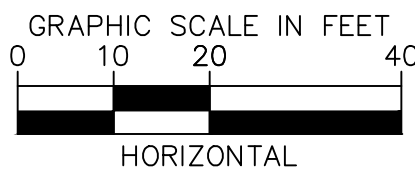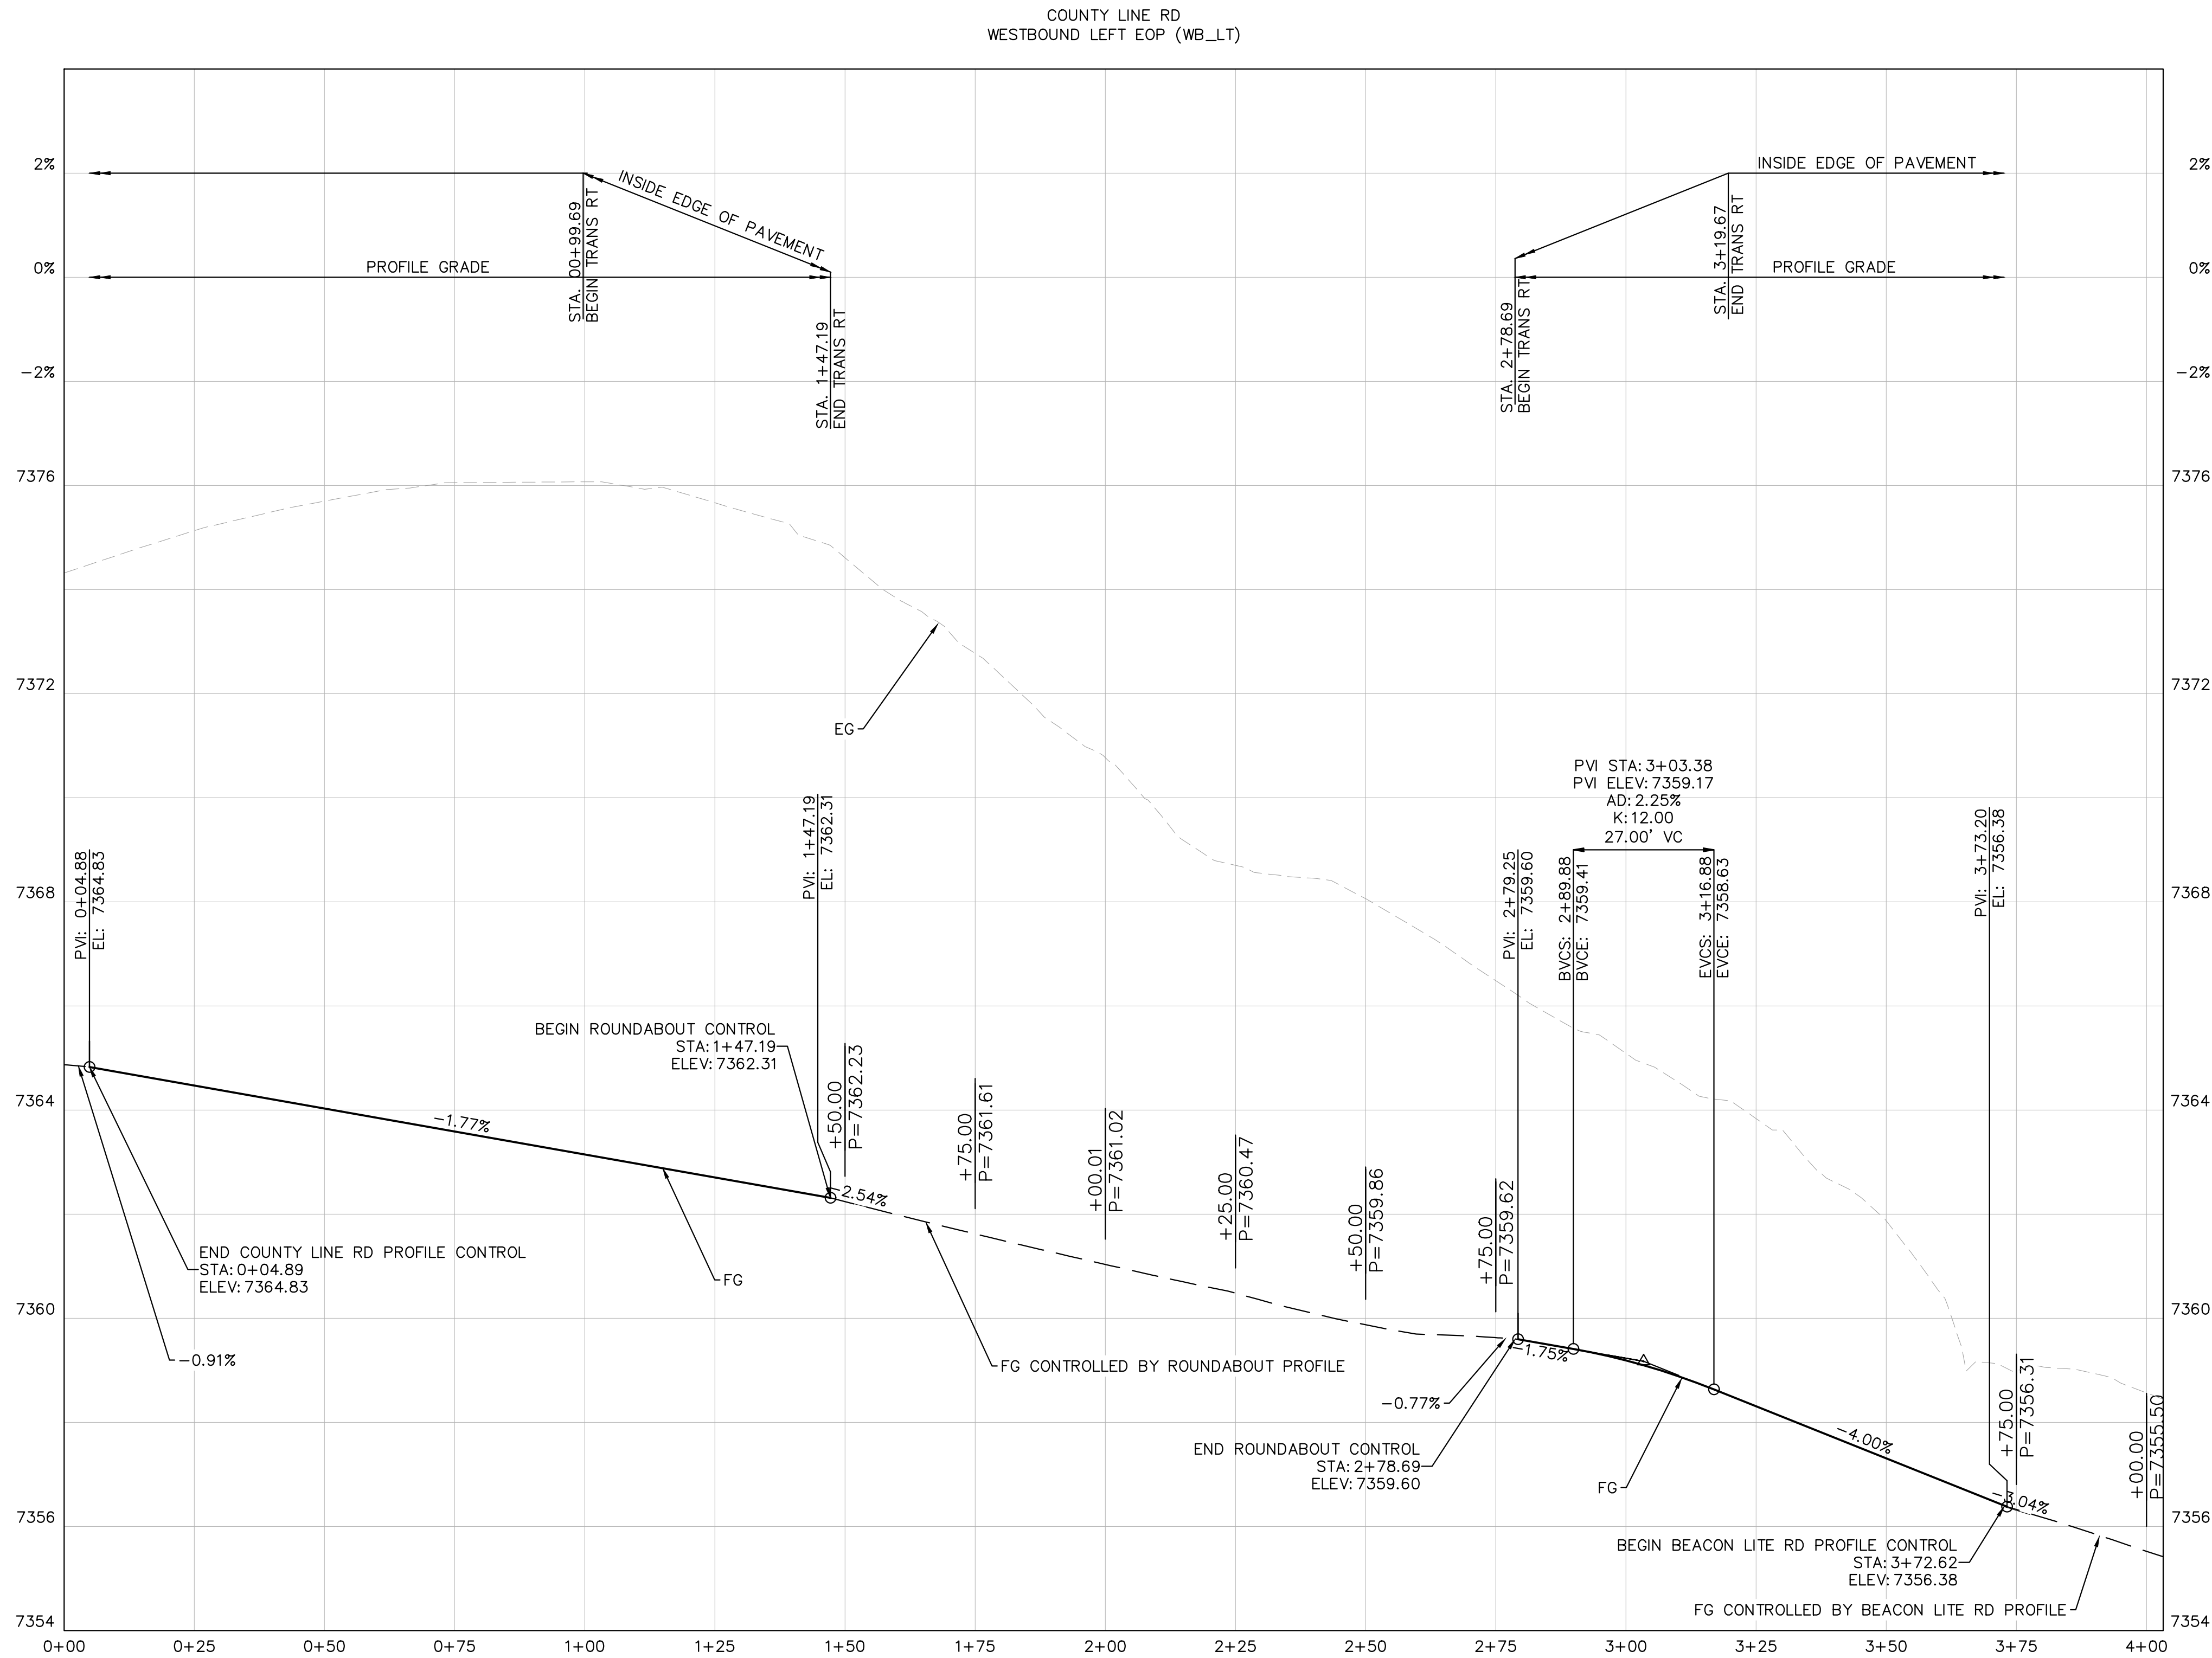

Know what's below.
Call before you dig.

Print Date: 5/19/26

Drawing File Name: epc-06_roundabout detail 1.dwg

Kimley»Horn

KIMLEY-HORN AND ASSOCIATES, INC.
6200 SOUTH SYRACUSE WAY
SUITE 300
GREENWOOD VILLAGE, COLORADO 80111
(303) 228-2300

(R-X)
(R-X)
(R-X)
(R-X)

Sheet Revisions

Date:	Comments:	Init.



EL PASO COUNTY
DEPARTMENT OF PUBLIC WORKS
3275 AKERS DRIVE
COLORADO SPRINGS, CO
80922

FOR REVIEW ONLY
NOT FOR
CONSTRUCTION
Kimley»Horn
Kimley-Horn and Associates, Inc.

60% PLANS

No Revisions:

Revised:

Void:

EL PASO COUNTY TRAVEL CENTER

PREPARED FOR
BUC-EE'S, LTD.
ROUNDABOUT PROFILES

Designer: APW

Detailer: DJC

Checked By: MPF

Structure

Numbers





Subset Sheet: 3 of 7

Project No./Code

KH 196094002

Sheet Number 26

This document, together with the concepts and designs presented herein, is an instrument of service, is intended only for the specific purpose and client for which it was prepared. Reuse of and improper reliance on this document without written authorization and adaptation by Kimley-Horn and Associates, Inc. shall be without liability to Kimley-Horn and Associates, Inc.

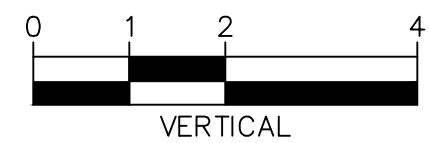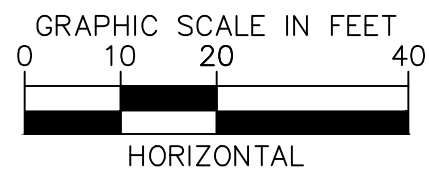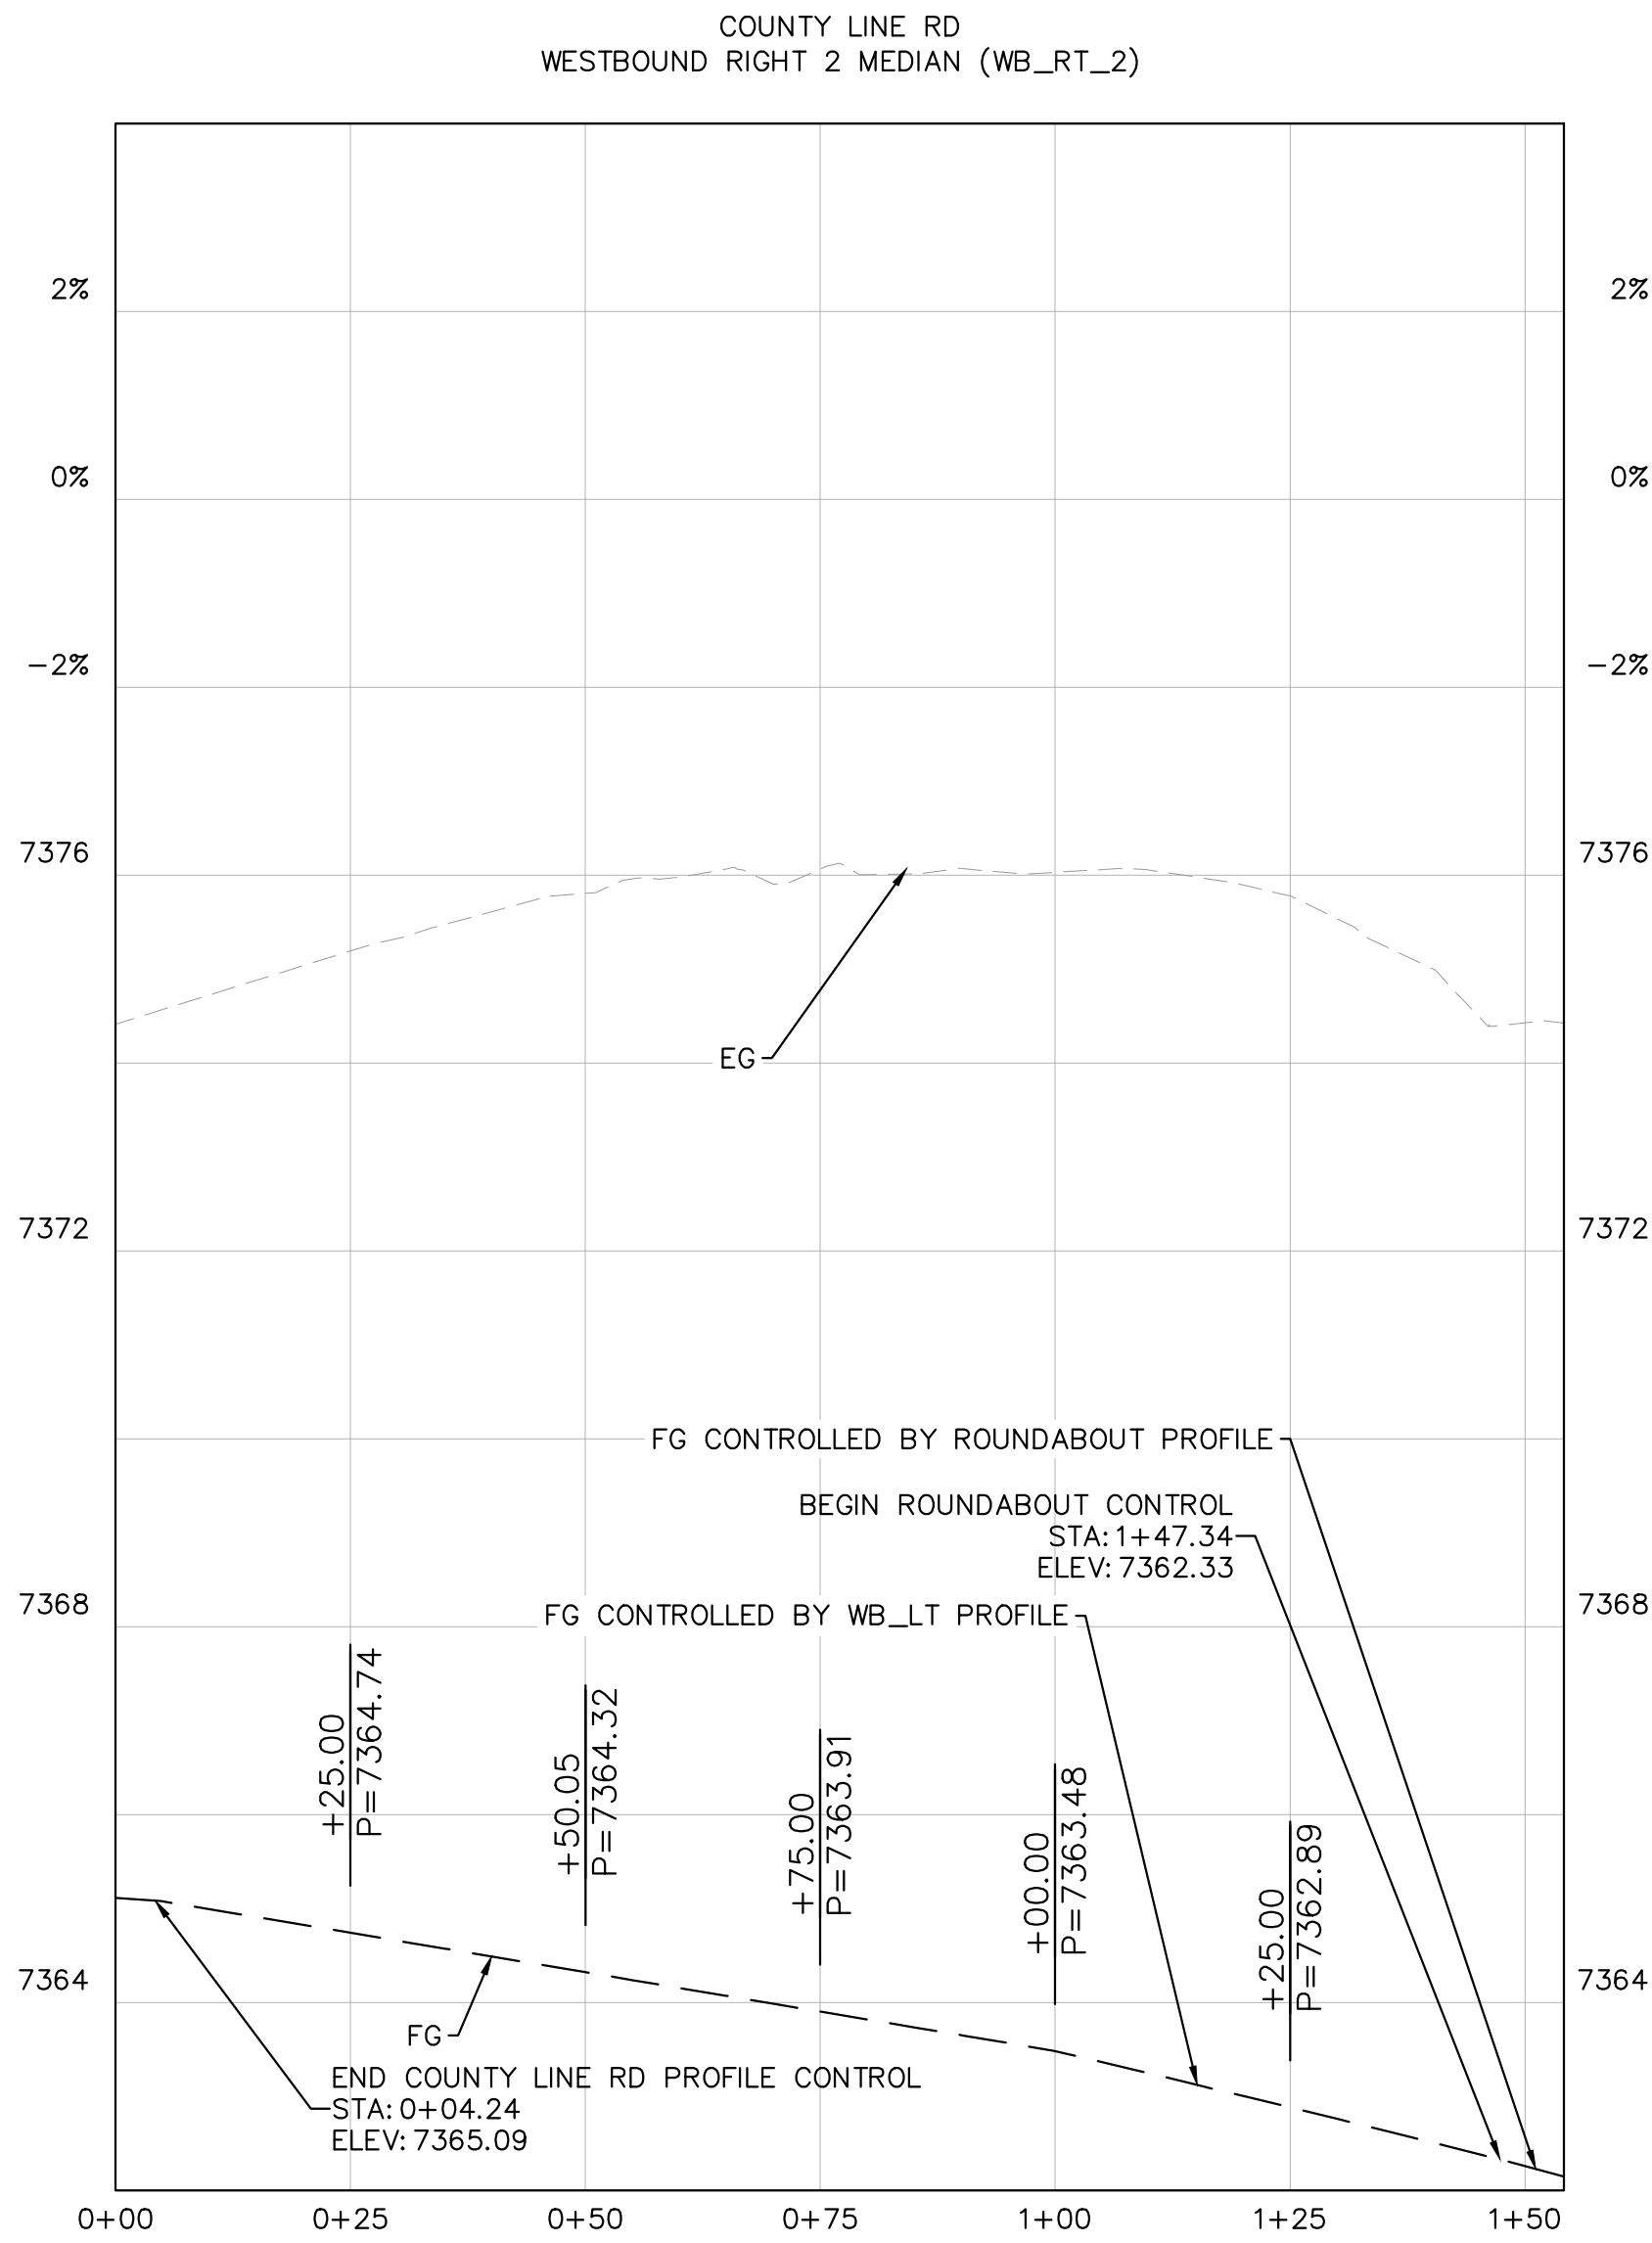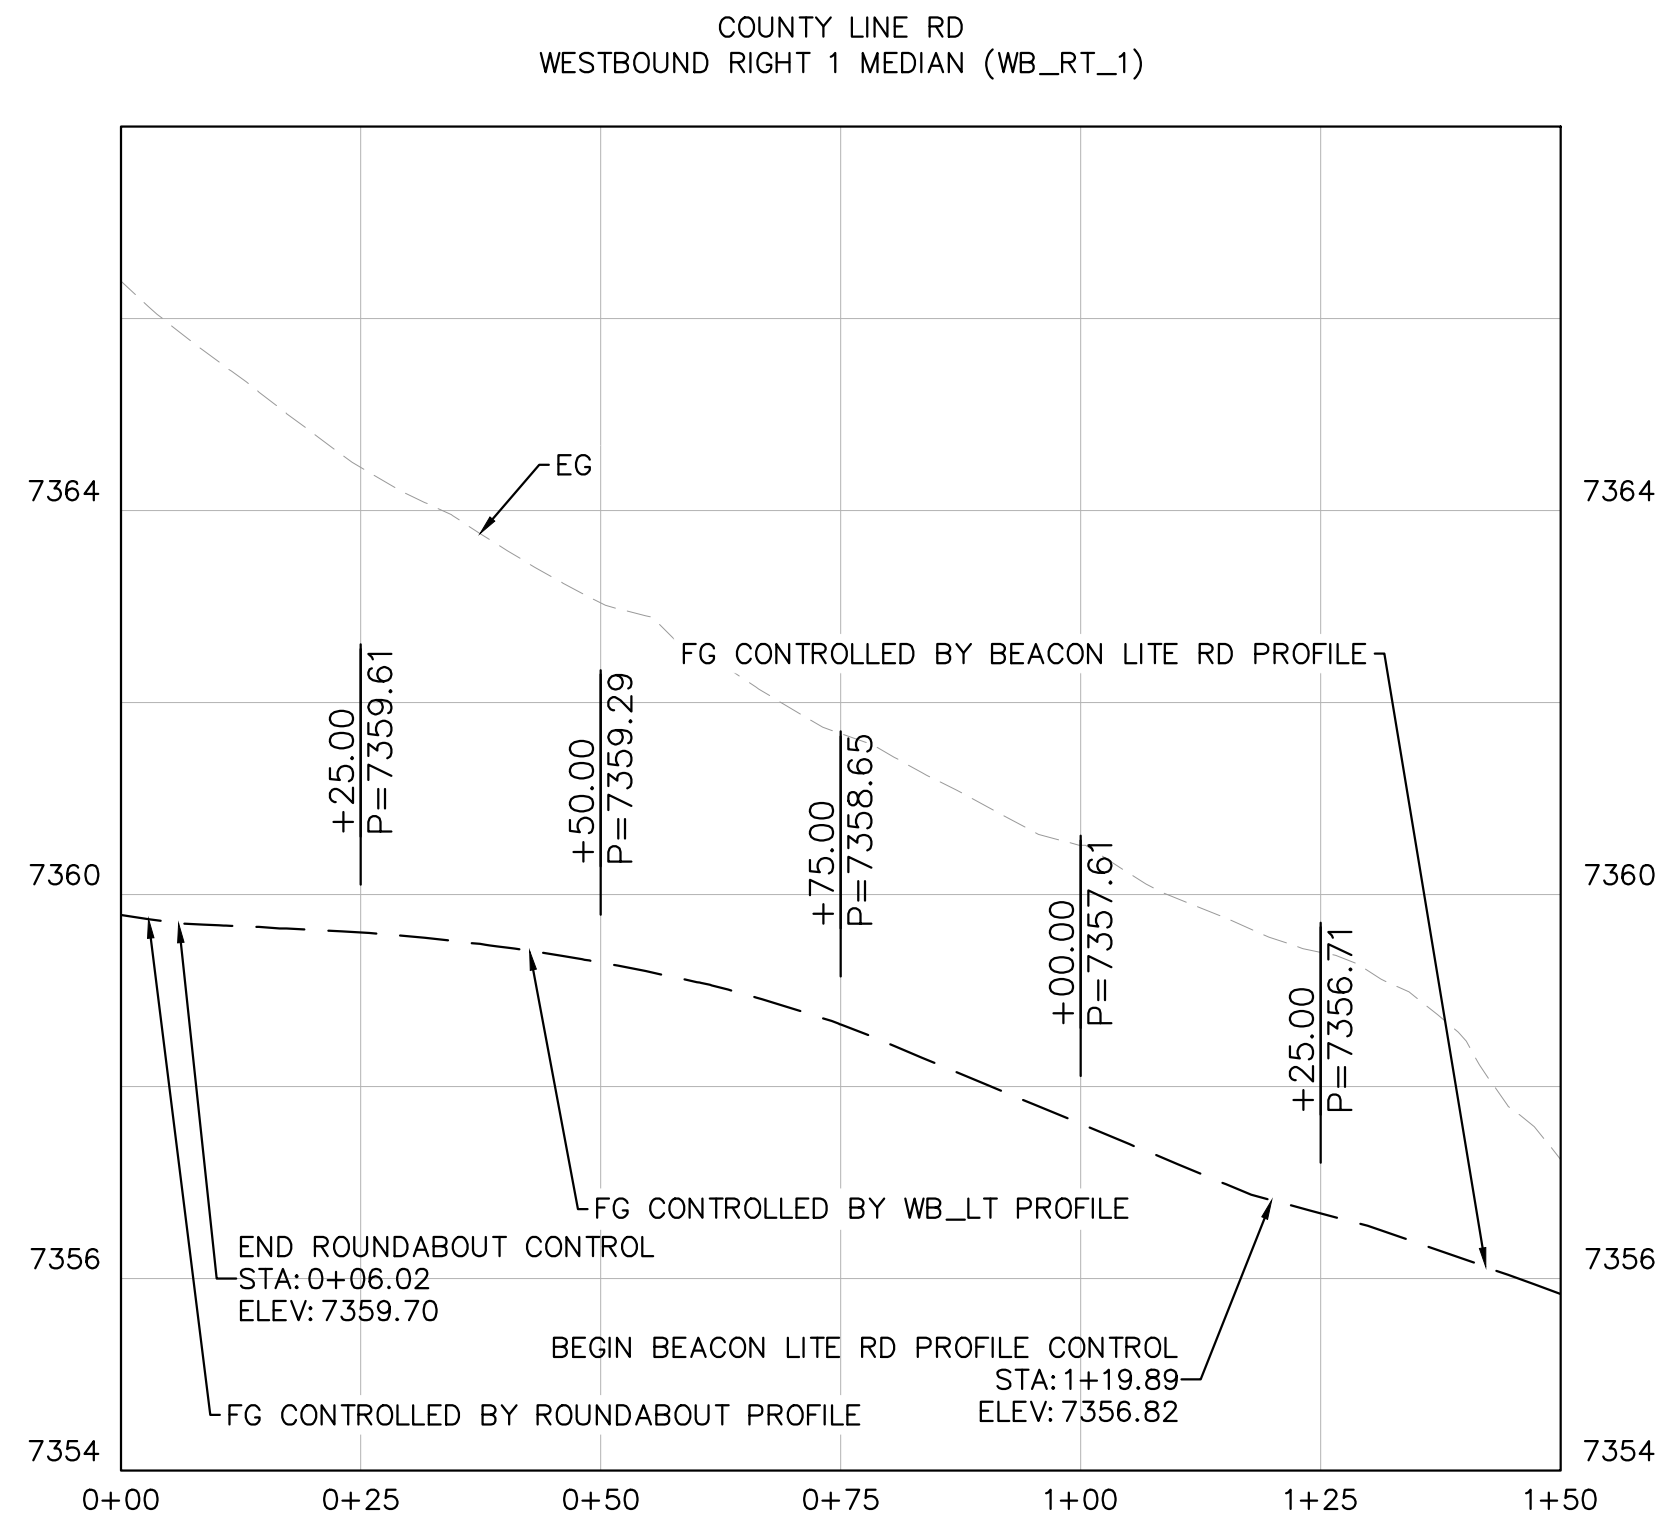

Know what's below.
Call before you dig.

Print Date: 5/19/26

Drawing File Name: epc-06_roundabout detail 1.dwg

Kimley»Horn

KIMLEY-HORN AND ASSOCIATES, INC.
6200 SOUTH SYRACUSE WAY
SUITE 300
GREENWOOD VILLAGE, COLORADO 80111
(303) 228-2300

(R-X)
(R-X)
(R-X)
(R-X)

Sheet Revisions

Date:	Comments:	Init.



EL PASO COUNTY
DEPARTMENT OF PUBLIC WORKS
3275 AKERS DRIVE
COLORADO SPRINGS, CO
80922

FOR REVIEW ONLY
NOT FOR
CONSTRUCTION
Kimley»Horn
Kimley-Horn and Associates, Inc.

60% PLANS

No Revisions:

Revised:

Void:

EL PASO COUNTY TRAVEL CENTER

PREPARED FOR
BUC-EE'S, LTD.
ROUNDABOUT PROFILES

Designer: APW

Detailer: DJC

Checked By: MPF

Structure

Numbers

Subset Sheet:




4 of 7

Project No./Code

KH 196094002

Sheet Number 27

This document, together with the concepts and designs presented herein, is an instrument of service, is intended only for the specific purpose and client for which it was prepared. Reuse of and improper reliance on this document without written authorization and adaptation by Kimley-Horn and Associates, Inc. shall be without liability to Kimley-Horn and Associates, Inc.

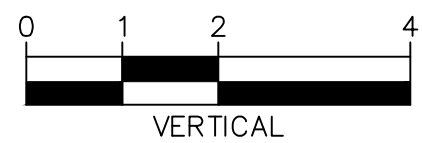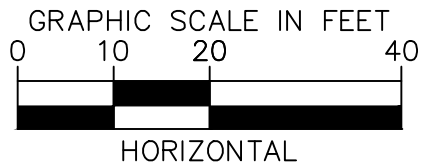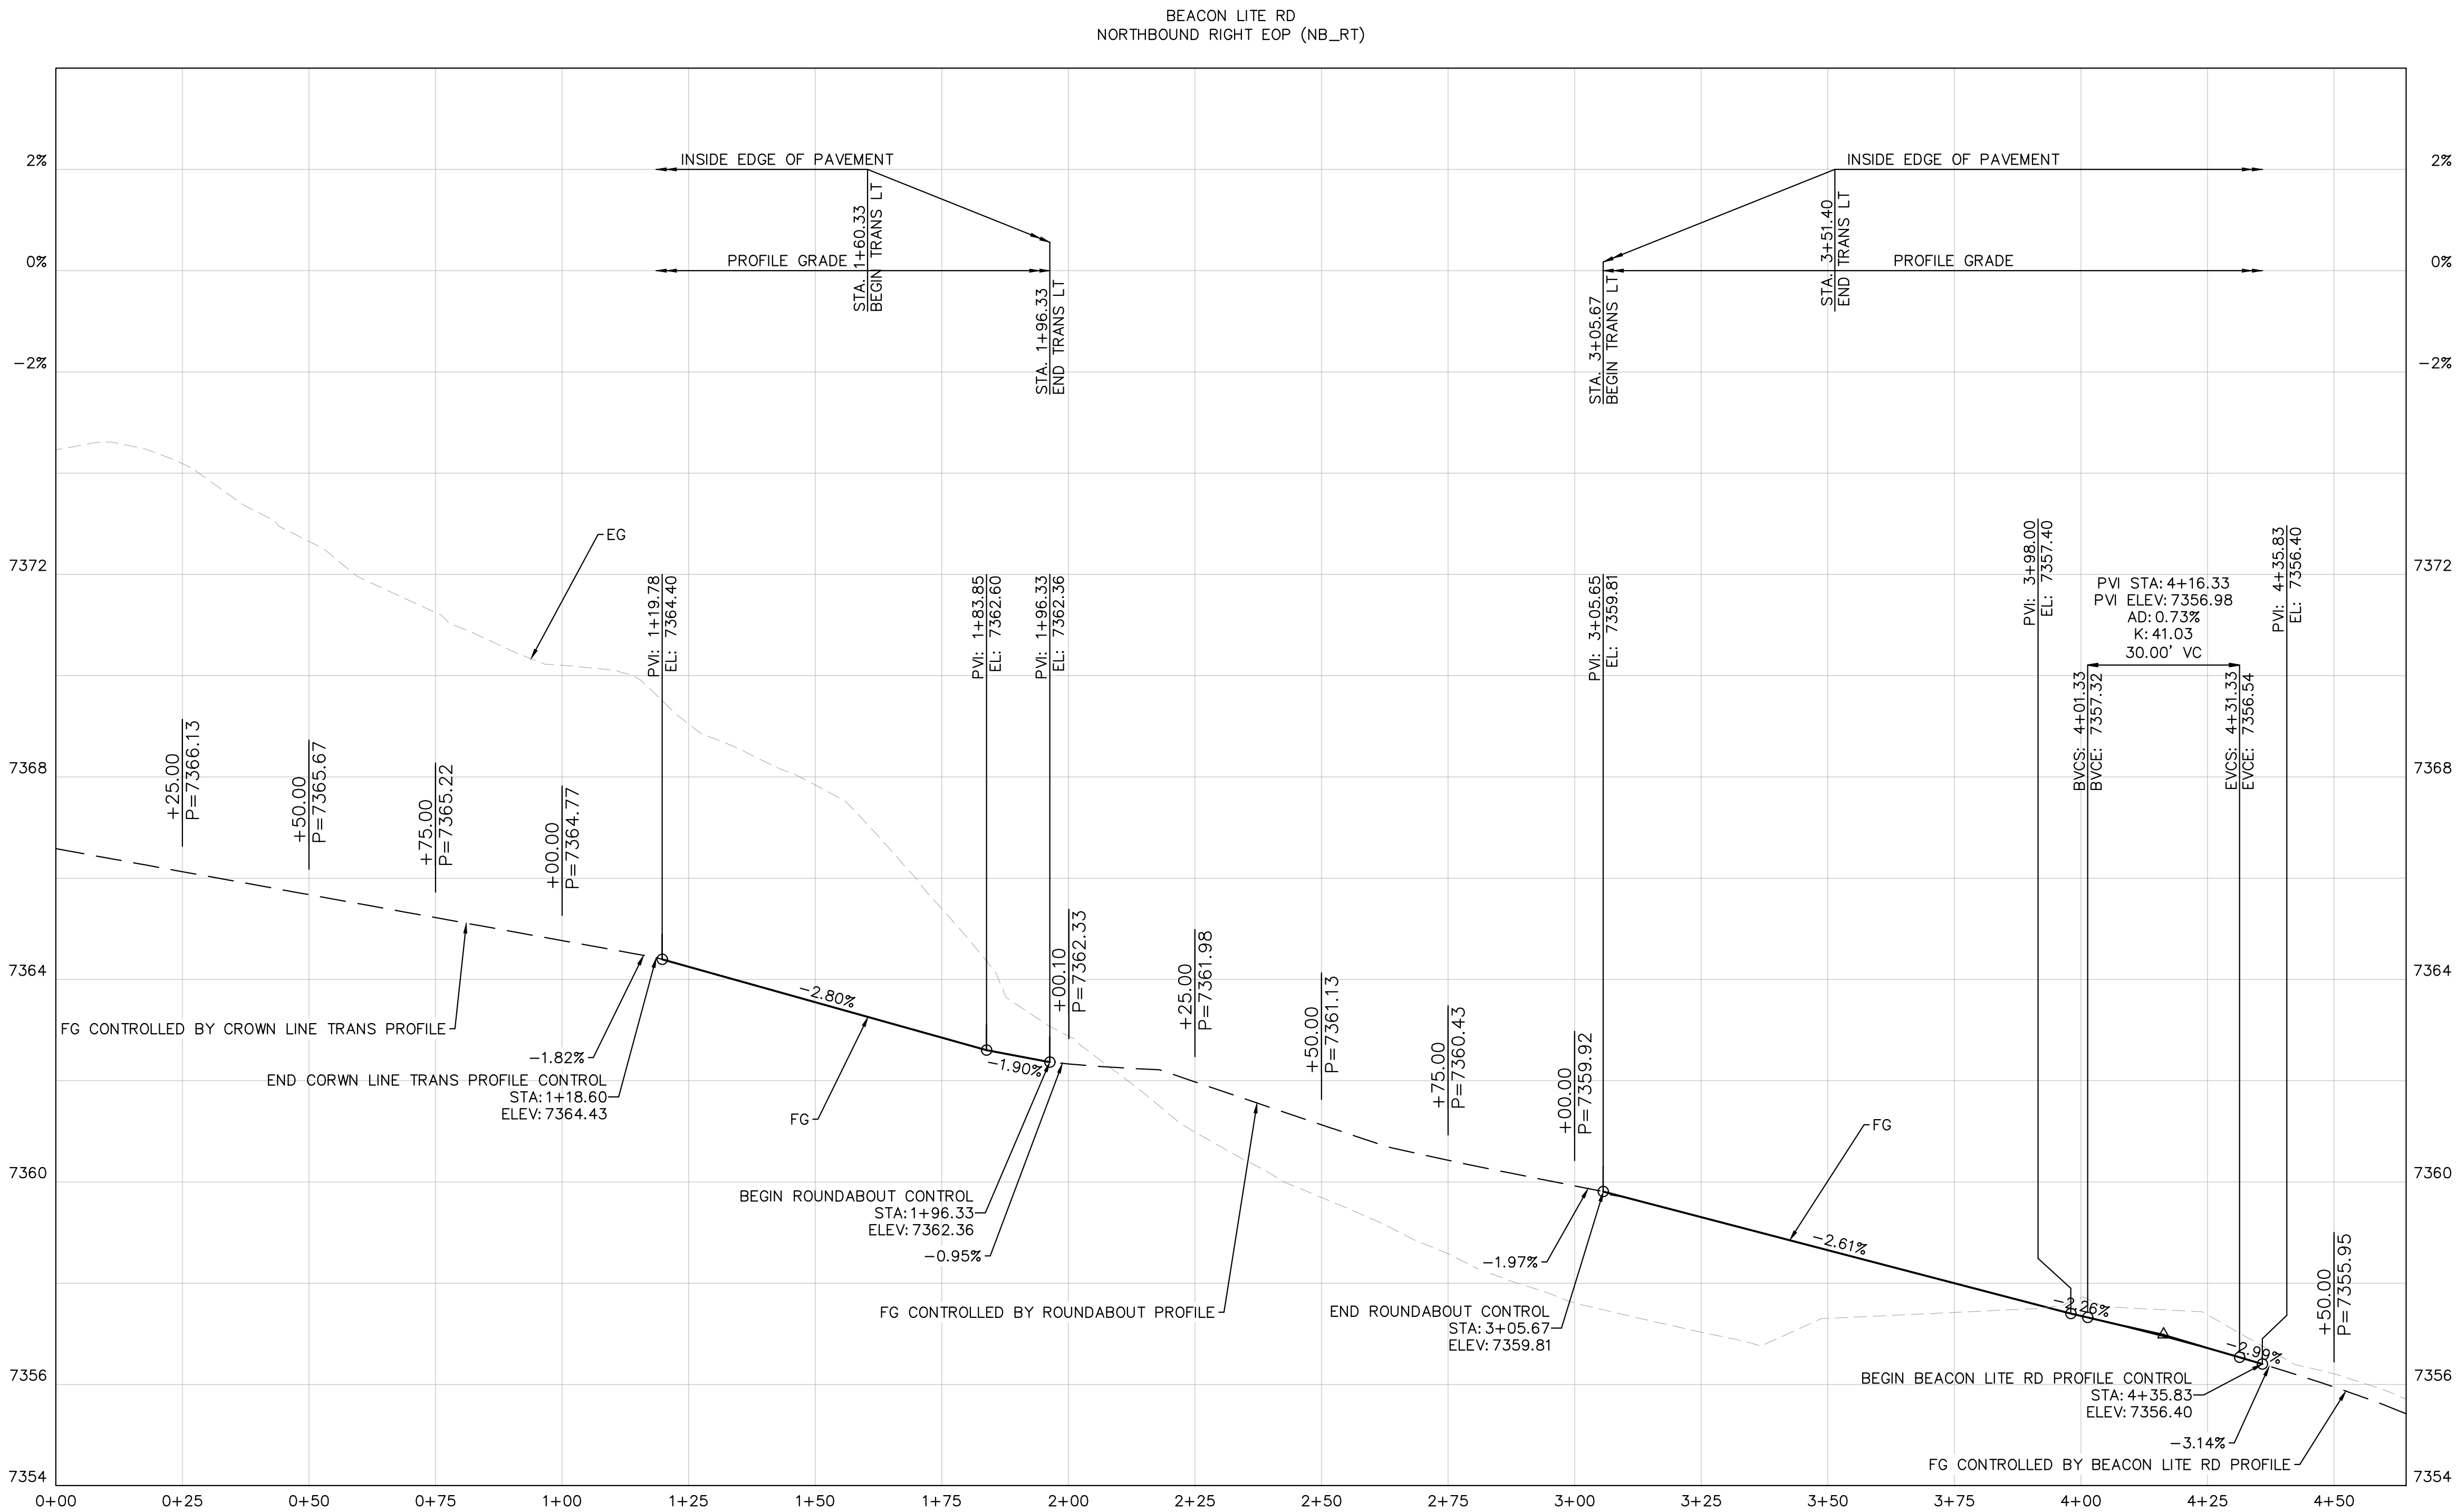

Know what's below.
Call before you dig.

Print Date: 5/19/26

Drawing File Name: epc-06_roundabout detail 1.dwg

Kimley»Horn

KIMLEY-HORN AND ASSOCIATES, INC.
6200 SOUTH SYRACUSE WAY
SUITE 300
GREENWOOD VILLAGE, COLORADO 80111
(303) 228-2300

(R-X)
(R-X)
(R-X)
(R-X)

Sheet Revisions

Date:	Comments:	Init.



EL PASO COUNTY
DEPARTMENT OF PUBLIC WORKS
3275 AKERS DRIVE
COLORADO SPRINGS, CO
80922

FOR REVIEW ONLY
NOT FOR
CONSTRUCTION
Kimley»Horn
Kimley-Horn and Associates, Inc.

60% PLANS

No Revisions:

Revised:

Void:

EL PASO COUNTY TRAVEL CENTER

PREPARED FOR
BUC-EE'S, LTD.
ROUNDABOUT PROFILES

Designer: APW

Detailer: DJC

Checked By: MPF

Structure

Numbers





Subset Sheet: 5 of 7

Project No./Code

KH 196094002

Sheet Number 28

This document, together with the concepts and designs presented herein, is an instrument of service, is intended only for the specific purpose and client for which it was prepared. Reuse of and improper reliance on this document without written authorization and adaptation by Kimley-Horn and Associates, Inc. shall be without liability to Kimley-Horn and Associates, Inc.

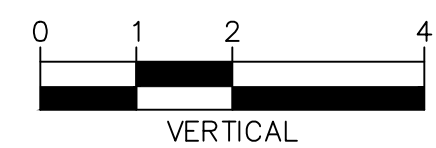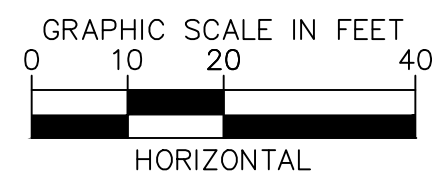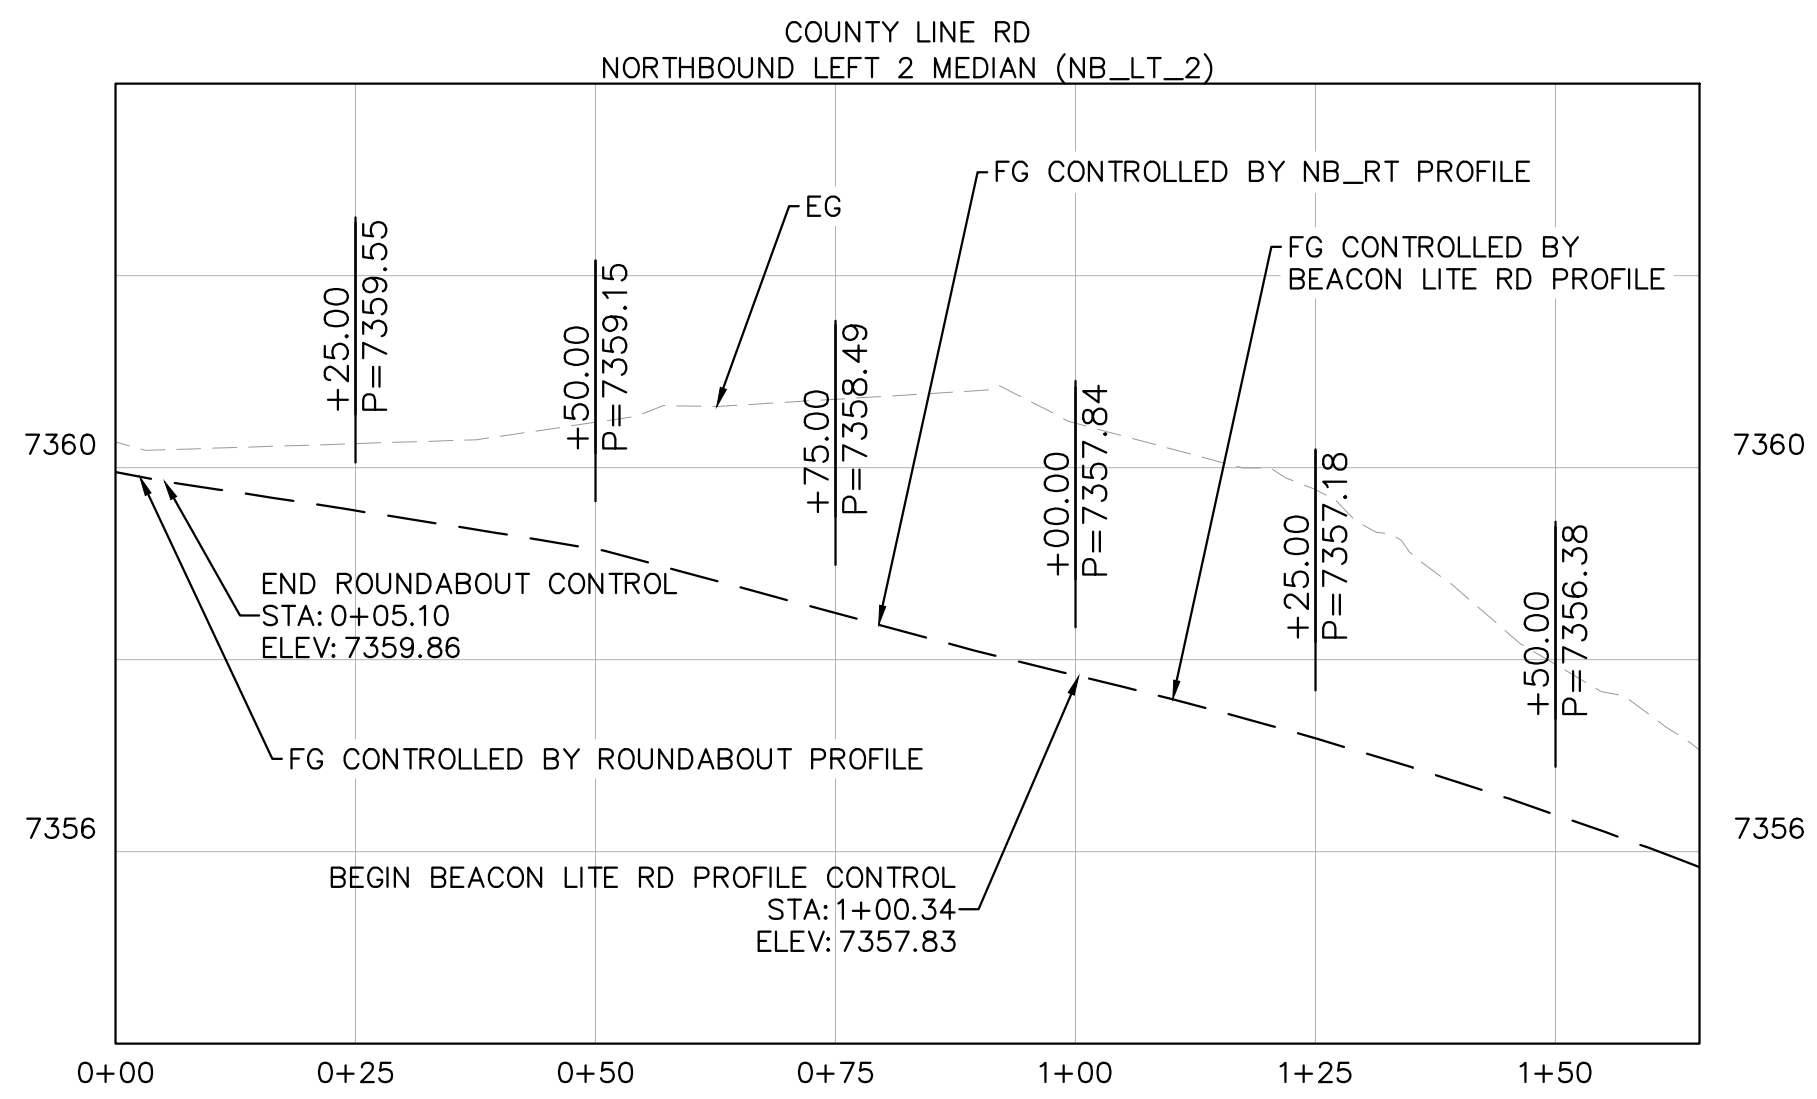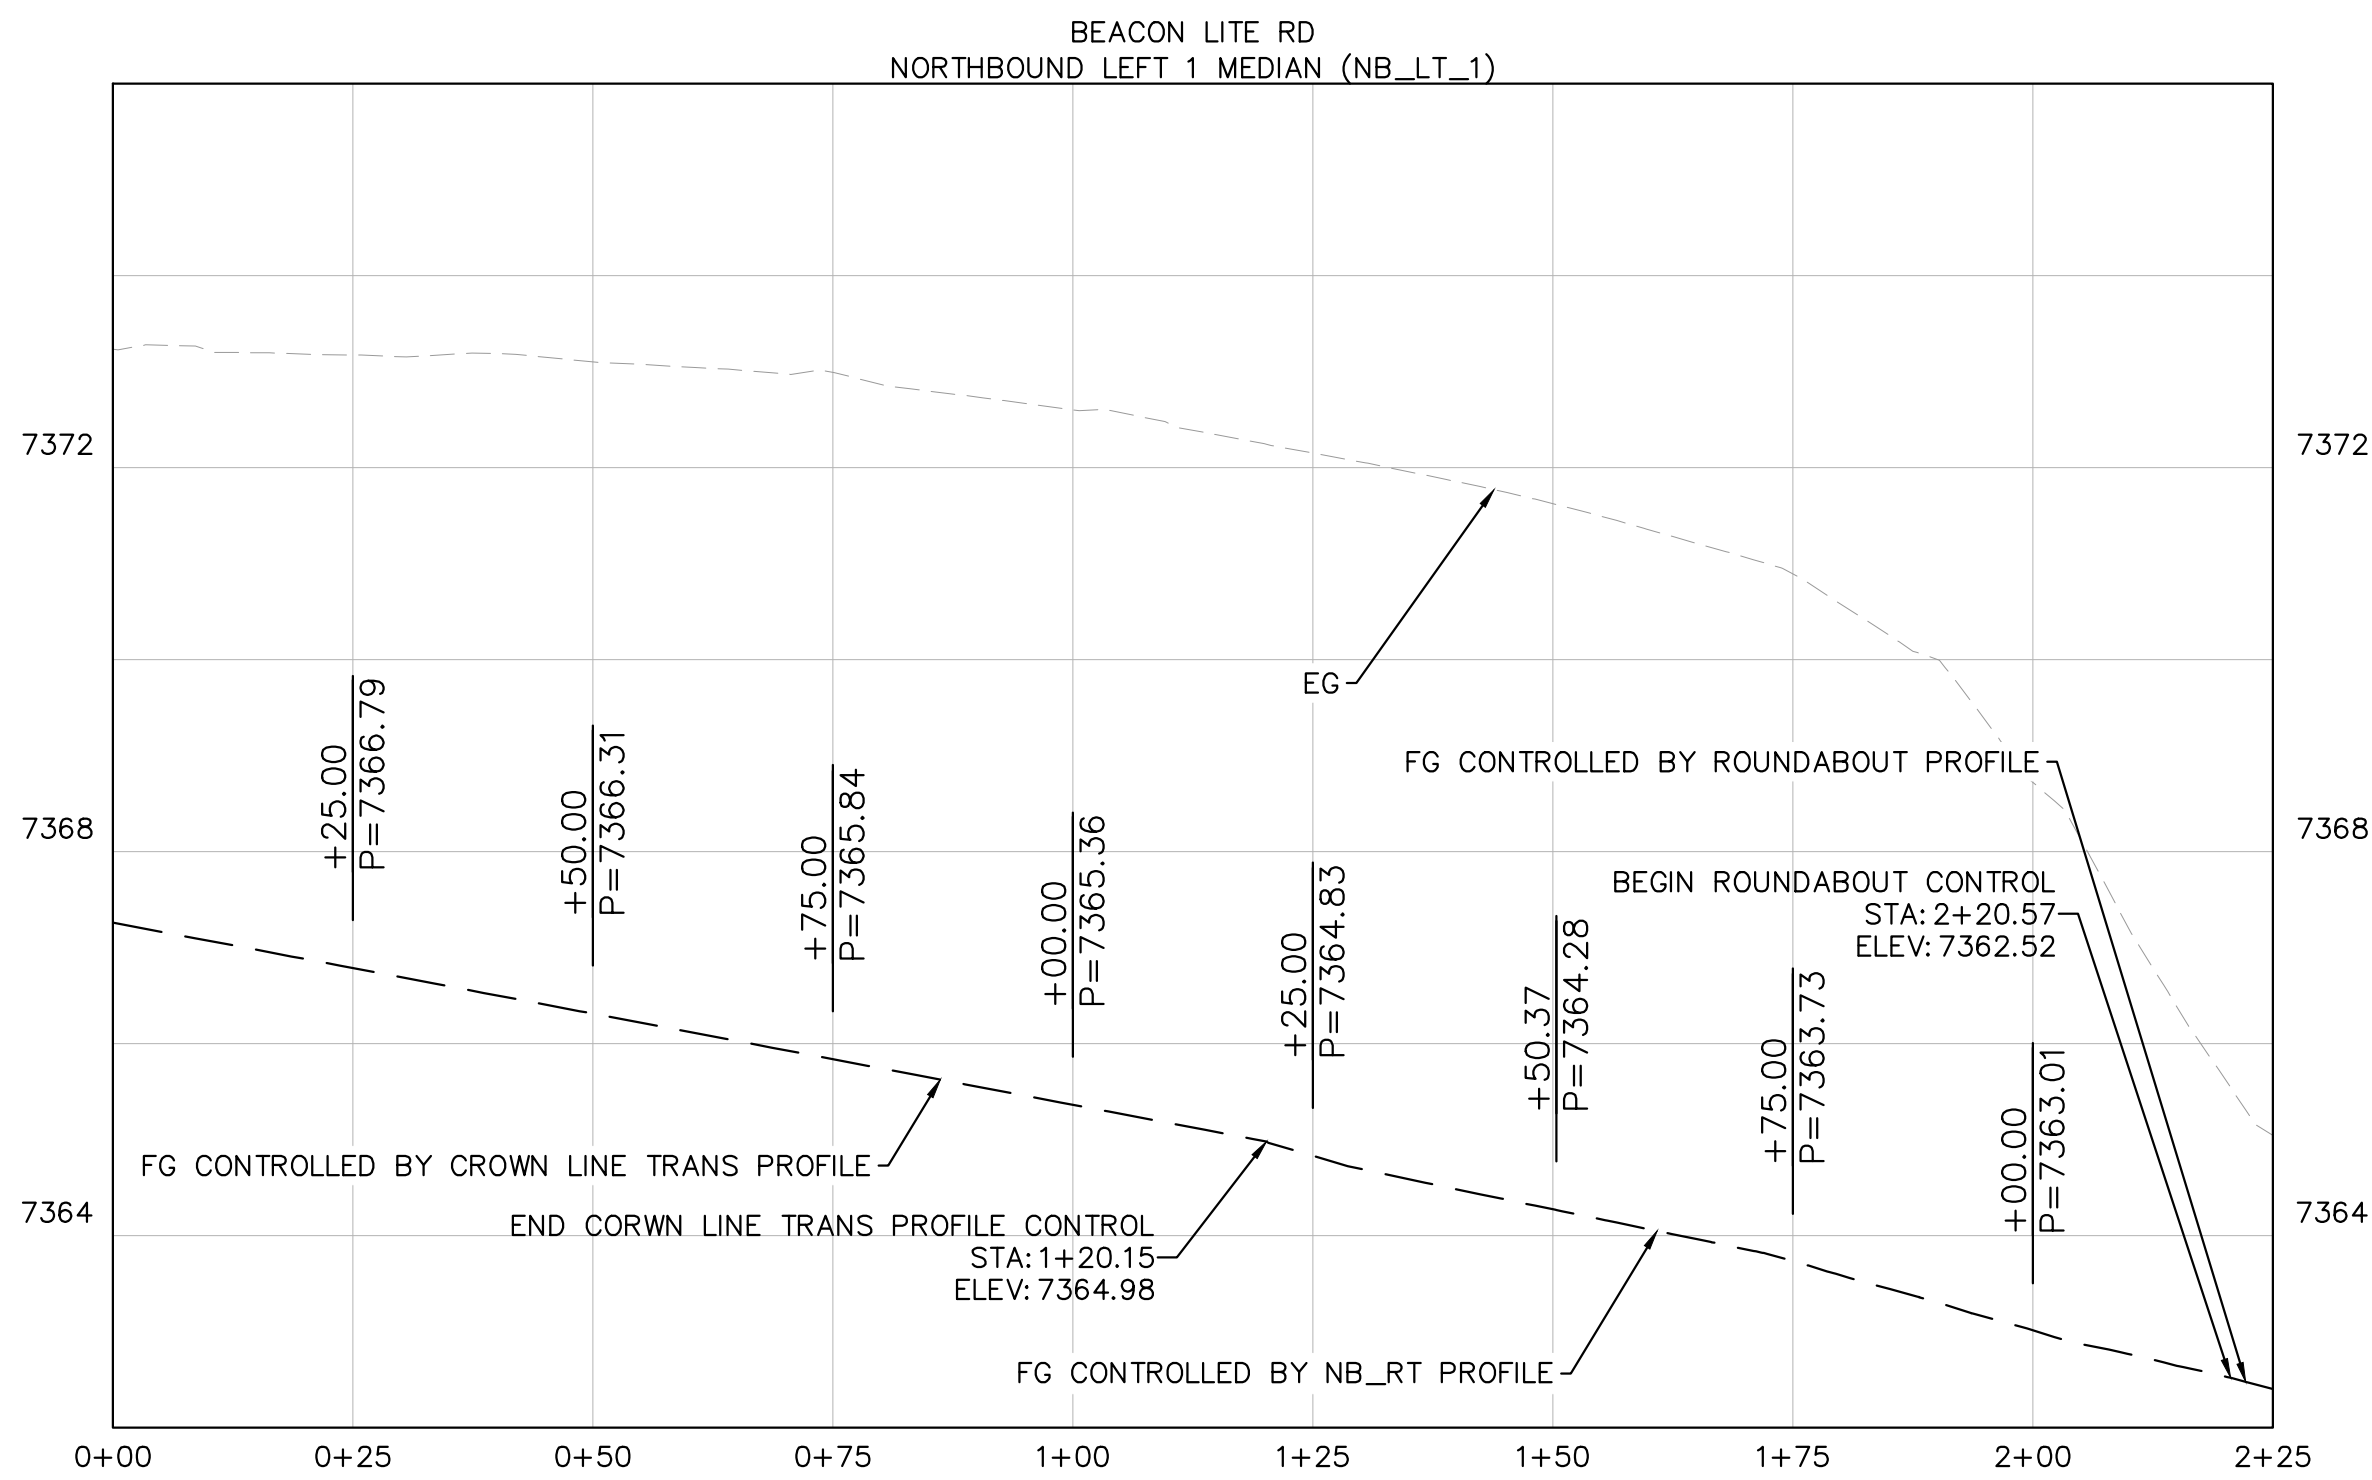

Know what's below.
Call before you dig.

Print Date: 5/19/26

Drawing File Name: epc-06_roundabout detail 1.dwg

Kimley»Horn

KIMLEY-HORN AND ASSOCIATES, INC.
6200 SOUTH SYRACUSE WAY
SUITE 300
GREENWOOD VILLAGE, COLORADO 80111
(303) 228-2300

(R-X)
(R-X)
(R-X)
(R-X)

Sheet Revisions

Date:	Comments:	Init.



EL PASO COUNTY
DEPARTMENT OF PUBLIC WORKS
3275 AKERS DRIVE
COLORADO SPRINGS, CO
80922

FOR REVIEW ONLY
NOT FOR
CONSTRUCTION
Kimley»Horn
Kimley-Horn and Associates, Inc.

60% PLANS

No Revisions:

Revised:

Void:

EL PASO COUNTY TRAVEL CENTER

PREPARED FOR
BUC-EE'S, LTD.
ROUNDABOUT PROFILES

Designer: APW

Detailer: DJC

Checked By: MPF

Structure

Numbers




Subset Sheet: 6 of 7

Project No./Code

KH 196094002

Sheet Number 29

This document, together with the concepts and designs presented herein, is an instrument of service, is intended only for the specific purpose and client for which it was prepared. Reuse of and improper reliance on this document without written authorization and adaptation by Kimley-Horn and Associates, Inc. shall be without liability to Kimley-Horn and Associates, Inc.

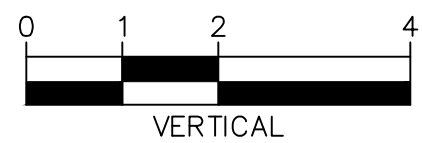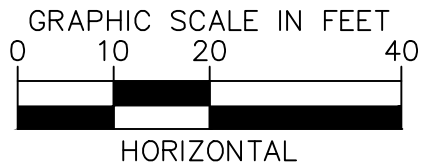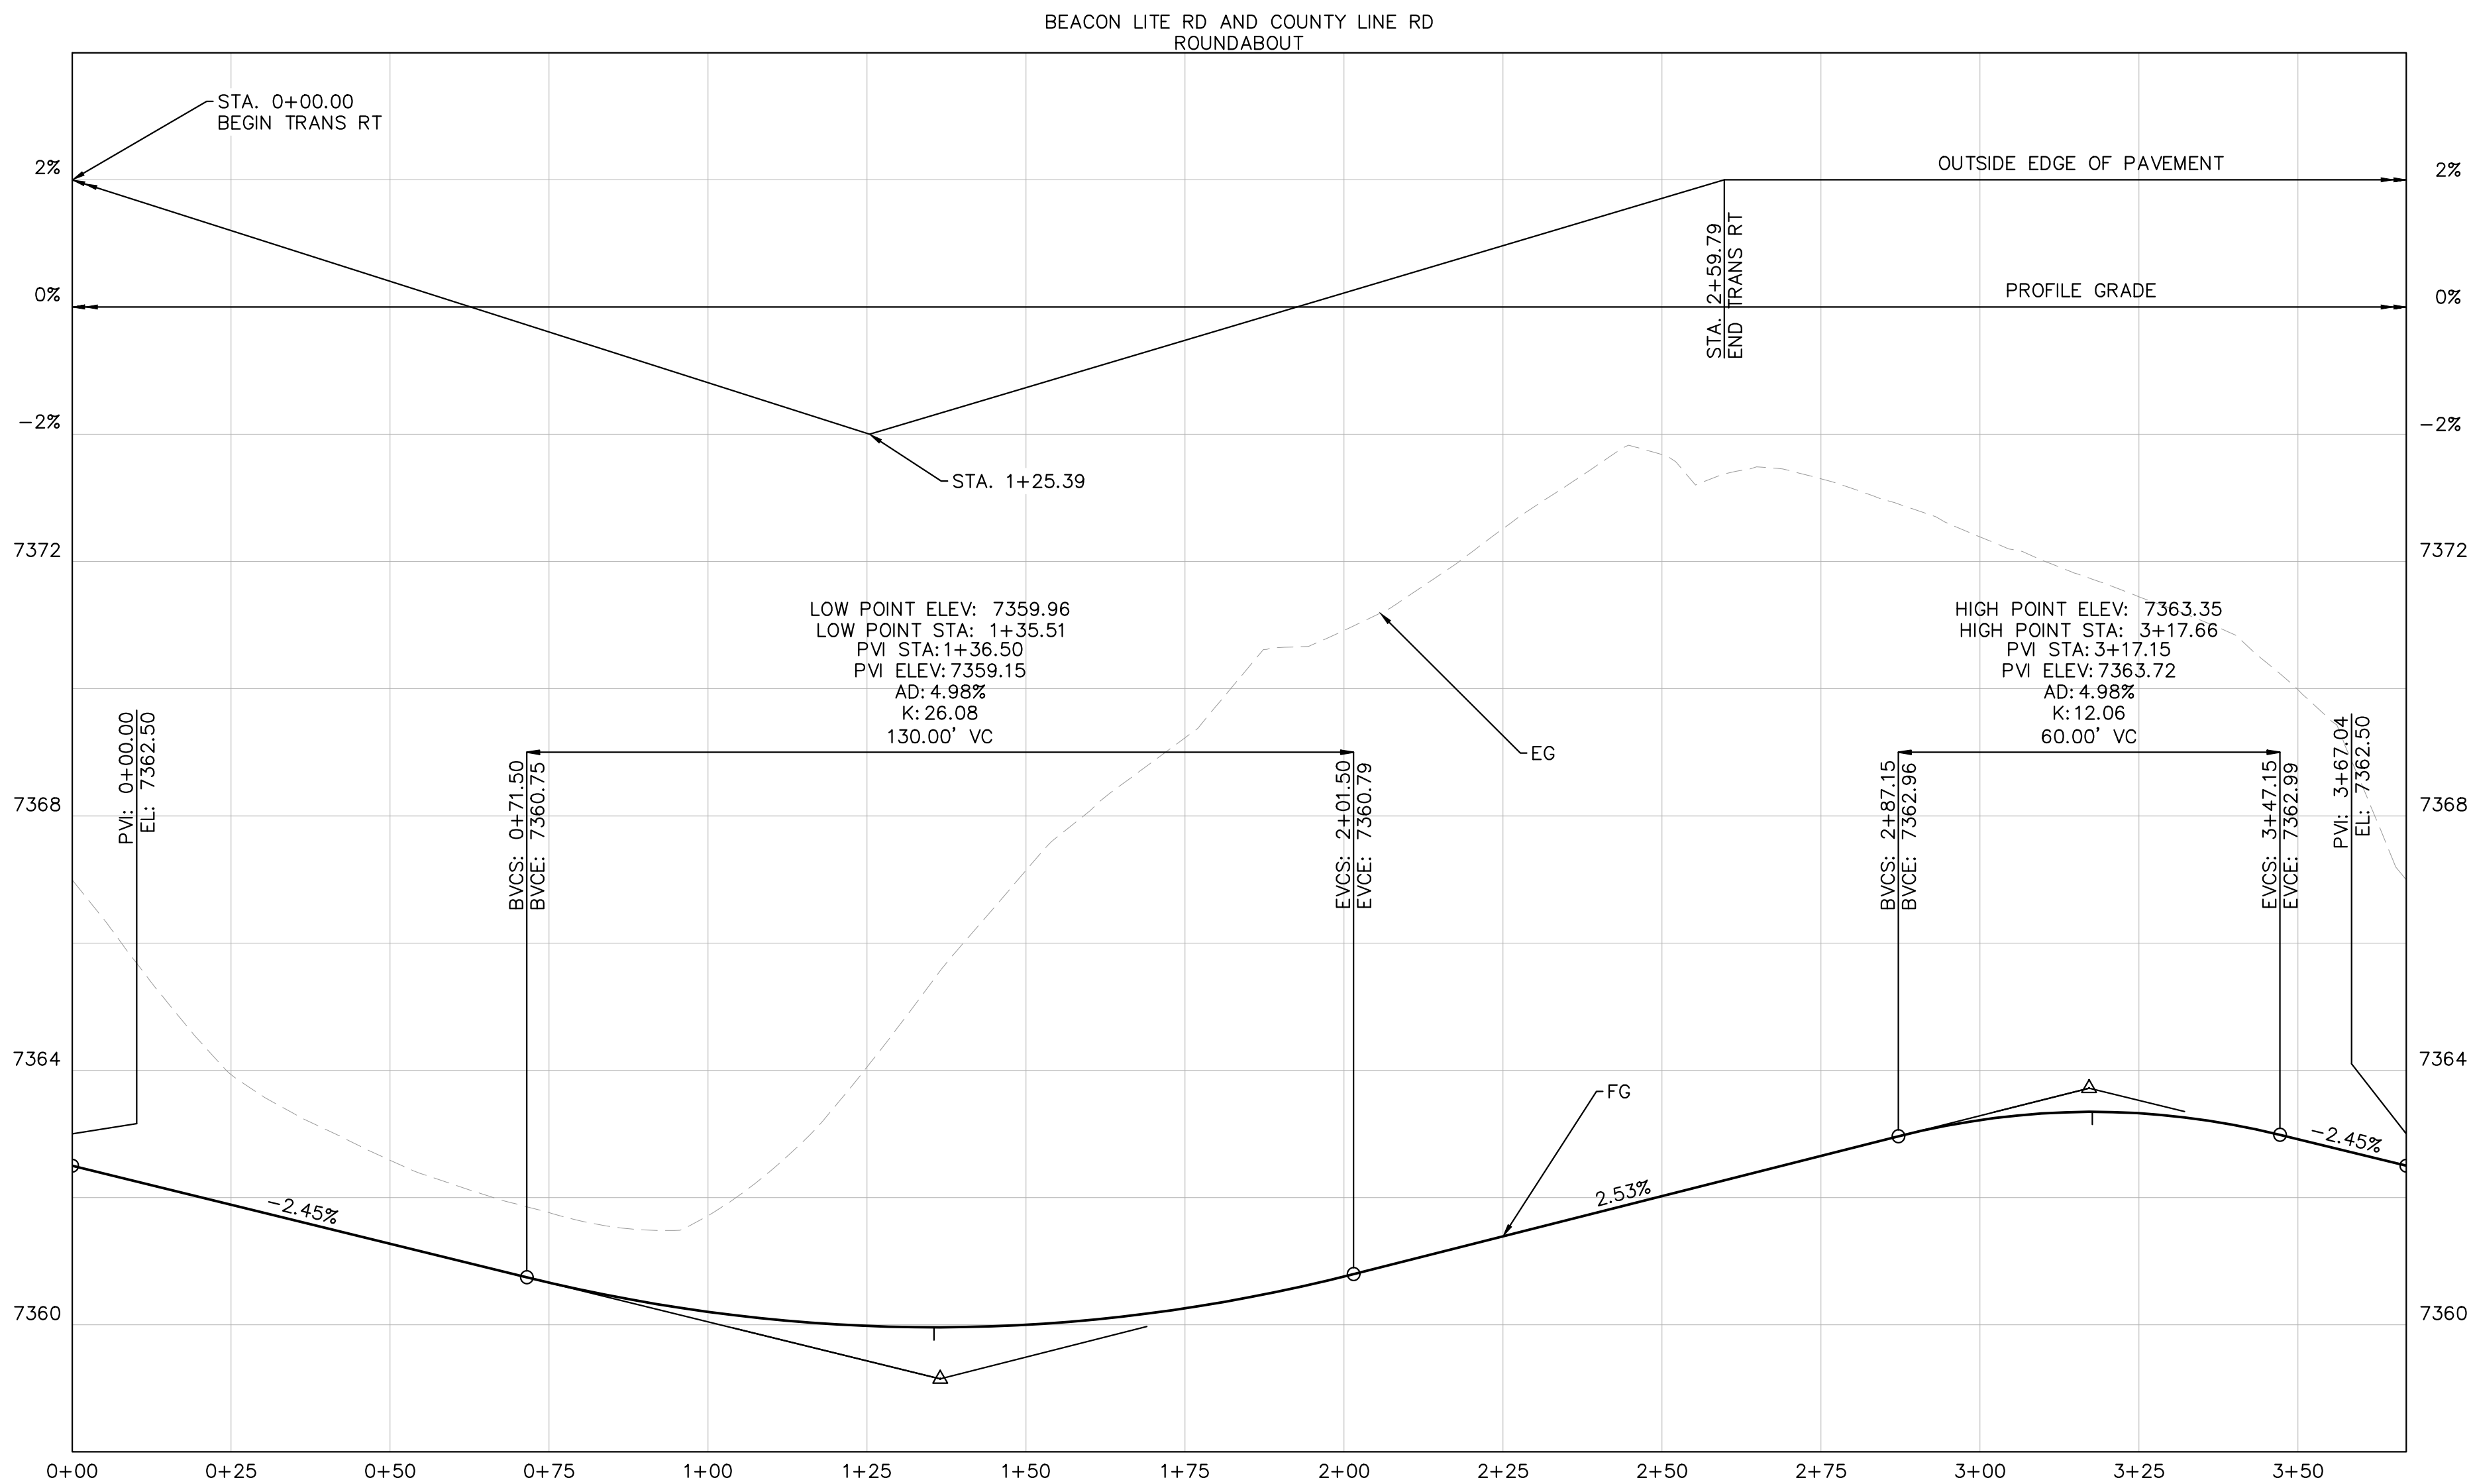

Know what's below.
Call before you dig.

Print Date: 5/19/26

Drawing File Name: epc-06_roundabout detail 1.dwg

Kimley»Horn

KIMLEY-HORN AND ASSOCIATES, INC.
6200 SOUTH SYRACUSE WAY
SUITE 300
GREENWOOD VILLAGE, COLORADO 80111
(303) 228-2300

(R-X)
(R-X)
(R-X)
(R-X)

Sheet Revisions

Date:	Comments:	Init.



EL PASO COUNTY
DEPARTMENT OF PUBLIC WORKS
3275 AKERS DRIVE
COLORADO SPRINGS, CO
80922

FOR REVIEW ONLY
NOT FOR
CONSTRUCTION
Kimley»Horn
Kimley-Horn and Associates, Inc.

60% PLANS

No Revisions:

Revised:

Void:

EL PASO COUNTY TRAVEL CENTER

PREPARED FOR
BUC-EE'S, LTD.
ROUNDBOUT PROFILES

Designer: APW

Detailer: DJC

Checked By: MPF

Structure

Numbers


Subset Sheet: 7 of 7

Project No./Code

KH 196094002


Sheet Number 30

This document, together with the concepts and designs presented herein, is an instrument of service, is intended only for the specific purpose and client for which it was prepared. Reuse of and improper reliance on this document without written authorization and adaptation by Kimley-Horn and Associates, Inc. shall be without liability to Kimley-Horn and Associates, Inc.

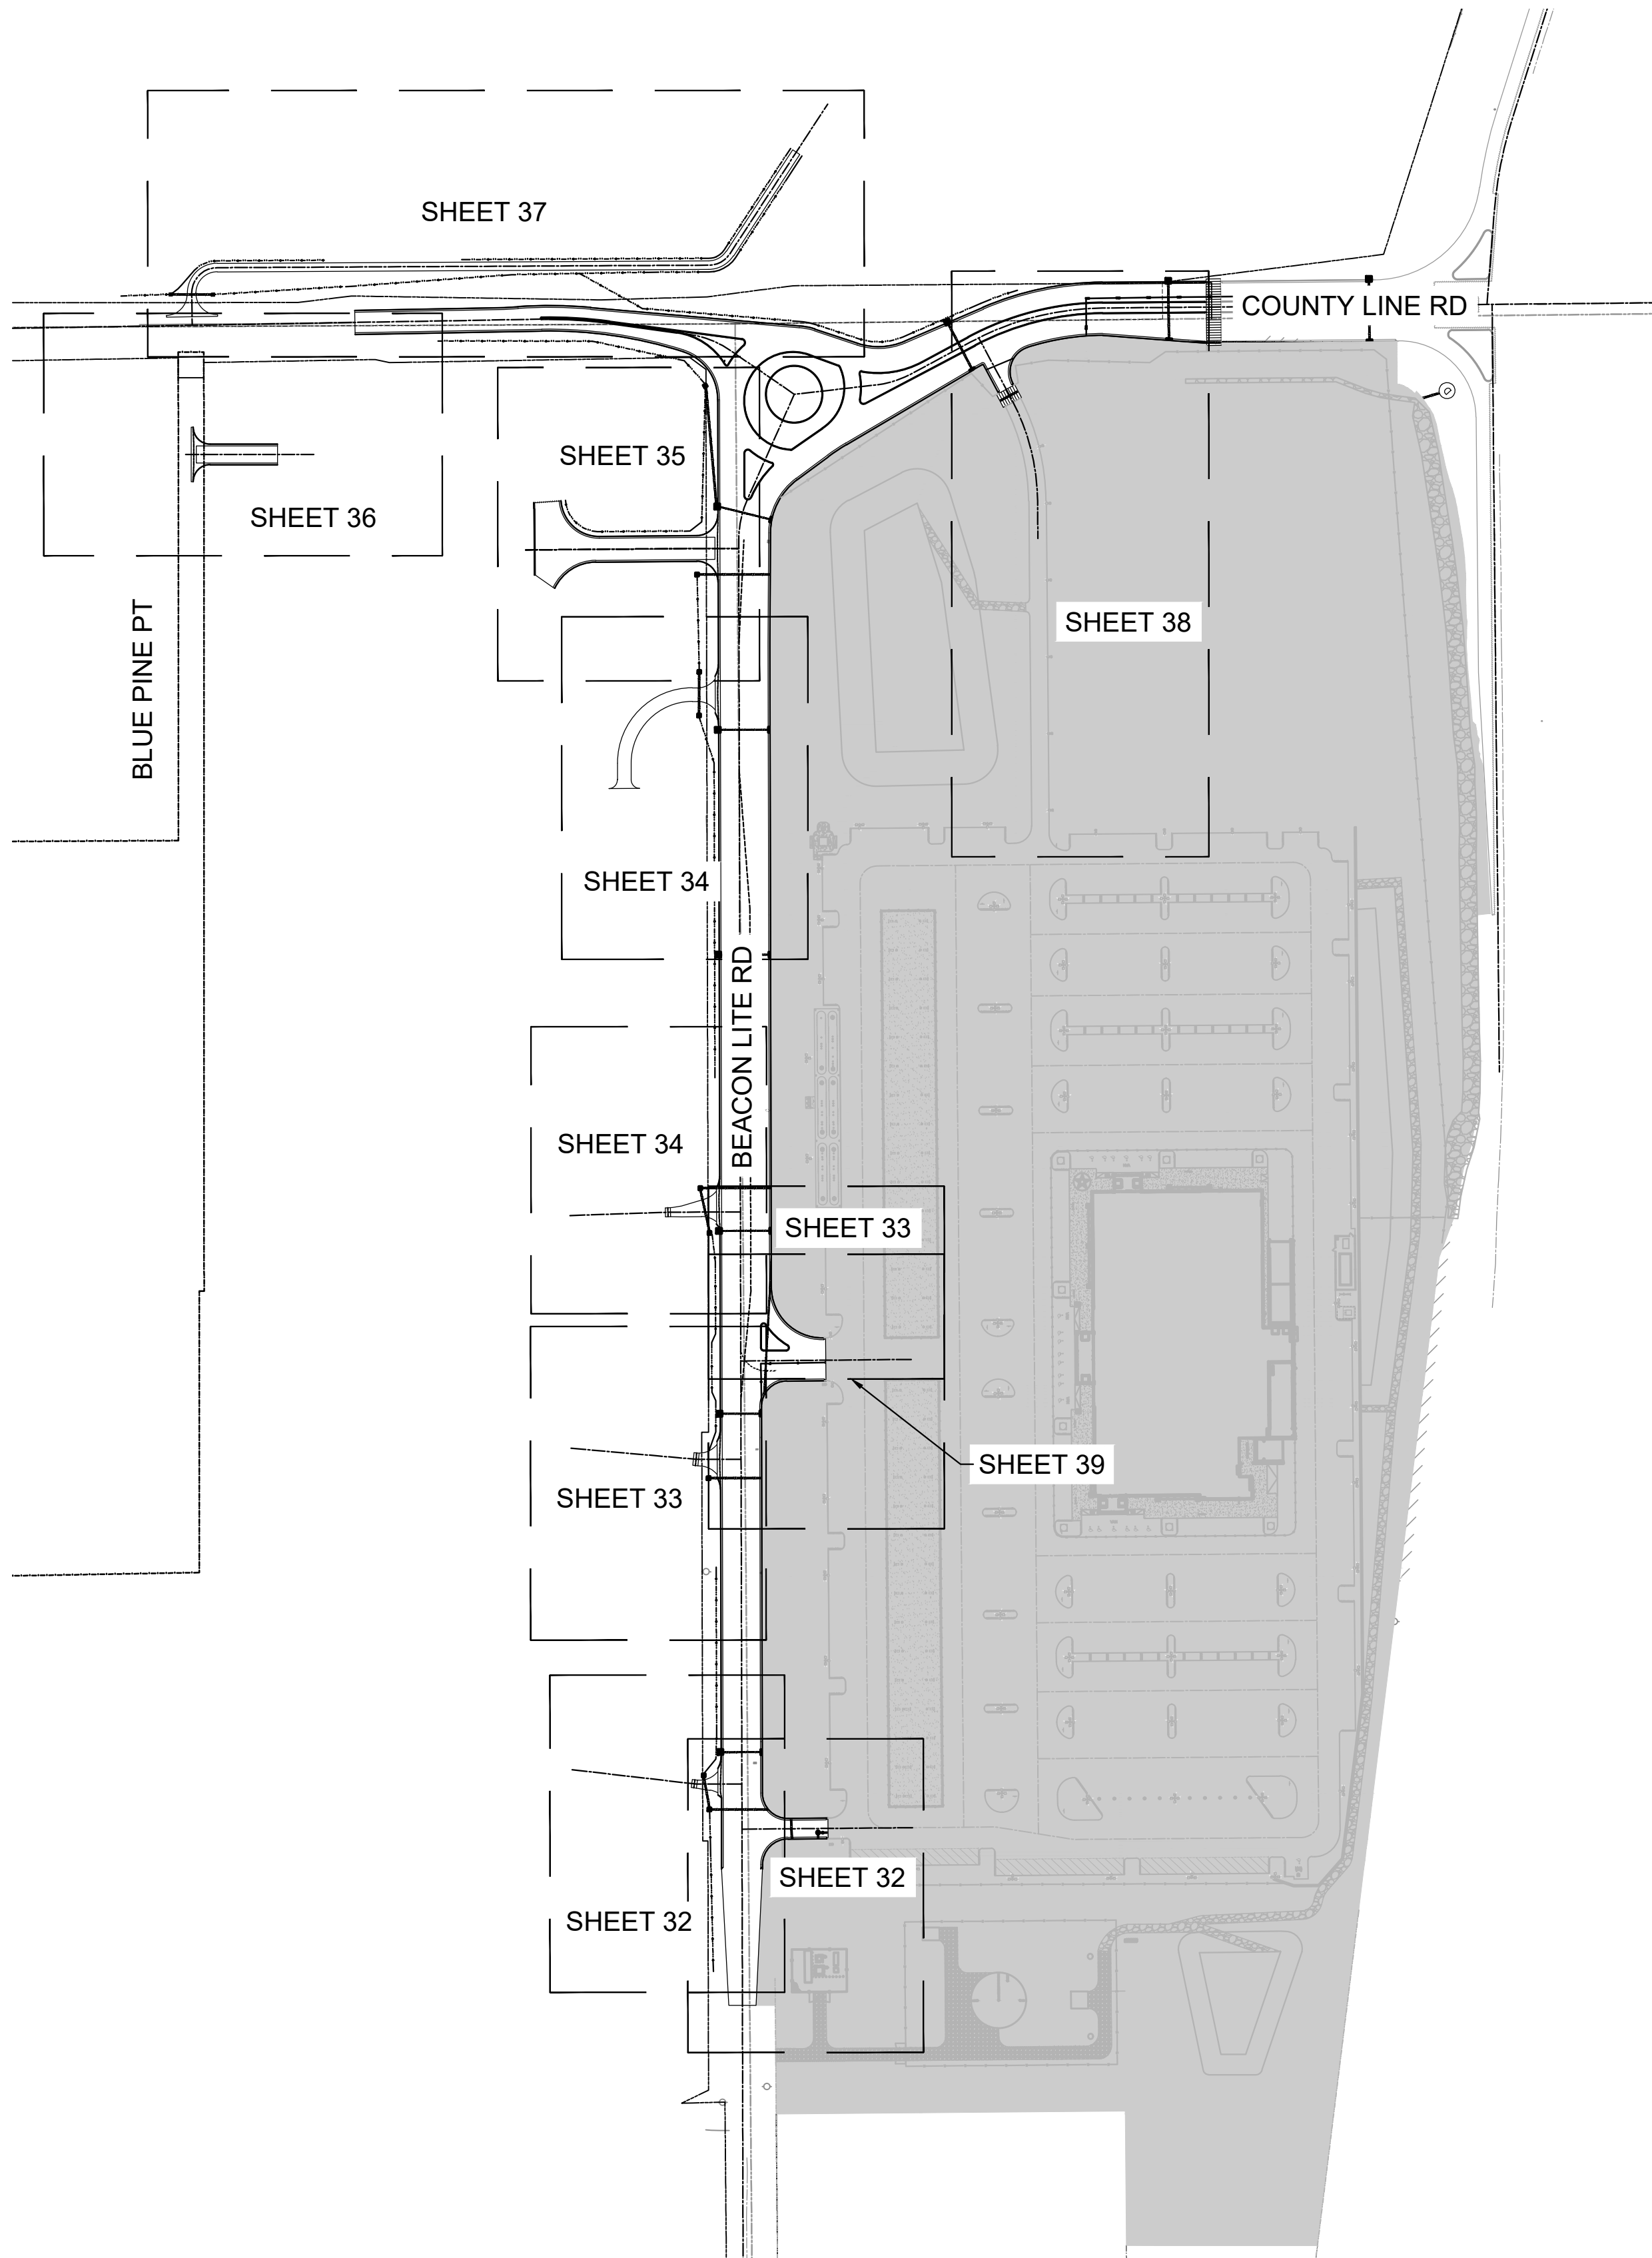

LEGEND:

ONSITE HATCH

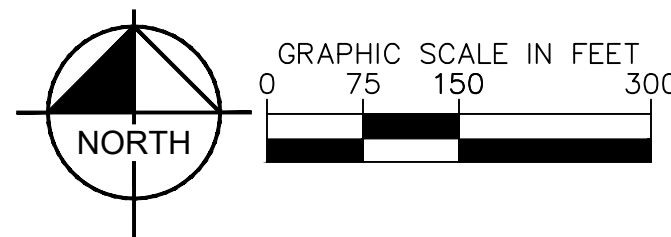

Know what's below.
Call before you dig.

Print Date: 5/19/26

Drawing File Name: epc-06.5_driveway plan and profiles (km).dwg

Kimley»Horn

KIMLEY-HORN AND ASSOCIATES, INC.
6200 SOUTH SYRACUSE WAY
SUITE 300
GREENWOOD VILLAGE, COLORADO 80111
(303) 228-2300

(R-X)
(R-X)
(R-X)
(R-X)

Sheet Revisions

Date:	Comments:	Init.



EL PASO COUNTY
DEPARTMENT OF PUBLIC WORKS
3275 AKERS DRIVE
COLORADO SPRINGS, CO
80922

FOR REVIEW ONLY
NOT FOR
CONSTRUCTION
Kimley»Horn
Kimley-Horn and Associates, Inc.

60% PLANS

No Revisions:

Revised:

Void:

EL PASO COUNTY TRAVEL CENTER

PREPARED FOR
BUC-EE'S, LTD.
ROADWAY DETAIL SHEETS

Designer: APW

Detailer: DJC

Checked By: MPF

Structure

Numbers


Subset Sheet: 1 of 9

Project No./Code


KH 196094002

Sheet Number 31


This document, together with the concepts and designs presented herein, is intended only for the specific purpose and client for which it was prepared. Reuse and improper reliance on this document without written authorization and delineation by Kimley-Horn and Associates, Inc. shall be without liability to Kimley-Horn and Associates, Inc.

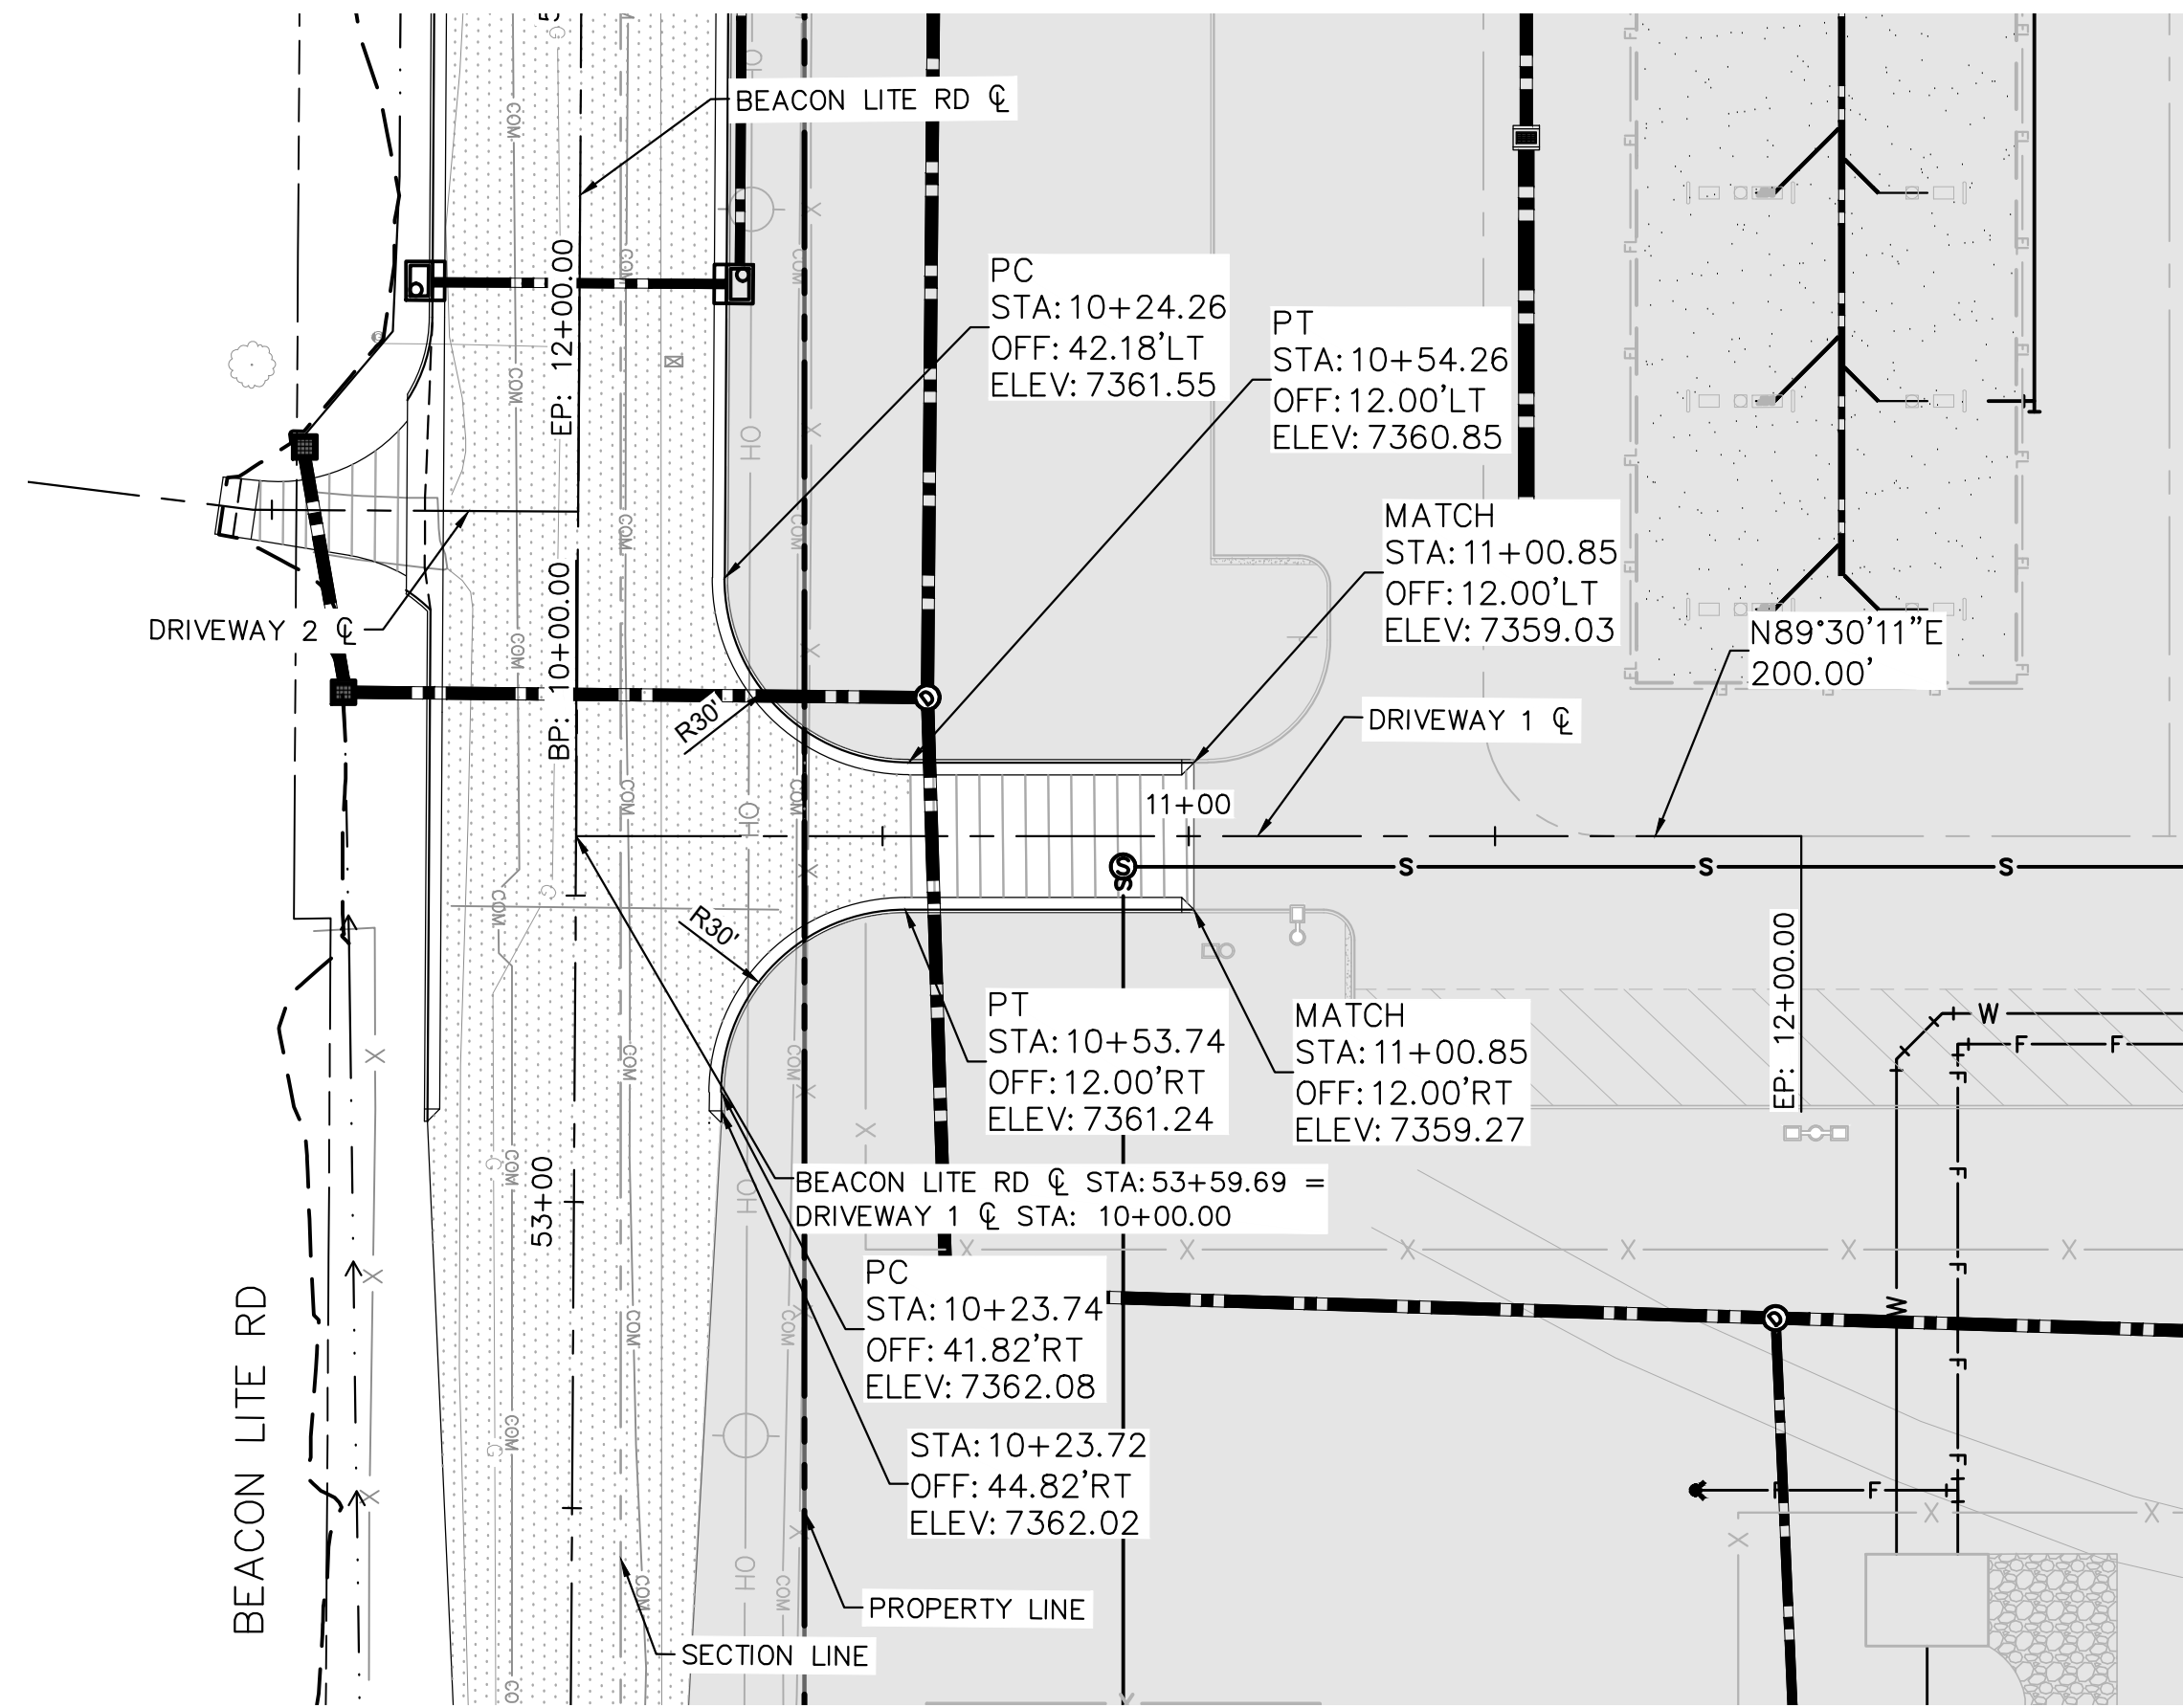


DRIVEWAY 1 PLAN

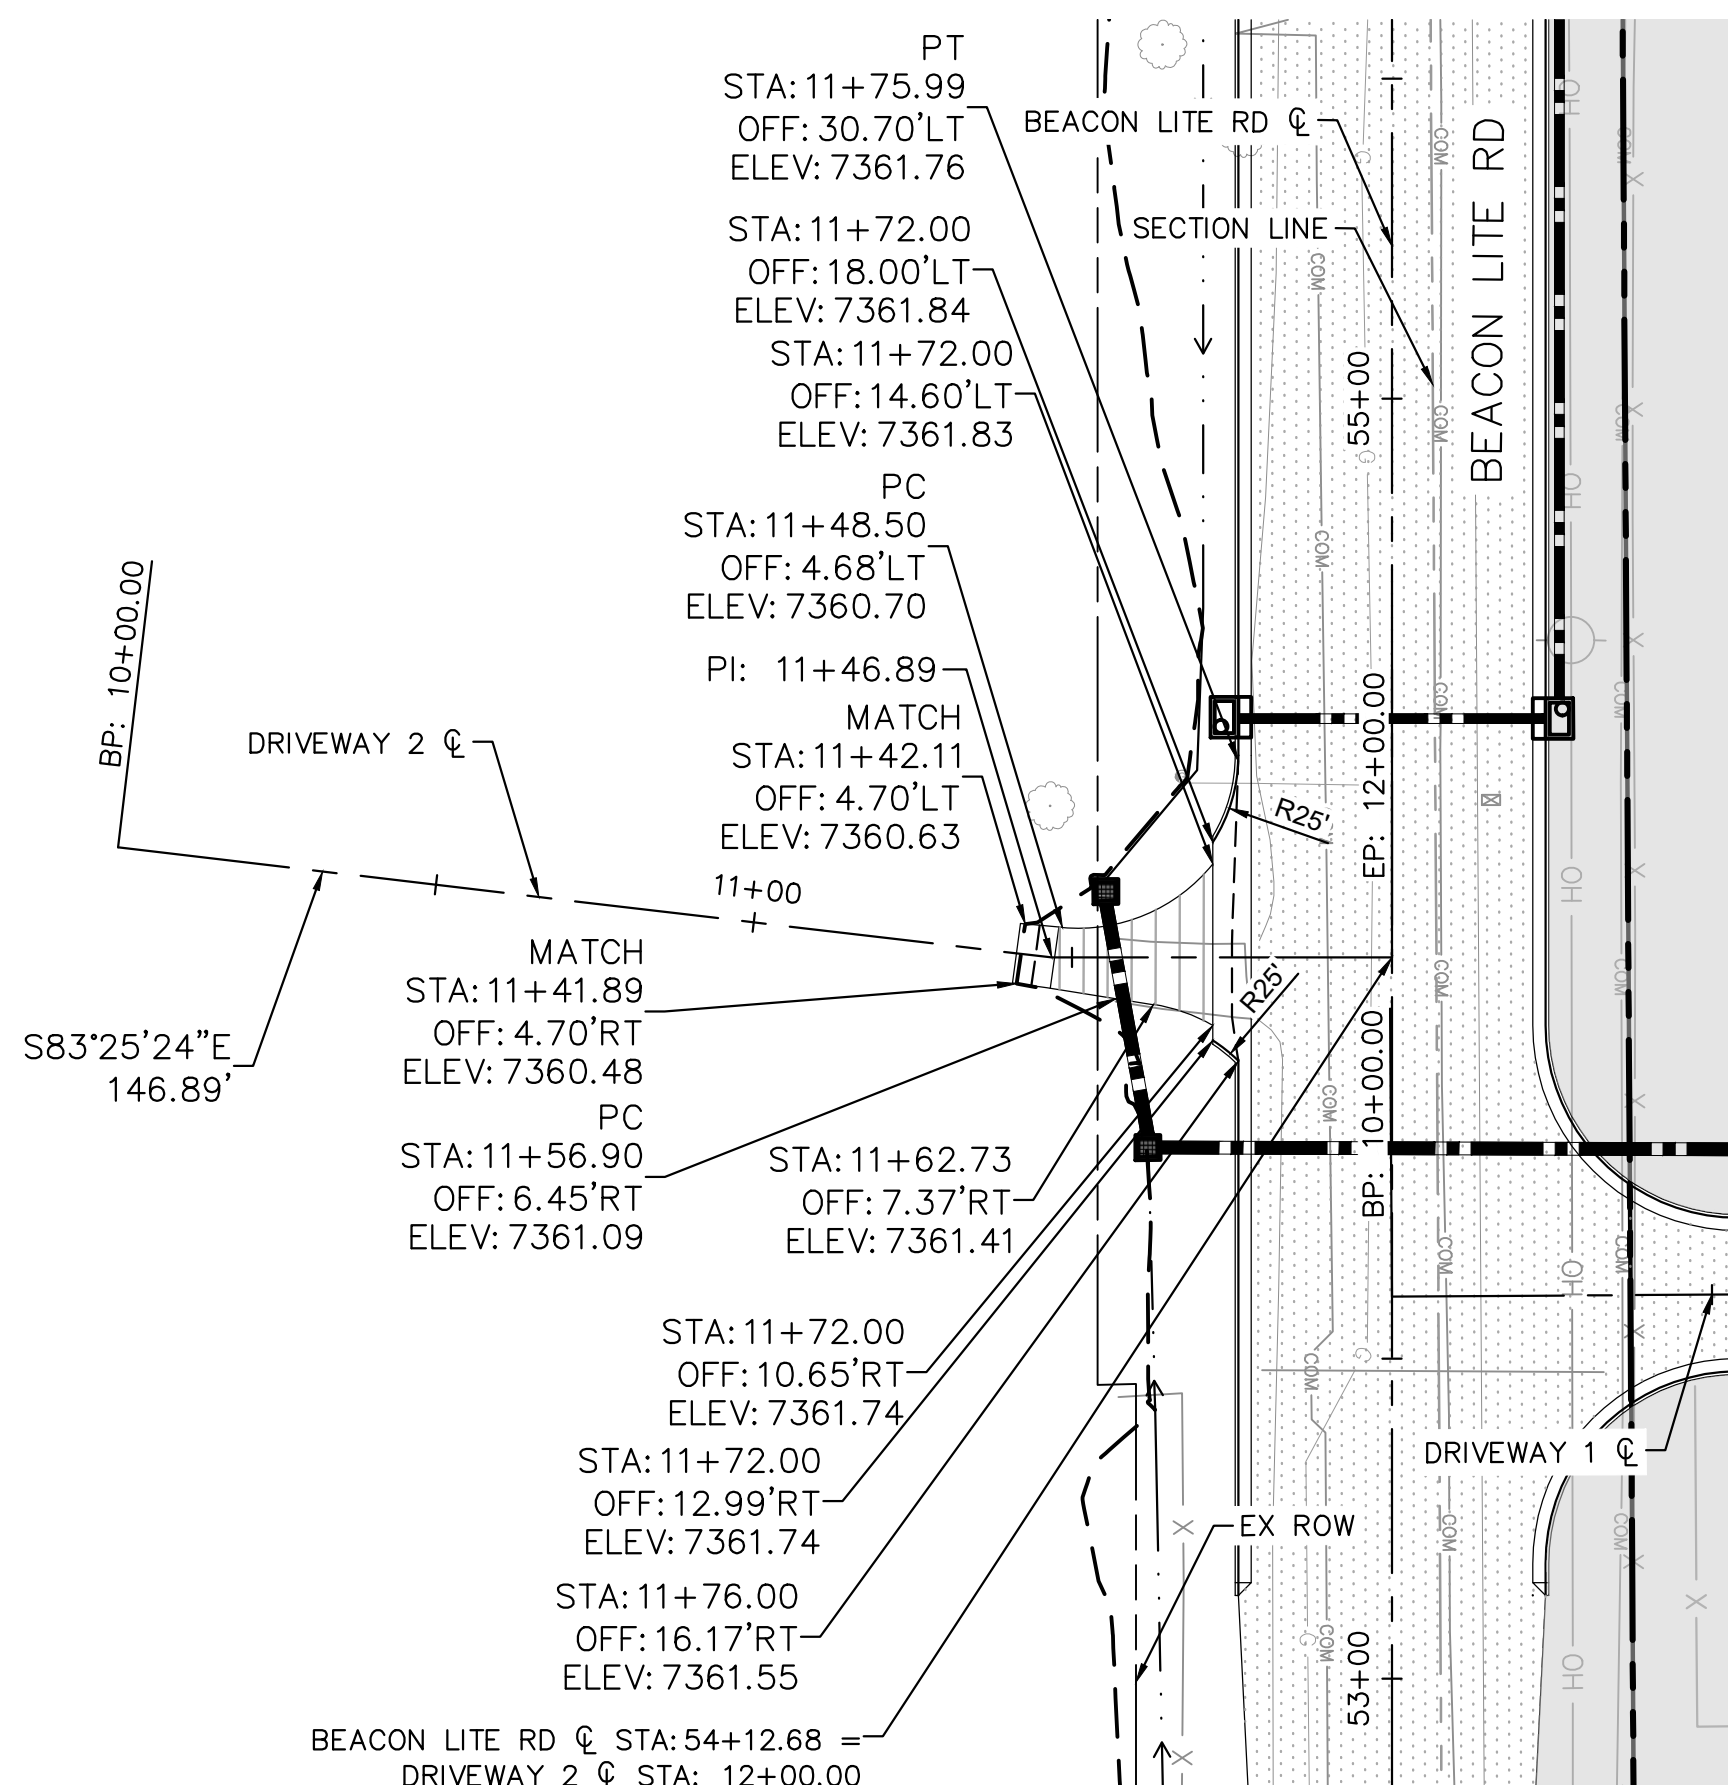


DRIVEWAY 2 PLAN

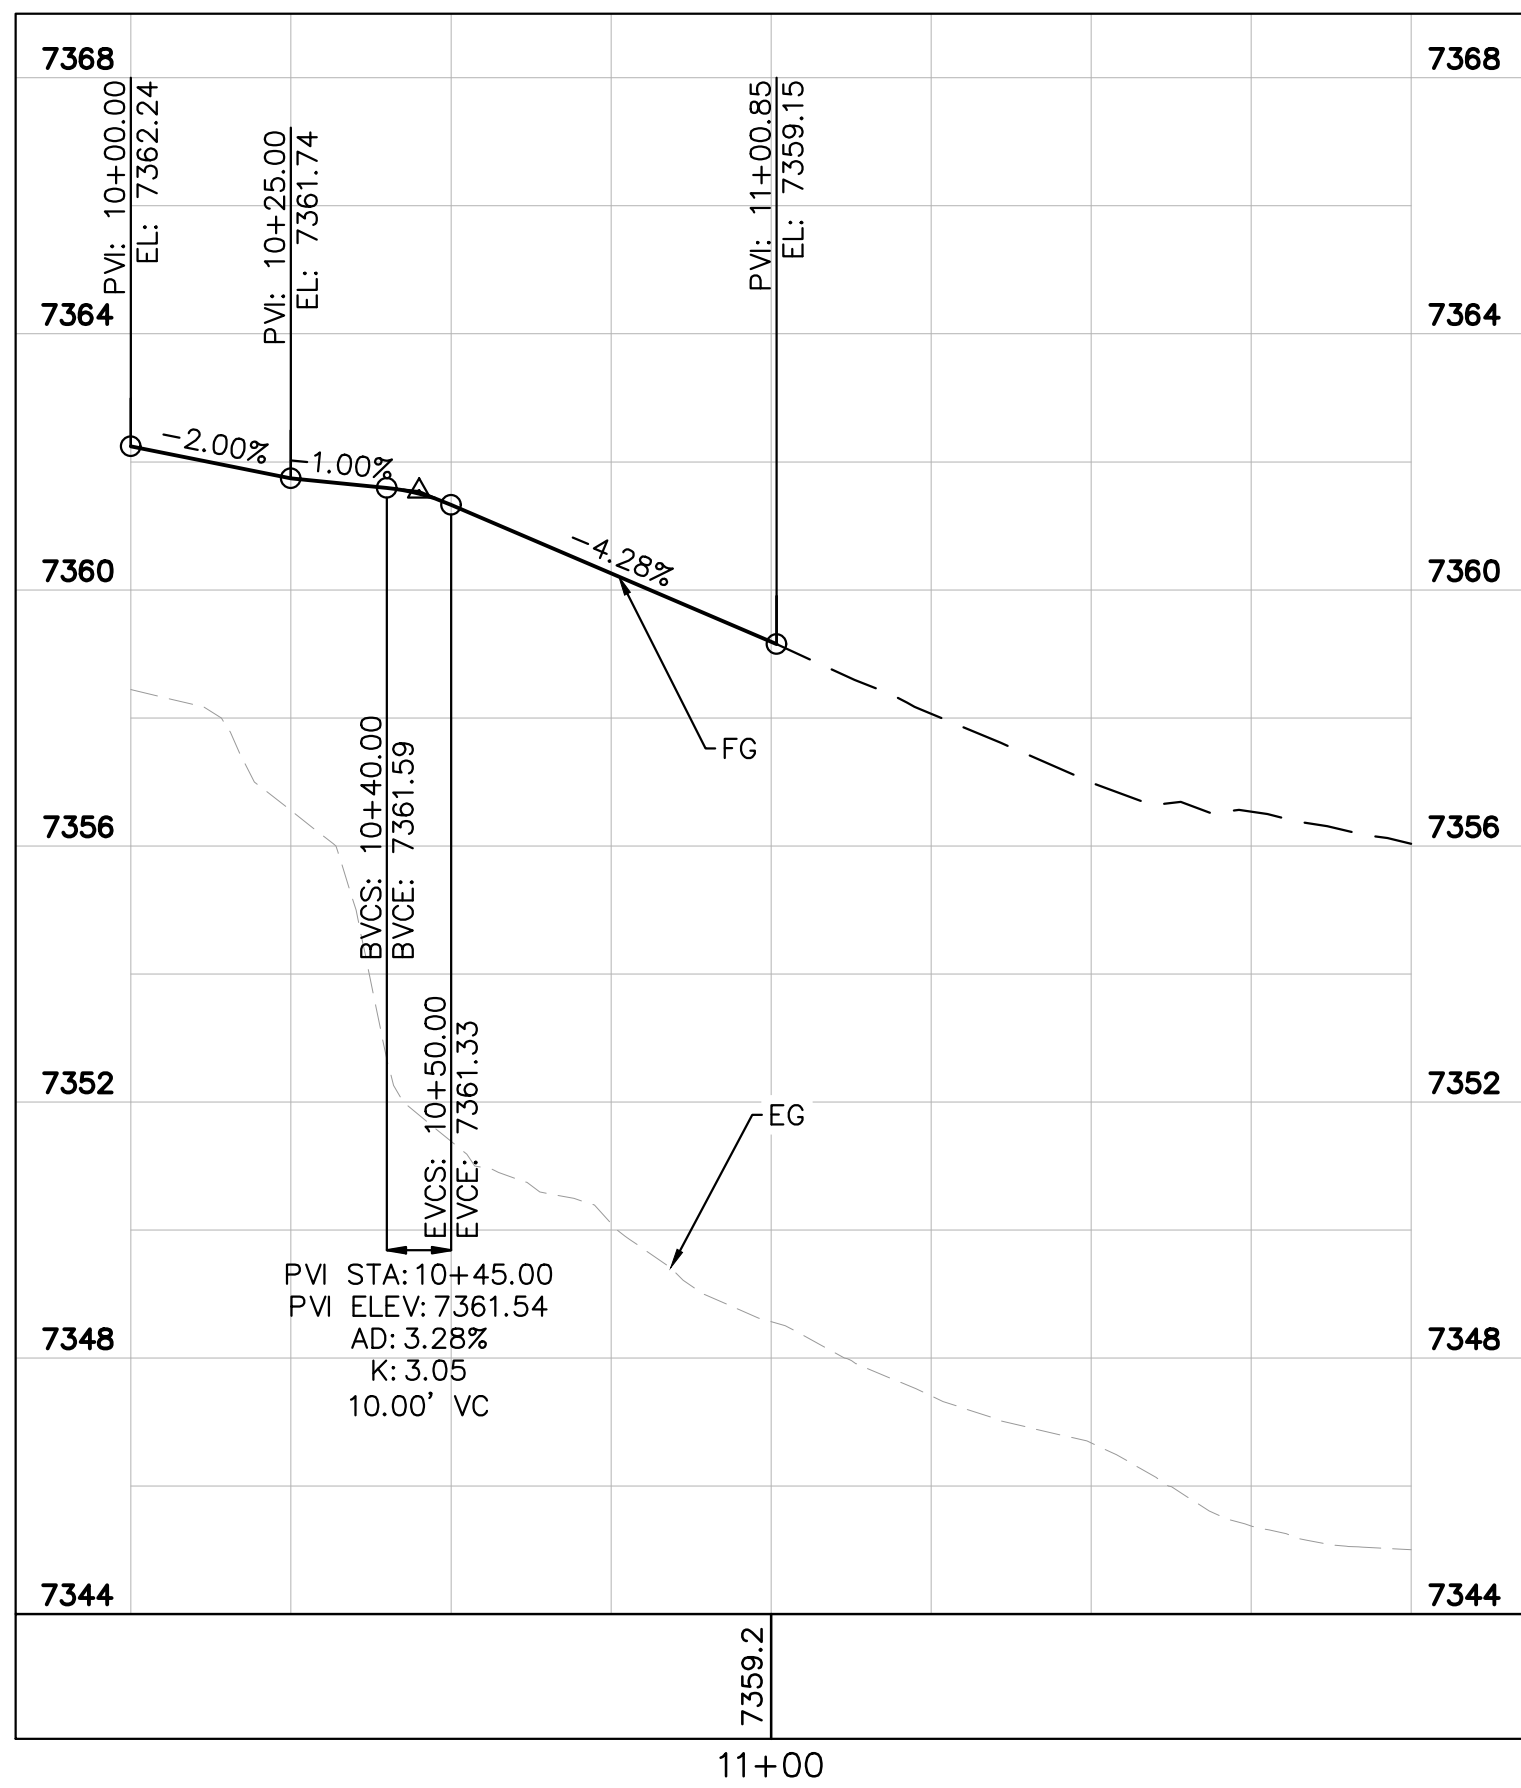

DRIVEWAY 1 PROFILE

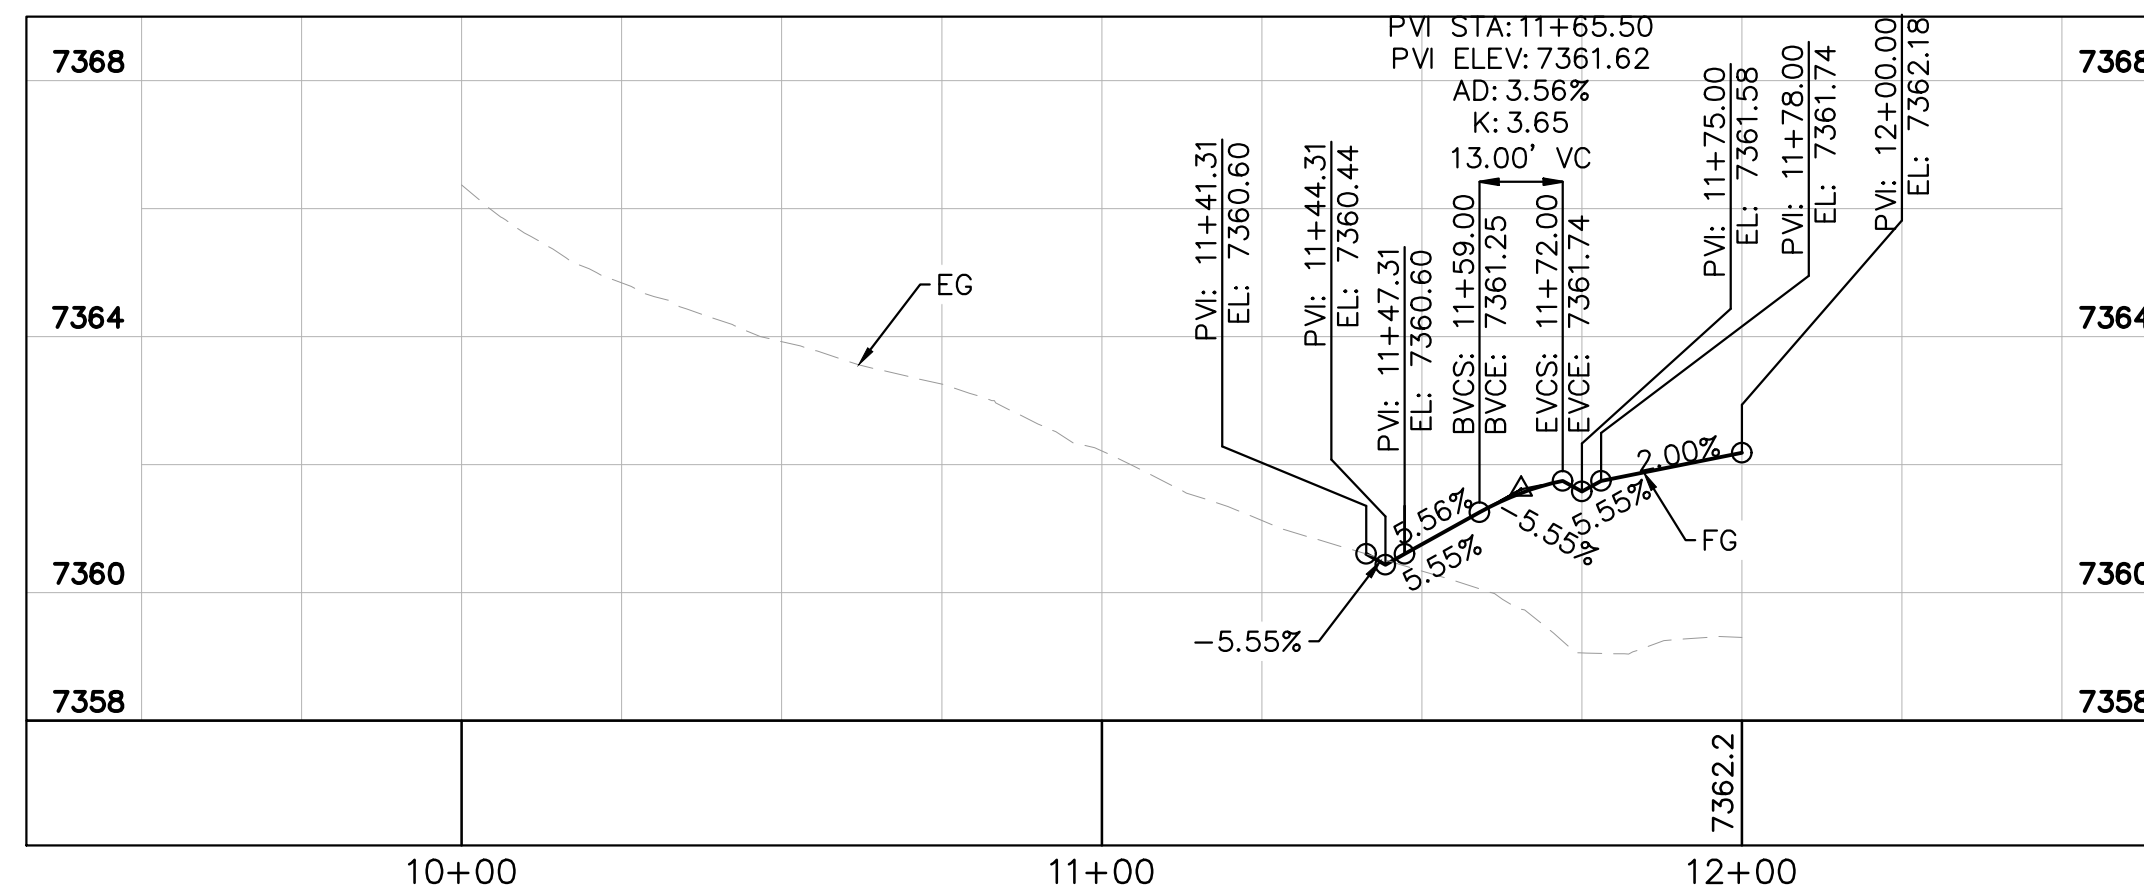


DRIVEWAY 2 PROFILE

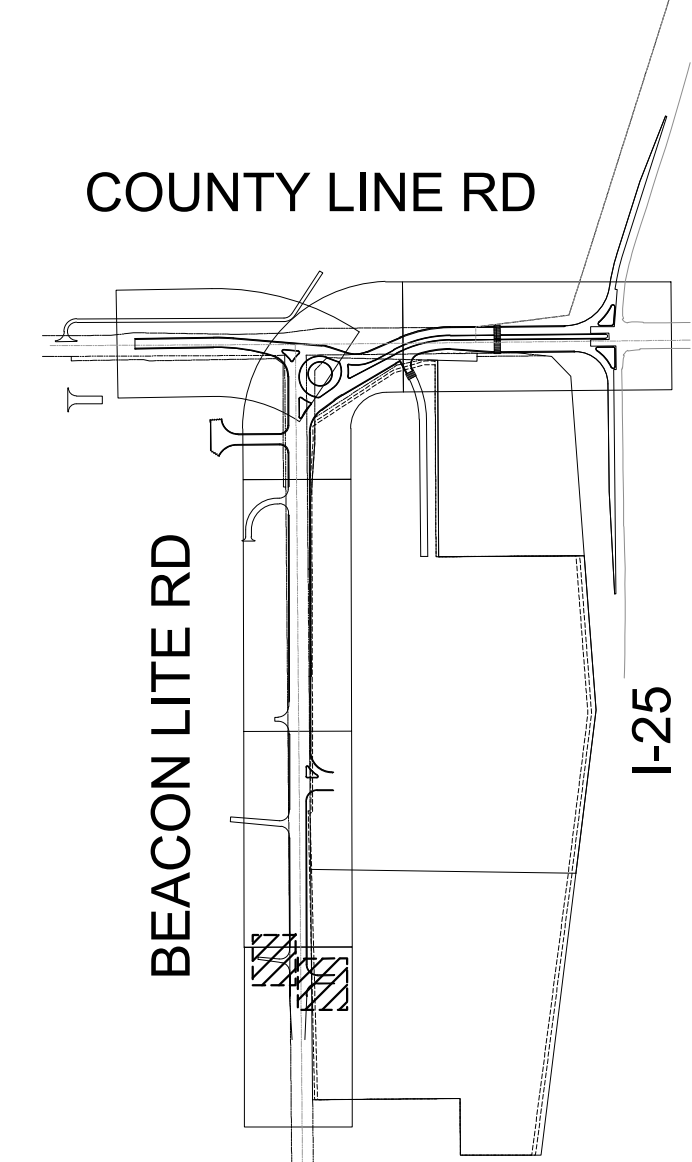

LEGEND:

- GRADING LIMIT
- CROWN TRANSITION LINE
- ON SITE HATCH
- PROPOSED ASPHALT (COUNTY LINE ROAD)
- PROPOSED ASPHALT (BEACON LITE ROAD)
- PROPOSED ASPHALT (DRIVEWAYS)
- PROPOSED ABC (ACCESS ROAD)
- PROPOSED CONCRETE PAVEMENT (TRUCK APRON)
- PROPOSED SOD
- PROPOSED CONCRETE MEDIAN

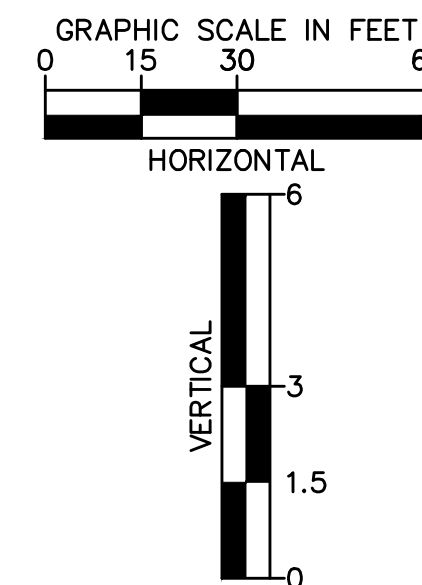

Know what's below.
Call before you dig.

Print Date: 5/19/26

Drawing File Name: epc-06.5_driveway plan and profiles.dwg

Kimley»Horn

KIMLEY-HORN AND ASSOCIATES, INC.
6200 SOUTH SYRACUSE WAY
SUITE 300
GREENWOOD VILLAGE, COLORADO 80111
(303) 228-2300

(R-X)
(R-X)
(R-X)
(R-X)

Sheet Revisions

Date:	Comments:	Init.



EL PASO COUNTY
DEPARTMENT OF PUBLIC WORKS
3275 AKERS DRIVE
COLORADO SPRINGS, CO
80922

FOR REVIEW ONLY
NOT FOR
CONSTRUCTION
Kimley»Horn
Kimley-Horn and Associates, Inc.

60% PLANS

No Revisions:
Revised:
Void:

EL PASO COUNTY TRAVEL CENTER

PREPARED FOR
BUC-EE'S, LTD.

ROADWAY DETAIL SHEETS

Designer: APW
Detailer: DJC
Checked By: MPF

Structure
Numbers


Subset Sheet: 2 of 9

Project No./Code



KH 196094002

Sheet Number 32



This document, together with the concepts and designs presented herein, is intended only for the specific purpose and client for which it was prepared. Reuse of and improper reliance on this document without written authorization and dilution by Kimley-Horn and Associates, Inc. shall be without liability to Kimley-Horn and Associates, Inc.

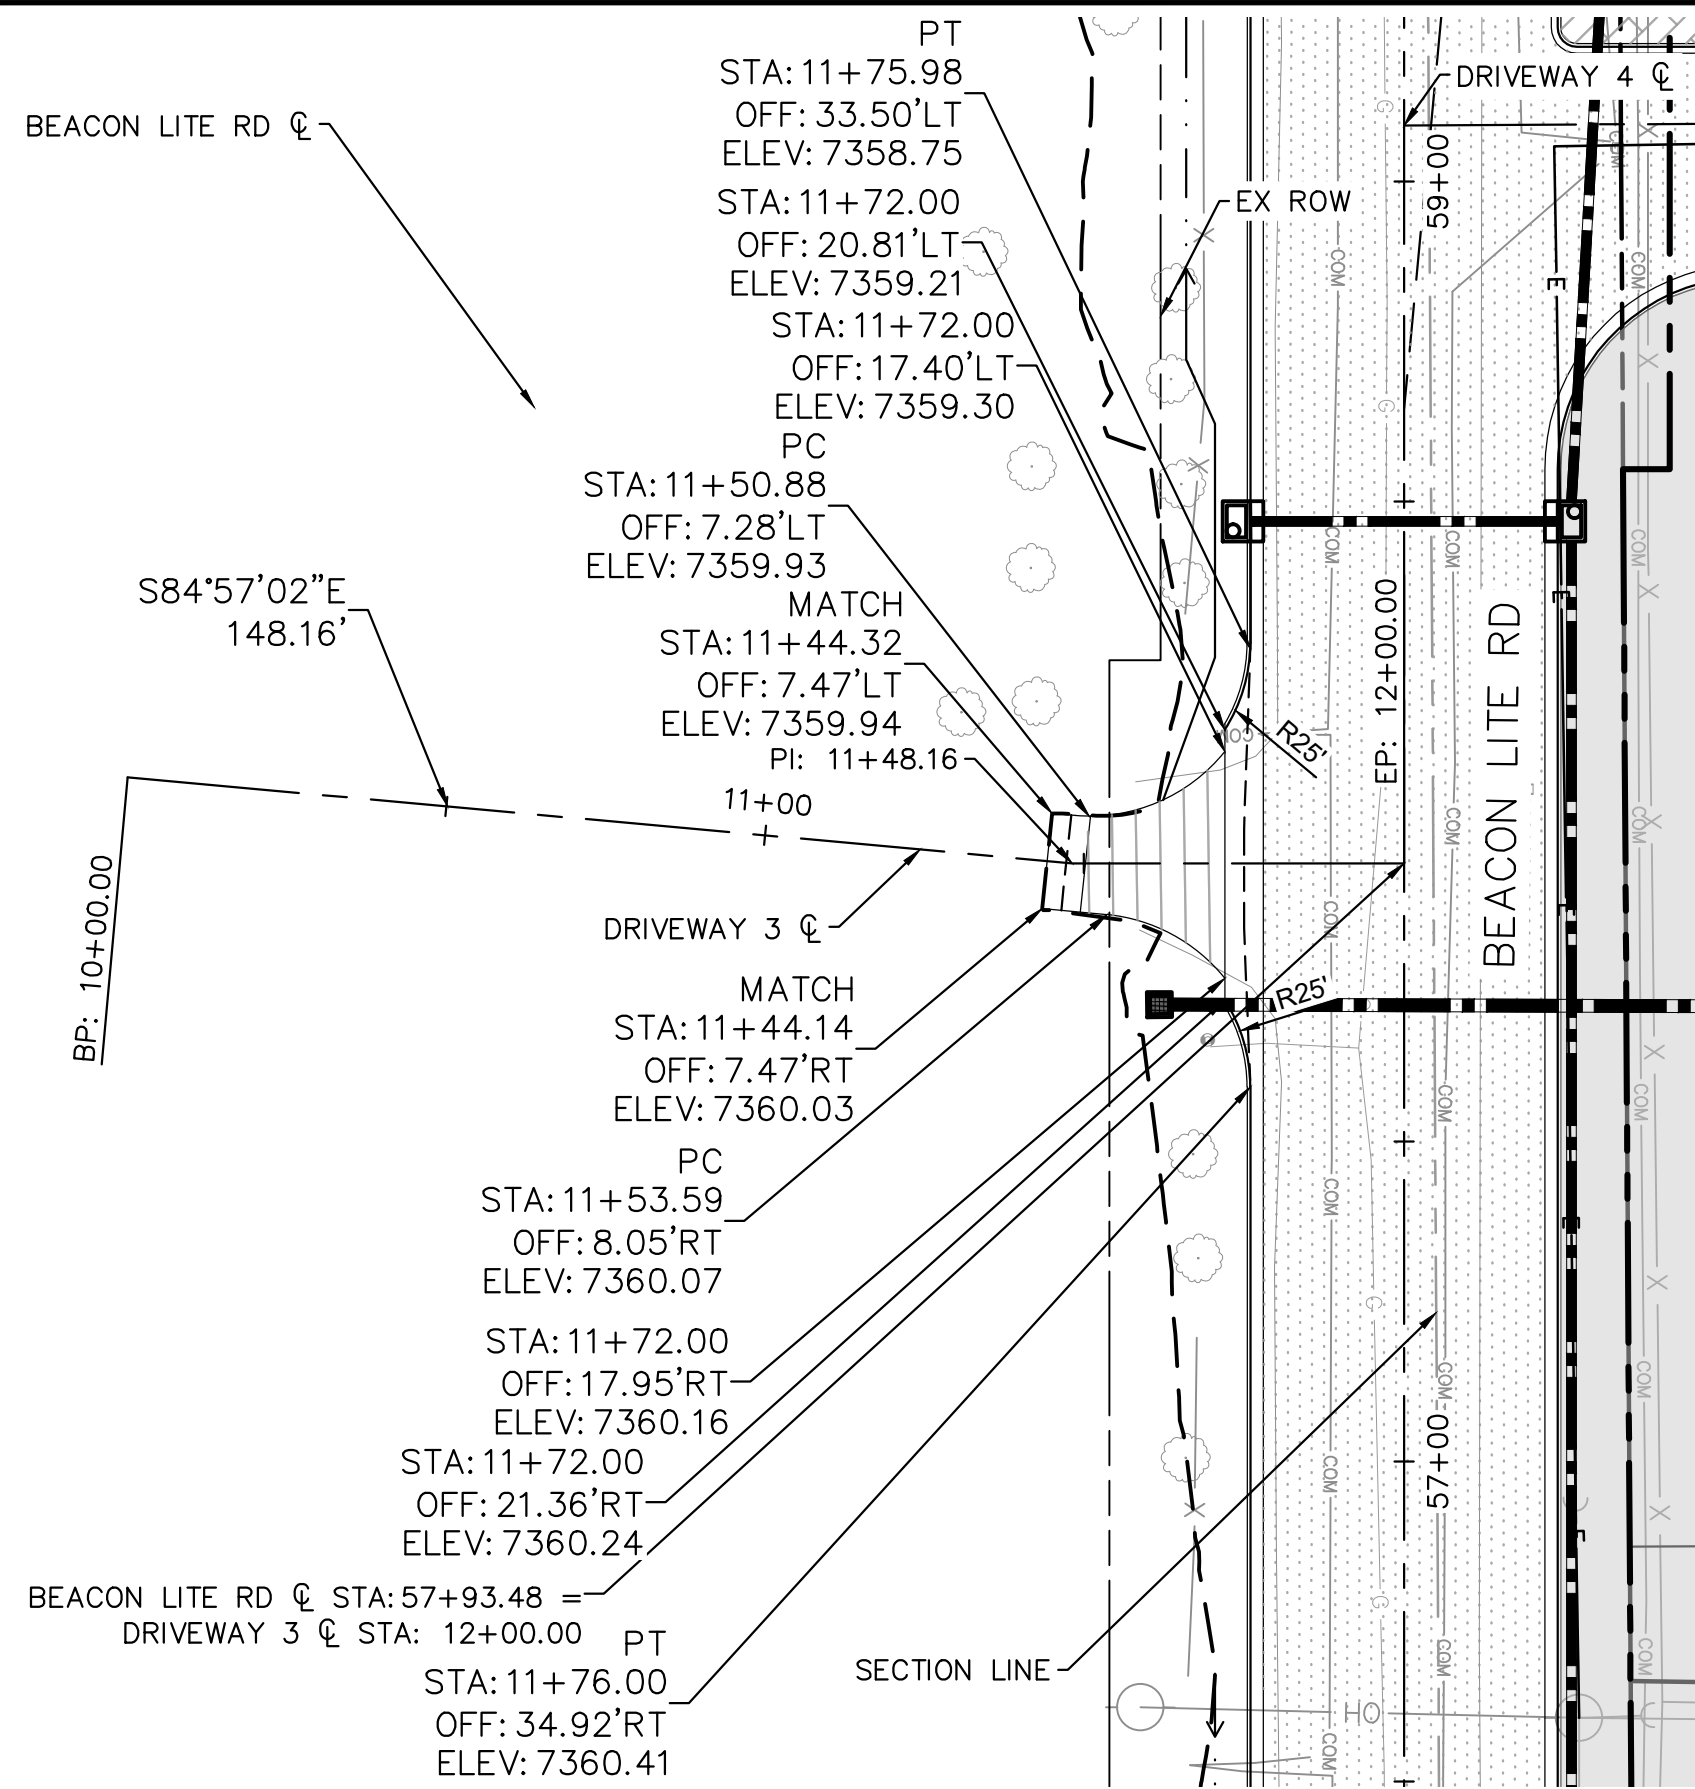


DRIVEWAY 3 PLAN

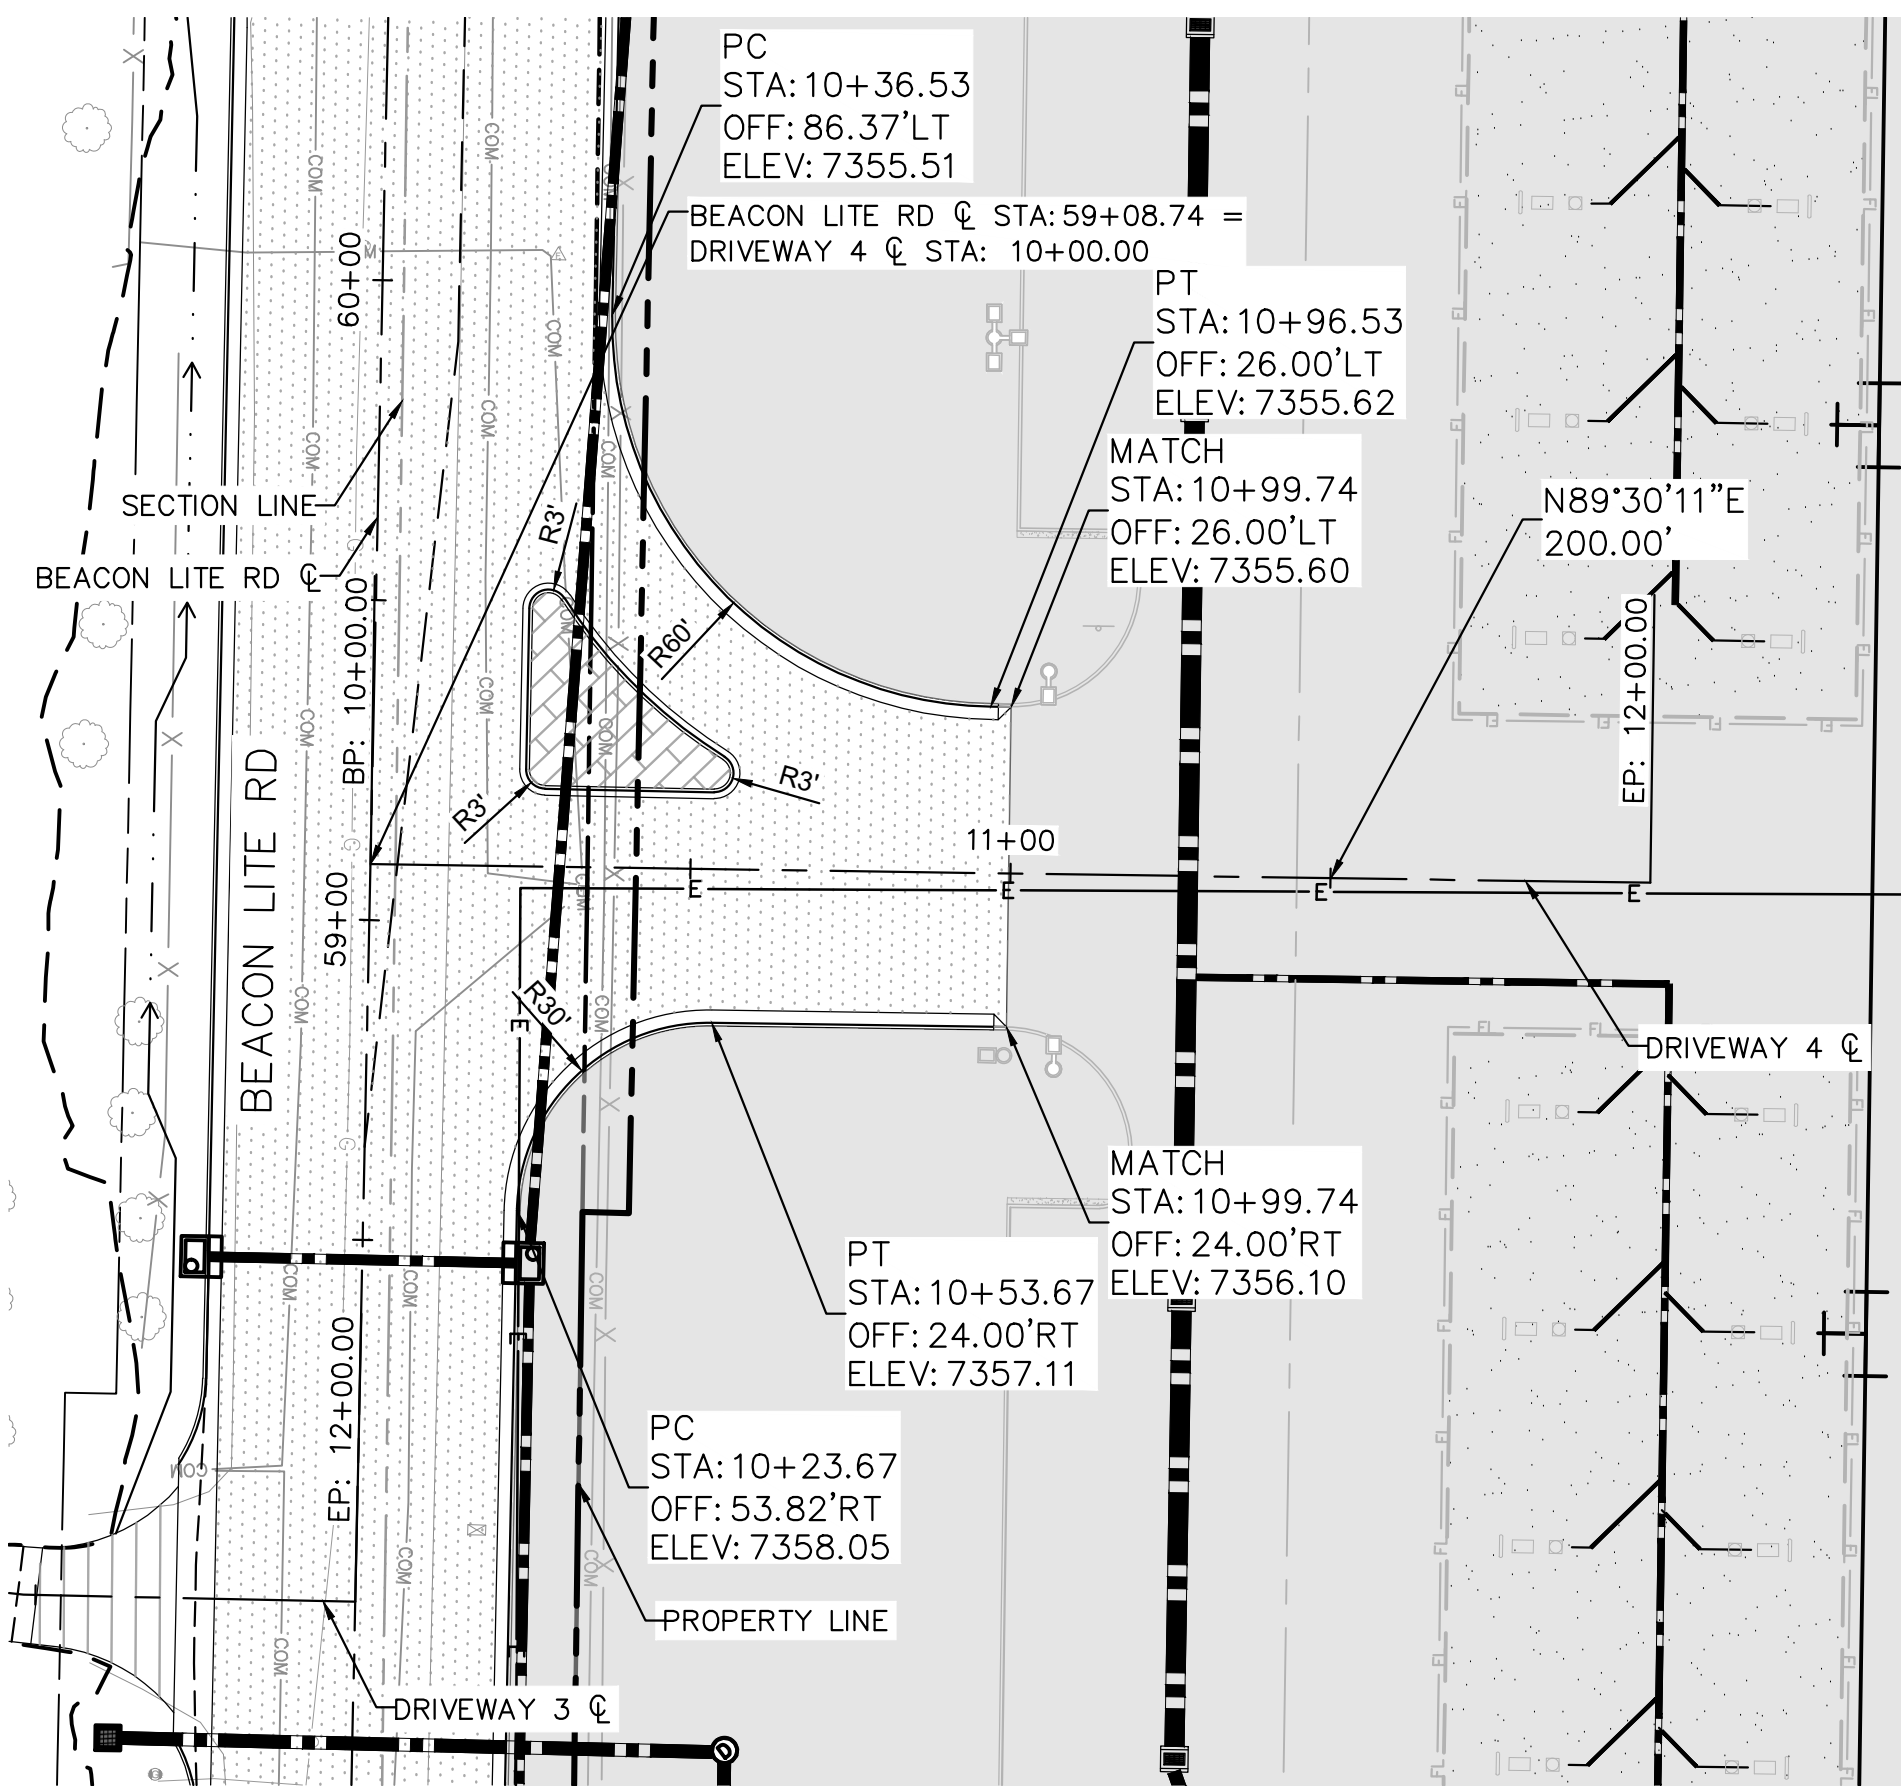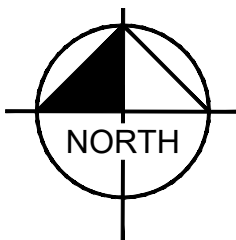

DRIVEWAY 4 PLAN

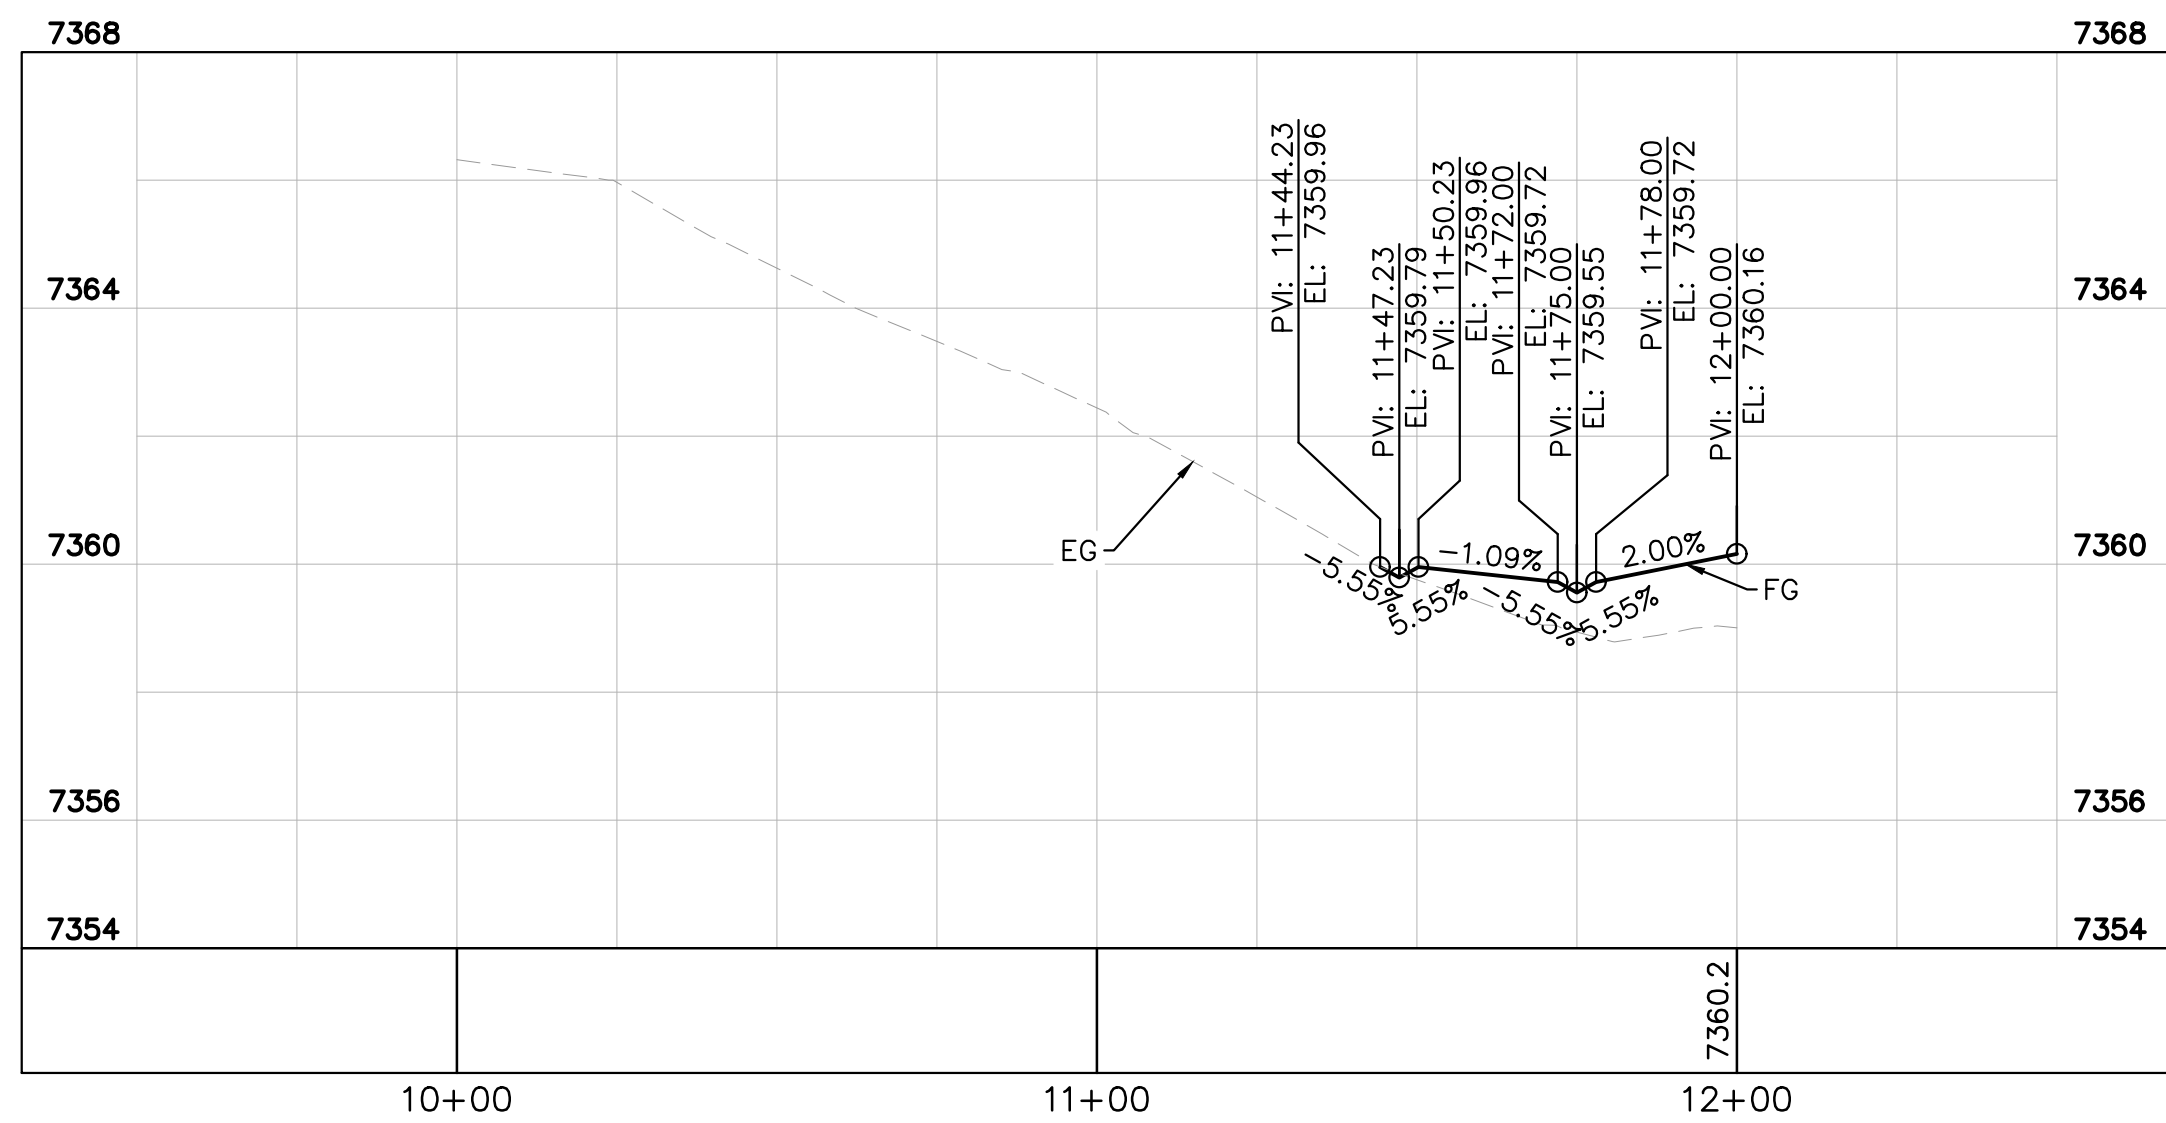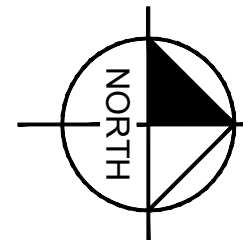


DRIVEWAY 3 PROFILE

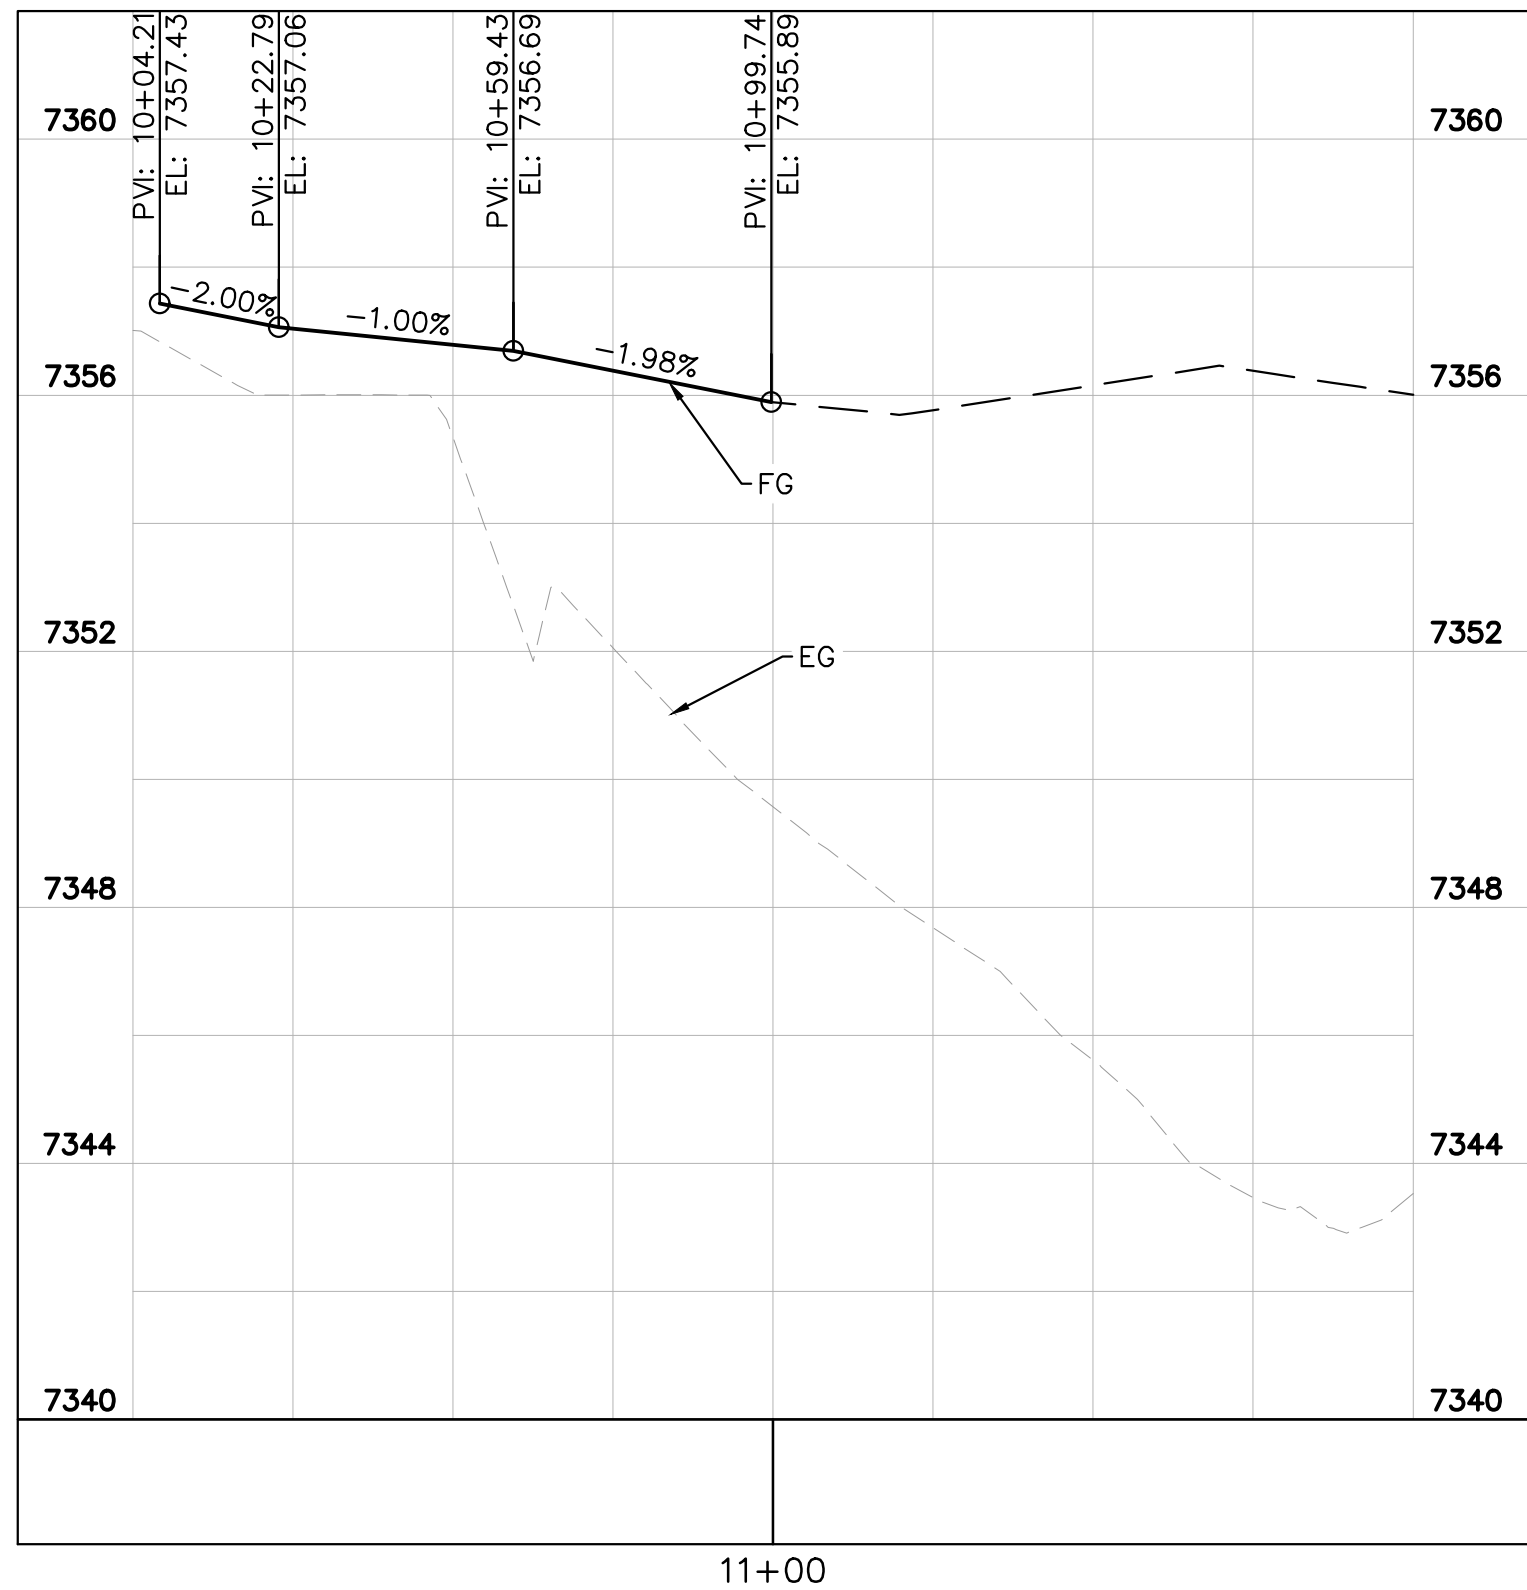

DRIVEWAY 4 PROFILE

LEGEND:

- GRADING LIMIT
- CROWN TRANSITION LINE
- ONSITE HATCH
- PROPOSED ASPHALT (COUNTY LINE ROAD)
- PROPOSED ASPHALT (BEACON LITE ROAD)
- PROPOSED ASPHALT (DRIVEWAYS)
- PROPOSED ABC (ACCESS ROAD)
- PROPOSED CONCRETE PAVEMENT (TRUCK APRON)
- PROPOSED SOD
- PROPOSED CONCRETE MEDIAN

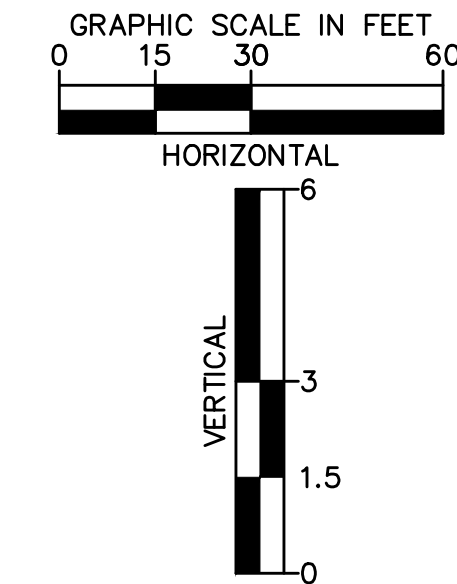

Know what's below.
Call before you dig.

Print Date: 5/19/26

Drawing File Name: epc-06.5_driveway plan and profiles.dwg

Kimley»Horn

KIMLEY-HORN AND ASSOCIATES, INC.
6200 SOUTH SYRACUSE WAY
SUITE 300
GREENWOOD VILLAGE, COLORADO 80111
(303) 228-2300

(R-X)
(R-X)
(R-X)
(R-X)

Sheet Revisions

Date:	Comments:	Init.



EL PASO COUNTY
DEPARTMENT OF PUBLIC WORKS
3275 AKERS DRIVE
COLORADO SPRINGS, CO
80922

FOR REVIEW ONLY
NOT FOR
CONSTRUCTION
Kimley»Horn
Kimley-Horn and Associates, Inc.

60% PLANS

No Revisions:

Revised:

Void:

EL PASO COUNTY TRAVEL CENTER

PREPARED FOR
BUC-EE'S, LTD.
ROADWAY DETAIL SHEETS

Designer: APW

Detailer: DJC

Checked By: MPF

Structure

Numbers


Subset Sheet: 3 of 9

Project No./Code

KH 196094002


Sheet Number 33

This document, together with the concepts and designs presented herein, is intended only for the specific purpose and client for which it was prepared. Reuse of and improper reliance on this document without written authorization and adaptation by Kimley-Horn and Associates, Inc. shall be without liability to Kimley-Horn and Associates, Inc.

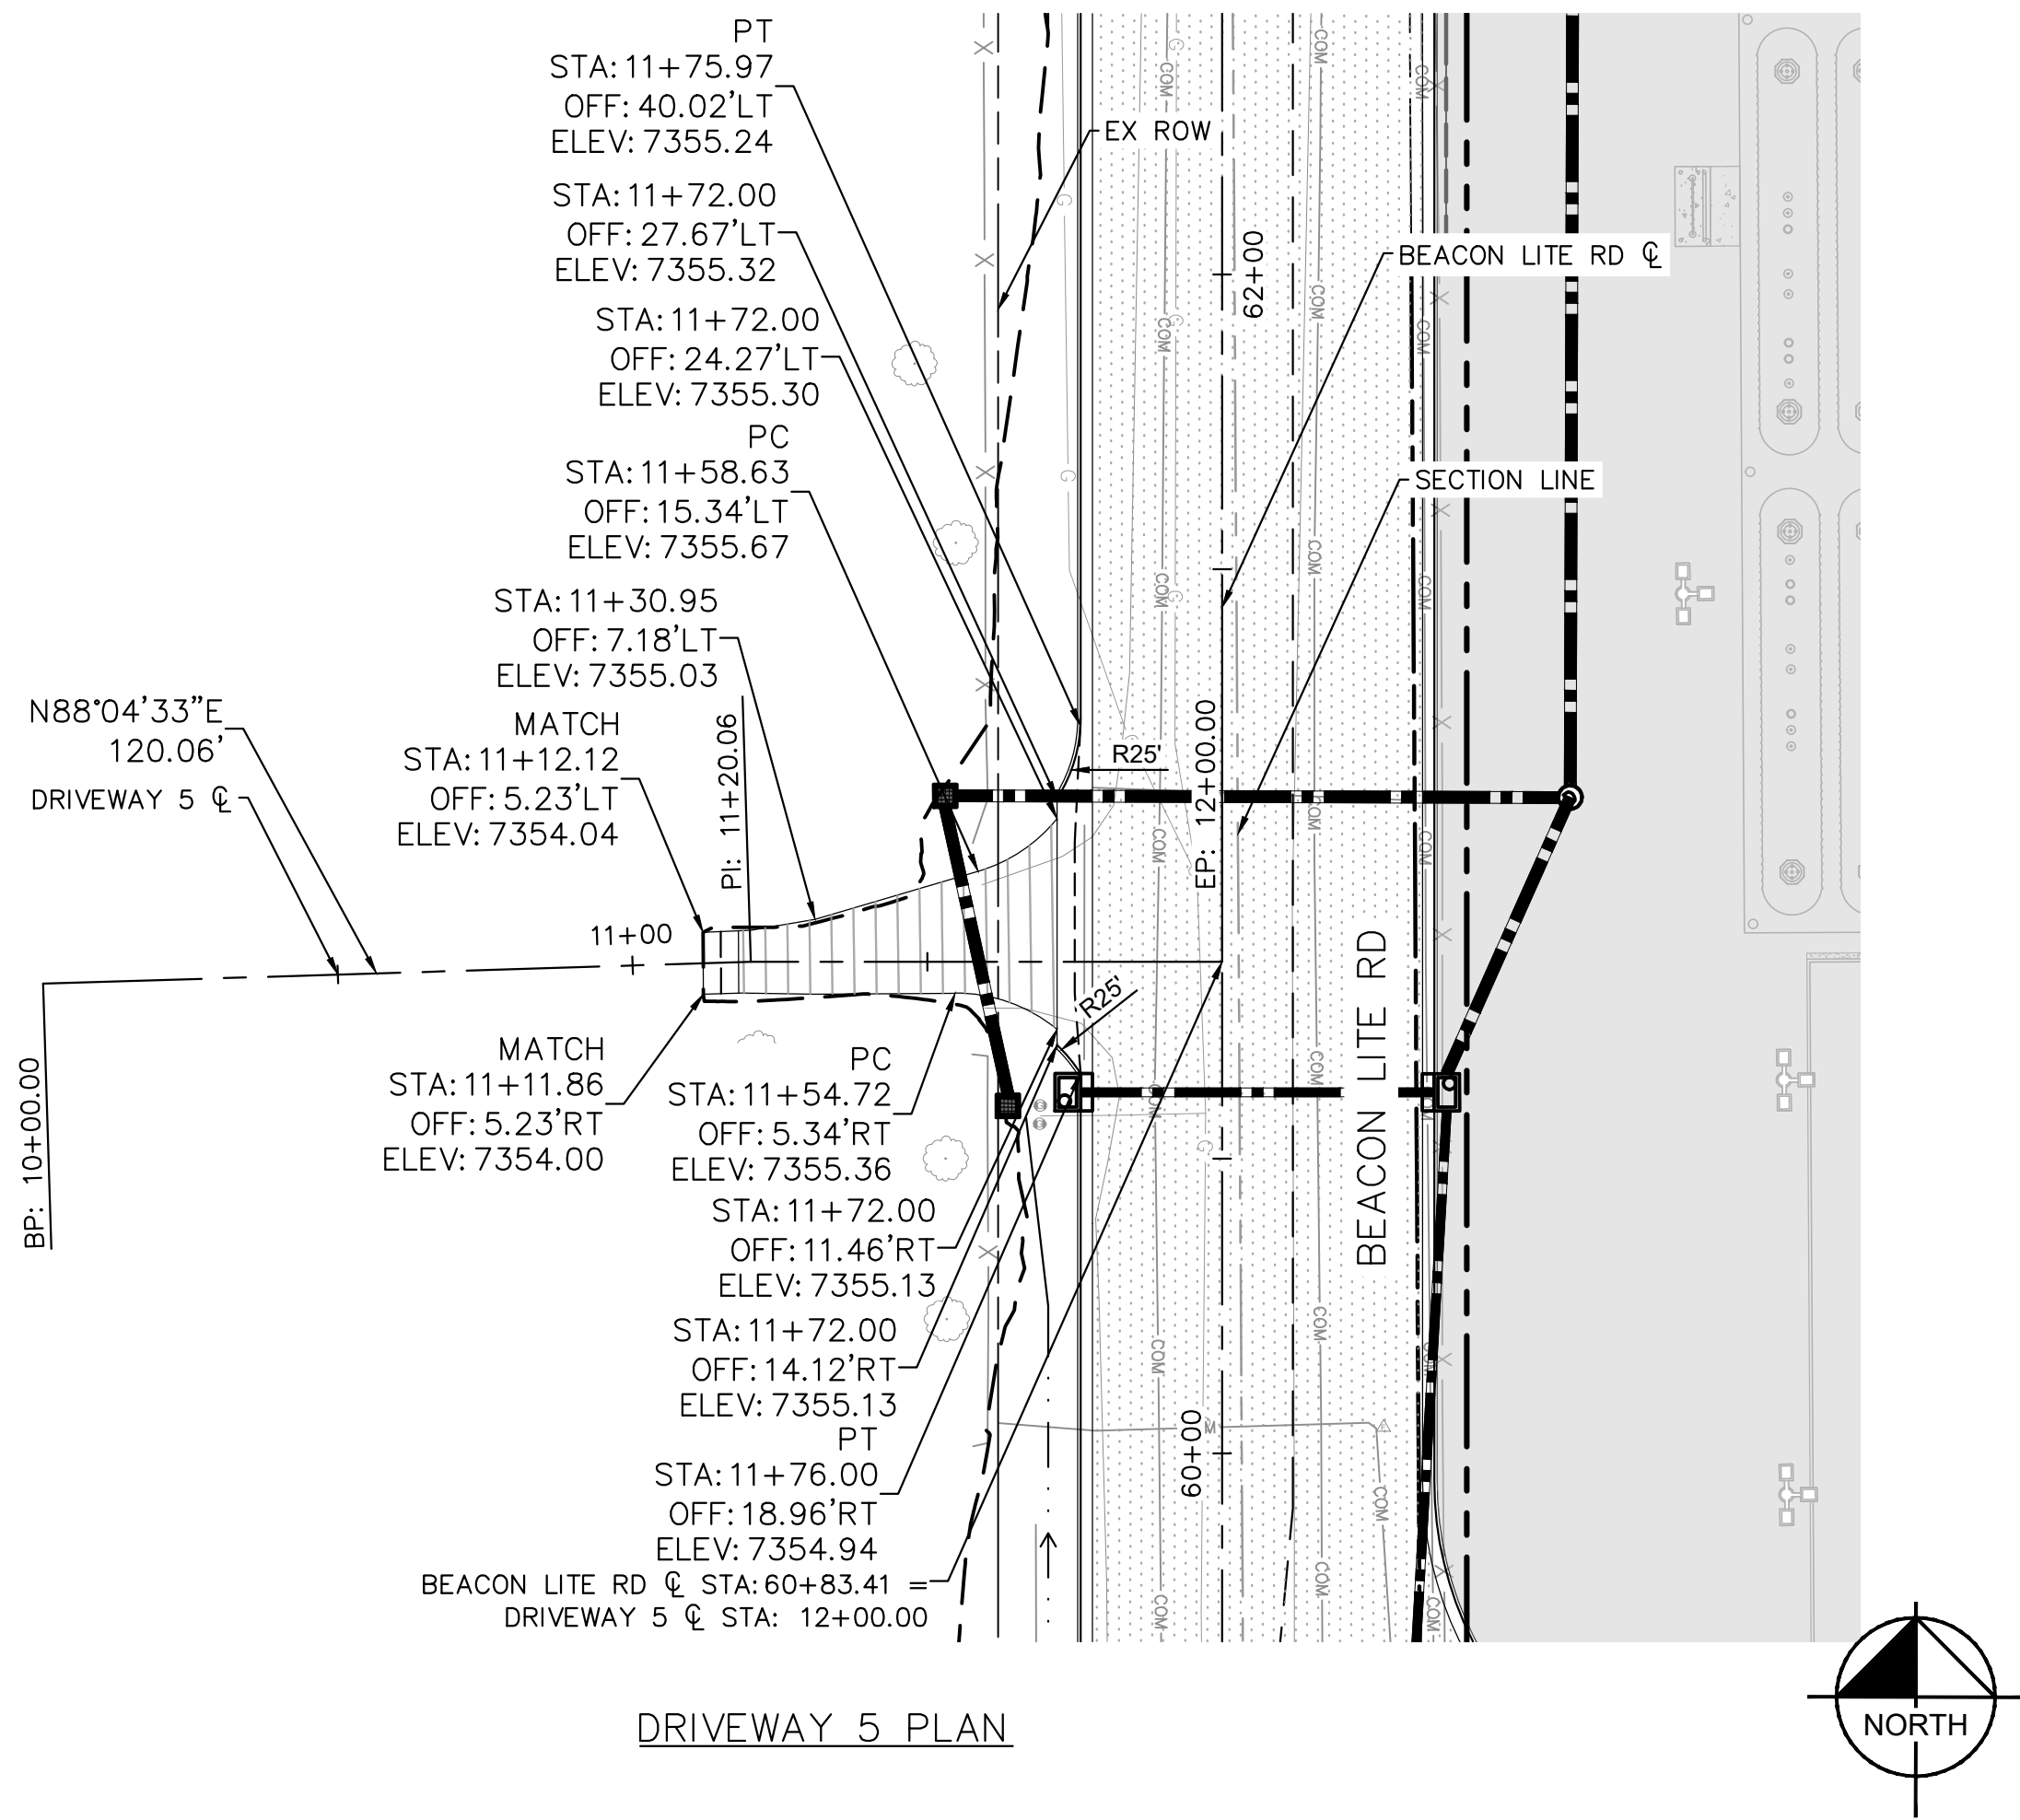


DRIVEWAY 5 PLAN

POINT	STA	OFF	ELEV
1	12+22.00	22.38'LT	7368.09
2	12+22.00	18.03'LT	7367.68
3	12+22.00	18.03'RT	7368.29
4	12+22.00	22.38'RT	7368.83

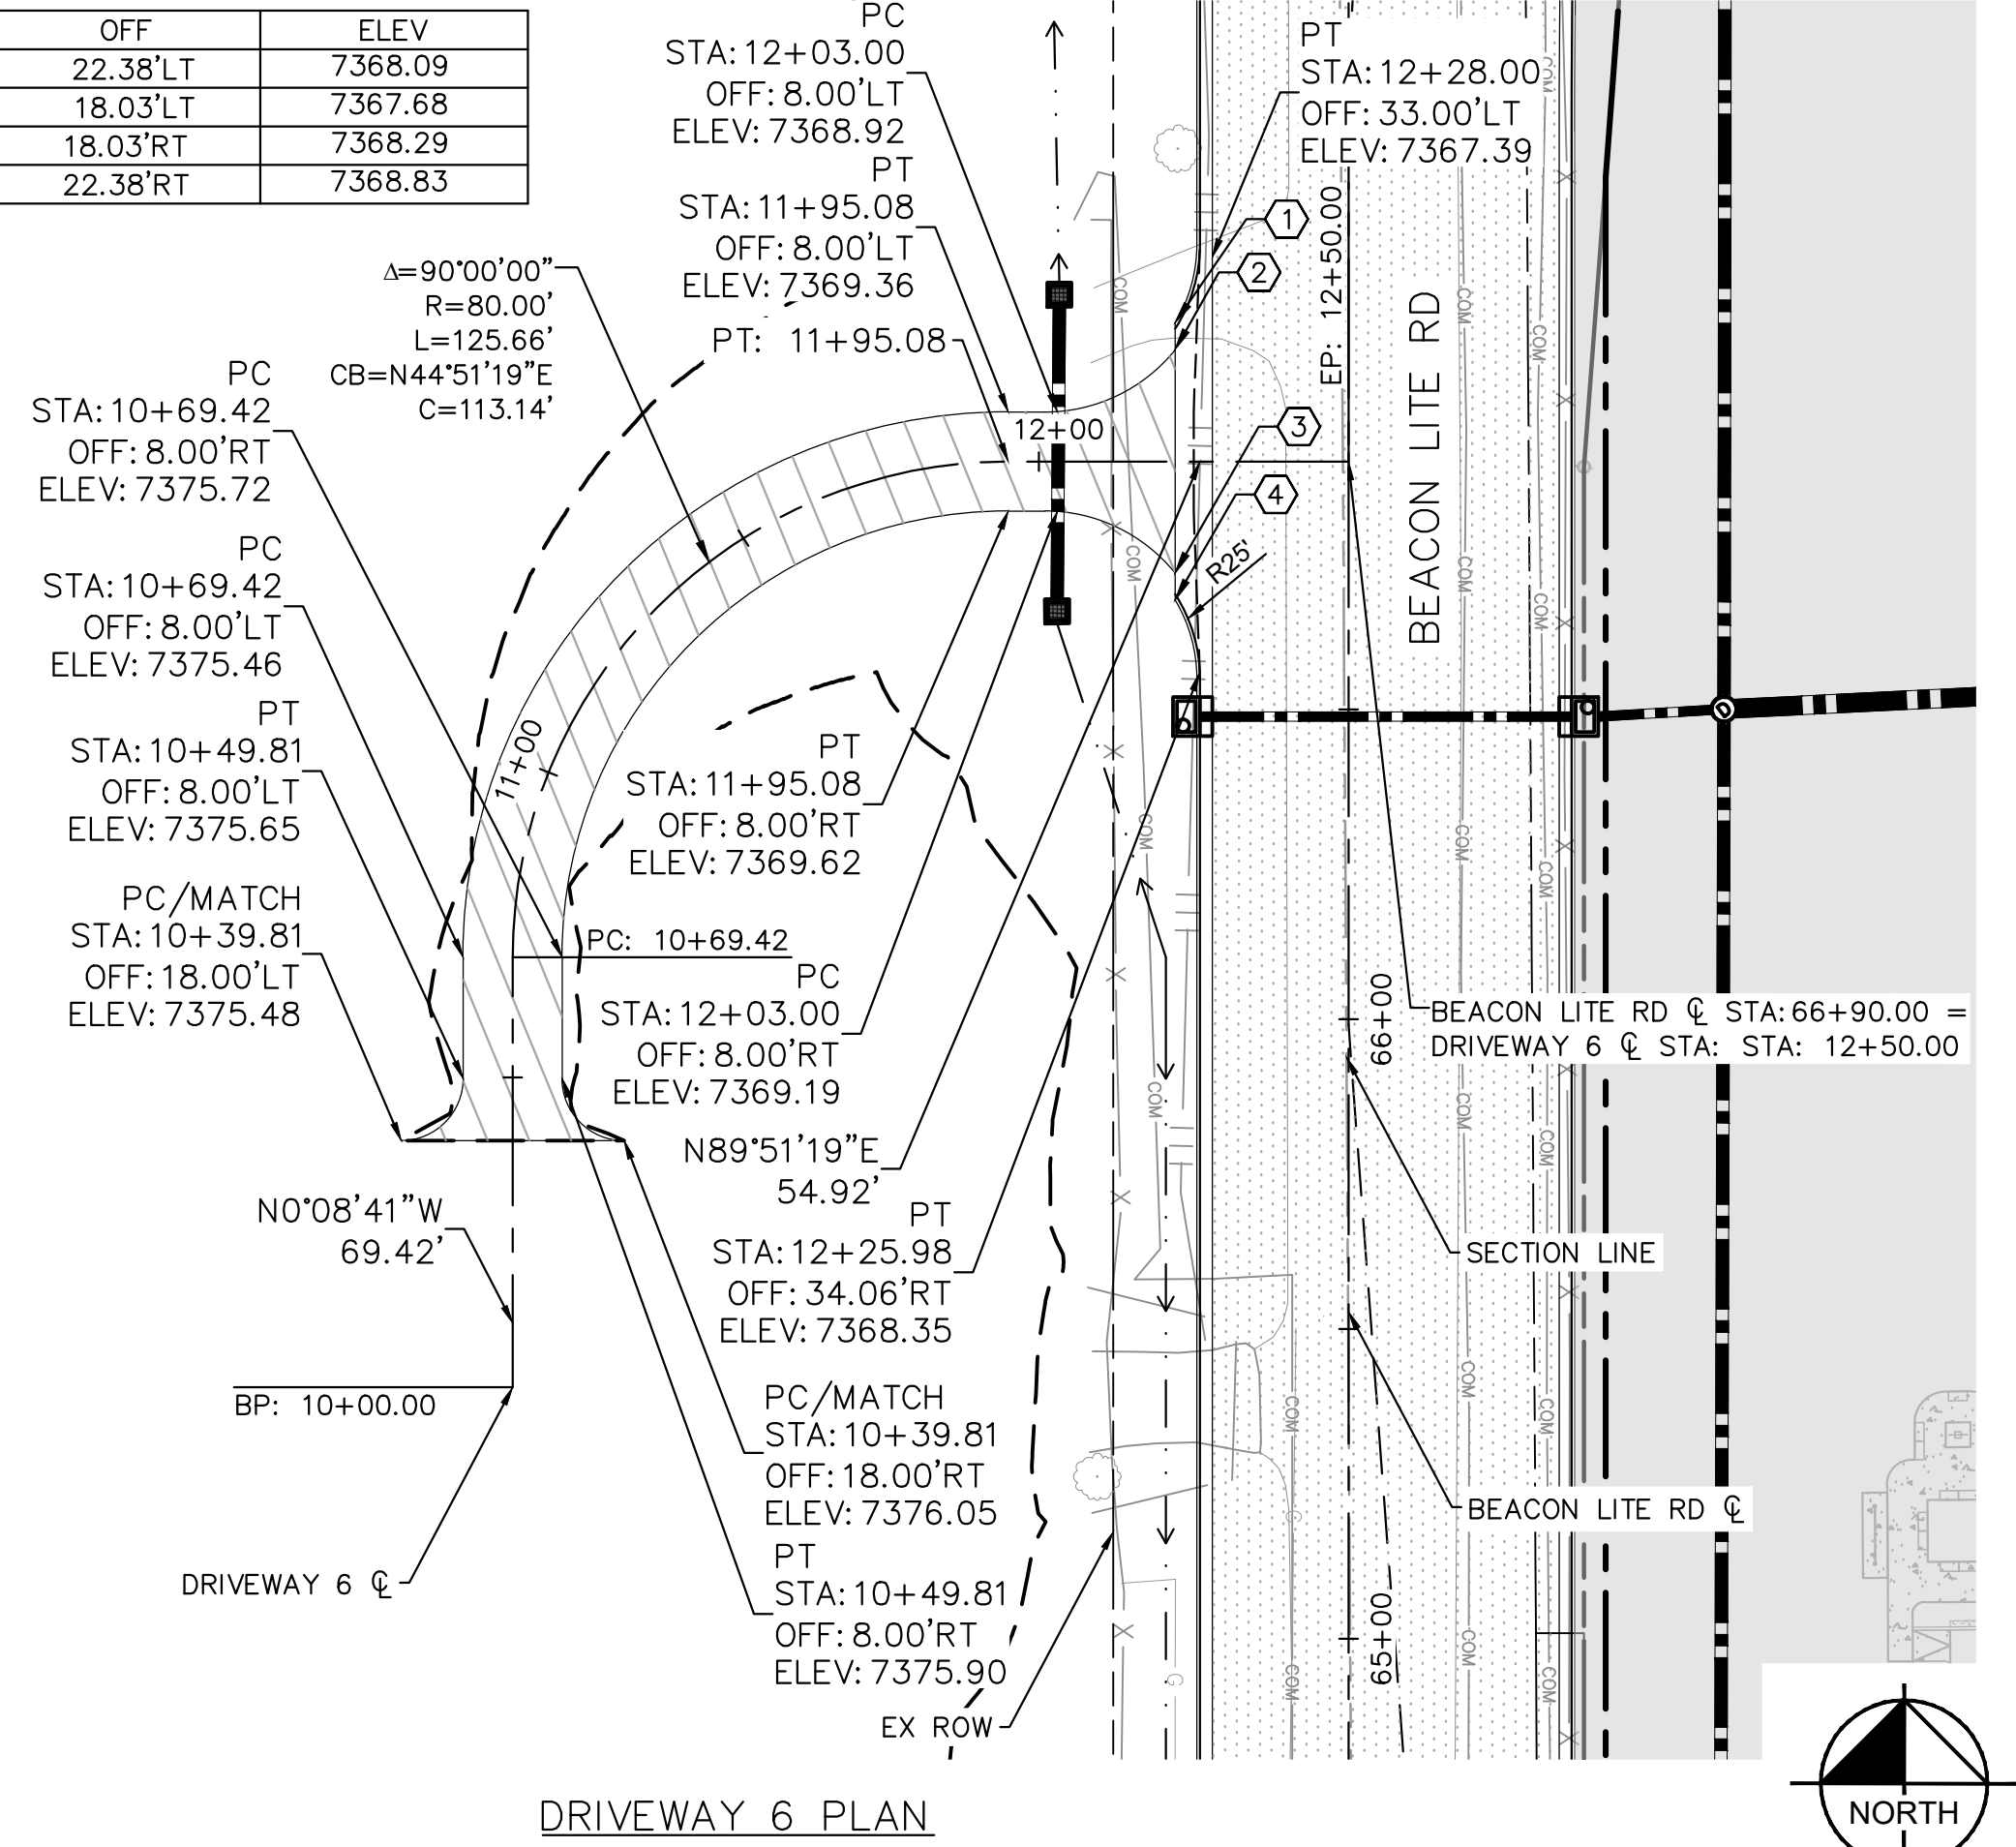


DRIVEWAY 6 PLAN

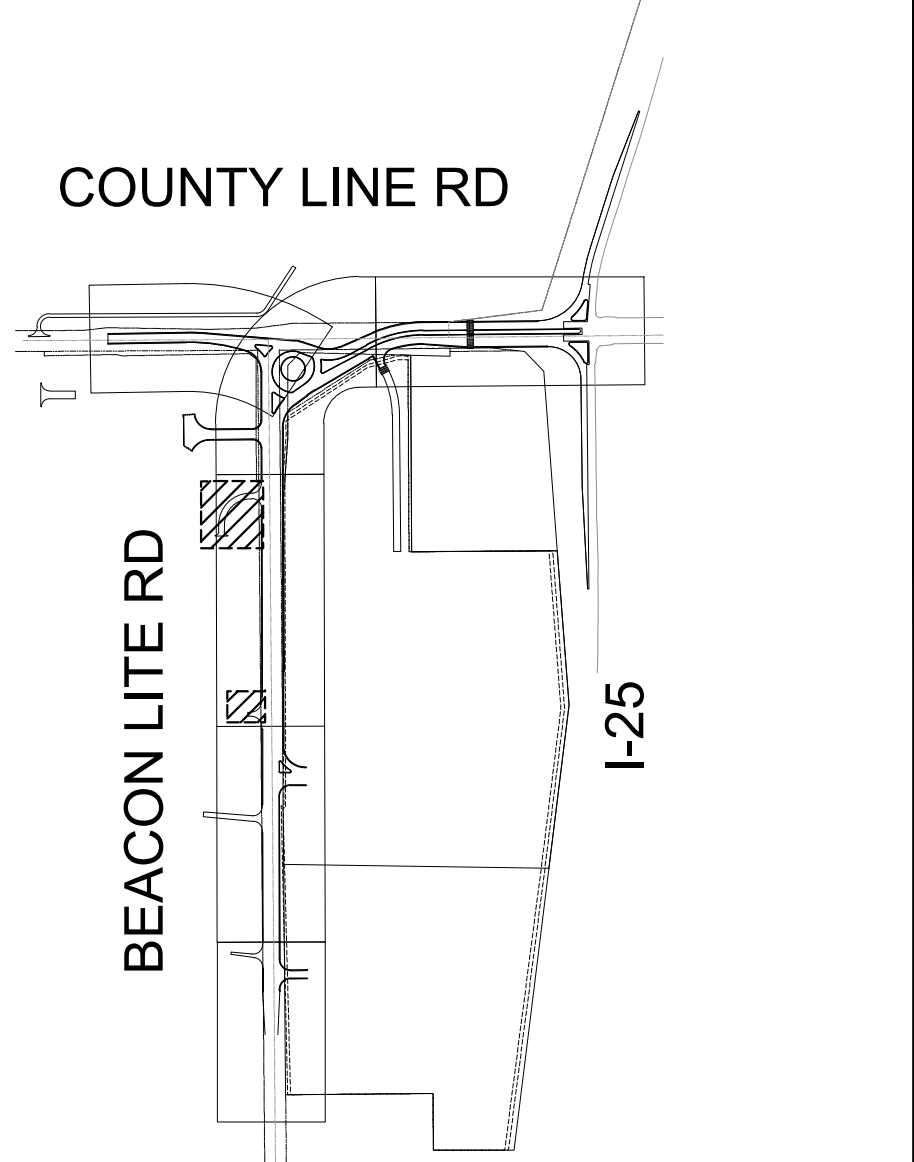


LEGEND:


- GRADING LIMIT
- CROWN TRANSITION LINE
- ONSITE HATCH
- PROPOSED ASPHALT (COUNTY LINE ROAD)
- PROPOSED ASPHALT (BEACON LITE ROAD)
- PROPOSED ASPHALT (DRIVEWAYS)
- PROPOSED ABC (ACCESS ROAD)
- PROPOSED CONCRETE PAVEMENT (TRUCK APRON)
- PROPOSED SOD
- PROPOSED CONCRETE MEDIAN

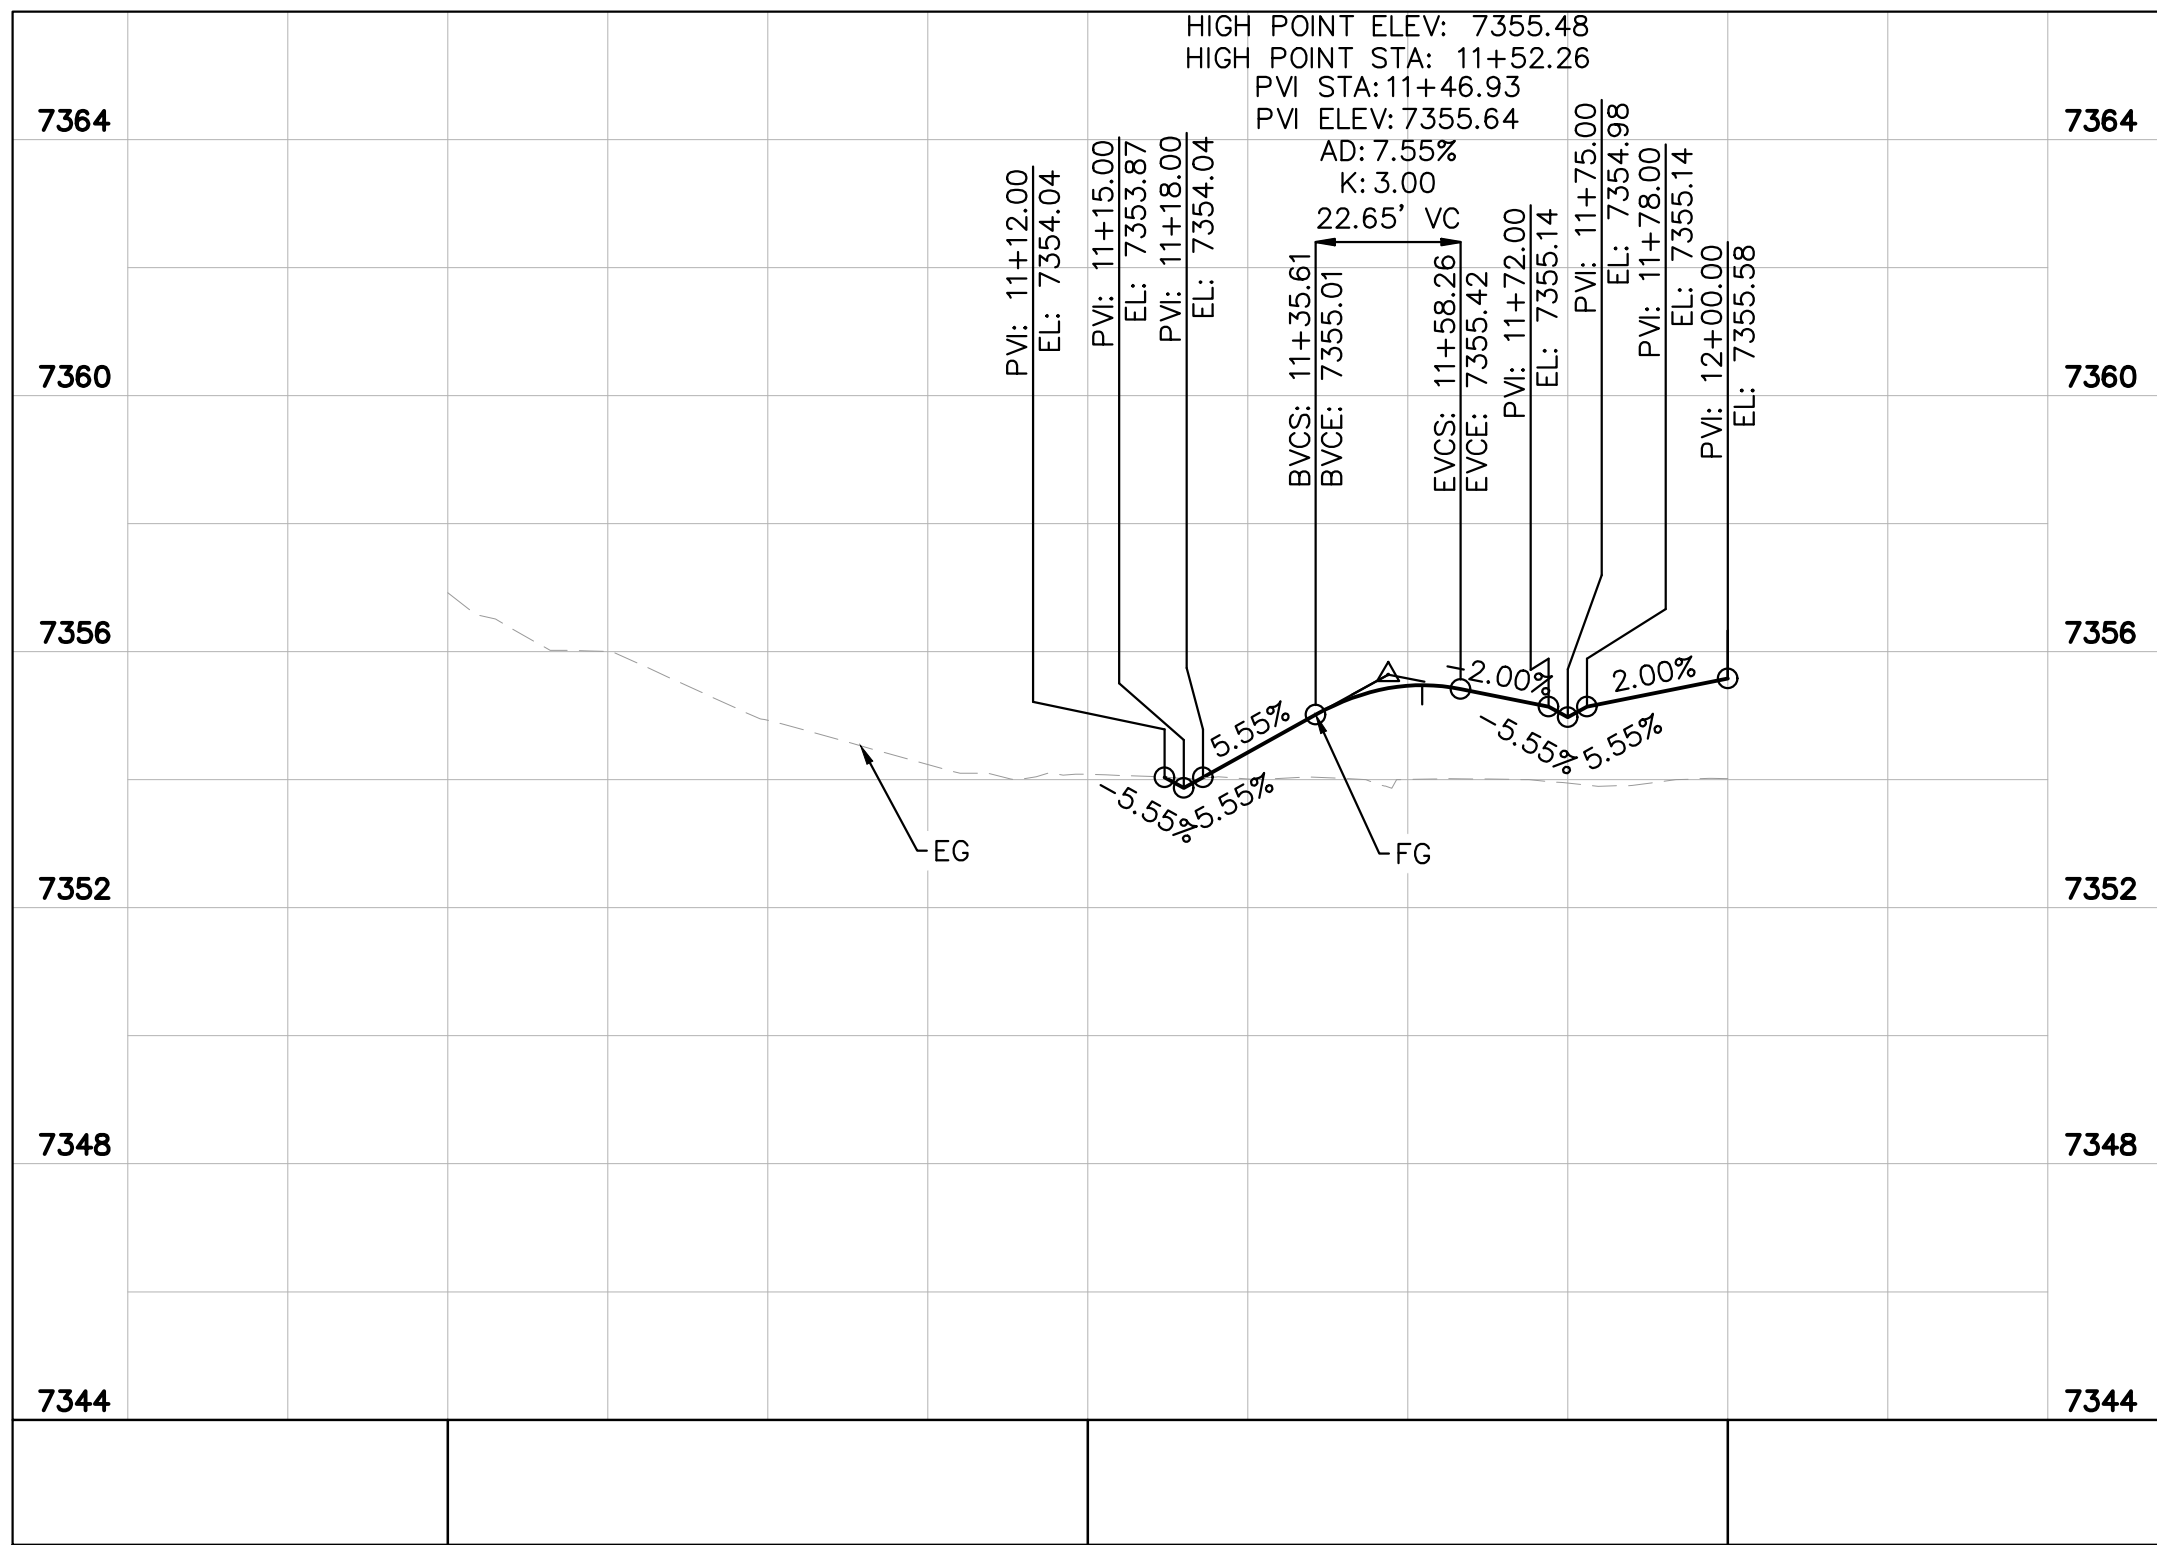

DRIVEWAY 5 PROFILE

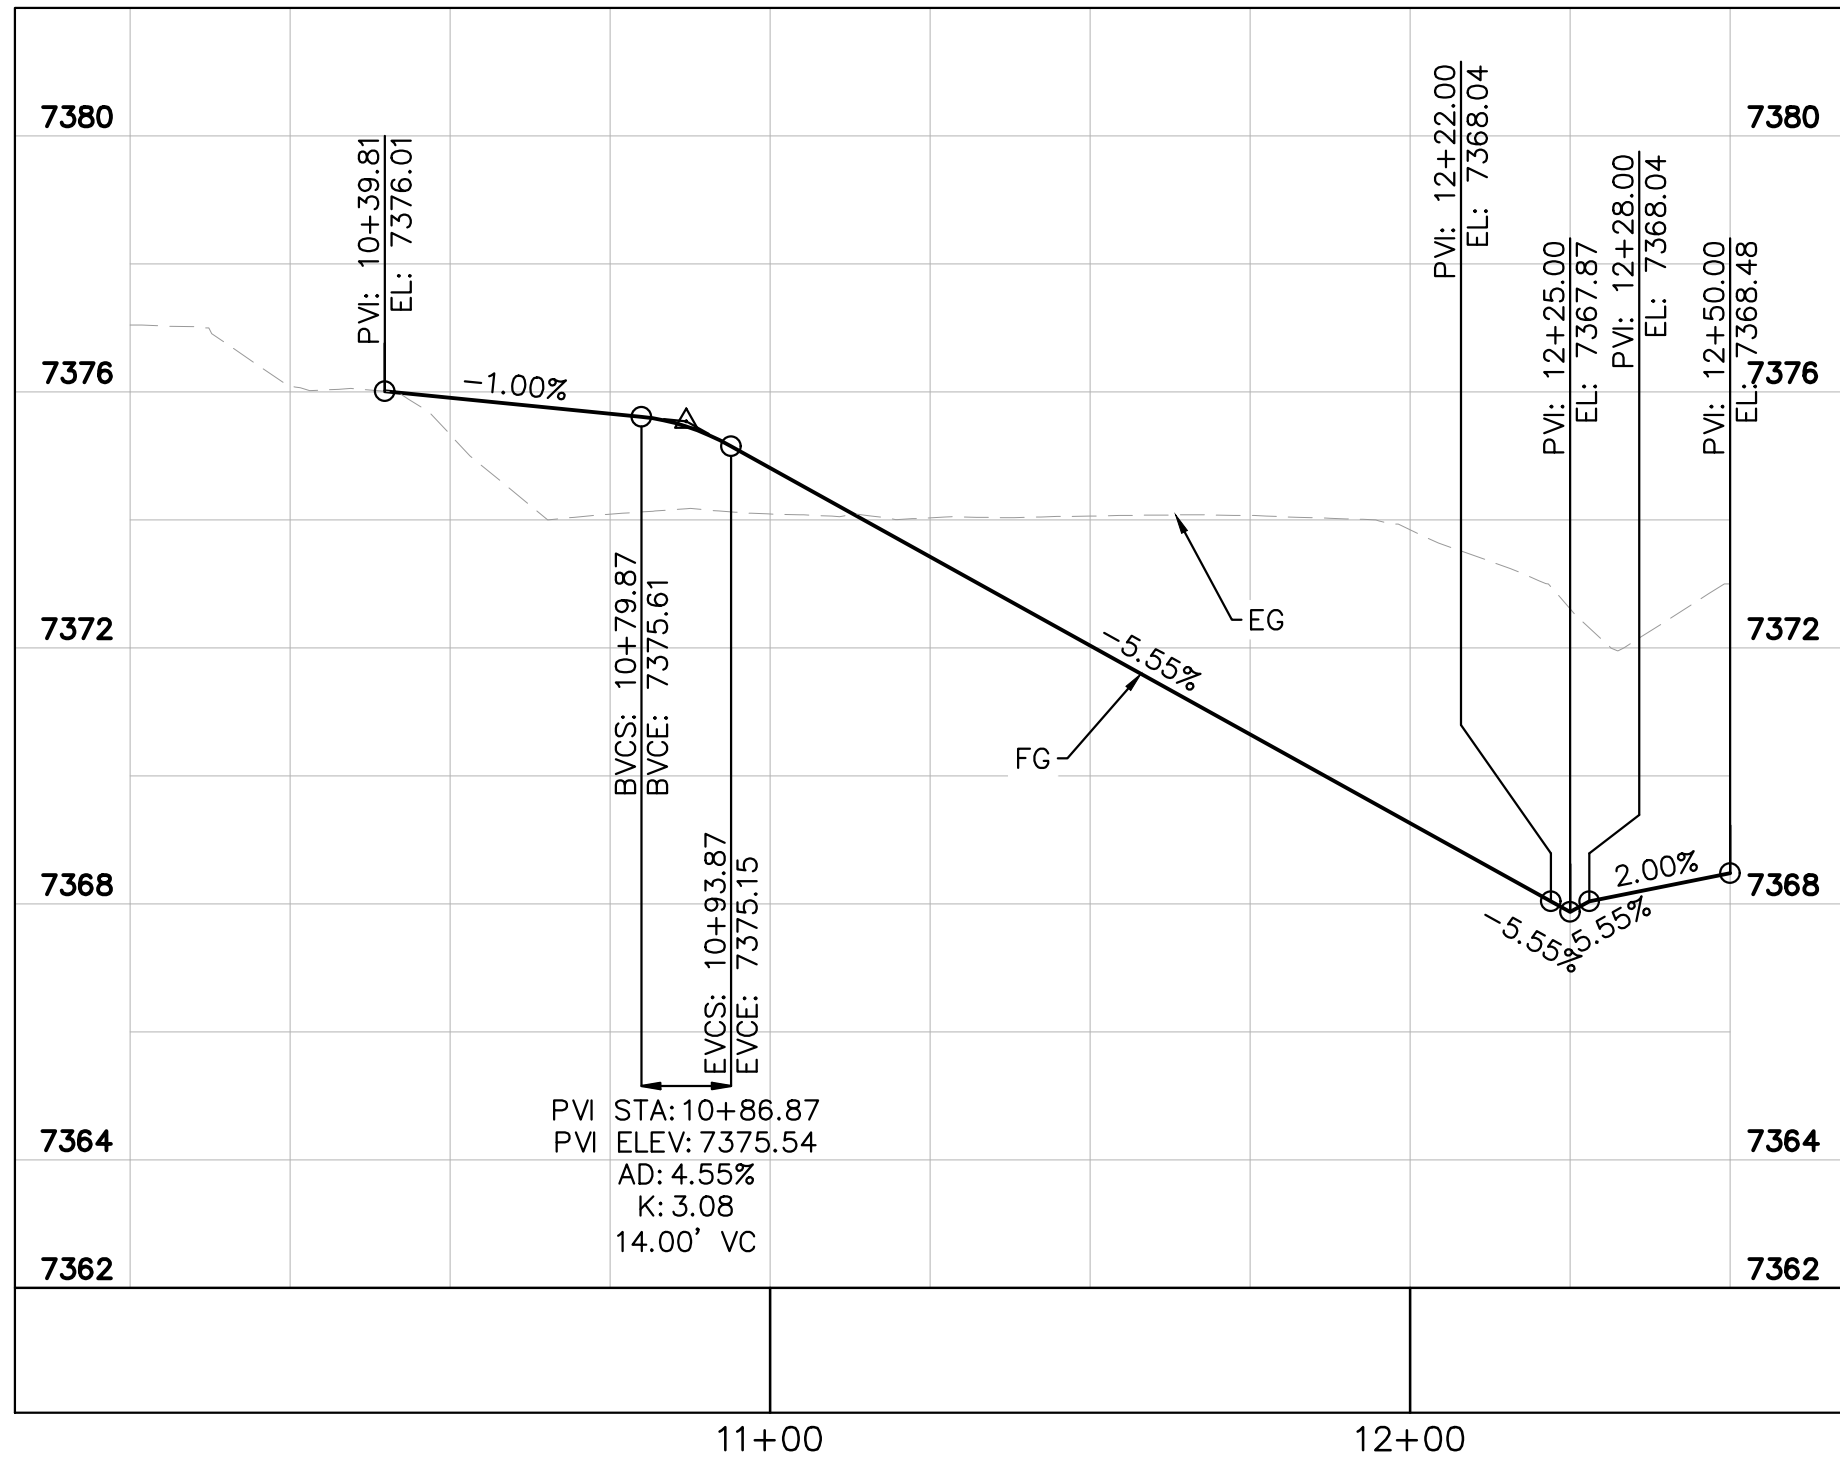

DRIVEWAY 6 PROFILE

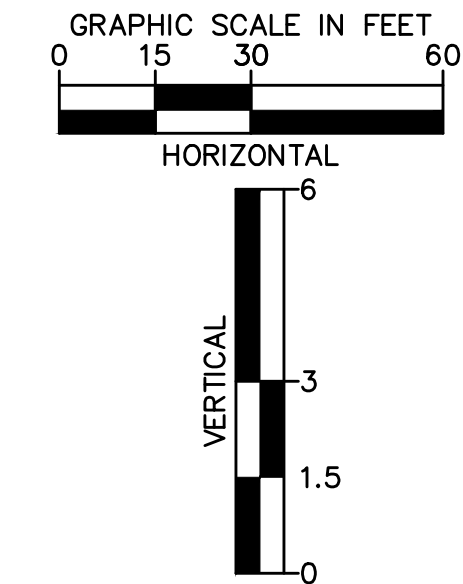

Print Date: 5/19/26

Drawing File Name: epc-06.5_driveway plan and profiles.dwg

Kimley»Horn


KIMLEY-HORN AND ASSOCIATES, INC.
6200 SOUTH SYRACUSE WAY
SUITE 300
GREENWOOD VILLAGE, COLORADO 80111
(303) 228-2300

Sheet Revisions

Date:	Comments:	Init.



EL PASO COUNTY
DEPARTMENT OF PUBLIC WORKS
3275 AKERS DRIVE
COLORADO SPRINGS, CO
80922

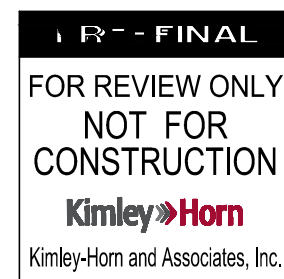

60% PLANS

No Revisions:
Revised:
Void:

EL PASO COUNTY TRAVEL CENTER

PREPARED FOR
BUC-EE'S, LTD.
ROADWAY DETAIL SHEETS

Designer: APW
Detailer: DJC
Checked By: MPF

Structure
Numbers


Subset Sheet: 4 of 9

Project No./Code


KH 196094002

Sheet Number 34


This document, together with the concepts and designs presented herein, is intended only for the specific purpose and client for which it was prepared. Reuse of and improper reliance on this document without written authorization and adaptation by Kimley-Horn and Associates, Inc. shall be without liability to Kimley-Horn and Associates, Inc.

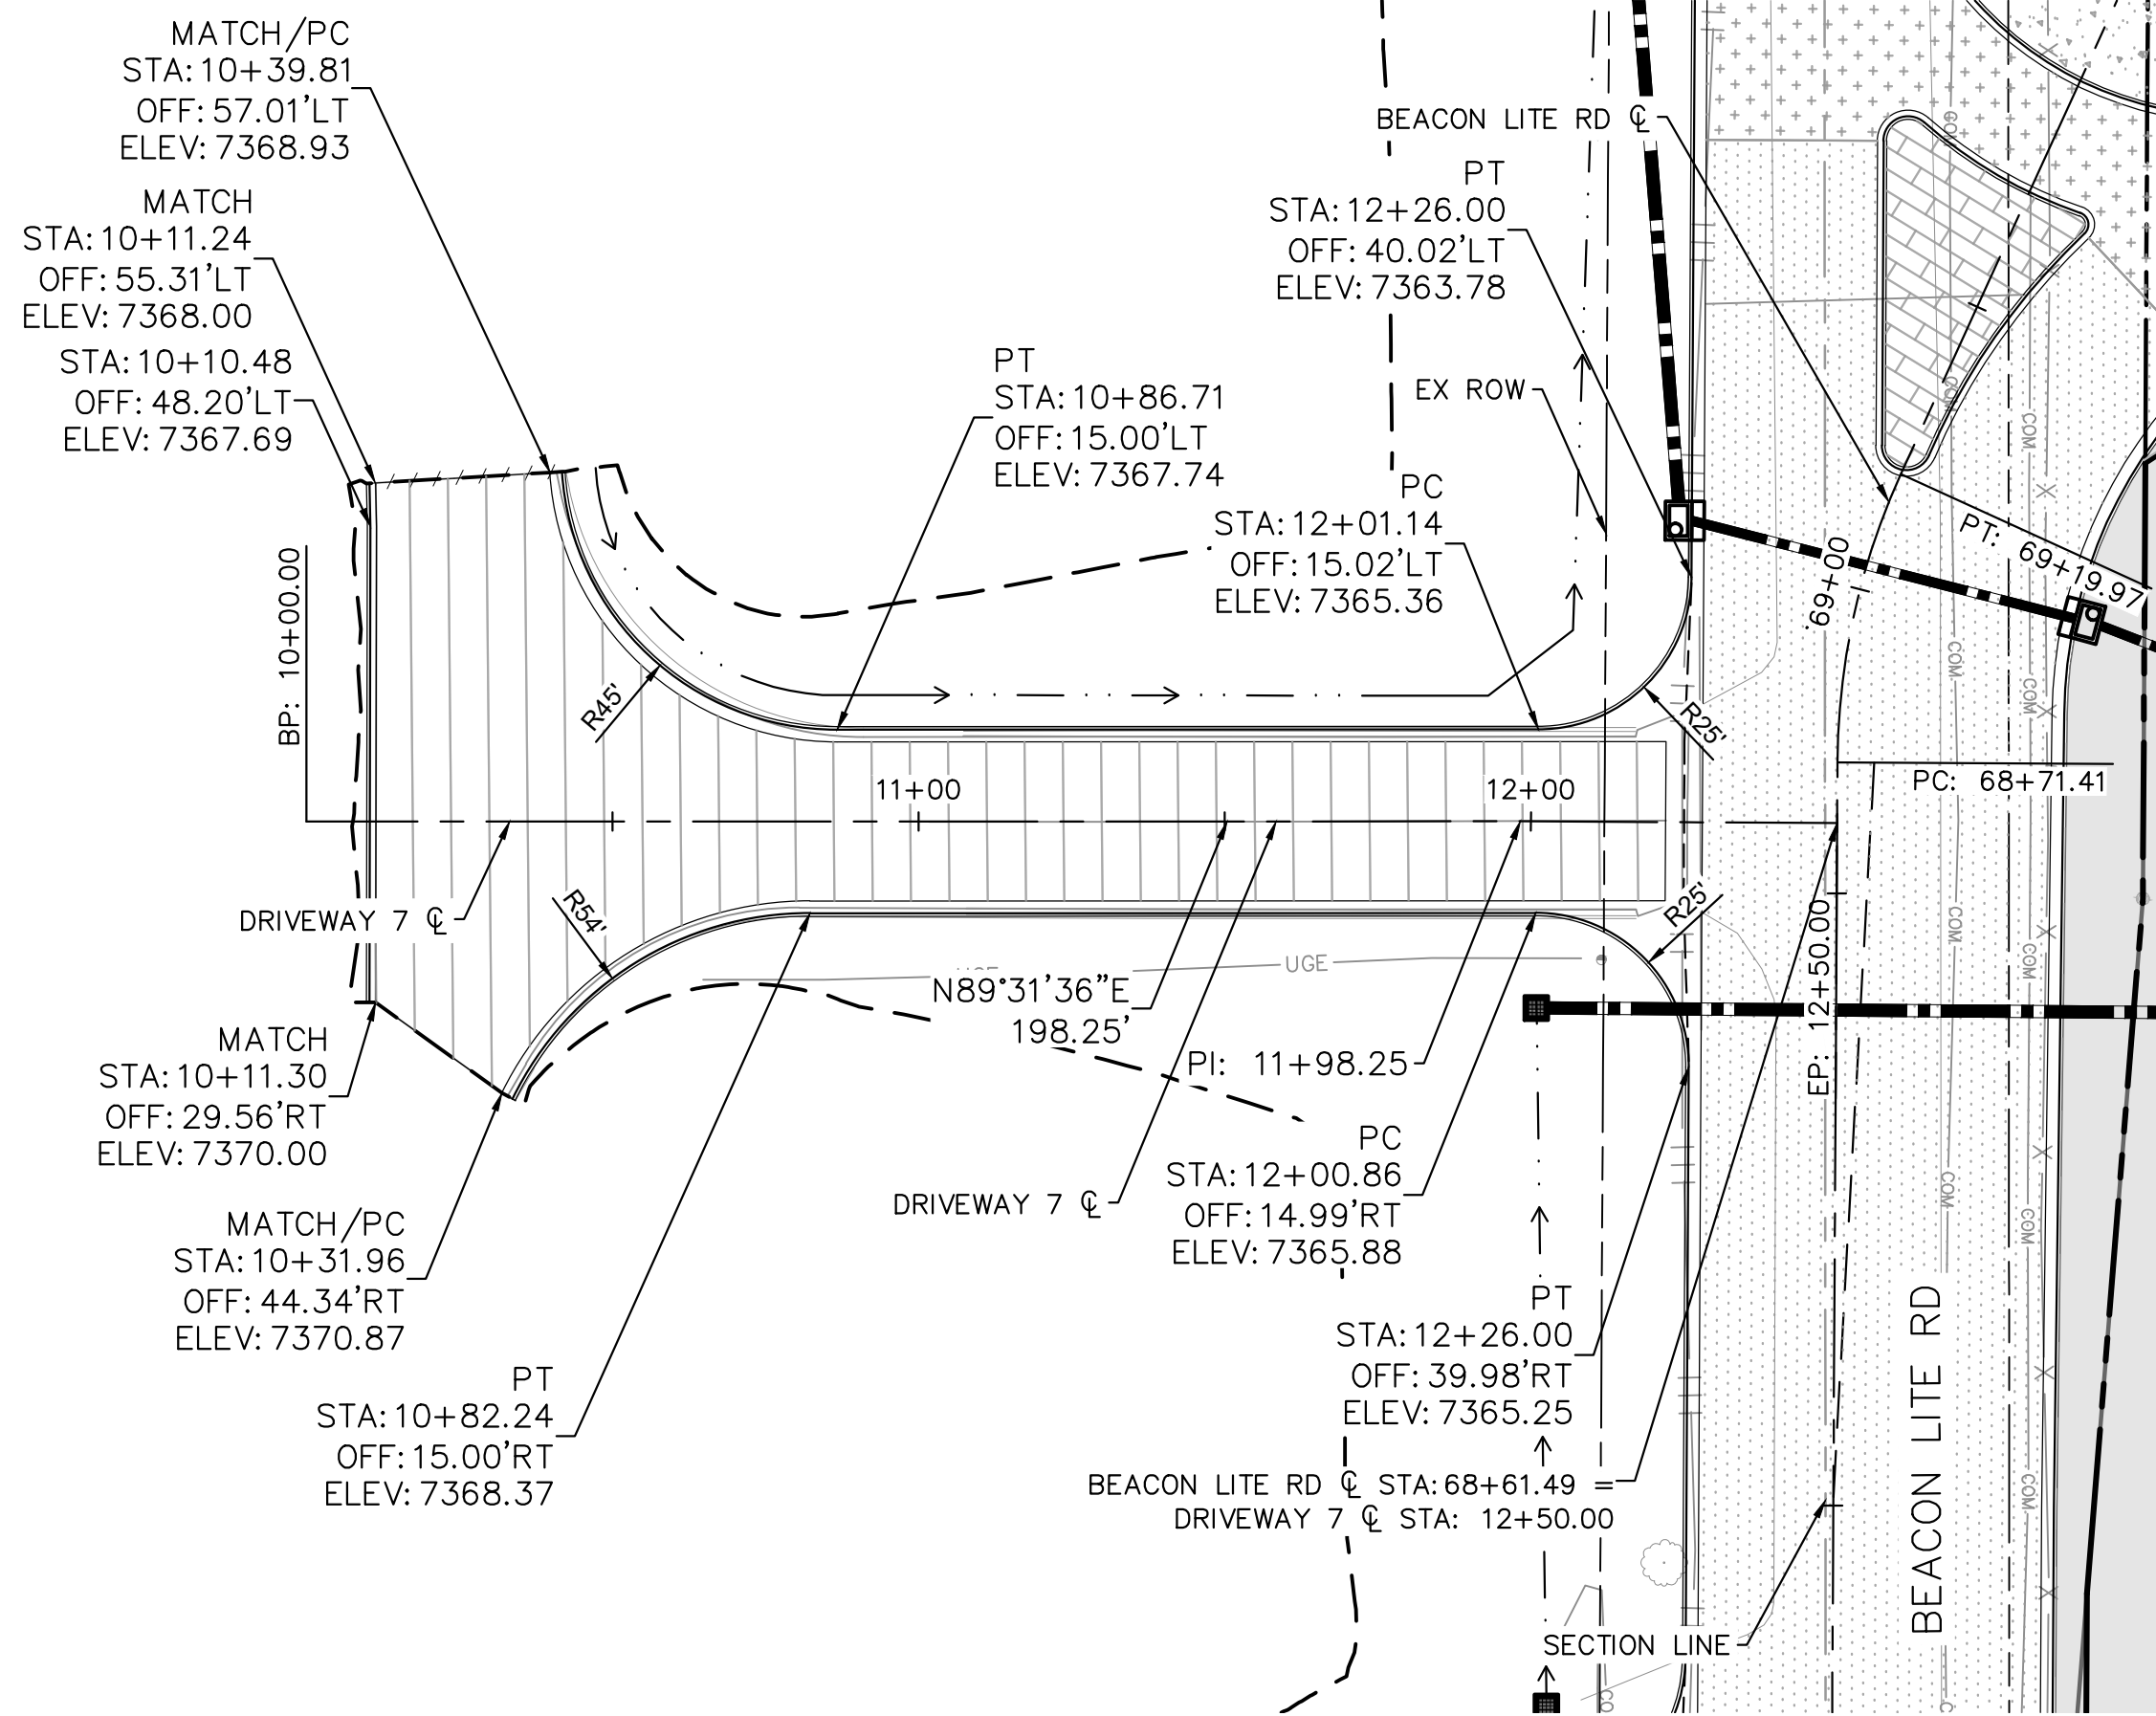

DRIVEWAY 7 PLAN

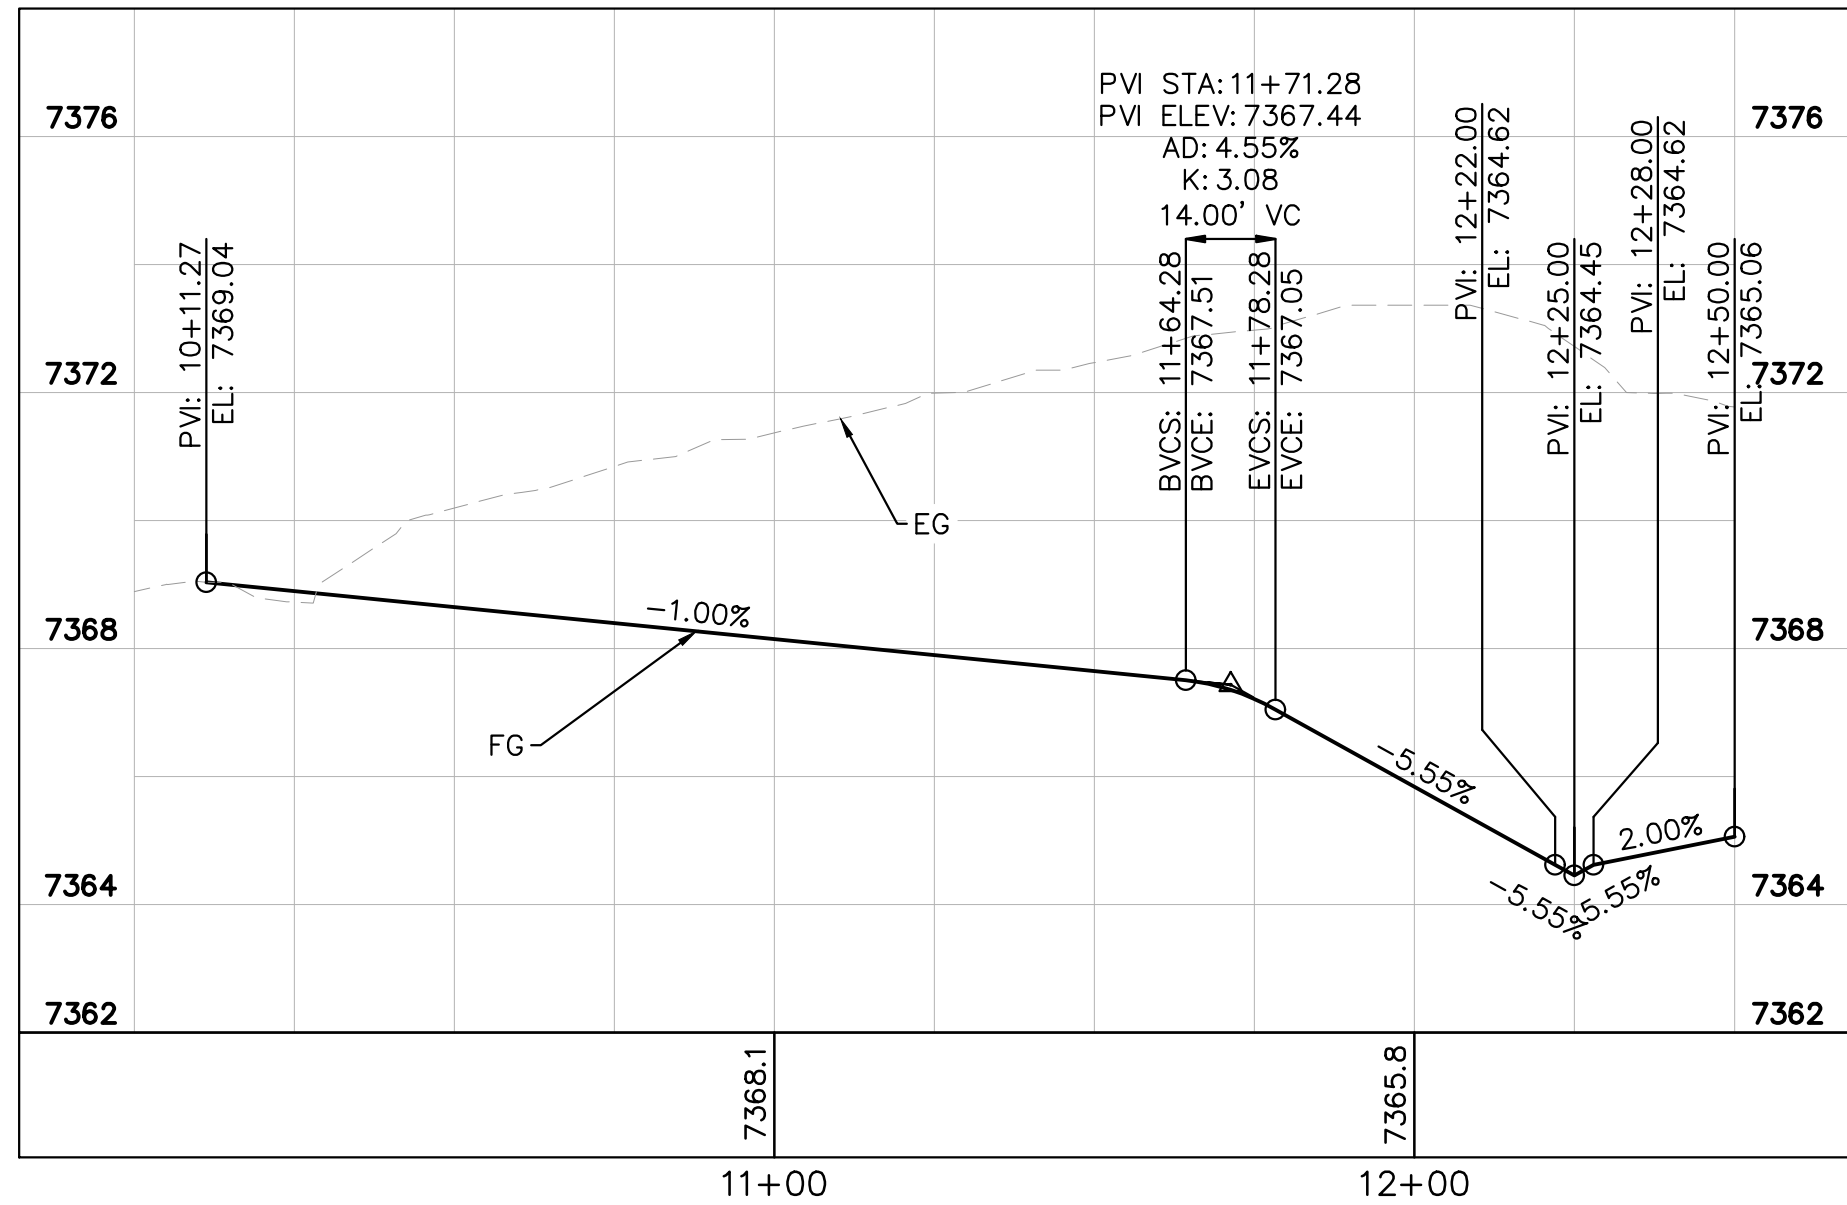


DRIVEWAY 7 PROFILE

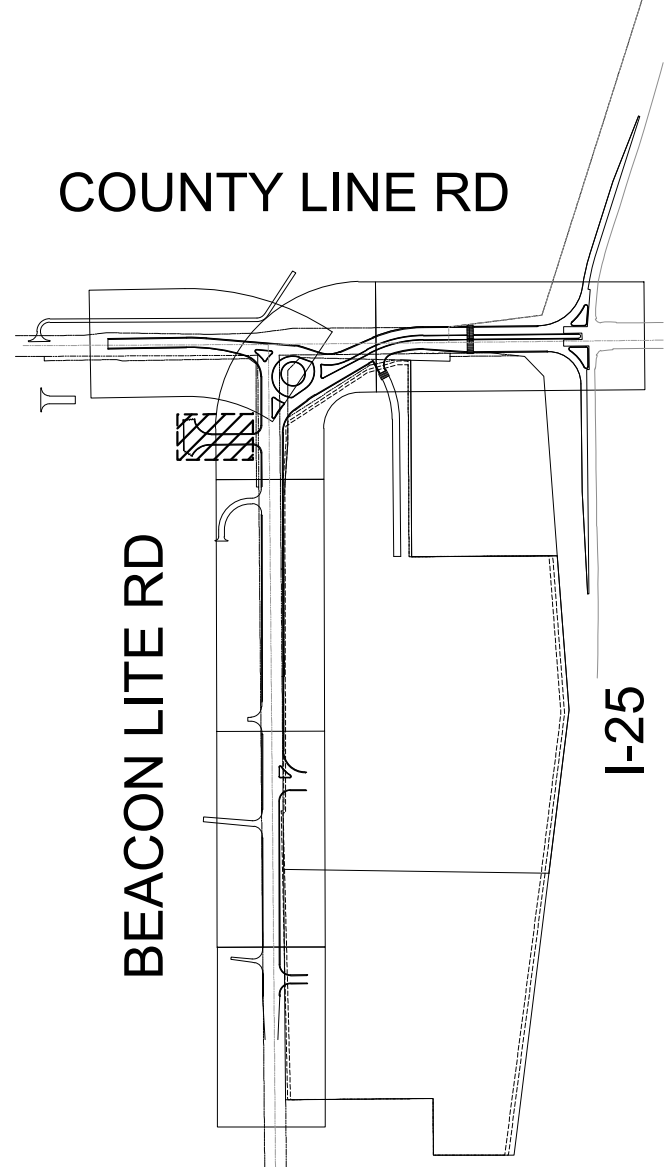

LEGEND:

- GRADING LIMIT
- CROWN TRANSITION LINE
- ONSITE HATCH
- PROPOSED ASPHALT (COUNTY LINE ROAD)
- PROPOSED ASPHALT (BEACON LITE ROAD)
- PROPOSED ASPHALT (DRIVEWAYS)
- PROPOSED ABC (ACCESS ROAD)
- PROPOSED CONCRETE PAVEMENT (TRUCK APRON)
- PROPOSED SOD
- PROPOSED CONCRETE MEDIAN

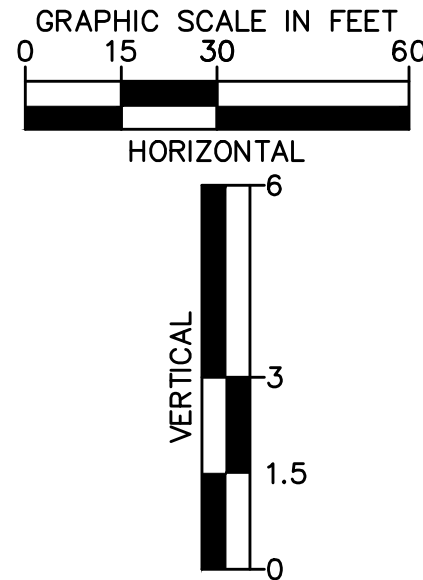

Print Date: 5/19/26

Drawing File Name: epc-06.5_driveway plan and profiles.dwg

Kimley»Horn

KIMLEY-HORN AND ASSOCIATES, INC.
6200 SOUTH SYRACUSE WAY
SUITE 300
GREENWOOD VILLAGE, COLORADO 80111
(303) 228-2300

(R-X)
(R-X)
(R-X)
(R-X)

Sheet Revisions

Date:	Comments:	Init.



EL PASO COUNTY
DEPARTMENT OF PUBLIC WORKS
3275 AKERS DRIVE
COLORADO SPRINGS, CO
80922

FOR REVIEW ONLY
NOT FOR
CONSTRUCTION
Kimley»Horn
Kimley-Horn and Associates, Inc.

60% PLANS

No Revisions:

Revised:

Void:

EL PASO COUNTY TRAVEL CENTER

PREPARED FOR
BUC-EE'S, LTD.
ROADWAY DETAIL SHEETS

Designer: APW

Detailer: DJC

Checked By: MPF

Structure

Numbers

Subset Sheet:


5 of 9

Project No./Code


KH 196094002

Sheet Number 35

This document, together with the concepts and designs presented herein, is an instrument of service, and shall be without liability to Kimley-Horn and Associates, Inc. 


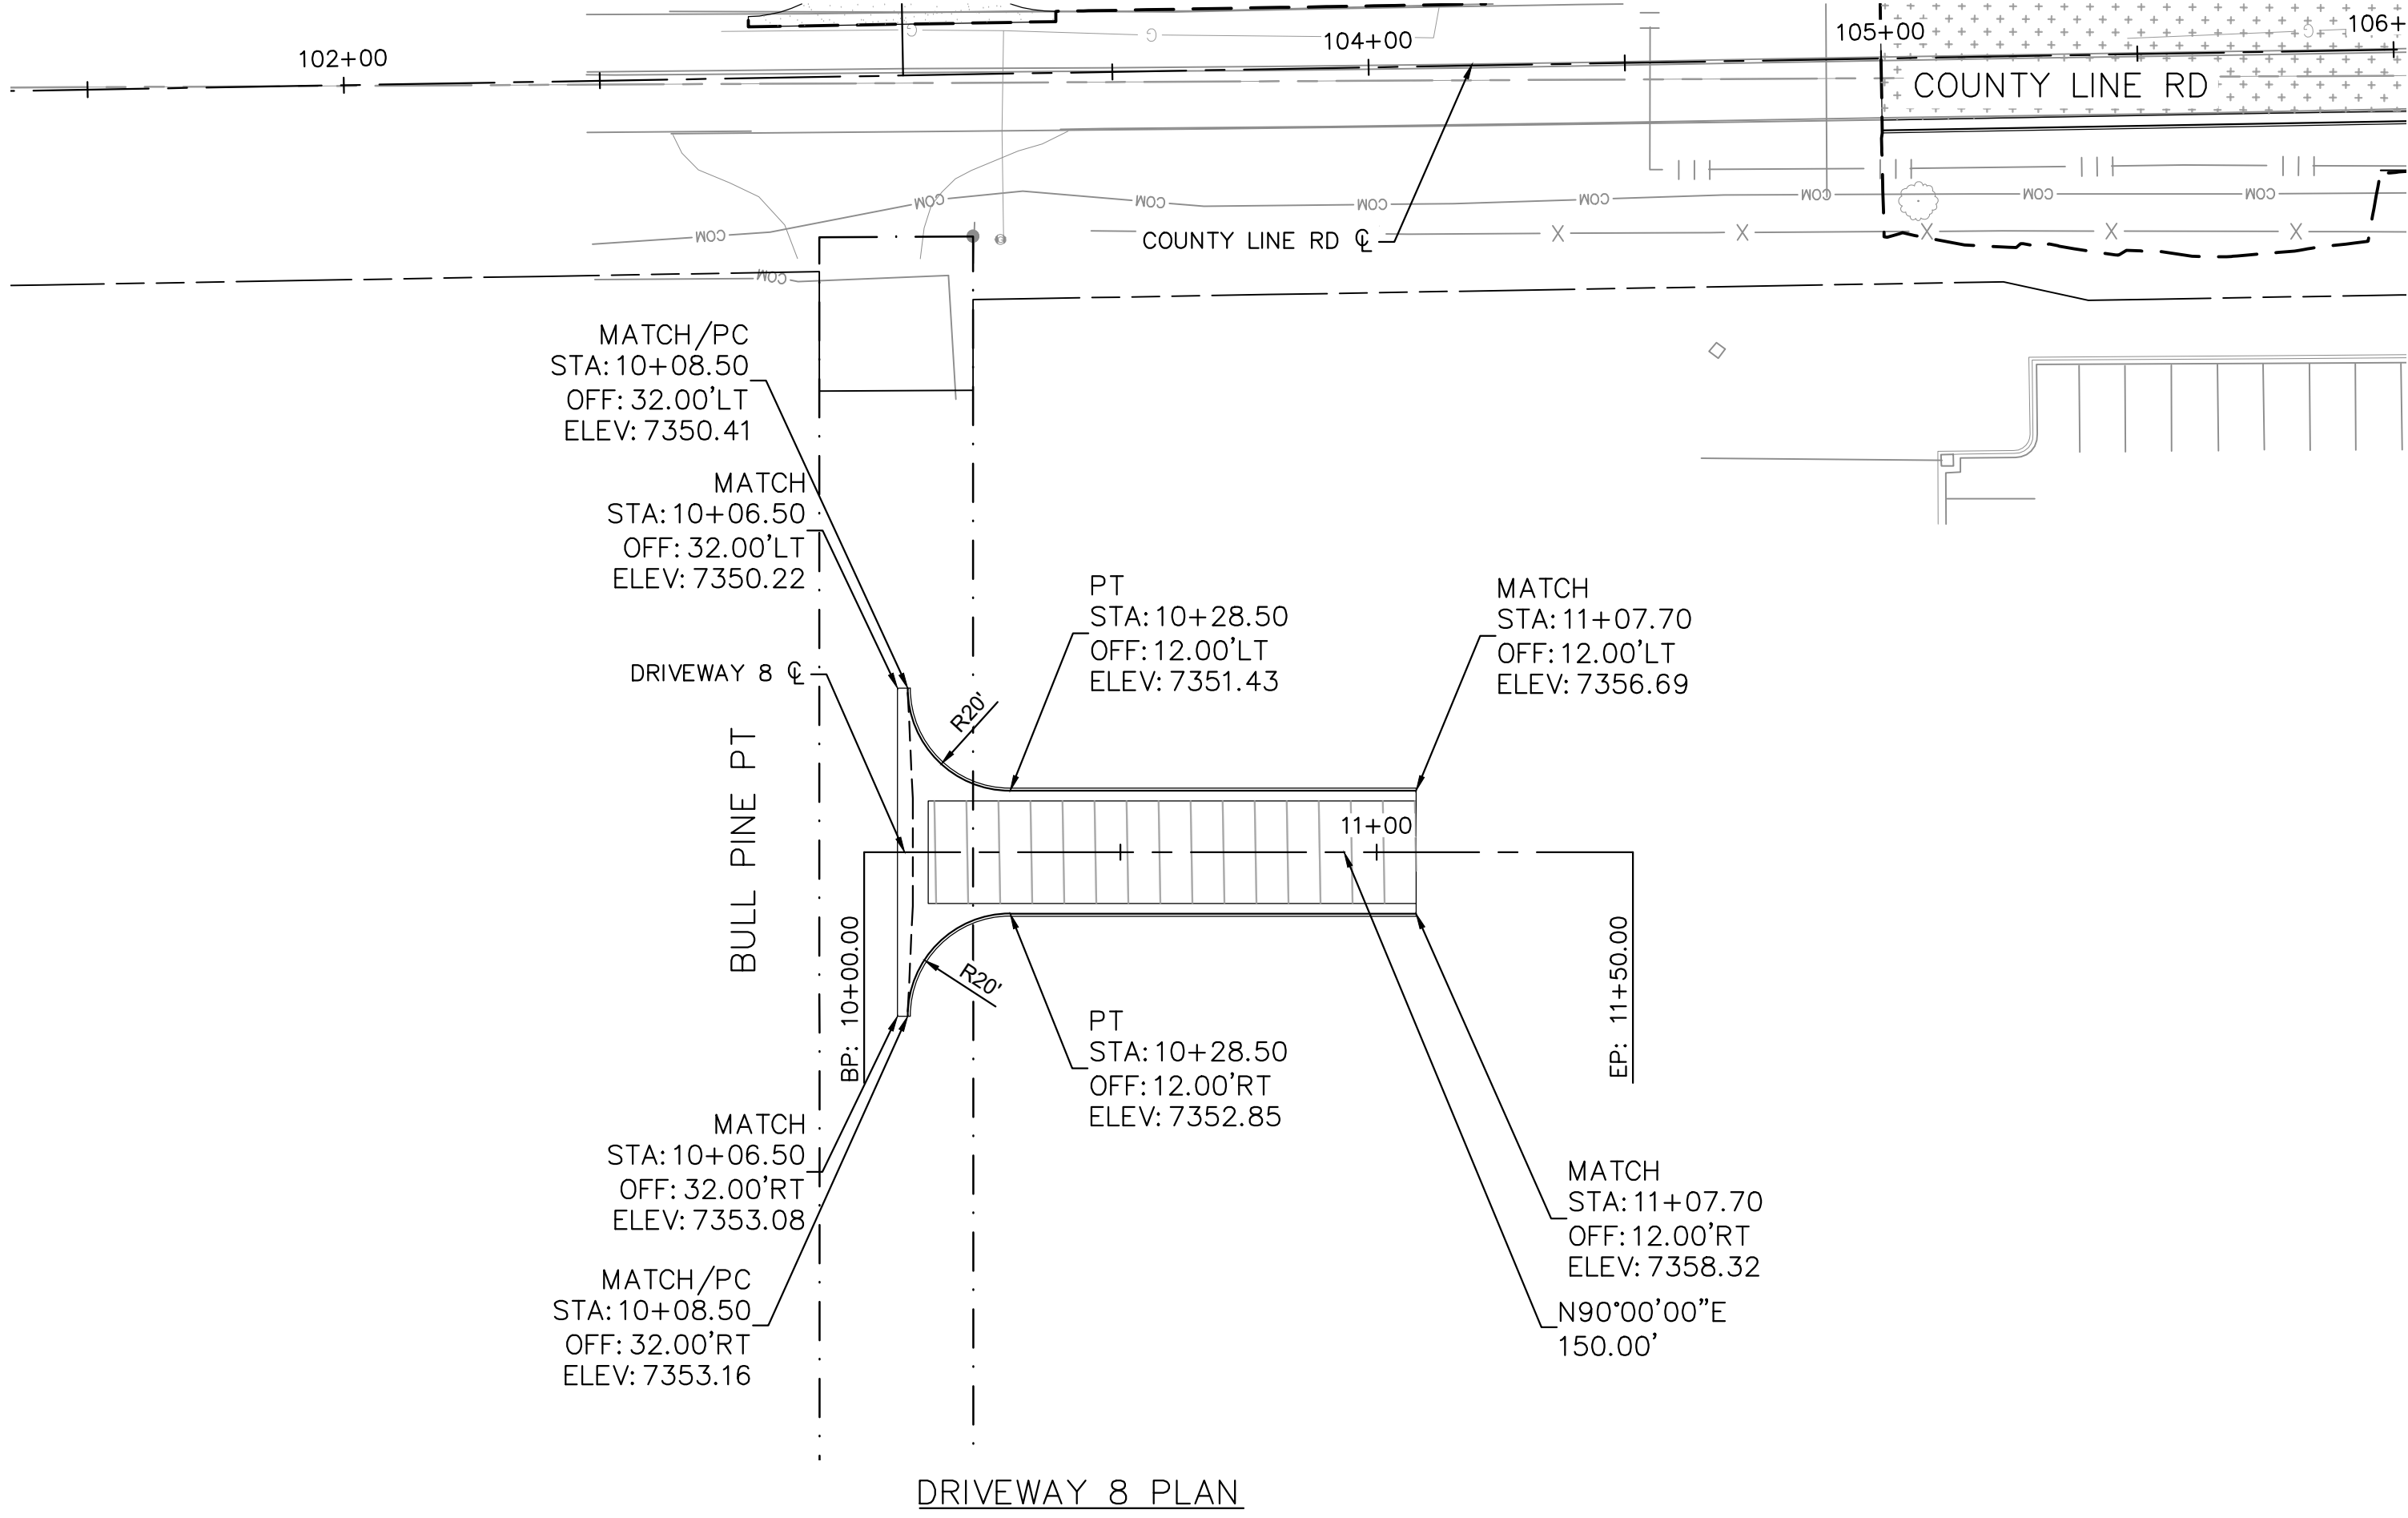


DRIVEWAY 8 PLAN

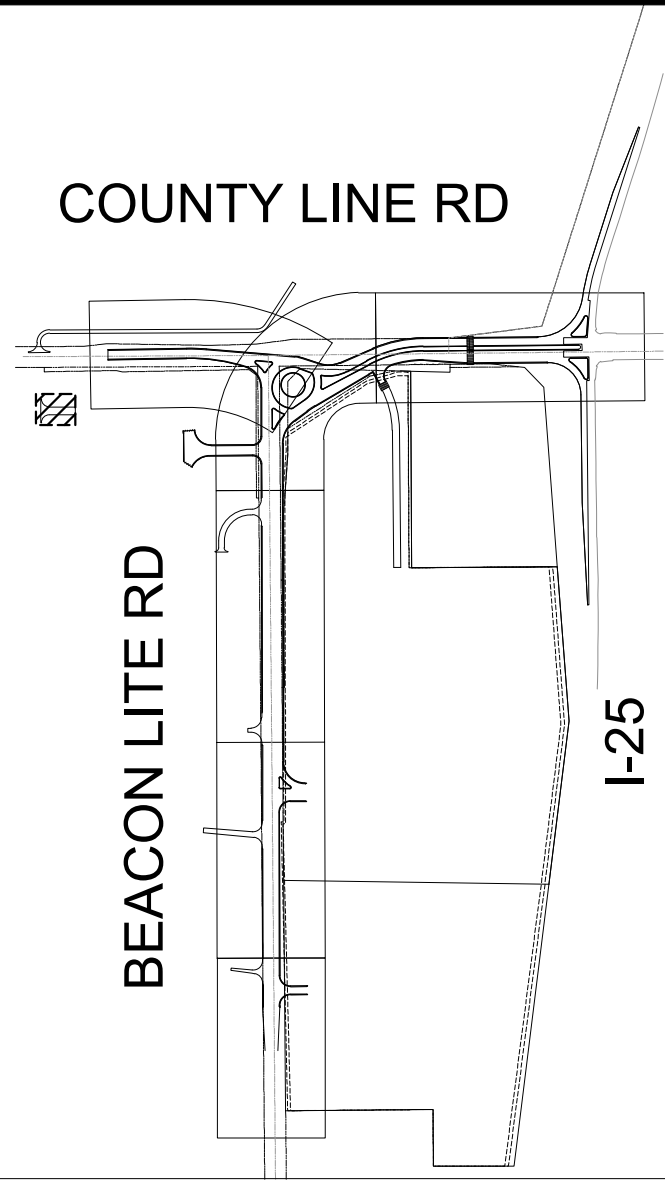


LEGEND:

- GRADING LIMIT
- CROWN TRANSITION LINE
- ONSITE HATCH
- PROPOSED ASPHALT (COUNTY LINE ROAD)
- PROPOSED ASPHALT (BEACON LITE ROAD)
- PROPOSED ASPHALT (DRIVEWAYS)
- PROPOSED ABC (ACCESS ROAD)
- PROPOSED CONCRETE PAVEMENT (TRUCK APRON)
- PROPOSED SOD
- PROPOSED CONCRETE MEDIAN

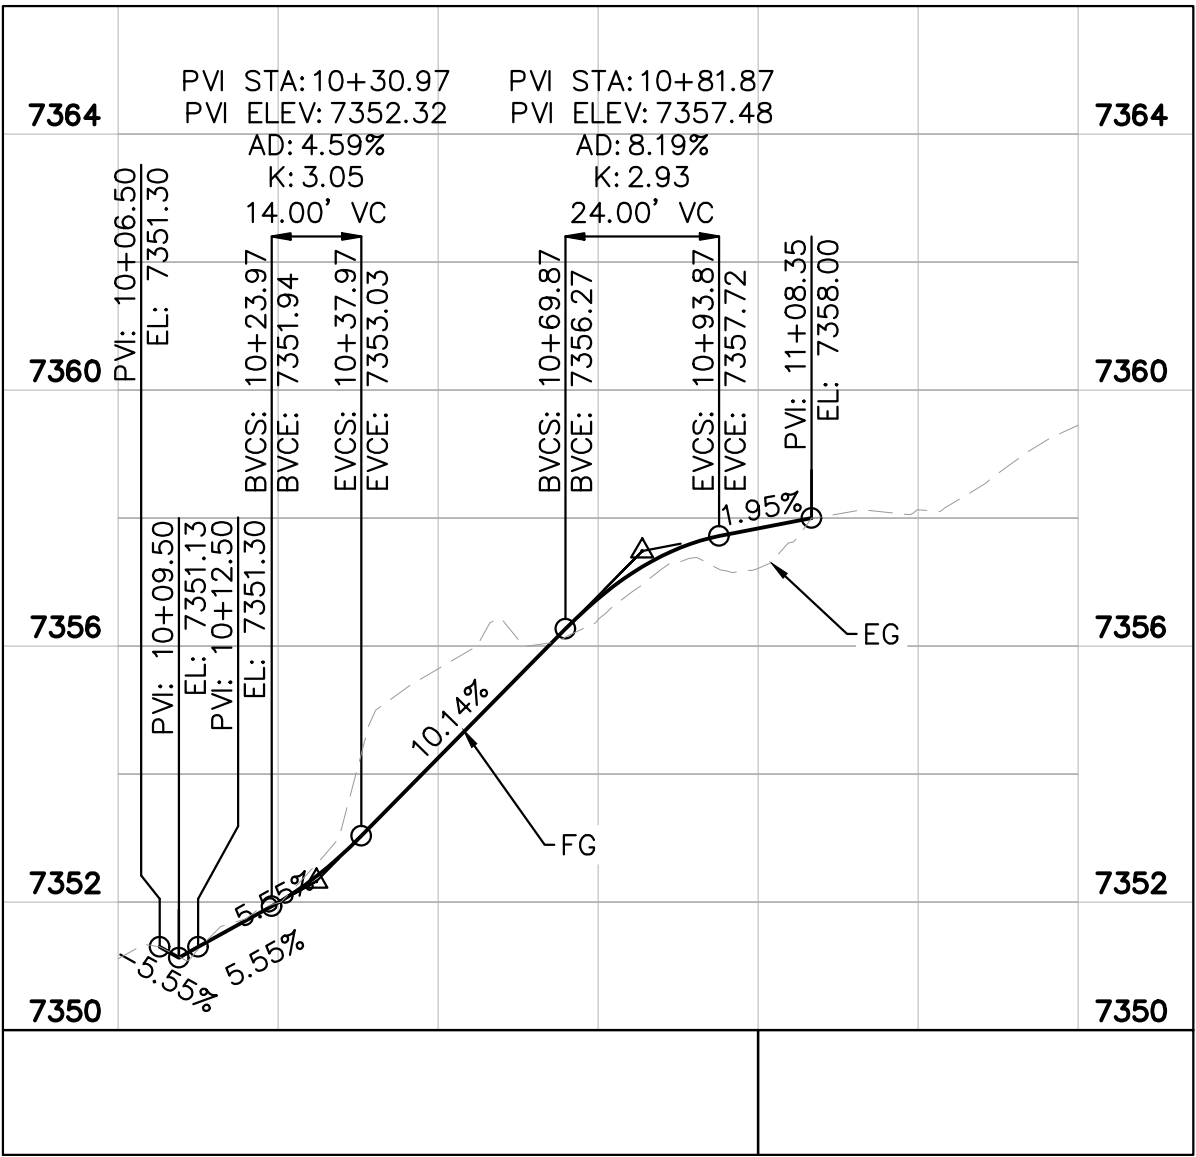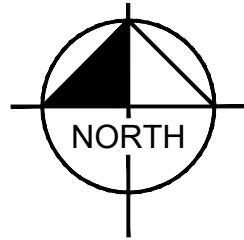





DRIVEWAY 8 PROFILE


NOTE:
THIS DRIVEWAY PROFILE IS BASED ON AVAILABLE GIS SURFACE DATA. THE CONTRACTOR SHALL FIELD VERIFY EXISTING CONDITIONS PRIOR TO CONSTRUCTION. IF ACTUAL SITE CONDITIONS DIFFER SIGNIFICANTLY FROM THOSE SHOWN, OR IF THE INTENDED VERTICAL GEOMETRY CANNOT BE ACHIEVED, THE CONTRACTOR SHALL NOTIFY THE ENGINEER FOR FURTHER DIRECTION.



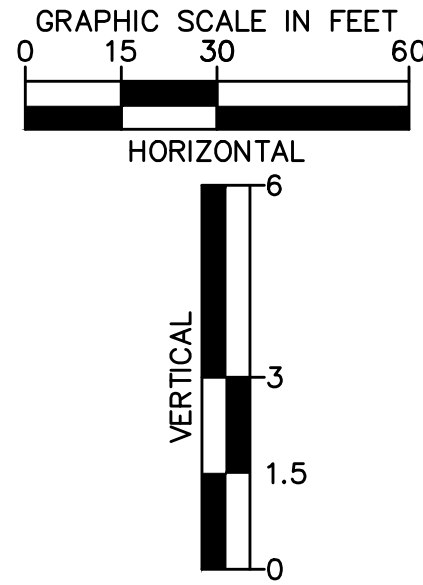


Print Date: 5/19/26	Kimley»Horn KIMLEY-HORN AND ASSOCIATES, INC. 6200 SOUTH SYRACUSE WAY SUITE 300 GREENWOOD VILLAGE, COLORADO 80111 (303) 228-2300	Sheet Revisions			 EL PASO COUNTY DEPARTMENT OF PUBLIC WORKS 3275 AKERS DRIVE COLORADO SPRINGS, CO 80922	FOR REVIEW ONLY NOT FOR CONSTRUCTION Kimley»Horn Kimley-Horn and Associates, Inc.	60% PLANS		EL PASO COUNTY TRAVEL CENTER		Project No./Code
Drawing File Name: epc-06.5_driveway plan and profiles.dwg		Date:	Comments:	Init.			No Revisions:	PREPARED FOR BUC-EE'S, LTD. ROADWAY DETAIL SHEETS			
							Revised:	Designer: APW	Structure	KH 196094002	
							Void:	Detailer: DJC	Numbers		
								Checked By: MPF	Subset Sheet: 6 of 9		




NOTE:
THIS DRIVEWAY PROFILE IS BASED ON AVAILABLE GIS
SURFACE DATA. THE CONTRACTOR SHALL FIELD VERIFY
EXISTING CONDITIONS PRIOR TO CONSTRUCTION. IF
ACTUAL SITE CONDITIONS DIFFER SIGNIFICANTLY FROM
THOSE SHOWN, OR IF THE INTENDED VERTICAL
GEOMETRY CANNOT BE ACHIEVED, THE CONTRACTOR
SHALL NOTIFY THE ENGINEER FOR FURTHER DIRECTION.

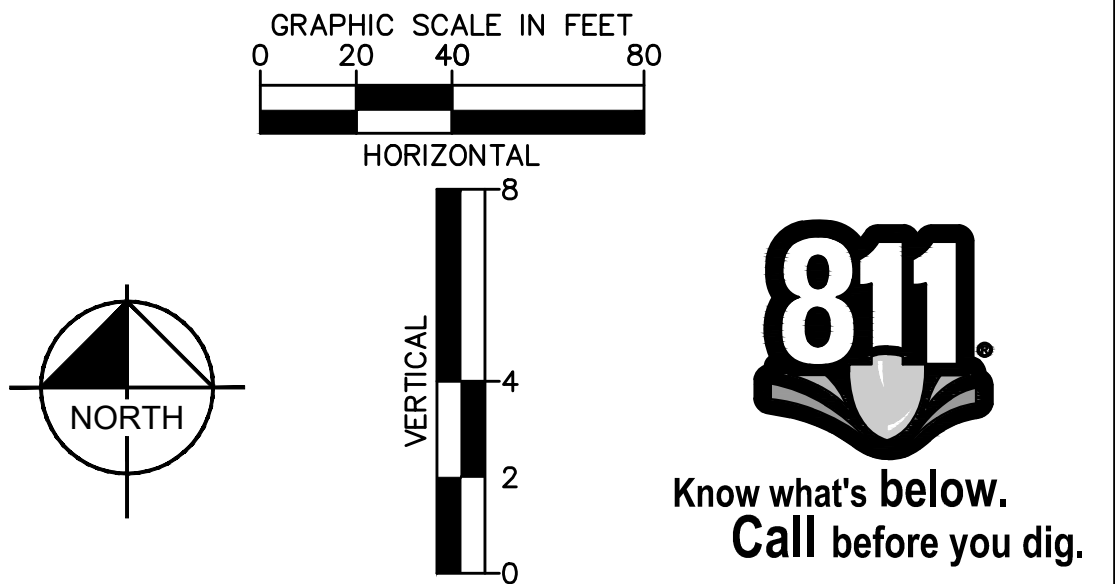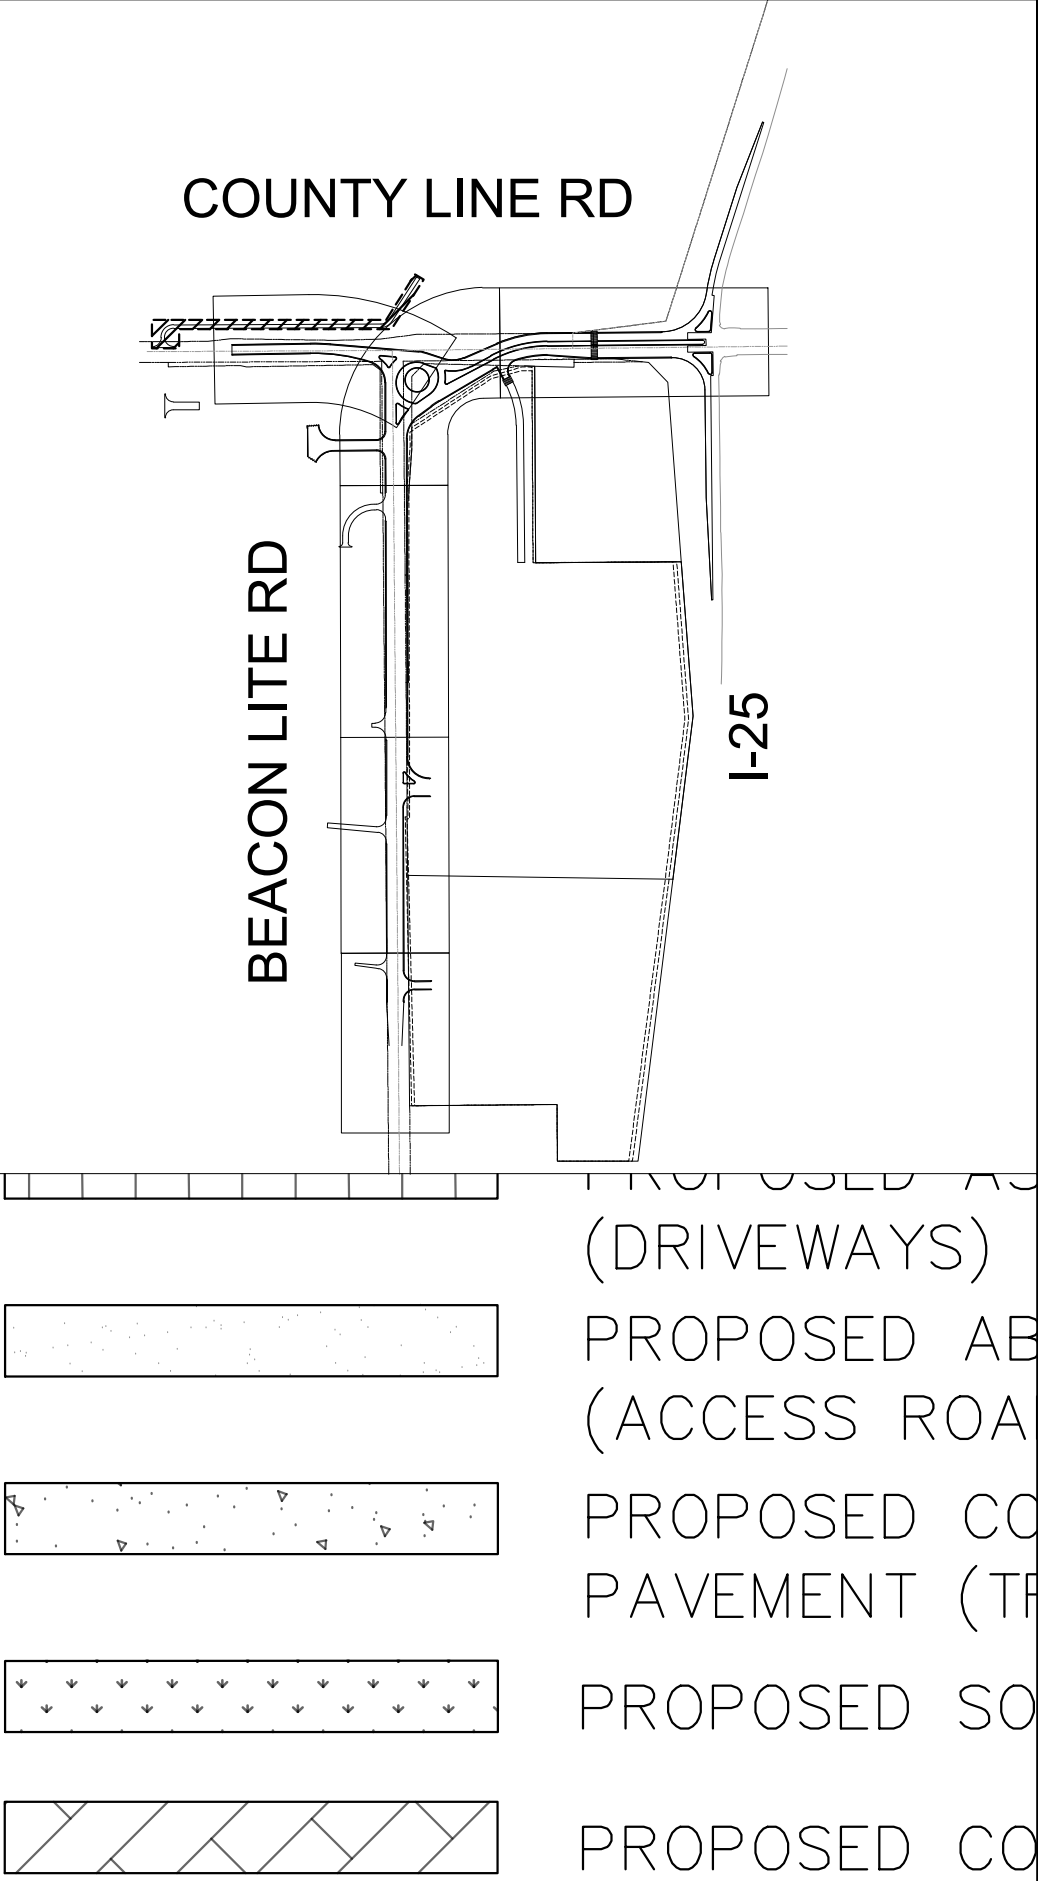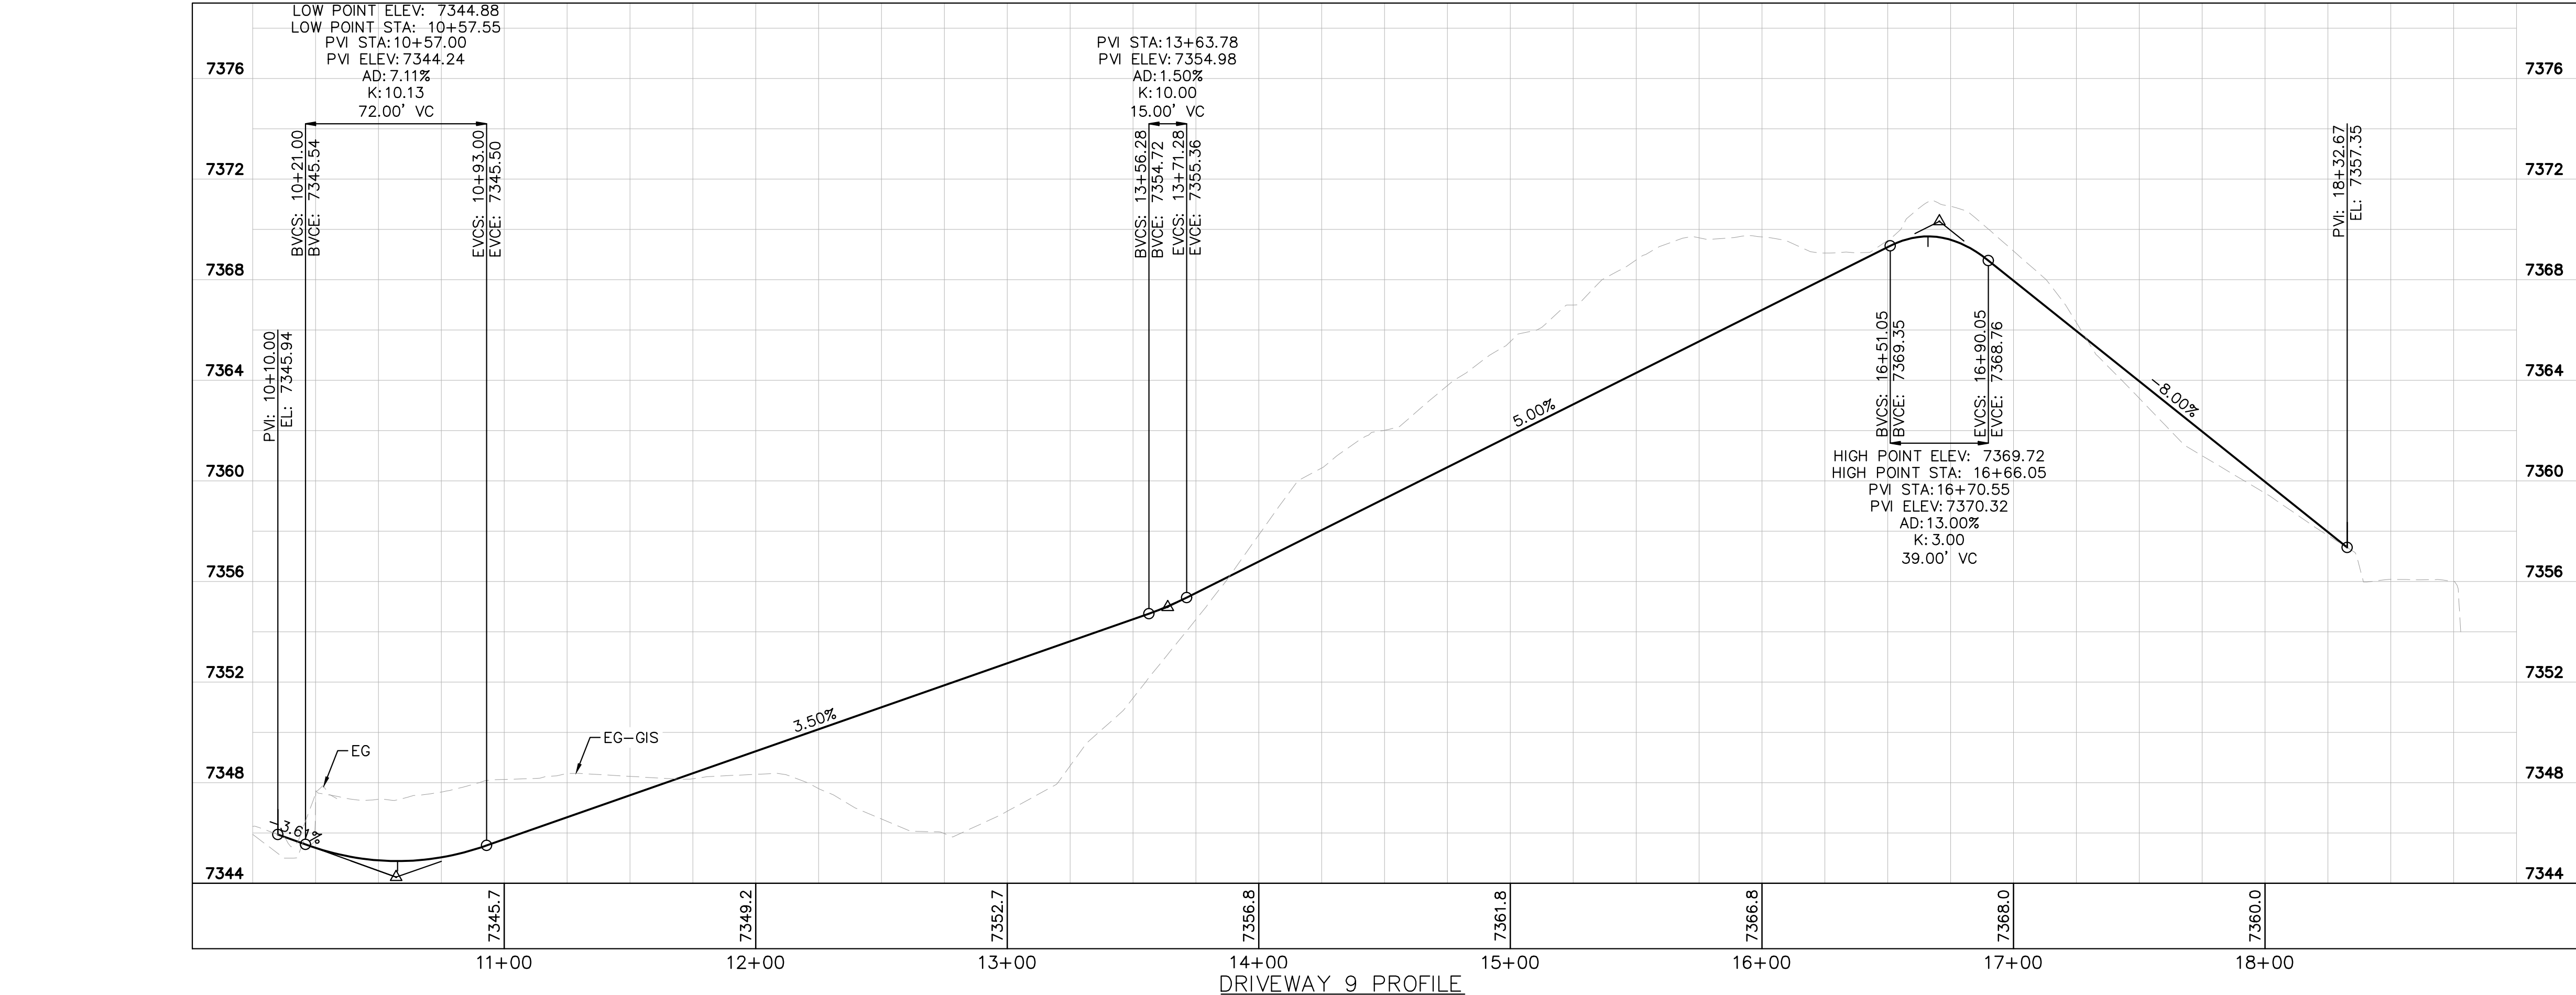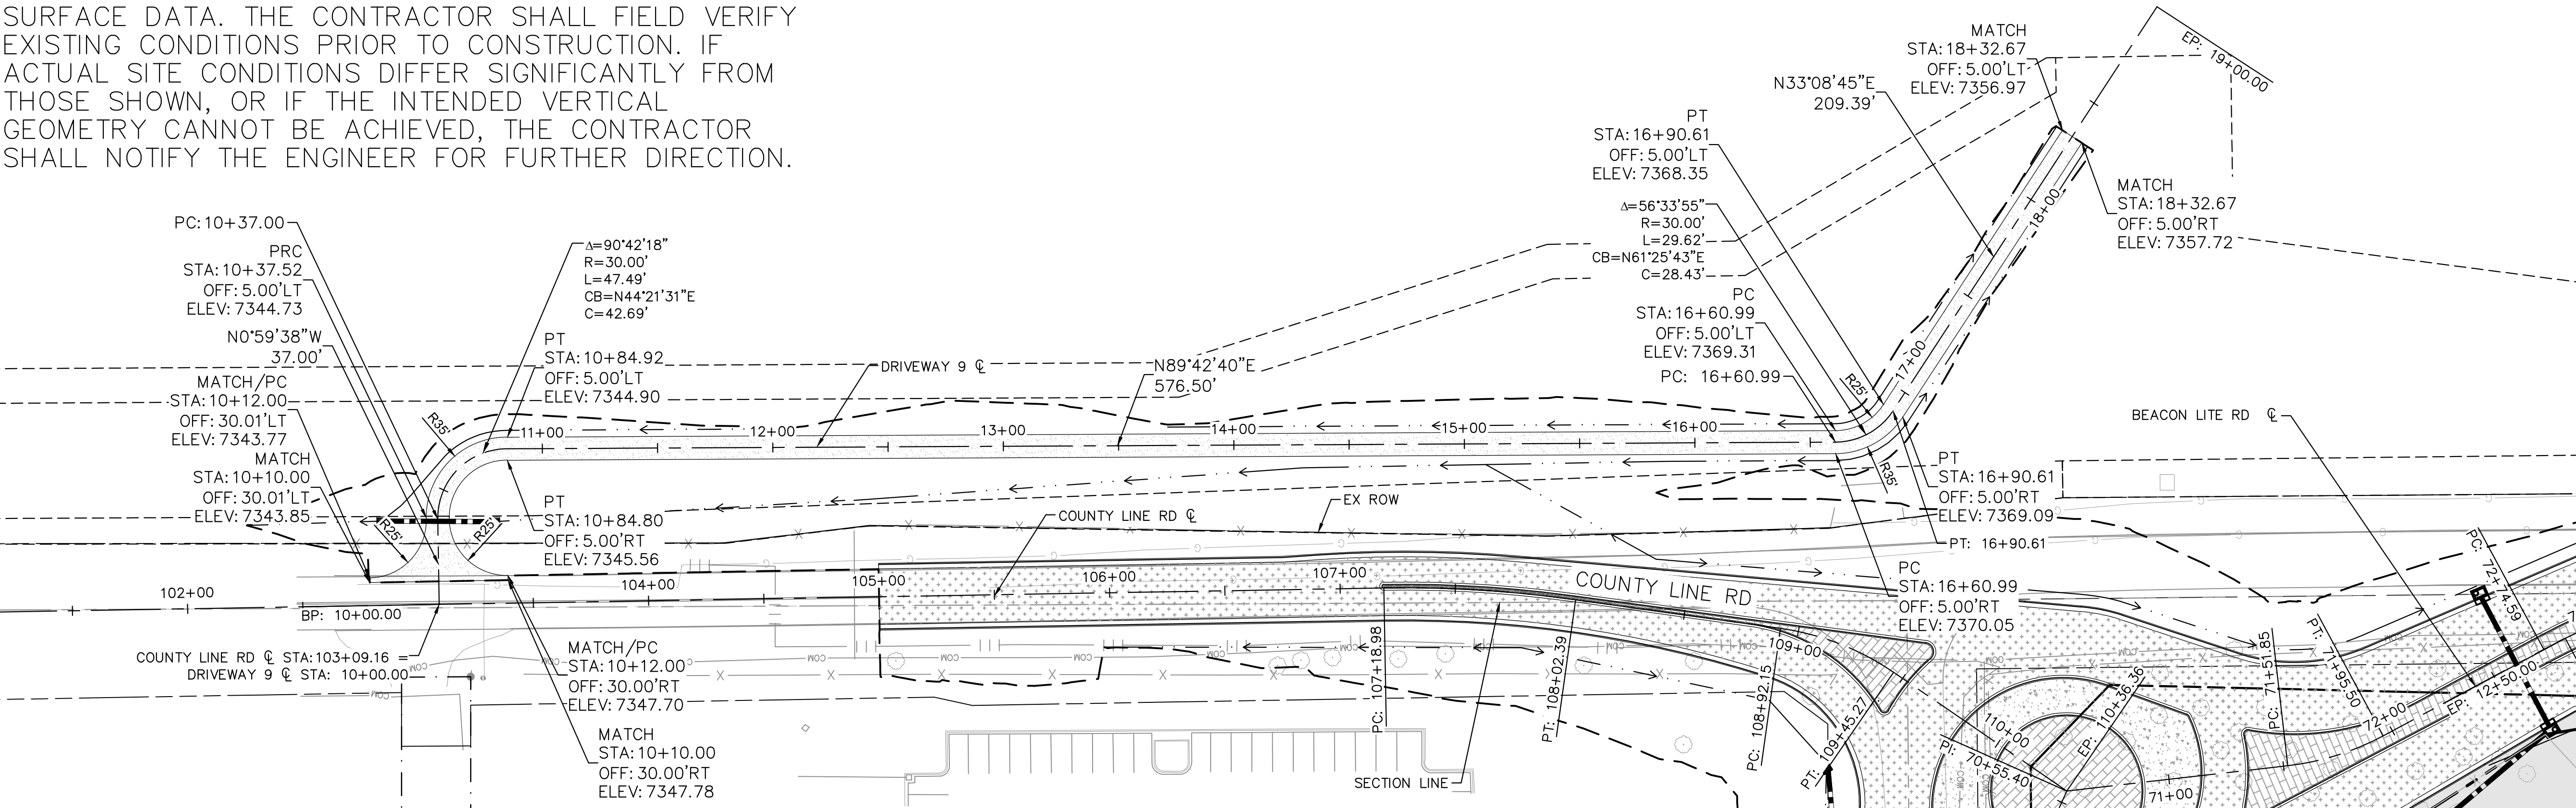


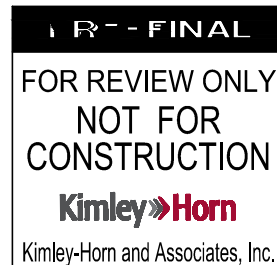Print Date: 5/19/26		Sheet Revisions				EL PASO COUNTY DEPARTMENT OF PUBLIC WORKS 3275 AKERS DRIVE COLORADO SPRINGS, CO 80922		60% PLANS		EL PASO COUNTY TRAVEL CENTER			Project No./Code
Drawing File Name: epc-06.5_driveway plan and profiles.dwg		No Revisions:						PREPARED FOR BUC-EE'S, LTD. ROADWAY DETAIL SHEETS					
 KIMLEY-HORN AND ASSOCIATES, INC. 6200 SOUTH SYRACUSE WAY SUITE 300 GREENWOOD VILLAGE, COLORADO 80111 (303) 228-2300	(R-X)	Date:	Comments:	Init.				Revised:	Designer: APW	Structure	KH 196094002		
	(R-X)							Void:	Detailer: DJC	Numbers			
		(R-X)								Checked By: MPF	Subset Sheet: 7 of 9	Sheet Number 37	

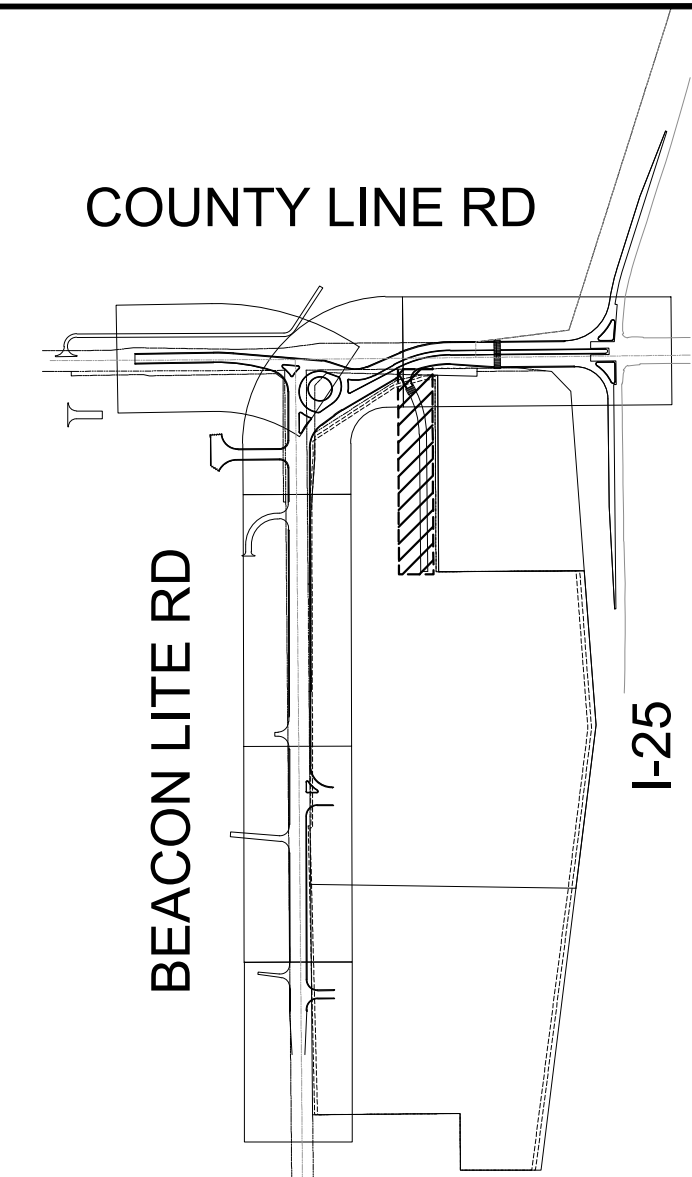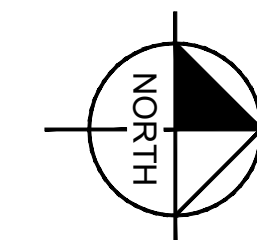 


LEGEND:

   - | | |
|---|---|
|  | GRADING LIMIT |
|  | CROWN TRANSITION LINE |
|  | ONSITE HATCH |
|  | PROPOSED ASPHALT
(COUNTY LINE ROAD) |
|  | PROPOSED ASPHALT
(BEACON LITE ROAD) |
|  | PROPOSED ASPHALT
(DRIVEWAYS) |
|  | PROPOSED ABC
(ACCESS ROAD) |
|  | PROPOSED CONCRETE
PAVEMENT (TRUCK APRON) |
|  | PROPOSED SOD |
|  | PROPOSED CONCRETE MEDIAN |

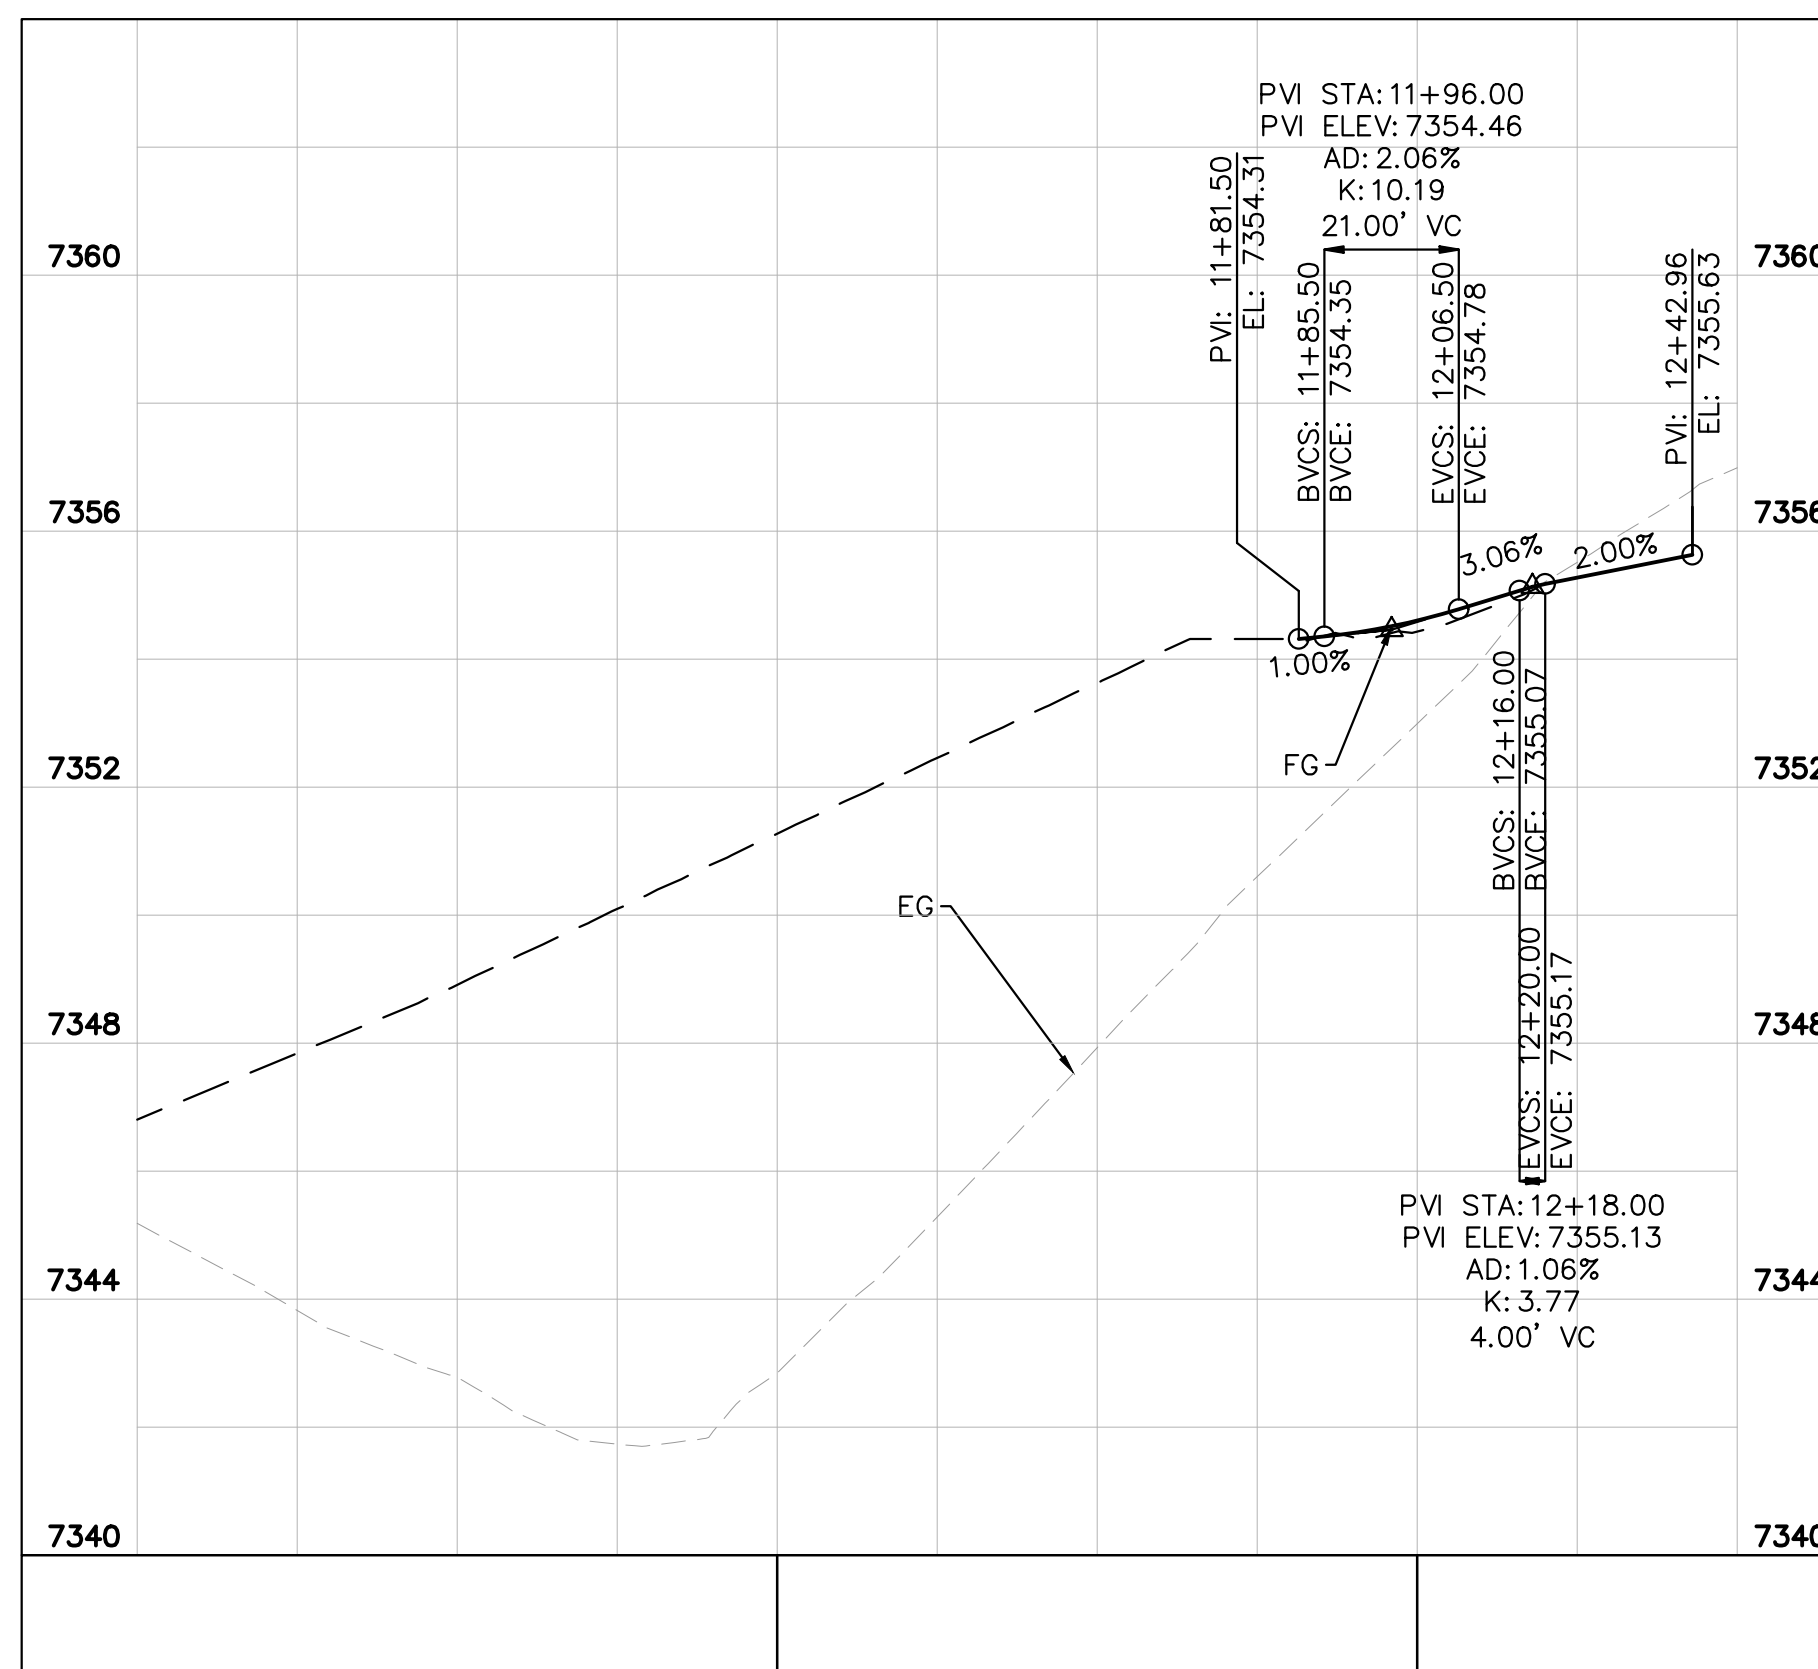

DRIVEWAY 10 PROFILE

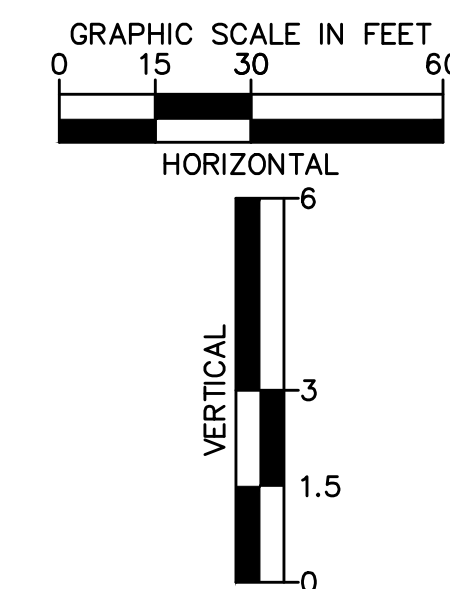

Know what's below.
Call before you dig

Print Date: 5/19/26

Drawing File Name: epc-06.5_driveway plan and profiles.dwg

Kimley»»Horn

KIMLEY-HORN AND ASSOCIATES, INC.
6200 SOUTH SYRACUSE WAY
SUITE 300
GREENWOOD VILLAGE, COLORADO 80111
(303) 228-2300

R-X

R-X

R-X

R-X

Sheet Revisions

Date:	Comments:	Init.



EL PASO COUNTY
DEPARTMENT OF PUBLIC WORKS
3275 AKERS DRIVE
COLORADO SPRINGS, CO
80922

FOR REVIEW ONLY
NOT FOR
CONSTRUCTION

KimleyHorn
Kimley-Horn and Associates, Inc.

60% PLANS

No Revisions:
Revised:
Void:

EL PASO COUNTY TRAVEL CENTER
PREPARED FOR

PREPARED FOR
BUC-EE'S, LTD.

ROADWAY DETAIL SHEETS

Designer:	APW
Detailer:	DJC
Checked By:	MPF

Structure
Numbers

Subset Sheet: 8 of 9


Project No./Code

KH 196094002

Sheet Number 38

This document, together with the concepts and designs presented herein, is an instrument of service, is intended only for the specific purpose and client for which it was prepared. Reuse of and improper reliance on this document without written authorization and adaptation by Kimley-Horn and Associates, Inc. shall be without liability to Kimley-Horn and Associates, Inc.

NOTE:
STATIONS AND OFFSETS ARE REFERENCED
TO THE DRIVEWAY 4 CENTERLINE (CL),
UNLESS NOTED OTHERWISE.

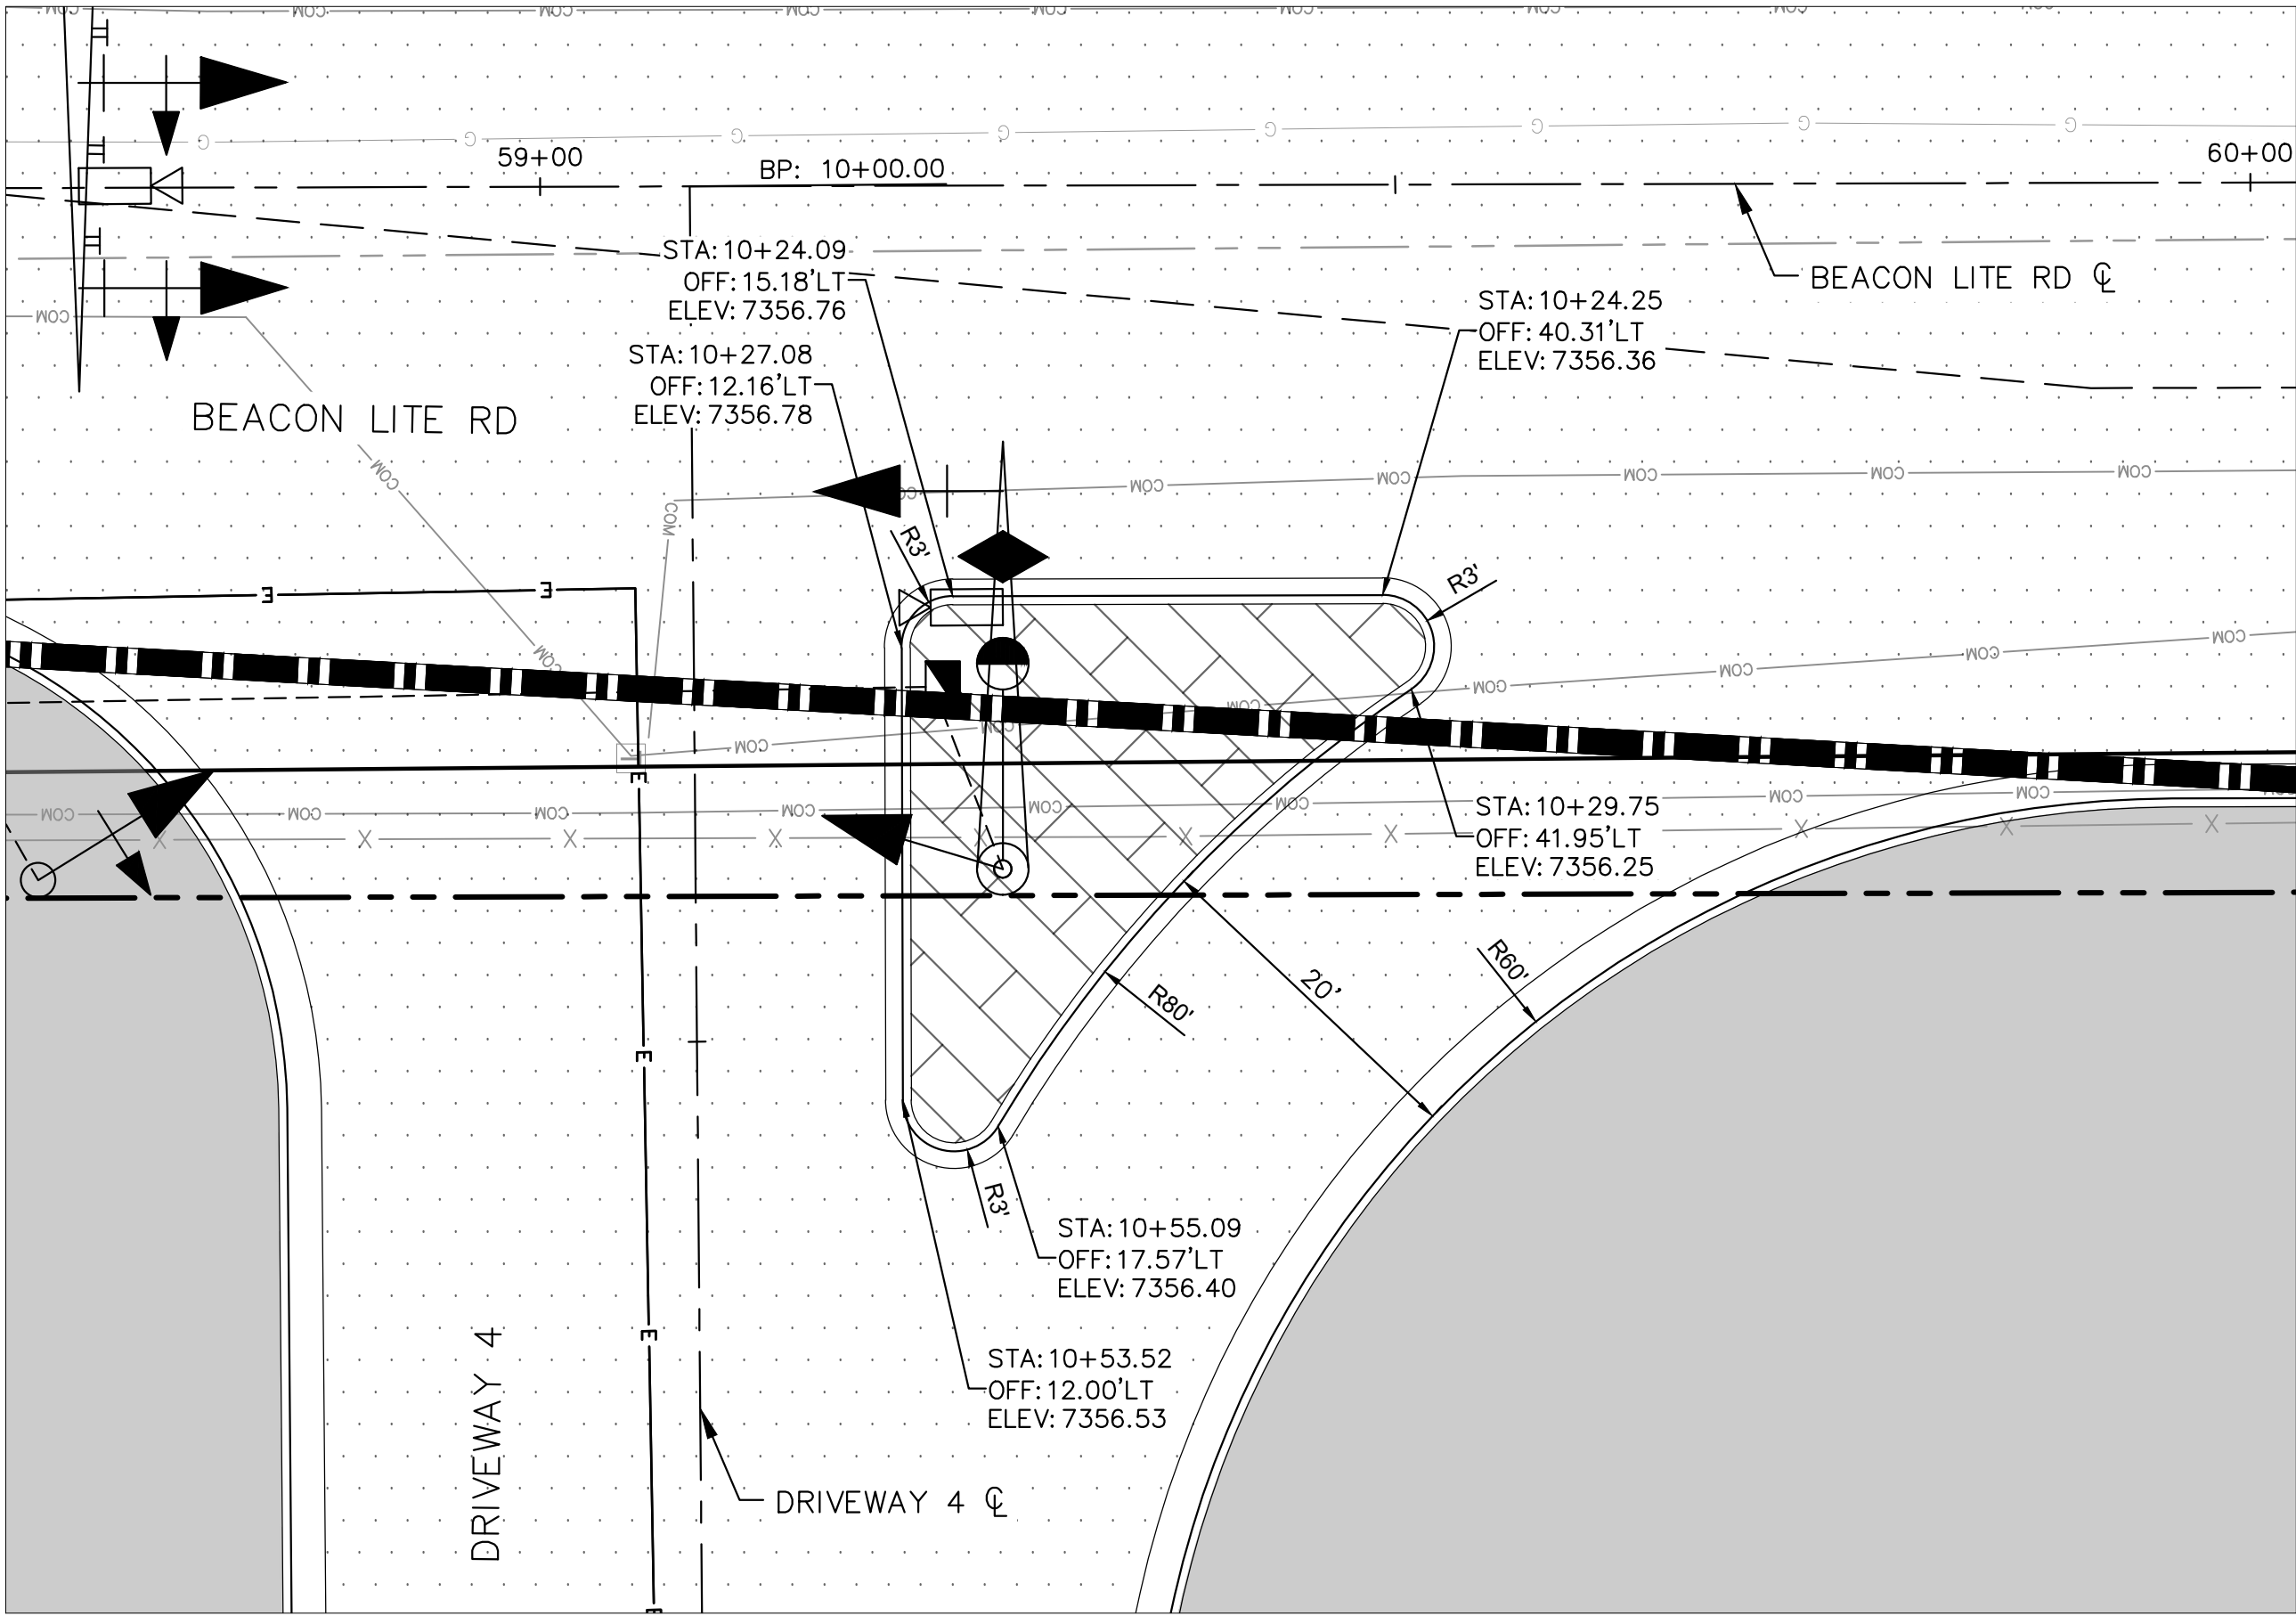

DRIVEWAY 4 – MEDIAN DETAIL


COUNTY LINE RD

BEACON LITE RD

I-25

LEGEND:

- GRADING LIMIT
- CROWN TRANSITION LINE
- ONSITE HATCH
- PROPOSED ASPHALT (COUNTY LINE ROAD)
- PROPOSED ASPHALT (BEACON LITE ROAD)
- PROPOSED ASPHALT (DRIVEWAYS)
- PROPOSED ABC (ACCESS ROAD)
- PROPOSED CONCRETE PAVEMENT (TRUCK APRON)
- PROPOSED SOD
- PROPOSED CONCRETE MEDIAN

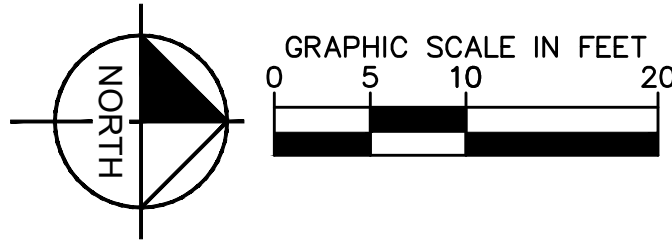

Print Date: 5/19/26

Drawing File Name: epc-06.8_median detail sheet.dwg

Kimley»Horn

KIMLEY-HORN AND ASSOCIATES, INC.
6200 SOUTH SYRACUSE WAY
SUITE 300
GREENWOOD VILLAGE, COLORADO 80111
(303) 228-2300

Sheet Revisions			
Date:	Comments:	Init.	
(R-X)			
(R-X)			
(R-X)			
(R-X)			





EL PASO COUNTY
DEPARTMENT OF PUBLIC WORKS
3275 AKERS DRIVE
COLORADO SPRINGS, CO
80922



60% PLANS		EL PASO COUNTY TRAVEL CENTER PREPARED FOR BUC-EE'S, LTD. ROADWAY DETAIL SHEETS		
No Revisions:				
Revised:	Designer: APW	Structure		
	Detailer: DJC	Numbers		
Void:	Checked By: MPF	Subset Sheet: 9 of 9		

This document, together with the concepts and design presented herein, is an instrument of service, is intended only for the specific purpose and client for which it was prepared. Reuse of and improper reliance on this document without written authorization and adaptation by Kimley-Horn and Associates, Inc. shall be without liability to Kimley-Horn and Associates, Inc.

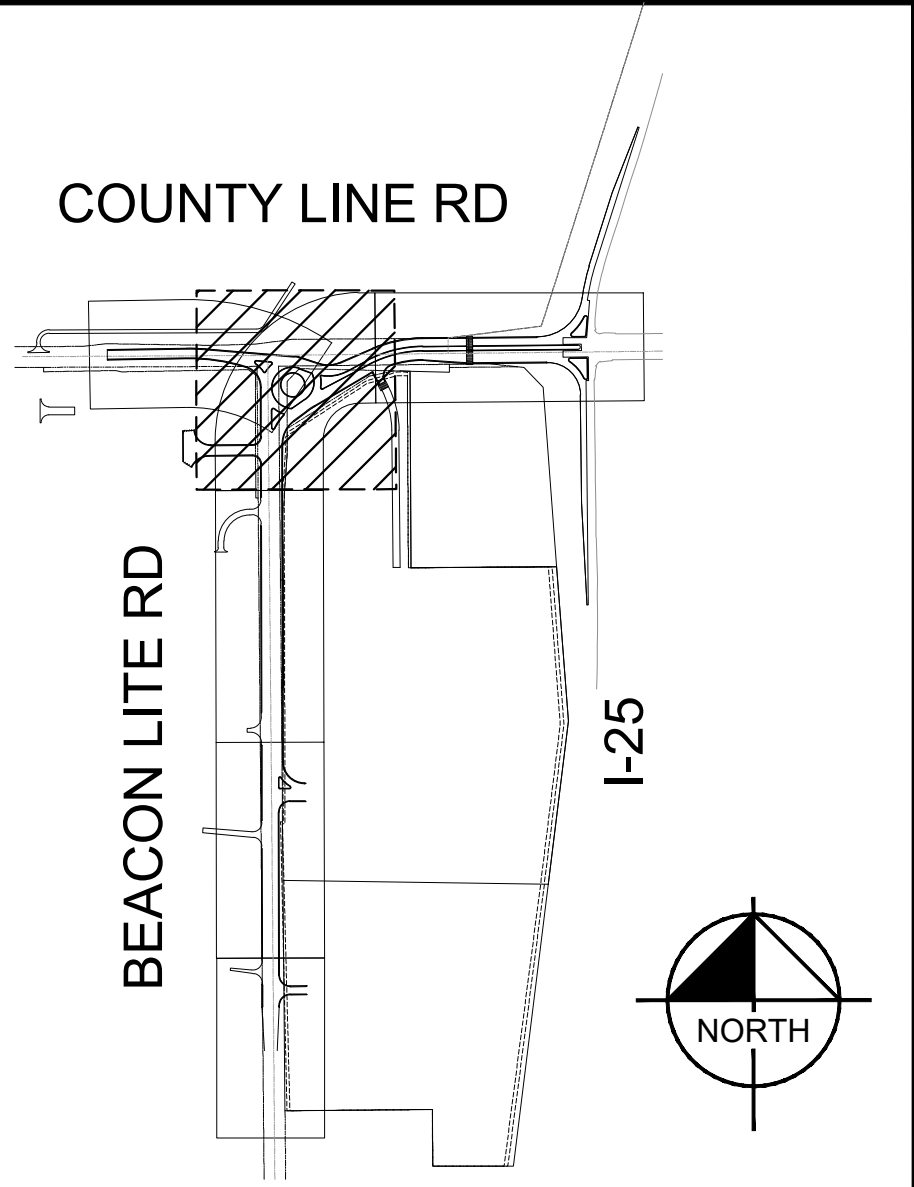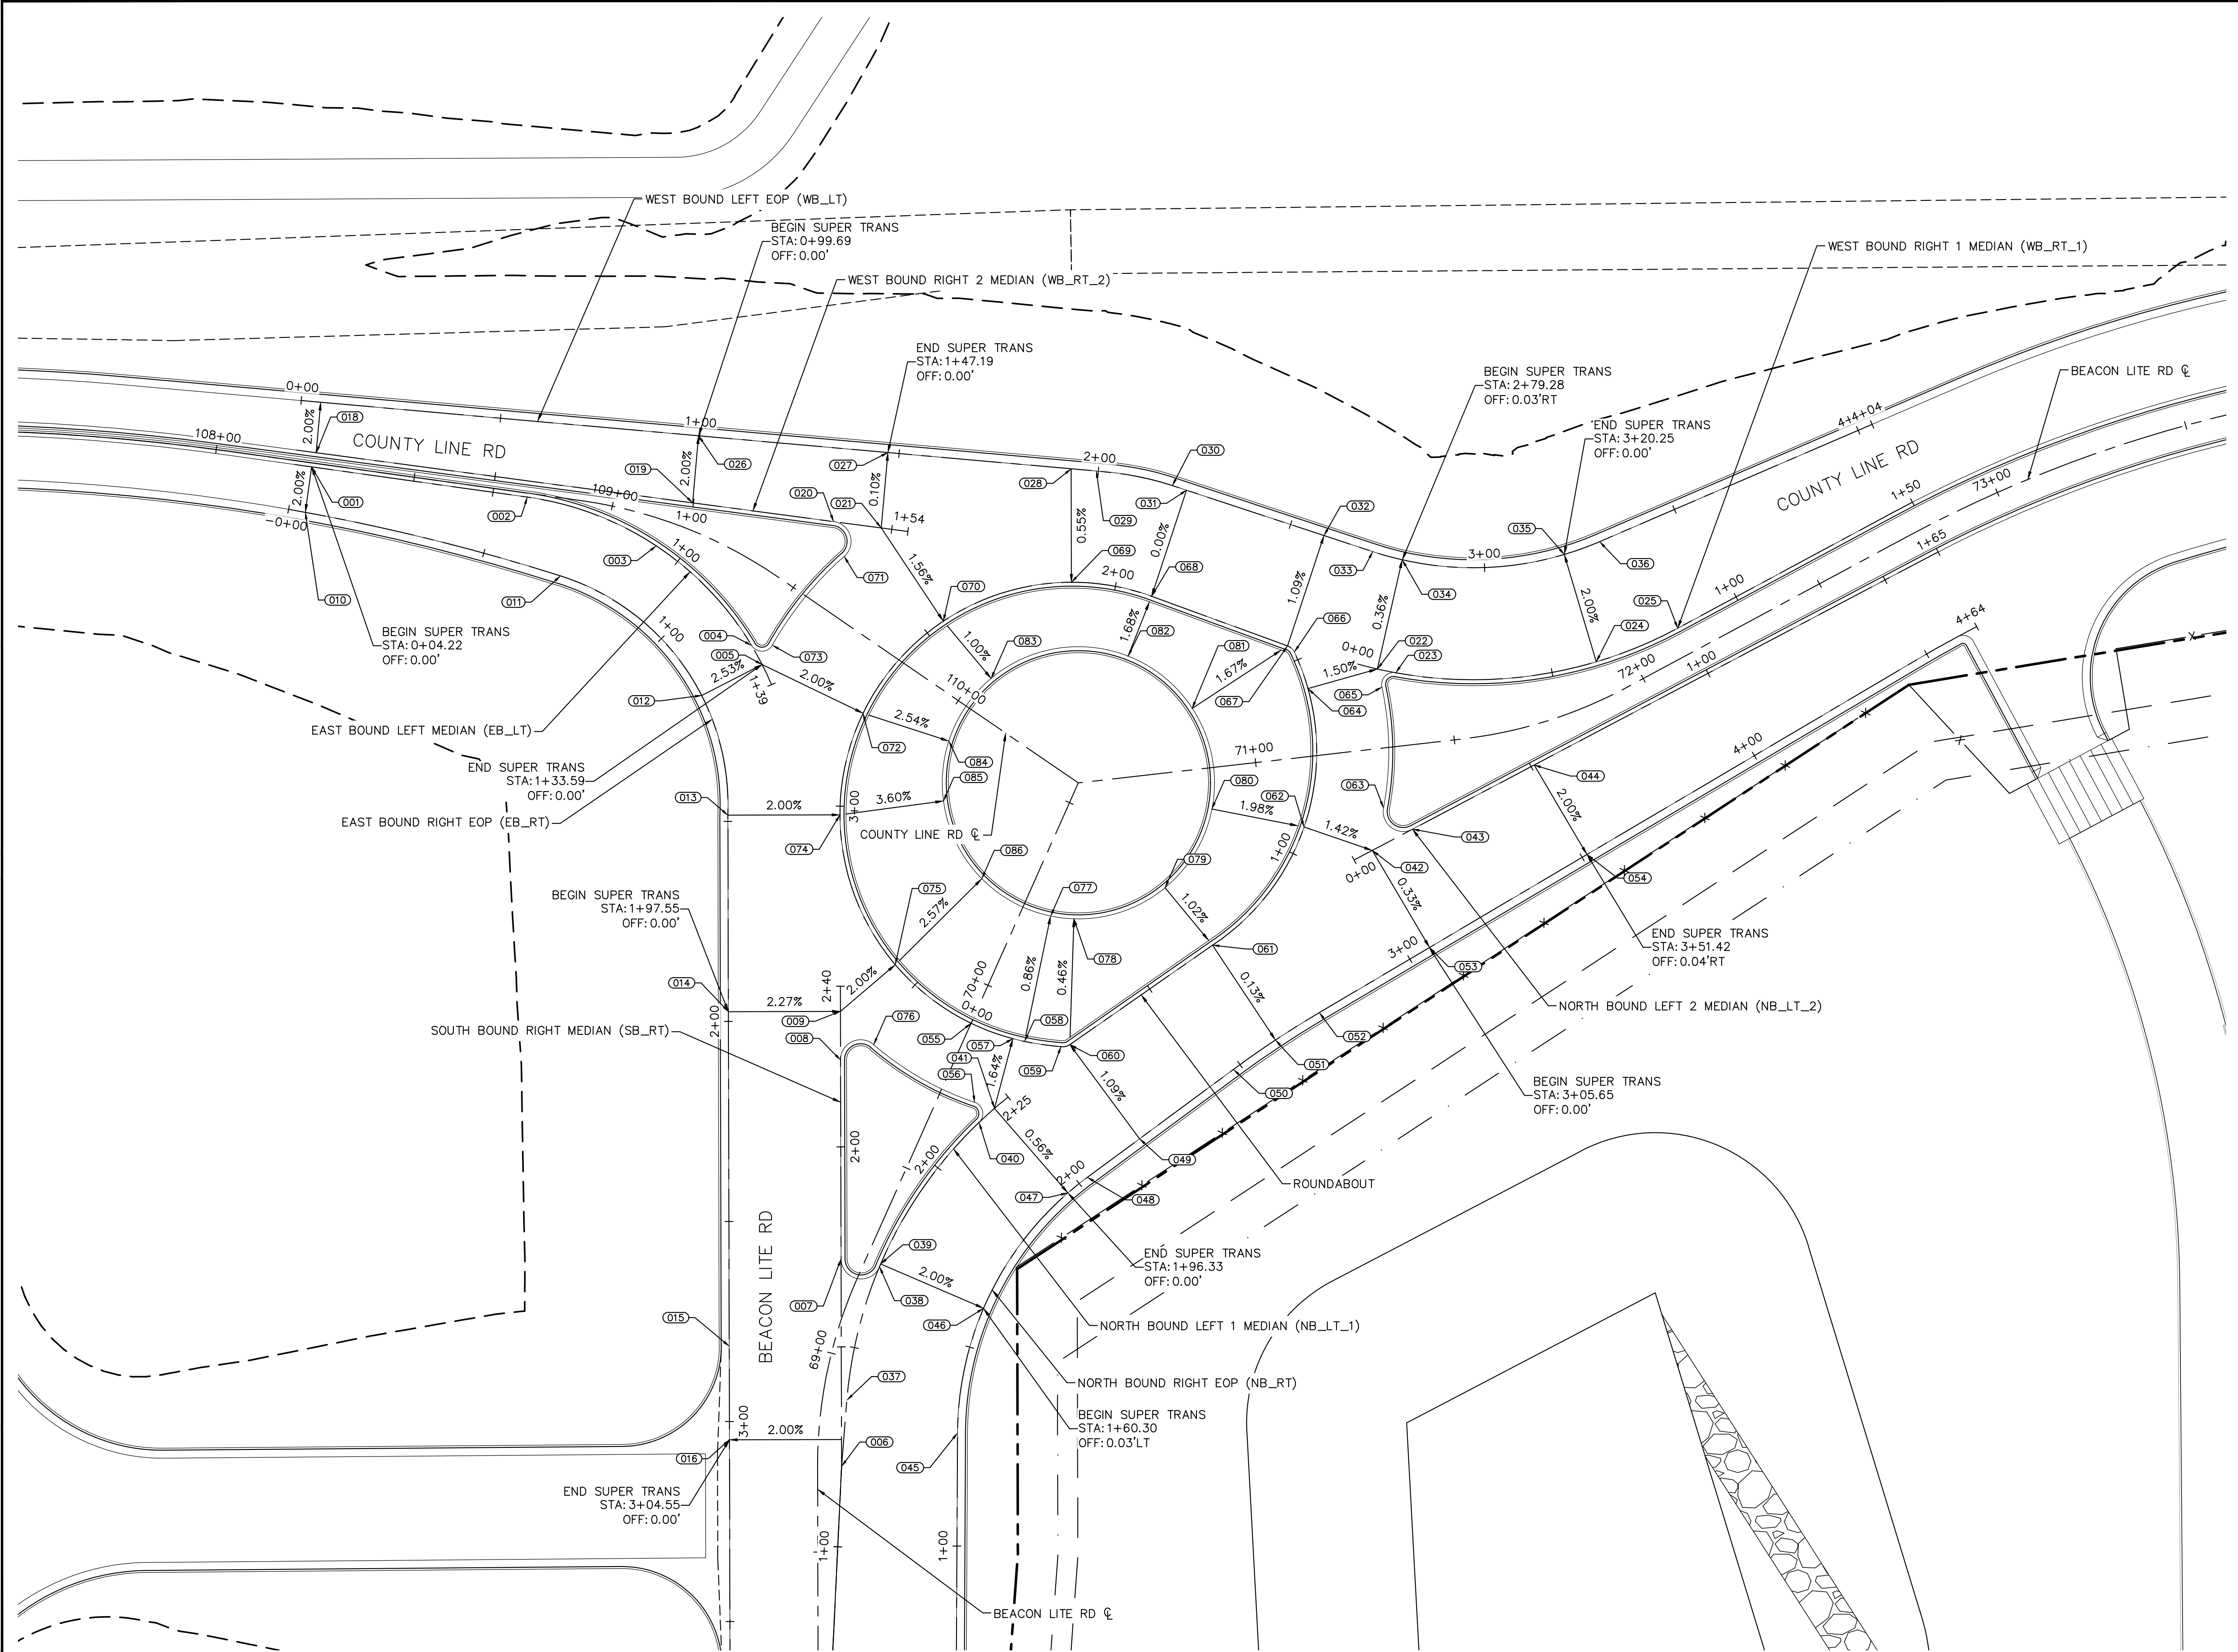

Print Date: 5/19/26		Sheet Revisions			 EL PASO COUNTY DEPARTMENT OF PUBLIC WORKS 3275 AKERS DRIVE COLORADO SPRINGS, CO 80922	FINAL FOR REVIEW ONLY NOT FOR CONSTRUCTION KimleyHorn Kimley-Horn and Associates, Inc.	60% PLANS		EL PASO COUNTY TRAVEL CENTER			Project No./Code
Drawing File Name: epc-06_roundabout detail 2.dwg		Date:	Comments:	Init.			No Revisions:	PREPARED FOR BUC-EE'S, LTD. ROUNDABOUT GRADING				
 KIMLEY-HORN AND ASSOCIATES, INC. 6200 SOUTH SYRACUSE WAY SUITE 300 GREENWOOD VILLAGE, COLORADO 80111 (303) 228-2300							Revised:	Designer: APW	Structure	KH 196094002		
								Detailer: DJC	Numbers			
									Void:	Checked By: MPF	Subset Sheet:	1 of 2

This document, together with the concepts and design presented herein, is intended only for the specific purpose and client for which it was prepared. Reuse of and improper reliance on this document without written authorization and deletion by Kimley-Horn and Associates, Inc. shall be without liability to Kimley-Horn and Associates, Inc.

POINT TABLE					
POINT #	ALIGNMENT	STA.	NORTHING	EASTING	ELEVATION
001	EB_LT	0+04.22	473336.66	180404.47	7365.11
002	EB_LT	0+58.66	473329.11	180458.38	7364.32
003	EB_LT	0+93.38	473316.92	180490.59	7363.83
004	EB_LT	1+28.12	473292.04	180514.42	7363.32
005	EB_LT	1+33.59	473287.26	180517.07	7363.24

POINT TABLE					
POINT #	ALIGNMENT	STA.	NORTHING	EASTING	ELEVATION
006	SB_RT	1+20.15	473086.86	180536.91	7364.98
007	SB_RT	1+71.96	473138.67	180536.78	7363.88
008	SB_RT	2+21.72	473188.43	180536.65	7363.52
009	SB_RT	2+33.86	473200.57	180536.62	7363.44

POINT TABLE					
POINT #	ALIGNMENT	STA.	NORTHING	EASTING	ELEVATION
010	EB_RT	0+04.23	473325.31	180402.88	7364.88
011	EB_RT	0+70.02	473309.41	180466.67	7364.19
012	EB_RT	1+17.48	473279.53	180501.94	7363.67
013	EB_RT	1+48.44	473249.61	180508.50	7363.81
014	EB_RT	1+97.55	473200.50	180508.62	7364.08
015	EB_RT	2+81.16	473116.89	180508.83	7363.95
016	EB_RT	3+04.55	473093.50	180508.89	7364.26
017	EB_RT	3+61.16	473036.89	180509.03	7365.42

POINT TABLE					
POINT #	ALIGNMENT	STA.	NORTHING	EASTING	ELEVATION
018	WB_RT-2	0+04.88	473340.20	180405.61	7365.08
019	WB_RT-2	0+99.79	473327.68	180499.68	7363.49
020	WB_RT-2	1+35.33	473322.99	180534.91	7362.63
021	WB_RT-2	1+47.34	473321.40	180546.81	7362.33

POINT TABLE					
POINT #	ALIGNMENT	STA.	NORTHING	EASTING	ELEVATION
022	WB_RT-1	0+06.02	473286.13	180670.81	7359.70
023	WB_RT-1	0+10.71	473285.19	180675.40	7359.68
024	WB_RT-1	0+61.37	473287.93	180725.52	7359.06
025	WB_RT-1	0+83.44	473296.34	180745.89	7358.30


POINT TABLE					
POINT #	ALIGNMENT	STA.	NORTHING	EASTING	ELEVATION
026	WB_LT	0+99.69	473344.44	180501.17	7363.15
027	WB_LT	1+47.19	473340.25	180548.48	7362.31
028	WB_LT	1+93.18	473336.14	180594.29	7361.19
029	WB_LT	1+99.49	473335.62	180600.57	7361.05
030	WB_LT	2+18.89	473331.99	180619.58	7360.62
031	WB_LT	2+22.62	473330.82	180623.13	7360.54
032	WB_LT	2+58.79	473319.49	180657.48	7359.71
033	WB_LT	2+71.63	473315.47	180669.67	7359.65
034	WB_LT	2+79.25	473313.43	180677.01	7359.60
035	WB_LT	3+20.25	473314.77	180717.54	7358.50
036	WB_LT	3+29.64	473317.97	180726.36	7358.12

POINT TABLE					
POINT #	ALIGNMENT	STA.	NORTHING	EASTING	ELEVATION
037	NB_LT-1	1+36.73	473103.39	180538.23	7364.55
038	NB_LT-1	1+71.21	473136.74	180546.38	7363.84
039	NB_LT-1	1+71.97	473137.44	180546.68	7363.82
040	NB_LT-1	2+15.35	473172.82	180571.26	7362.64
041	NB_LT-1	2+20.57	473176.34	180575.13	7362.52

POINT TABLE					
POINT #	ALIGNMENT	STA.	NORTHING	EASTING	ELEVATION
042	NB_LT-2	0+05.10	473240.80	180669.53	7359.86
043	NB_LT-2	0+16.48	473246.11	180679.59	7359.68
044	NB_LT-2	0+50.85	473262.15	180709.99	7359.14

POINT TABLE					
POINT #	ALIGNMENT	STA.	NORTHING	EASTING	ELEVATION
045	NB_RT	1+28.24	473095.17	180565.89	7364.16
046	NB_RT	1+60.33	473126.37	180572.40	7363.26
047	NB_RT	1+96.33	473155.19	180593.47	7362.37
048	NB_RT	2+02.58	473159.09	180598.34	7362.31
049	NB_RT	2+18.77	473168.71	180611.36	7362.19
050	NB_RT	2+47.96	473186.06	180634.84	7361.20
051	NB_RT	2+60.77	473193.41	180645.34	7360.77
052	NB_RT	2+73.70	473200.27	180656.29	7360.46
053	NB_RT	3+05.70	473216.54	180683.85	7359.77
054	NB_RT	3+51.40	473239.78	180723.20	7358.62

POINT TABLE					
POINT #	ALIGNMENT	STA.	NORTHING	EASTING	ELEVATION
055	ROUNDABOUT	0+00.00	473197.60	180569.27	7362.50
056	ROUNDABOUT	0+07.19	473177.83	180570.15	7362.63
057	ROUNDABOUT	0+11.15	473193.75	180579.71	7362.23
058	ROUNDABOUT	0+14.14	473193.06	180582.63	7362.15
059	ROUNDABOUT	0+23.36	473191.75	180591.75	7361.93
060	ROUNDABOUT	0+25.69	473192.26	180593.96	7361.87
061	ROUNDABOUT	0+69.16	473217.12	180629.63	7360.80
062	ROUNDABOUT	1+07.20	473246.65	180652.50	7360.11
063	ROUNDABOUT	1+15.62	473251.46	180672.35	7359.73
064	ROUNDABOUT	1+42.34	473281.25	180653.48	7359.97
065	ROUNDABOUT	1+38.78	473281.60	180671.94	7359.67
066	ROUNDABOUT	1+52.10	473290.37	180650.06	7360.01
067	ROUNDABOUT	1+54.43	473291.91	180648.38	7360.03
068	ROUNDABOUT	1+90.62	473304.32	180614.38	7360.54
069	ROUNDABOUT	2+11.06	473307.83	180594.35	7361.04
070	ROUNDABOUT	2+45.01	473298.10	180562.34	7361.90
071	ROUNDABOUT	2+52.89	473314.29	180537.56	7362.60
072	ROUNDABOUT	2+75.91	473275.07	180542.28	7362.68
073	ROUNDABOUT	2+72.22	473292.11	180519.60	7363.14
074	ROUNDABOUT	3+02.18	473249.68	180536.49	7363.25
075	ROUNDABOUT	3+42.93	473212.24	180550.33	7363.08
076	ROUNDABOUT	3+51.91	473192.23	180544.91	7363.21
077	ROUNDABOUT	0+40.11	473224.39	180589.15	7362.47
078	ROUNDABOUT	0+44.50	473223.69	180594.98	7362.29
079	ROUNDABOUT	0+67.63	473231.48	180617.75	7361.56
080	ROUNDABOUT	1+01.80	473251.16	180629.45	7361.13
081	ROUNDABOUT	1+71.49	473276.29	180624.52	7361.07
082	ROUNDABOUT	1+91.16	473289.32	180608.50	7361.37
083	ROUNDABOUT	2+42.06	473283.78	180574.29	7362.29
084	ROUNDABOUT	2+70.90	473268.14	180563.73	7362.71
085	ROUNDABOUT	2+96.05	473253.16	180562.38	7362.94
086	ROUNDABOUT	3+38.03	473233.71	180571.95	7362.92

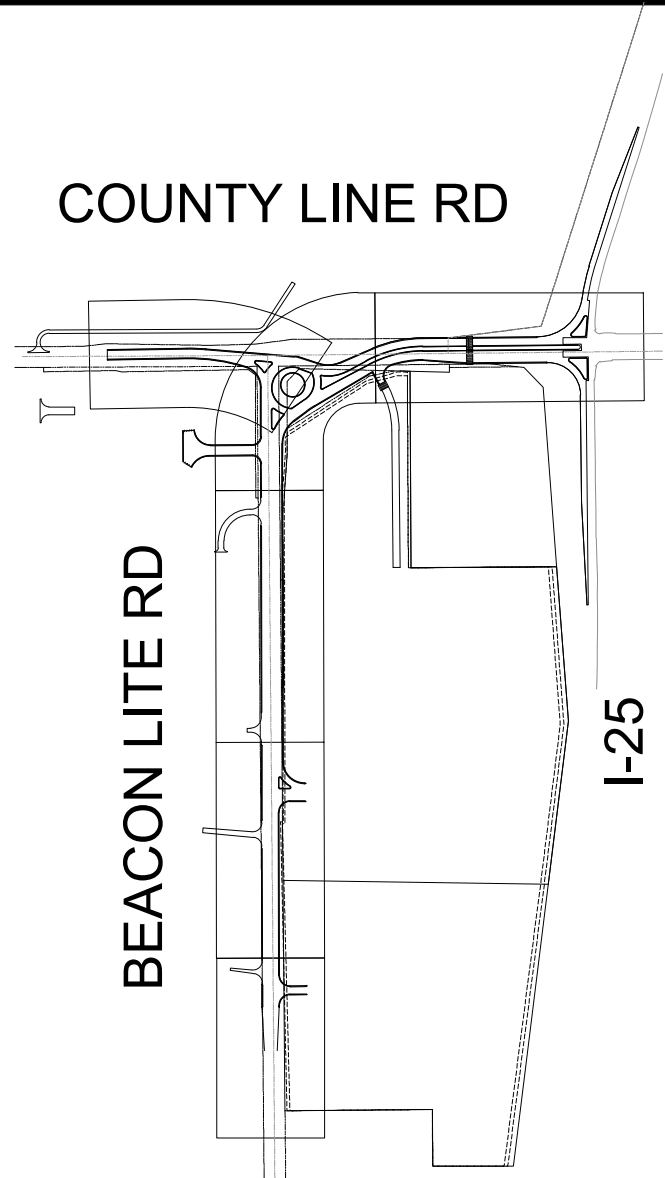

Know what's below.
Call before you dig.

Print Date: 5/19/26

Drawing File Name: epc-06_roundabout detail 2.dwg



KIMLEY-HORN AND ASSOCIATES, INC.
6200 SOUTH SYRACUSE WAY
SUITE 300
GREENWOOD VILLAGE, COLORADO 80111
(303) 228-2300

Sheet Revisions

Date:	Comments:	Init.



EL PASO COUNTY
DEPARTMENT OF PUBLIC WORKS
3275 AKERS DRIVE
COLORADO SPRINGS, CO
80922



60% PLANS

No Revisions:

Revised:

Void:

EL PASO COUNTY TRAVEL CENTER

PREPARED FOR
BUC-EE'S, LTD.

ROUNDABOUT POINT TABLES

Designer: APW

Detailer: DJC

Checked By: MPF

Structure

Numbers

Subset Sheet:


2 of 2

Project No./Code

KH 196094002


Sheet Number 41

This document, together with the concepts and designs presented herein, as an instrument of service, is intended only for the specific purpose and client for which it was prepared. Reuse of and improper reliance on this document without written authorization and adaptation by Kimley-Horn and Associates, Inc. shall be without liability to Kimley-Horn and Associates, Inc.

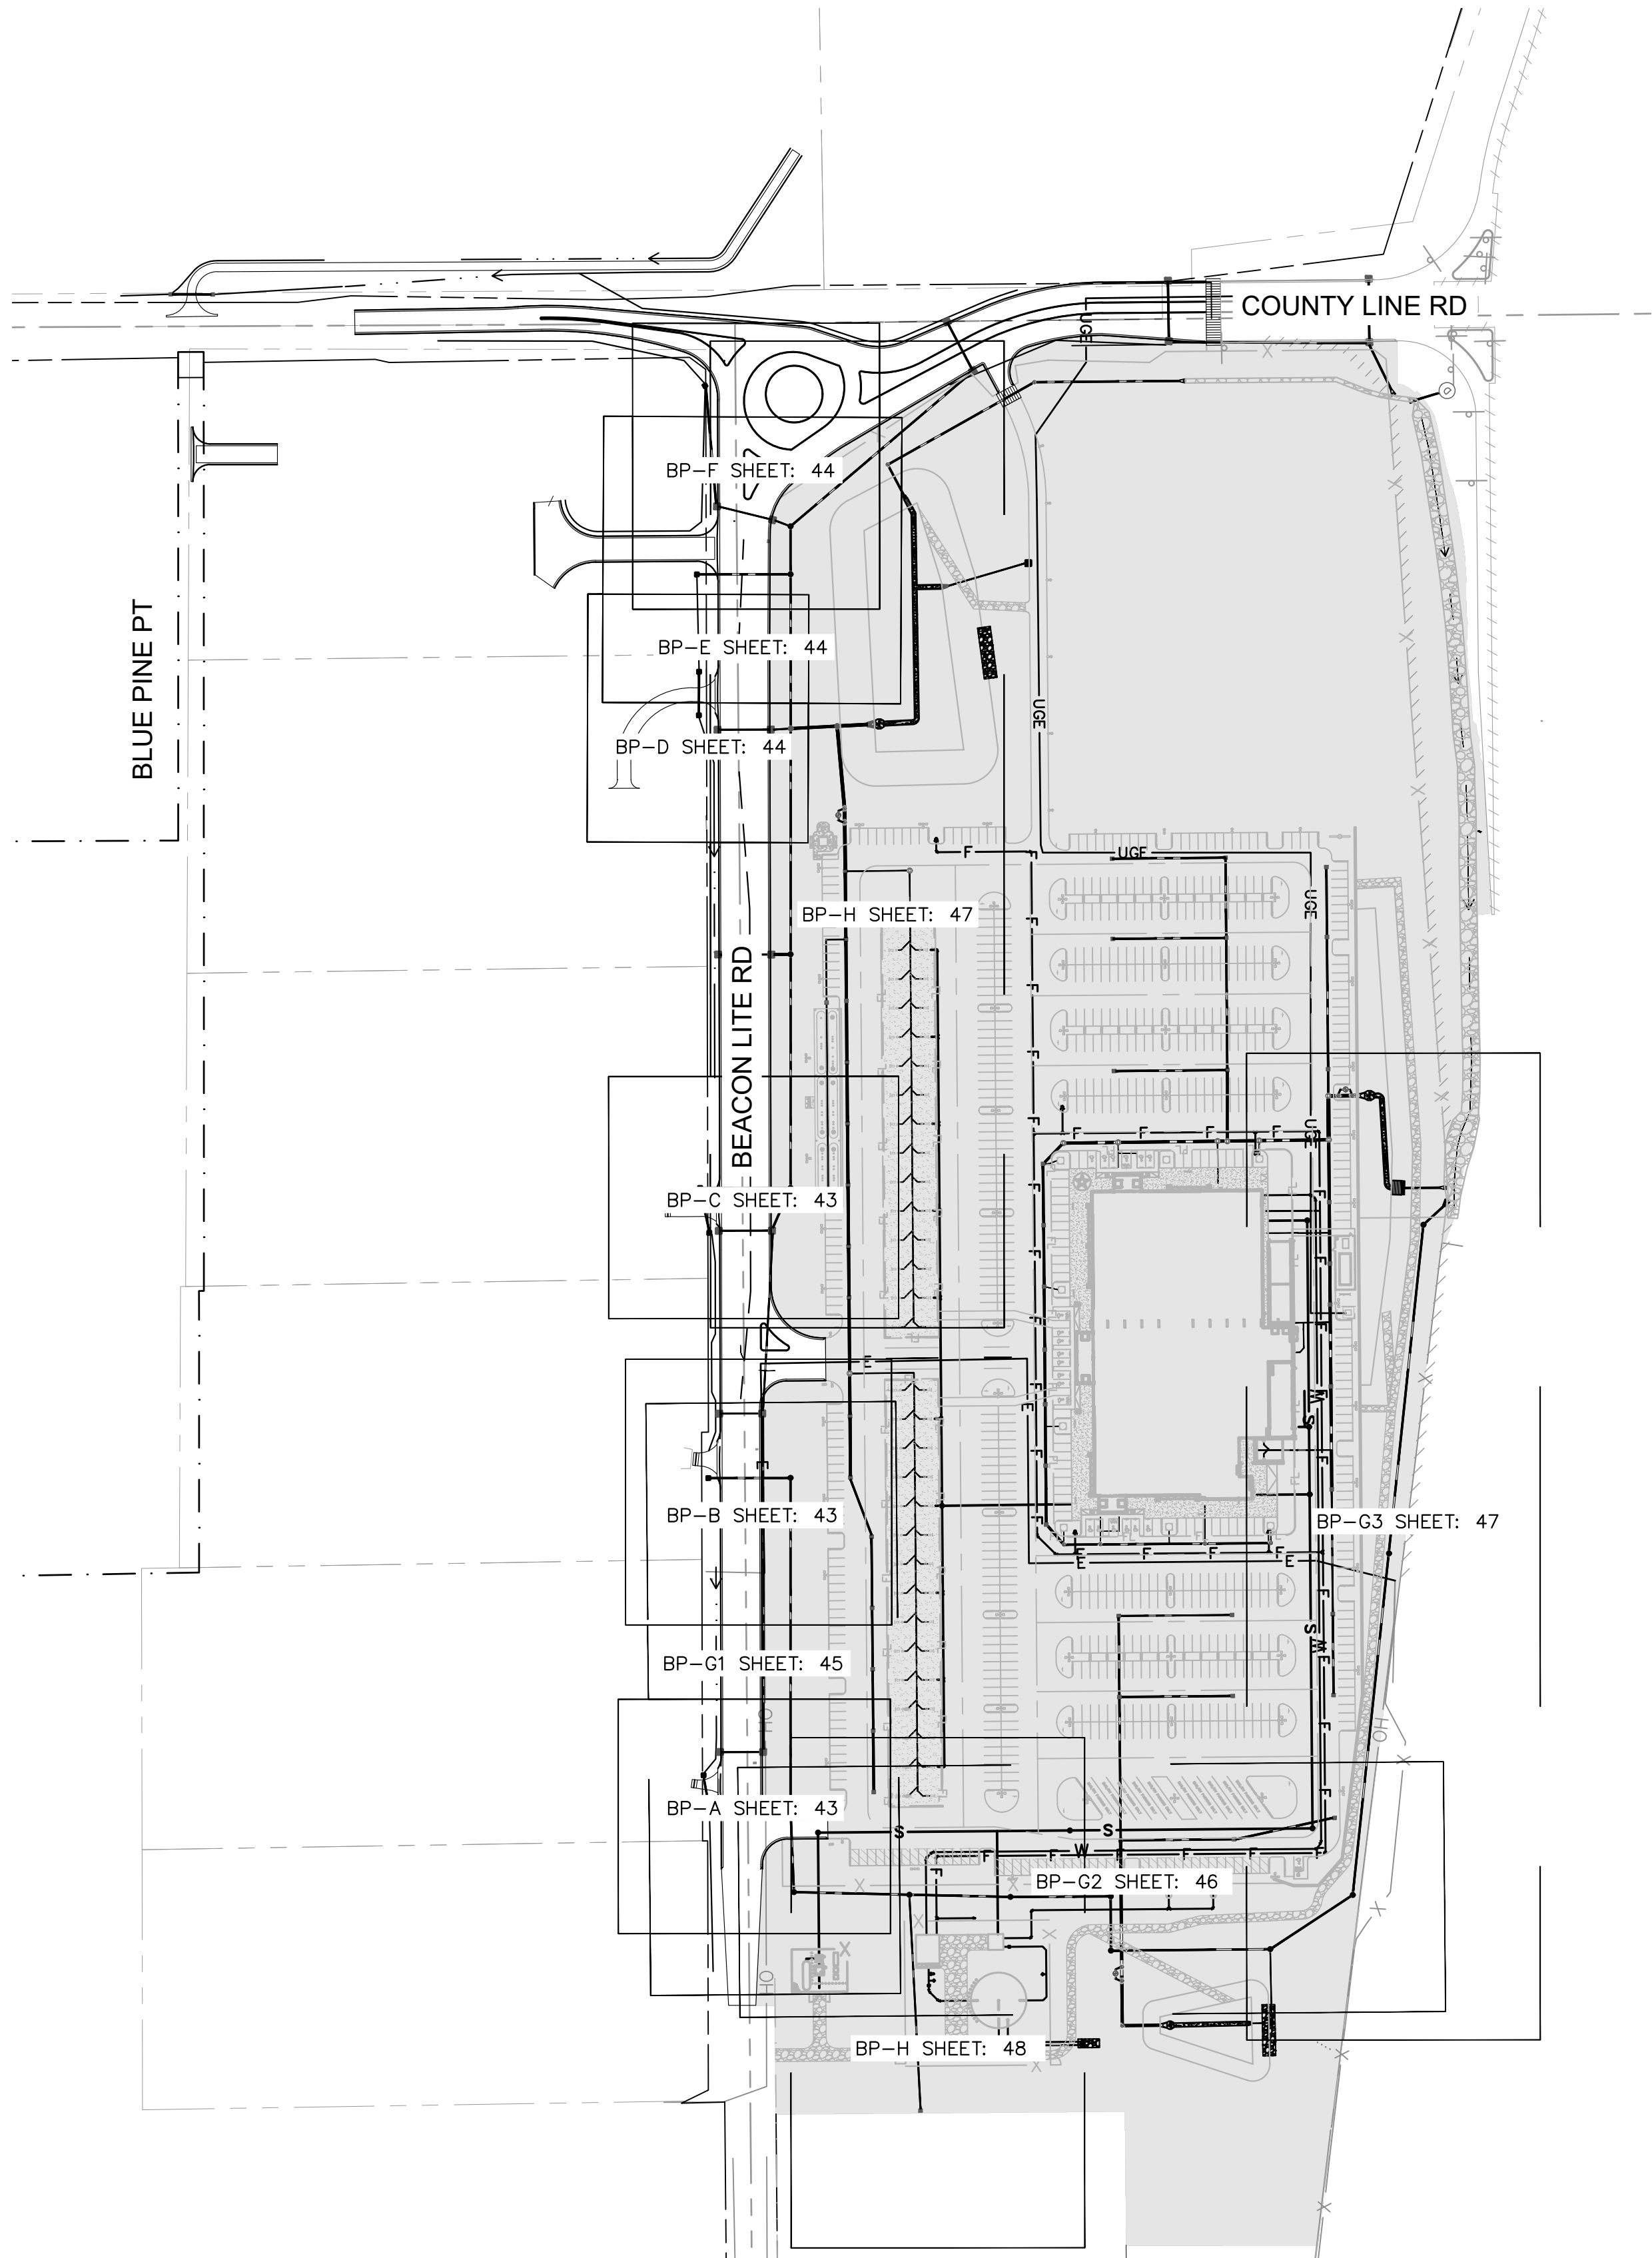

LEGEND:

ONSITE HATCH

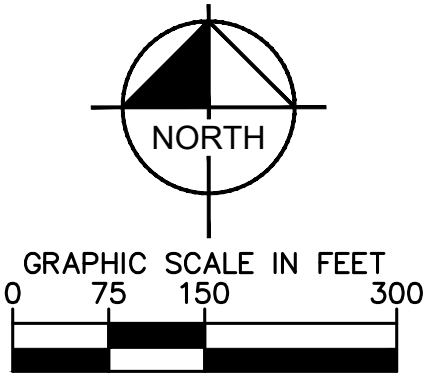

Know what's below.
Call before you dig.

Print Date: 9/11/26

Drawing File Name: epc-06.8_offsite storm (km).dwg

Kimley»Horn

KIMLEY-HORN AND ASSOCIATES, INC.
6200 SOUTH SYRACUSE WAY
SUITE 300
GREENWOOD VILLAGE, COLORADO 80111
(303) 228-2300

(R-X)
(R-X)
(R-X)
(R-X)

Sheet Revisions

Date:	Comments:	Init.



EL PASO COUNTY
DEPARTMENT OF PUBLIC WORKS
3275 AKERS DRIVE
COLORADO SPRINGS, CO
80922

FOR REVIEW ONLY
NOT FOR
CONSTRUCTION
Kimley»Horn
Kimley-Horn and Associates, Inc.

60% PLANS

No Revisions:

Revised:

Void:

EL PASO COUNTY TRAVEL CENTER

PREPARED FOR
BUC-EE'S, LTD.
BYPASS STORM (KM)


Designer: APW	Structure
Detailer: DJC	Numbers
Checked By: MPF	Subset Sheet: 1 of 14

Project No./Code


KH 196094002

Sheet Number 42


This document, together with the concepts and design presented herein, is intended only for the specific purpose and client for which it was prepared. Reuse of and improper reliance on this document without written authorization and adaptation by Kimley-Horn and Associates, Inc. shall be without liability to Kimley-Horn and Associates, Inc.

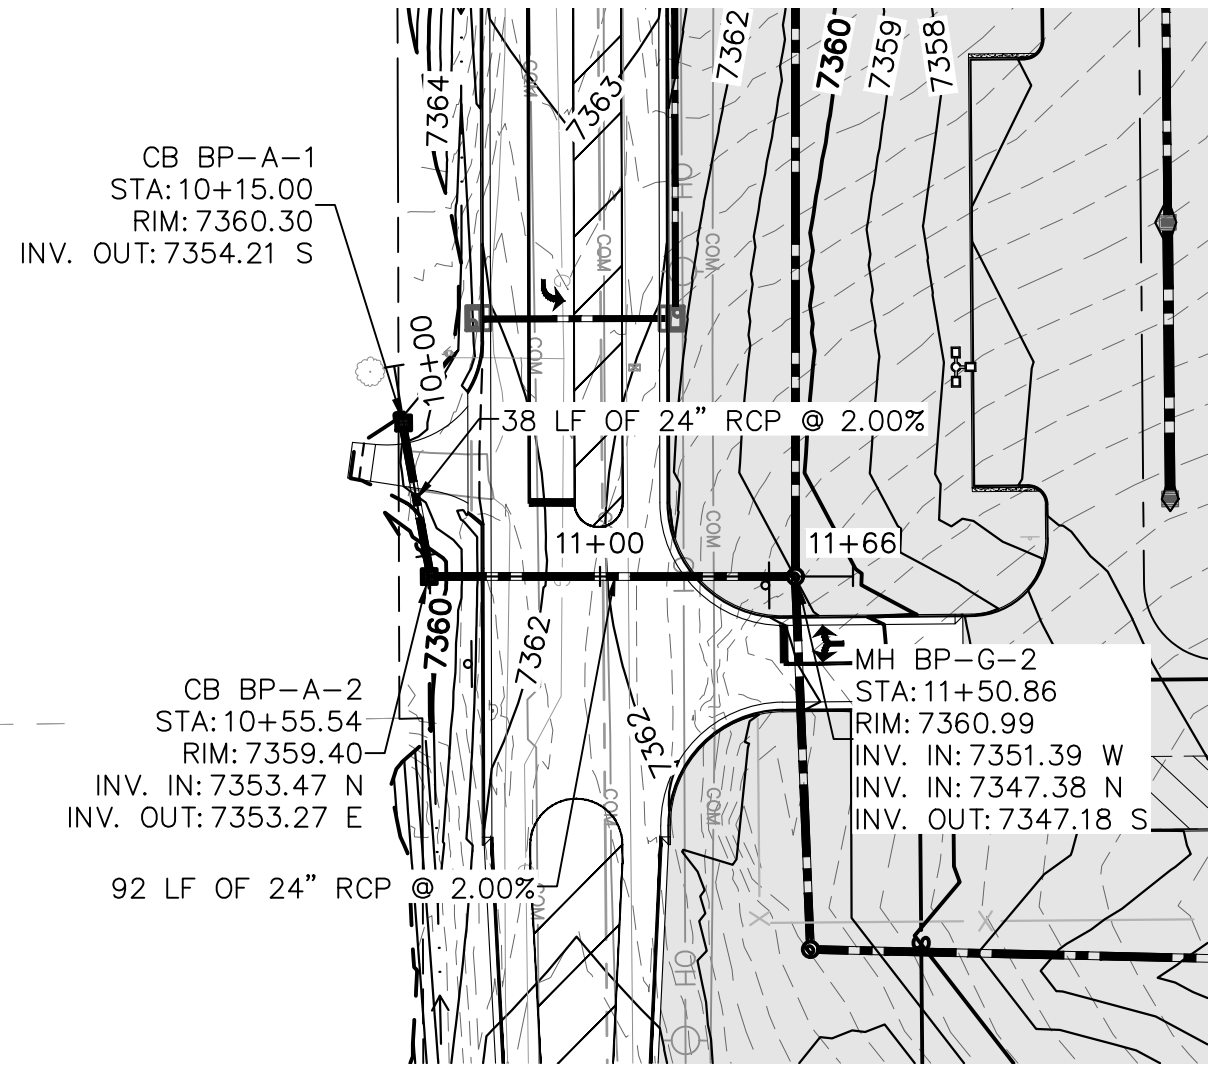


BP-A PLAN VIEW

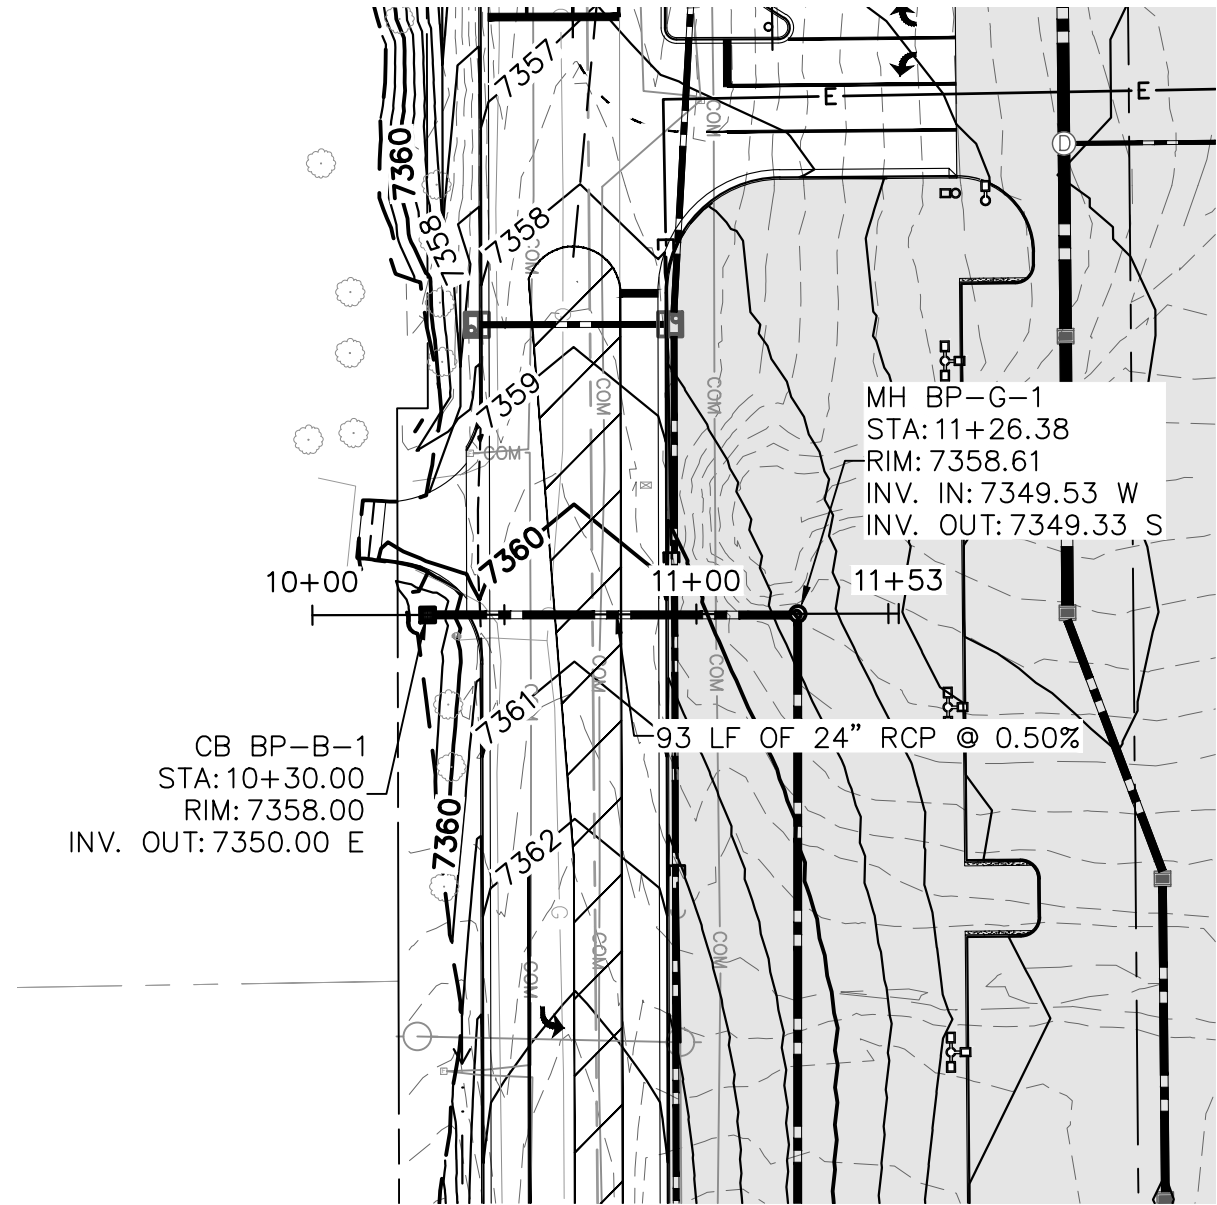


BP-B PLAN VIEW

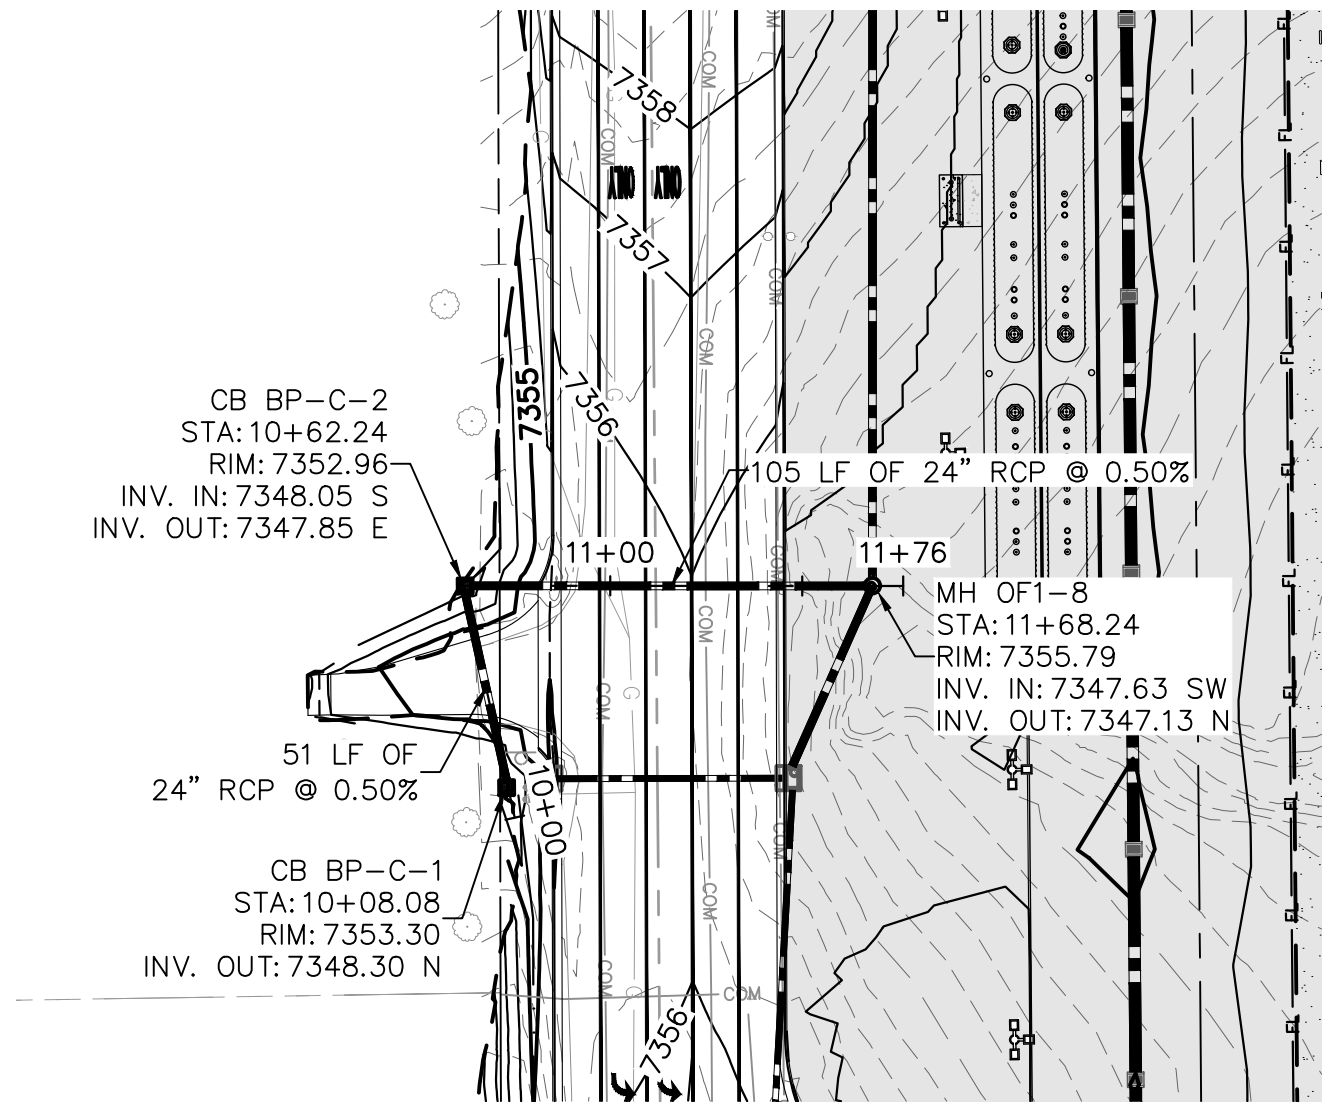


BP-C PLAN VIEW

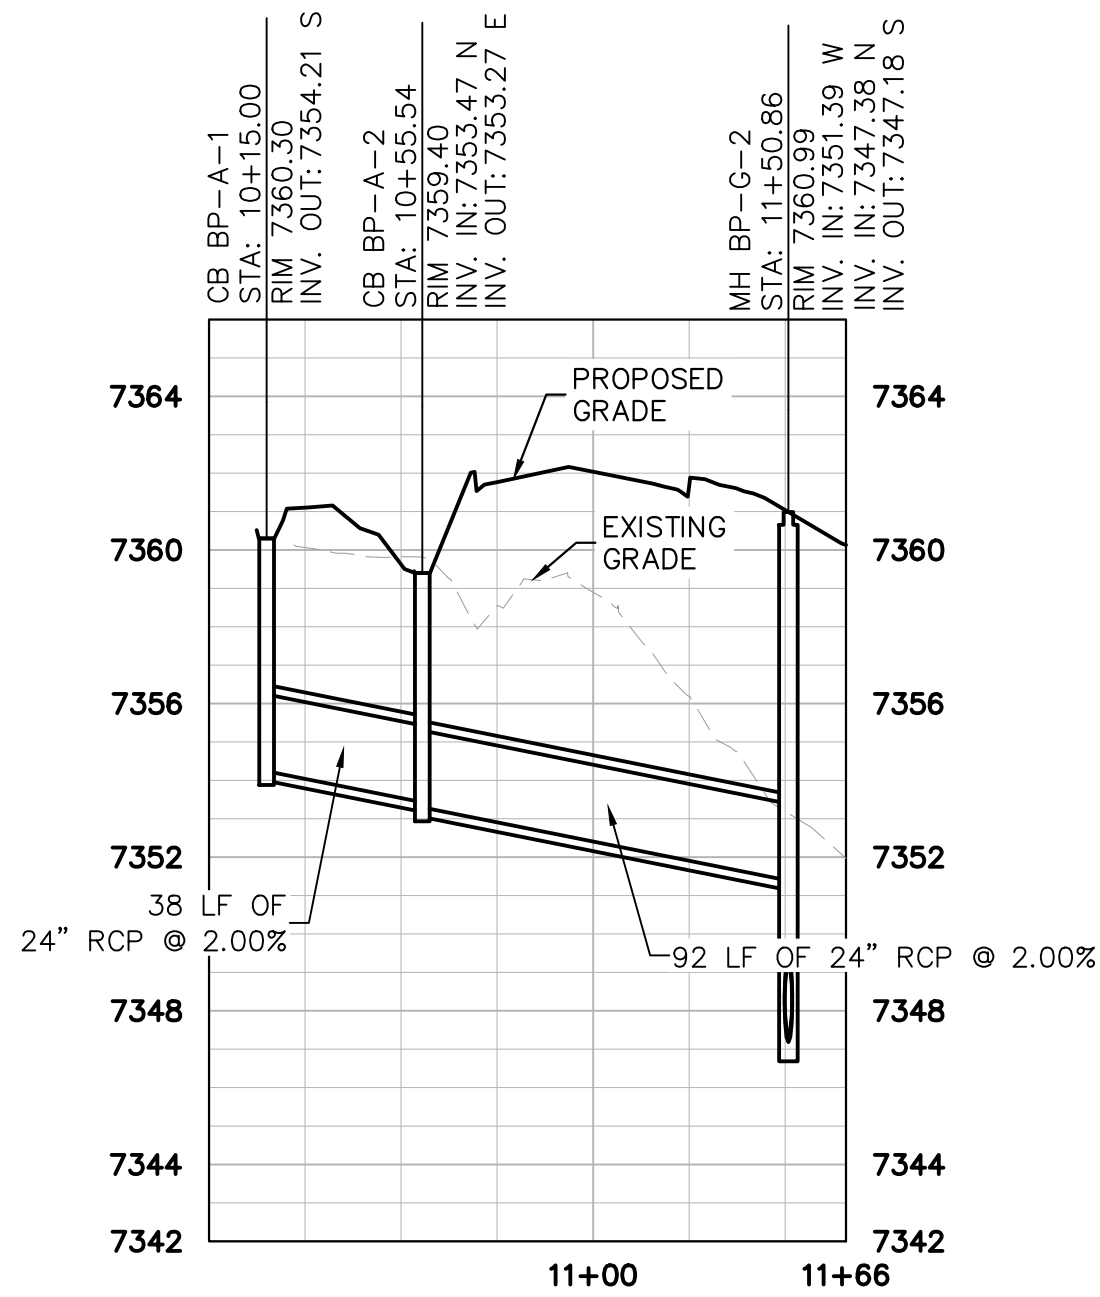

BP-A PROFILE VIEW

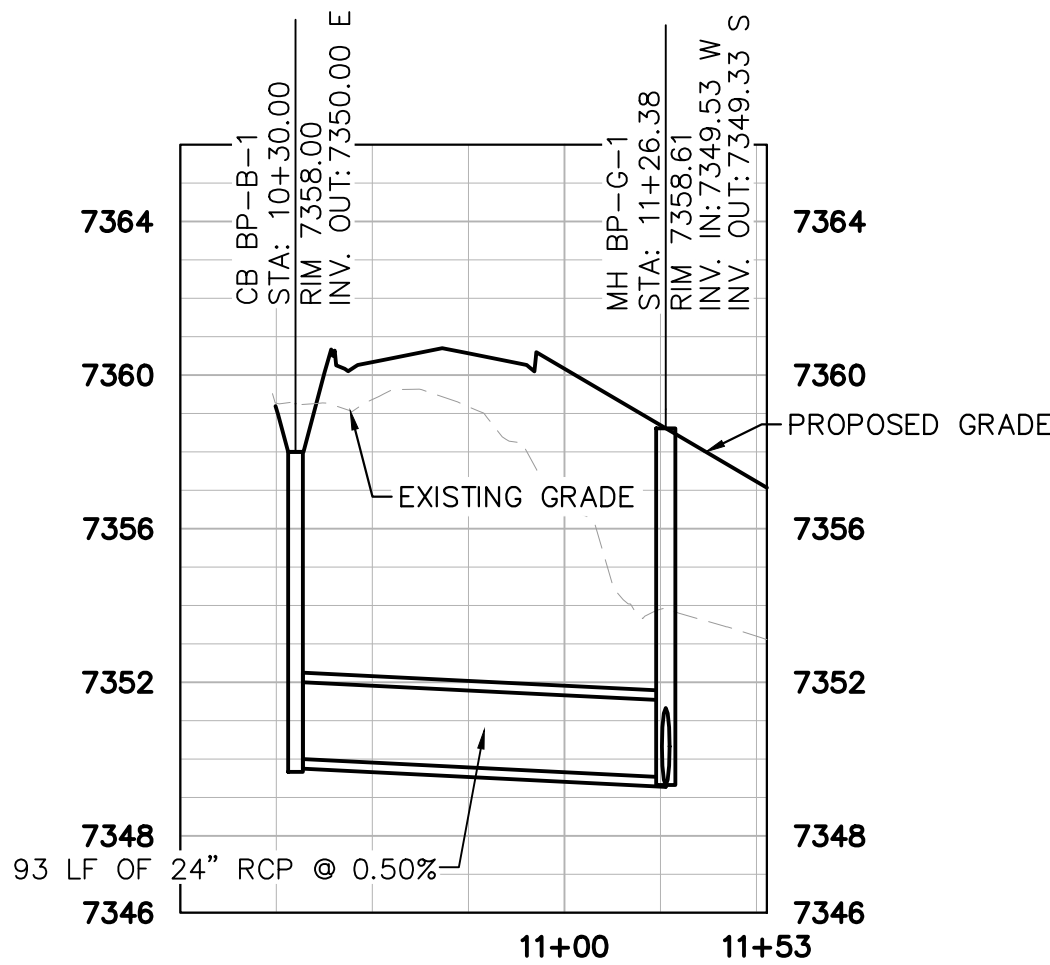




BP-B PROFILE VIEW

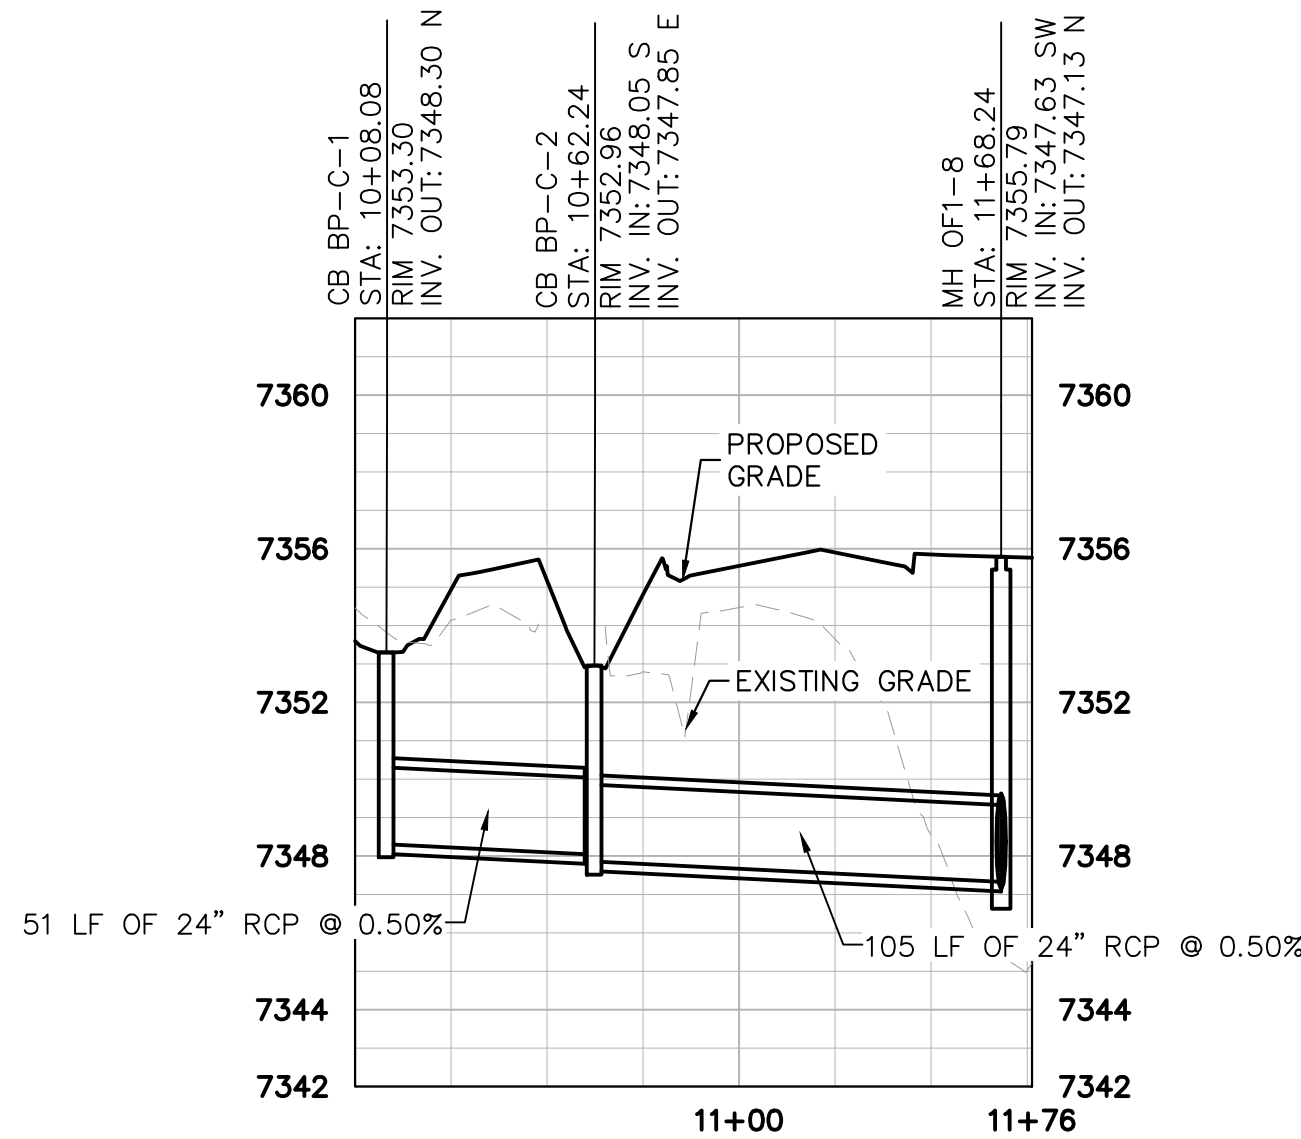

BP-C PROFILE VIEW

LEGEND:

- RIGHT OF WAY/ PROPERTY LINE
- - - PROPOSED EASEMENT
- - - EXISTING EASEMENT
- W— EXISTING CULINARY WATER LINE
- S— EXISTING SANITARY LINE
- ST— EXISTING STORM LINE
- E— EXISTING ELECTRICAL LINE
- G— EXISTING GAS LINE
- PROPOSED STORM PIPE
- PROPOSED AREA INLET
- PROPOSED CURB INLET
- ⊙ PROPOSED STORM MANHOLE
- ▲ PROPOSED FLARED END SECTION

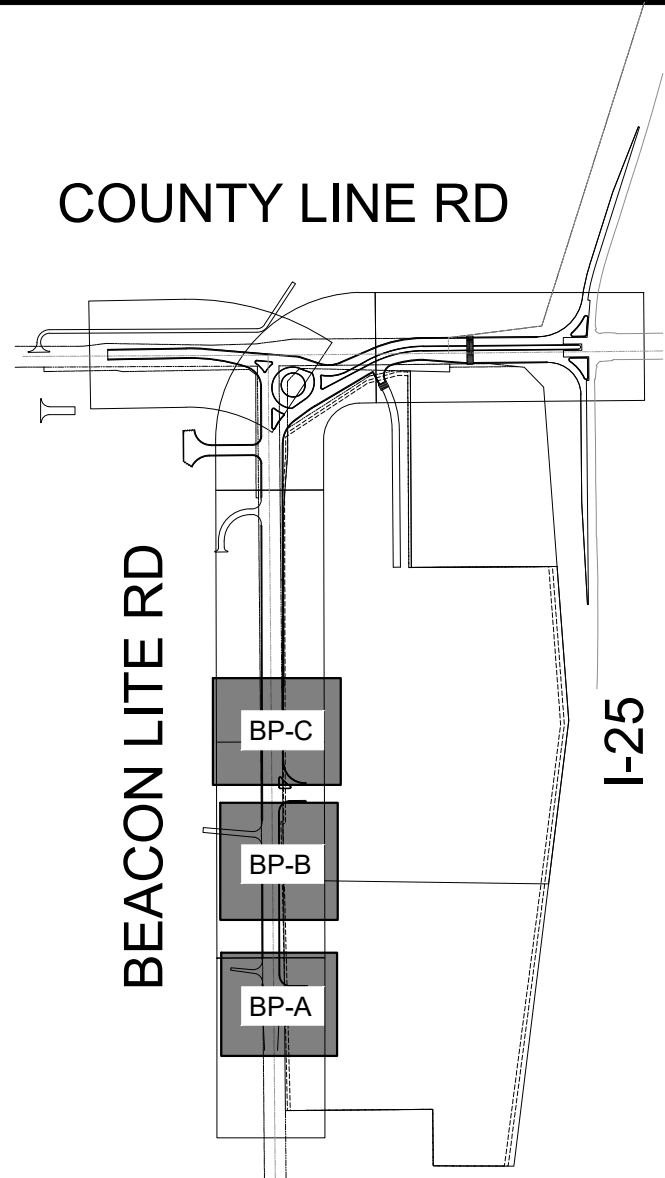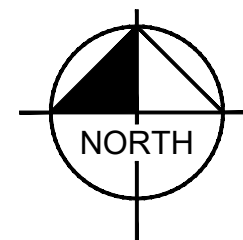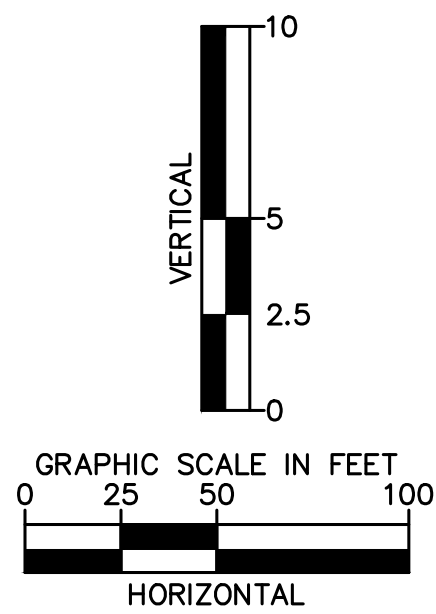

Print Date: 9/11/26

Drawing File Name: epc offsite storm bypass.dwg

Kimley»Horn

KIMLEY-HORN AND ASSOCIATES, INC.
6200 SOUTH SYRACUSE WAY
SUITE 300
GREENWOOD VILLAGE, COLORADO 80111
(303) 228-2300

- (R-X)
- (R-X)
- (R-X)
- (R-X)

Sheet Revisions

Date:	Comments:	Init.



EL PASO COUNTY
DEPARTMENT OF PUBLIC WORKS
3275 AKERS DRIVE
COLORADO SPRINGS, CO
80922



60% PLANS

No Revisions:

Revised:

Void:

EL PASO COUNTY TRAVEL CENTER

PREPARED FOR
BUC-EE'S, LTD.

BYPASS STORM P&P ABC

Designer: APW

Detailer: DJC

Checked By: MPF

Structure

Numbers

Subset Sheet:

2 of 14

Project No./Code


KH 196094002

Sheet Number 43




Know what's below.
Call before you dig.


This document, together with the concepts and design presented herein, is intended only for the specific purpose and client for which it was prepared. Reuse of and improper reliance on this document without written authorization and adaptation by Kimley-Horn and Associates, Inc. shall be without liability to Kimley-Horn and Associates, Inc.

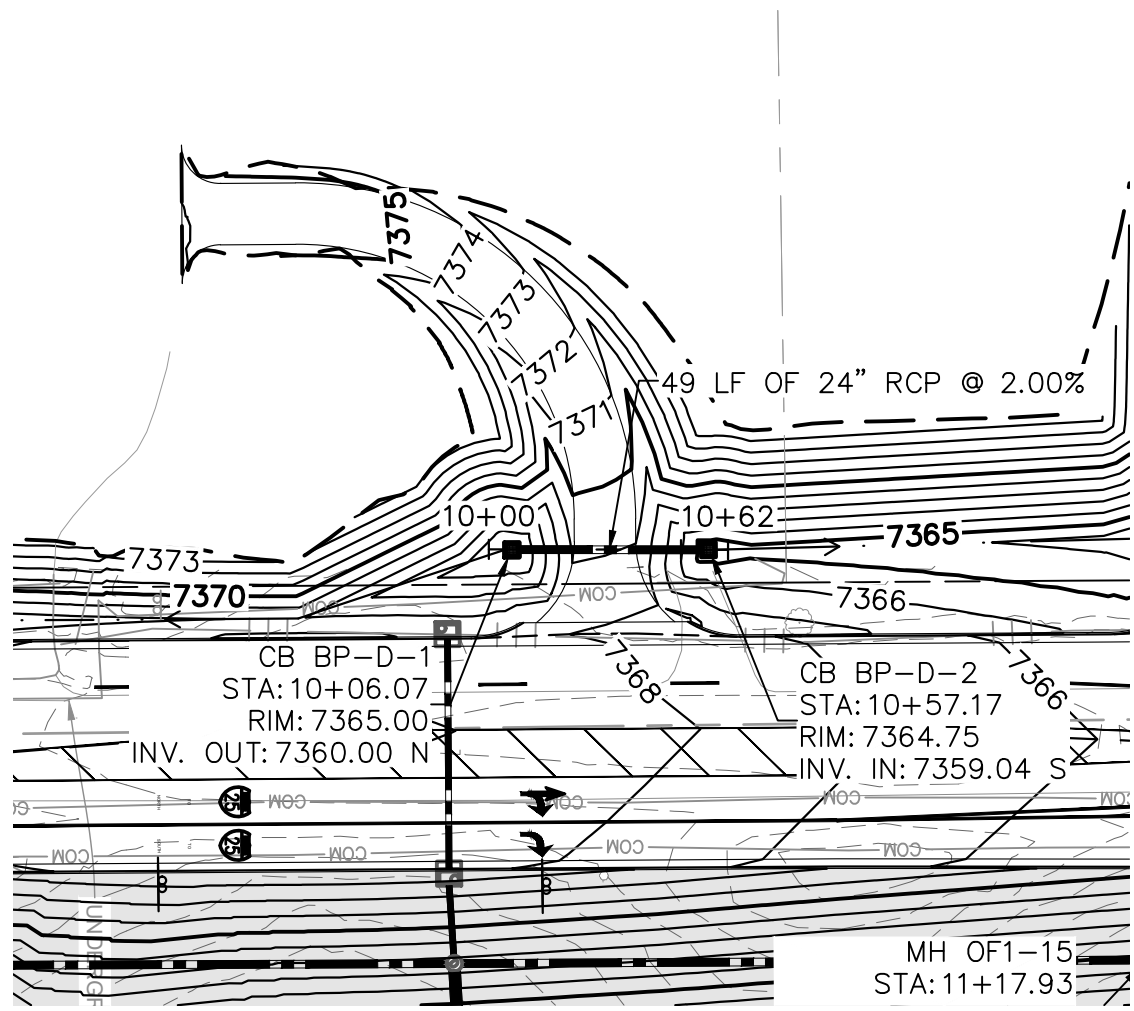


BP-D PLAN VIEW

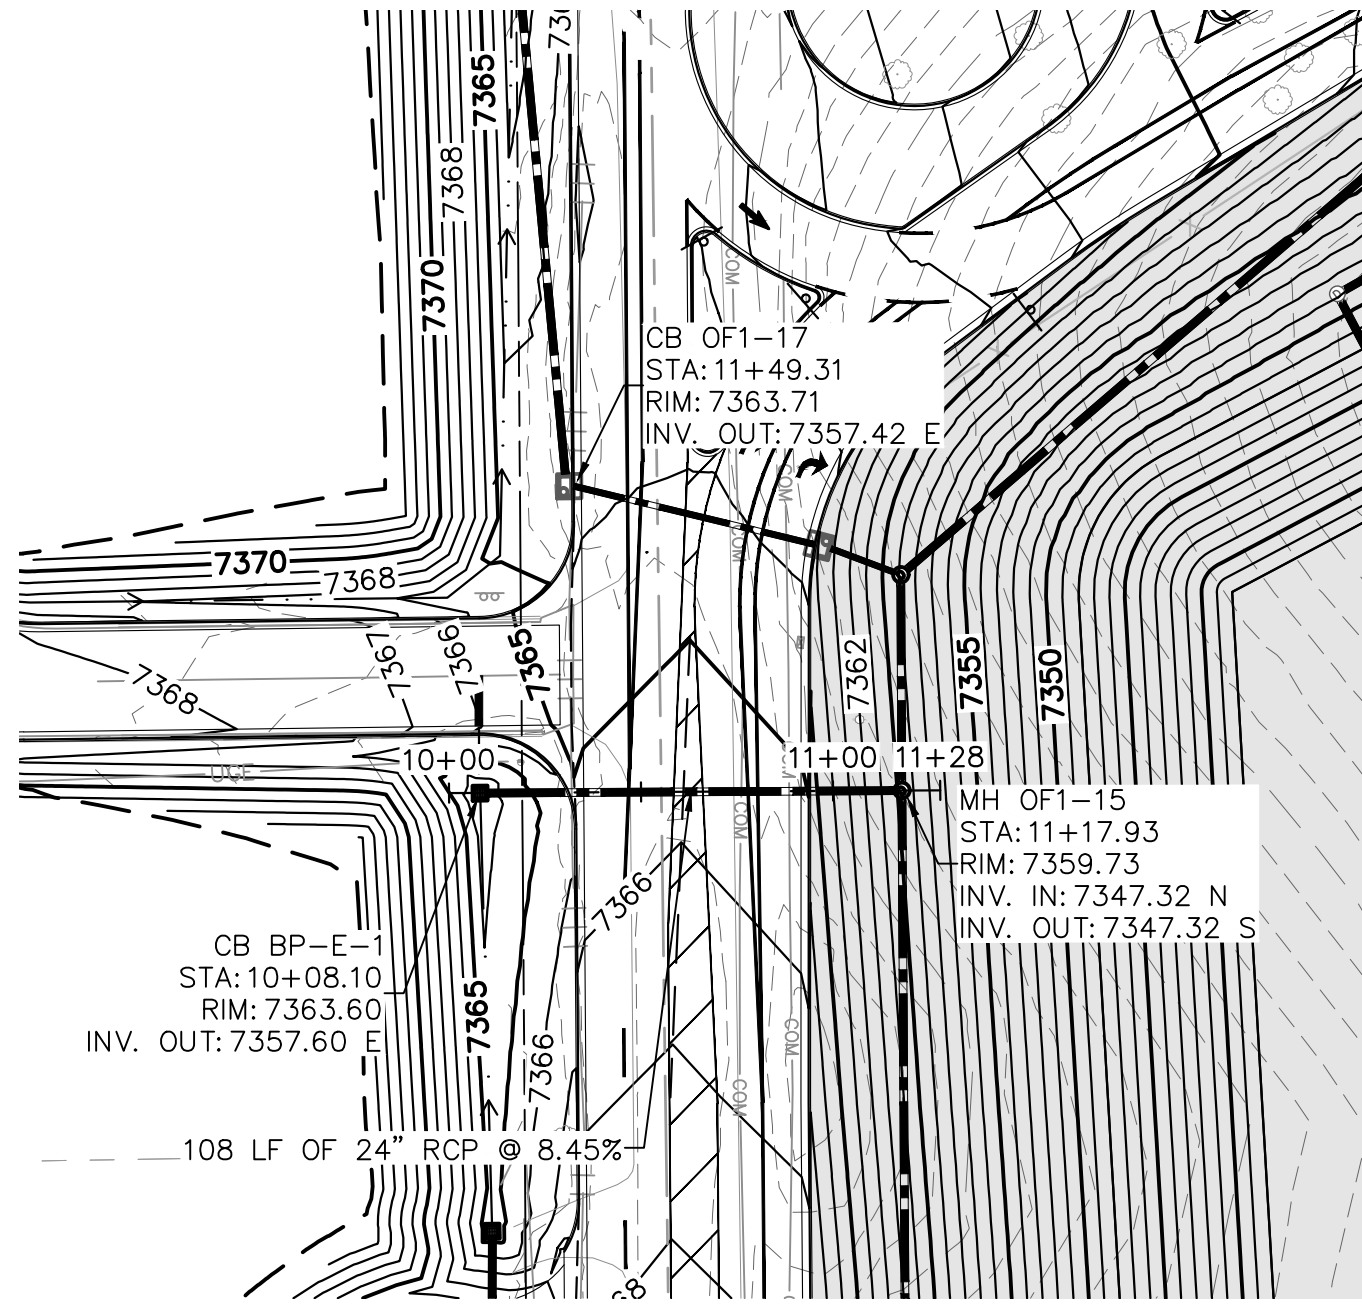


BP-E PLAN VIEW

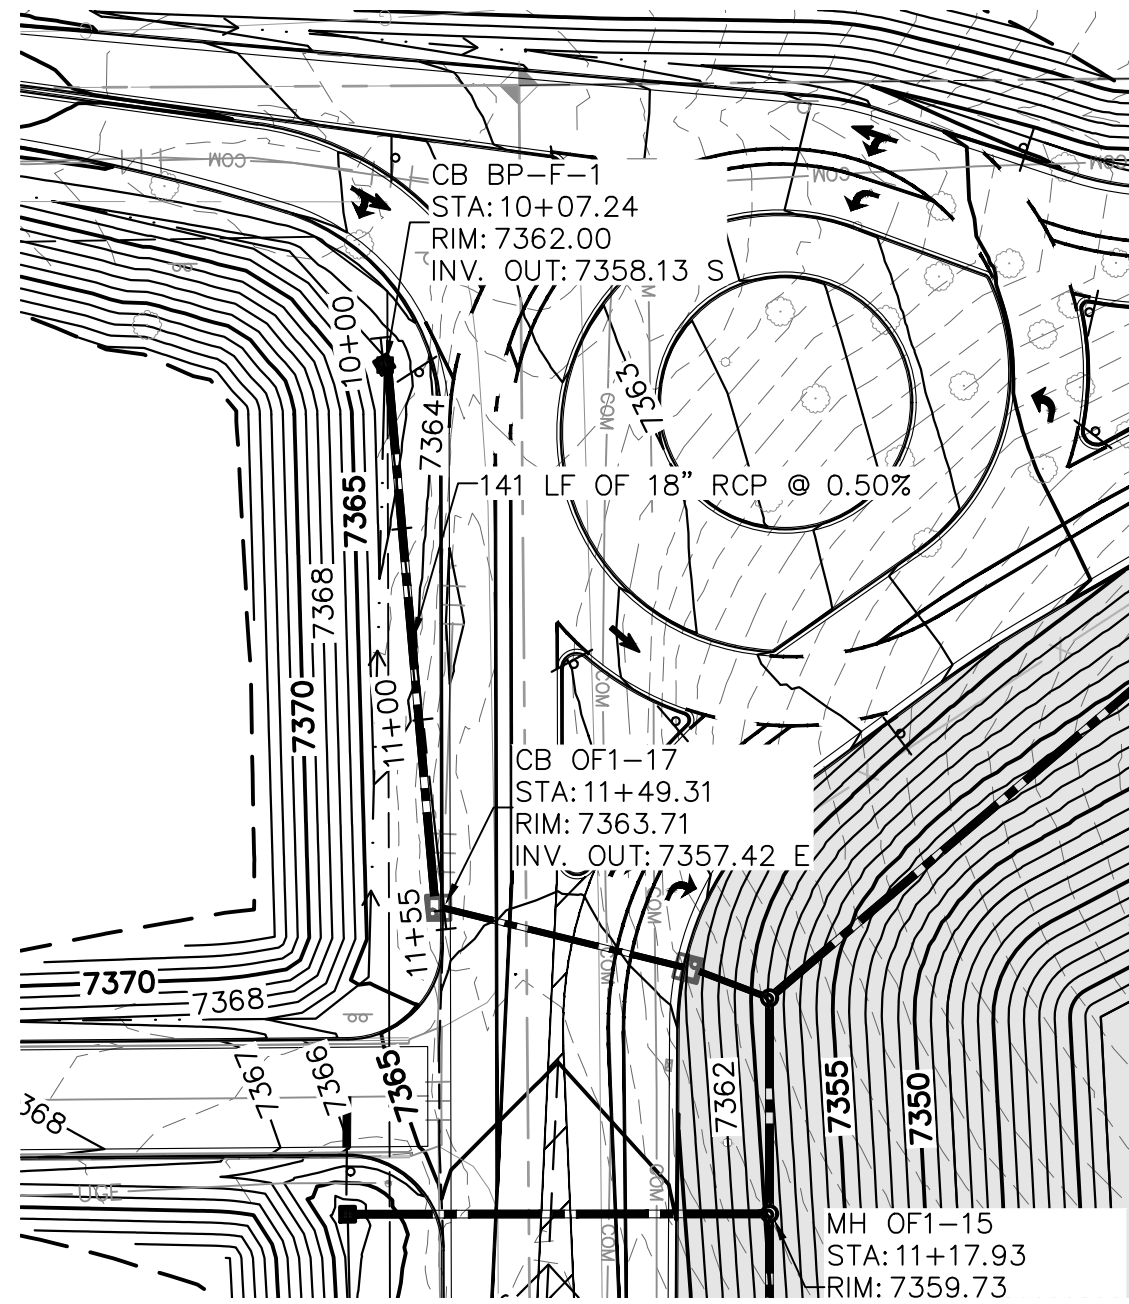


BP-F PLAN VIEW

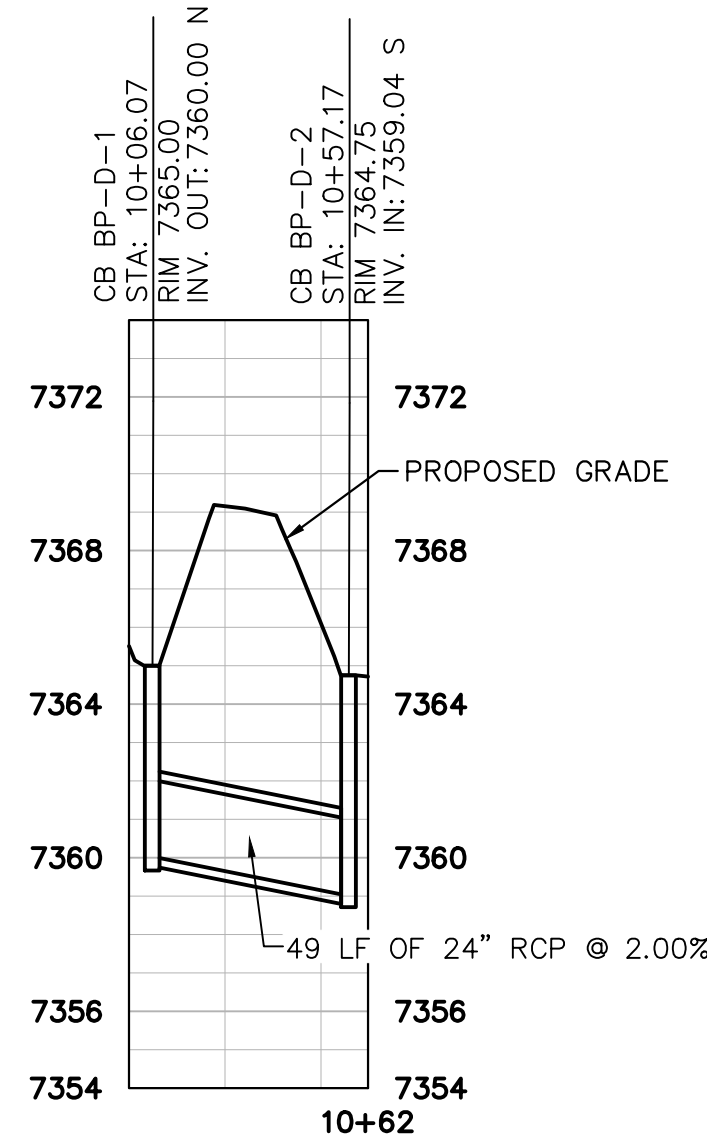

BP-D PROFILE VIEW

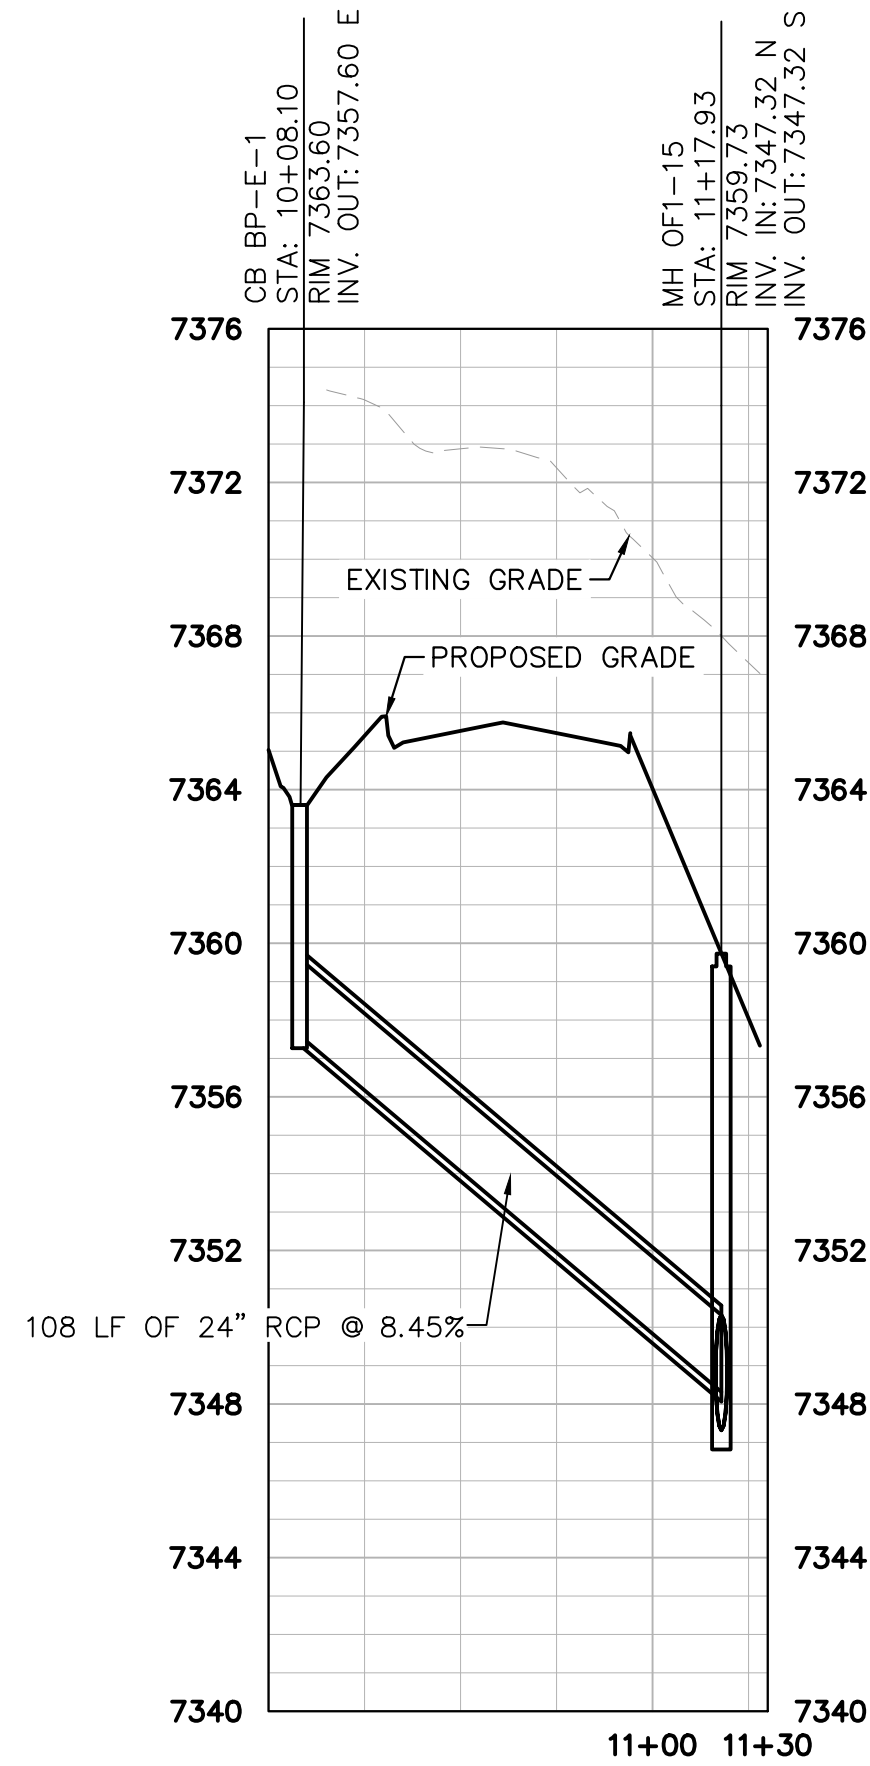

BP-E PROFILE VIEW

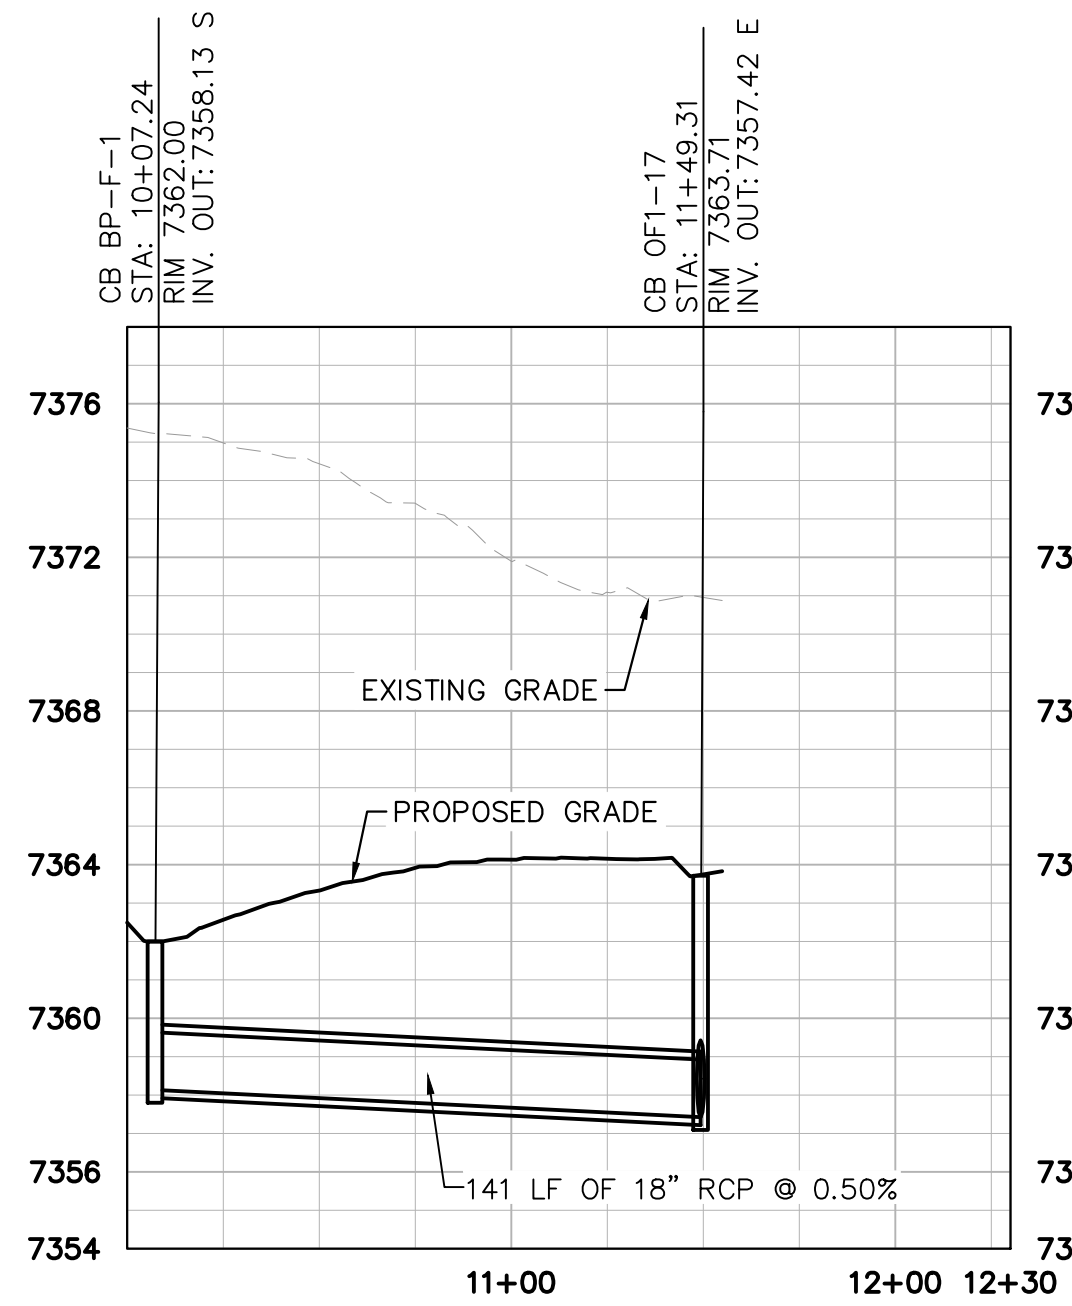



BP-F PROFILE VIEW

- LEGEND:
- RIGHT OF WAY/ PROPERTY LINE
 - - - PROPOSED EASEMENT
 - - - EXISTING EASEMENT
 - W — EXISTING CULINARY WATER LINE
 - S — EXISTING SANITARY LINE
 - ST — EXISTING STORM LINE
 - E — EXISTING ELECTRICAL LINE
 - G — EXISTING GAS LINE
 - PROPOSED STORM PIPE
 - PROPOSED AREA INLET
 - PROPOSED CURB INLET
 - PROPOSED STORM MANHOLE
 - △ PROPOSED FLARED END SECTION

COUNTY LINE RD

BEACON LITE RD

I-25

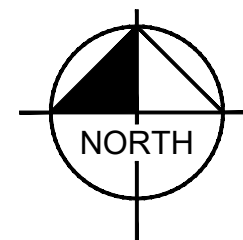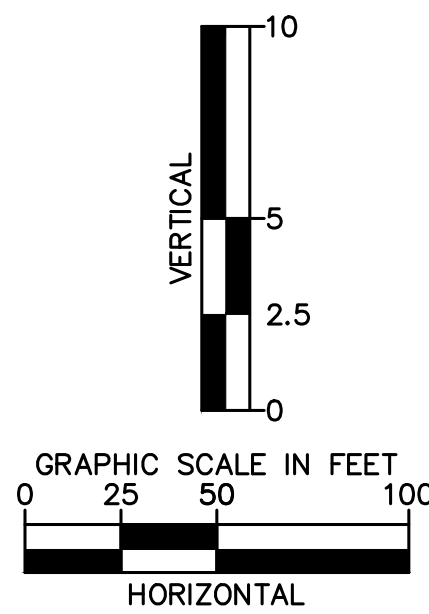

Know what's below.
Call before you dig.

Print Date: 9/11/26

Drawing File Name: epc offsite storm bypass.dwg

Kimley»Horn

KIMLEY-HORN AND ASSOCIATES, INC.
6200 SOUTH SYRACUSE WAY
SUITE 300
GREENWOOD VILLAGE, COLORADO 80111
(303) 228-2300

Sheet Revisions

Date:	Comments:	Init.



EL PASO COUNTY
DEPARTMENT OF PUBLIC WORKS
3275 AKERS DRIVE
COLORADO SPRINGS, CO
80922



60% PLANS

No Revisions:

Revised:

Void:

EL PASO COUNTY TRAVEL CENTER

PREPARED FOR
BUC-EE'S, LTD.

BYPASS STORM P&P DEF

Designer: APW

Detailer: DJC

Checked By: MPF

Structure

Numbers


Subset Sheet: 3 of 14

Project No./Code


KH 196094002

Sheet Number 44



This document, together with the concepts and design presented herein, as an instrument of service, is intended only for the specific purpose and client for which it was prepared. Reuse of and improper reliance on this document without written authorization and adaptation by Kimley-Horn and Associates, Inc. shall be without liability to Kimley-Horn and Associates, Inc.

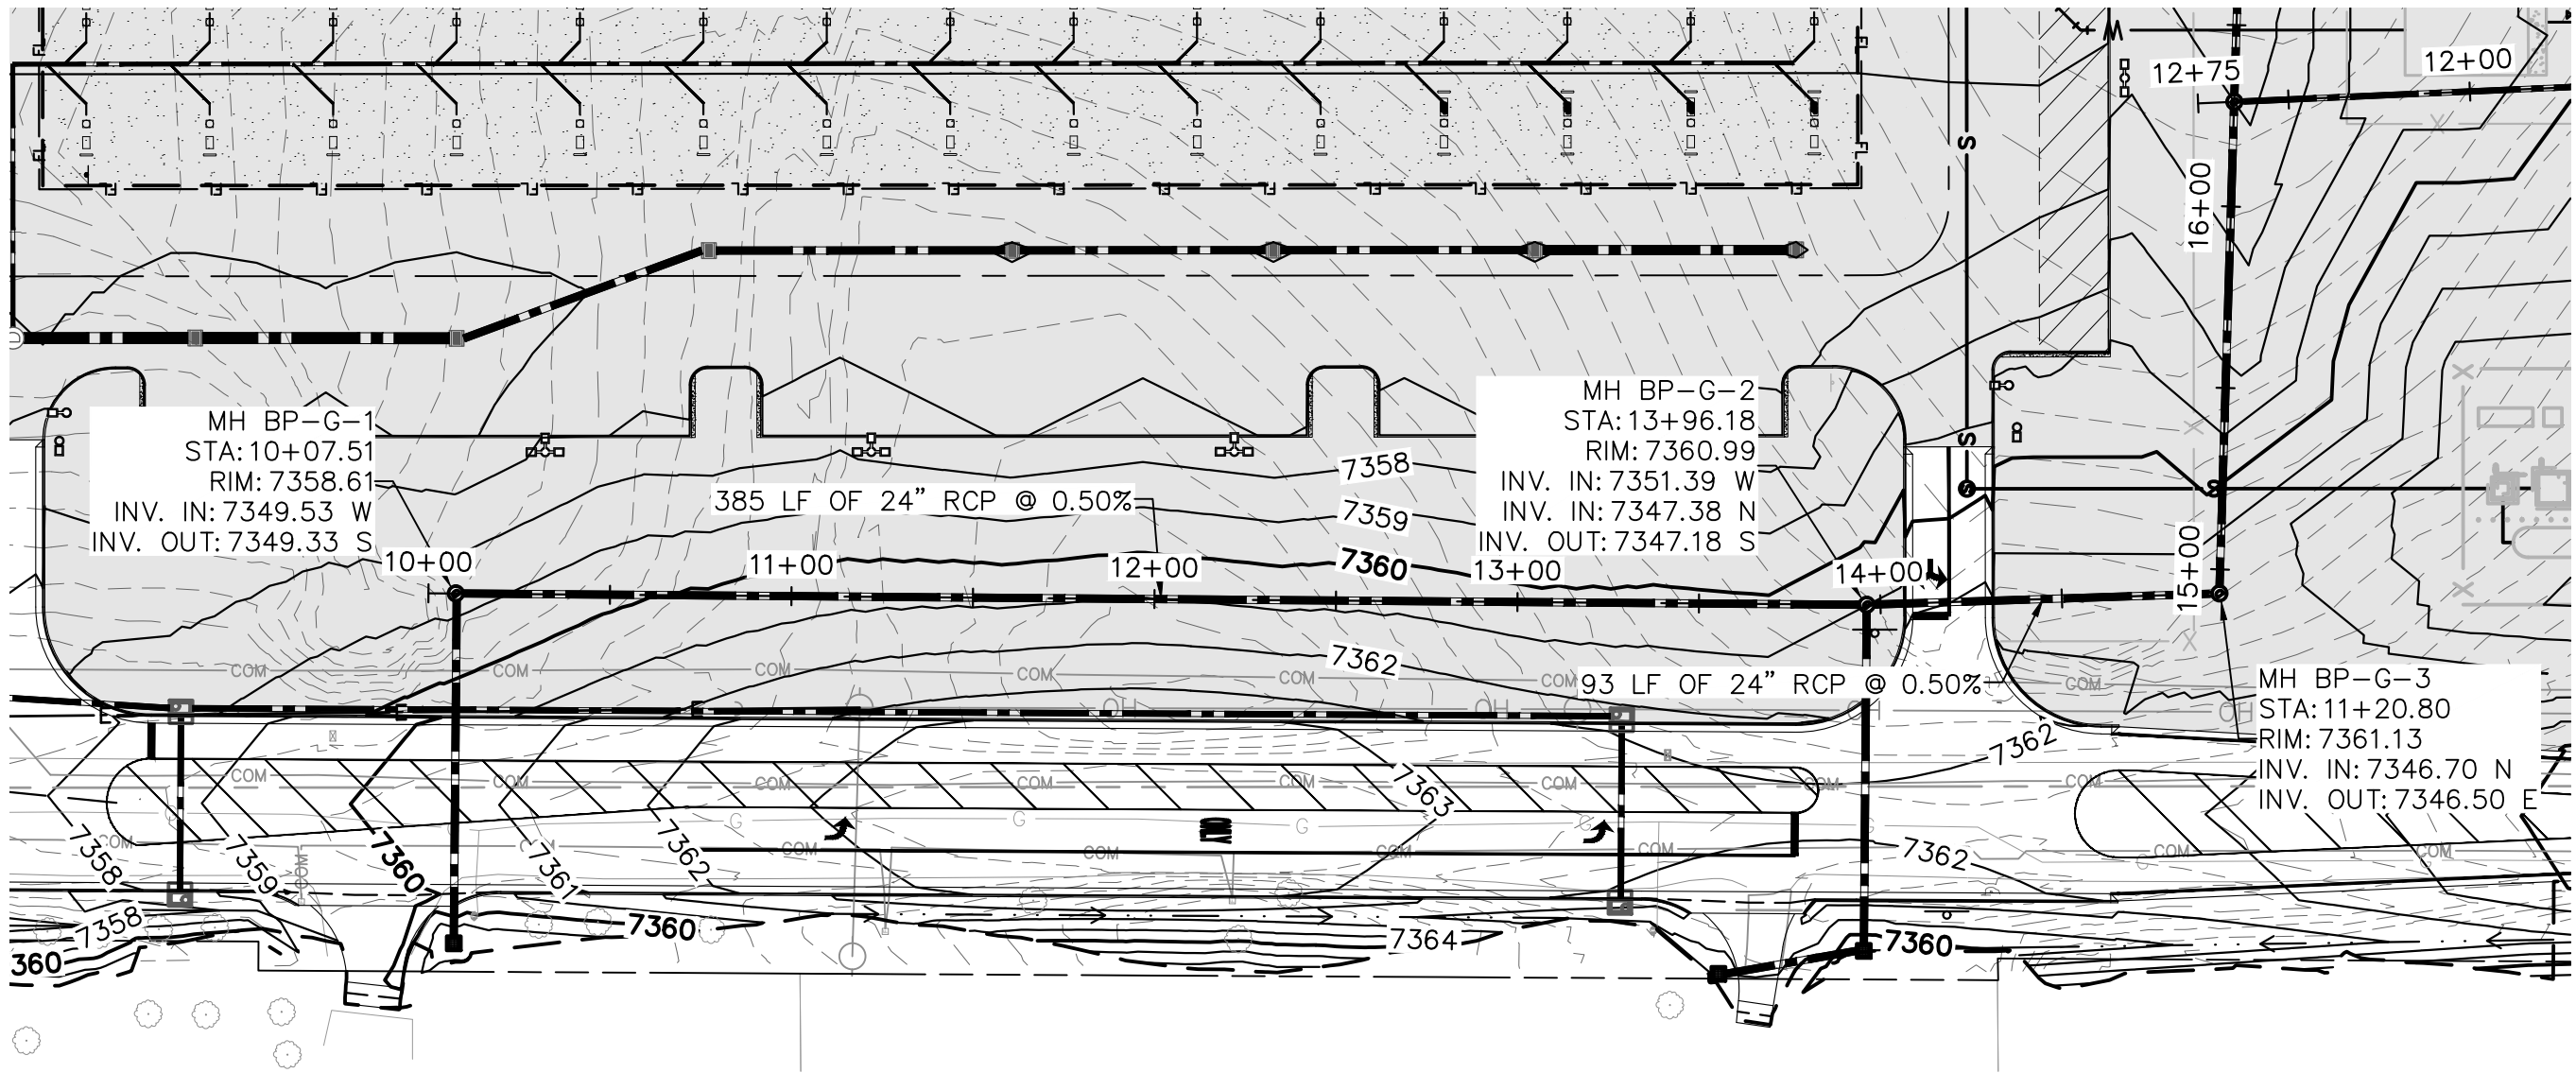

BP-G1 PLAN VIEW

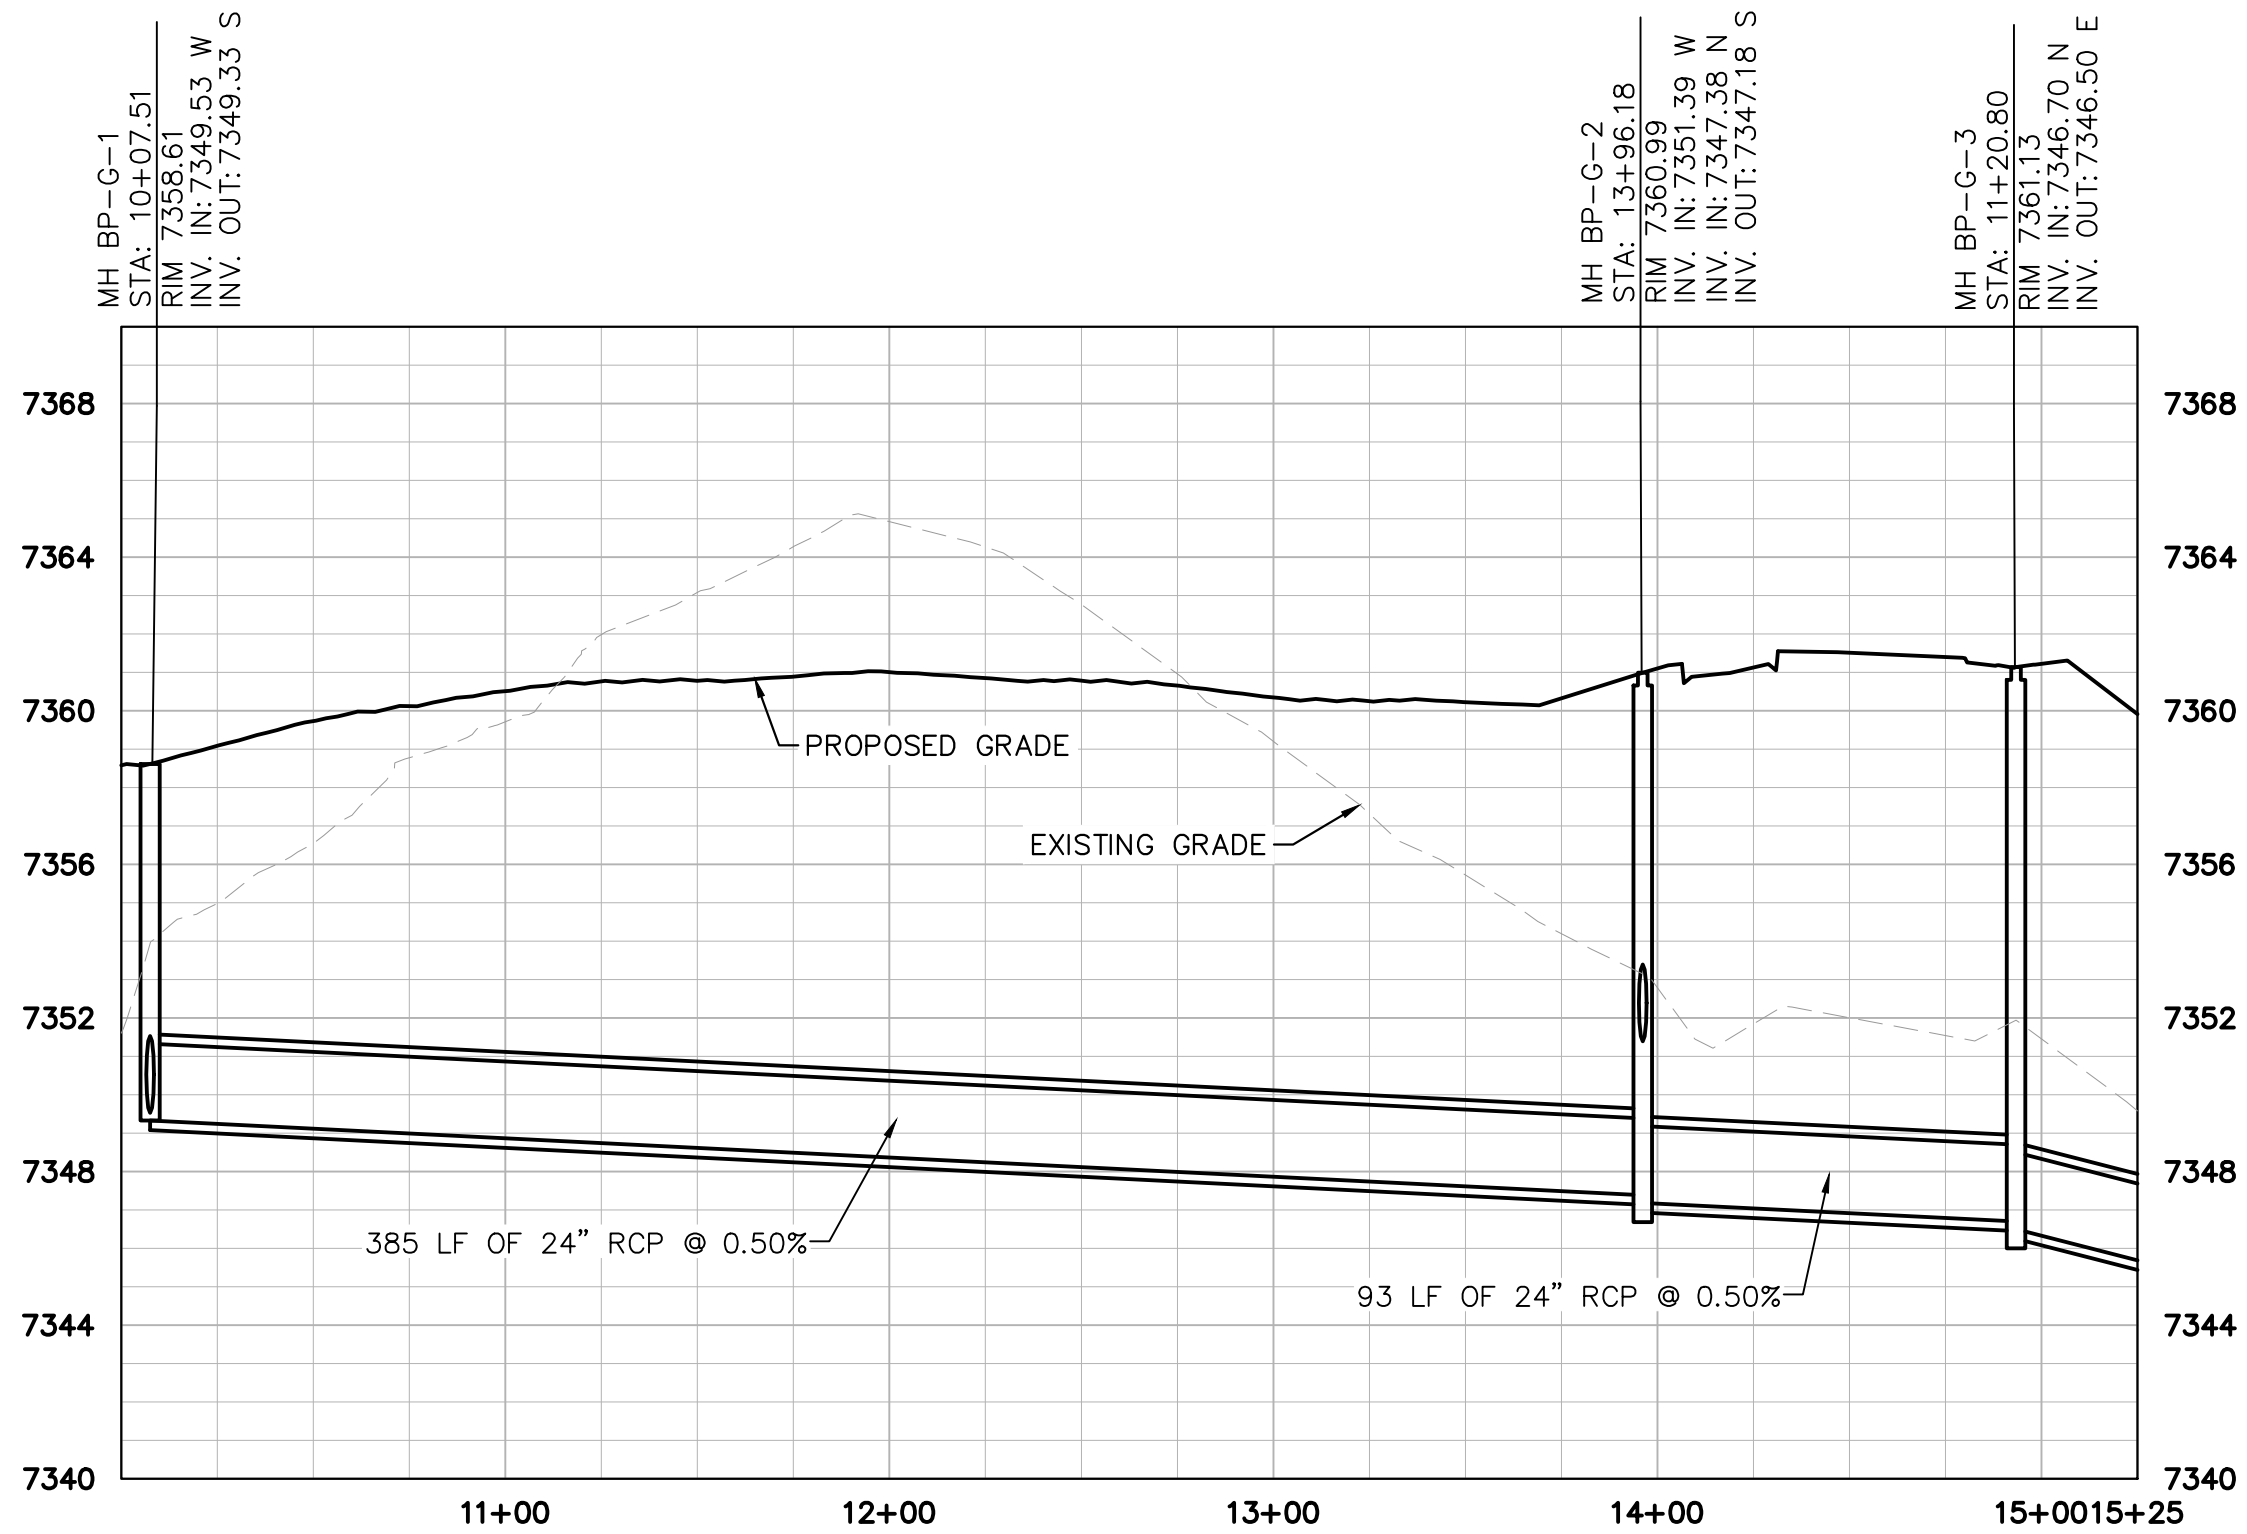

BP-G1 PROFILE VIEW

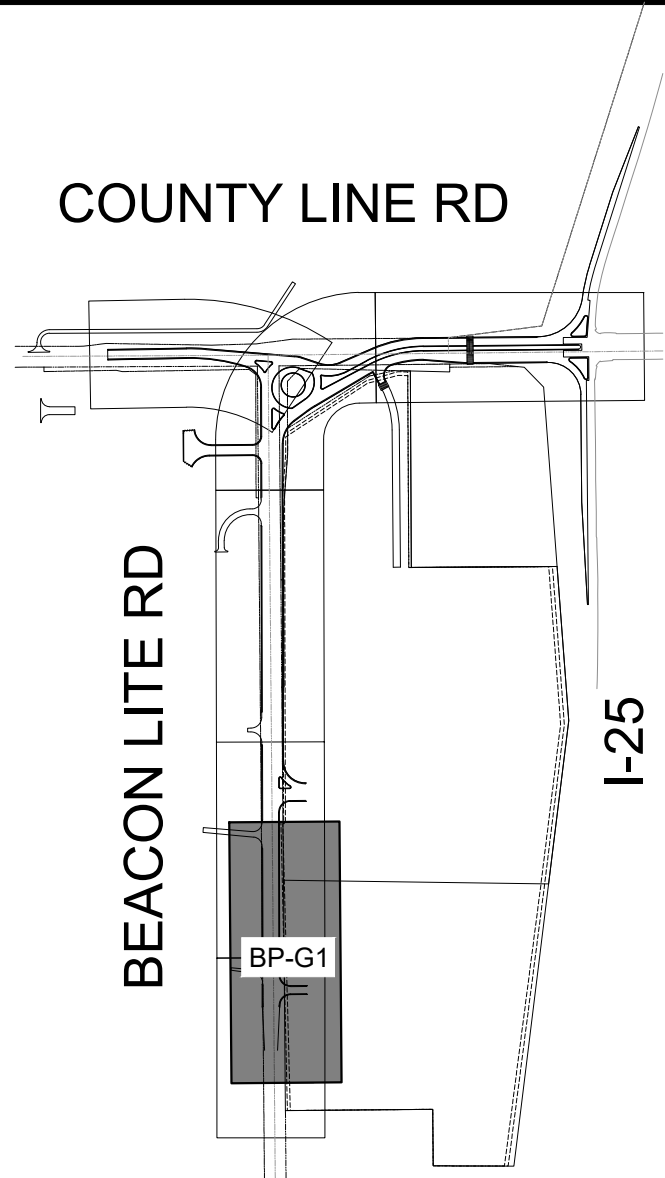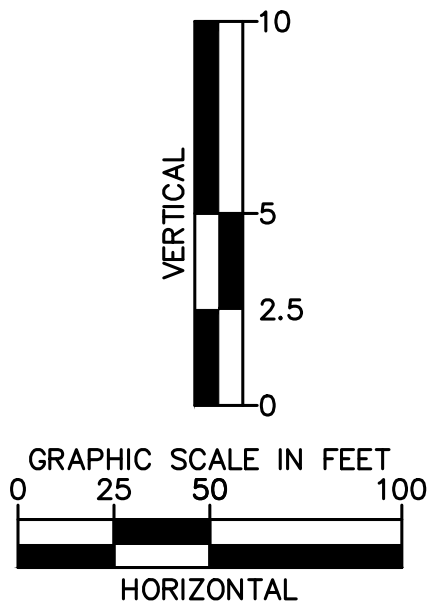

- LEGEND:
- RIGHT OF WAY/ PROPERTY LINE
 - PROPOSED EASEMENT
 - EXISTING EASEMENT
 - EXISTING CULINARY WATER LINE
 - EXISTING SANITARY LINE
 - EXISTING STORM LINE
 - EXISTING ELECTRICAL LINE
 - EXISTING GAS LINE
 - PROPOSED STORM PIPE
 - PROPOSED AREA INLET
 - PROPOSED CURB INLET
 - PROPOSED STORM MANHOLE
 - PROPOSED FLARED END SECTION



Know what's below.
Call before you dig.

Print Date: 9/11/26

Drawing File Name: epc offsite storm bypass.dwg

Kimley»Horn

KIMLEY-HORN AND ASSOCIATES, INC.
6200 SOUTH SYRACUSE WAY
SUITE 300
GREENWOOD VILLAGE, COLORADO 80111
(303) 228-2300

Sheet Revisions

Date:	Comments:	Init.



EL PASO COUNTY
DEPARTMENT OF PUBLIC WORKS
3275 AKERS DRIVE
COLORADO SPRINGS, CO
80922

FOR REVIEW ONLY
NOT FOR
CONSTRUCTION
Kimley»Horn
Kimley-Horn and Associates, Inc.

60% PLANS

No Revisions:

Revised:

Void:

EL PASO COUNTY TRAVEL CENTER

PREPARED FOR
BUC-EE'S, LTD.

BYPASS STORM P&P G1

Designer: APW

Detailer: DJC

Checked By: MPF

Structure

Numbers

Subset Sheet:


4 of 14

Project No./Code


KH 196094002

Sheet Number 45

This document, together with the concepts and design presented herein, as an instrument of service, is intended only for the specific purpose and client for which it was prepared. Reuse of and improper reliance on this document without written authorization and adaptation by Kimley-Horn and Associates, Inc. shall be without liability to Kimley-Horn and Associates, Inc.

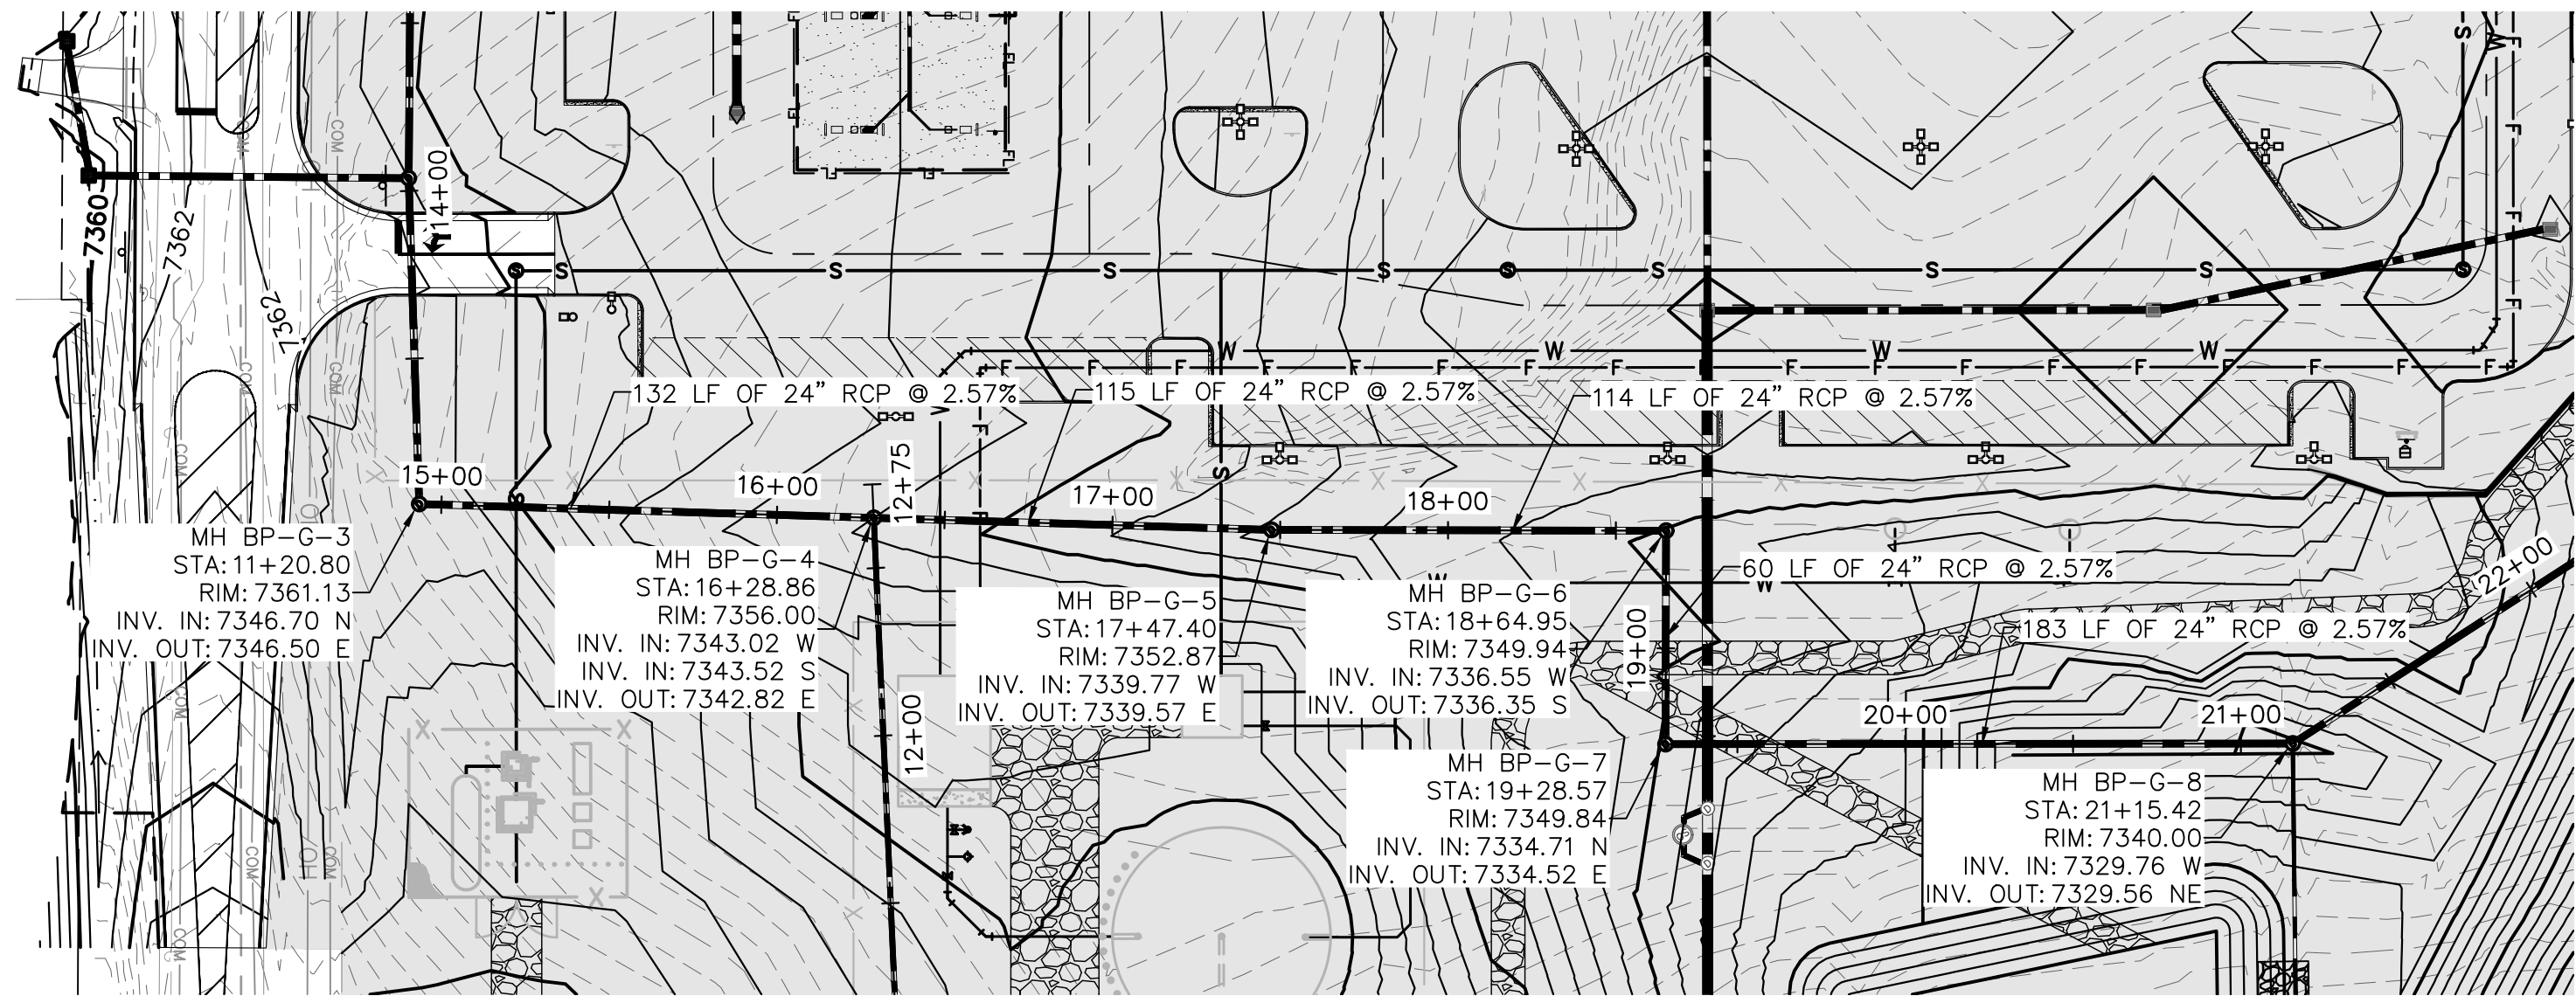

BP-G2 PLAN VIEW

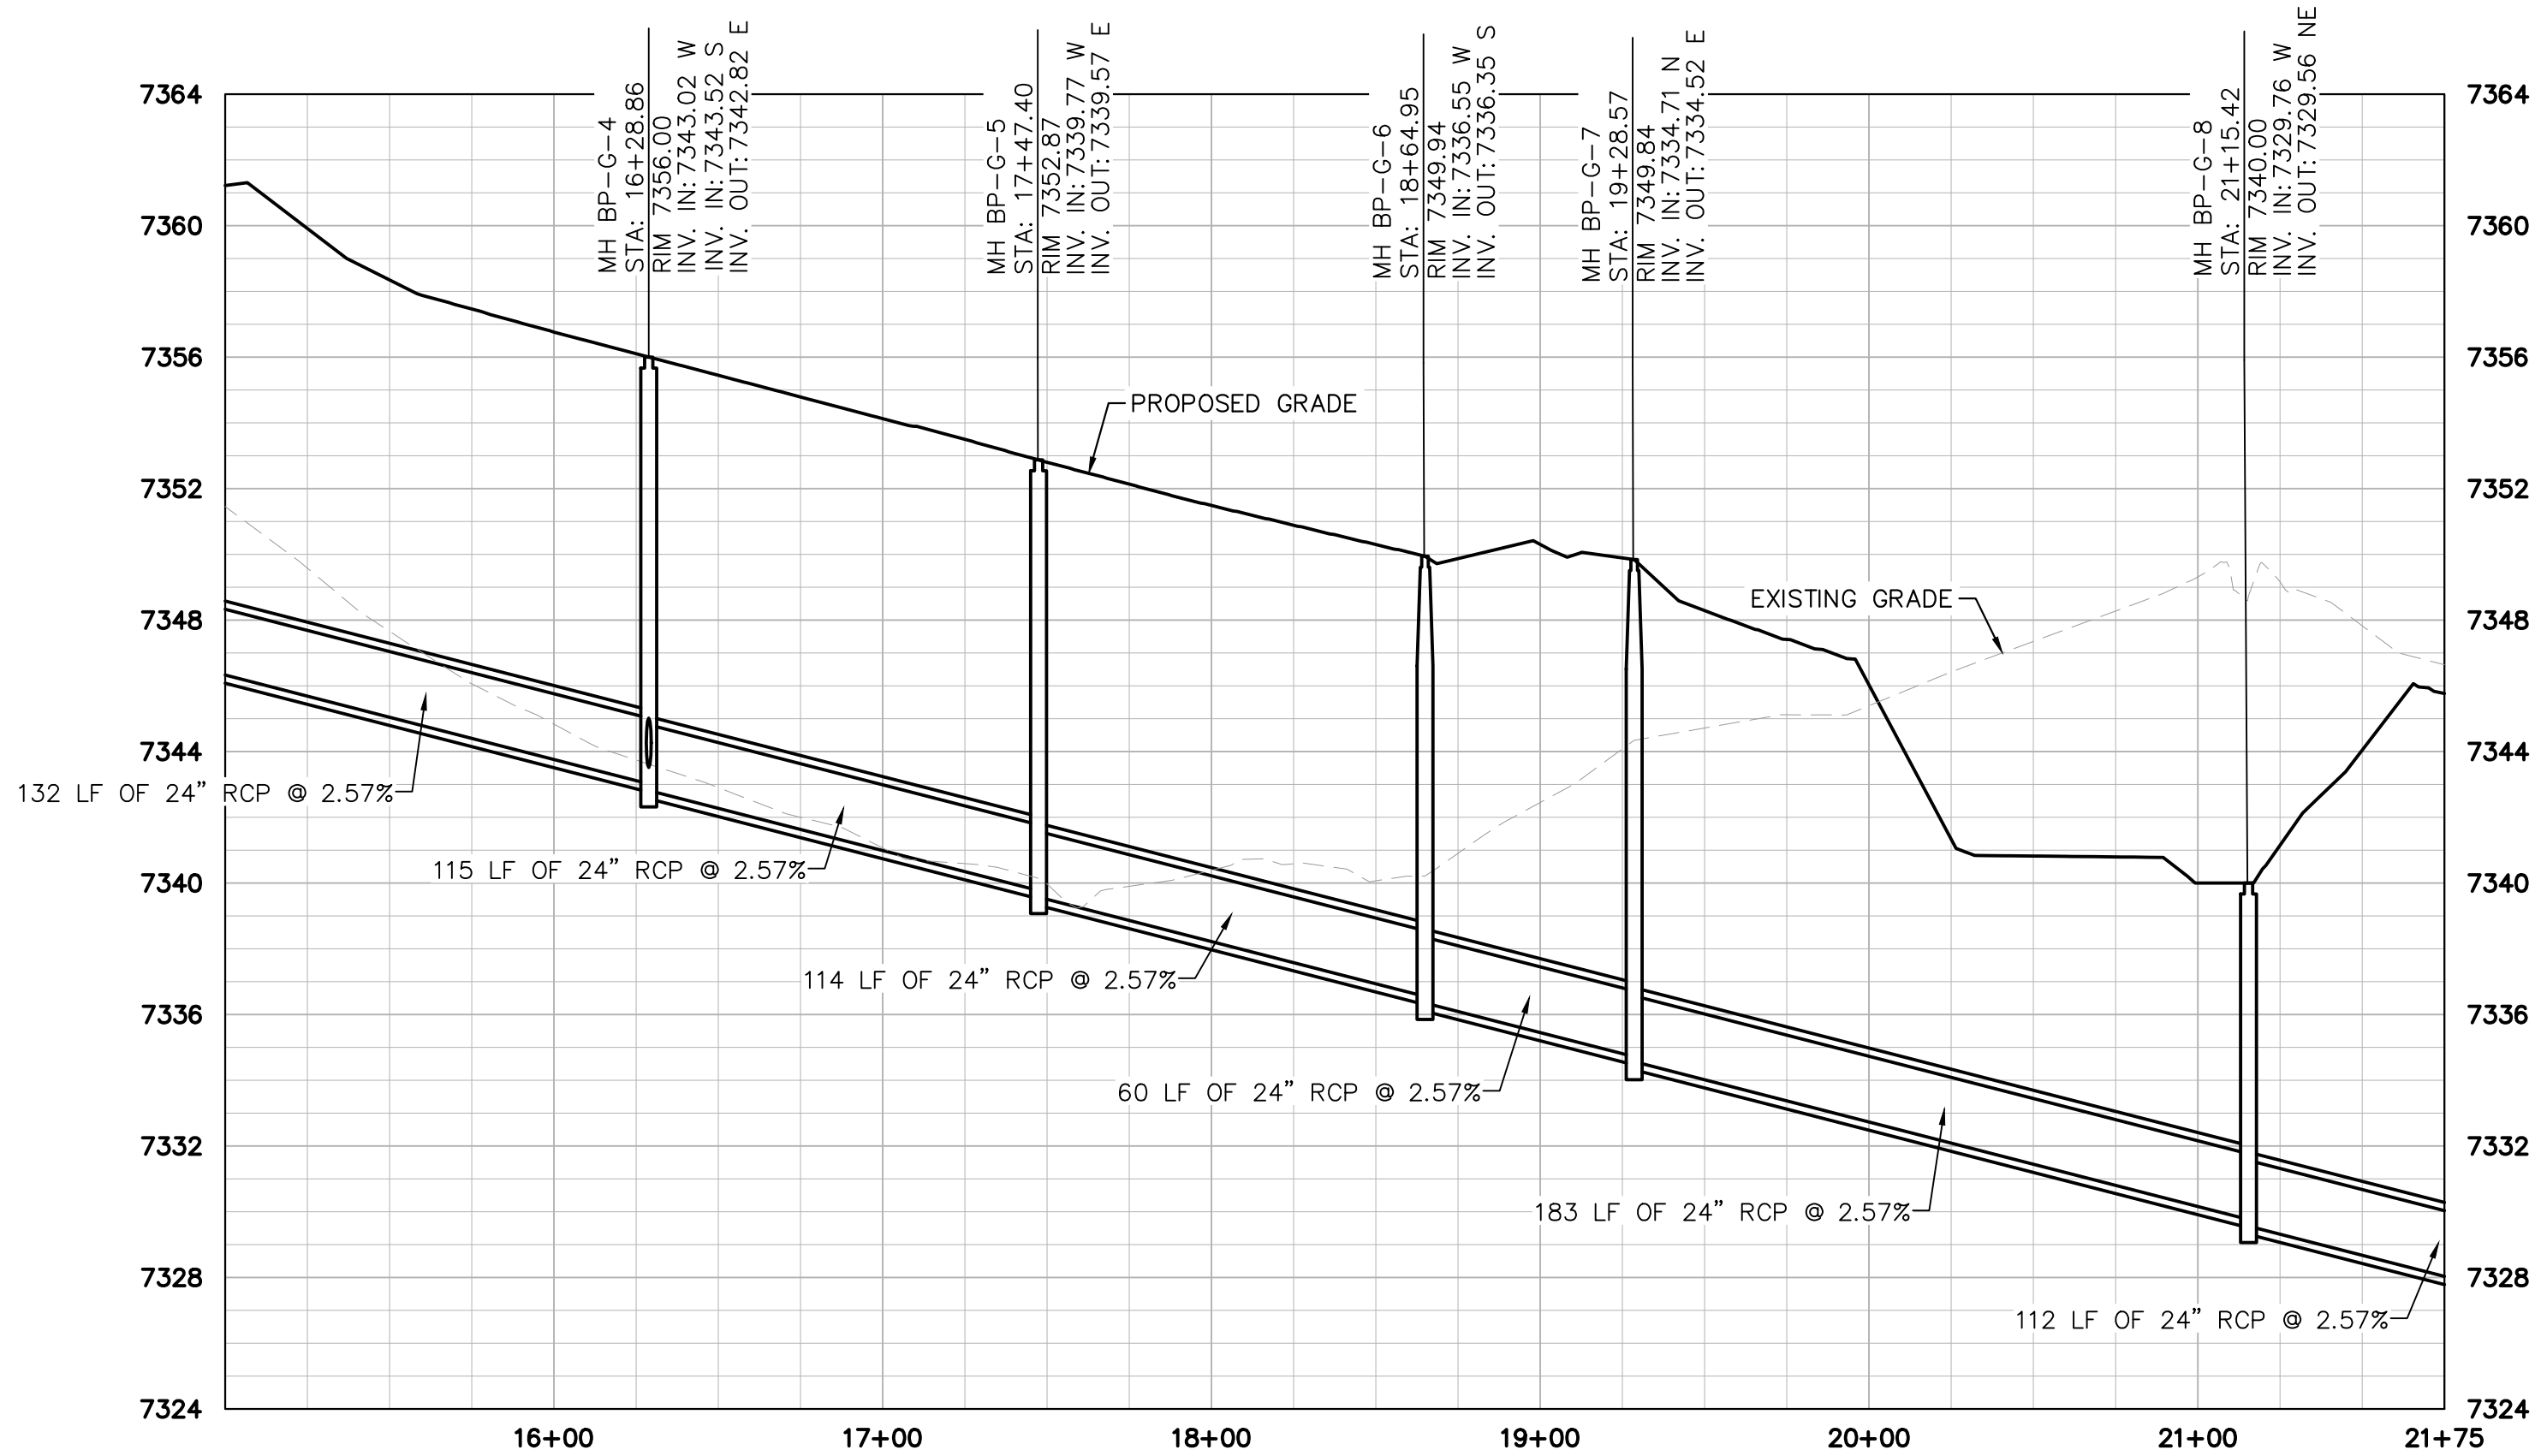

BP-G2 PROFILE VIEW

COUNTY LINE RD



BEACON LITE RD

I-25

BP-G2

LEGEND:

- RIGHT OF WAY/ PROPERTY LINE
- PROPOSED EASEMENT
- EXISTING EASEMENT
- EXISTING CULINARY WATER LINE
- EXISTING SANITARY LINE
- EXISTING STORM LINE
- EXISTING ELECTRICAL LINE
- EXISTING GAS LINE
- PROPOSED STORM PIPE
- PROPOSED AREA INLET
- PROPOSED CURB INLET
- PROPOSED STORM MANHOLE
- PROPOSED FLARED END SECTION

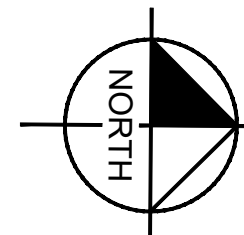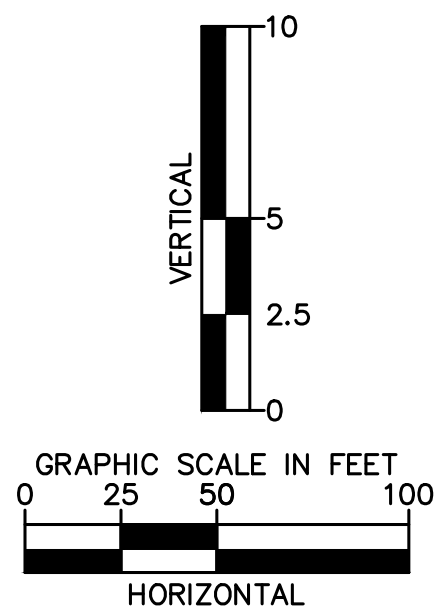

Print Date: 9/11/26

Drawing File Name: epc offsite storm bypass.dwg

Kimley»Horn

KIMLEY-HORN AND ASSOCIATES, INC.
6200 SOUTH SYRACUSE WAY
SUITE 300
GREENWOOD VILLAGE, COLORADO 80111
(303) 228-2300

Sheet Revisions

Date:	Comments:	Init.



EL PASO COUNTY
DEPARTMENT OF PUBLIC WORKS
3275 AKERS DRIVE
COLORADO SPRINGS, CO
80922

FINAL
FOR REVIEW ONLY
NOT FOR
CONSTRUCTION
Kimley»Horn
Kimley-Horn and Associates, Inc.

60% PLANS

No Revisions:

Revised:

Void:

EL PASO COUNTY TRAVEL CENTER

PREPARED FOR
BUC-EE'S, LTD.

BYPASS STORM P&P G2

Designer: APW

Detailer: DJC

Checked By: MPF

Structure

Numbers


Subset Sheet: 5 of 14

Project No./Code


KH 196094002

Sheet Number 46

This document, together with the concepts and design presented herein, as an instrument of service, is intended only for the specific purpose and client for which it was prepared. Reuse of and improper reliance on this document without written authorization and adaptation by Kimley-Horn and Associates, Inc. shall be without liability to Kimley-Horn and Associates, Inc.

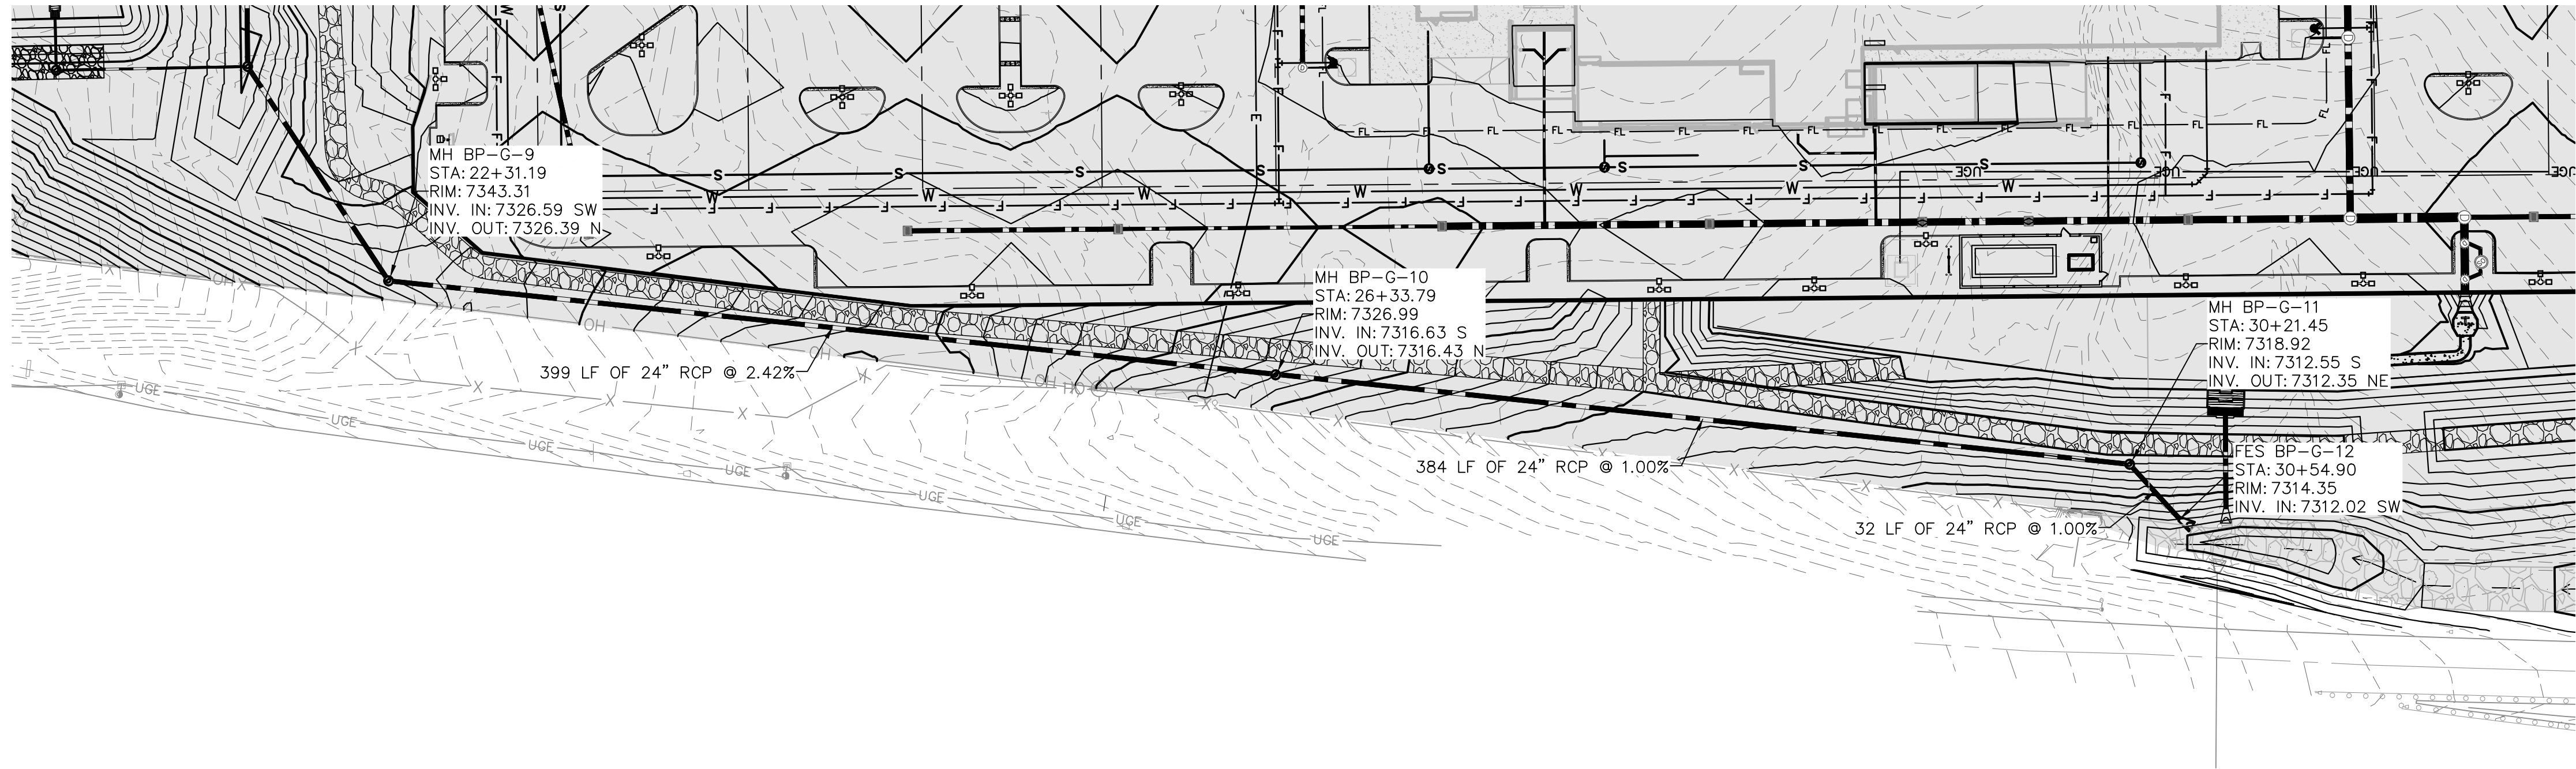




BP-G3 PLAN VIEW

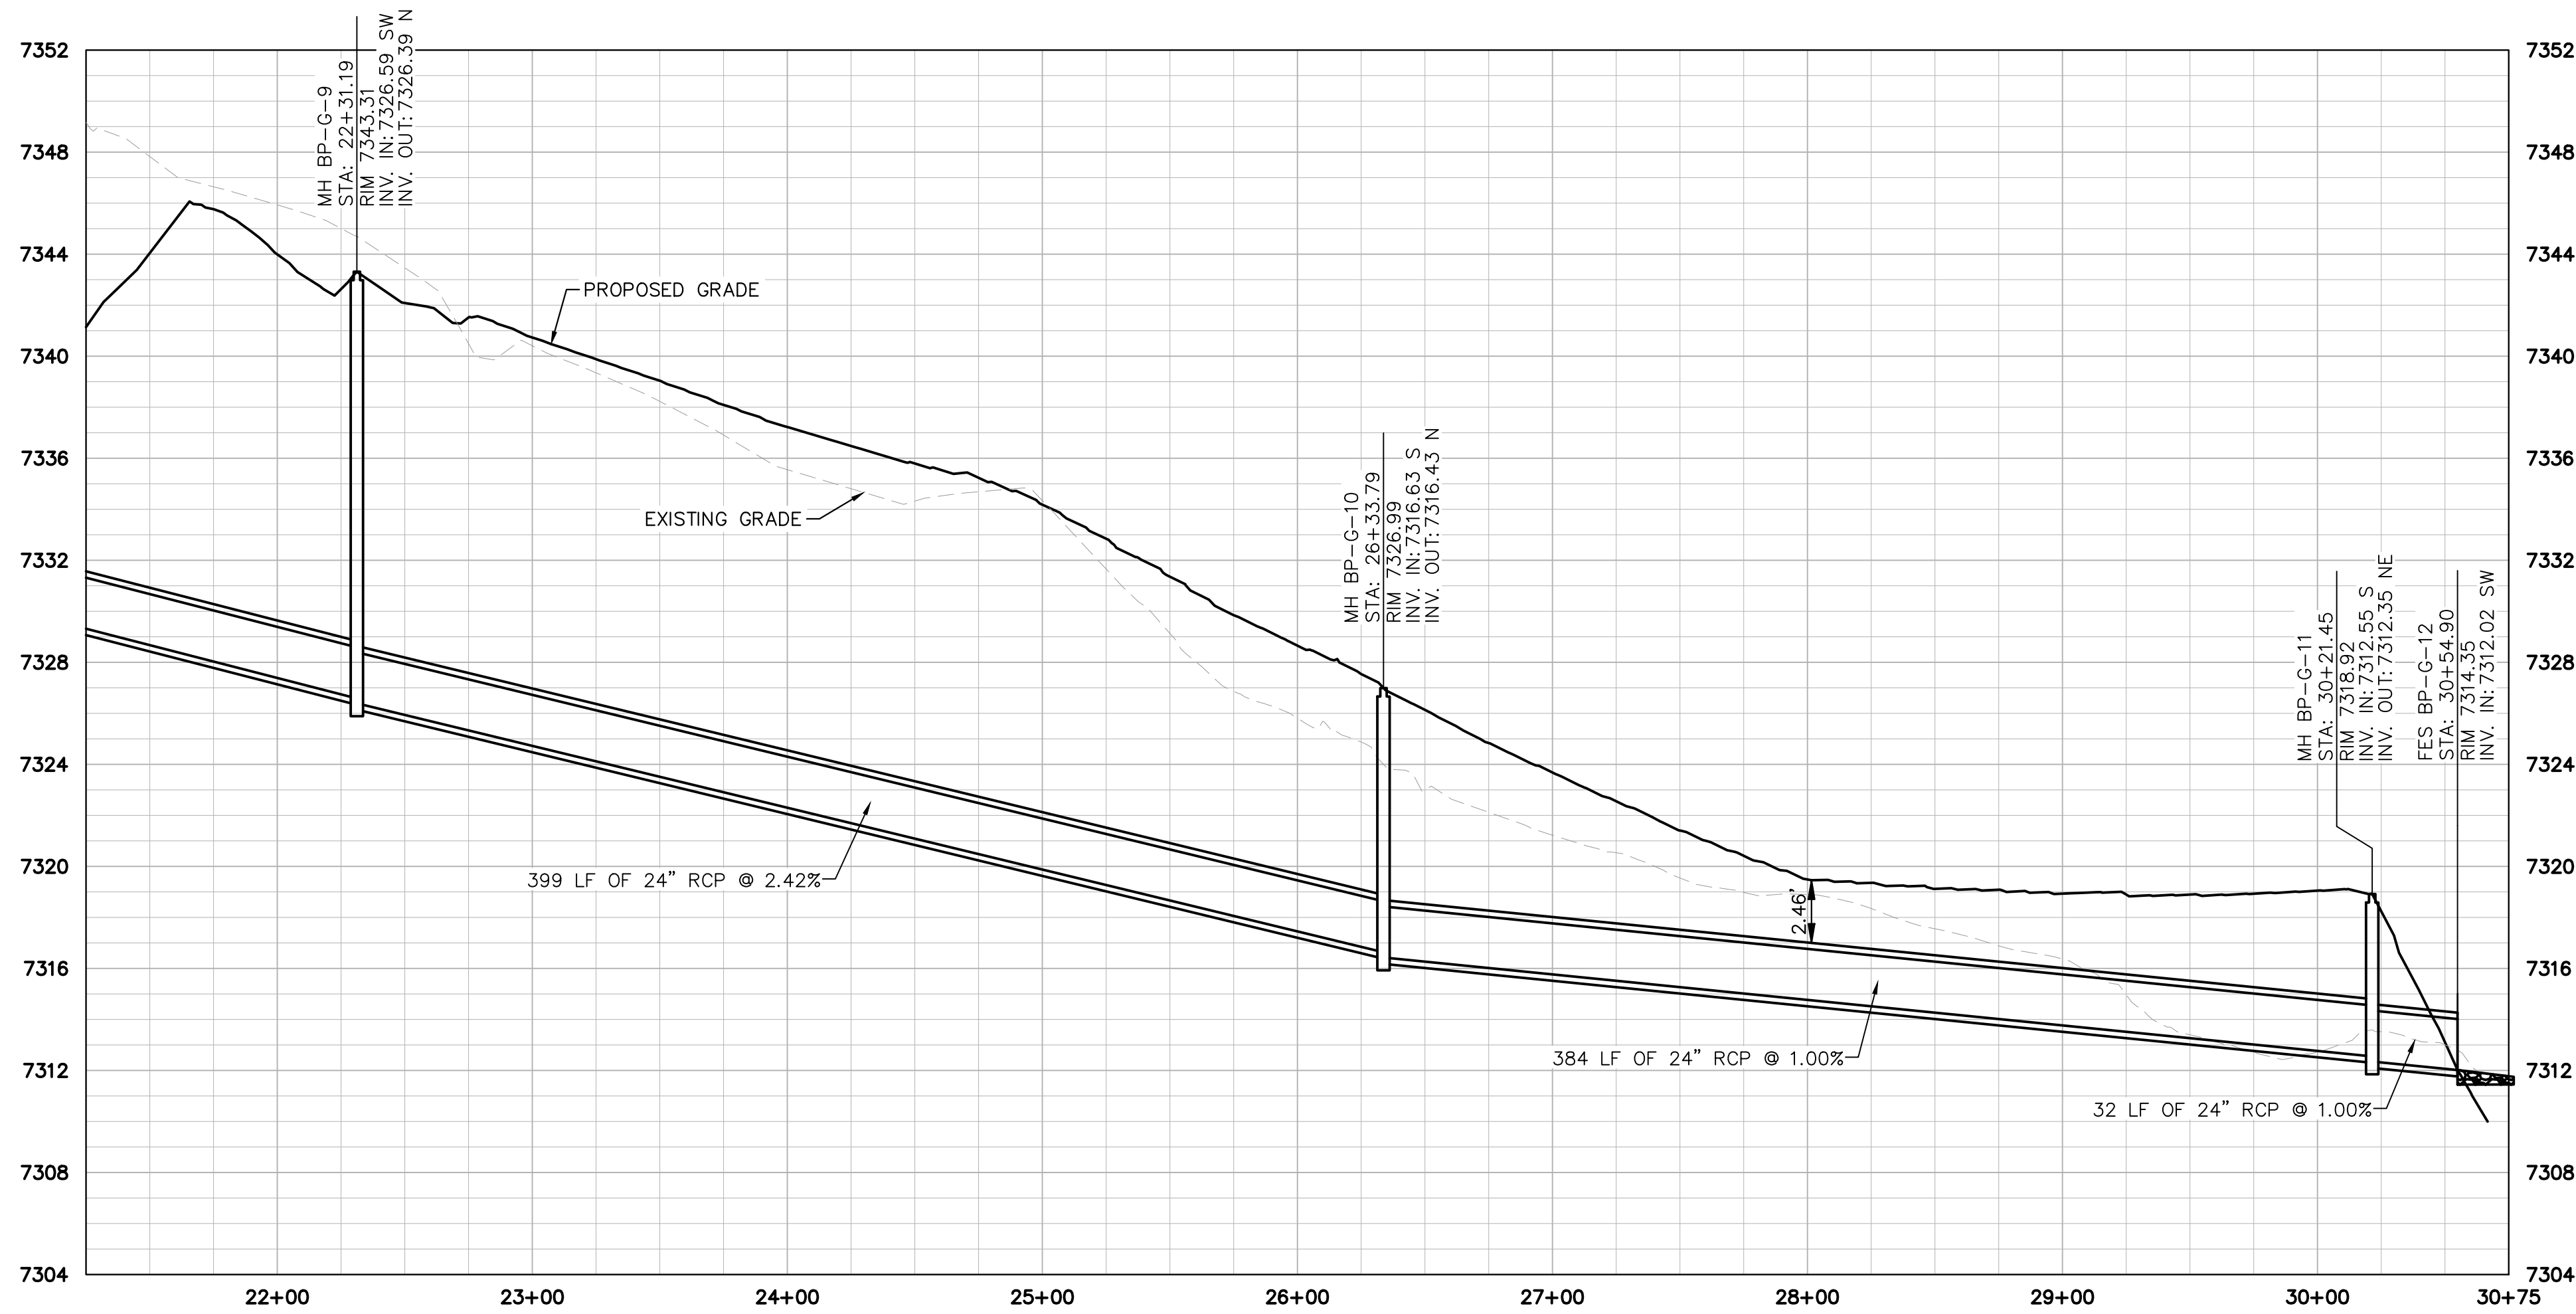

BP-G3 PROFILE VIEW

LEGEND:

- RIGHT OF WAY/ PROPERTY LINE
- PROPOSED EASEMENT
- EXISTING EASEMENT
- EXISTING CULINARY WATER LINE
- EXISTING SANITARY LINE
- EXISTING STORM LINE
- EXISTING ELECTRICAL LINE
- EXISTING GAS LINE
- PROPOSED STORM PIPE
- PROPOSED AREA INLET
- PROPOSED CURB INLET
- PROPOSED STORM MANHOLE
- PROPOSED FLARED END SECTION

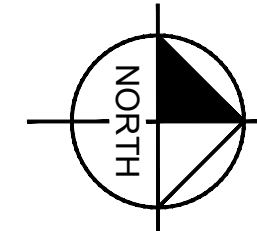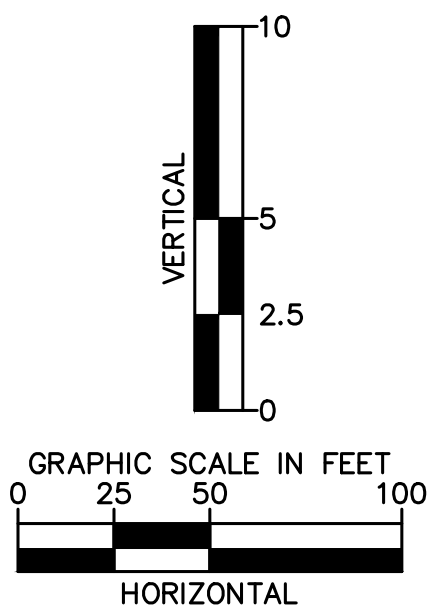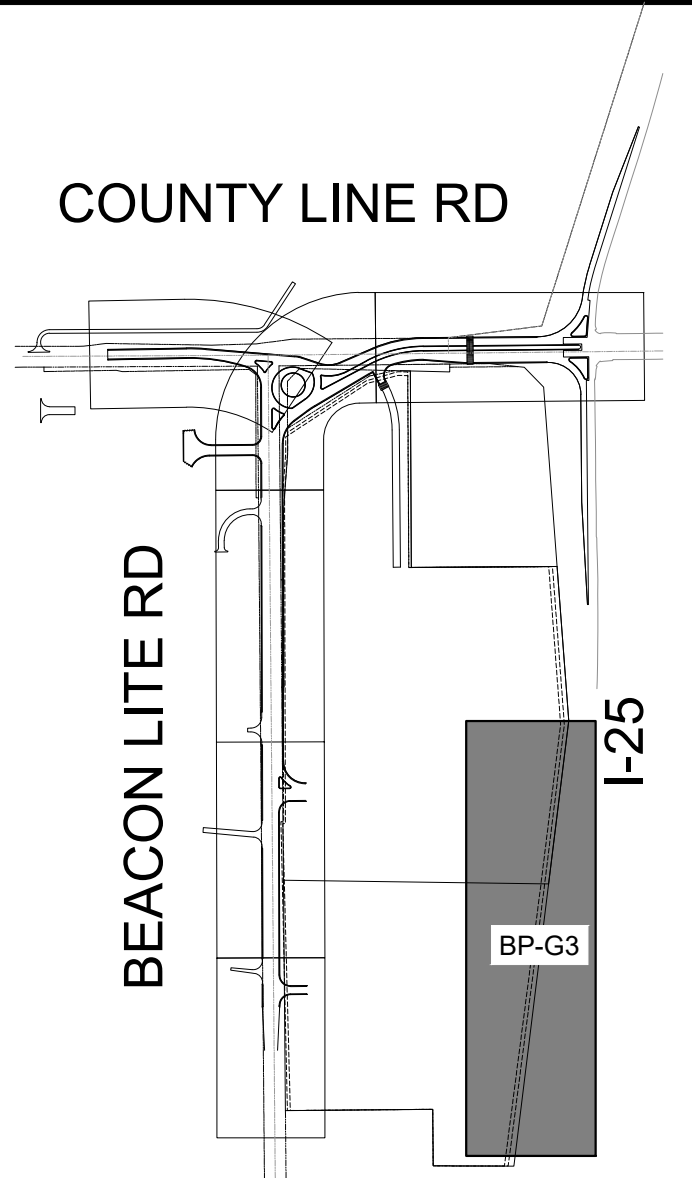

Print Date: 9/11/26

Drawing File Name: epc offsite storm bypass.dwg

Kimley»Horn

KIMLEY-HORN AND ASSOCIATES, INC.
6200 SOUTH SYRACUSE WAY
SUITE 300
GREENWOOD VILLAGE, COLORADO 80111
(303) 228-2300

(R-X)
(R-X)
(R-X)
(R-X)

Sheet Revisions

Date:	Comments:	Init.



EL PASO COUNTY
DEPARTMENT OF PUBLIC WORKS
3275 AKERS DRIVE
COLORADO SPRINGS, CO
80922

FOR REVIEW ONLY
NOT FOR
CONSTRUCTION
Kimley»Horn
Kimley-Horn and Associates, Inc.

60% PLANS

No Revisions:
Revised:
Void:

EL PASO COUNTY TRAVEL CENTER

PREPARED FOR
BUC-EE'S, LTD.

BYPASS STORM P&P G3


Designer: APW	Structure
Detailer: DJC	Numbers
Checked By: MPF	Subset Sheet: 6 of 14

Project No./Code


KH 196094002

Sheet Number 47




This document, together with the concepts and design presented herein, as an instrument of service, is intended only for the specific purpose and client for which it was prepared. Reuse of and improper reliance on this document without written authorization and adaptation by Kimley-Horn and Associates, Inc. shall be without liability to Kimley-Horn and Associates, Inc.

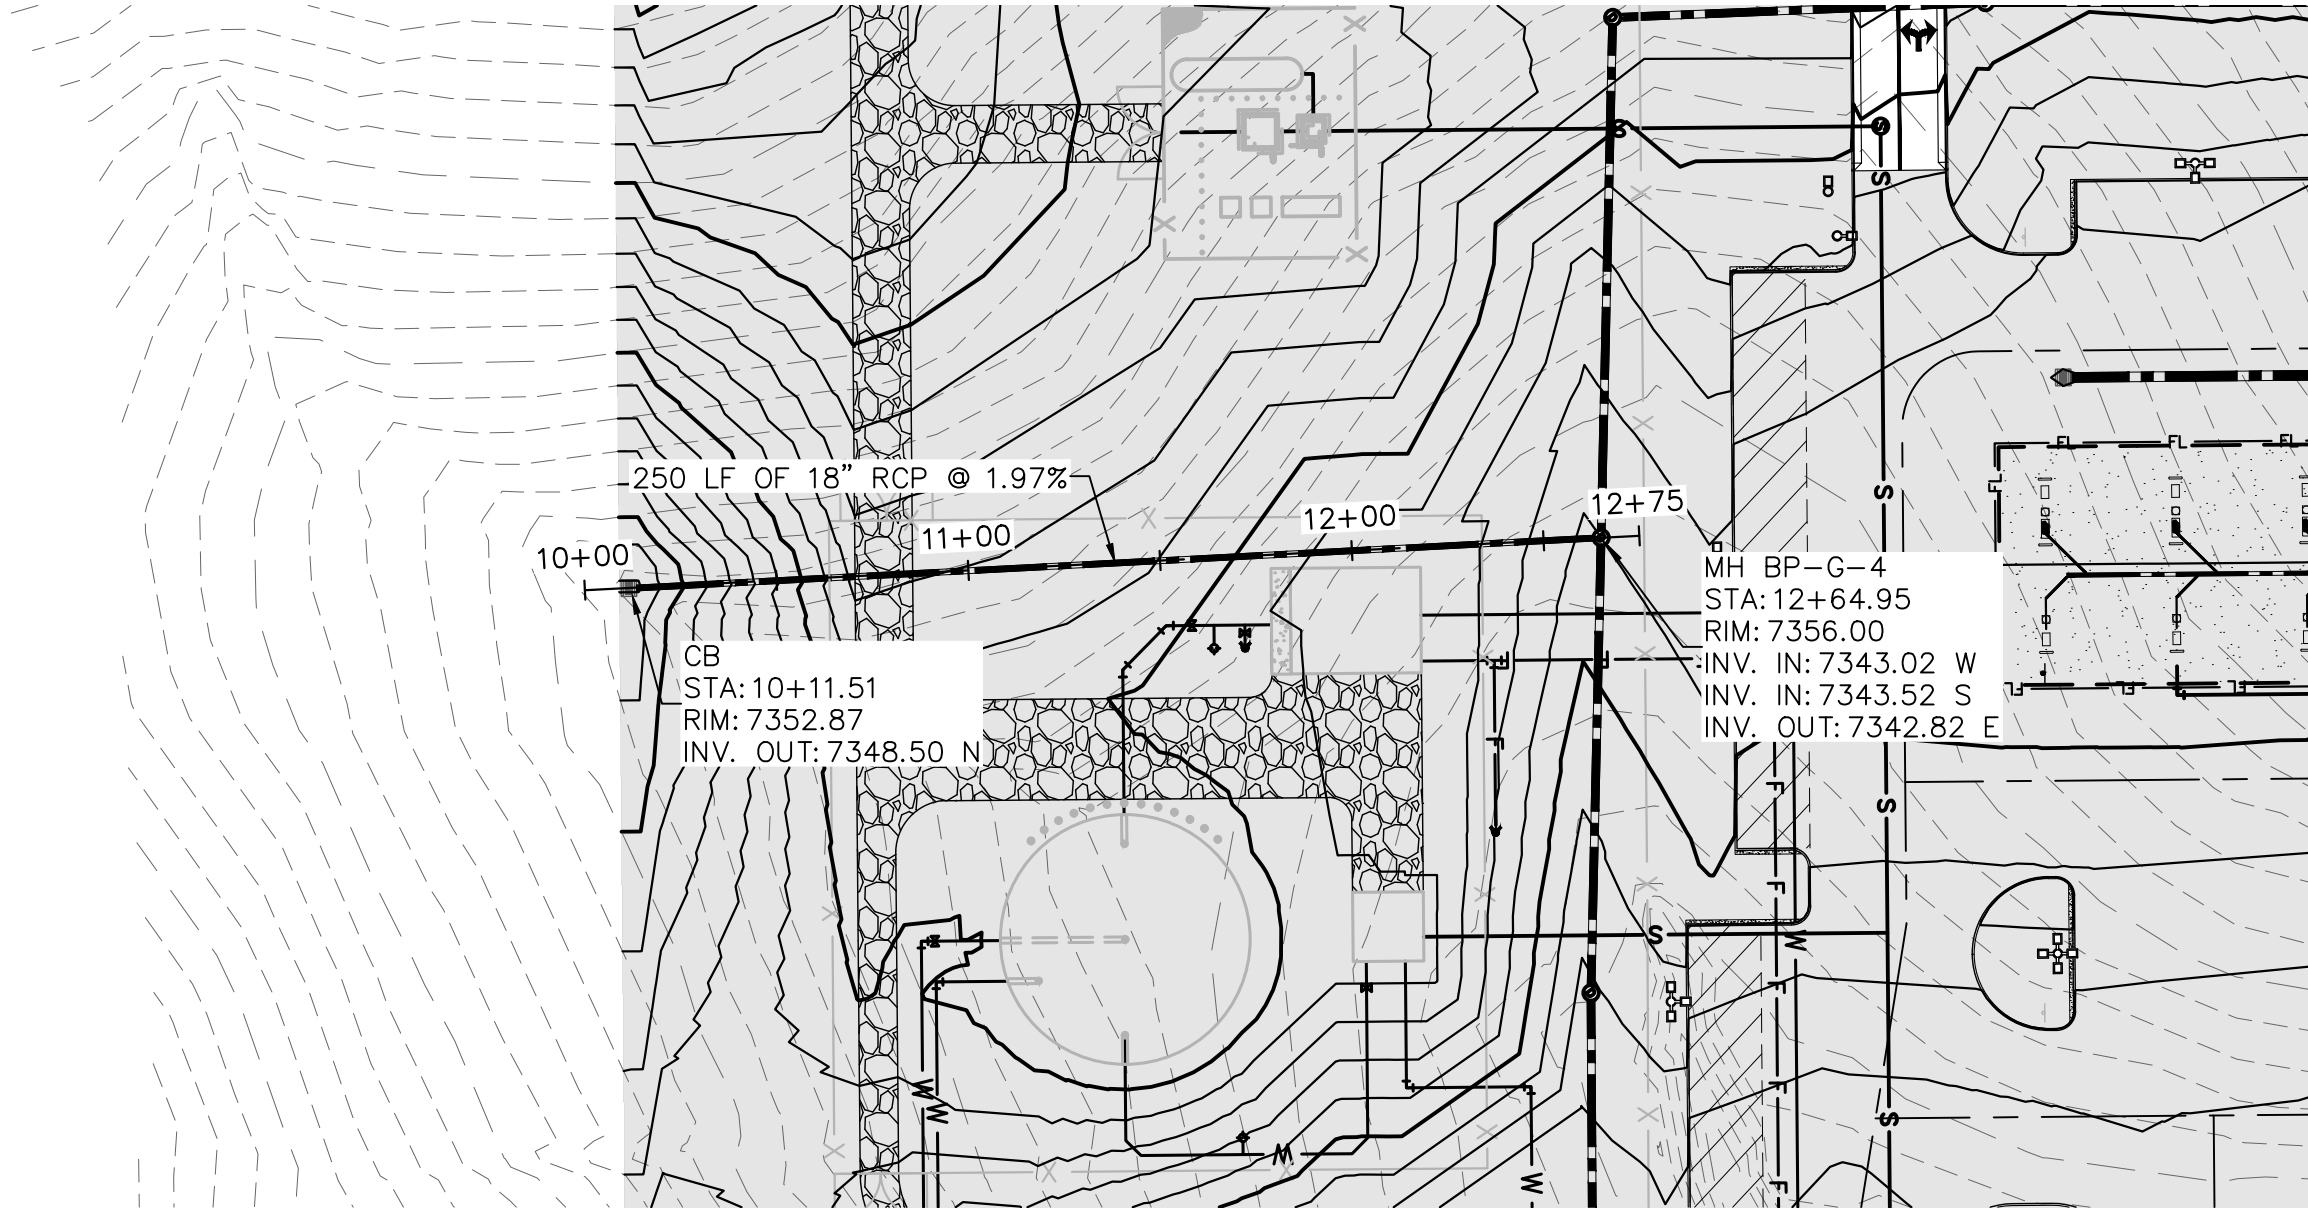

BP-H PLAN VIEW

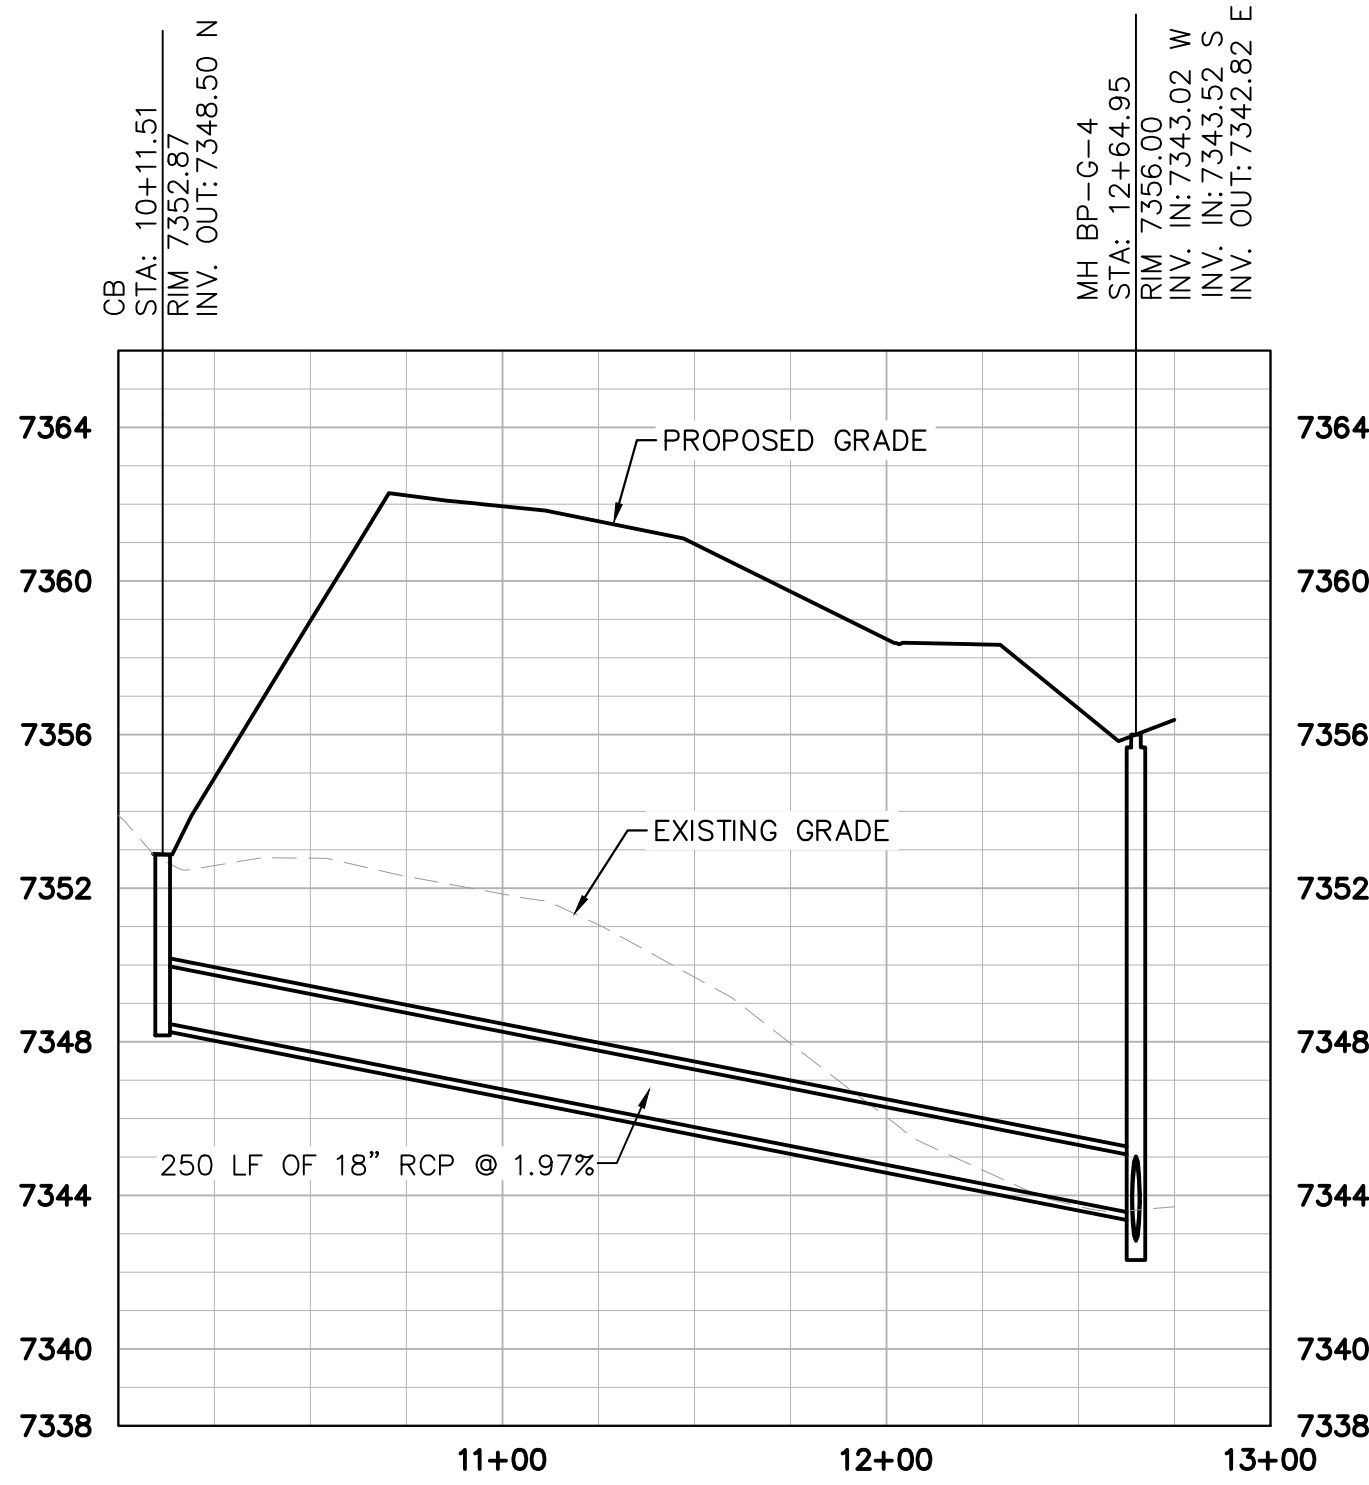

BP-H PROFILE VIEW

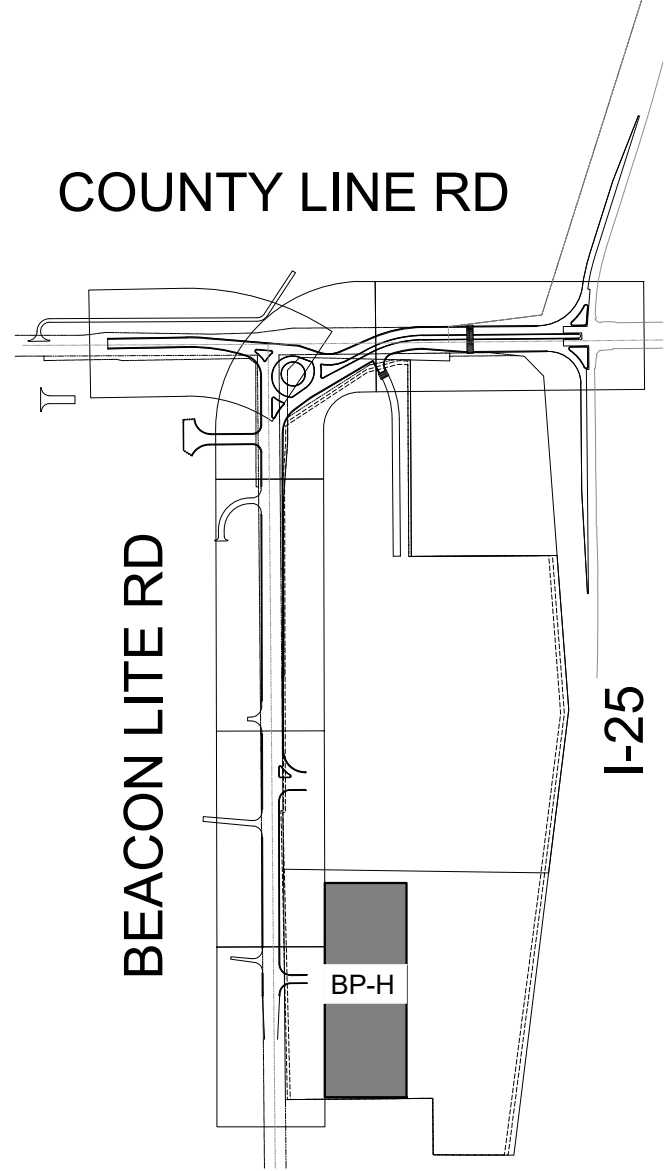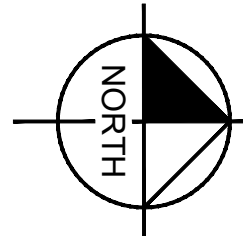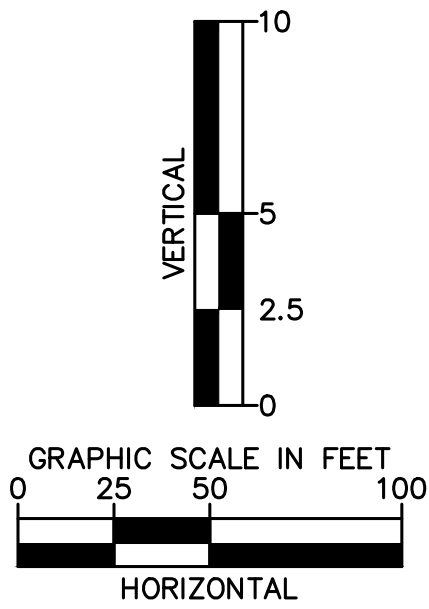

- LEGEND:
- RIGHT OF WAY/ PROPERTY LINE
 - - - PROPOSED EASEMENT
 - - - EXISTING EASEMENT
 - W — EXISTING CULINARY WATER LINE
 - S — EXISTING SANITARY LINE
 - ST — EXISTING STORM LINE
 - E — EXISTING ELECTRICAL LINE
 - G — EXISTING GAS LINE
 - PROPOSED STORM PIPE
 - PROPOSED AREA INLET
 - PROPOSED CURB INLET
 - PROPOSED STORM MANHOLE
 - PROPOSED FLARED END SECTION



Know what's below.
Call before you dig.

Print Date: 9/11/26

Drawing File Name: epc offsite storm bypass.dwg

Kimley»Horn
KIMLEY-HORN AND ASSOCIATES, INC.
6200 SOUTH SYRACUSE WAY
SUITE 300
GREENWOOD VILLAGE, COLORADO 80111
(303) 228-2300

- (R-X)
- (R-X)
- (R-X)
- (R-X)

Sheet Revisions

Date:	Comments:	Init.



EL PASO COUNTY
DEPARTMENT OF PUBLIC WORKS
3275 AKERS DRIVE
COLORADO SPRINGS, CO
80922

1 R - FINAL
FOR REVIEW ONLY
NOT FOR
CONSTRUCTION
Kimley»Horn
Kimley-Horn and Associates, Inc.

60% PLANS

No Revisions:

Revised:

Void:

EL PASO COUNTY TRAVEL CENTER

PREPARED FOR
BUC-EE'S, LTD.

BYPASS STORM P&P H

Designer: APW

Detailer: DJC

Checked By: MPF

Structure

Numbers


Subset Sheet: 7 of 14

Project No./Code

KH 196094002


Sheet Number 48

This document, together with the concepts and designs presented herein, as an instrument of service, is intended only for the specific purpose and client for which it was prepared. Reuse of and improper reliance on this document without written authorization and adaptation by Kimley-Horn and Associates, Inc. shall be without liability to Kimley-Horn and Associates, Inc.

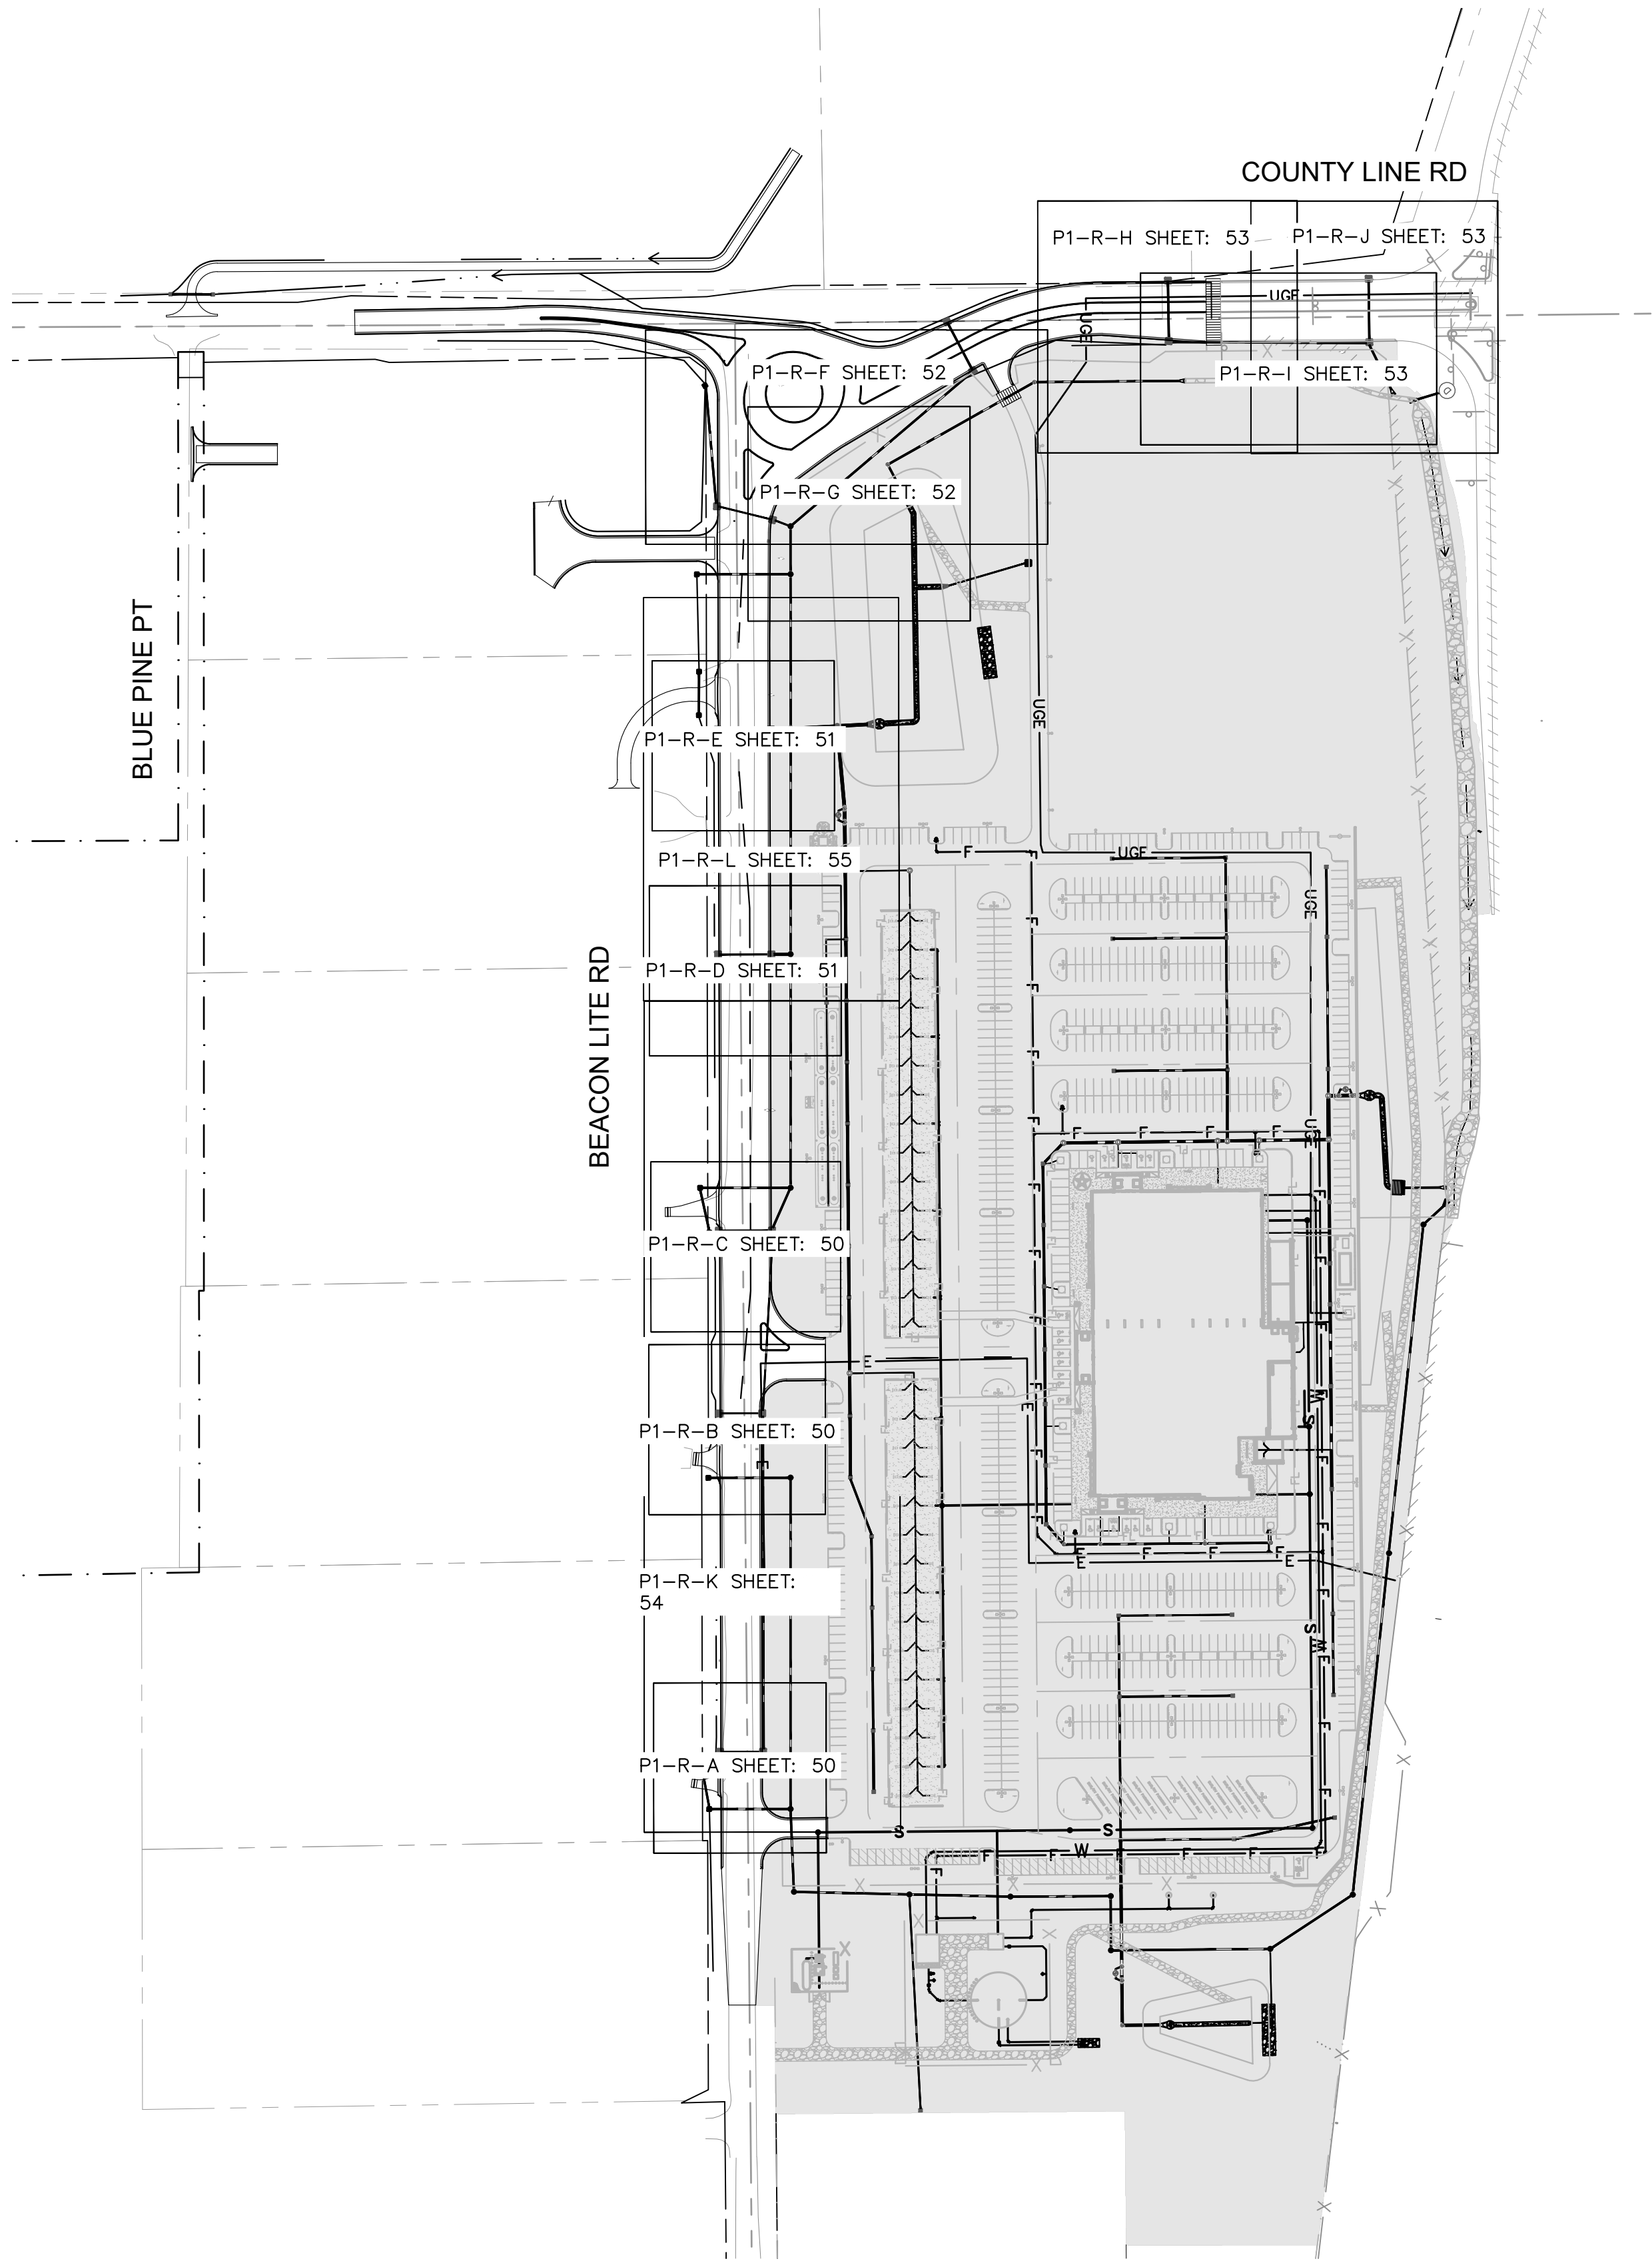

LEGEND:

ONSITE HATCH

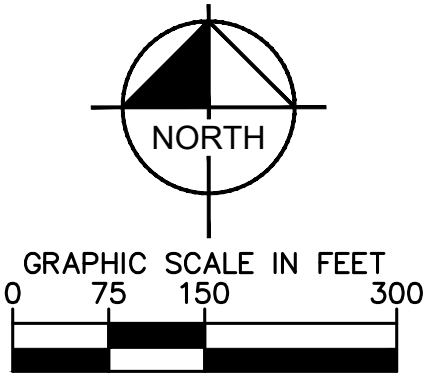

Print Date: 9/11/26

Drawing File Name: epc-06.8_offsite storm (km)(2).dwg

Kimley»Horn

KIMLEY-HORN AND ASSOCIATES, INC.
6200 SOUTH SYRACUSE WAY
SUITE 300
GREENWOOD VILLAGE, COLORADO 80111
(303) 228-2300

(R-X)
(R-X)
(R-X)
(R-X)

Sheet Revisions

Date:	Comments:	Init.



EL PASO COUNTY
DEPARTMENT OF PUBLIC WORKS
3275 AKERS DRIVE
COLORADO SPRINGS, CO
80922

FOR REVIEW ONLY
NOT FOR
CONSTRUCTION
Kimley»Horn
Kimley-Horn and Associates, Inc.

60% PLANS

No Revisions:

Revised:

Void:

EL PASO COUNTY TRAVEL CENTER

PREPARED FOR
BUC-EE'S, LTD.
OFFSITE STORM (KM)

Designer: APW

Detailer: DJC

Checked By: MPF

Structure

Numbers


Subset Sheet: 8 of 14

Project No./Code


KH 196094002

Sheet Number 49


This document, together with the concepts and design presented herein, is intended only for the specific purpose and client for which it was prepared. Reuse of and improper reliance on this document without written authorization and adaptation by Kimley-Horn and Associates, Inc. shall be without liability to Kimley-Horn and Associates, Inc.

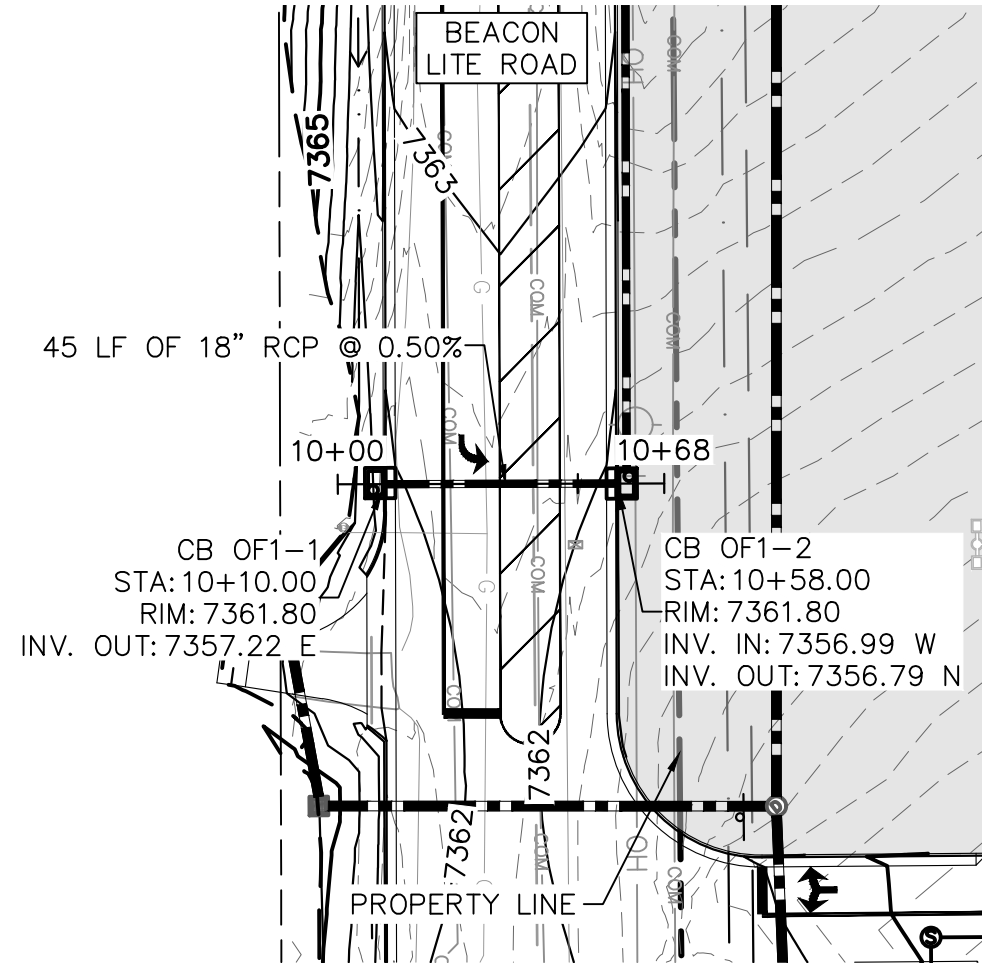


P1-R-A PLAN VIEW

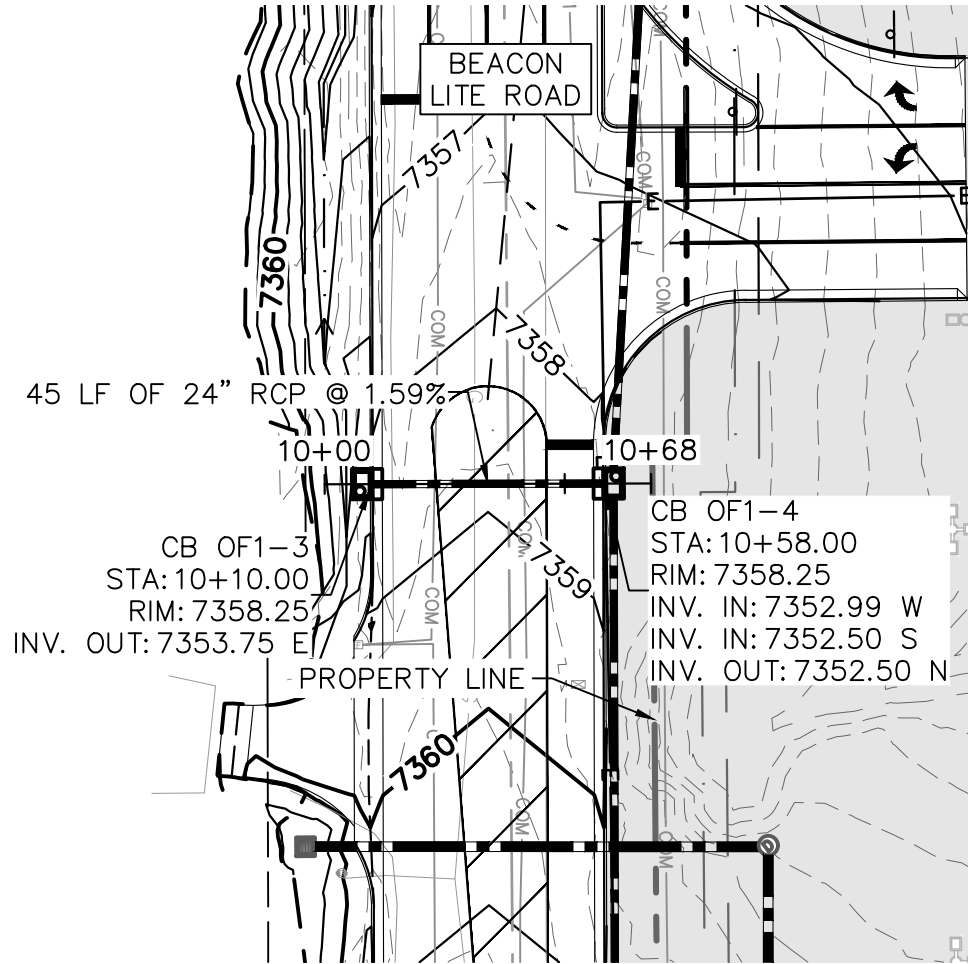


P1-R-B PLAN VIEW

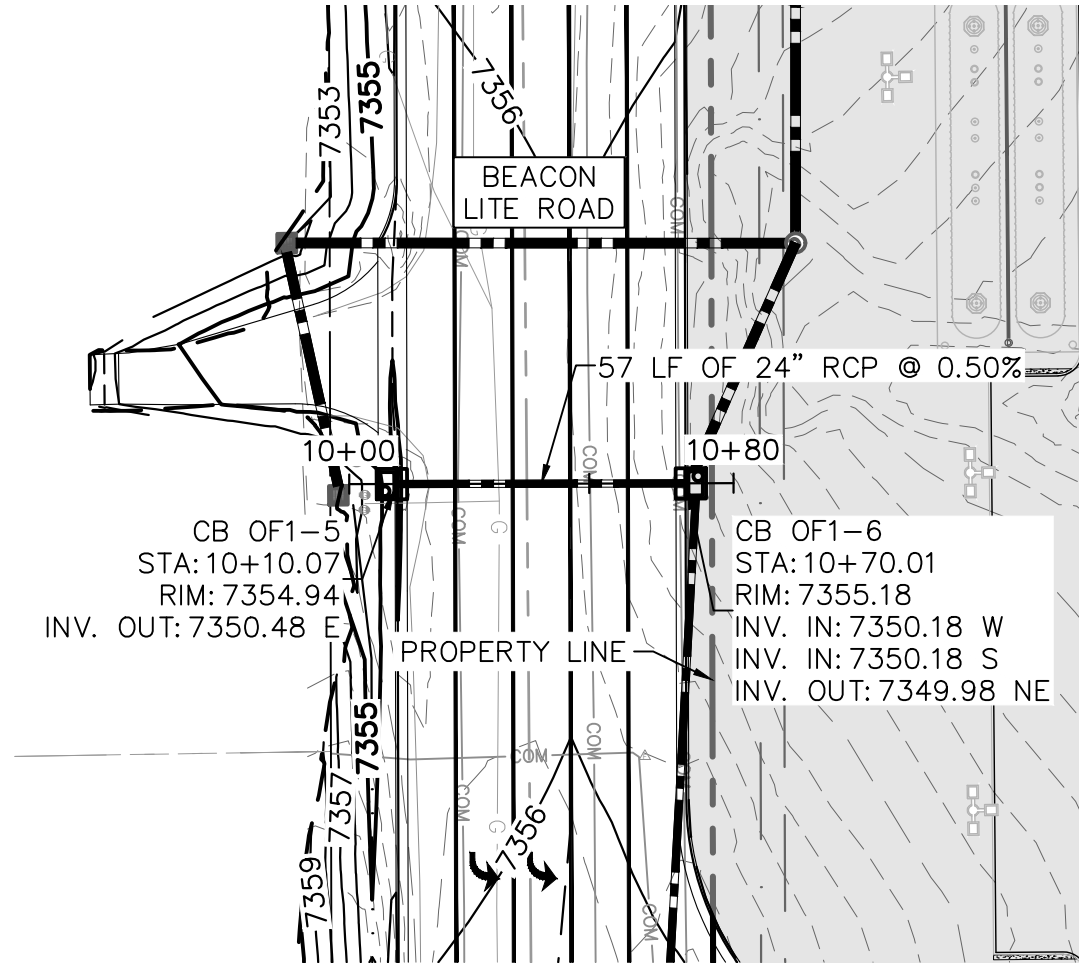


P1-R-C PLAN VIEW

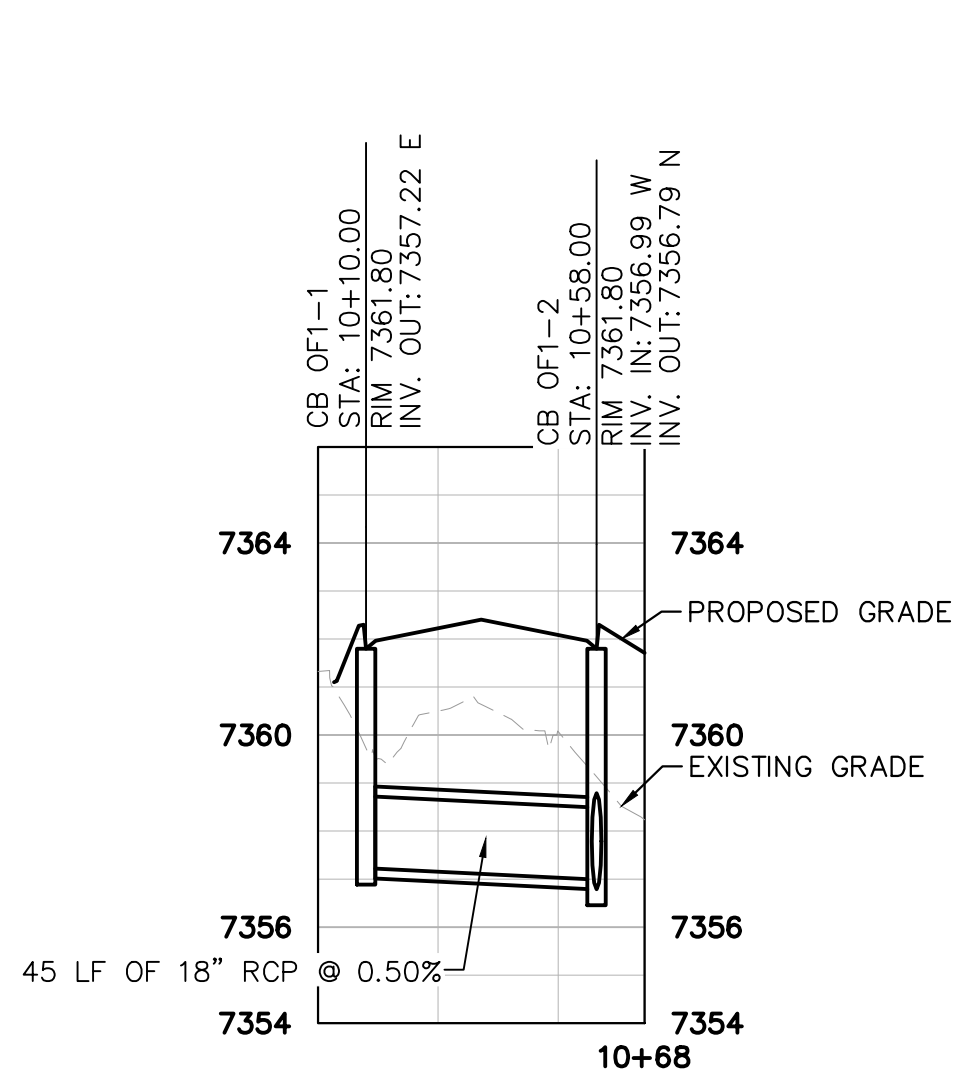



P1-R-A PROFILE VIEW

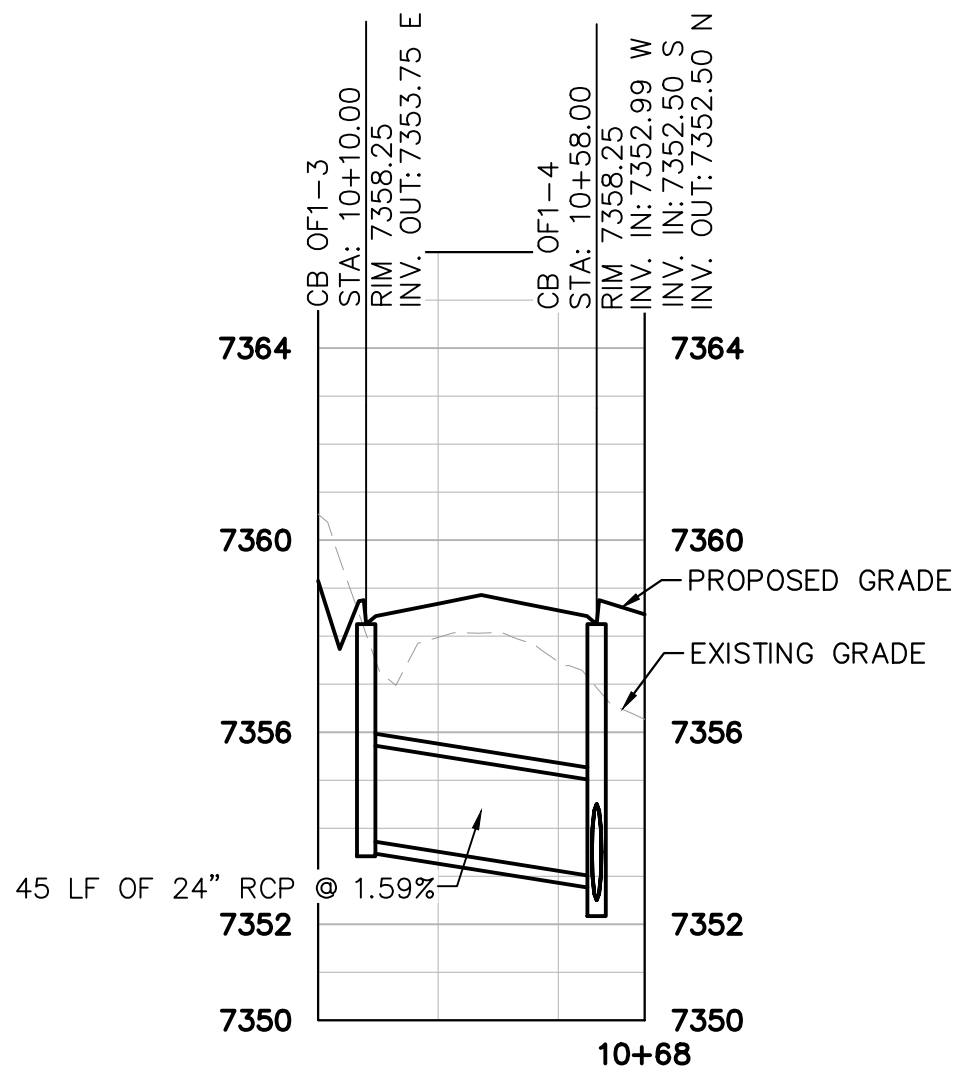

P1-R-B PROFILE VIEW

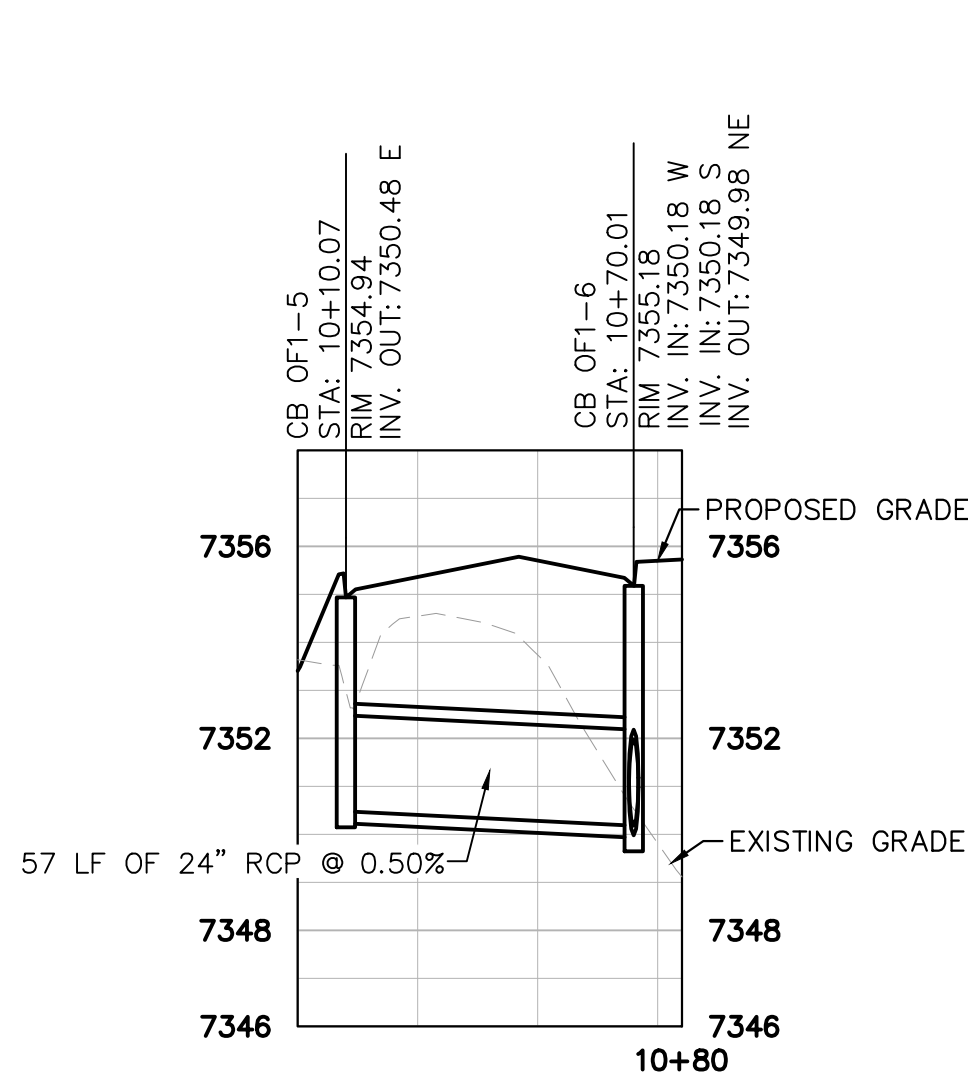

P1-R-C PROFILE VIEW

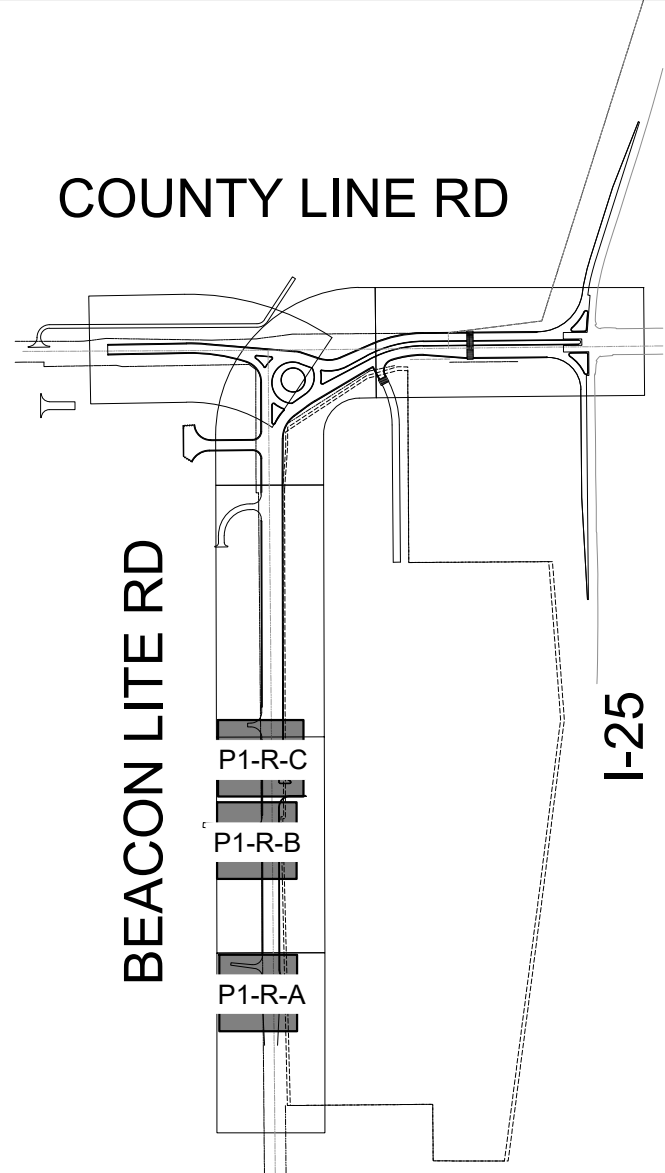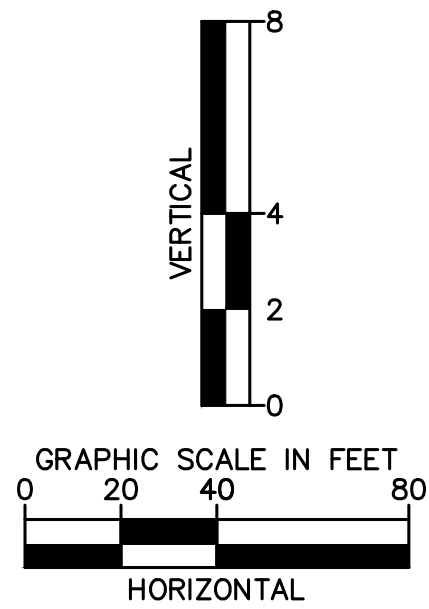

- LEGEND:**
- RIGHT OF WAY/ PROPERTY LINE
 - - - PROPOSED EASEMENT
 - - - EXISTING EASEMENT
 - W — EXISTING CULINARY WATER LINE
 - S — EXISTING SANITARY LINE
 - ST — EXISTING STORM LINE
 - E — EXISTING ELECTRICAL LINE
 - G — EXISTING GAS LINE
 - PROPOSED STORM PIPE
 - PROPOSED AREA INLET
 - PROPOSED CURB INLET
 - PROPOSED STORM MANHOLE
 - PROPOSED FLARED END SECTION



Know what's below.
Call before you dig.

Print Date: 9/11/26

Drawing File Name: epc offsite storm.dwg

Kimley»Horn

KIMLEY-HORN AND ASSOCIATES, INC.
6200 SOUTH SYRACUSE WAY
SUITE 300
GREENWOOD VILLAGE, COLORADO 80111
(303) 228-2300

Sheet Revisions

Date:	Comments:	Init.



EL PASO COUNTY
DEPARTMENT OF PUBLIC WORKS
3275 AKERS DRIVE
COLORADO SPRINGS, CO
80922

FINAL
FOR REVIEW ONLY
NOT FOR
CONSTRUCTION
Kimley»Horn
Kimley-Horn and Associates, Inc.

60% PLANS

No Revisions:

Revised:

Void:

EL PASO COUNTY TRAVEL CENTER

PREPARED FOR
BUC-EE'S, LTD.

OFFSITE STORM P&P

Designer: APW

Detailer: DJC

Checked By: MPF

Structure

Numbers

Subset Sheet:


9 of 14

Project No./Code


KH 196094002

Sheet Number 50


This document, together with the concepts and designs presented herein, is intended only for the specific purpose and client for which it was prepared. Reuse of and improper reliance on this document without written authorization and adaptation by Kimley-Horn and Associates, Inc. shall be without liability to Kimley-Horn and Associates, Inc.

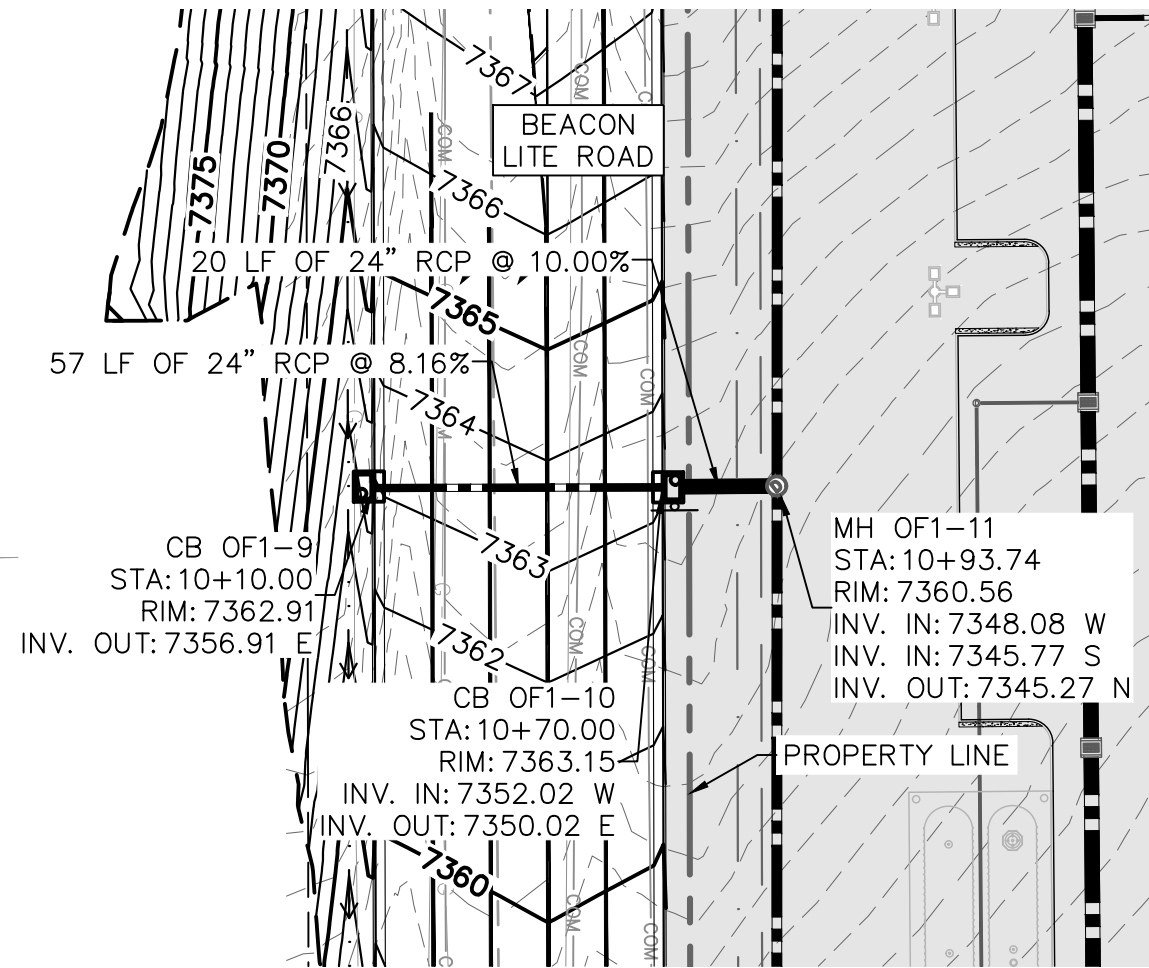


P1-R-D PLAN VIEW

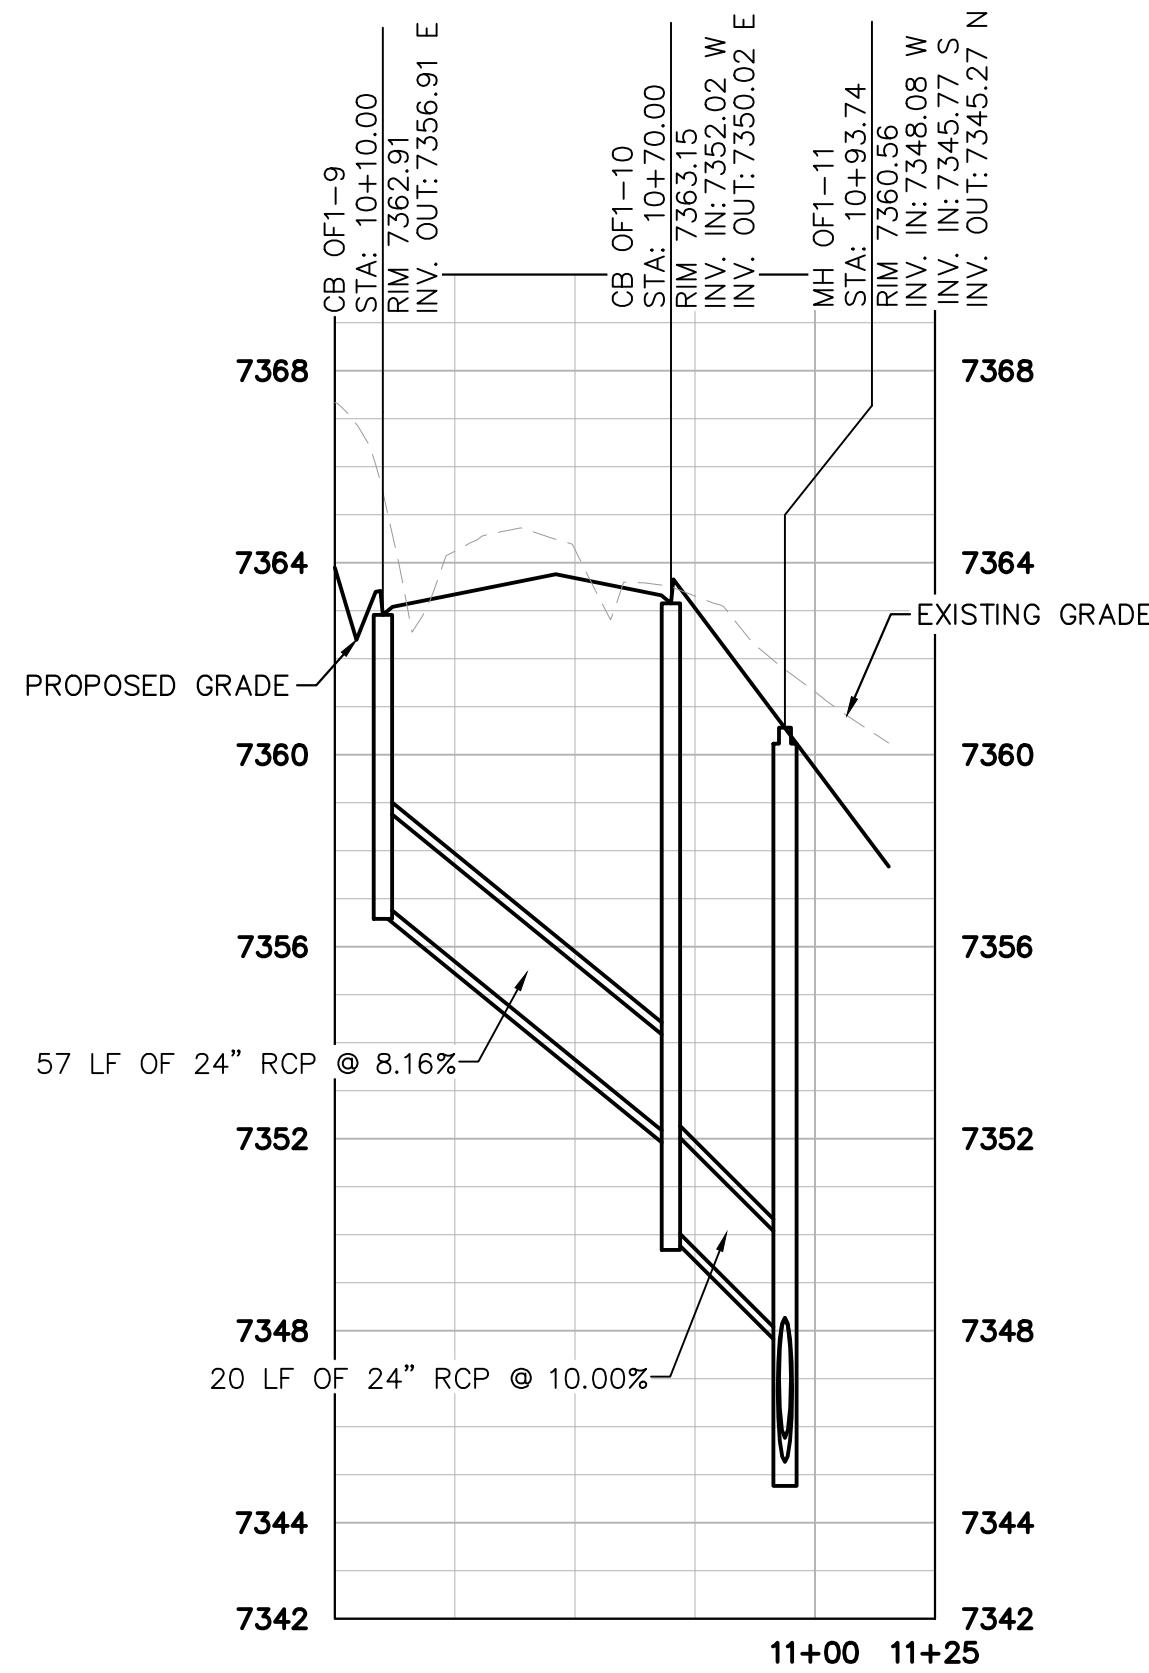



P1-R-D PROFILE VIEW

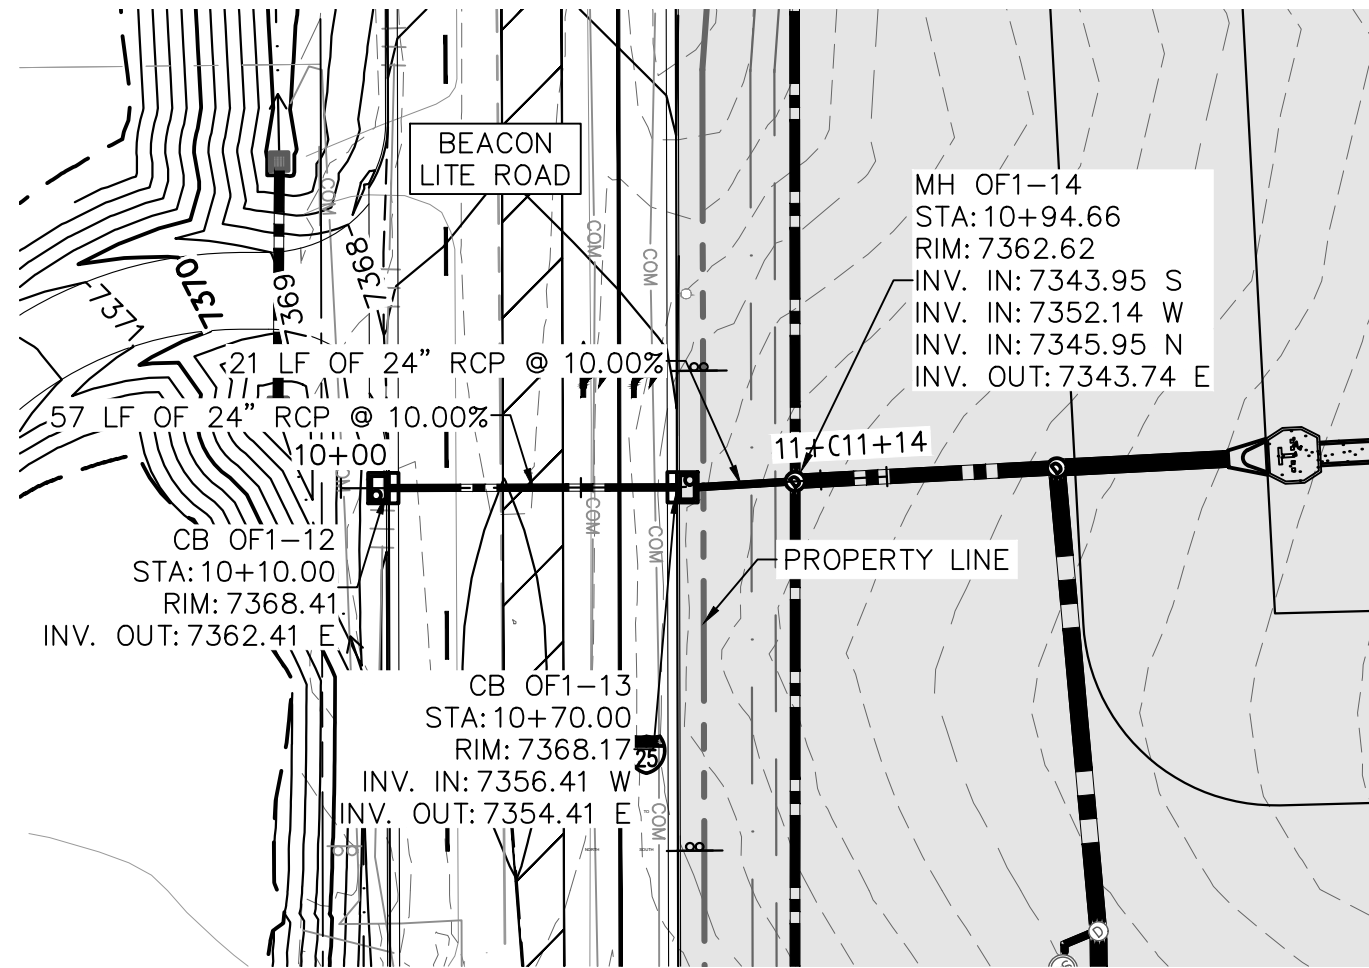

P1-R-E PLAN VIEW

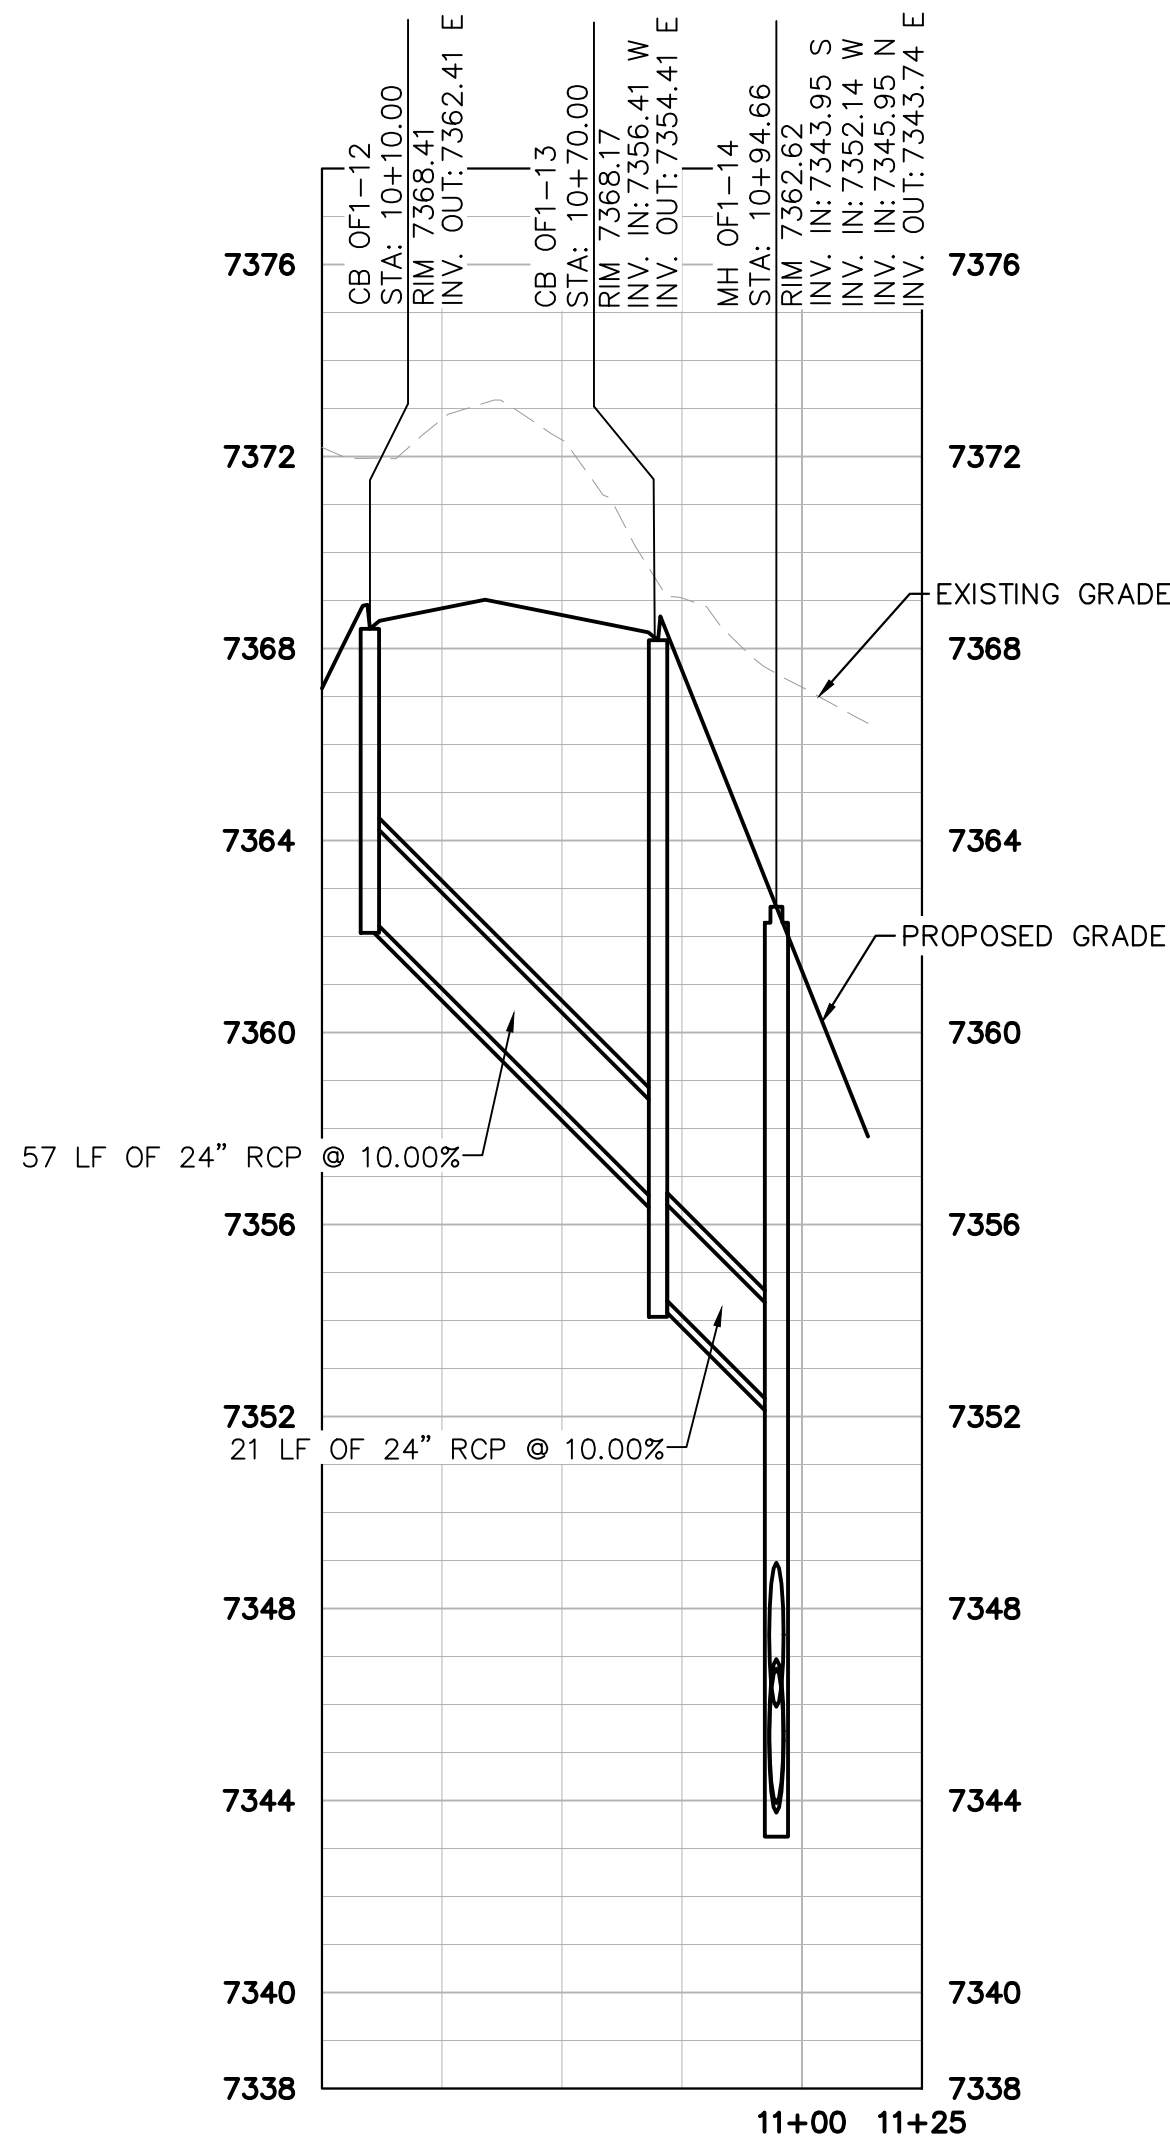

P1-R-E PROFILE VIEW

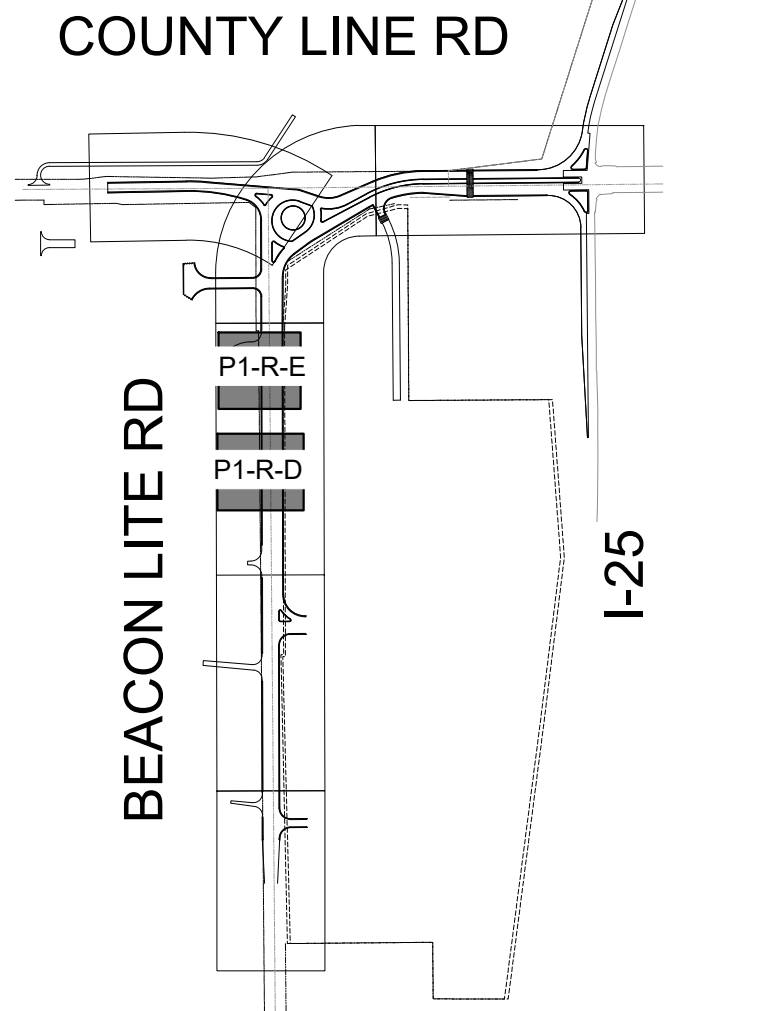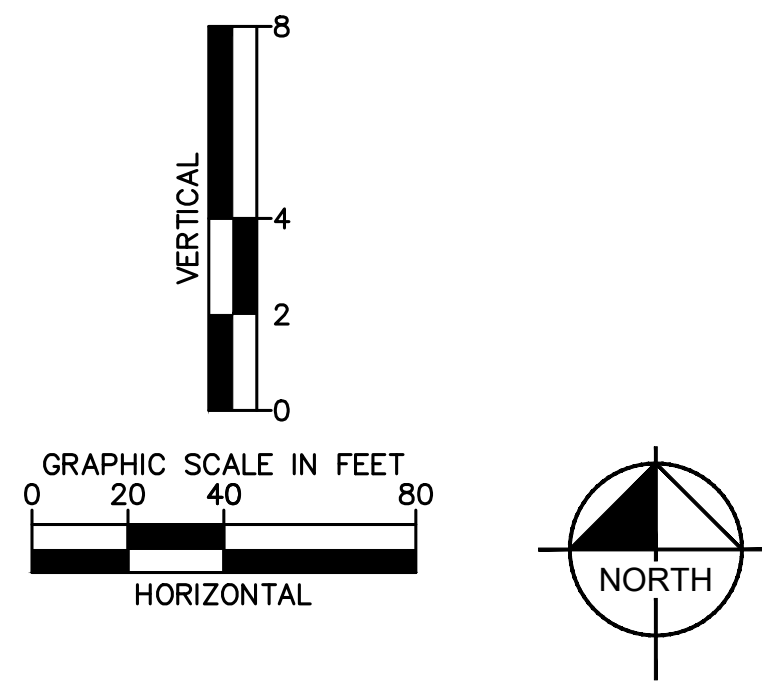

LEGEND:

- RIGHT OF WAY/ PROPERTY LINE
- PROPOSED EASEMENT
- EXISTING EASEMENT
- EXISTING CULINARY WATER LINE
- EXISTING SANITARY LINE
- EXISTING STORM LINE
- EXISTING ELECTRICAL LINE
- EXISTING GAS LINE
- PROPOSED STORM PIPE
- PROPOSED AREA INLET
- PROPOSED CURB INLET
- PROPOSED STORM MANHOLE
- PROPOSED FLARED END SECTION



Print Date: 9/11/26

Drawing File Name: epc offsite storm.dwg

Kimley»Horn

KIMLEY-HORN AND ASSOCIATES, INC.
6200 SOUTH SYRACUSE WAY
SUITE 300
GREENWOOD VILLAGE, COLORADO 80111
(303) 228-2300

(R-X)
(R-X)
(R-X)
(R-X)

Sheet Revisions

Date:	Comments:	Init.



EL PASO COUNTY
DEPARTMENT OF PUBLIC WORKS
3275 AKERS DRIVE
COLORADO SPRINGS, CO
80922

FOR REVIEW ONLY
NOT FOR
CONSTRUCTION
Kimley»Horn
Kimley-Horn and Associates, Inc.

60% PLANS

No Revisions:

Revised:

Void:

EL PASO COUNTY TRAVEL CENTER

PREPARED FOR
BUC-EE'S, LTD.
OFFSITE STORM P&P


Designer:	APW	Structure	
Detailer:	DJC	Numbers	
Checked By:	MPF	Subset Sheet:	10 of 14

Project No./Code



KH 196094002

Sheet Number 51



This document, together with the concepts and design presented herein, as an instrument of service, is intended only for the specific purpose and client for which it was prepared. Reuse of and improper reliance on this document without written authorization and adaptation by Kimley-Horn and Associates, Inc. shall be without liability to Kimley-Horn and Associates, Inc.

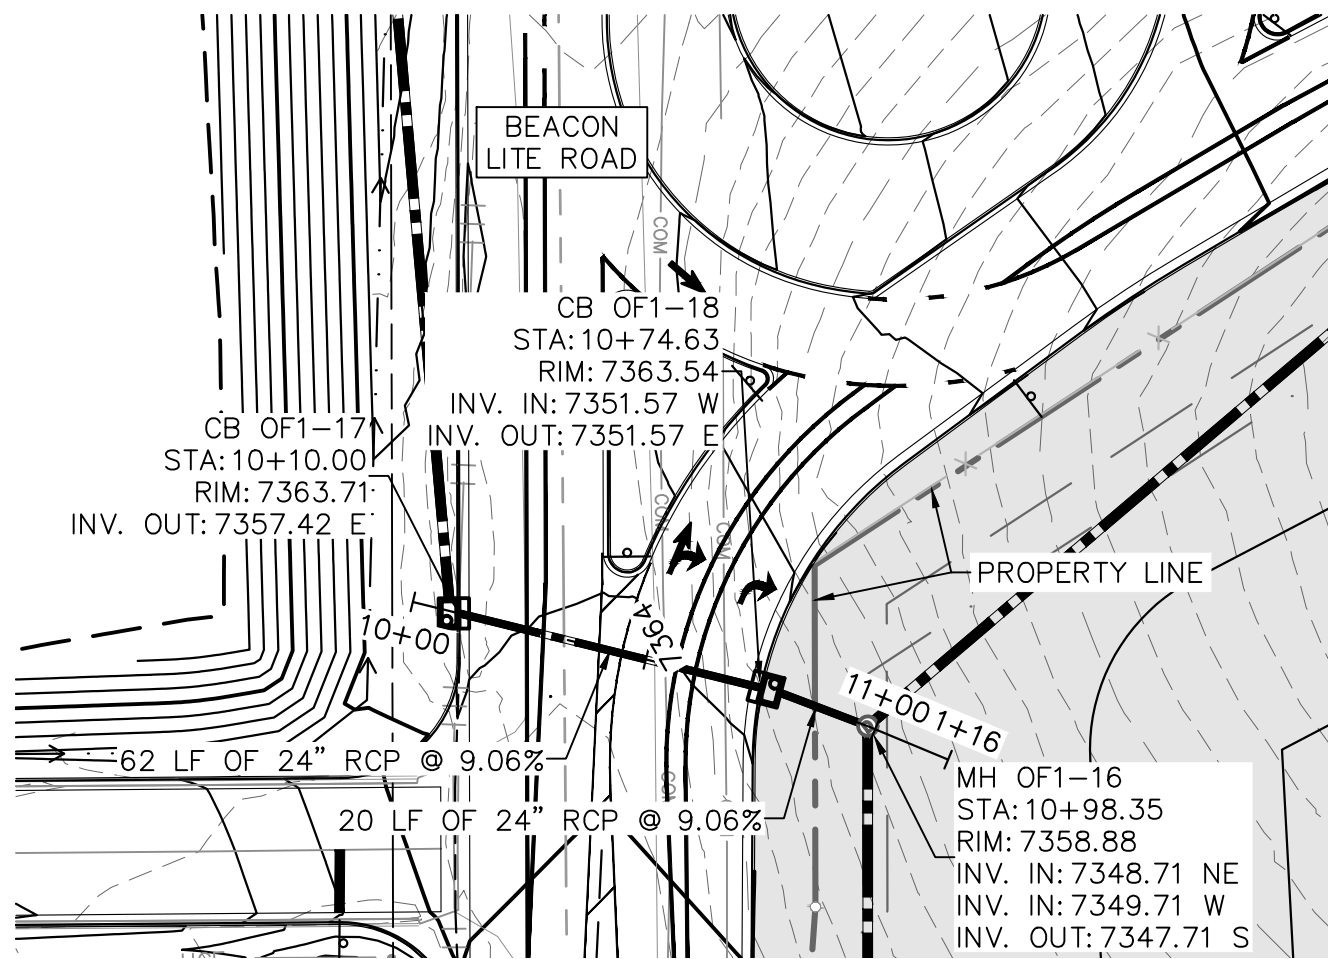



P1-R-F PLAN VIEW

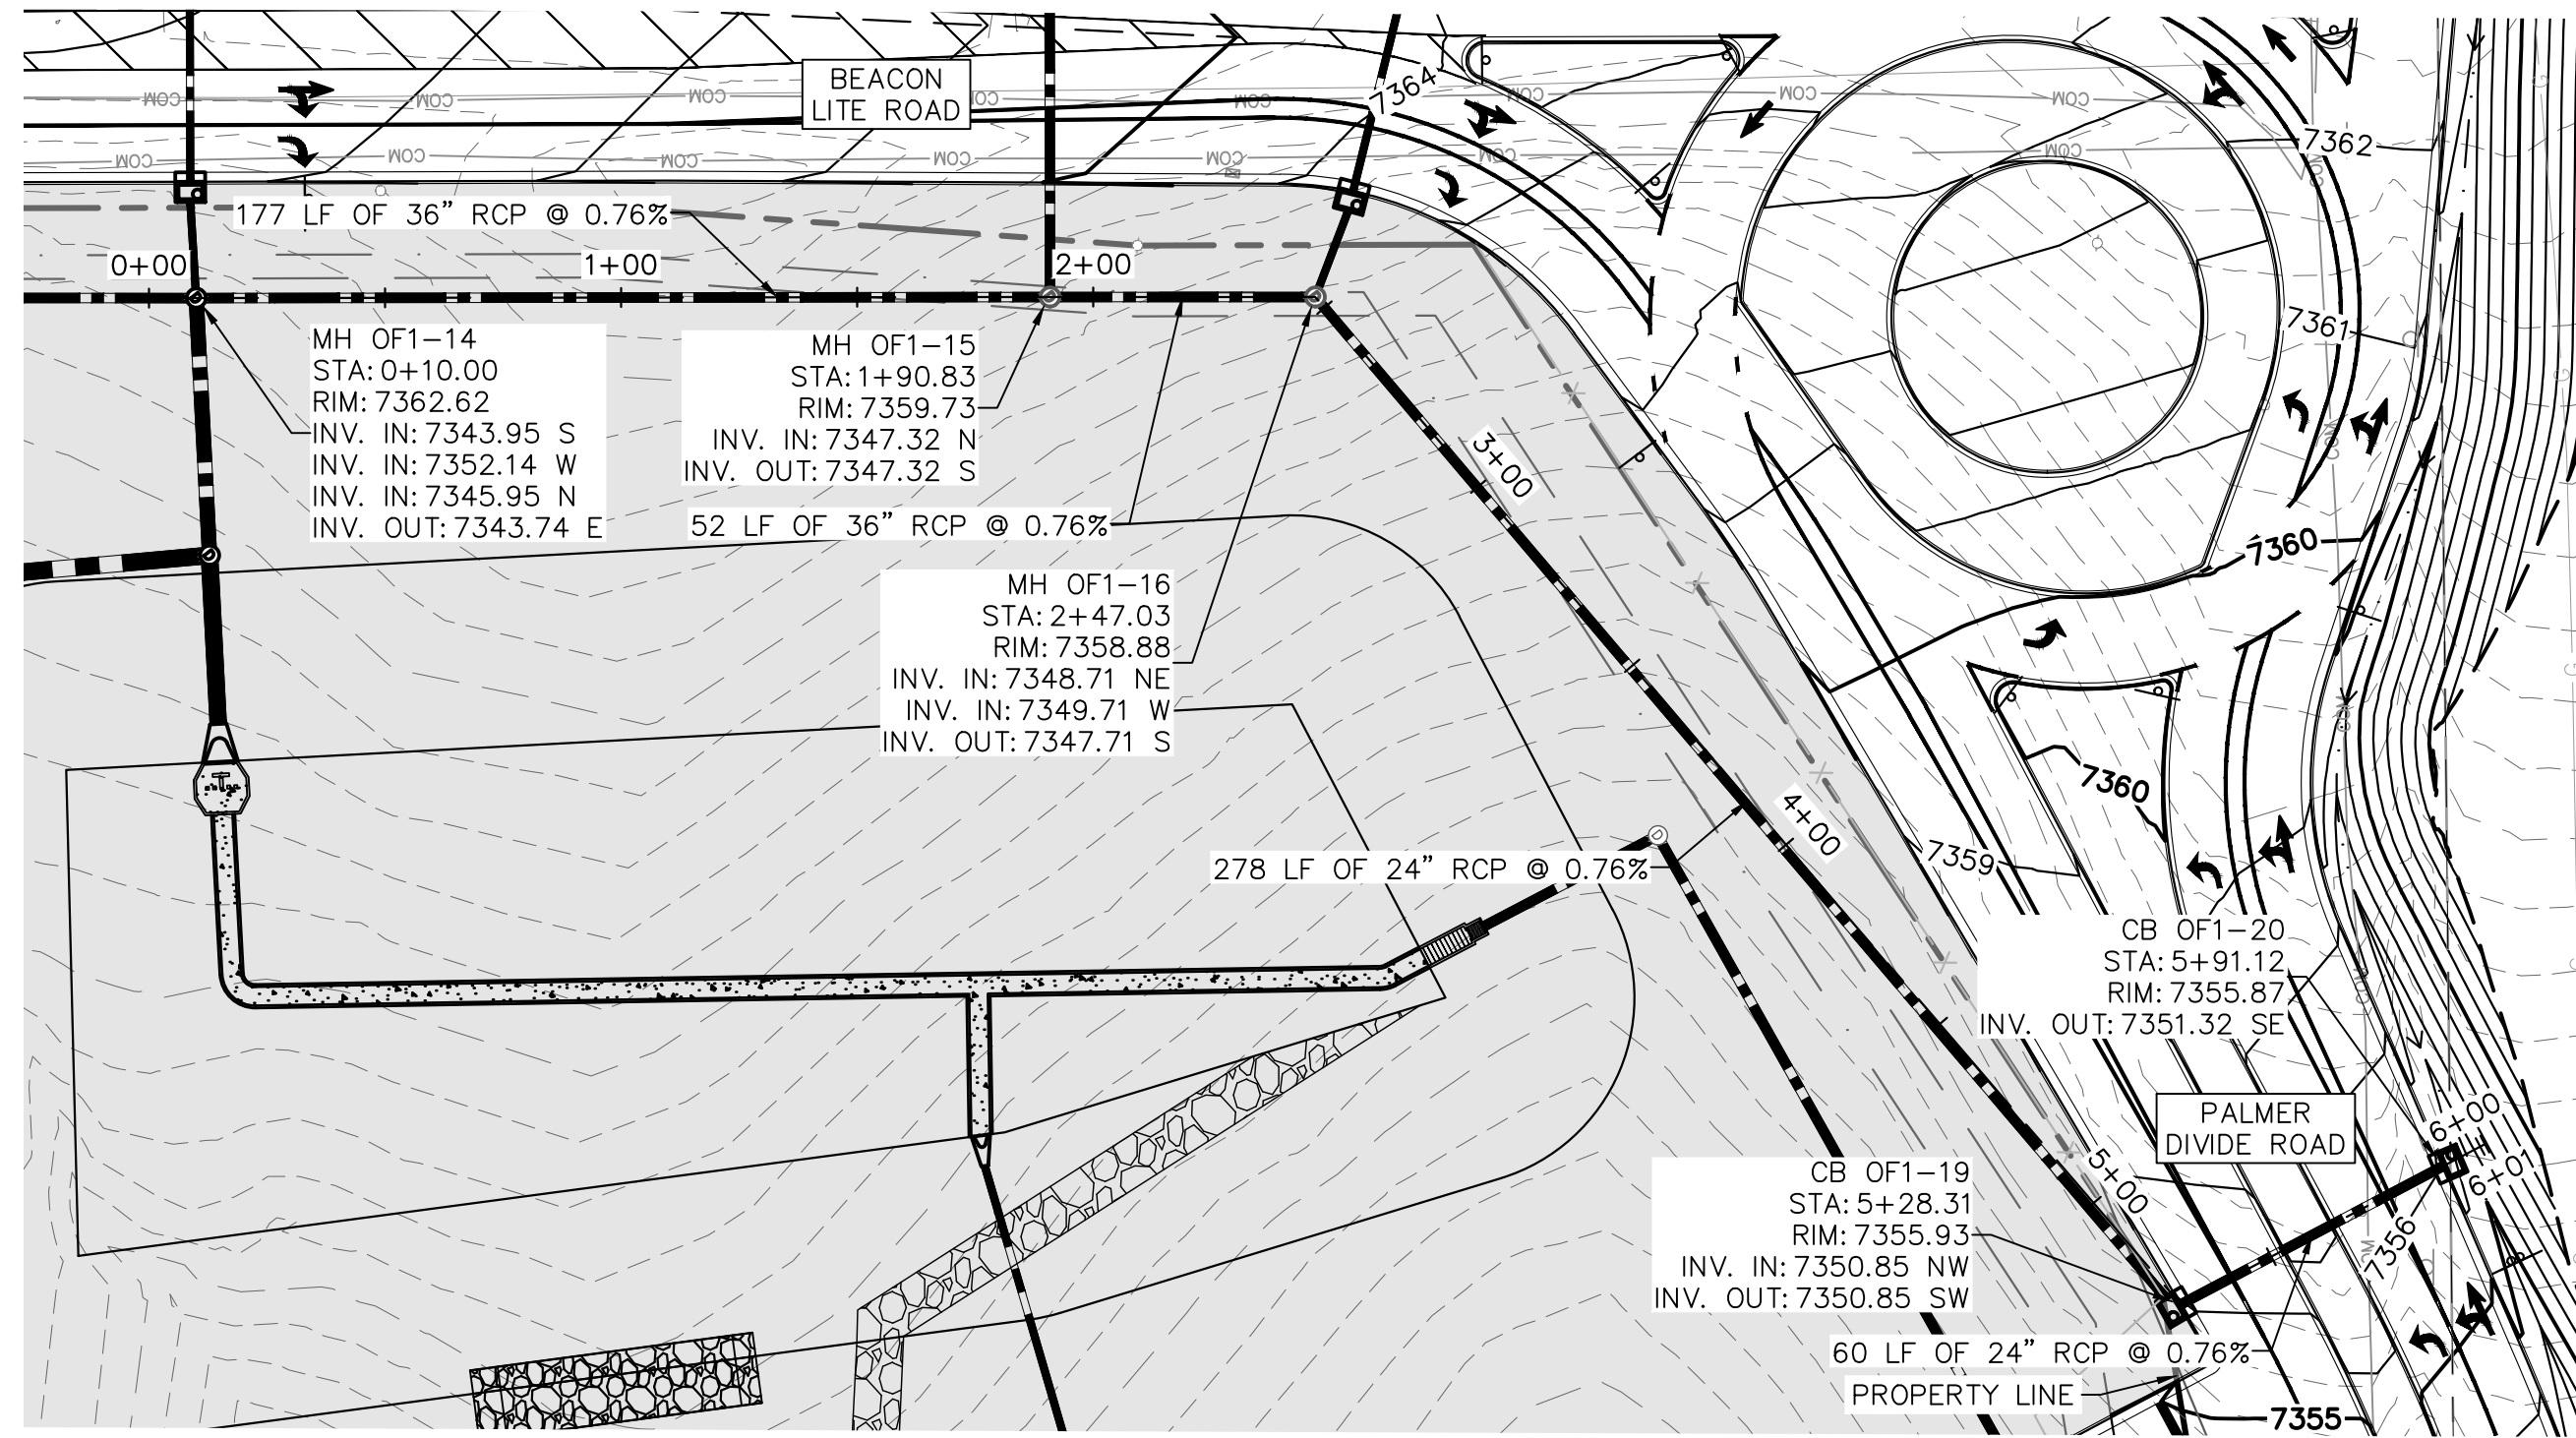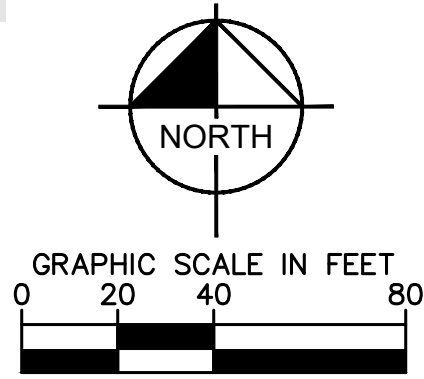



P1-R-G PLAN VIEW

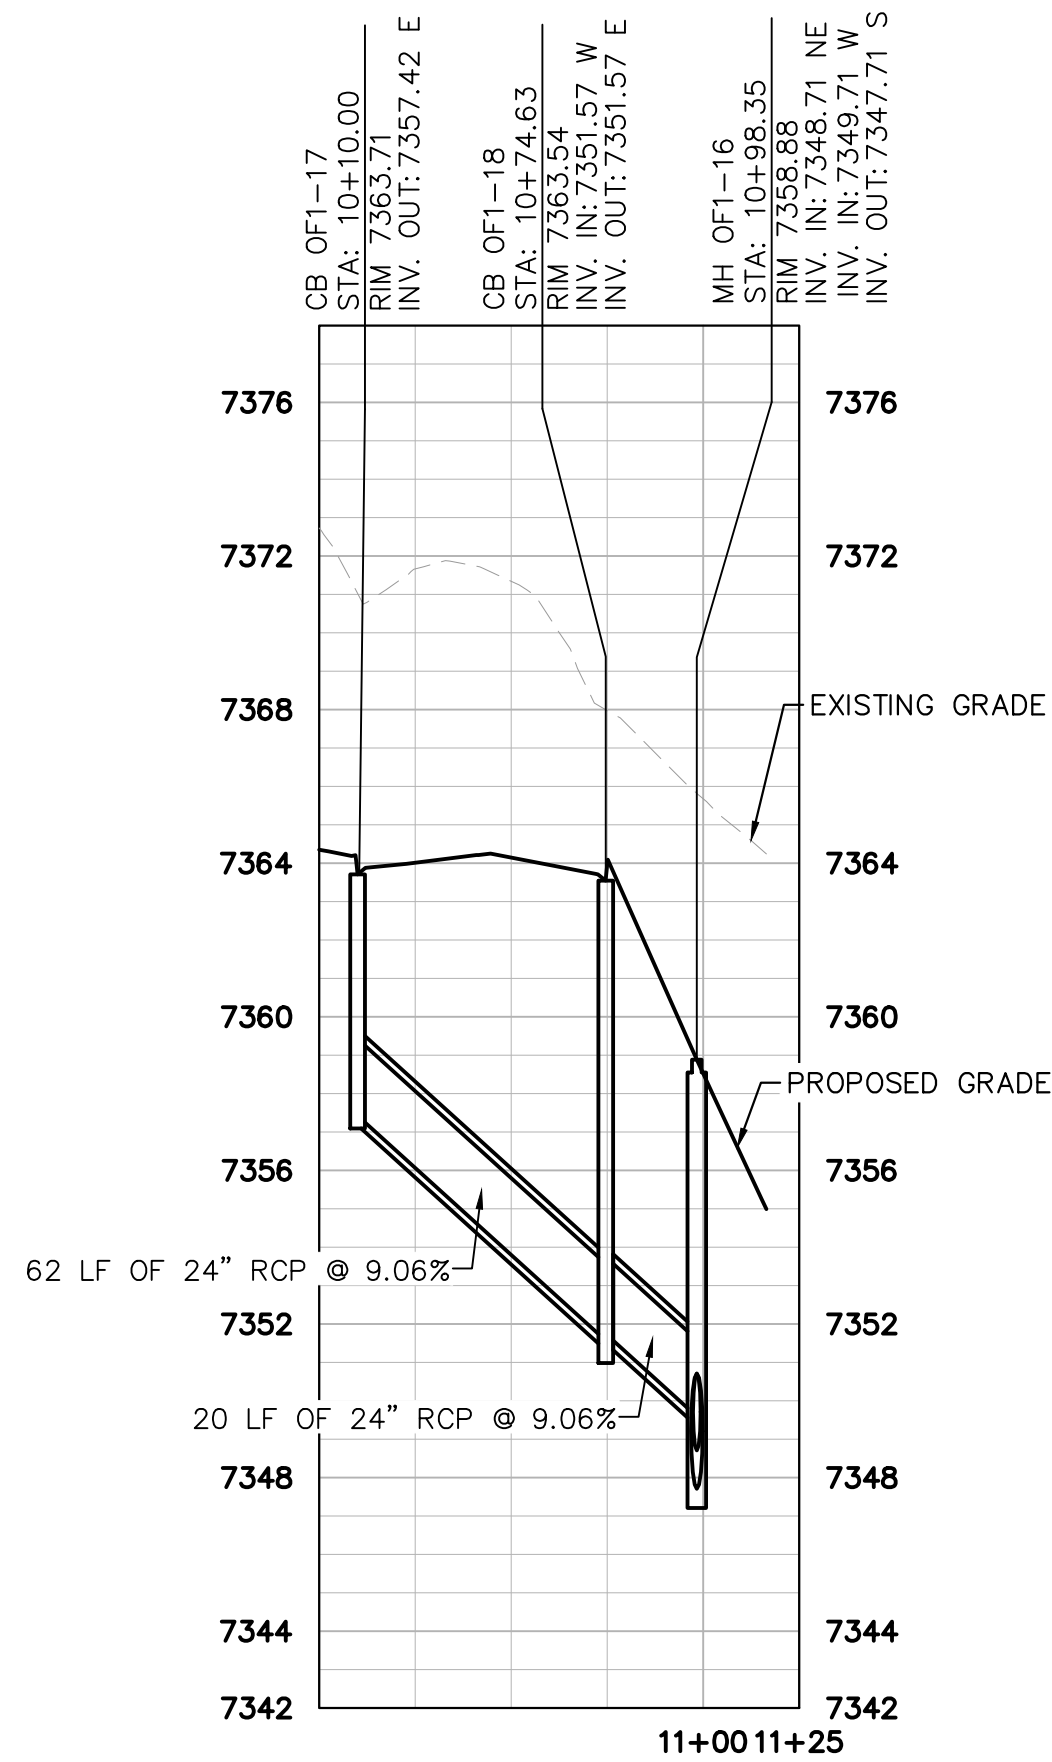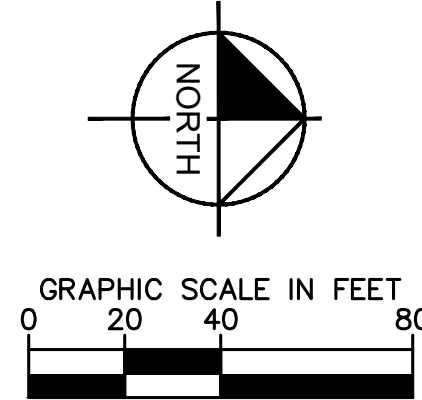

P1-R-F PROFILE VIEW

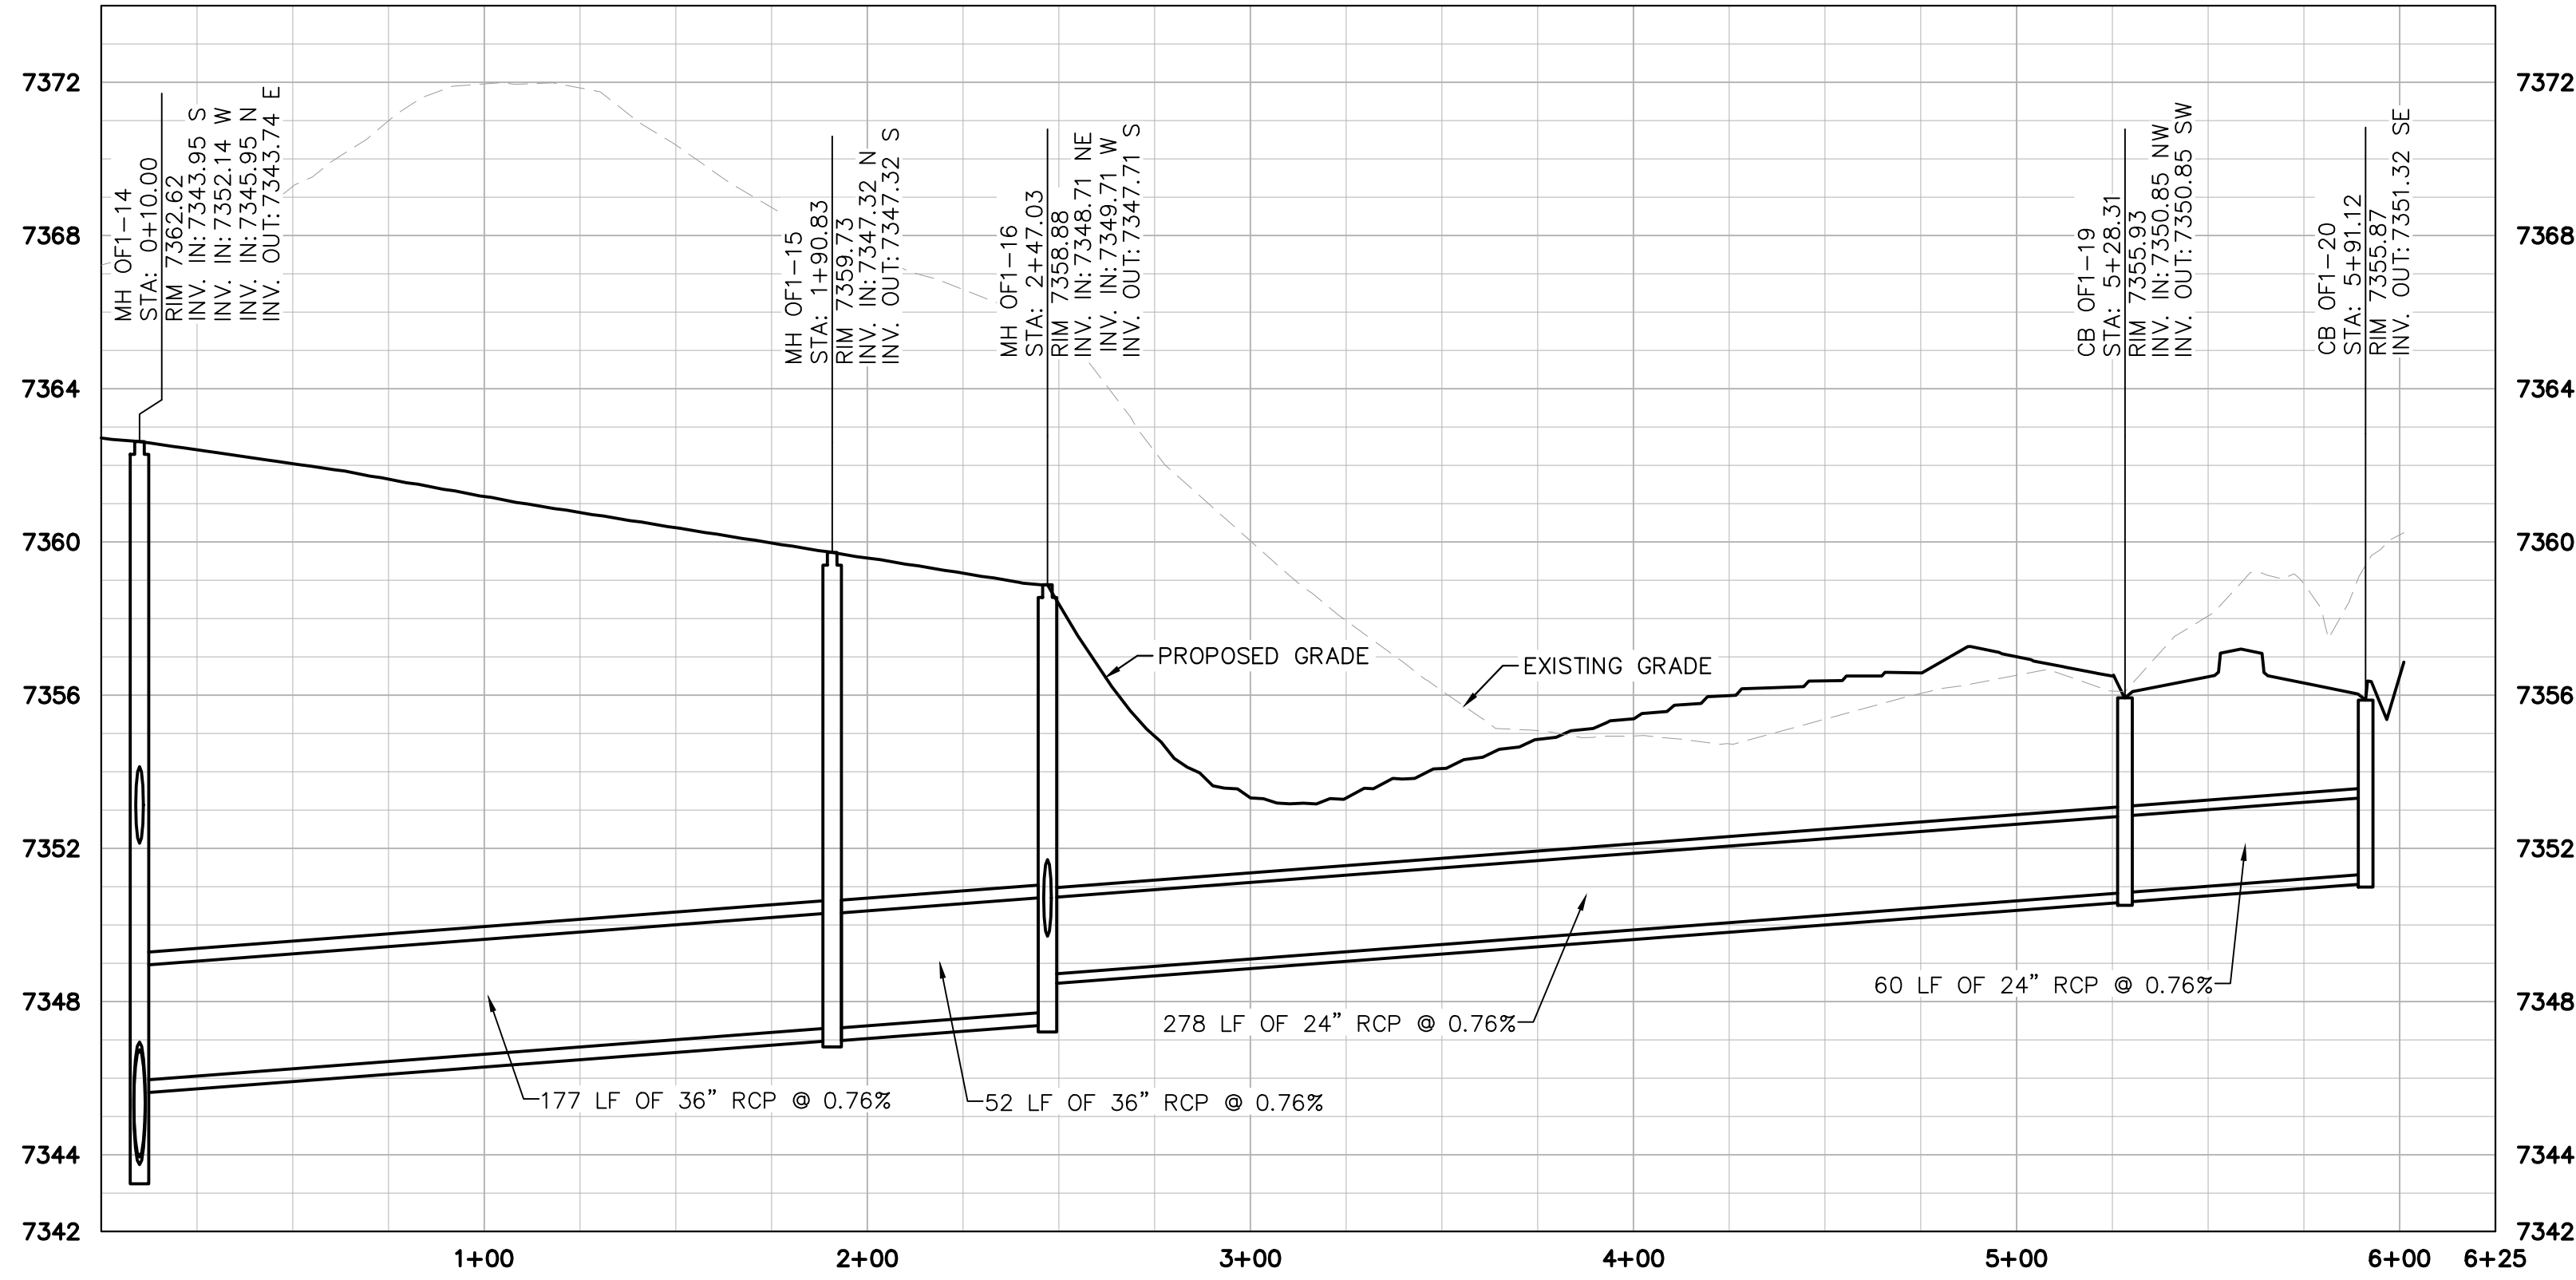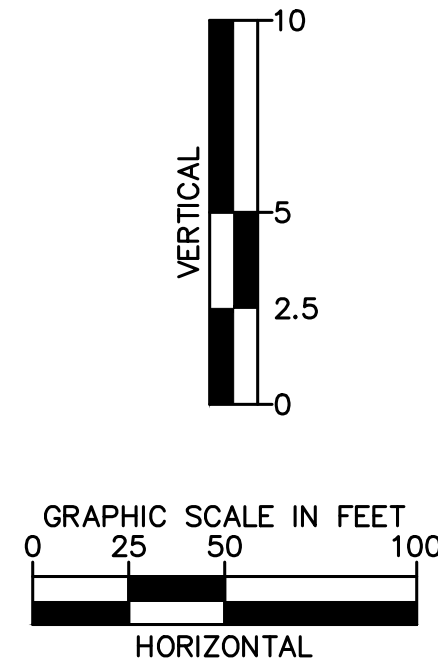

P1-R-G PROFILE VIEW

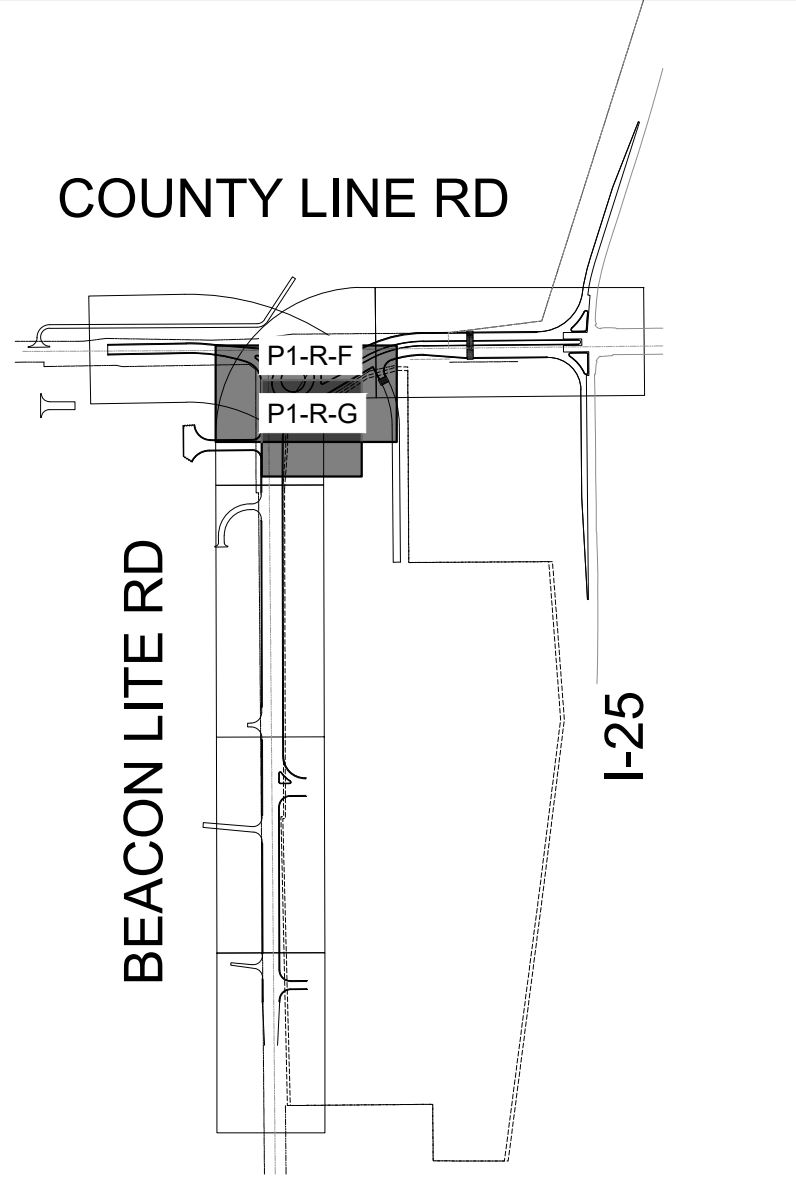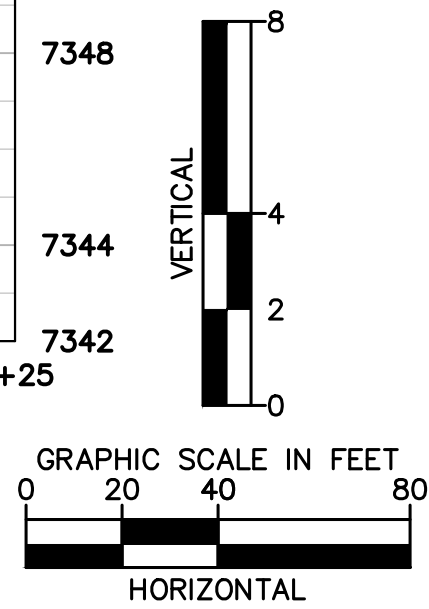

LEGEND:

- RIGHT OF WAY/ PROPERTY LINE
- PROPOSED EASEMENT
- EXISTING EASEMENT
- EXISTING CULINARY WATER LINE
- EXISTING SANITARY LINE
- EXISTING STORM LINE
- EXISTING ELECTRICAL LINE
- EXISTING GAS LINE
- PROPOSED STORM PIPE
- PROPOSED AREA INLET
- PROPOSED CURB INLET
- PROPOSED STORM MANHOLE
- PROPOSED FLARED END SECTION



Know what's below.
Call before you dig.

Print Date: 9/11/26

Drawing File Name: epc offsite storm.dwg

Kimley»Horn

KIMLEY-HORN AND ASSOCIATES, INC.
6200 SOUTH SYRACUSE WAY
SUITE 300
GREENWOOD VILLAGE, COLORADO 80111
(303) 228-2300

(R-X)
(R-X)
(R-X)
(R-X)

Sheet Revisions

Date:	Comments:	Init.



EL PASO COUNTY
DEPARTMENT OF PUBLIC WORKS
3275 AKERS DRIVE
COLORADO SPRINGS, CO
80922

FINAL
FOR REVIEW ONLY
NOT FOR
CONSTRUCTION
Kimley»Horn
Kimley-Horn and Associates, Inc.

60% PLANS

No Revisions:

Revised:

Void:

EL PASO COUNTY TRAVEL CENTER

PREPARED FOR
BUC-EE'S, LTD.
OFFSITE STORM P&P

Designer: APW

Detailer: DJC

Checked By: MPF

Structure

Numbers

Subset Sheet:


11 of 14

Project No./Code



KH 196094002

Sheet Number 52



This document, together with the concepts and designs presented herein, is an instrument of service, is intended only for the specific purpose and client for which it was prepared. Reuse of and improper reliance on this document without written authorization and adaptation by Kimley-Horn and Associates, Inc. shall be without liability to Kimley-Horn and Associates, Inc.

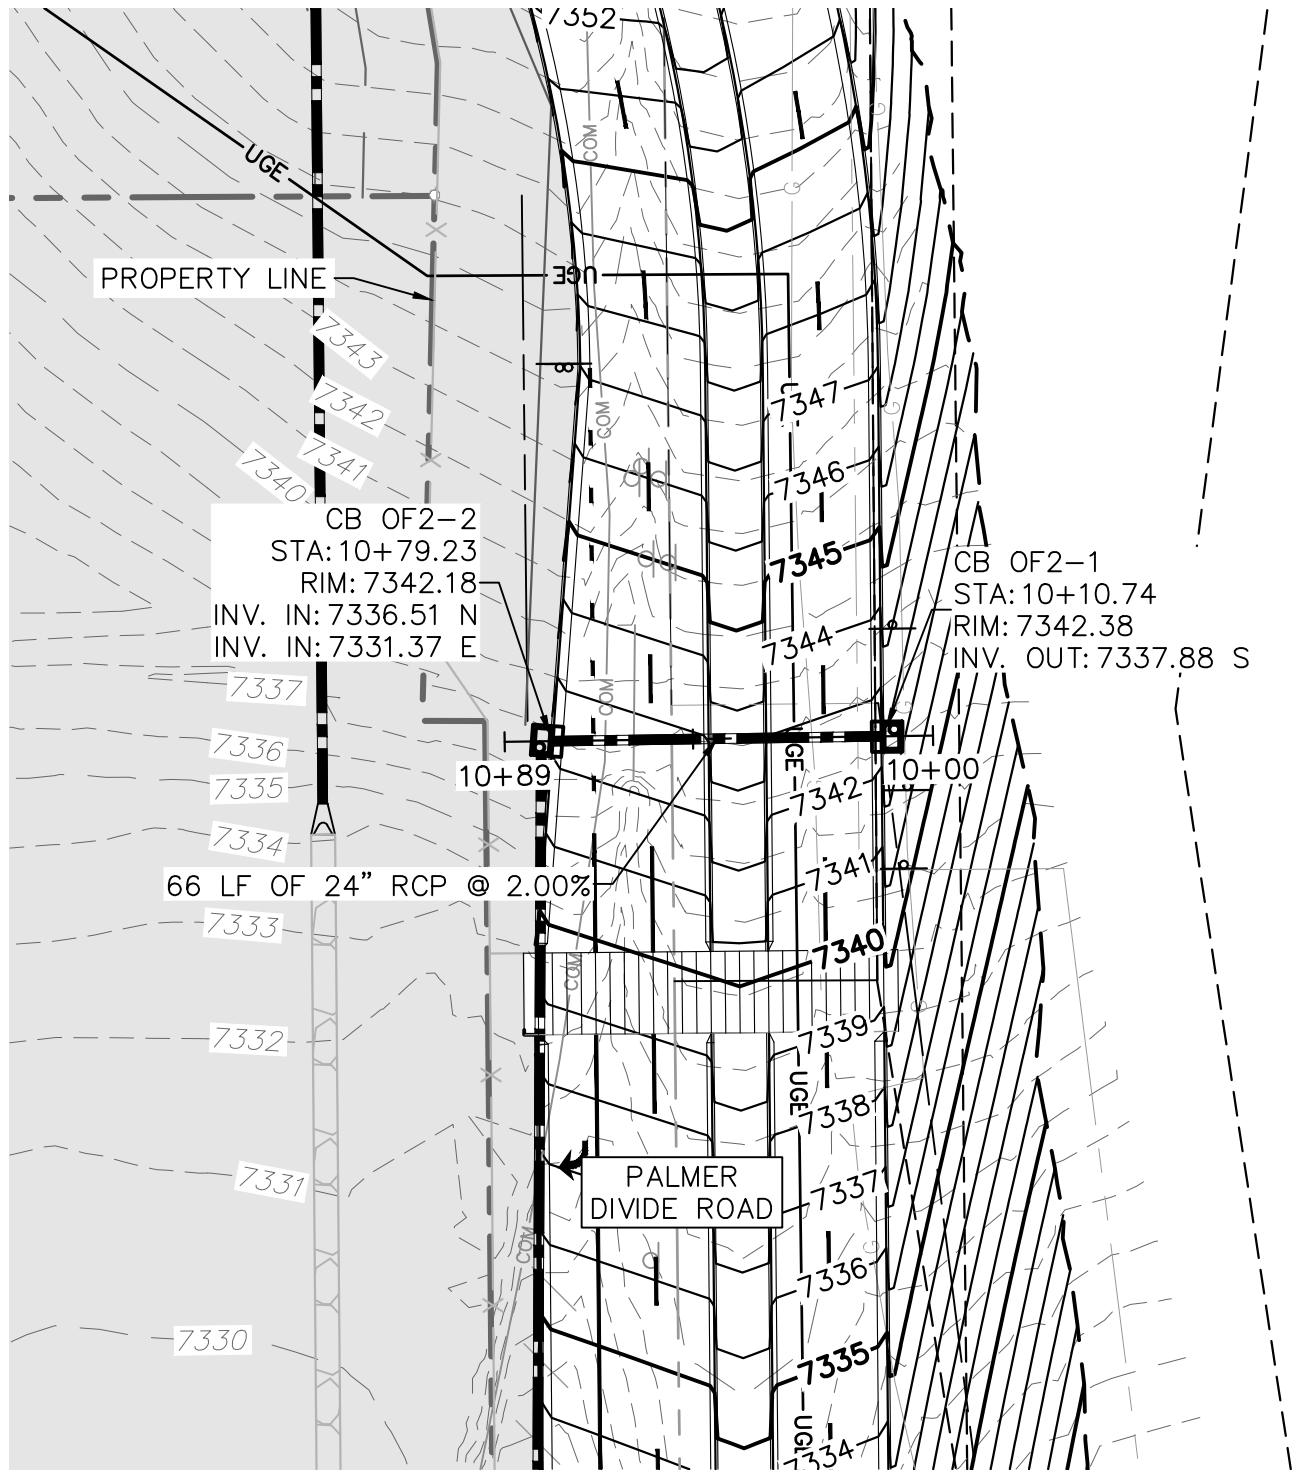


P1-R-H PLAN VIEW

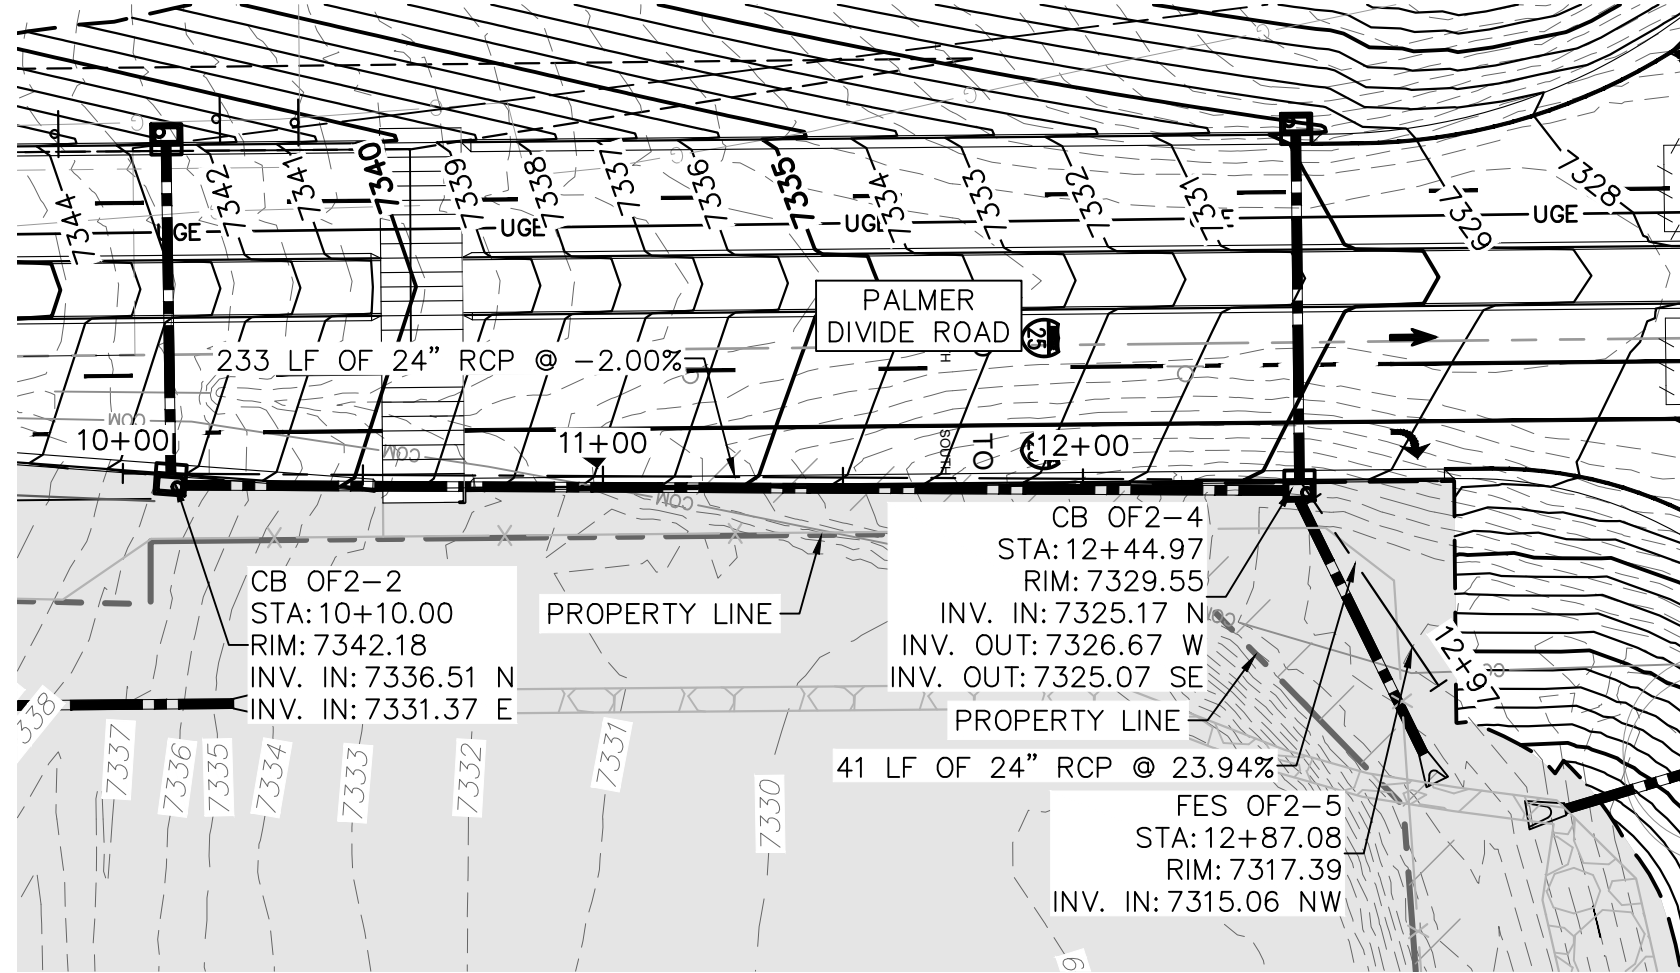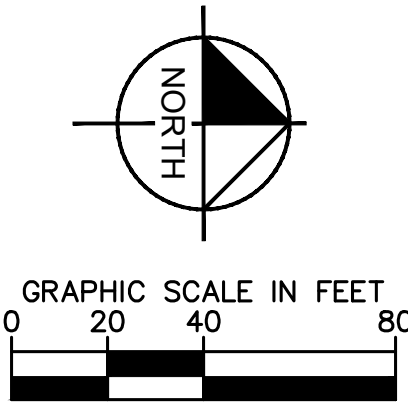

P1-R-I PLAN VIEW

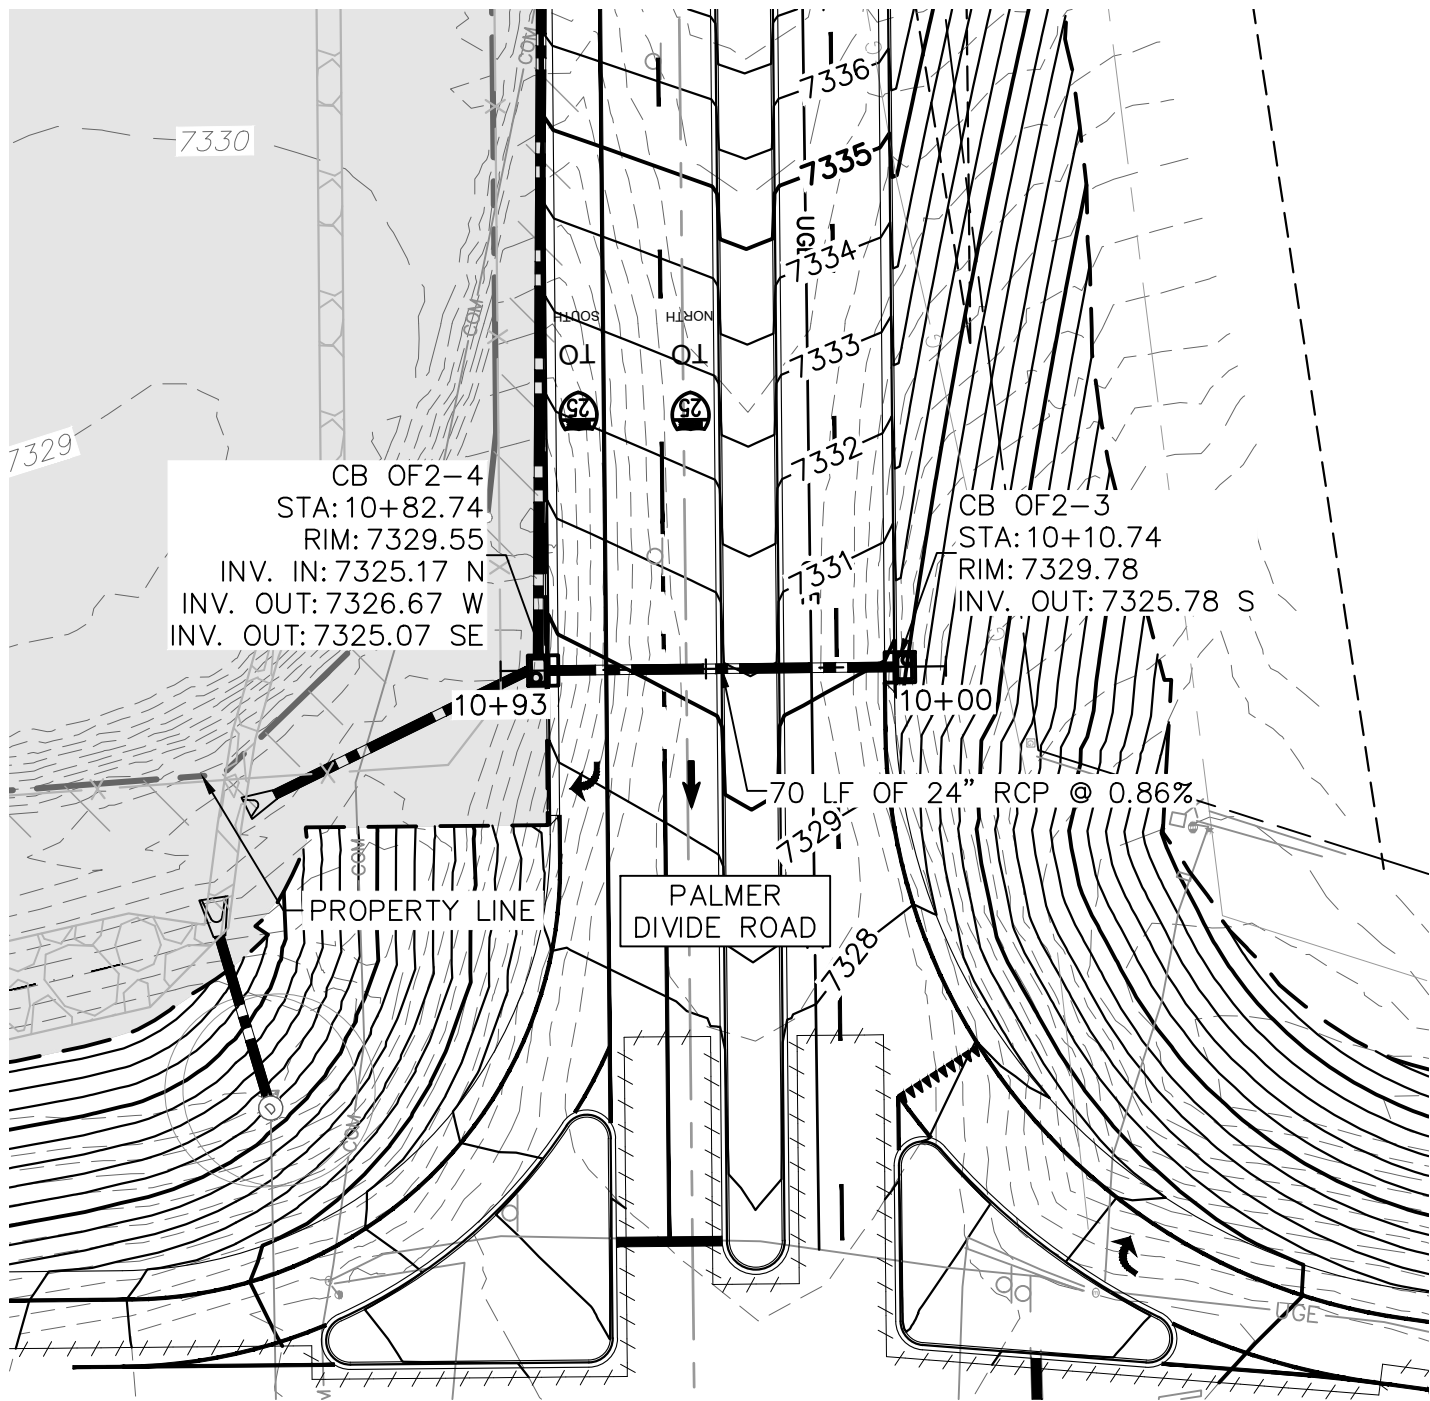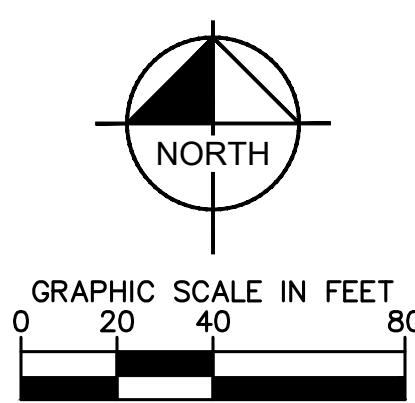

P1-R-J PLAN VIEW

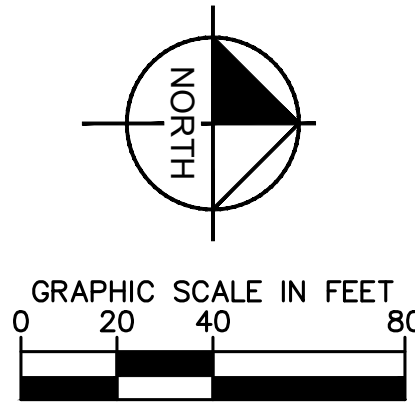


COUNTY LINE RD

BEACON LITE RD



I-25

LEGEND:



- RIGHT OF WAY/ PROPERTY LINE
- PROPOSED EASEMENT
- EXISTING EASEMENT
- EXISTING CULINARY WATER LINE
- EXISTING SANITARY LINE
- EXISTING STORM LINE
- EXISTING ELECTRICAL LINE
- EXISTING GAS LINE
- PROPOSED STORM PIPE
- PROPOSED AREA INLET
- PROPOSED CURB INLET
- PROPOSED STORM MANHOLE
- PROPOSED FLARED END SECTION

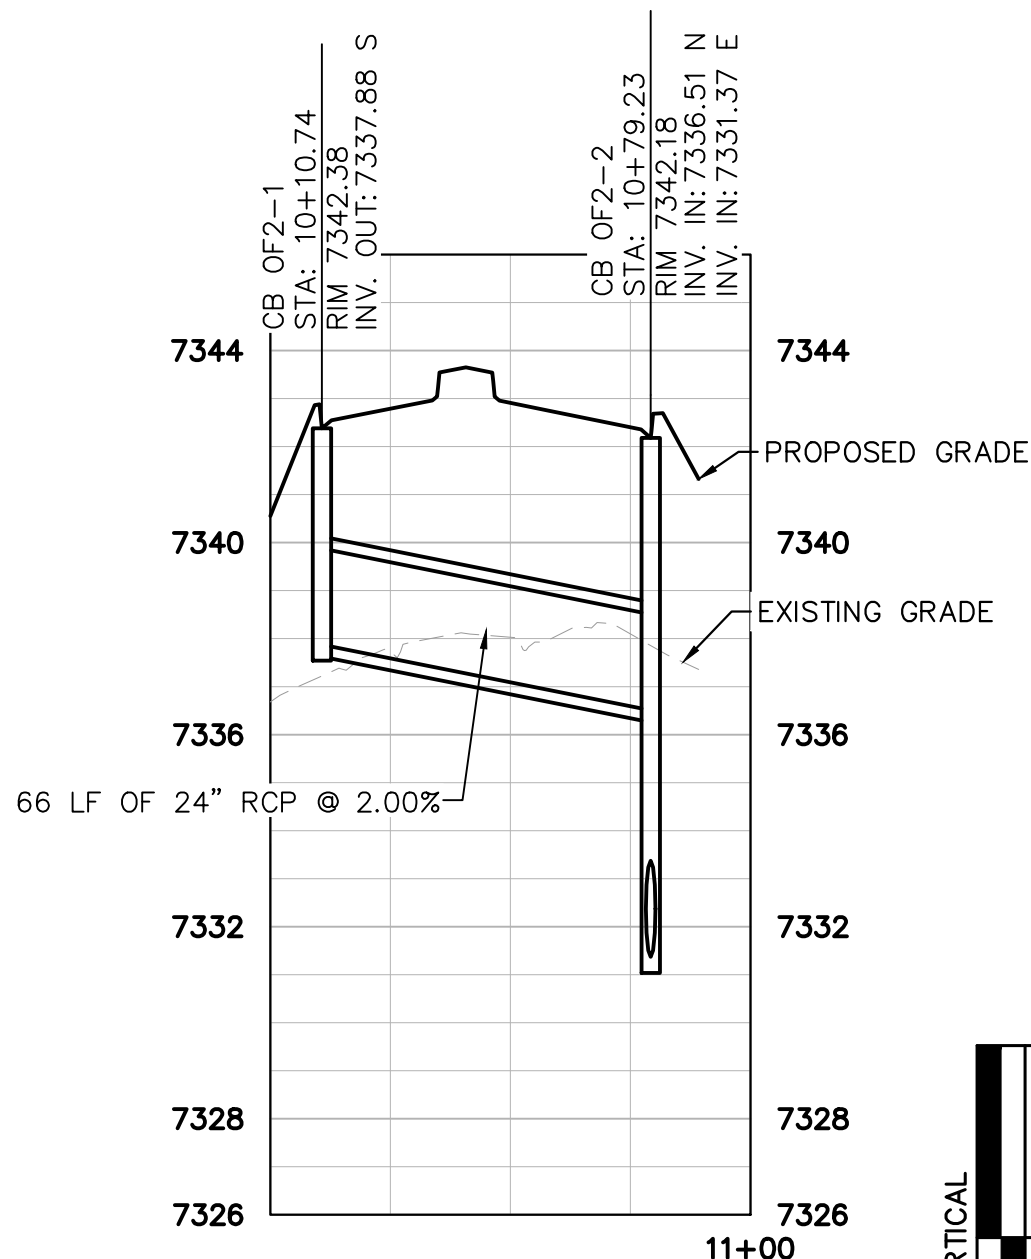


P1-R-H PROFILE VIEW

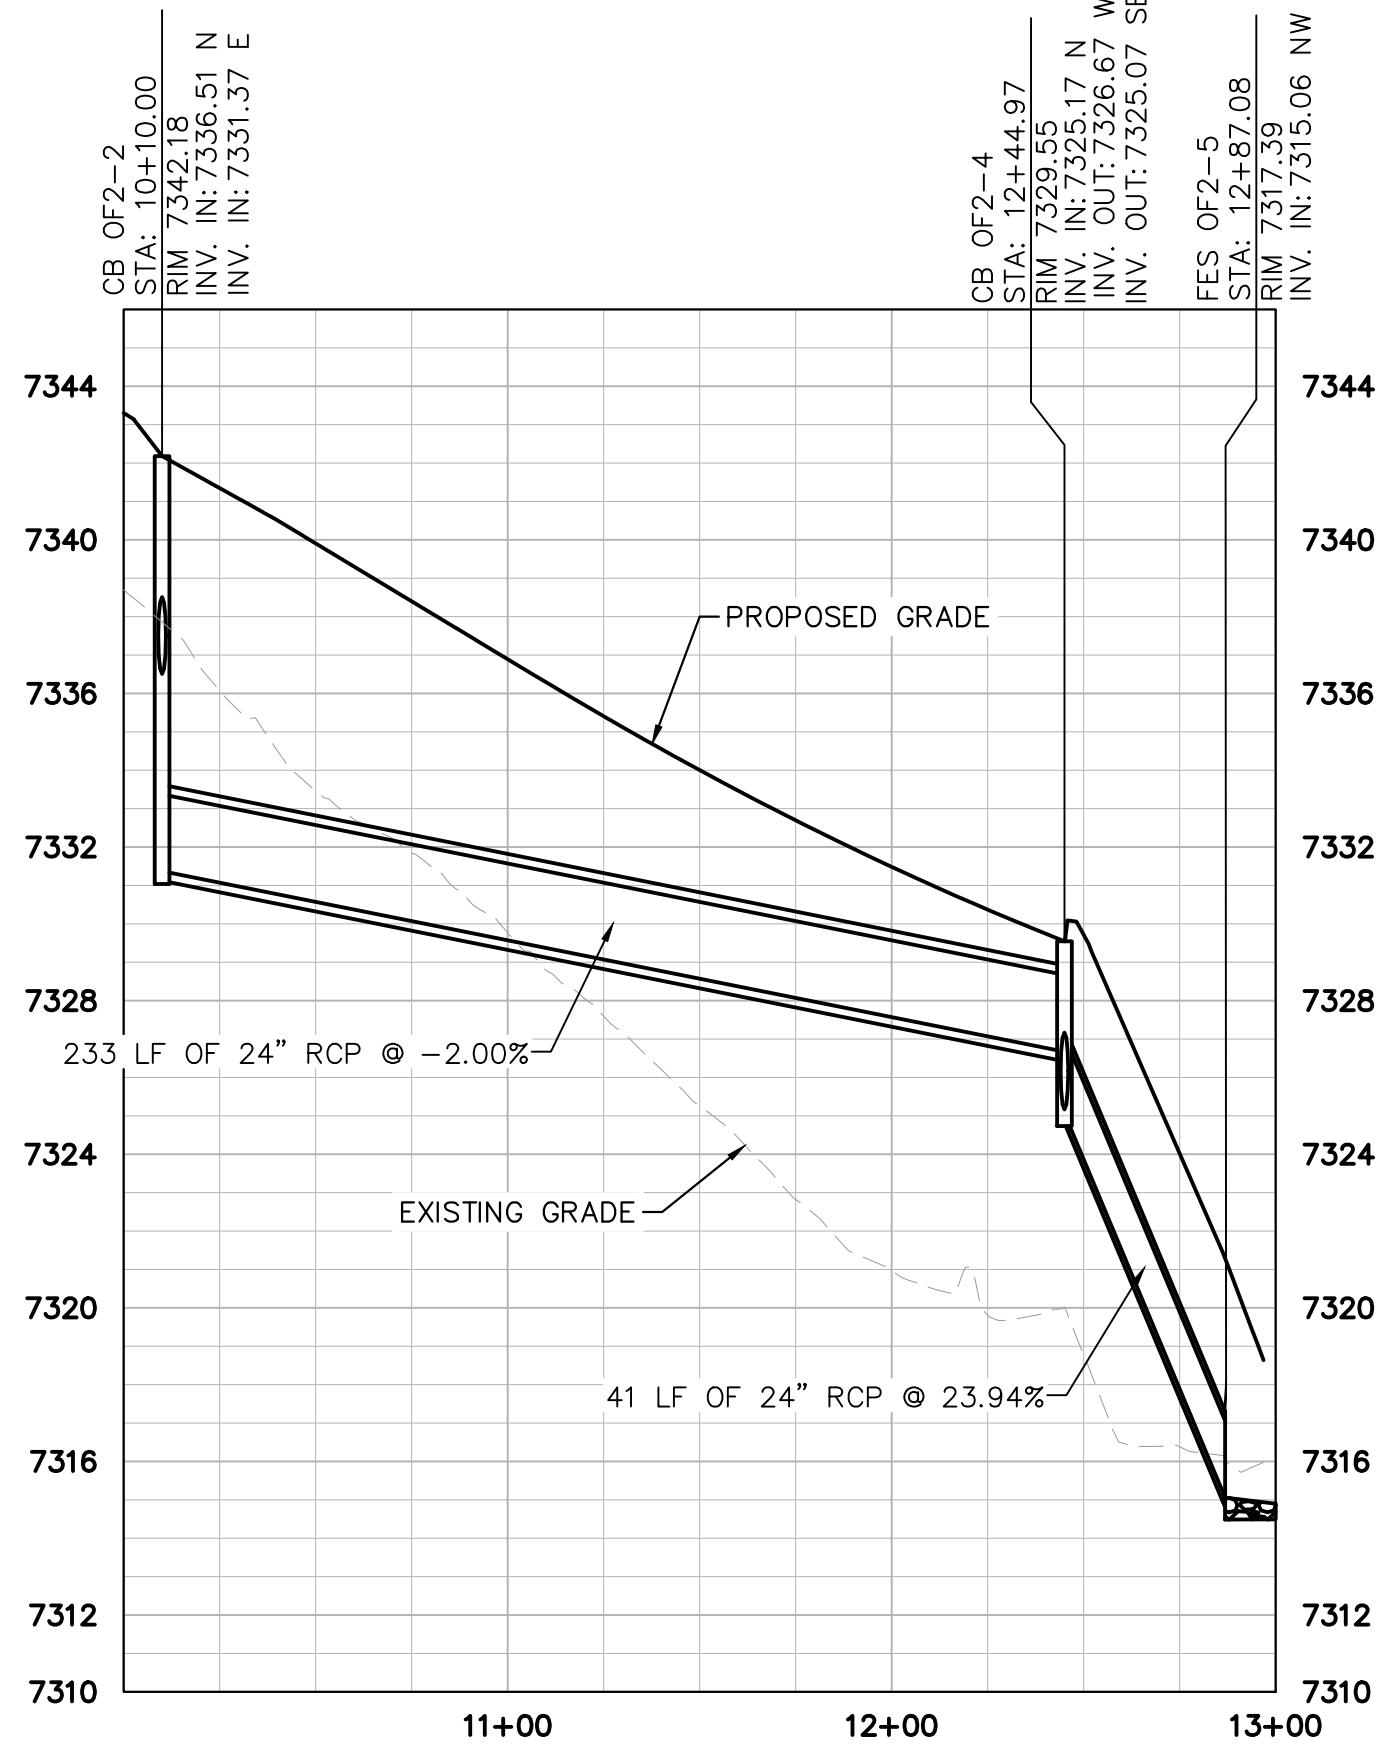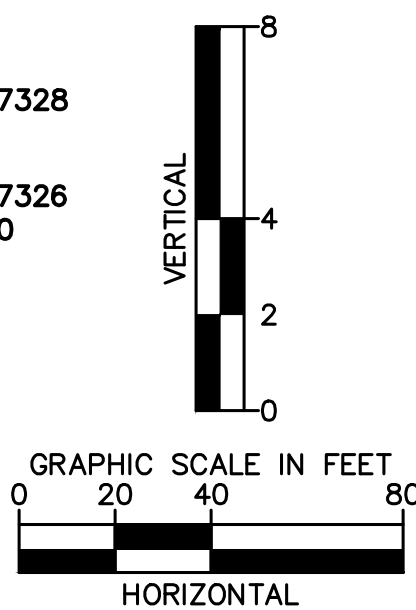

P1-R-I PROFILE VIEW

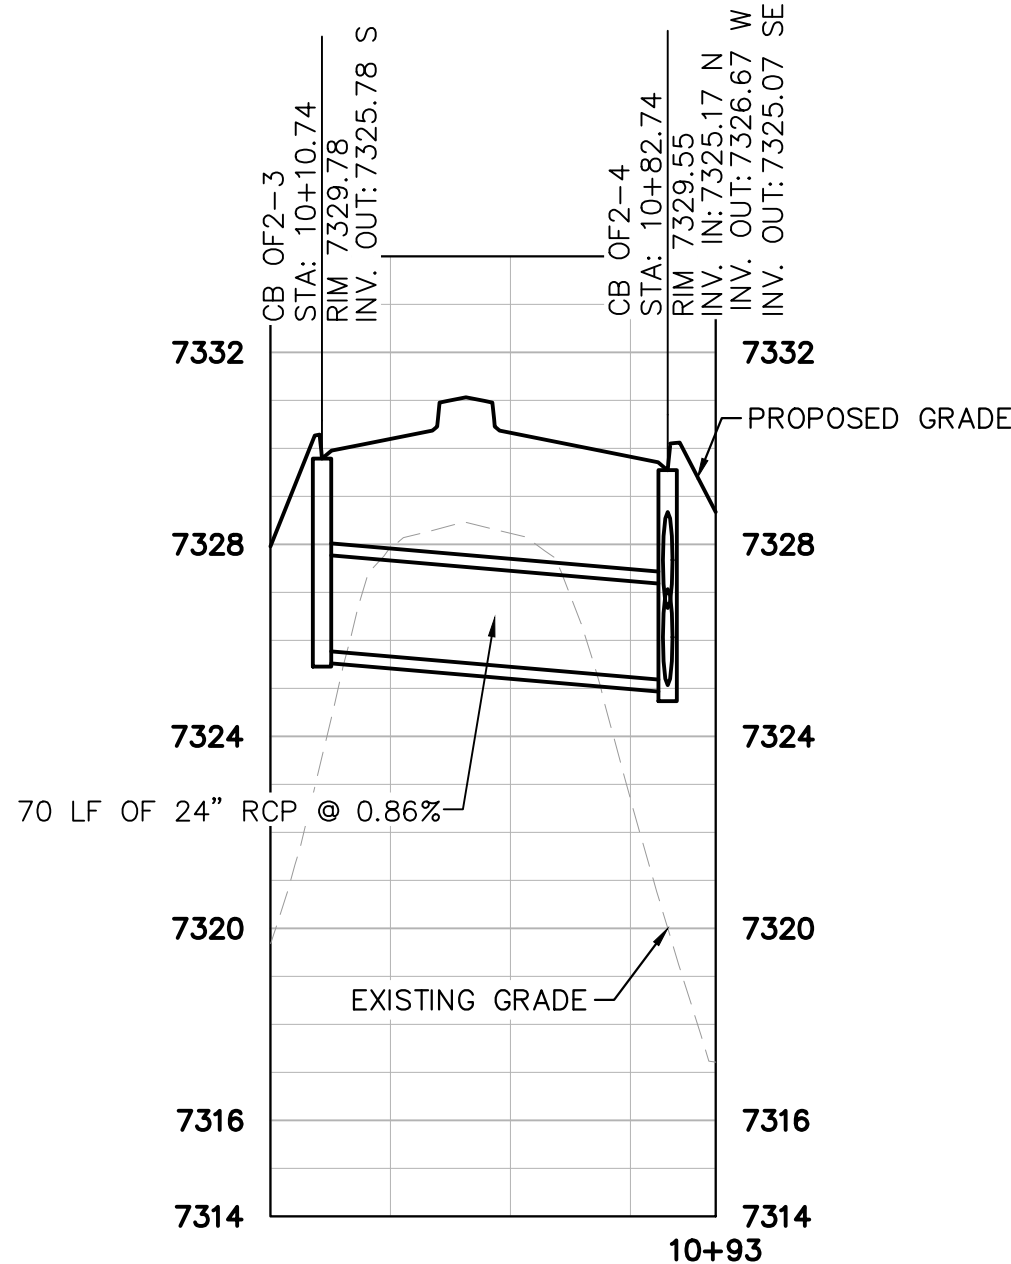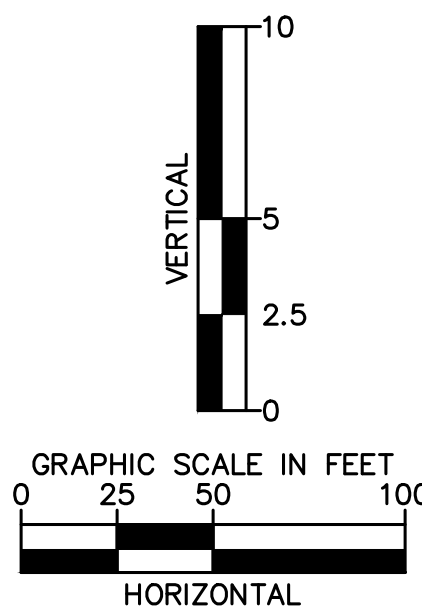

P1-R-J PROFILE VIEW

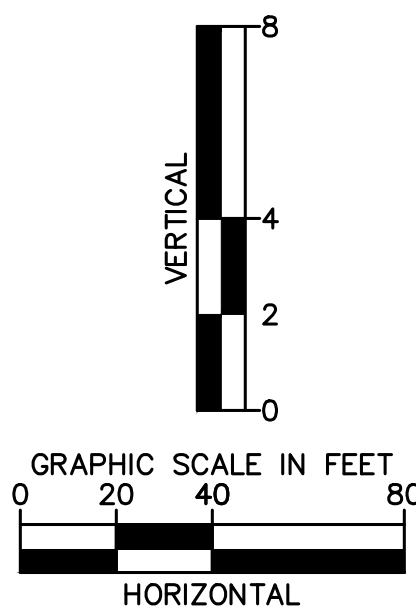

Print Date: 9/11/26

Drawing File Name: epc offsite storm.dwg

Kimley»Horn

KIMLEY-HORN AND ASSOCIATES, INC.
6200 SOUTH SYRACUSE WAY
SUITE 300
GREENWOOD VILLAGE, COLORADO 80111
(303) 228-2300

Sheet Revisions

Date:	Comments:	Init.



EL PASO COUNTY
DEPARTMENT OF PUBLIC WORKS
3275 AKERS DRIVE
COLORADO SPRINGS, CO
80922

FINAL
FOR REVIEW ONLY
NOT FOR
CONSTRUCTION
Kimley»Horn
Kimley-Horn and Associates, Inc.

60% PLANS

No Revisions:

Revised:

Void:

EL PASO COUNTY TRAVEL CENTER

PREPARED FOR
BUC-EE'S, LTD.

OFFSITE STORM P&P

Designer: APW

Detailer: DJC

Checked By: MPF

Structure

Numbers

Subset Sheet:



12 of 14

Project No./Code


KH 196094002

Sheet Number 53

This document, together with the concepts and designs presented herein, as an instrument of service, is intended only for the specific purpose and client for which it was prepared. Reuse of and improper reliance on this document without written authorization and adaptation by Kimley-Horn and Associates, Inc. shall be without liability to Kimley-Horn and Associates, Inc.

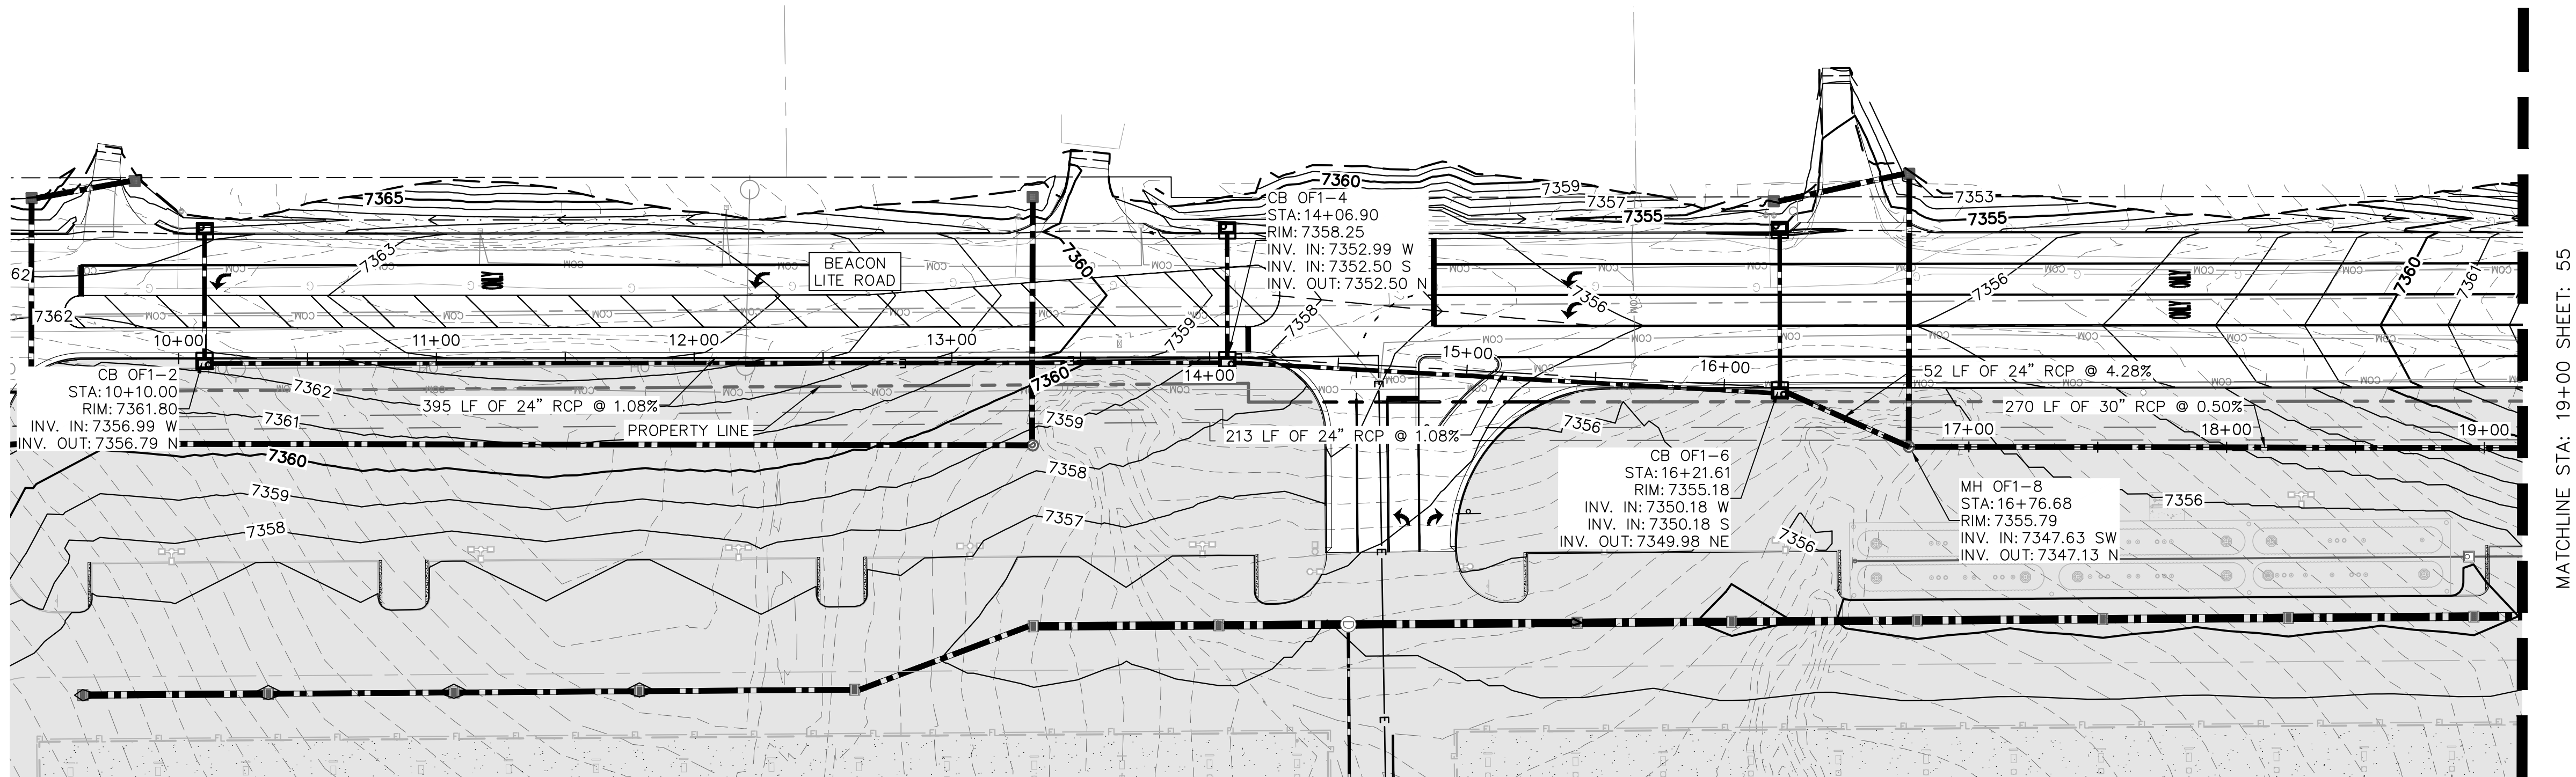
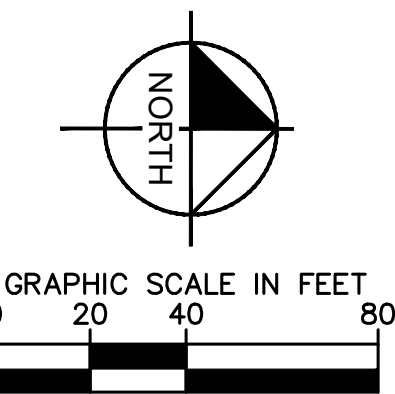


P1-R-K SOUTH PLAN VIEW

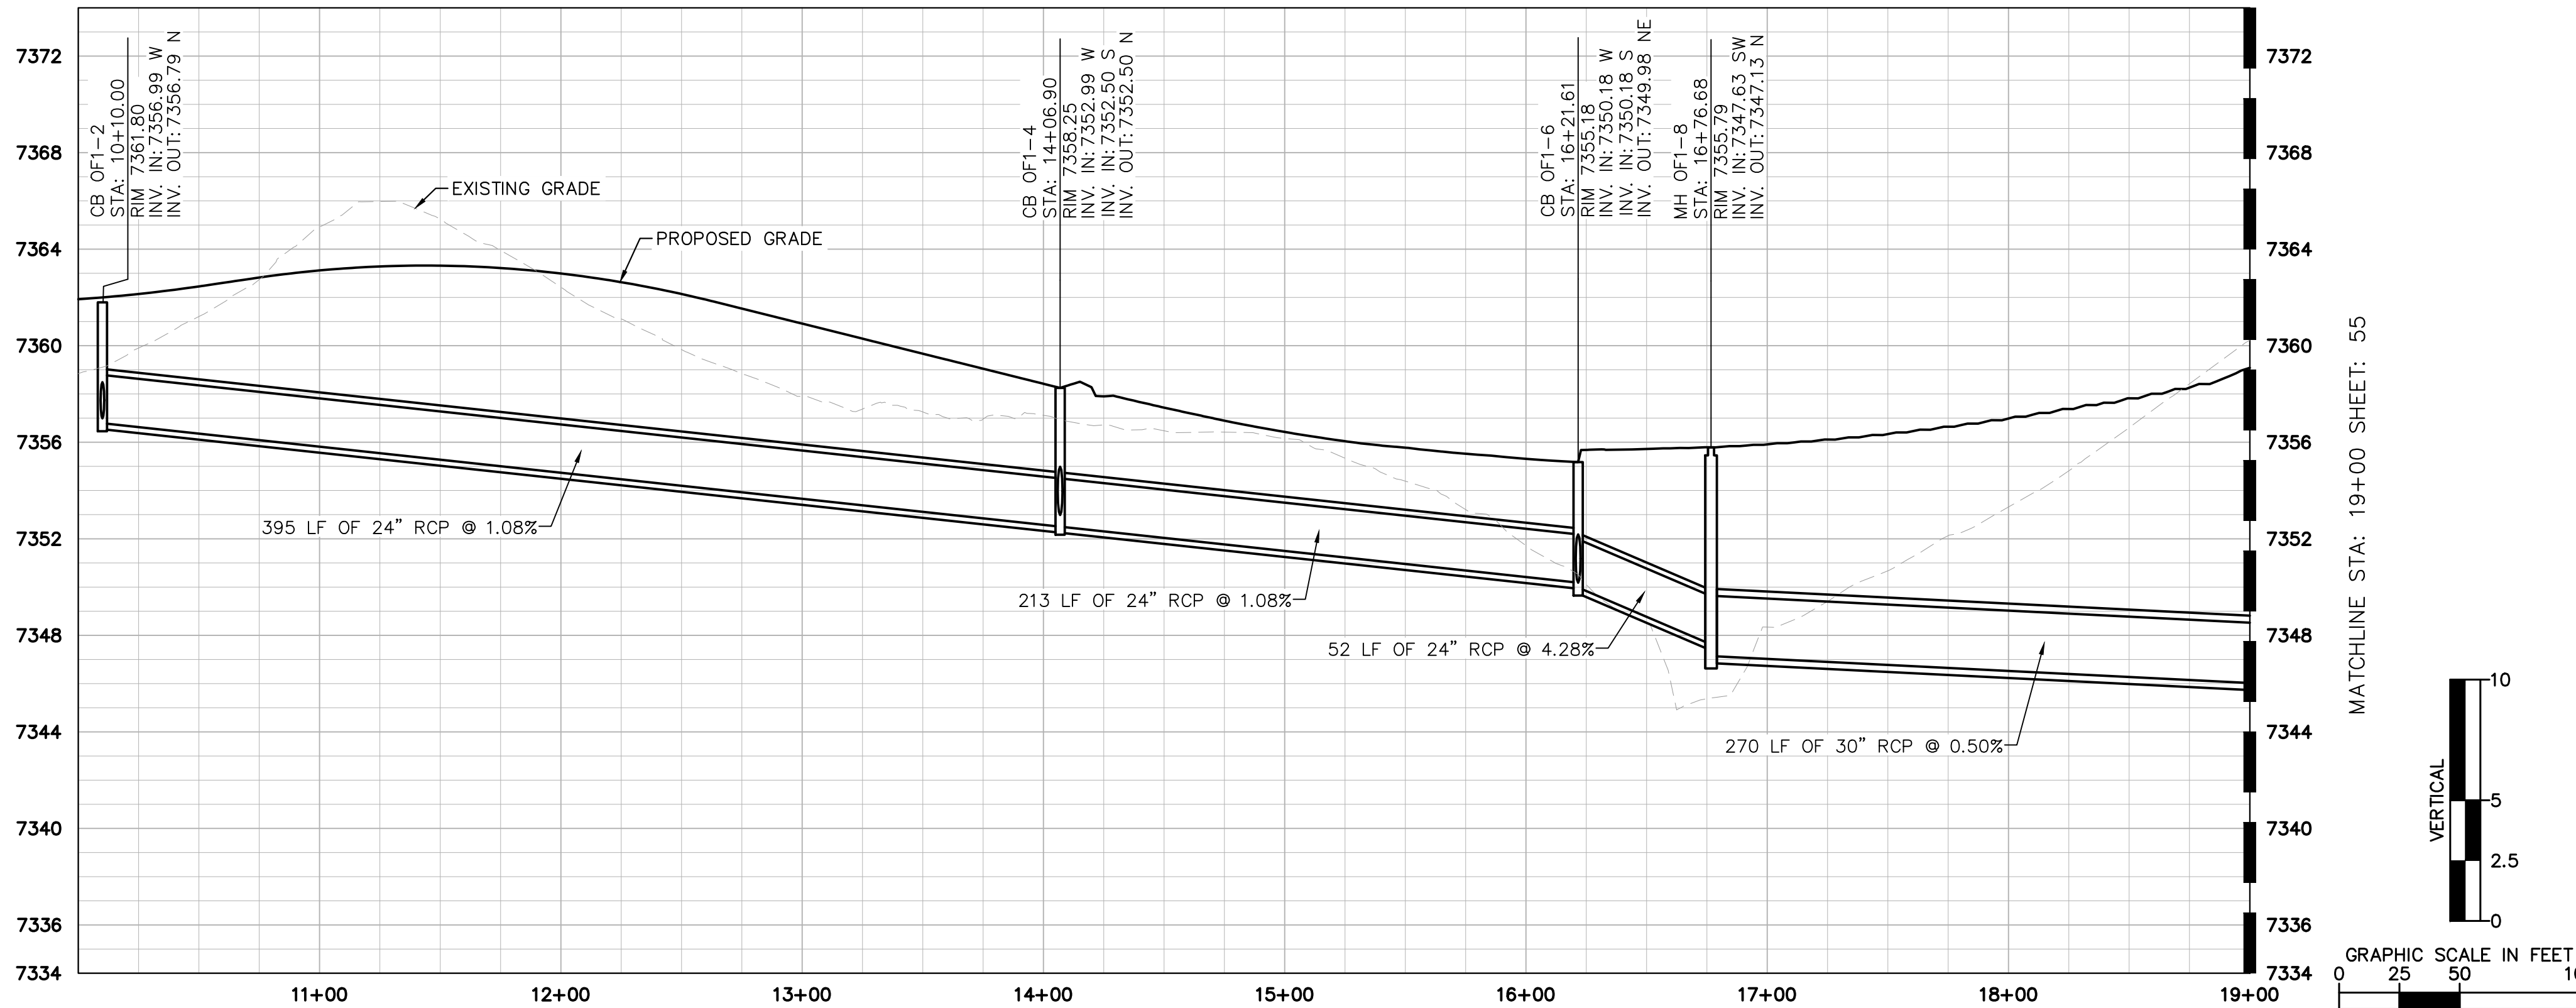

P1-R-K SOUTH PROFILE VIEW

MATCHLINE STA: 19+00 SHEET: 55

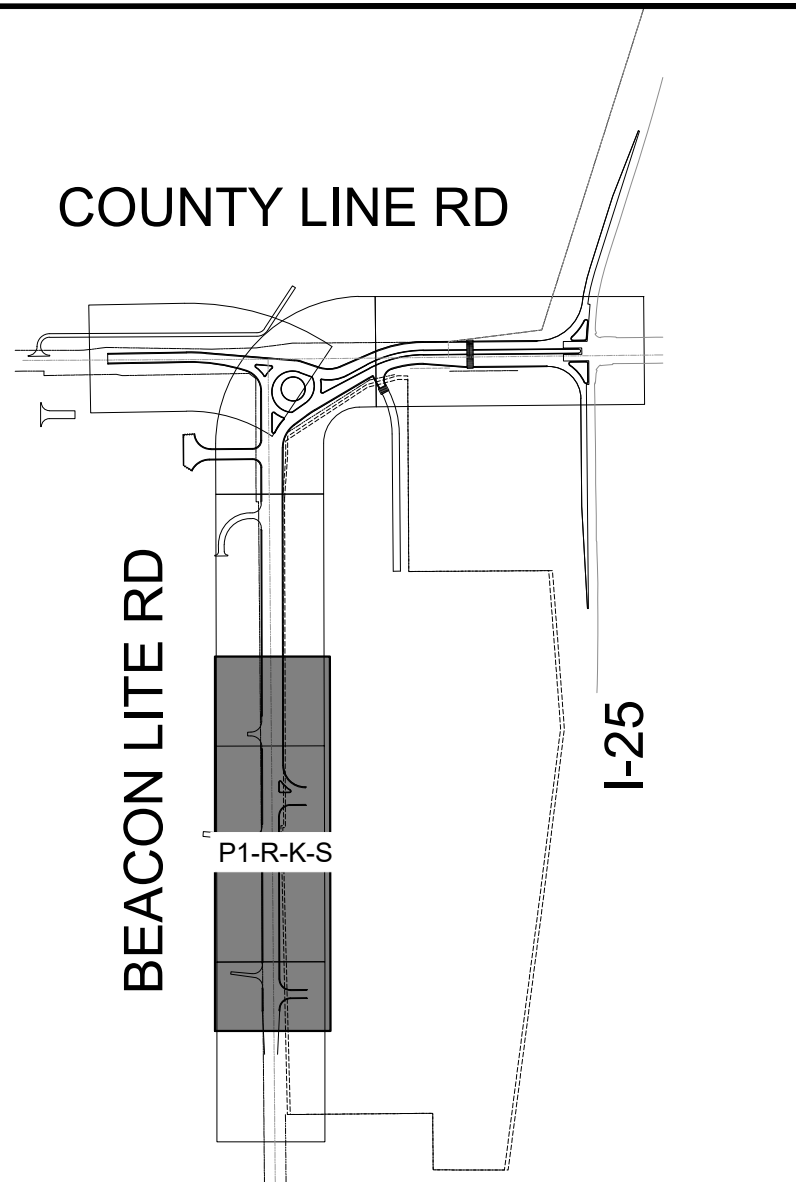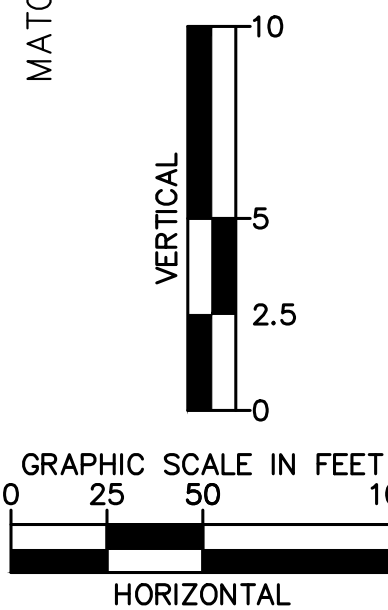

LEGEND:

- RIGHT OF WAY/ PROPERTY LINE
- PROPOSED EASEMENT
- EXISTING EASEMENT
- EXISTING CULINARY WATER LINE
- EXISTING SANITARY LINE
- EXISTING STORM LINE
- EXISTING ELECTRICAL LINE
- EXISTING GAS LINE
- PROPOSED STORM PIPE
- PROPOSED AREA INLET
- PROPOSED CURB INLET
- PROPOSED STORM MANHOLE
- PROPOSED FLARED END SECTION



Print Date: 9/11/26

Drawing File Name: epc offsite storm.dwg

Kimley»Horn

KIMLEY-HORN AND ASSOCIATES, INC.
6200 SOUTH SYRACUSE WAY
SUITE 300
GREENWOOD VILLAGE, COLORADO 80111
(303) 228-2300

Sheet Revisions

Date:	Comments:	Init.



EL PASO COUNTY
DEPARTMENT OF PUBLIC WORKS
3275 AKERS DRIVE
COLORADO SPRINGS, CO
80922

FINAL
FOR REVIEW ONLY
NOT FOR
CONSTRUCTION
Kimley»Horn
Kimley-Horn and Associates, Inc.

60% PLANS

No Revisions:

Revised:

Void:

EL PASO COUNTY TRAVEL CENTER

PREPARED FOR
BUC-EE'S, LTD.
OFFSITE STORM P&P

Designer: APW

Detailer: DJC

Checked By: MPF

Structure

Numbers



Subset Sheet: 13 of 14

Project No./Code


KH 196094002

Sheet Number 54


This document, together with the concepts and design presented herein, as an instrument of service, is intended only for the specific purpose and client for which it was prepared. Reuse of and improper reliance on this document without written authorization and adaptation by Kimley-Horn and Associates, Inc. shall be without liability to Kimley-Horn and Associates, Inc.

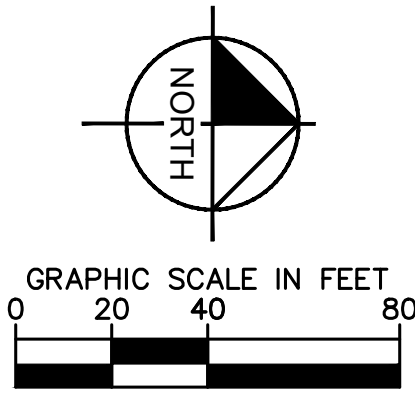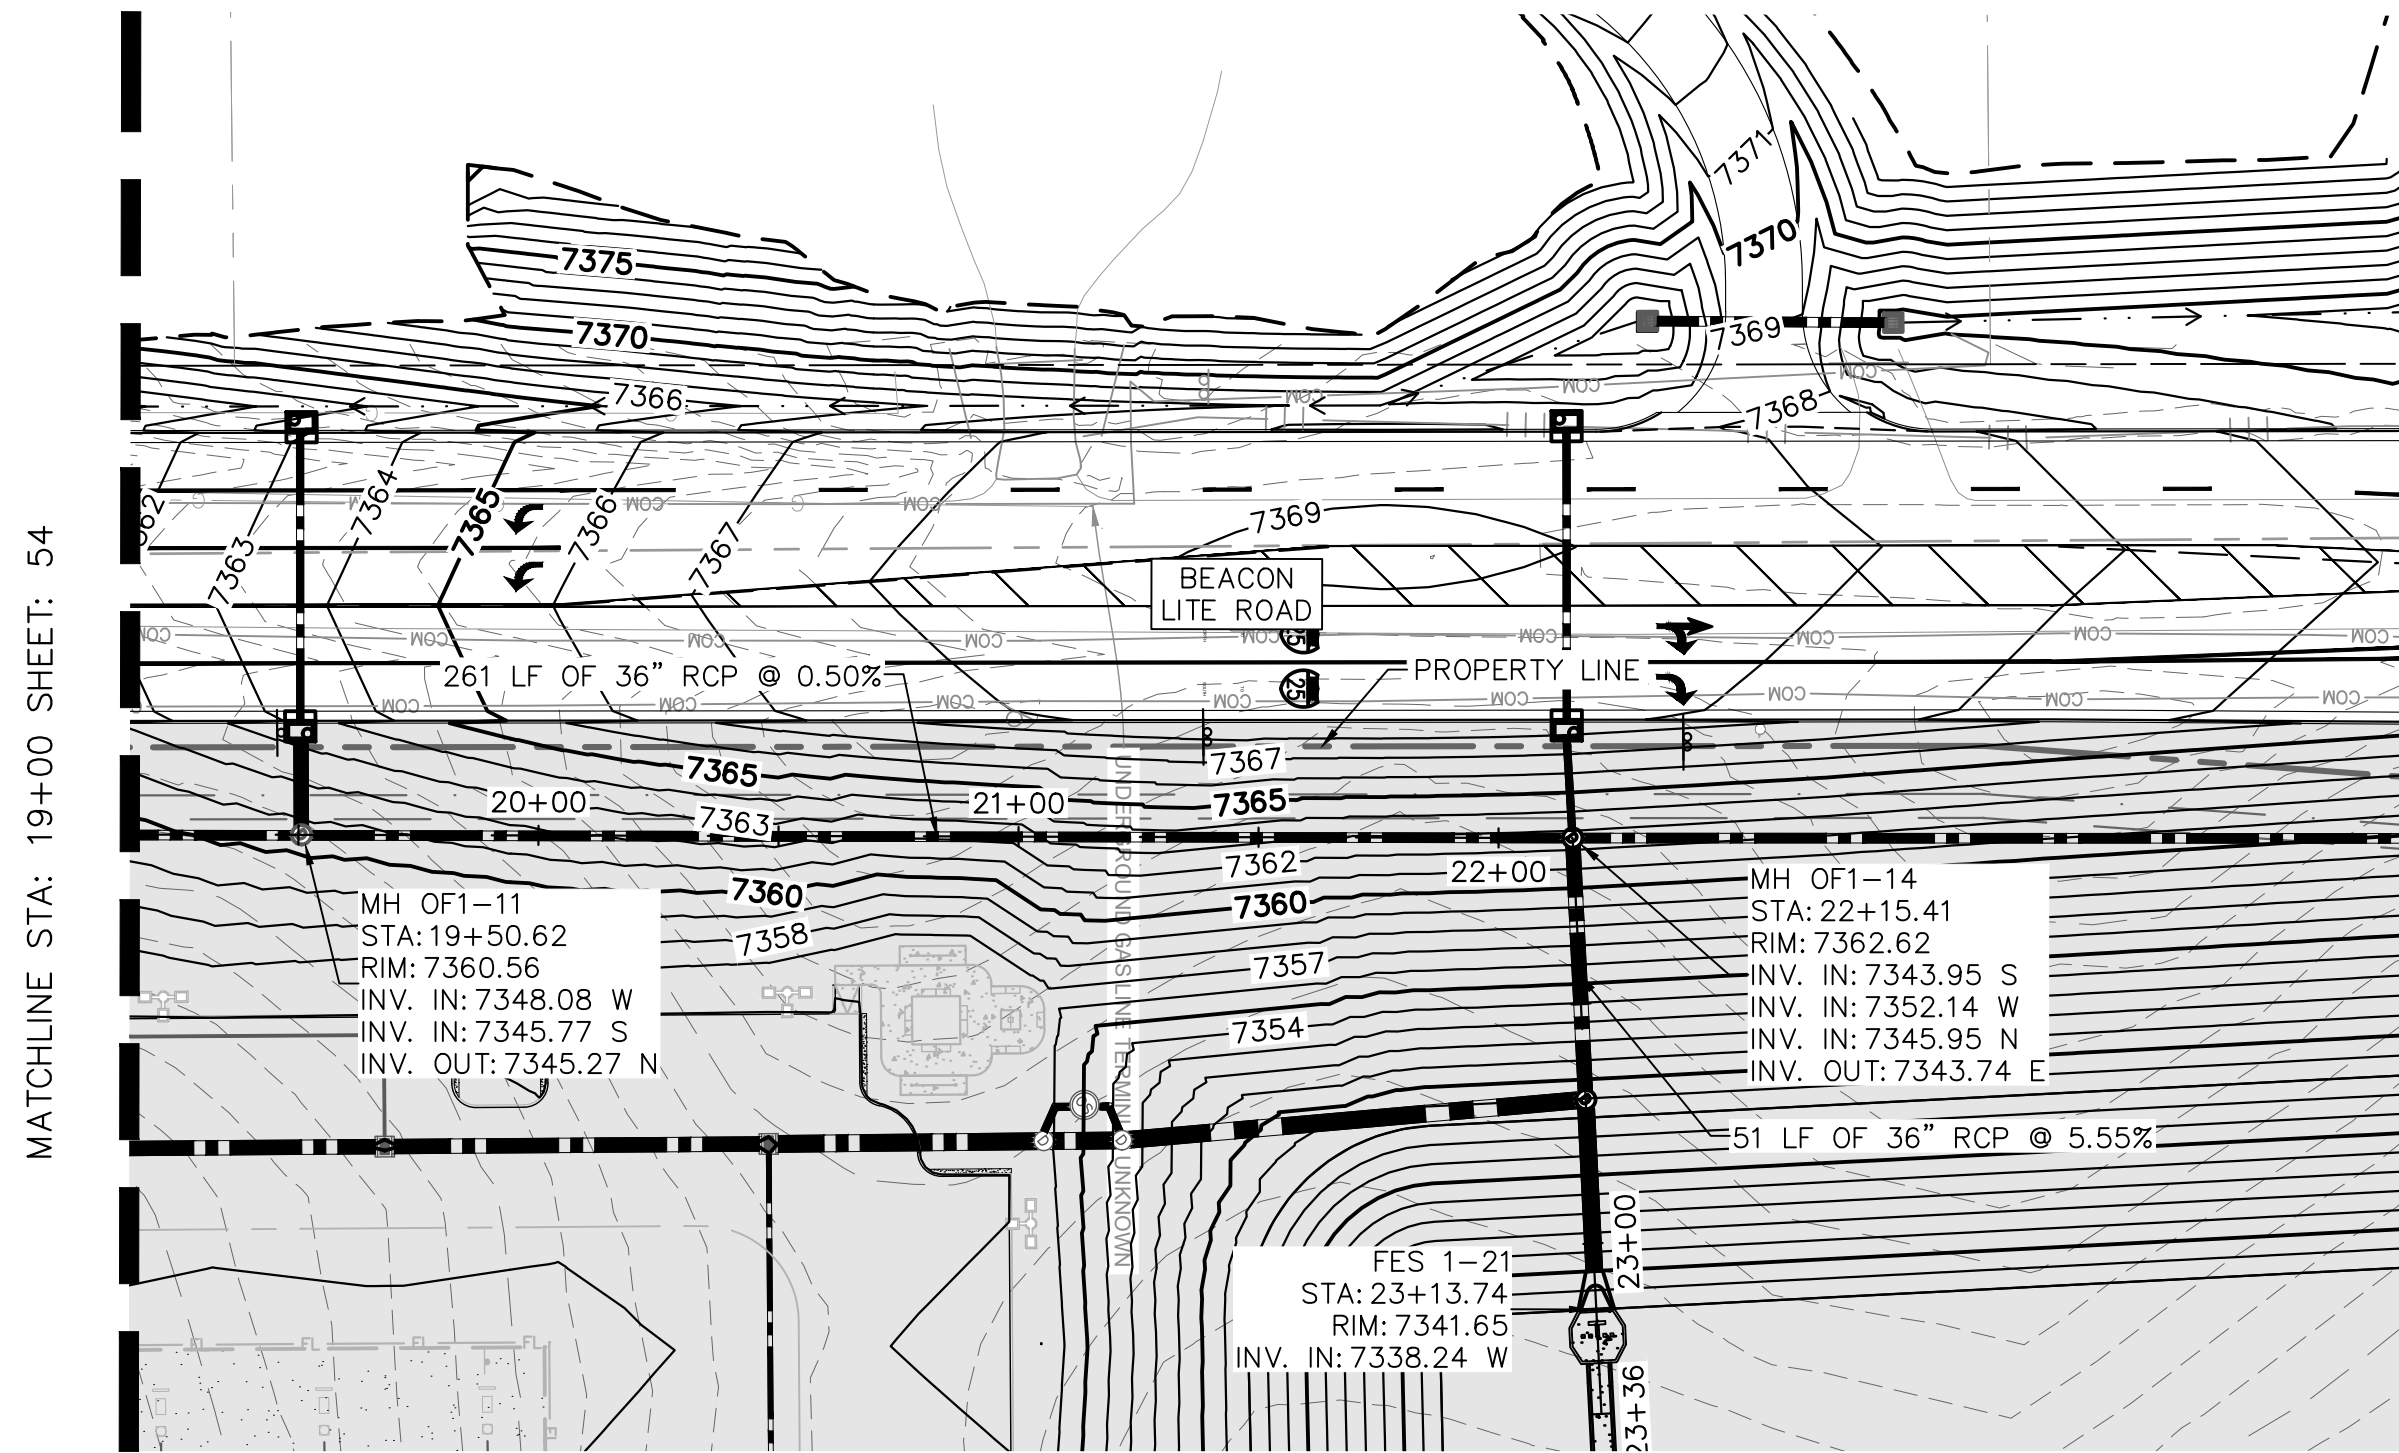

P1-R-K NORTH PLAN VIEW


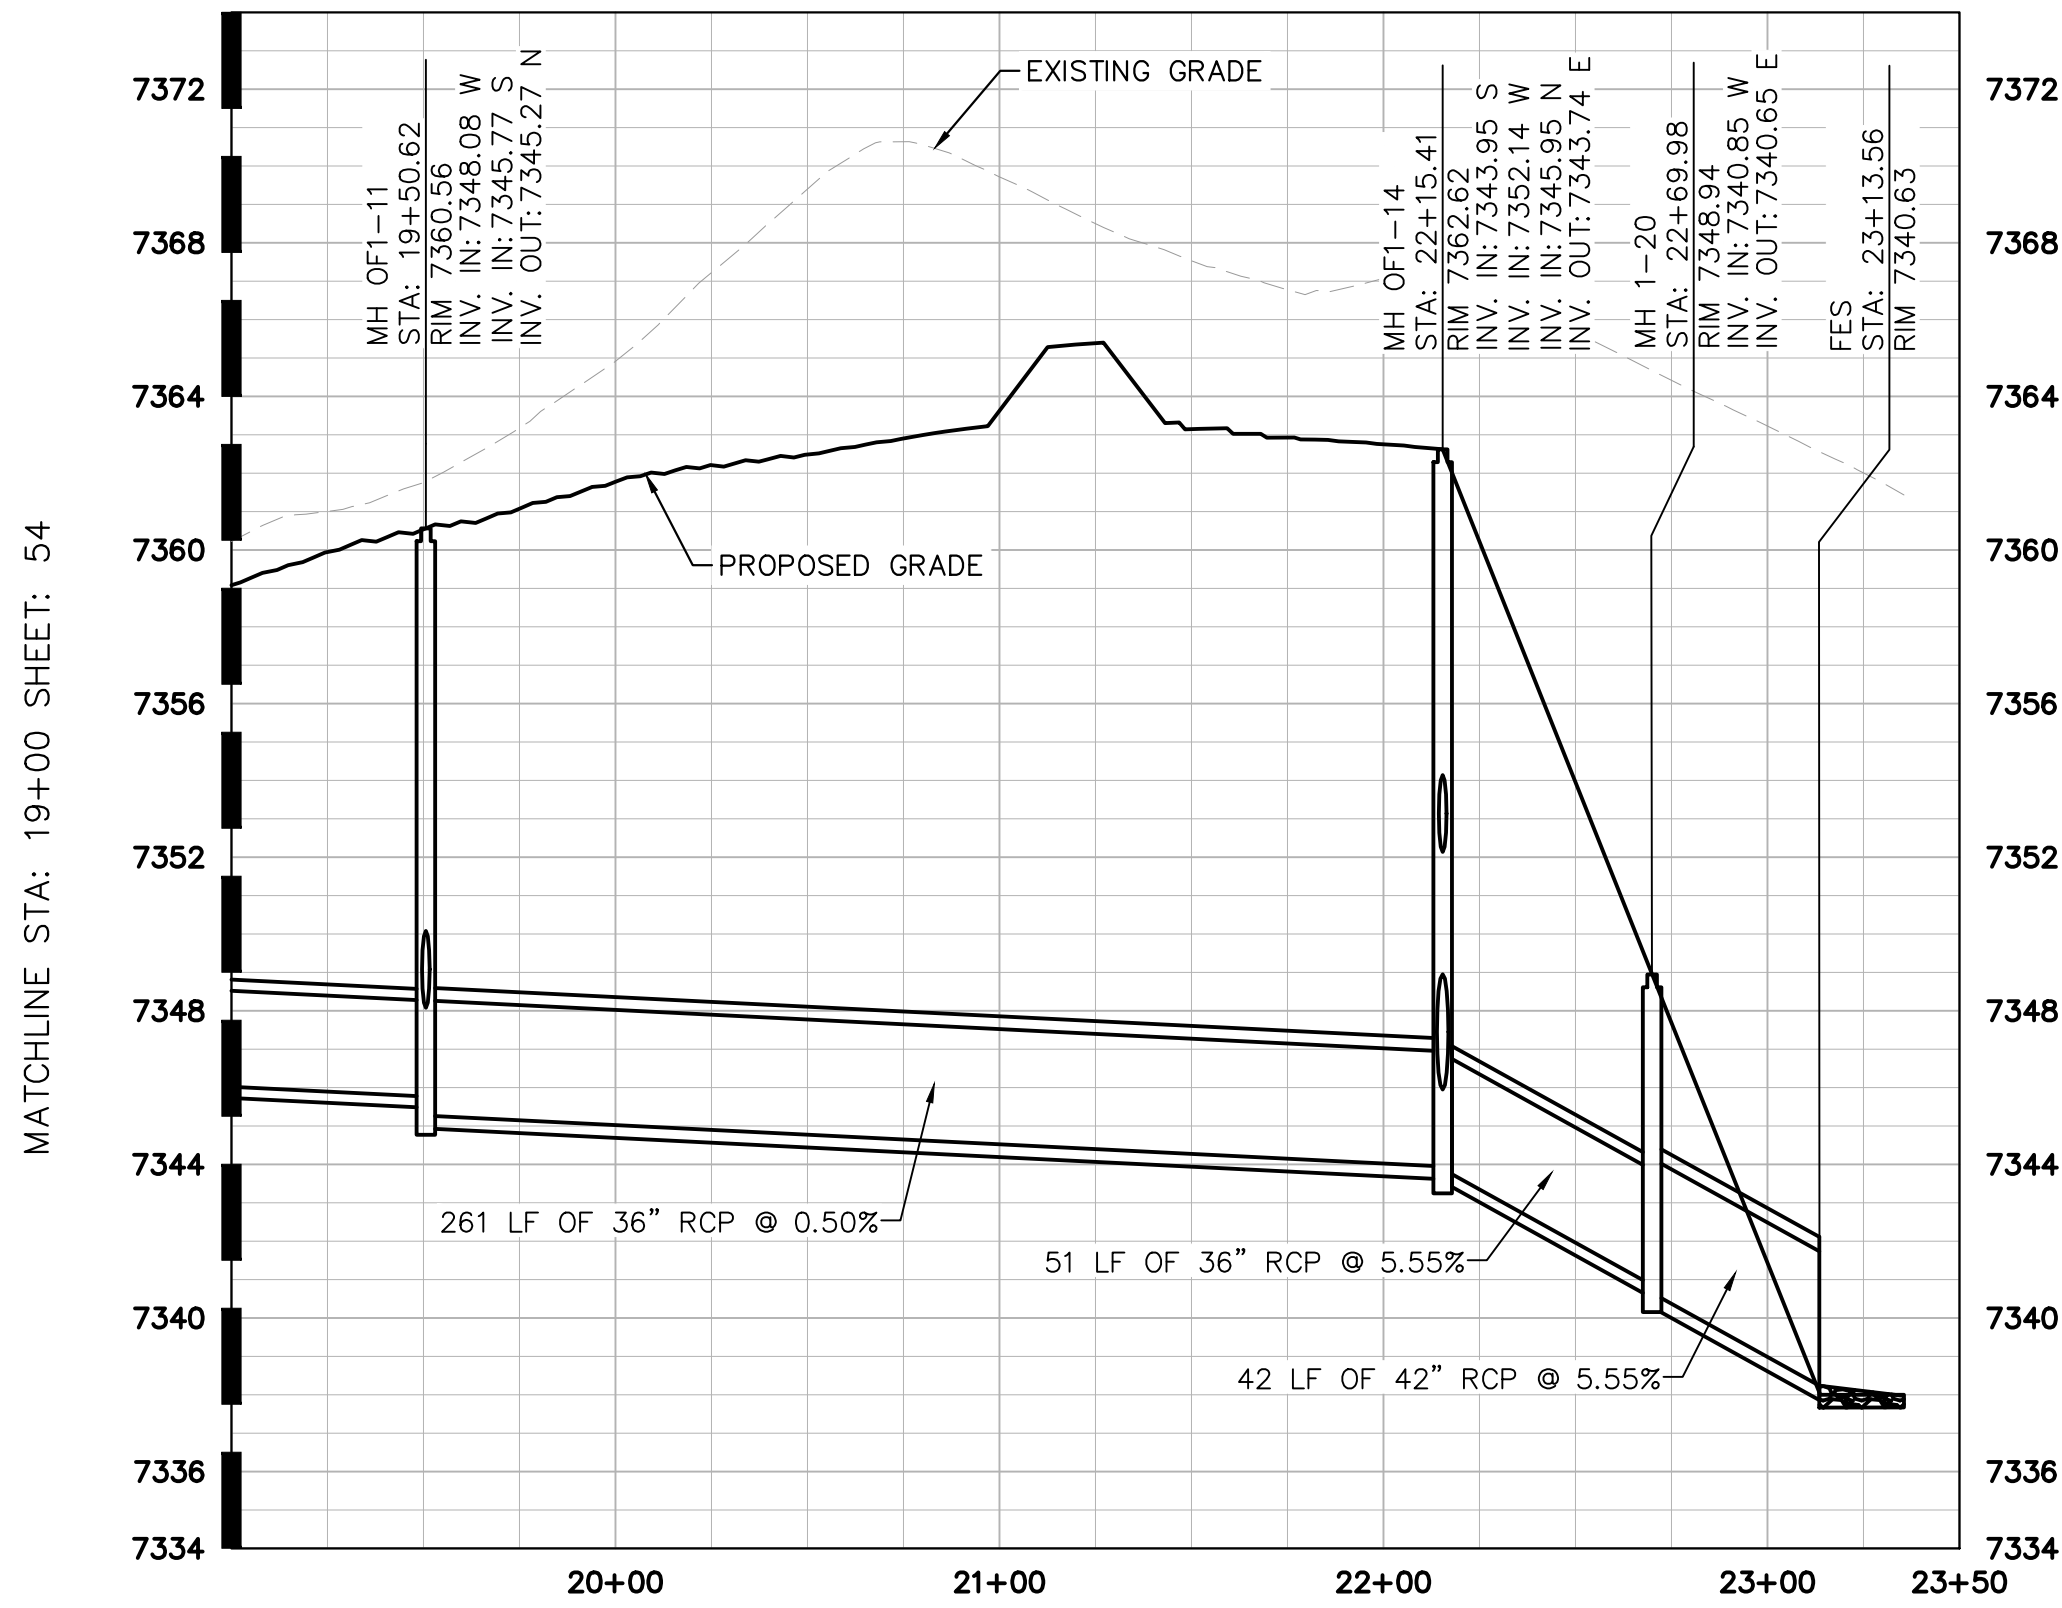


P1-R-K NORTH PROFILE VIEW

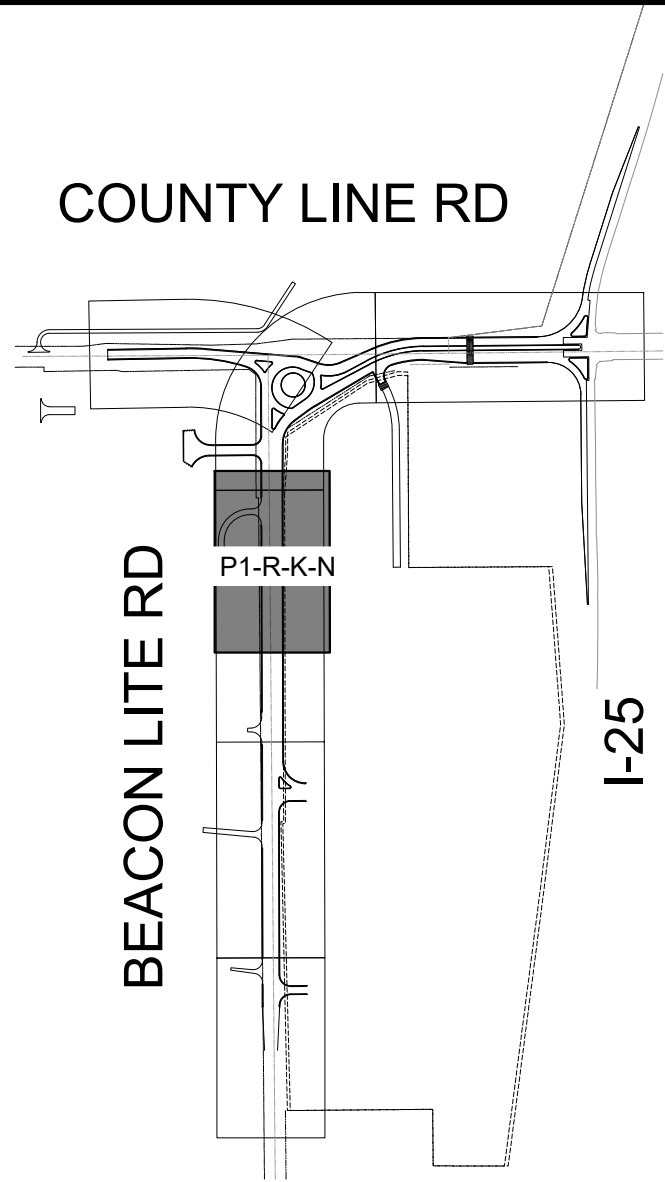

LEGEND:

- RIGHT OF WAY/ PROPERTY LINE
- PROPOSED EASEMENT
- EXISTING EASEMENT
- EXISTING CULINARY WATER LINE
- EXISTING SANITARY LINE
- EXISTING STORM LINE
- EXISTING ELECTRICAL LINE
- EXISTING GAS LINE
- PROPOSED STORM PIPE
- PROPOSED AREA INLET
- PROPOSED CURB INLET
- PROPOSED STORM MANHOLE
- PROPOSED FLARED END SECTION

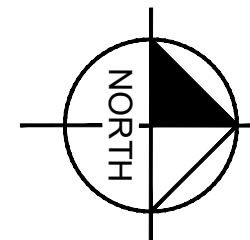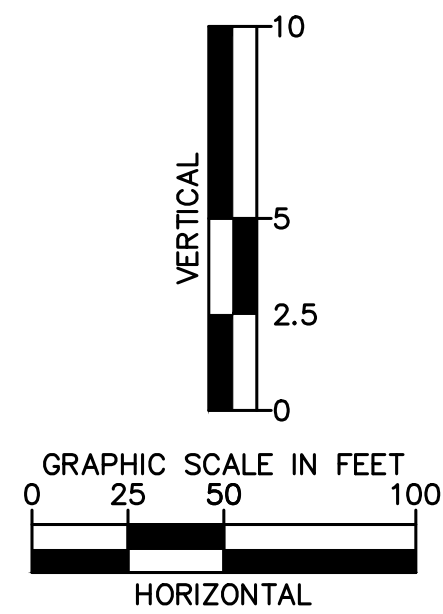

Know what's below.
Call before you dig.

Print Date: 9/11/26

Drawing File Name: epc offsite storm.dwg

Kimley»Horn

KIMLEY-HORN AND ASSOCIATES, INC.
6200 SOUTH SYRACUSE WAY
SUITE 300
GREENWOOD VILLAGE, COLORADO 80111
(303) 228-2300

- (R-X)
- (R-X)
- (R-X)
- (R-X)

Sheet Revisions

Date:	Comments:	Init.



EL PASO COUNTY
DEPARTMENT OF PUBLIC WORKS
3275 AKERS DRIVE
COLORADO SPRINGS, CO
80922

FOR REVIEW ONLY
NOT FOR
CONSTRUCTION
Kimley»Horn
Kimley-Horn and Associates, Inc.

60% PLANS

No Revisions:

Revised:

Void:

EL PASO COUNTY TRAVEL CENTER

PREPARED FOR
BUC-EE'S, LTD.
OFFSITE STORM P&P

Designer: APW

Detailer: DJC

Checked By: MPF

Structure

Numbers


Subset Sheet: 14 of 14

Project No./Code

KH 196094002


Sheet Number 55

This document, together with the concepts and designs presented herein, is an instrument of service, is intended only for the specific purpose and client for which it was prepared. Reuse of and improper reliance on this document without written authorization and adaptation by Kimley-Horn and Associates, Inc. shall be without liability to Kimley-Horn and Associates, Inc.

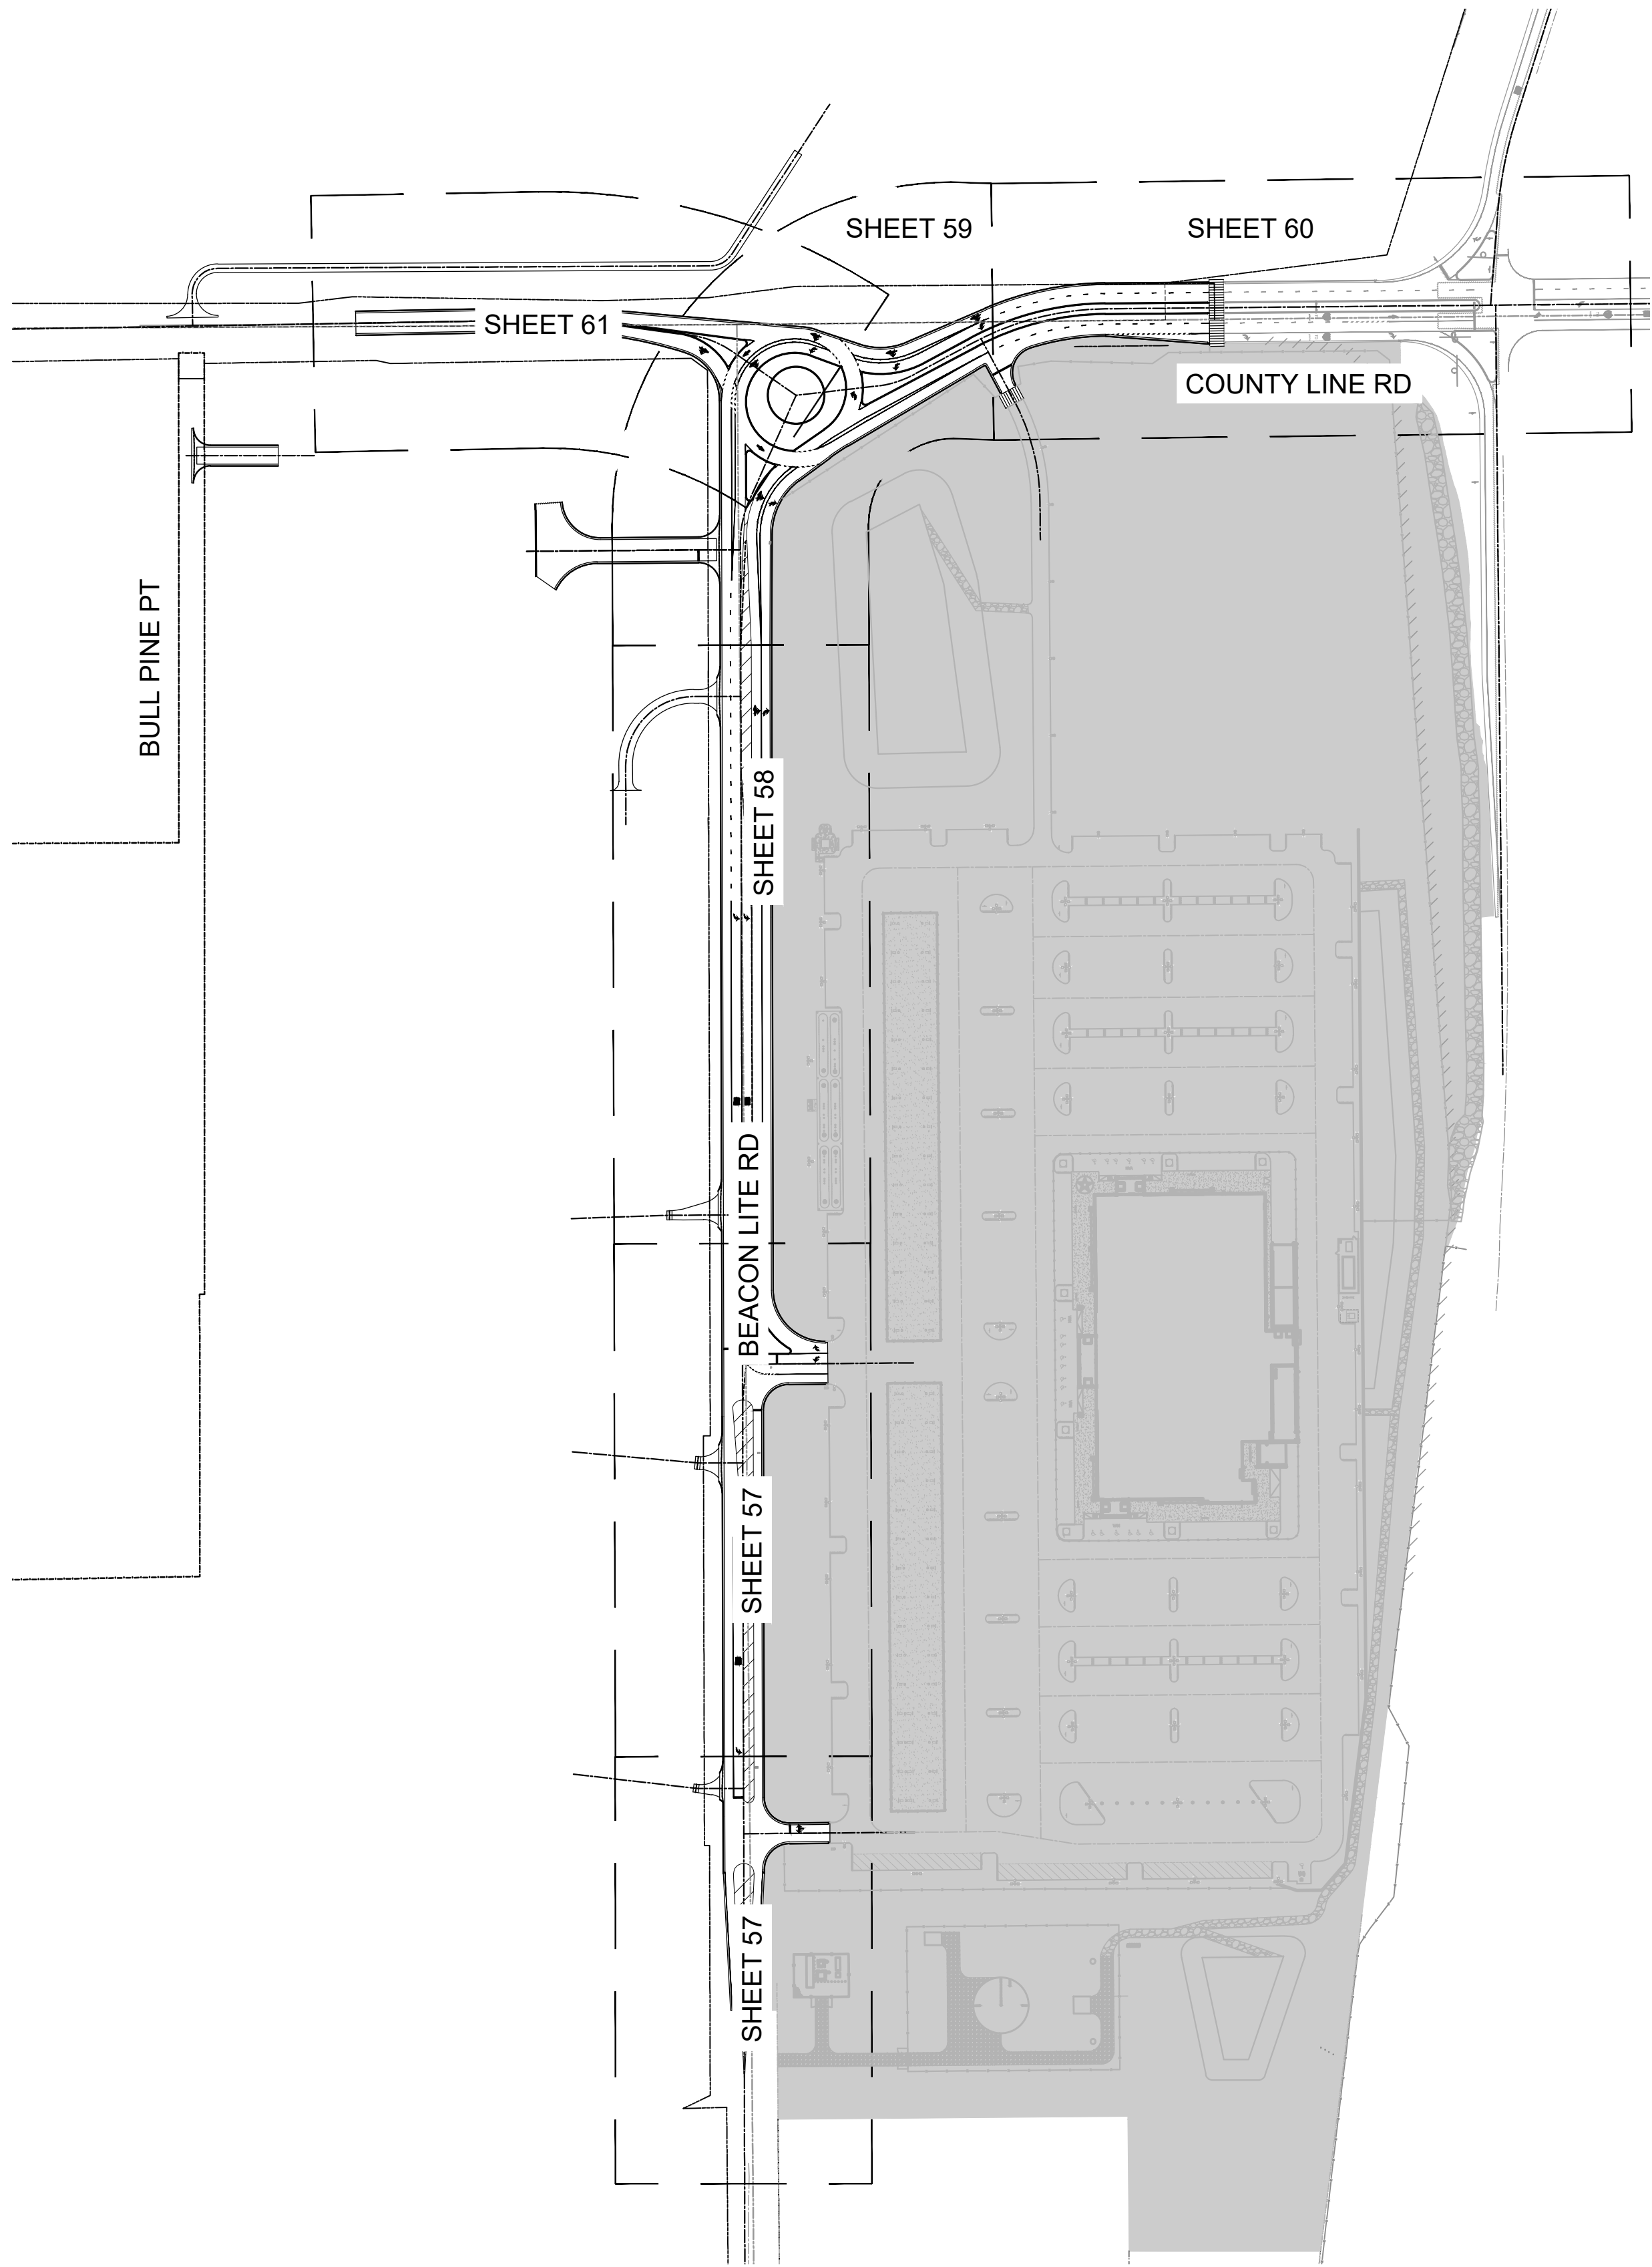

LEGEND:

ONSITE HATCH

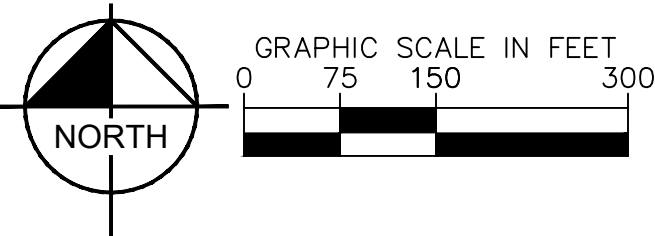

Know what's below.
Call before you dig.

Print Date: 5/19/26

Drawing File Name: epc-07_signing and markings (km).dwg

Kimley»Horn

KIMLEY-HORN AND ASSOCIATES, INC.
6200 SOUTH SYRACUSE WAY
SUITE 300
GREENWOOD VILLAGE, COLORADO 80111
(303) 228-2300

Sheet Revisions

Date:	Comments:	Init.
(R-X)		
(R-X)		
(R-X)		
(R-X)		



EL PASO COUNTY
DEPARTMENT OF PUBLIC WORKS
3275 AKERS DRIVE
COLORADO SPRINGS, CO
80922

FOR REVIEW ONLY
NOT FOR
CONSTRUCTION
Kimley»Horn
Kimley-Horn and Associates, Inc.

60% PLANS

No Revisions:

Revised:

Void:

EL PASO COUNTY TRAVEL CENTER

PREPARED FOR
BUC-EE'S, LTD.
SIGNING AND MARKING

Designer: APW

Detailer: DJC

Checked By: MPF

Structure

Numbers


Subset Sheet: 1 of 6

Project No./Code

KH 196094002


Sheet Number 56

This document, together with the concepts and designs presented herein, is intended only for the specific purpose and client for which it was prepared. Reuse of and improper reliance on this document without written authorization and adaptation by Kimley-Horn and Associates, Inc. shall be without liability to Kimley-Horn and Associates, Inc.

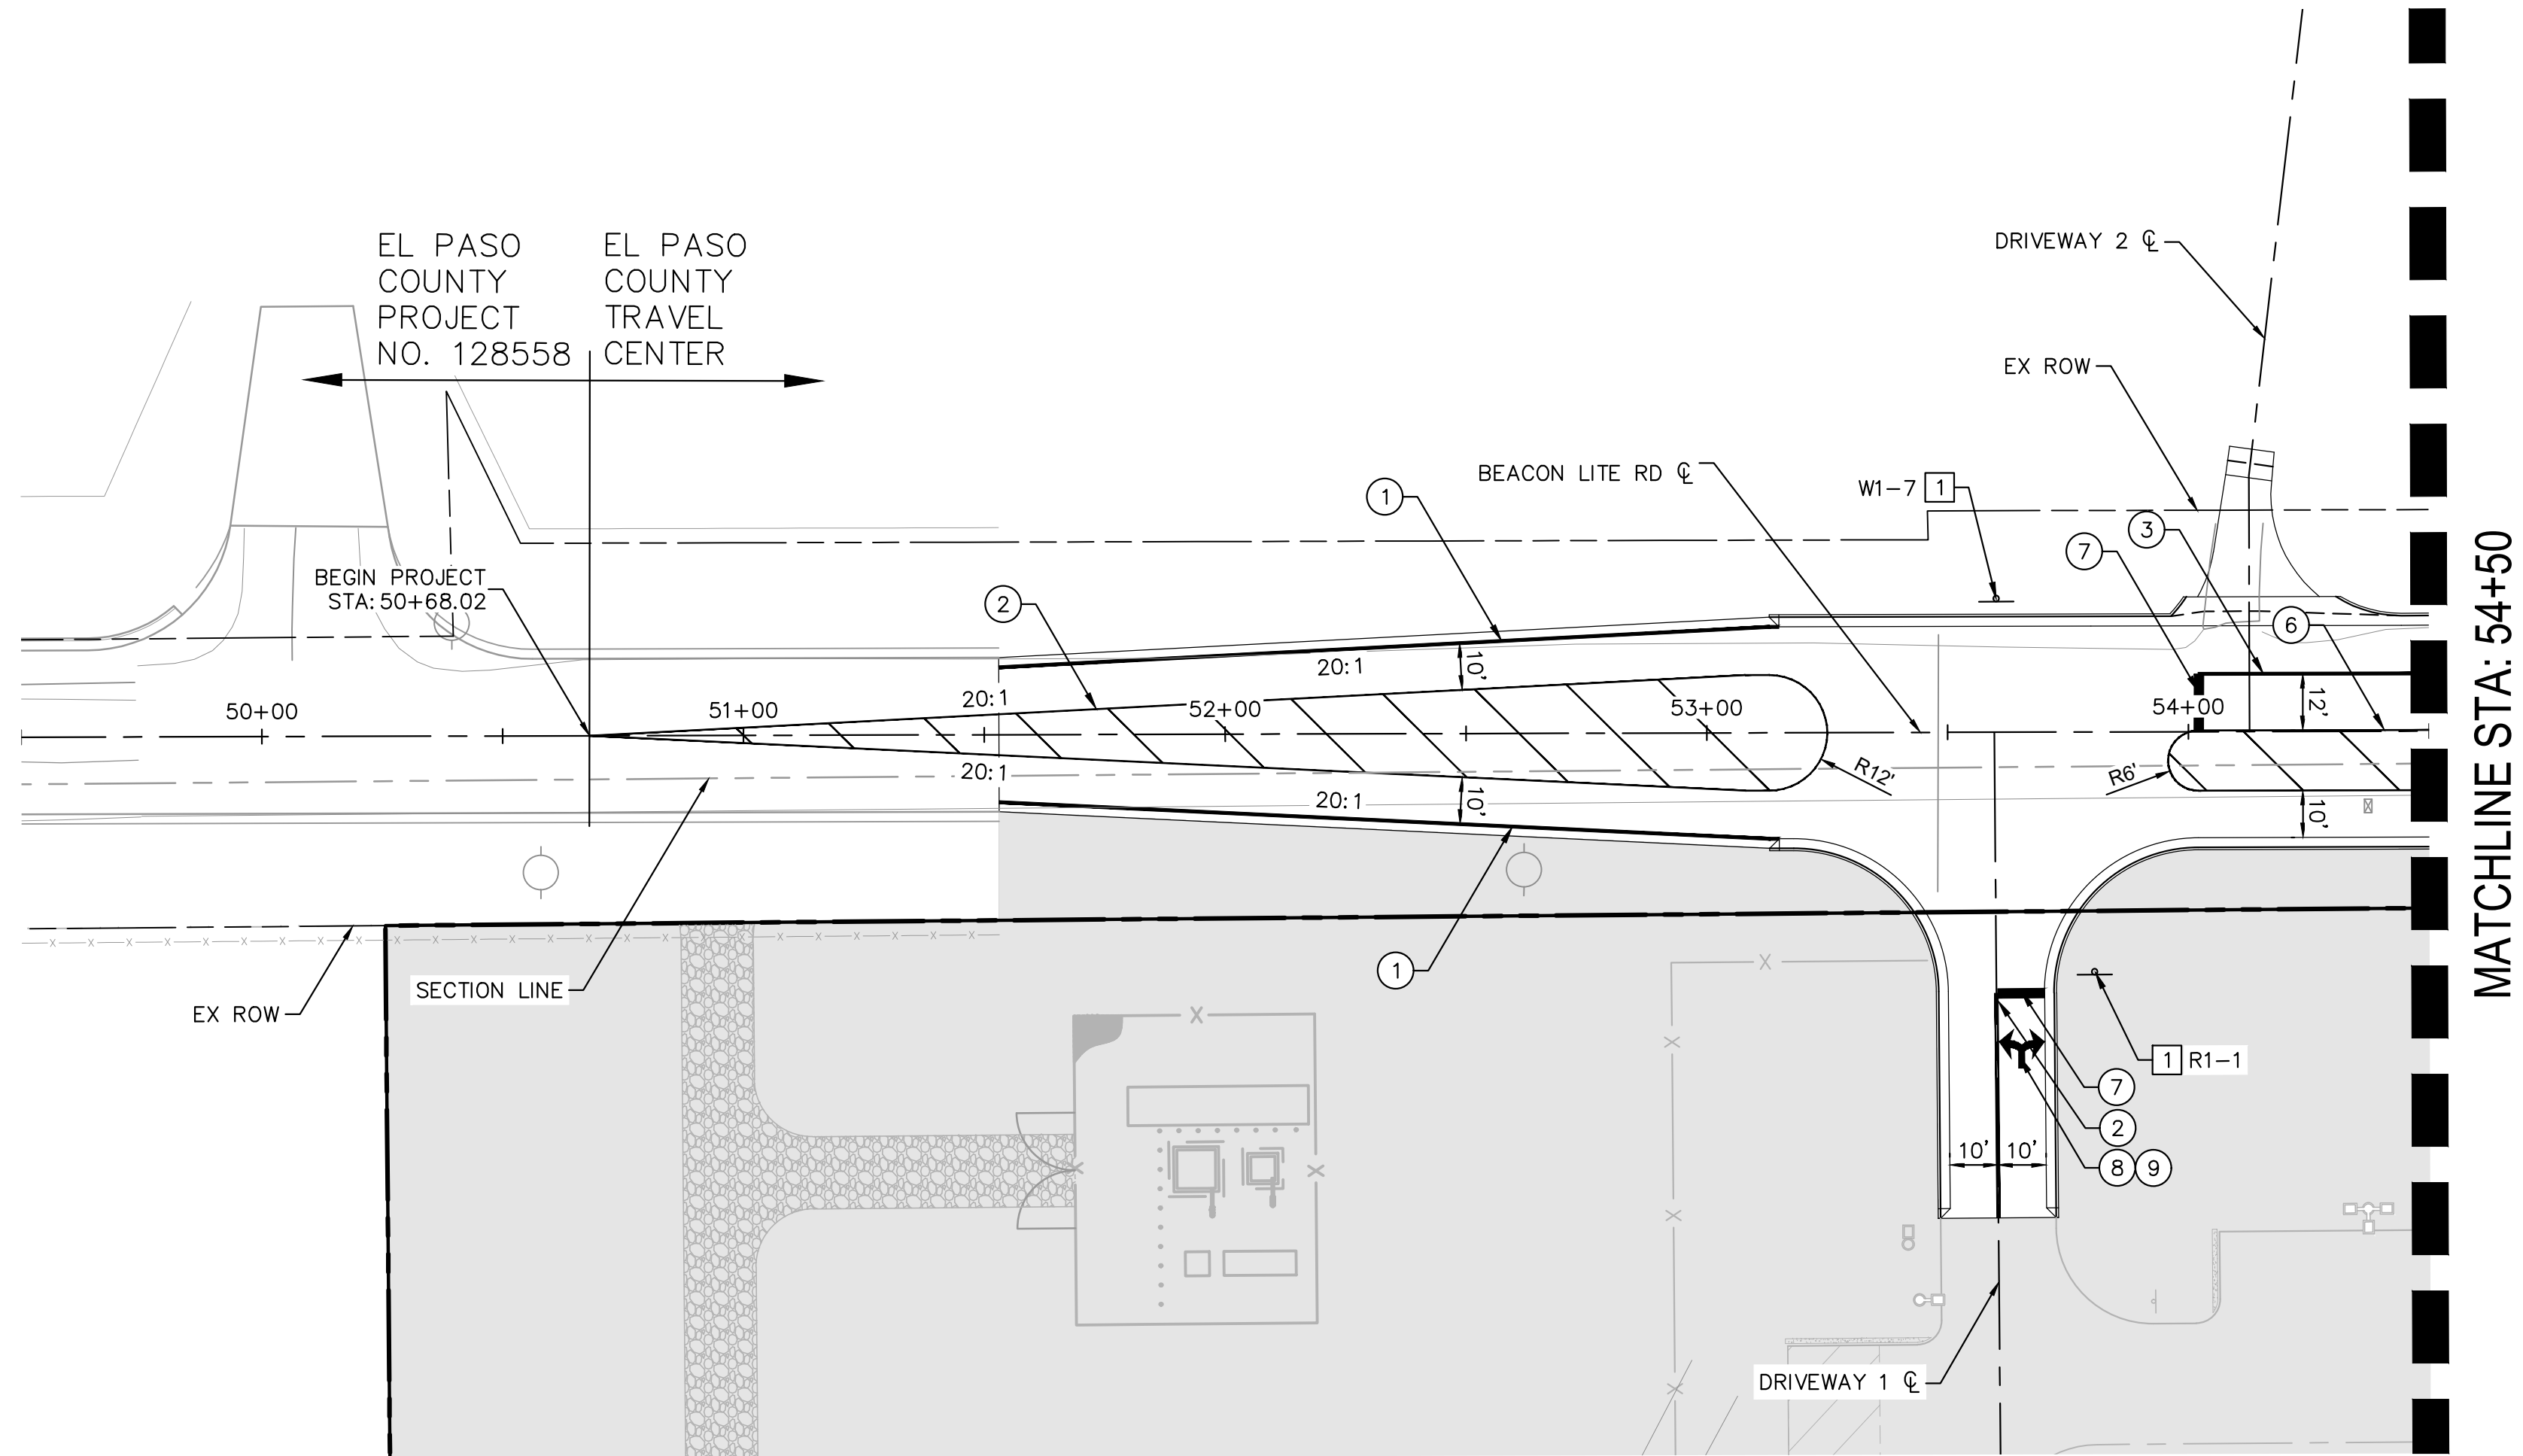

COUNTY LINE RD

BEACON LITE RD

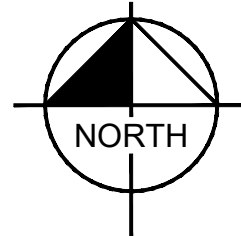


SIGNING NOTES

- 1 NEW SIGN PANEL WITH NEW POST


STRIPING NOTES

- 1 EDGE LINE: SOLID WHITE, 4" WIDE
2 SOLID DOUBLE YELLOW LINE: 4" WIDE
3 CHANNELIZING LINE: SOLID WHITE, 8" WIDE
4 LANE LINE: BROKEN WHITE, 4" WIDE - 10' SEGMENTS WITH 30' GAPS
5 LANE LINE: BROKEN WHITE, 4" WIDE - 2' SEGMENTS WITH 6' GAPS
6 LANE LINE: SOLID YELLOW, 4" WIDE
7 STOP BAR: SOLID WHITE, 2' WIDE
8 RIGHT TURN ARROW
9 LEFT TURN ARROW
10 RIGHT-THRU ARROW
11 LEFT-THRU ARROW
12 THRU ARROW
13 INTERSTATE ROUTE SHIELD
14 DIRECTIONAL MARKING
15 "ONLY" MARKING
16 YIELD ARROWS



PROPOSED SIGN LEGEND

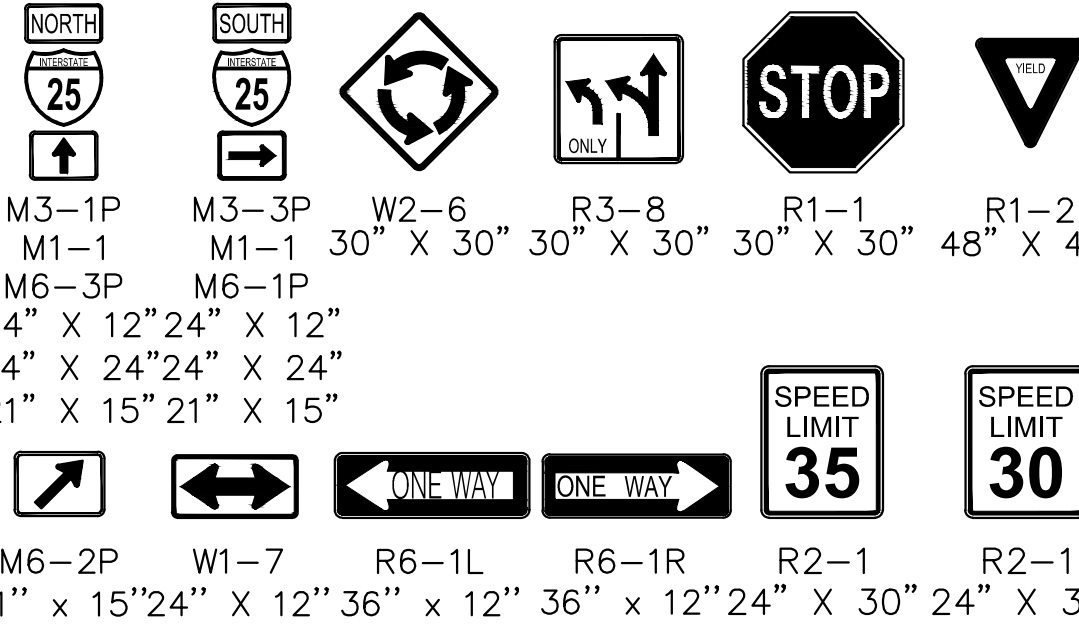

CROWN LINE
TRANSITION

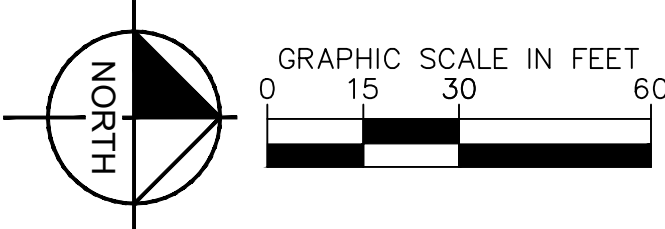

PROPOSED SIGN LEGEND (CONTINUED)

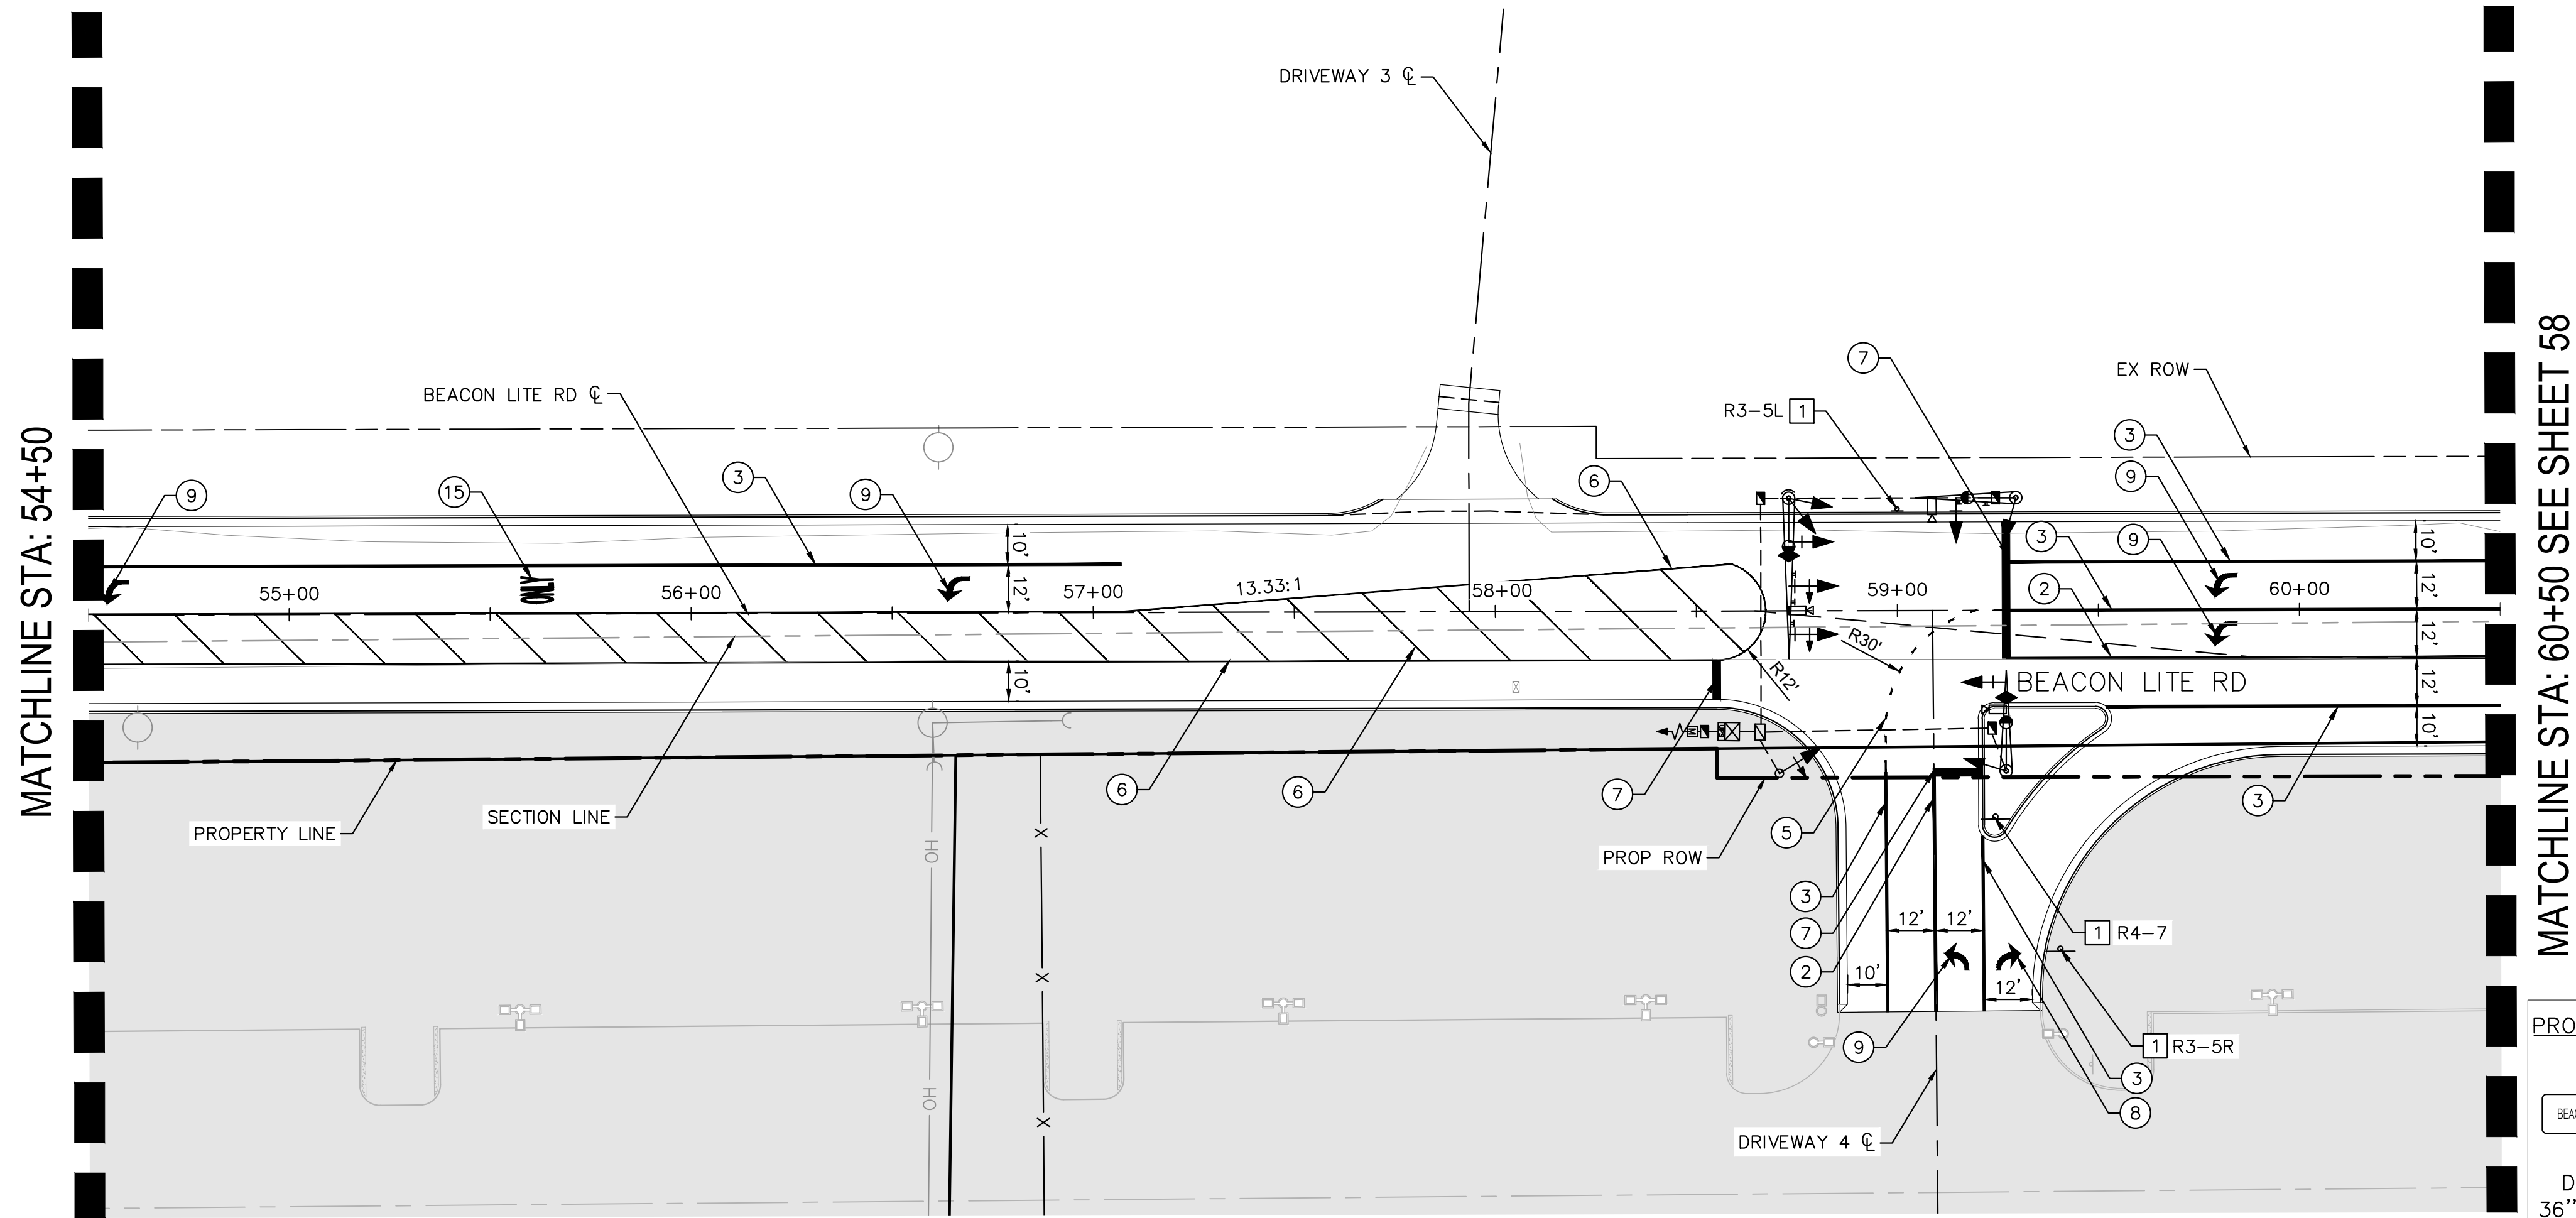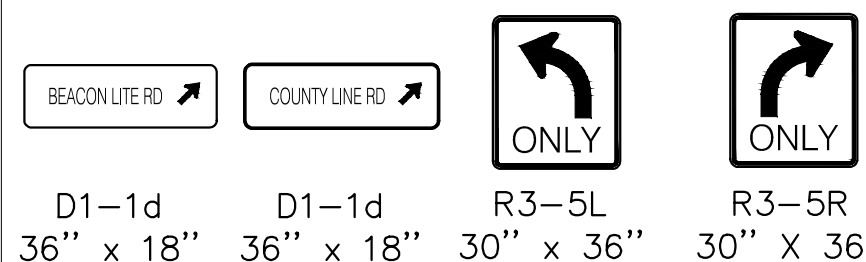

Print Date: 5/19/26

Drawing File Name: epc-07_signing and markings.dwg

Kimley»Horn

KIMLEY-HORN AND ASSOCIATES, INC.
6200 SOUTH SYRACUSE WAY
SUITE 300
GREENWOOD VILLAGE, COLORADO 80111
(303) 228-2300

Sheet Revisions

Date:	Comments:	Init.



EL PASO COUNTY
DEPARTMENT OF PUBLIC WORKS
3275 AKERS DRIVE
COLORADO SPRINGS, CO
80922

FOR REVIEW ONLY
NOT FOR
CONSTRUCTION
Kimley»Horn
Kimley-Horn and Associates, Inc.

60% PLANS

No Revisions:

Revised:

Void:

EL PASO COUNTY TRAVEL CENTER

PREPARED FOR
BUC-EE'S, LTD.
SIGNING AND MARKING

Designer: APW

Detailer: DJC

Checked By: MPF

Structure

Numbers

Subset Sheet: 2 of 6


Project No./Code

KH 196094002

Sheet Number 57

This document, together with the concepts and designs presented herein, is an instrument of service, is intended only for the specific purpose and client for which it was prepared. Reuse of and improper reliance on this document without written authorization and delineation by Kimley-Horn and Associates, Inc. shall be without liability to Kimley-Horn and Associates, Inc.

MATCHLINE STA: 60+50 SEE SHEET 57

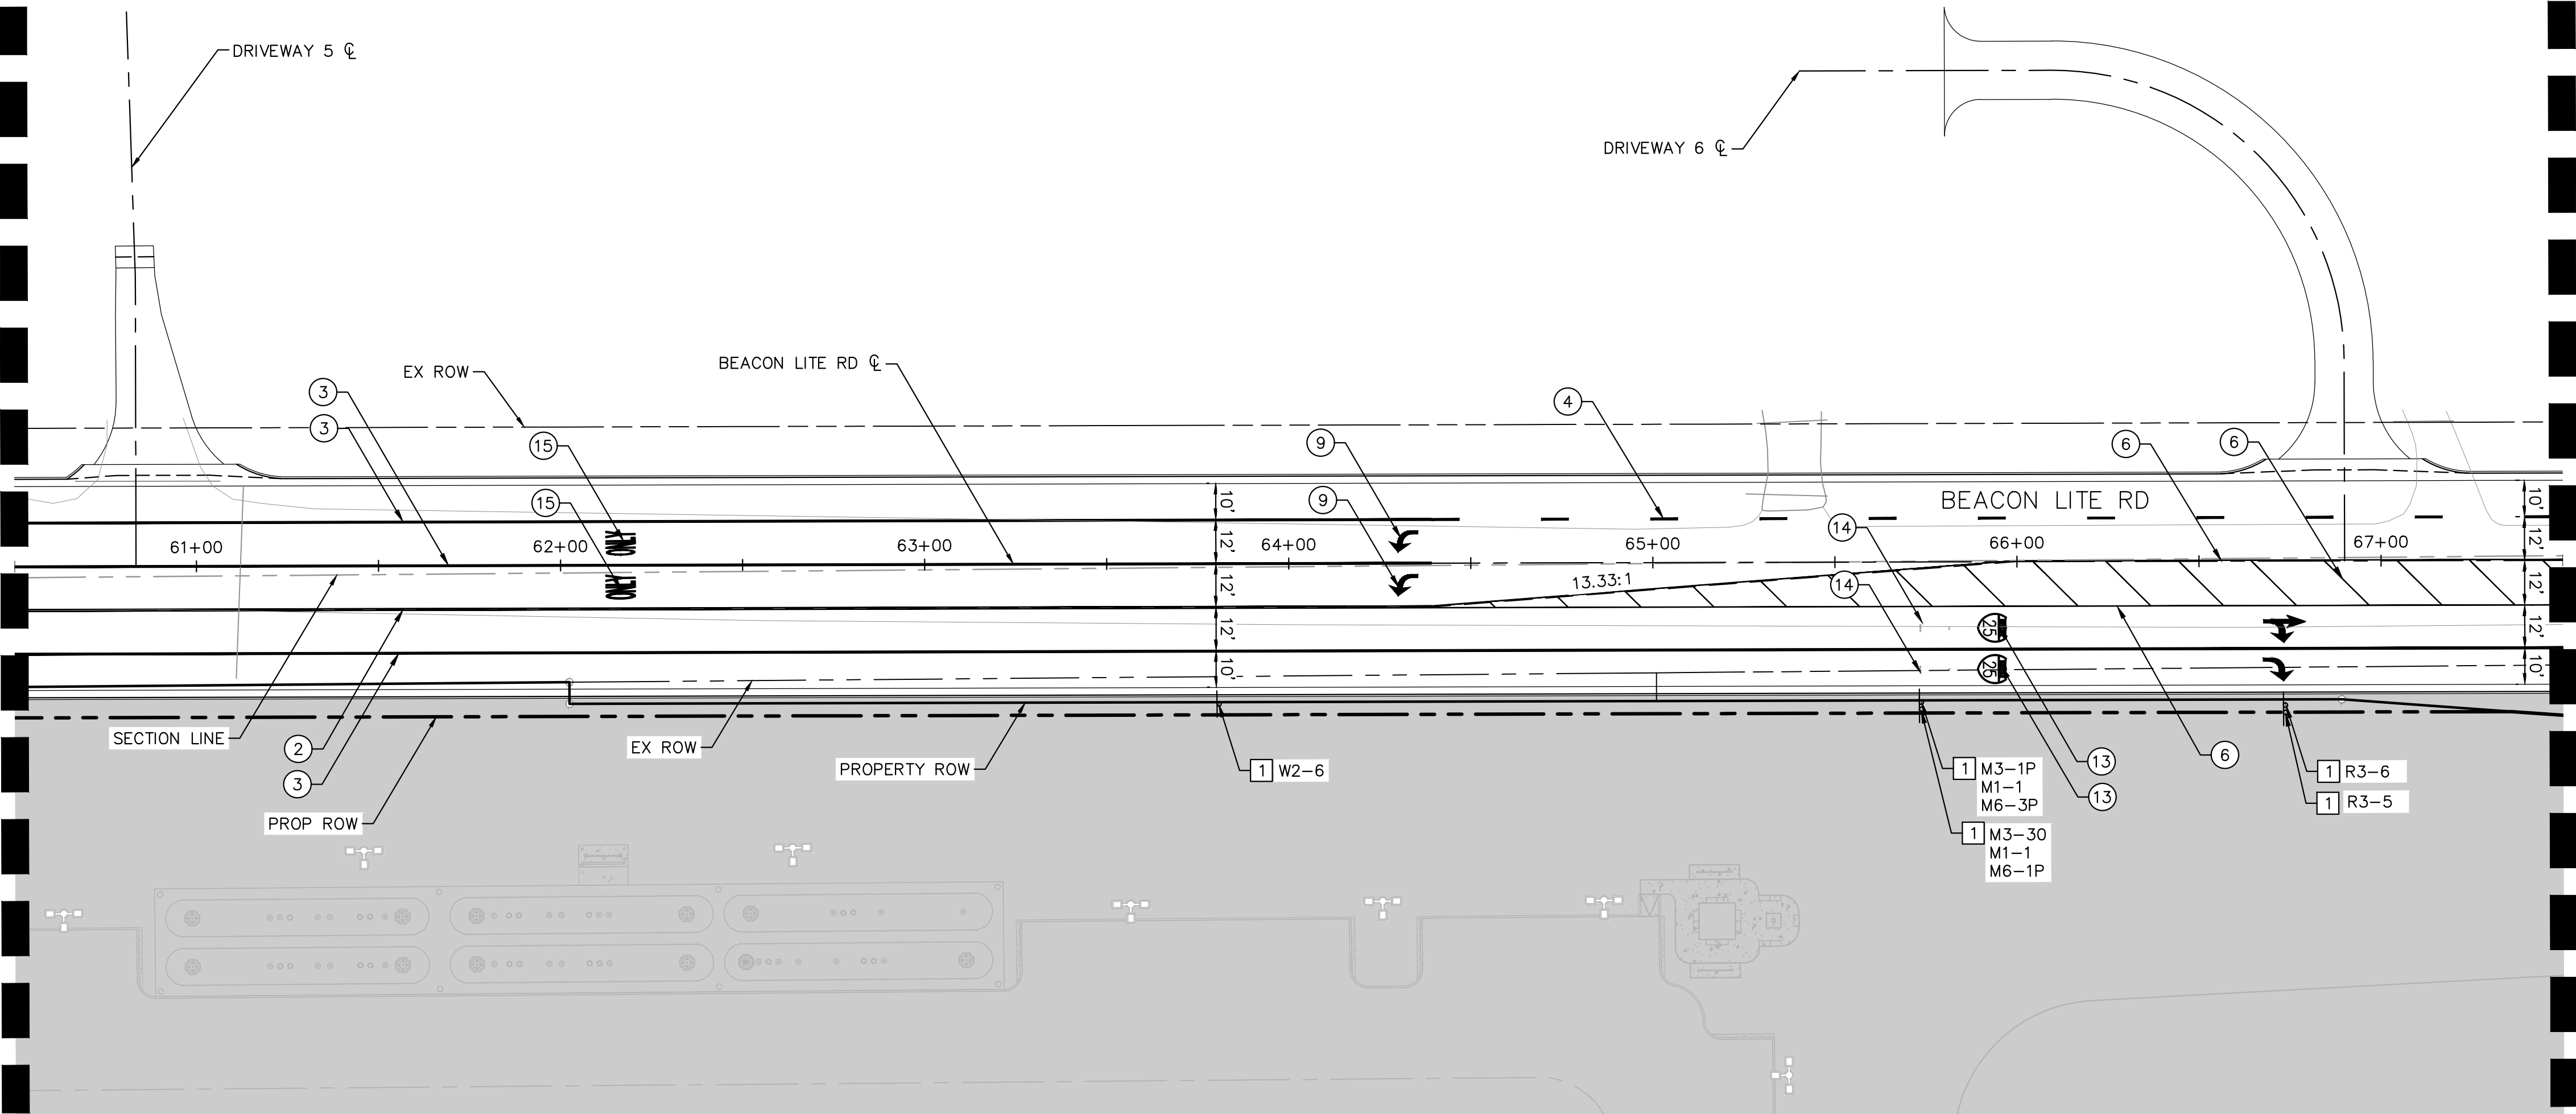


MATCHLINE STA: 67+50 SEE SHEET 59

COUNTY LINE RD

BEACON LITE RD

I-25

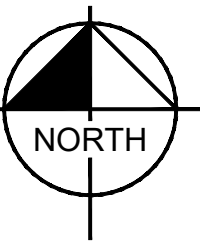


SIGNING NOTES

- 1 NEW SIGN PANEL WITH NEW POST



STRIPING NOTES

- 1 EDGE LINE: SOLID WHITE, 4" WIDE
2 SOLID DOUBLE YELLOW LINE: 4" WIDE
3 CHANNELIZING LINE: SOLID WHITE, 8" WIDE
4 LANE LINE: BROKEN WHITE, 4" WIDE - 10' SEGMENTS WITH 30' GAPS
5 LANE LINE: BROKEN WHITE, 4" WIDE - 2' SEGMENTS WITH 6' GAPS
6 LANE LINE: SOLID YELLOW, 4" WIDE
7 STOP BAR: SOLID WHITE, 2' WIDE
8 RIGHT TURN ARROW
9 LEFT TURN ARROW
10 RIGHT-THRU ARROW
11 LEFT-THRU ARROW
12 THRU ARROW
13 INTERSTATE ROUTE SHIELD
14 DIRECTIONAL MARKING
15 "ONLY" MARKING
16 YIELD ARROWS

PROPOSED SIGN LEGEND

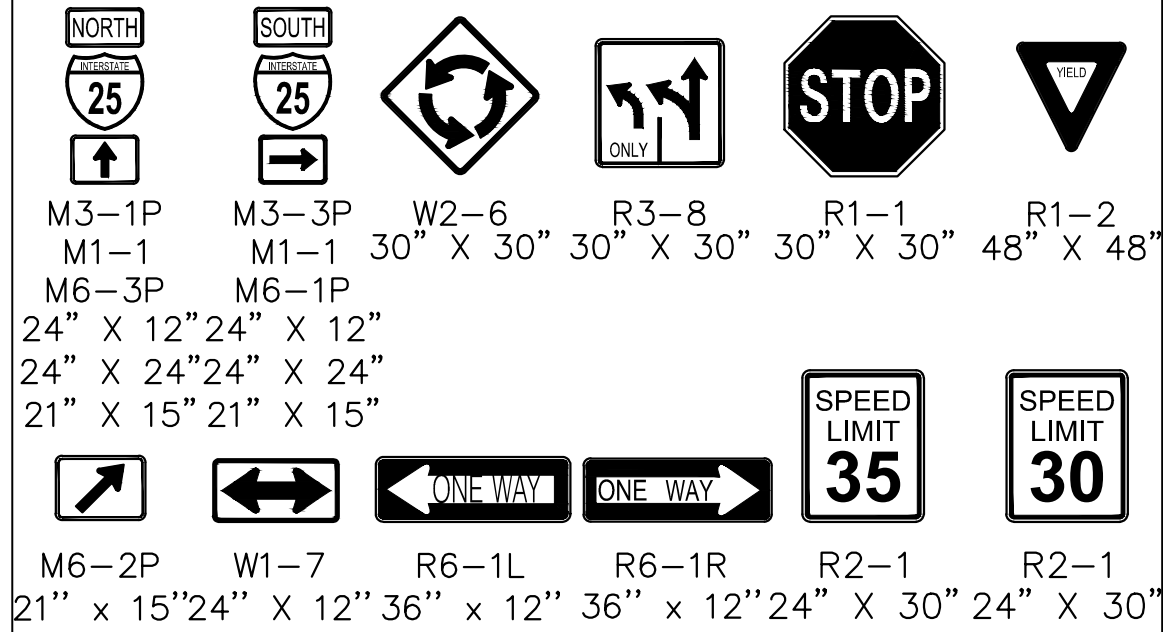

PROPOSED SIGN LEGEND (CONTINUED)

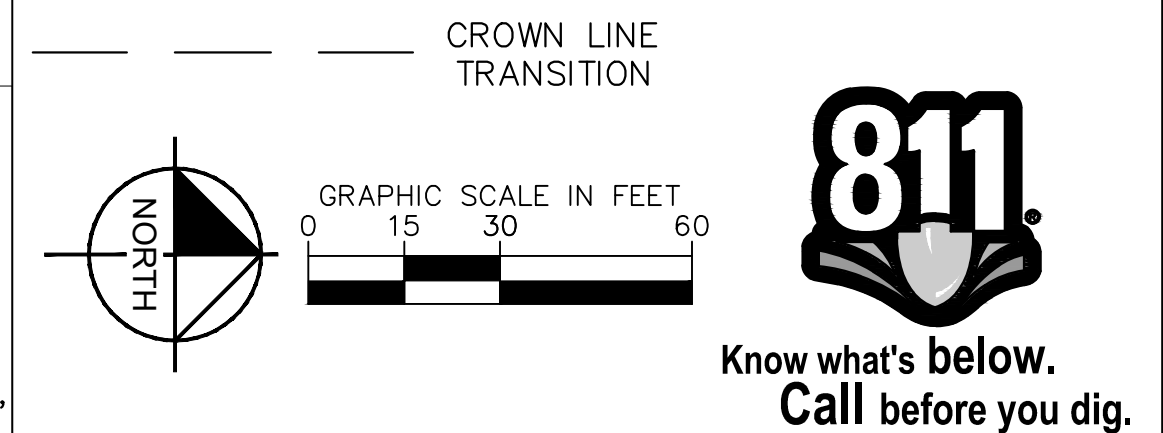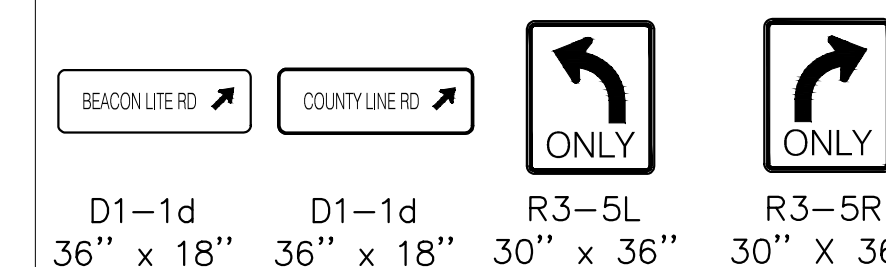

Print Date: 5/19/26

Drawing File Name: epc-07_signing and markings.dwg

Kimley»Horn

KIMLEY-HORN AND ASSOCIATES, INC.
6200 SOUTH SYRACUSE WAY
SUITE 300
GREENWOOD VILLAGE, COLORADO 80111
(303) 228-2300

(R-X)
(R-X)
(R-X)
(R-X)

Sheet Revisions

Date:	Comments:	Init.



EL PASO COUNTY
DEPARTMENT OF PUBLIC WORKS
3275 AKERS DRIVE
COLORADO SPRINGS, CO
80922

FOR REVIEW ONLY
NOT FOR
CONSTRUCTION
Kimley»Horn
Kimley-Horn and Associates, Inc.

60% PLANS

No Revisions:
Revised:
Void:

EL PASO COUNTY TRAVEL CENTER

PREPARED FOR
BUC-EE'S, LTD.
SIGNING AND MARKING

Designer: APW
Detailer: DJC
Checked By: MPF



Structure
Numbers
Subset Sheet: 3 of 6

Project No./Code

KH 196094002

Sheet Number 58

This document, together with the concepts and designs presented herein, as an instrument of service, is intended only for the specific purpose and client for which it was prepared. Reuse of and improper reliance on this document without written authorization and adaptation by Kimley-Horn and Associates, Inc. shall be without liability to Kimley-Horn and Associates, Inc.

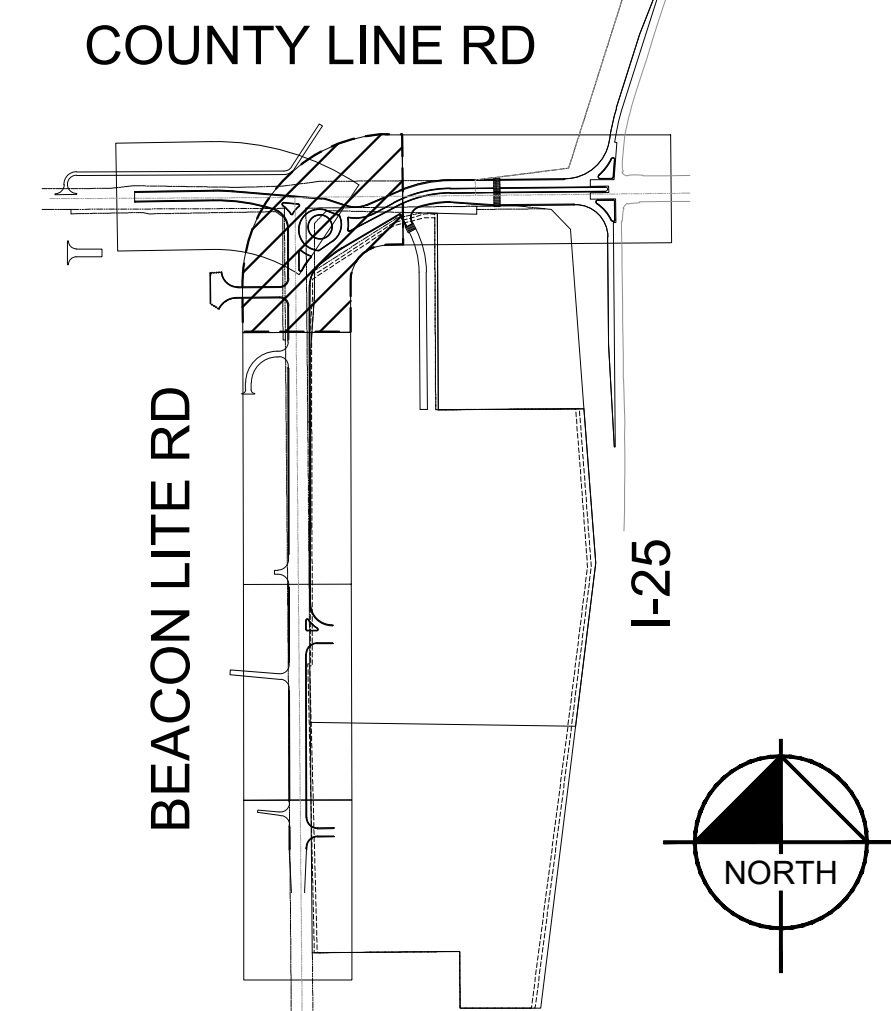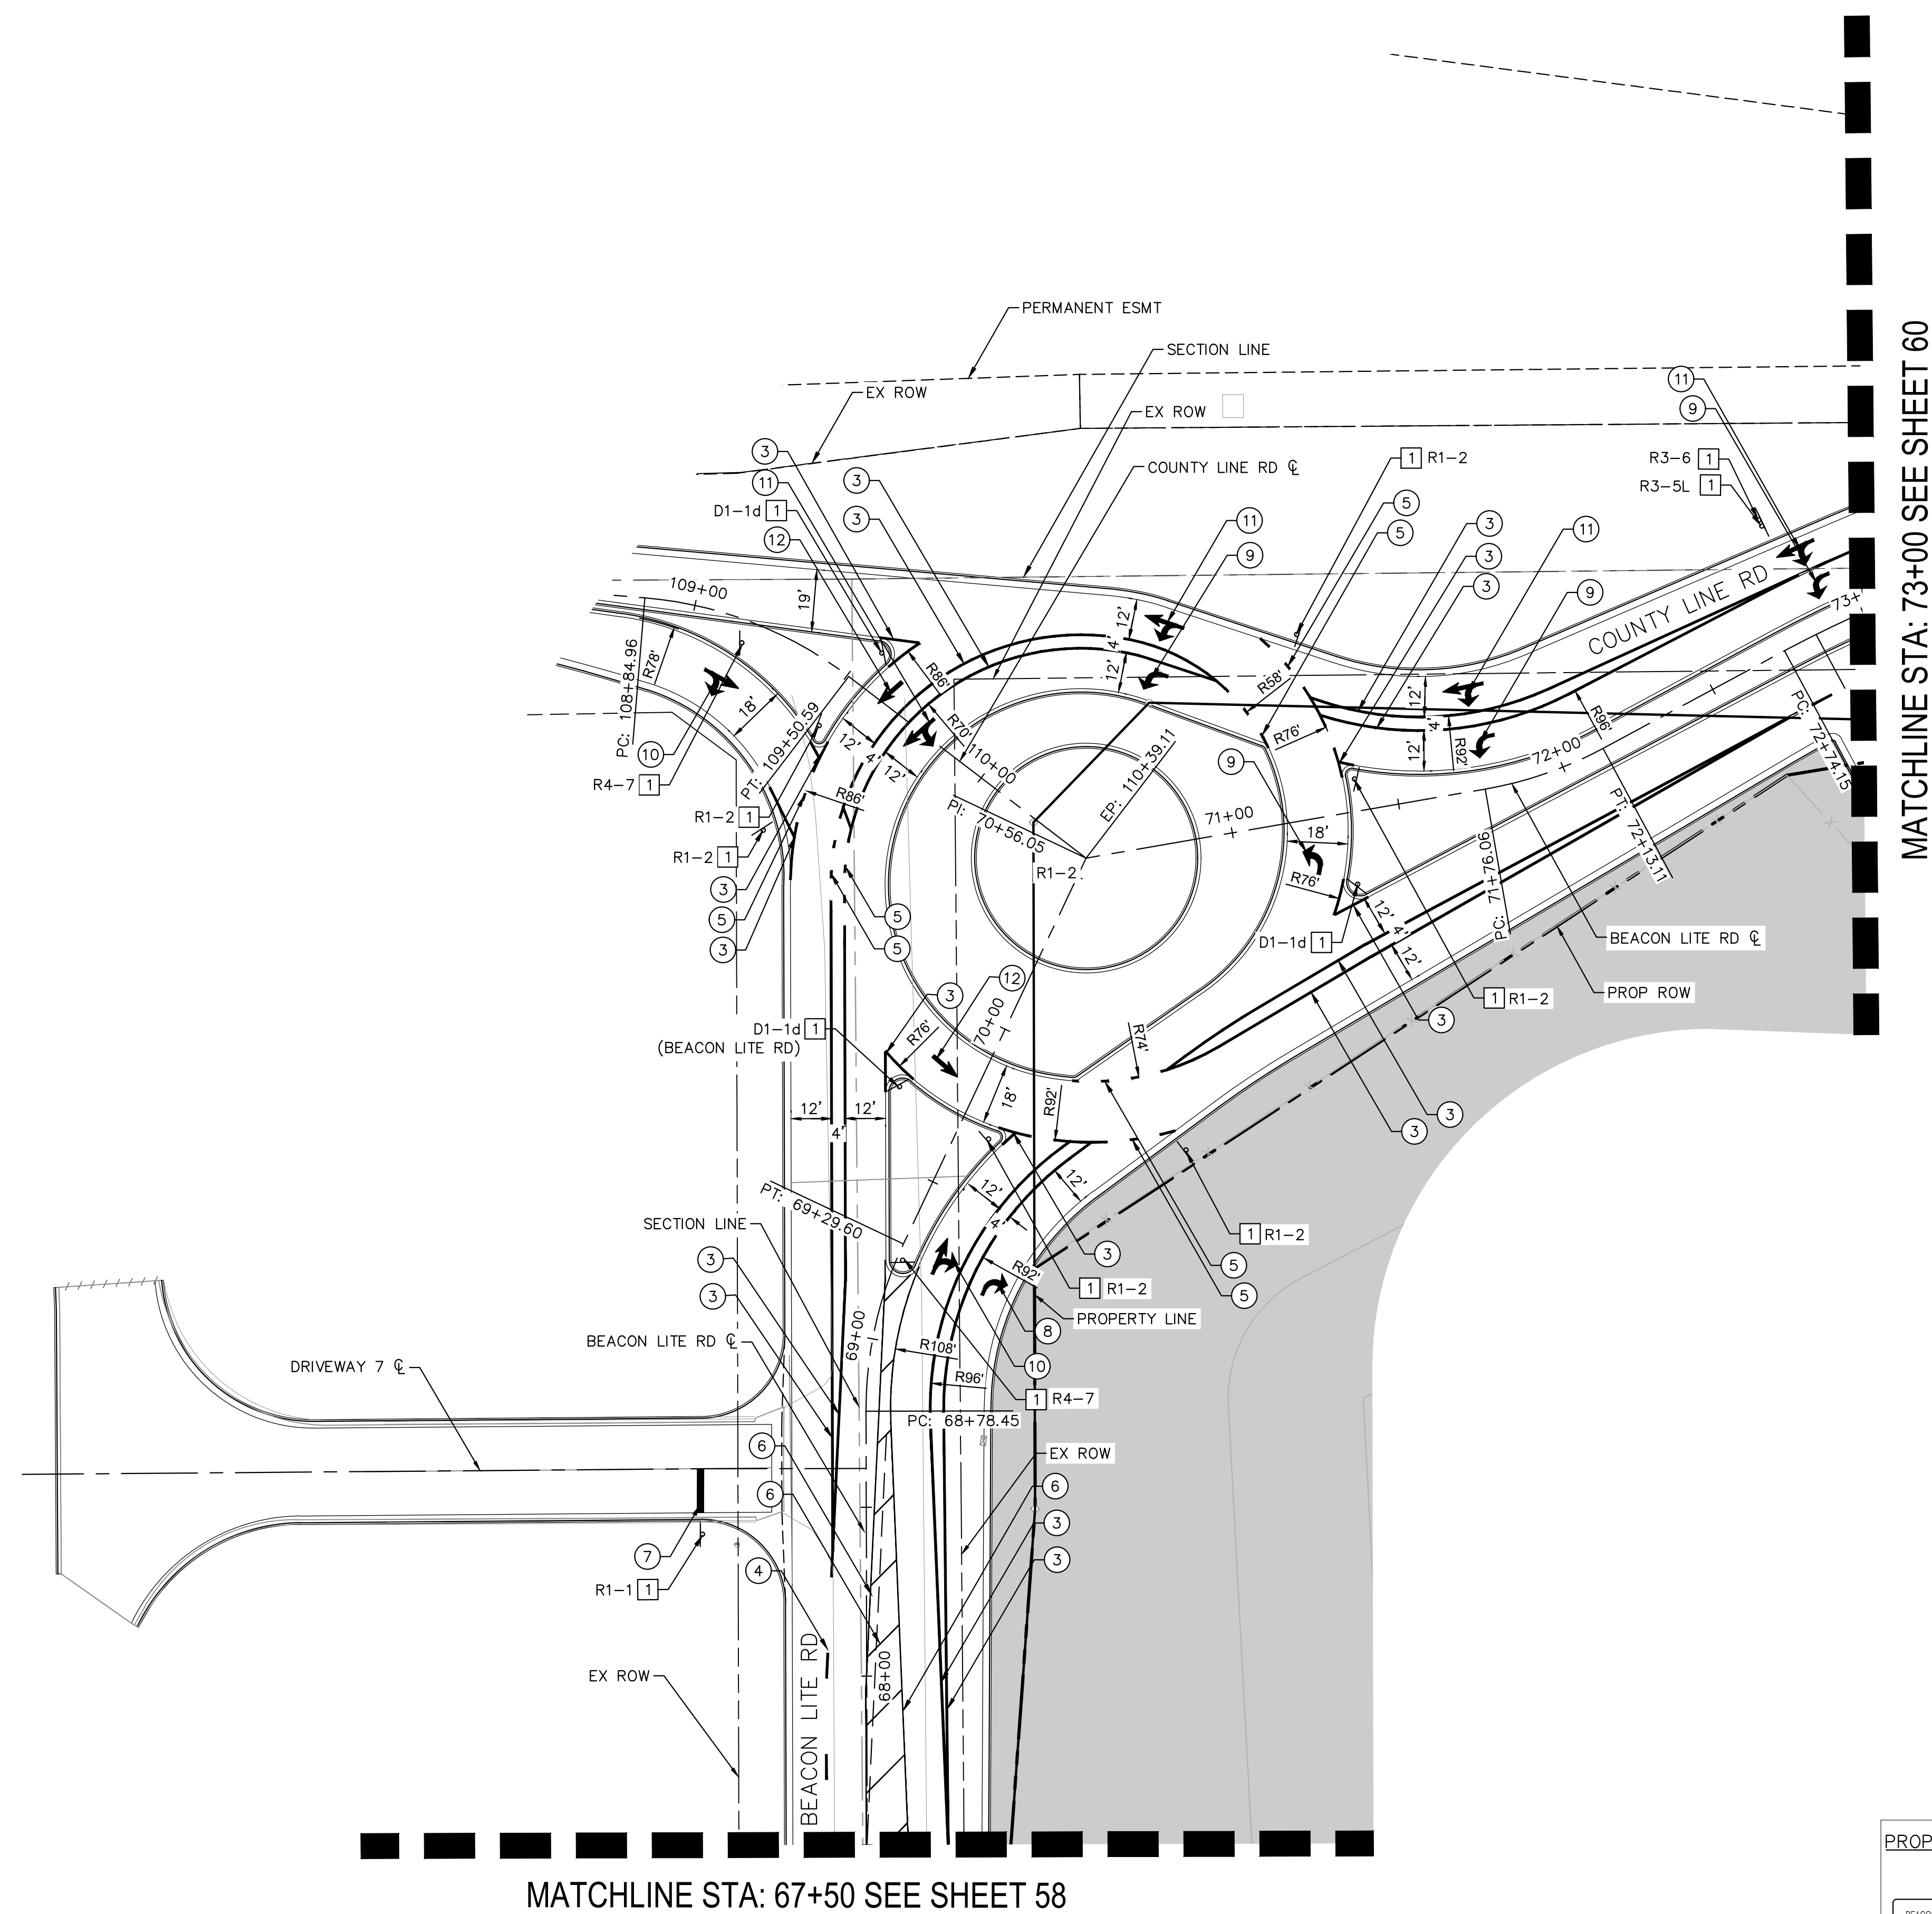


- SIGNING NOTES
- 11 NEW SIGN PANEL WITH NEW POST
- STRIPING NOTES
- 1 EDGE LINE: SOLID WHITE, 4" WIDE
- 2 SOLID DOUBLE YELLOW LINE: 4" WIDE
- 3 CHANNELIZING LINE: SOLID WHITE, 8" WIDE
- 4 LANE LINE: BROKEN WHITE, 4" WIDE – 10' SEGMENTS WITH 30' GAPS
- 5 LANE LINE: BROKEN WHITE, 4" WIDE – 2' SEGMENTS WITH 6' GAPS
- 6 LANE LINE: SOLID YELLOW, 4" WIDE
- 7 STOP BAR: SOLID WHITE, 2' WIDE
- 8 RIGHT TURN ARROW
- 9 LEFT TURN ARROW
- 10 RIGHT–THRU ARROW
- 11 LEFT–THRU ARROW
- 12 THRU ARROW
- 13 INTERSTATE ROUTE SHIELD
- 14 DIRECTIONAL MARKING
- 15 "ONLY" MARKING
- 16 YIELD ARROWS



- ### PROPOSED SIGN LEGEND
- | | | | | | |
|--|--|---|---|--|--|
| 
NORTH

 | 
SOUTH

 | 
W2-6
30" X 30" | 
R3-8
30" X 30" | 
R1-1
30" X 30" | 
R1-2
48" X 48" |
| M3-1P
M1-1
M6-3P
24" X 12"
24" X 24"
21" X 15" | M3-3P
M1-1
M6-1P
12" X 24"
24" X 24"
21" X 15" | | | | |
| 
M6-2P
21" X 15" | 
W1-7
36" X 12" | 
R6-1L
36" X 12" | 
R6-1R
36" X 12" | 
R2-1
30" X 30" | 
R2-1
24" X 30" |

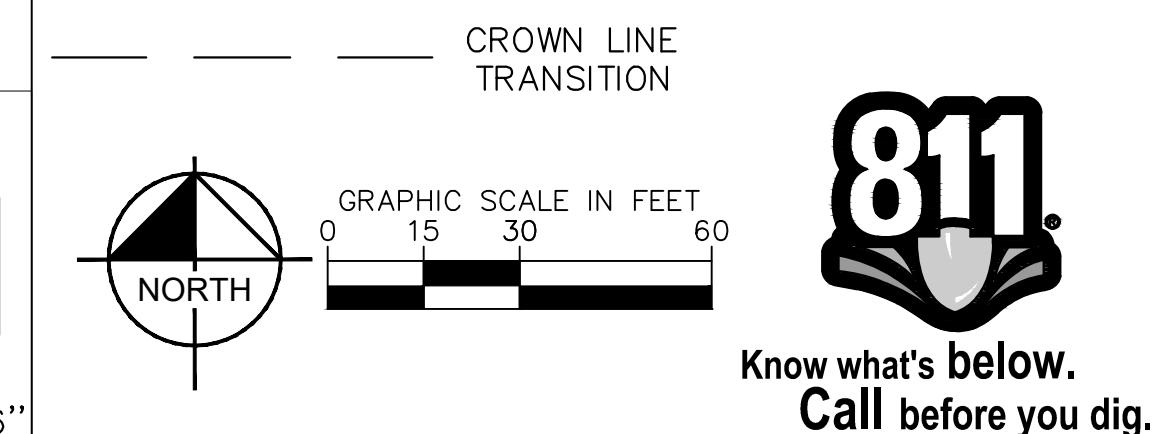


PROPOSED SIGN LEGEND (CONTINUED)

  			
D1-1d 36" x 18"	D1-1d 36" x 18"	R3-5L 30" x 36"	R3-5R 30" x 36"

Print Date: 5/19/26		Sheet Revisions				EL PASO COUNTY DEPARTMENT OF PUBLIC WORKS 3275 AKERS DRIVE COLORADO SPRINGS, CO 80922	FINAL FOR REVIEW ONLY NOT FOR CONSTRUCTION  Kimley-Horn and Associates, Inc.	60% PLANS		EL PASO COUNTY TRAVEL CENTER			Project No./Code	
Drawing File Name: epc-07_signing and markings.dwg								PREPARED FOR BUC-EE'S, LTD.						
 KIMLEY-HORN AND ASSOCIATES, INC. 6200 SOUTH SYRACUSE WAY SUITE 300 GREENWOOD VILLAGE, COLORADO 80111 (303) 228-2300		(R-X)	Date:	Comments:				Init.	No Revisions:		SIGNING AND MARKING			
		(R-X)							Revised:	Designer: APW	Structure	KH 196094002		
		(R-X)								Detailer: DJC	Numbers			
(R-X)				Void:	Checked By: MPF	Subset Sheet: 4 of 6		Sheet Number 59						

This document, together with the concepts and designs presented herein, is intended only for the specific purpose and client for which it was prepared. Reuse of and improper reliance on this document without written authorization and delineation by Kimley-Horn and Associates, Inc. shall be without liability to Kimley-Horn and Associates, Inc.


MATCHLINE STA: 73+00 SEE SHEET 59

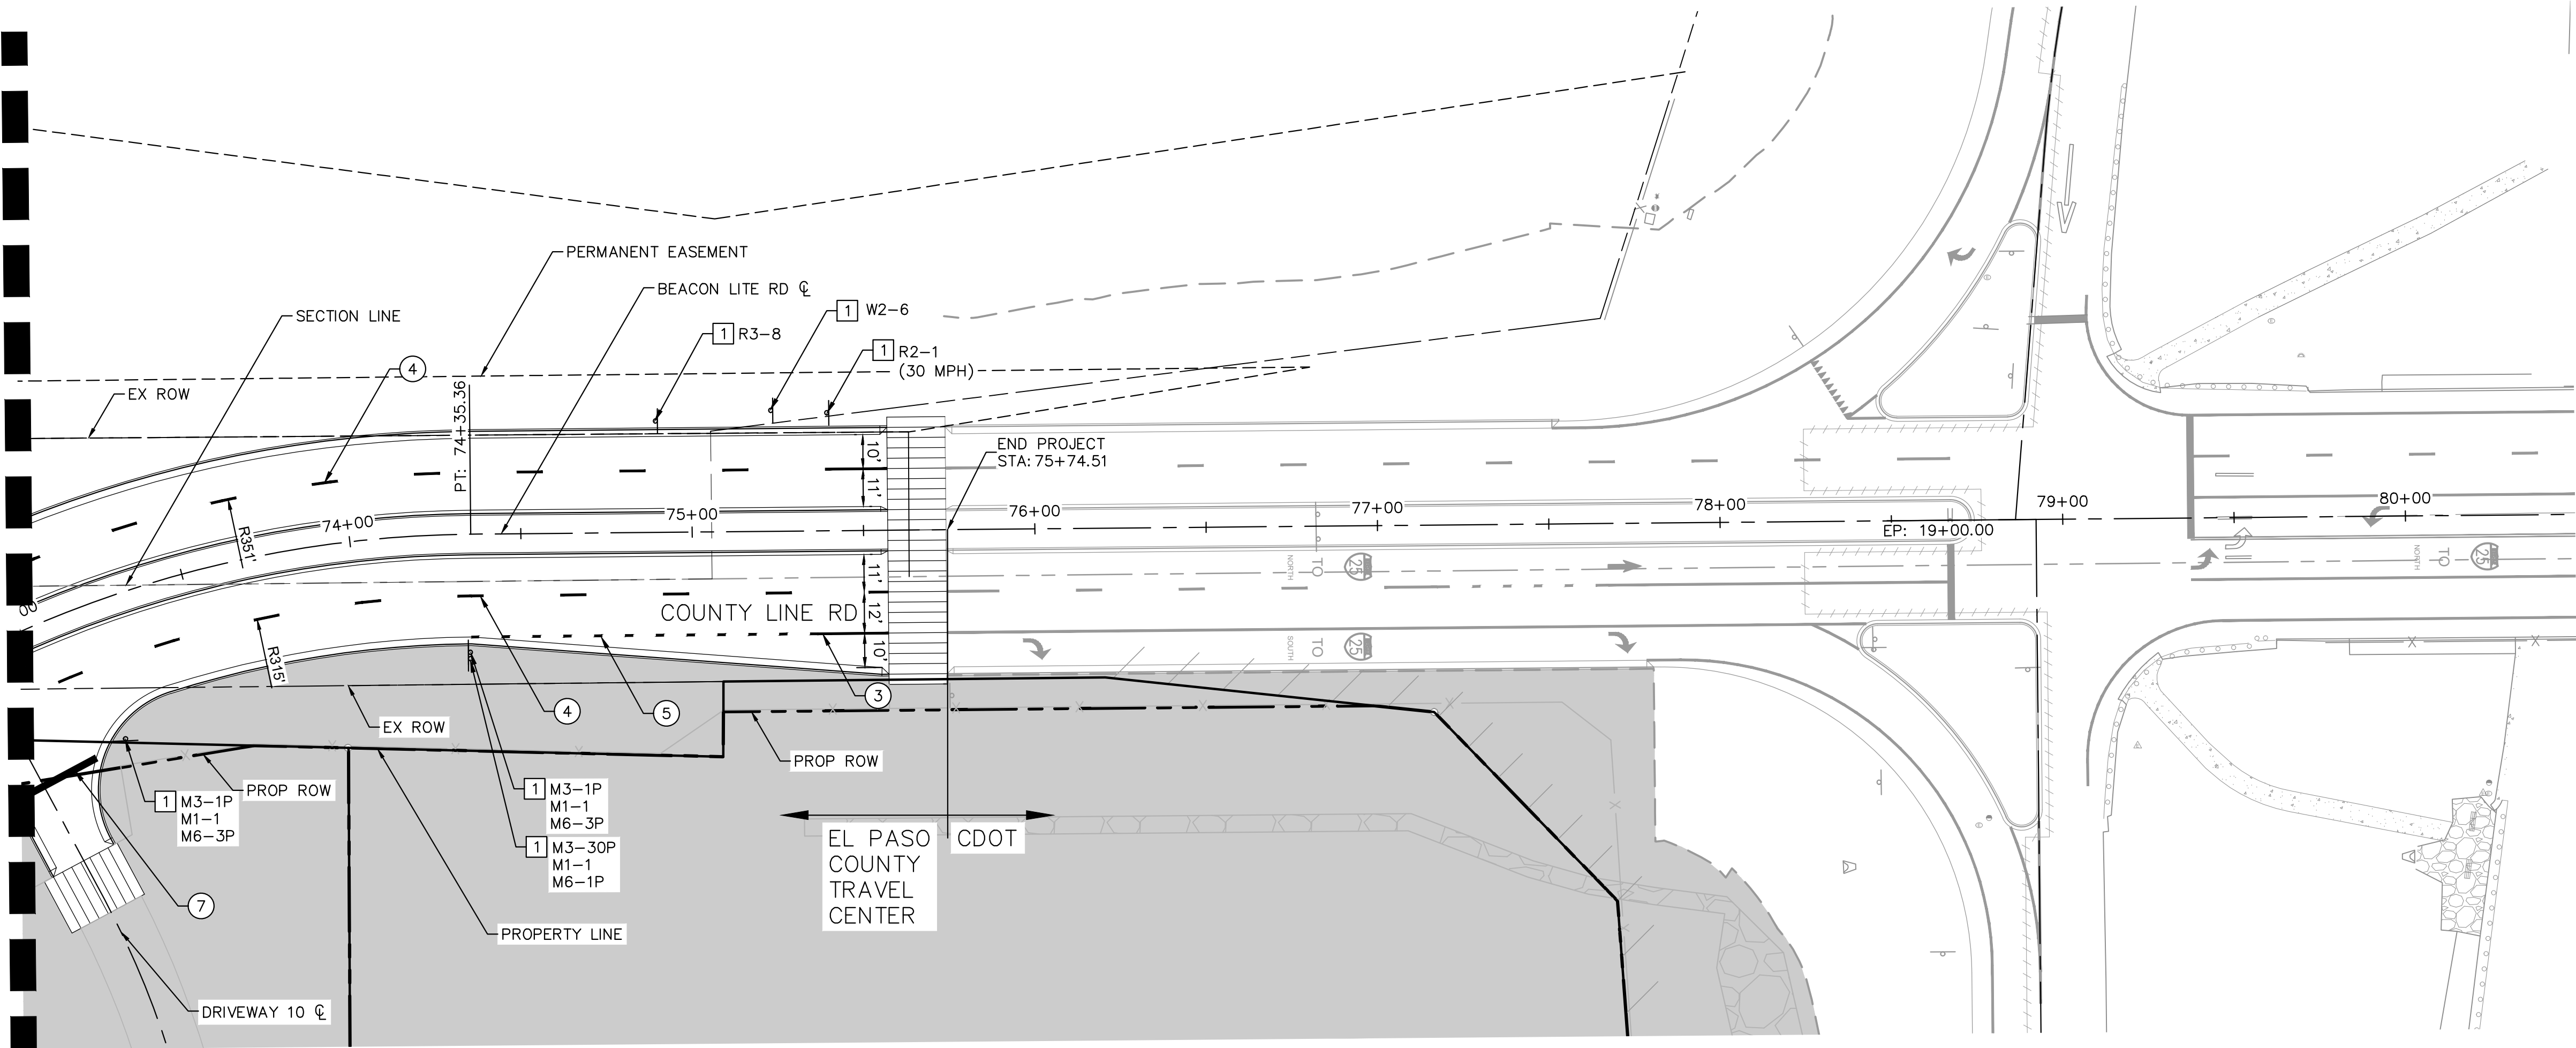

COUNTY LINE RD

BEACON LITE RD

I-25

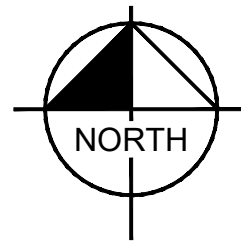


SIGNING NOTES

- 1 NEW SIGN PANEL WITH NEW POST


STRIPING NOTES

- 1 EDGE LINE: SOLID WHITE, 4" WIDE
2 SOLID DOUBLE YELLOW LINE: 4" WIDE
3 CHANNELIZING LINE: SOLID WHITE, 8" WIDE
4 LANE LINE: BROKEN WHITE, 4" WIDE - 10' SEGMENTS WITH 30' GAPS
5 LANE LINE: BROKEN WHITE, 4" WIDE - 2' SEGMENTS WITH 6' GAPS
6 LANE LINE: SOLID YELLOW, 4" WIDE
7 STOP BAR: SOLID WHITE, 2' WIDE
8 RIGHT TURN ARROW
9 LEFT TURN ARROW
10 RIGHT-THRU ARROW
11 LEFT-THRU ARROW
12 THRU ARROW
13 INTERSTATE ROUTE SHIELD
14 DIRECTIONAL MARKING
15 "ONLY" MARKING
16 YIELD ARROWS


PROPOSED SIGN LEGEND

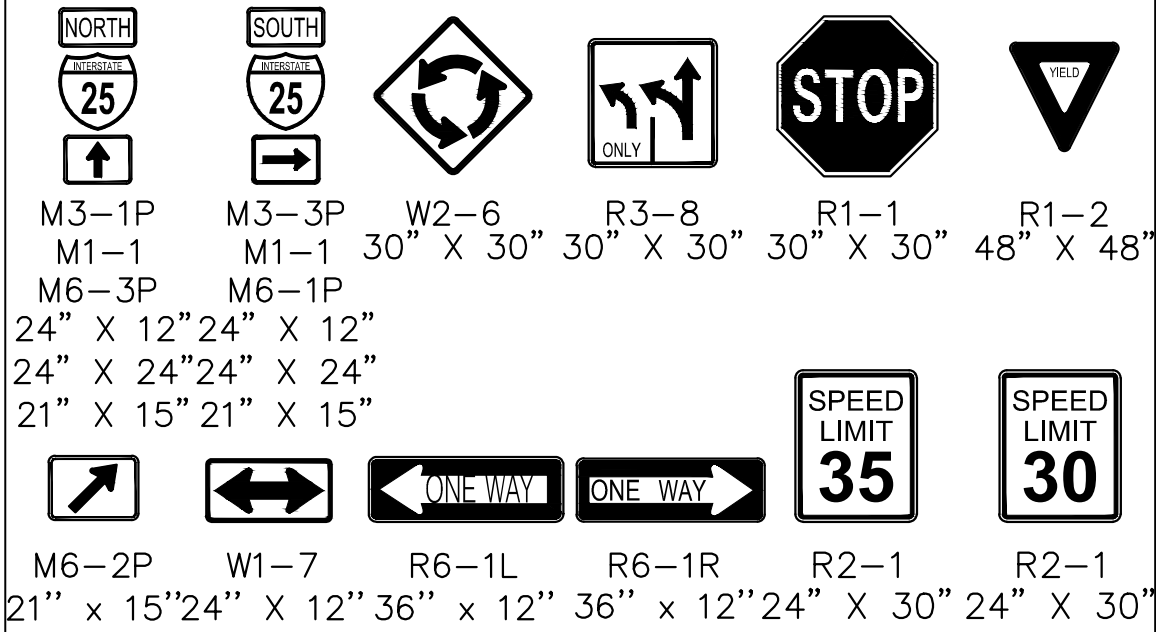

PROPOSED SIGN LEGEND (CONTINUED)

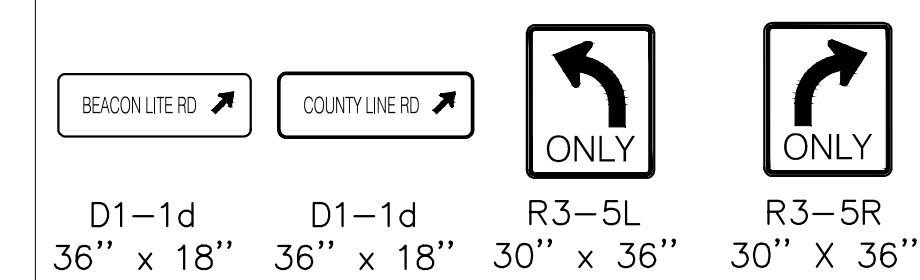

CROWN LINE
TRANSITION

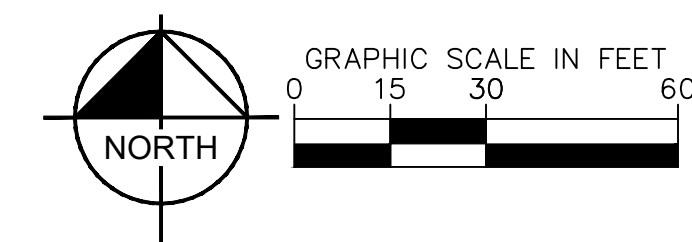

GRAPHIC SCALE IN FEET
0 15 30 60



Print Date: 5/19/26

Drawing File Name: epc-07_signing and markings.dwg

Kimley»Horn

KIMLEY-HORN AND ASSOCIATES, INC.
6200 SOUTH SYRACUSE WAY
SUITE 300
GREENWOOD VILLAGE, COLORADO 80111
(303) 228-2300

(R-X)
(R-X)
(R-X)
(R-X)

Sheet Revisions

Date:	Comments:	Init.



EL PASO COUNTY
DEPARTMENT OF PUBLIC WORKS
3275 AKERS DRIVE
COLORADO SPRINGS, CO
80922

FOR REVIEW ONLY
NOT FOR
CONSTRUCTION
Kimley»Horn
Kimley-Horn and Associates, Inc.

60% PLANS

No Revisions:

Revised:

Void:

EL PASO COUNTY TRAVEL CENTER

PREPARED FOR
BUC-EE'S, LTD.

SIGNING AND MARKING

Designer: APW

Detailer: DJC

Checked By: MPF

Structure

Numbers


Subset Sheet: 5 of 6

Project No./Code

KH 196094002

Sheet Number 60

This document, together with the concepts and designs presented herein, is intended only for the specific purpose and client for which it was prepared. Reuse of and improper reliance on this document without written authorization and dilution by Kimley-Horn and Associates, Inc. shall be without liability to Kimley-Horn and Associates, Inc.

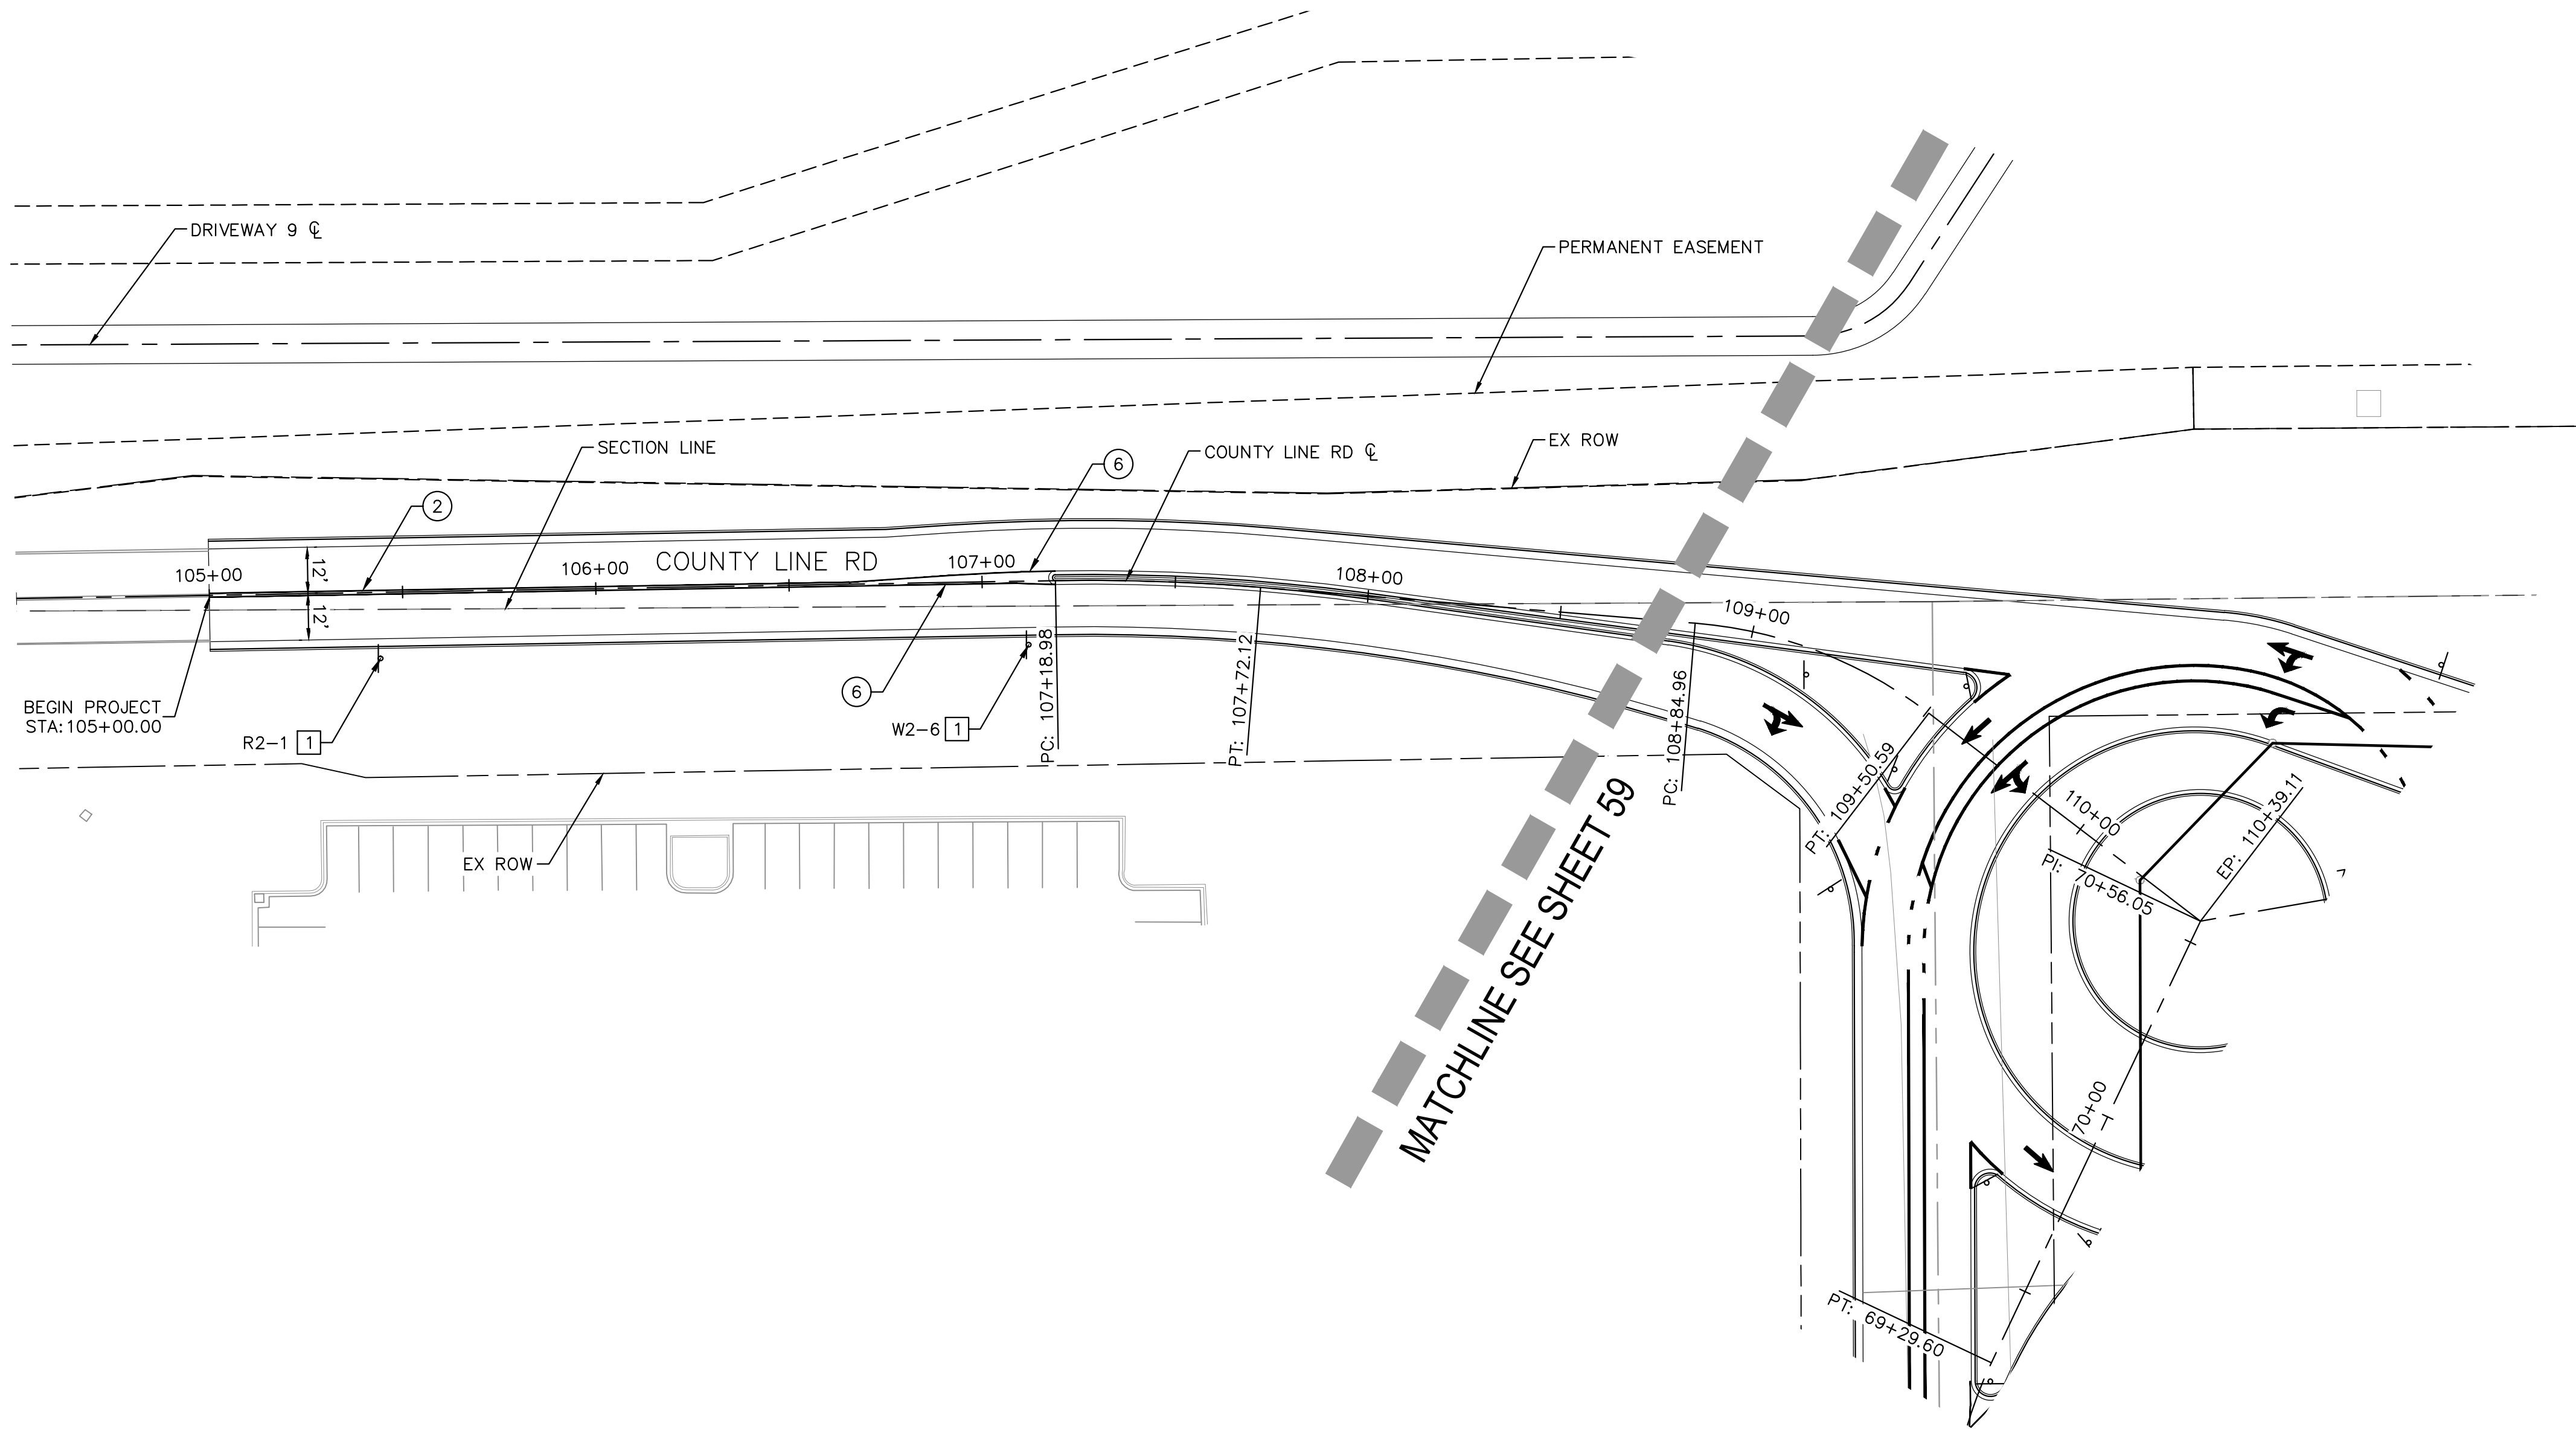

COUNTY LINE RD

BEACON LITE RD

I-25




SIGNING NOTES

- 1 NEW SIGN PANEL WITH NEW POST



STRIPING NOTES

- 1 EDGE LINE: SOLID WHITE, 4" WIDE
2 SOLID DOUBLE YELLOW LINE: 4" WIDE
3 CHANNELIZING LINE: SOLID WHITE, 8" WIDE
4 LANE LINE: BROKEN WHITE, 4" WIDE - 10' SEGMENTS WITH 30' GAPS
5 LANE LINE: BROKEN WHITE, 4" WIDE - 2' SEGMENTS WITH 6' GAPS
6 LANE LINE: SOLID YELLOW, 4" WIDE
7 STOP BAR: SOLID WHITE, 2' WIDE
8 RIGHT TURN ARROW
9 LEFT TURN ARROW
10 RIGHT-THRU ARROW
11 LEFT-THRU ARROW
12 THRU ARROW
13 INTERSTATE ROUTE SHIELD
14 DIRECTIONAL MARKING
15 "ONLY" MARKING
16 YIELD ARROWS

PROPOSED SIGN LEGEND

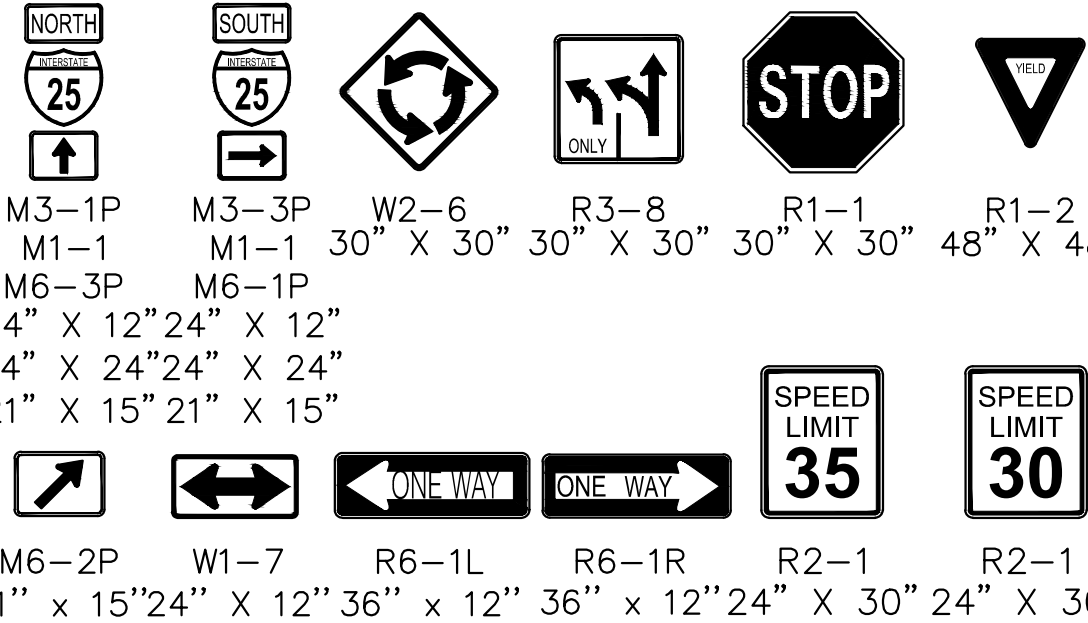

PROPOSED SIGN LEGEND (CONTINUED)

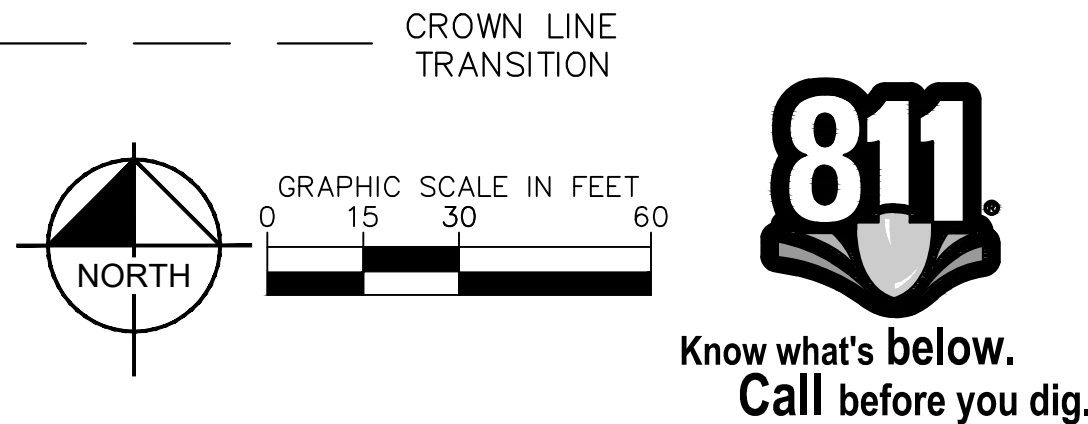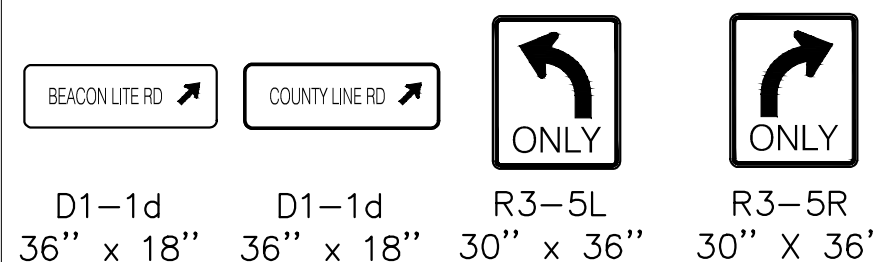

Print Date: 5/19/26

Drawing File Name: epc-07_signing and markings.dwg

Kimley»Horn

KIMLEY-HORN AND ASSOCIATES, INC.
6200 SOUTH SYRACUSE WAY
SUITE 300
GREENWOOD VILLAGE, COLORADO 80111
(303) 228-2300

(R-X)
(R-X)
(R-X)
(R-X)

Sheet Revisions

Date:	Comments:	Init.



EL PASO COUNTY
DEPARTMENT OF PUBLIC WORKS
3275 AKERS DRIVE
COLORADO SPRINGS, CO
80922

FOR REVIEW ONLY
NOT FOR
CONSTRUCTION
Kimley»Horn
Kimley-Horn and Associates, Inc.

60% PLANS

No Revisions:

Revised:

Void:

EL PASO COUNTY TRAVEL CENTER

PREPARED FOR
BUC-EE'S, LTD.
SIGNING AND MARKING

Designer: APW

Detailer: DJC

Checked By: MPF

Structure

Numbers

Subset Sheet: 6 of 6

Project No./Code

KH 196094002

Sheet Number 61

LEGEND

- TRAFFIC SIGNAL POLE, FOUNDATION AND MAST ARM
- LEFT-TURN TRAFFIC SIGNAL HEAD WITH BACKPLATE
- LEFT-TURN TRAFFIC SIGNAL HEAD WITHOUT BACKPLATE
- TRAFFIC SIGNAL HEAD WITH BACKPLATE
- TRAFFIC SIGNAL HEAD WITHOUT BACKPLATE
- LUMINAIRE
- PEDESTAL POLE
- SIGNAL POLE/MAST ARM MOUNTED SIGN
- OPTICOM DETECTOR
- ITERIS VANTAGE VIDEO DETECTION SENSOR
- PULL BOX TYPE 4 - (24"x36"x24")
- PULL BOX TYPE 5 - (30"x48"x24")
- POWER METER
- CABINET WITH UNINTERRUPTED POWER SUPPLY
- CONNECTION TO POWER SOURCE
- CONDUIT
- FLOW DIRECTION ARROWS (DIAGRAMMATIC ONLY)

CONSTRUCTION NOTES

- 1 FURNISH AND INSTALL MAST ARM MOUNTED SIGN
- 2 FURNISH AND INSTALL CDOT TYPE 4 TRAFFIC SIGNAL PULL BOX
- 3 FURNISH AND INSTALL CDOT TYPE 5 TRAFFIC SIGNAL PULL BOX
- 4 FURNISH AND INSTALL VIDEO DETECTION CAMERA
- 5 FURNISH AND INSTALL NEW SIGNAL CONTROLLER CABINET AND UNINTERRUPTED POWER SUPPLY
- 6 FURNISH AND INSTALL SIGNAL POLE, MAST ARM, AND LUMINAIRE PER CDOT S-614-40A. SIGNAL POLE SHALL BE HOT DIPPED GALVANIZED INSIDE AND OUT ACCORDING TO ASTM A123.
- 7 FURNISH AND INSTALL PEDESTAL POLE PER CDOT S-614-44. PEDESTAL POLE TO BE HOT DIPPED GALVANIZED INSIDE AND OUT ACCORDING TO ASTM A123
- 8 COORDINATE ELECTRICAL CONNECTION WITH ELECTRIC SERVICE PROVIDER. INSTALL NEW METER AND OBTAIN ADDRESS FROM EL PASO COUNTY
- 9 FURNISH AND INSTALL ELECTRIC PEDESTAL SERVICE
- 10 FURNISH AND INSTALL EMERGENCY VEHICLE PREEMPTION (OPTICOM)


SIGNAL NOTES

1. SIGNAL PHASING SHOWN IS FOR REFERENCE ONLY. CONTRACTOR SHALL CONTACT EL PASO COUNTY TO COORDINATE SIGNAL TIMING. EL PASO COUNTY TO OWN AND OPERATE SIGNAL.
2. CONTRACTOR SHALL SUBMIT SHOP DRAWINGS REVIEWED BY THE ENGINEER OF RECORD TO EL PASO COUNTY STAFF FOR REVIEW PRIOR TO FABRICATION OF TRAFFIC SIGNALS. SHOP DRAWINGS SHALL NOT BE RETURNED TO THE FABRICATOR PRIOR TO REVIEW BY EL PASO COUNTY STAFF.
3. IF BEDROCK IS ENCOUNTERED DURING CAISSON EXCAVATION, CONTRACTOR SHALL CONTACT ENGINEER OF RECORD.
4. ALL SIGNAL HEADS SHOULD HAVE PELCO AIOFLEX BACKPLATES UNLESS OTHERWISE NOTED.
5. ALL PROPOSED CONDUIT IS TRENCHED UNLESS OTHERWISE NOTED.


PROPOSED PHASE DIAGRAM




PROPOSED SIGN LEGEND

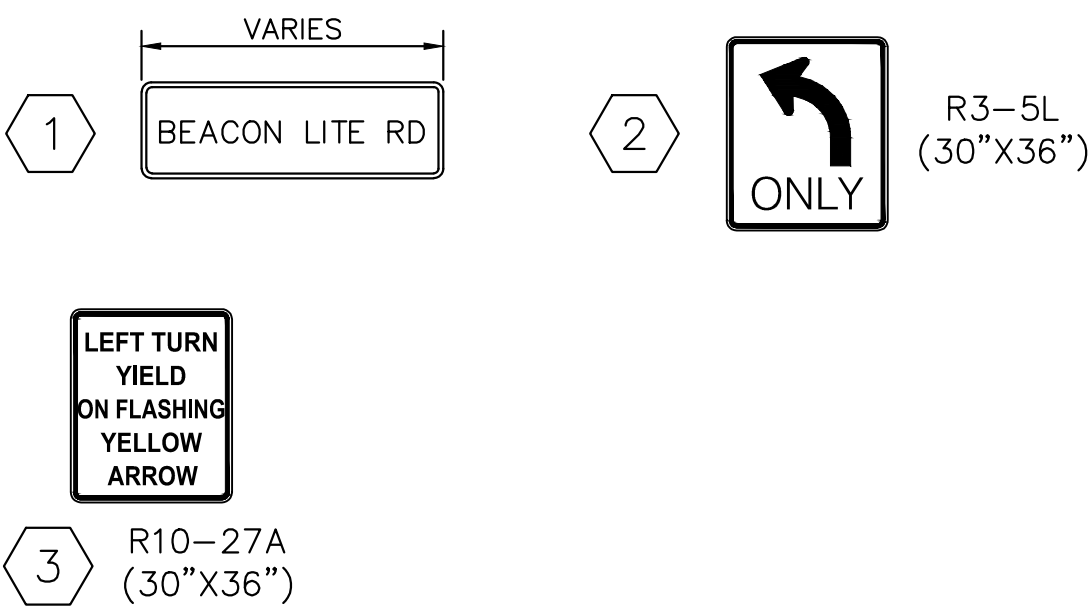

PROPOSED SIGNAL FACES

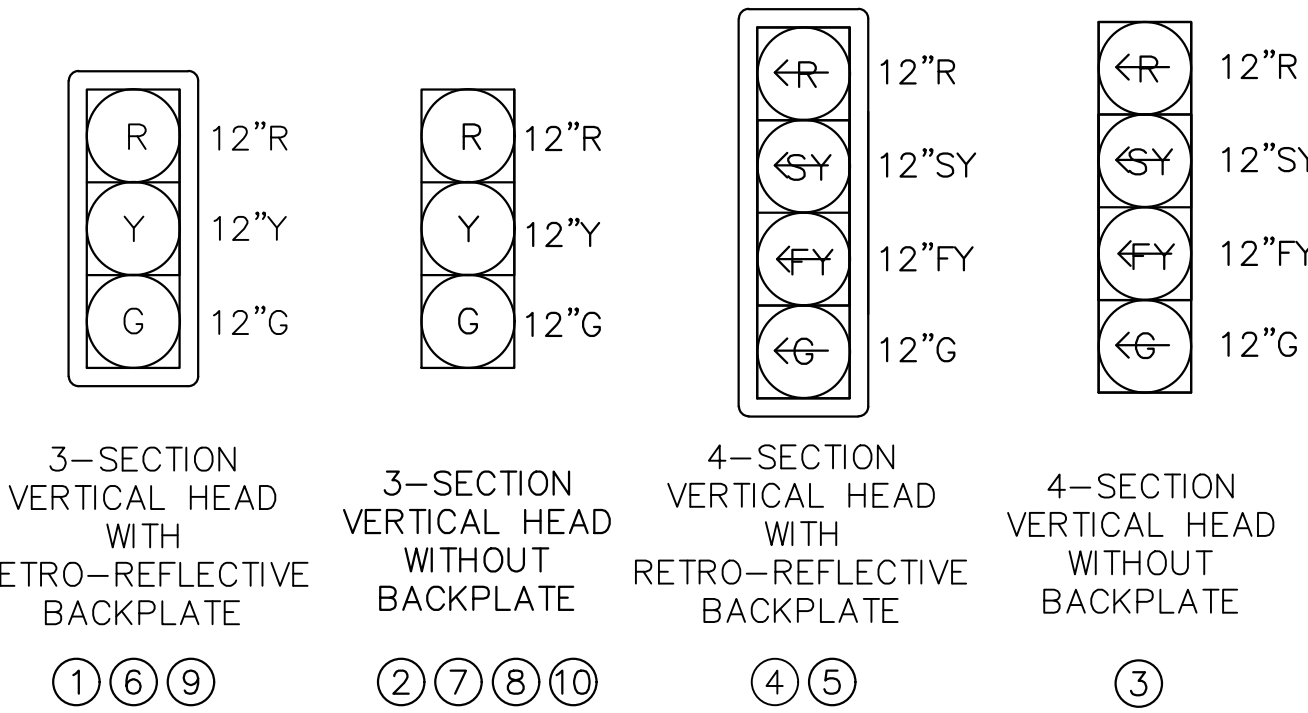

SIGNAL POLE SCHEDULE - BEACON LITE ROAD ACCESS				
POLE NUMBER	MA-1	MA-2	MA-3	PED-1
MAST ARM LENGTH	25'	40'	25'	N/A
FND. DIAMETER	36"	36"	36"	24"
FND. DEPTH	19'	19'	19'	5'
NORTHING/EASTING	N: 472142.49 E: 180573.25	N: 472088.39 E: 180505.43	N: 472144.91 E: 180505.29	N: 472086.08 E: 180573.90
DESIGN STANDARD	CDOT S-614-40A	CDOT S-614-40A	CDOT S-614-40A	CDOT S-614-44
APPROXIMATE TOP OF CAISSON ELEVATION	MATCH PROPOSED	MATCH PROPOSED	MATCH PROPOSED	MATCH PROPOSED

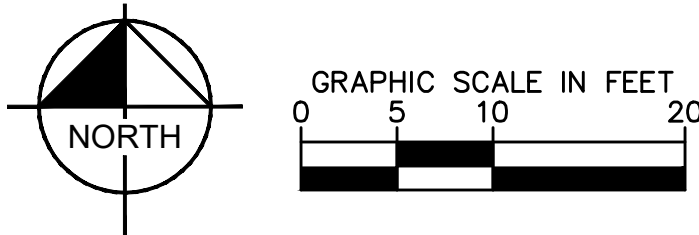

Know what's below.
Call before you dig.

Print Date: 5/19/26

Drawing File Name: epc-7.5_signal plans.dwg

Horiz. Scale: 1" = 10'

Vert. Scale: N/A

Kimley»Horn

KIMLEY-HORN AND ASSOCIATES, INC.
6200 SOUTH SYRACUSE WAY
SUITE 300
GREENWOOD VILLAGE, COLORADO 80111
(303) 228-2300

Sheet Revisions

Date:	Comments:	Init.



EL PASO COUNTY
DEPARTMENT OF PUBLIC WORKS
3275 AKERS DRIVE
COLORADO SPRINGS, CO
80922

FINAL
FOR REVIEW ONLY
NOT FOR
CONSTRUCTION
Kimley»Horn
Kimley-Horn and Associates, Inc.

60% PLANS

No Revisions:

Revised:

Void:

EL PASO COUNTY TRAVEL CENTER

PREPARED FOR
BUC-EE'S, LTD.

SIGNAL PLAN: BEACON LITE ROAD ACCESS

Designer: MG

Detailer: TJD

Checked By: MEC

Structure

Numbers

Subset Sheet:

1 of 1

Project No./Code

KH 196094002

Sheet Number 62