

CHURCH AT BENT GRASS MEADOWS
SITE DEVELOPMENT PLAN

A PORTION OF SECTION 01 (SE 1/4 OF NE 1/4) AND A PORTION OF LOT 1 SECTION 01, TOWNSHIP 13 SOUTH,
RANGE 65 WEST OF THE SIXTH PRINCIPAL MERIDIAN, COUNTY OF EL PASO, STATE OF COLORADO



VICINITY MAP
SCALE: 1-1/2" = 1000'

SHEET INDEX:

- 1 - COVER
- 2 - SITE DEVELOPMENT PLAN
- 3 - PRELIMINARY UTILITY PLAN
- 4 - EMERGENCY ACCESS PLAN
- 5 - SITE DETAILS
- 7 - LANDSCAPE COVER
- 8 - OVERALL LANDSCAPE PLAN
- 9 - LANDSCAPE ENLARGEMENT 1
- 10 - LANDSCAPE ENLARGEMENT 2
- 11 - LANDSCAPE ENLARGEMENT 3
- 12 - LANDSCAPE DETAILS
- 13 - ELECTRICAL LEGEND
- 14 - ELECTRICAL SITE PLAN
- 15 - PHOTOMETRICS SITE PLAN
- 16 - PHOTOMETRICS DETAILS
- 17 - PHOTOMETRICS DETAILS
- 18 - PHOTOMETRICS DETAILS
- 19 - FLOOR PLAN
- 20 - ARCHITECTURAL ELEVATIONS

LEGAL DESCRIPTION:

LOT 1, CHURCH AT BENT GRASS MEADOWS, COUNTY OF EL PASO, STATE OF COLORADO.

SITE DEVELOPMENT PLAN SUMMARY:

PROPERTY ADDRESS:	8650 BENT GRASS MEADOWS DRIVE, FALCON, CO 80831
PARCEL NUMBER:	
PROPERTY AREA:	TOTAL: 363,253.41 SF (8.339 AC)
ZONING:	CS
CURRENT USE:	GRAZING / VACANT
PROPOSED USE:	RELIGIOUS INSTITUTION
PROPOSED TOTAL GROSS BUILDING AREA:	39,993 SF
PROPOSED LOT AREA COVERAGE:	4.872 AC. PAVEMENT (58.4%) 0.918 AC. ROOF (11.0%) 2.549 AC. OPEN SPACE / LANDSCAPING (INCL. POND) (30.6%)
EXISTING PERCENT IMPERVIOUSNESS:	0.0%
PROPOSED PERCENT IMPERVIOUSNESS:	(0.92 AC. x 90% + 5.13 AC. x 100% + 2.52 AC. x 0%) / 8.58 AC. = 69.5%
FLOODPLAIN STATEMENT:	ZONE X (MAP NO. 08041C0553G, DATED DECEMBER 7, 2018) PER THIS MAP THE SITE IS NOT LOCATED WITHIN A FLOODPLAIN
TYPE OF CONSTRUCTION:	TYPE IIB
FIRE SYSTEM:	SPRINKLER PER NFPA 13
MAXIMUM BUILDING HEIGHT:	45'
NEW BUILDING STRUCTURAL HEIGHT:	32'-6"
FRONT SETBACK (EAST):	25.0'
SIDE SETBACK (NORTH):	25.0'
REAR SETBACK (WEST/SOUTH):	25.0'
SCOPE OF WORK:	PROPOSED BUILDING (39,993 SF) FOR RELIGIOUS INSTITUTION (CHURCH FACILITY) SITE PARKING LOT, LANDSCAPING, PVT. POND FACILITY, PUB. R.O.W. IMPROVEMENTS TO BENT GRASS MEADOWS DRIVE
CONSTRUCTION:	SUMMER 2027
STABILIZATION:	WINTER 2028

CONSTRUCTION SCHEDULE NOTE:

THE 'NATURAL FEATURES AND WETLANDS REPORT' (2024) IDENTIFIES BLACK-TAILED PRAIRIE DOGS AND BURROWING OWLS AS SENSITIVE SPECIES OF CONCERN ON THIS SITE. THE START OF THE CONSTRUCTION SCHEDULE REFLECTS AN ANTICIPATED MIGRATION TIMEFRAME FOR THE BURROWING OWL.

GEOHAZARD NOTE:

PER THE AFFORMENTIONED GEOTECHNICAL REPORT BY ENTECH, NO GEOHAZARDS ARE IDENTIFIED ON THIS SITE

ADA DESIGN STANDARD NOTES

THE PARTIES RESPONSIBLE FOR THIS PLAN HAVE FAMILIARIZED THEMSELVES WITH ALL CURRENT ACCESSIBILITY CRITERIA AND SPECIFICATIONS AND THE PROPOSED PLAN REFLECTS ALL SITE ELEMENTS REQUIRED BY THE APPLICABLE ADA DESIGN STANDARDS AND GUIDELINES AS PUBLISHED BY THE UNITED STATES DEPARTMENT OF JUSTICE. APPROVAL OF THIS PLAN BY THE CITY OF COLORADO SPRINGS DOES NOT ASSURE COMPLIANCE WITH THE ADA OR ANY OTHER FEDERAL OR STATE ACCESSIBILITY LAWS OR ANY REGULATIONS OR GUIDELINES ENACTED OR PROMULGATED UNDER OR WITH RESPECT TO SUCH LAWS. SOLE RESPONSIBILITY FOR COMPLIANCE WITH FEDERAL AND STATE ACCESSIBILITY LAWS LIES WITH THE PROPERTY OWNER.

NOTES:

- THE OWNER AGREES ON BEHALF OF HIM/HERSELF AND ANY DEVELOPER OR BUILDER SUCCESSORS AND ASSIGNEES THAT SUBDIVIDER AND/OR SAID SUCCESSORS AND ASSIGNS SHALL BE REQUIRED TO PAY TRAFFIC IMPACT FEES IN ACCORDANCE WITH THE EL PASO COUNTY ROAD IMPACT FEE PROGRAM RESOLUTION (RESOLUTION NO. 25-337), OR ANY AMENDMENTS THERETO, AT OR PRIOR TO THE TIME OF BUILDING PERMIT SUBMITTALS. THE FEE OBLIGATION, IF NOT PAID AT FINAL PLAT RECORDING, SHALL BE DOCUMENTED ON ALL SALES DOCUMENTS AND ON PLAT NOTES TO ENSURE THAT A TITLE SEARCH WOULD FIND THE FEE OBLIGATION BEFORE SALE OF THE PROPERTY.

PROJECT CONTACTS:

OWNER/DEVELOPER
FAL REALTY, LLC.
EMAIL: INFO@SEED.SERVICES

APPLICANT/OWNER'S REPRESENTATIVE
HR GREEN DEVELOPMENT, LLC.
1975 RESEARCH PKWY SUITE 160
COLORADO SPRINGS, CO 80921
TELE: (719) 394-2435
ATTN: BLAINE PERKINS
EMAIL: BLAINE.PERKINS@HRGREEN.COM

CIVIL ENGINEER
HR GREEN DEVELOPMENT, LLC.
1975 RESEARCH PKWY SUITE 160
COLORADO SPRINGS, CO 80921
TELE: (719) 394-2435
ATTN: RICHIE LYON, P.E.
EMAIL: RICHIE.LYON@HRGREEN.COM

PLANNING & LANDSCAPE ARCHITECTURE:
HR GREEN DEVELOPMENT, LLC.
1975 RESEARCH PKWY SUITE 160
COLORADO SPRINGS, CO 80921
TELE: (719) 394-2435
ATTN: BLAINE PERKINS
EMAIL: BLAINE.PERKINS@HRGREEN.COM

GEOTECHNICAL ENGINEER
COMPANY: ENTECH ENGINEERING, INC
ADDRESS: 505 ELKTON DRIVE
COLORADO SPRINGS, CO 80907
TELE: (719) 531-5599
ATTN: JOE GOODE
EMAIL: JGOODE@ENTECH-ENGINEERING.COM

TRAFFIC ENGINEER
SM ROCHA, LLC.
8703 YATES DRIVE, STE 210
WESTMINSTER, CO 80031
TELE: (303) 458-9798
ATTN: MIKE ROCHA
EMAIL: MIKE@SMROCHA.COM

SURVEYOR
COMPASS SURVEYING & MAPPING, LLC
3253 WEST CAREFREE CIRCLE
COLORADO SPRINGS, CO 80917
TELE: (719) 354-4120
ATTN: MARK JOHANNES
EMAIL: @CSAMLLC.COM

PARKING SPACE CALCULATIONS								
AREA TYPE	# OF SEATS	PARKING SPACE/SEAT	REQUIRED SPACES	PROVIDED SPACES	ADA STANDARD STALLS REQ'D.	ADA VAN STALLS REQ'D	ADA STANDARD STALLS PROVIDED	ADA VAN STALLS PROVIDED
AUDITORIUM SEATS	750	1:4	188	440	7	2	7	2

DRAWN BY: C_VW	JOB DATE: 9/25/2026	BAR IS ONE INCH ON OFFICIAL DRAWINGS.
APPROVED: RDL	JOB NUMBER: 2403591	0" 1"
CAD DATE: 9/25/2026		IF NOT ONE INCH, ADJUST SCALE ACCORDINGLY.
CAD FILE: J:\2024\2403591\CAD\DWG\IC\SDP\Cover		

NO.	DATE	BY	REVISION DESCRIPTION




HR GREEN - COLORADO SPRINGS
1975 RESEARCH PARKWAY SUITE 160
COLORADO SPRINGS, CO 80920
PHONE: 719.300.4140
FAX: 713.965.0044

CHURCH AT BENT GRASS MEADOWS
FAL REALTY, LLC.
FALCON, CO

SITE DEVELOPMENT PLAN
COVER

SHEET
CV
1

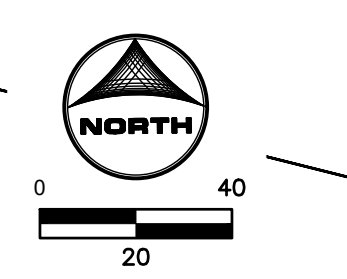

EXISTING


- PROPERTY LINE
- EASEMENT LINE
- RIGHT OF WAY CENTERLINE
- FENCE
- OVERHEAD ELECTRIC
- WATER MAIN
- SANITARY MAIN
- GAS MAIN
- SWALE
- STORM SEWER
- TRAIL
- EDGE OF GRAVEL
- FIRE SERVICE
- DEMOLITION
- FIRE LANE
- INDEX CONTOUR
- INTER. CONTOUR
- ADA ROUTE
- LANDSCAPING
- BUILDING
- WATER**
- BLOW OFF VALVE
- GATE VALVE
- MANHOLE
- WELL
- WATER WARNING SIGN

PROPOSED

- PROPERTY LINE
- EASEMENT LINE
- RIGHT OF WAY CENTERLINE
- FENCE
- OVERHEAD ELECTRIC
- WATER MAIN
- SANITARY MAIN
- GAS MAIN
- SWALE
- STORM SEWER
- TRAIL
- EDGE OF GRAVEL
- FIRE SERVICE
- DEMOLITION
- FIRE LANE
- INDEX CONTOUR
- INTER. CONTOUR
- ADA ROUTE
- LANDSCAPING
- BUILDING
- WATER**
- BLOW OFF VALVE
- GATE VALVE
- MANHOLE
- WELL
- WATER WARNING SIGN


NOTES:
ALL UTILITIES ARE PROVIDED WITHIN THE PRIVATE SITE, OUTSIDE OF ROW. NO ROW
WORK PROPOSED FOR UTILITIES OTHER THAN ELECTRIC. TO BE DESIGNED AND
EXTENDED BY CSU.

NO.	DATE	BY	REVISION DESCRIPTION

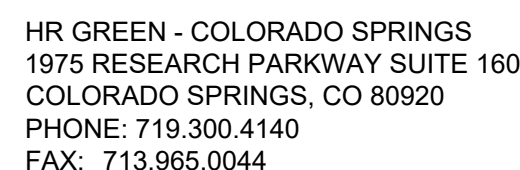

SITE DEVELOPMENT PLAN
PRELIMINARY UTILITY PLAN

SHEET
UTP

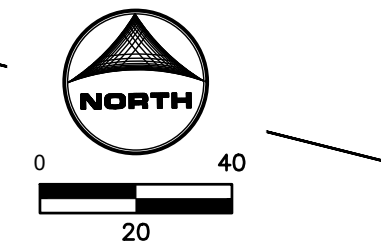


	EXISTING	PROPOSED
PROPERTY LINE	---	---
EASEMENT LINE	---	---
RIGHT OF WAY	---	---
CENTERLINE	---	---
FENCE	□ — □ — □	□ — □ — □
OVERHEAD ELECTRIC	— OHE —	— OE —
WATER MAIN	—▶—▶—▶	—W—▶—▶—▶
SANITARY MAIN	◀—◀—◀	—▶—▶—▶
SWALE	—▶—▶—▶	—▶—▶—▶
STORM SEWER	—▶—▶—▶	—▶—▶—▶
TRAIL	---	---
EDGE OF GRAVEL	---	---
FIRE SERVICE	---	—W—
DEMOLITION	---	---
FIRE LANE	---	---
INDEX CONTOUR	---	---
INTER. CONTOUR	---	---
ADA ROUTE	---	---
LANDSCAPING	---	---
BUILDING	---	---
WATER		
BLOW OFF VALVE	⊞	⊞
GATE VALVE	⊞	⊞
MANHOLE	⊞	⊞
WELL	⊞	⊞
WATER WARNING SIGN	⊞	⊞
DRY UTILITIES		
ELECTRIC METER	⊞	⊞
ELECTRIC BOX	⊞	⊞
FIBER OPTIC BOX	⊞	⊞
FIBER OPTIC WARNING SIGN	⊞	⊞
TELEPHONE PEDESTAL	⊞	⊞
UTILITY POLE	⊞	⊞

TIRE ENVELOPE	
VEHICLE BODY ENVELOPE	
HOSE LAY	
TRUCK DRIVING DISTANCE	

NOTES:

THIS PROPERTY IS UNDER THE PROTECTION OF FALCON FIRE PROTECTION DISTRICT. THIS PLAN MEETS THEIR ENGINE SPECIFICATIONS AND OPERATIONS PLAN.







NO.	DATE	BY	REVISION DESCRIPTION

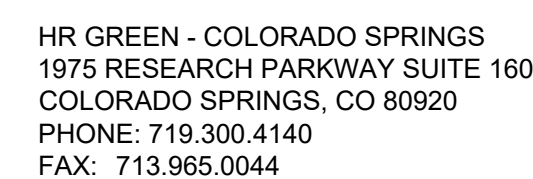


SITE DEVELOPMENT PLAN


EMERGENCY ACCESS PLAN

SHEET
EAP

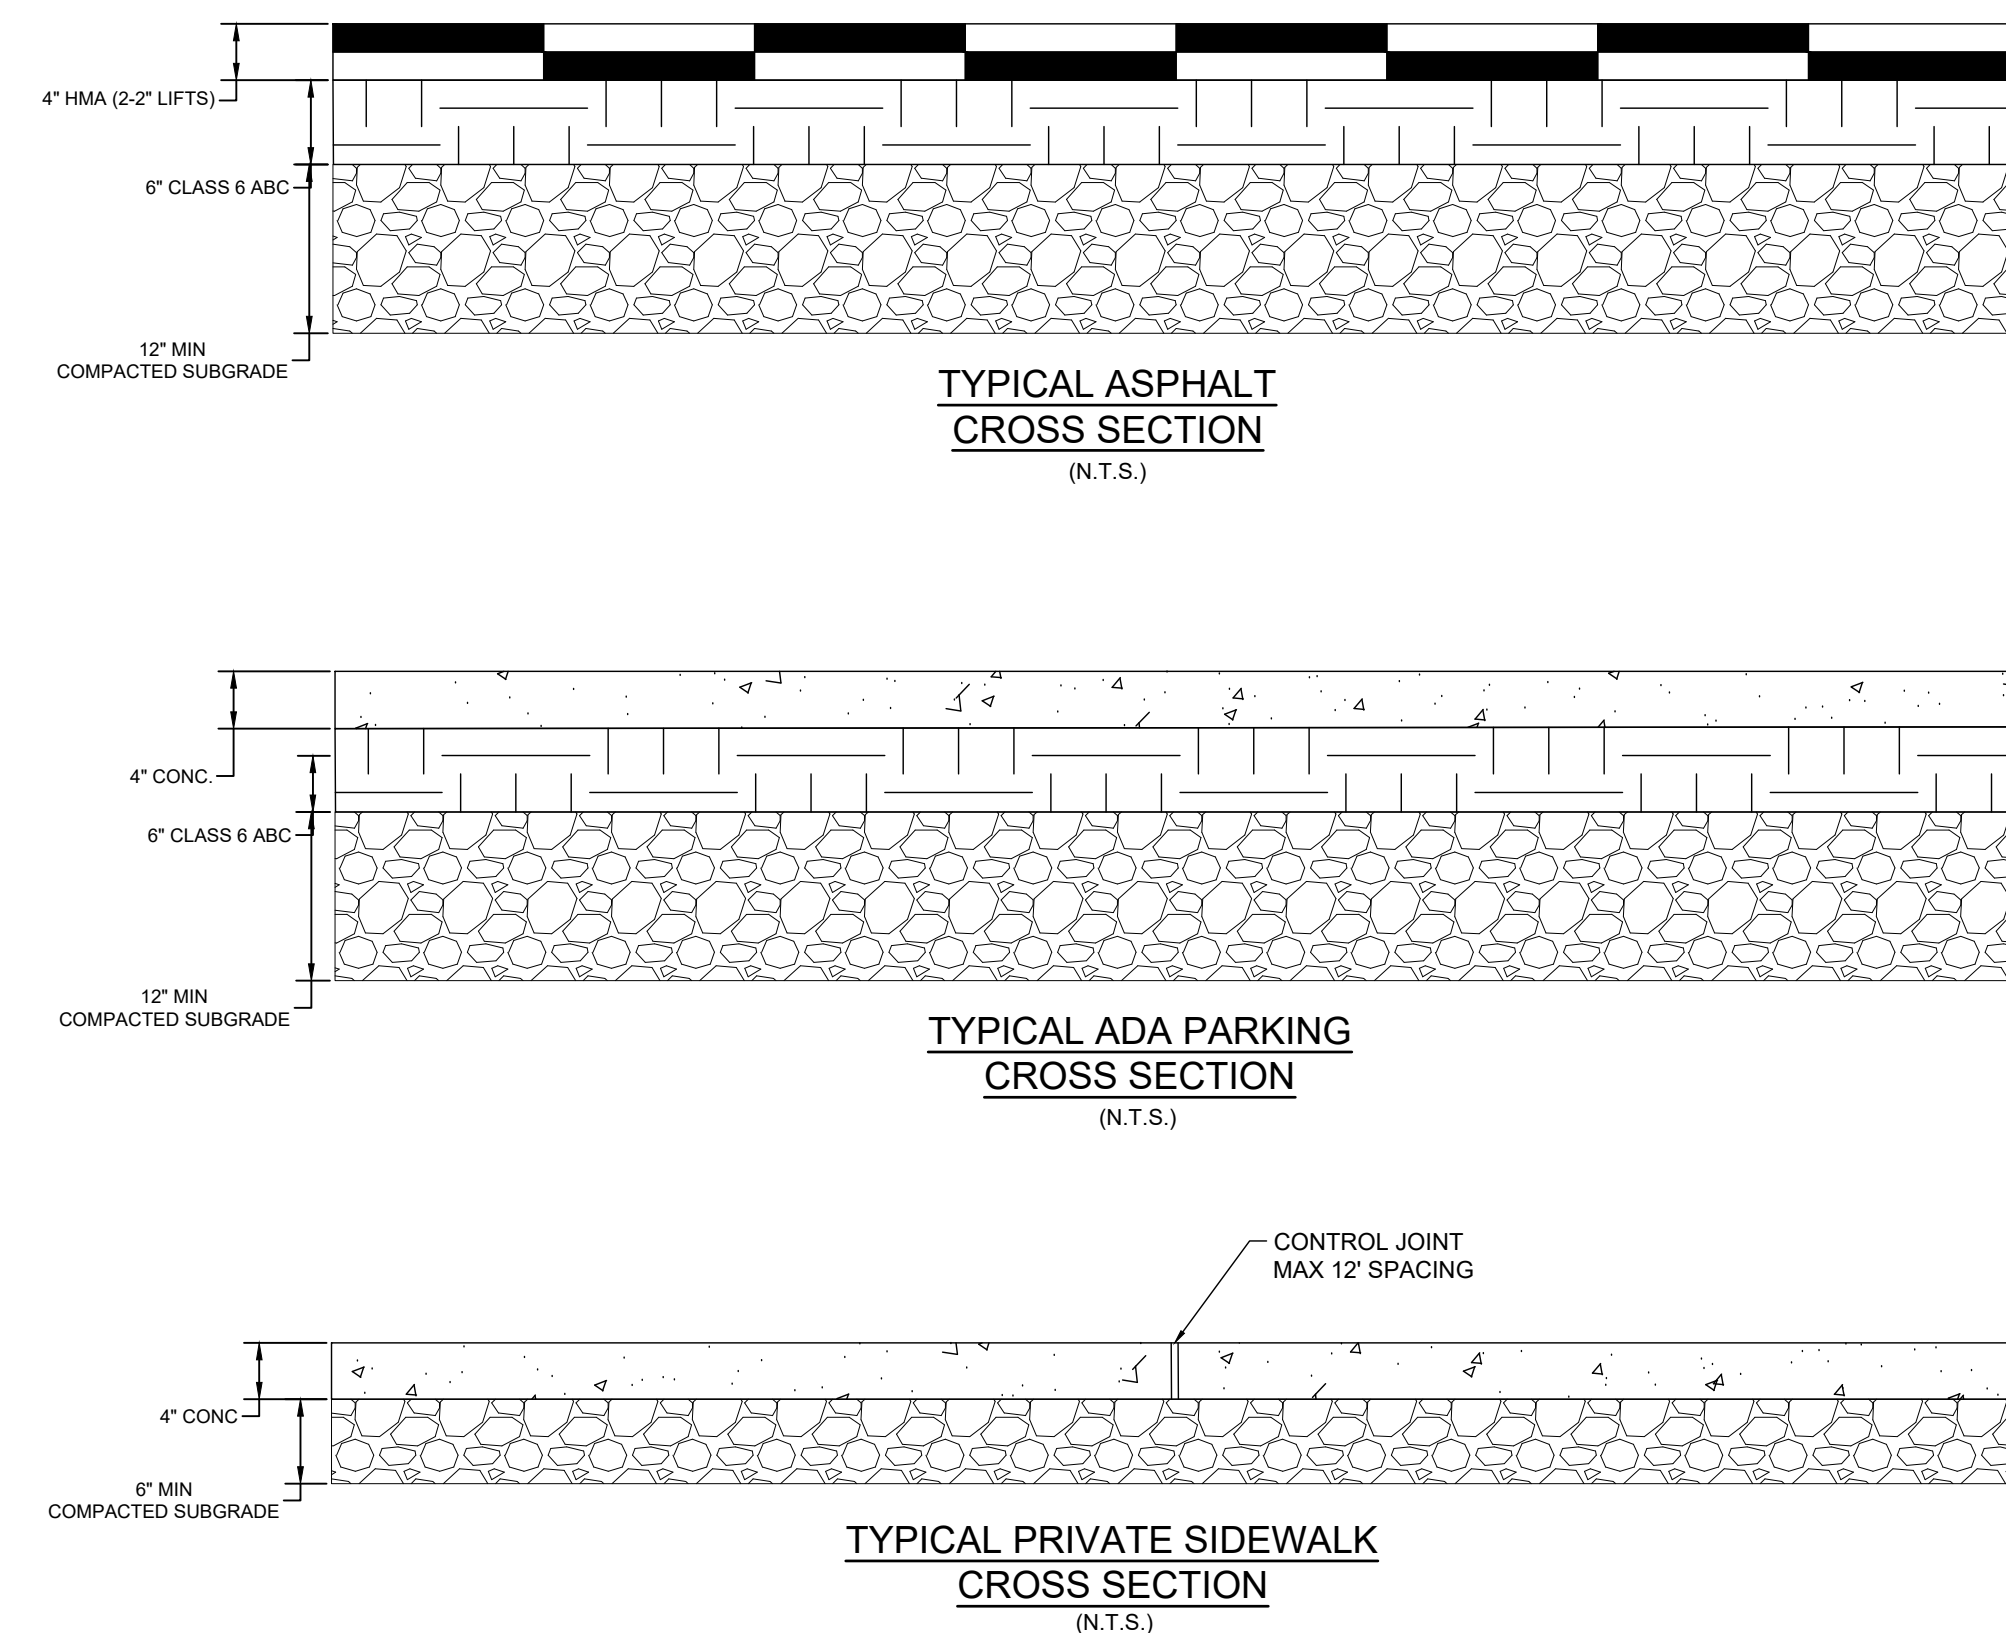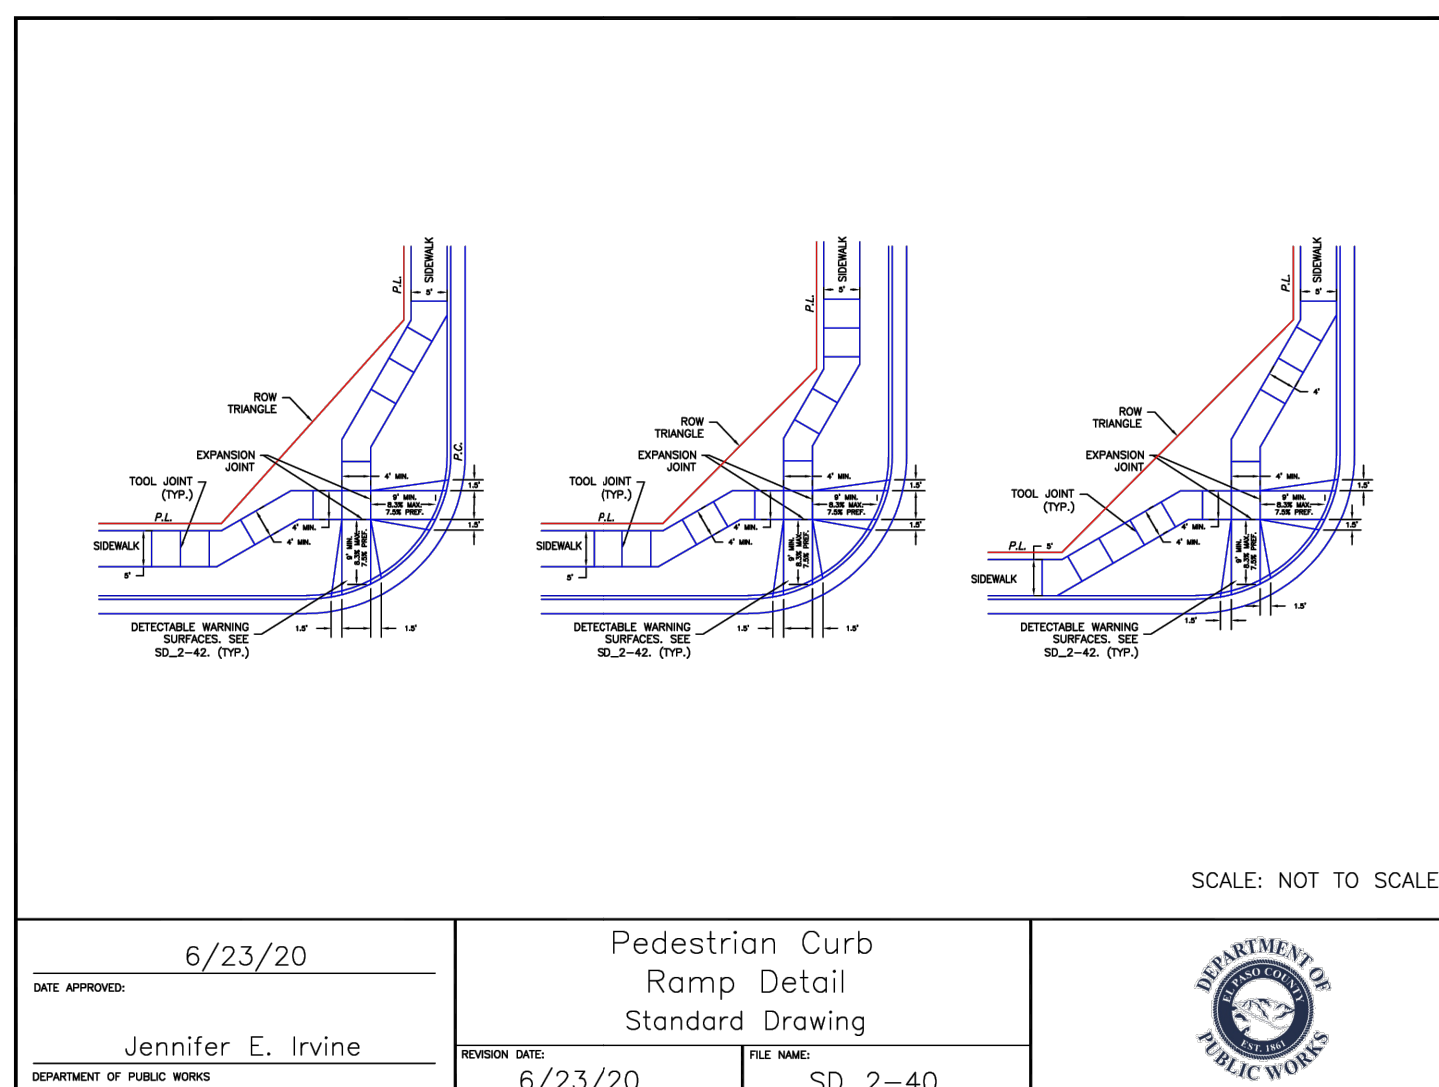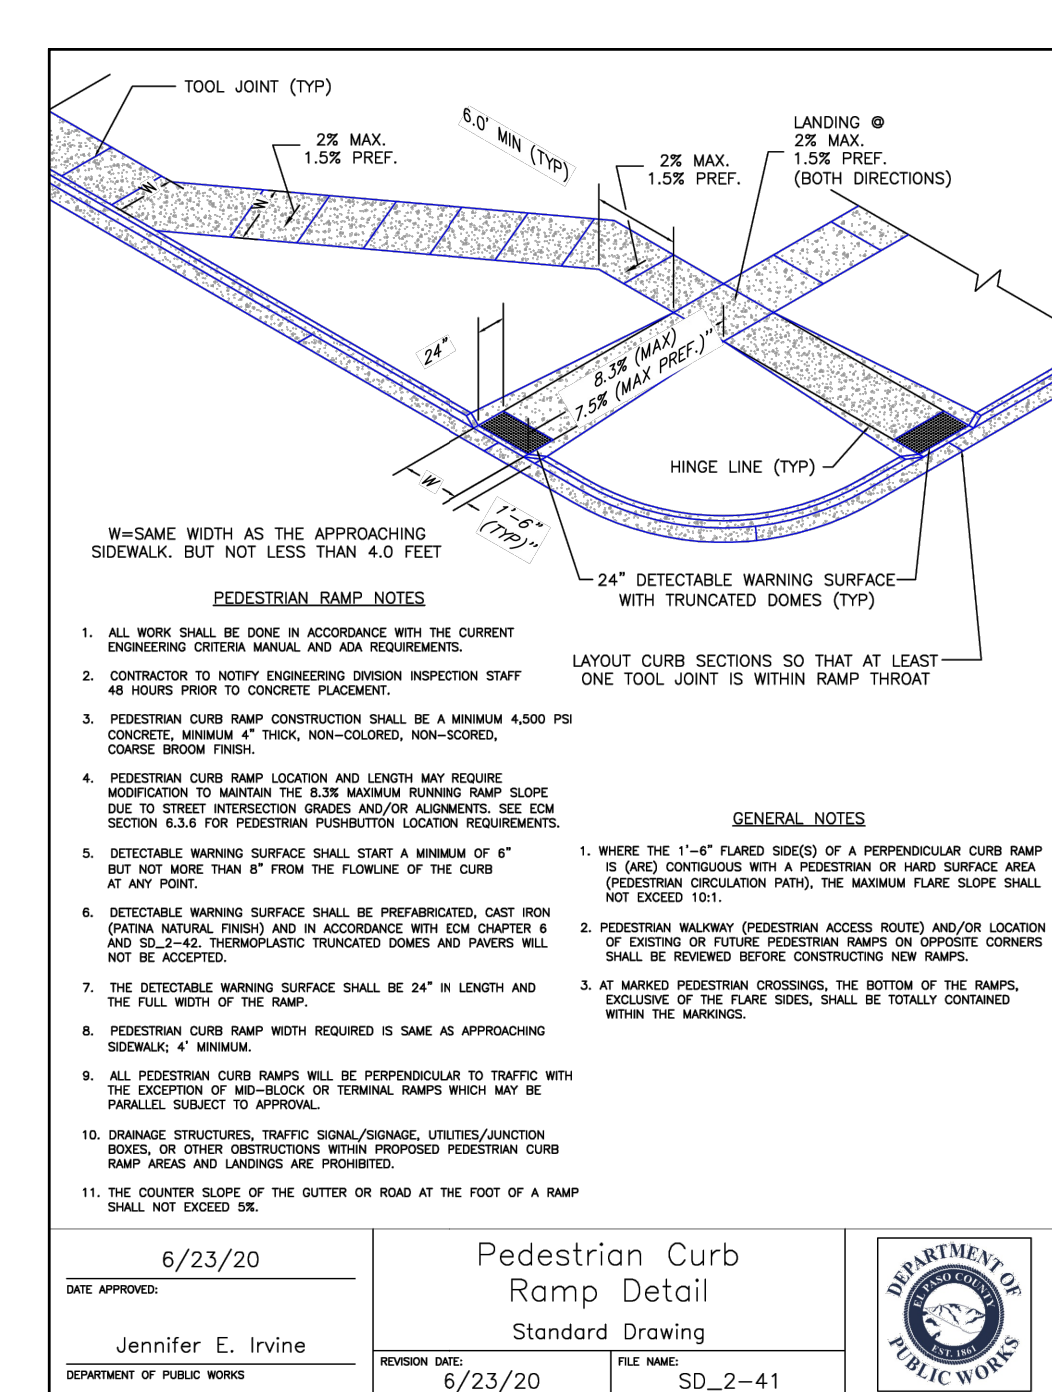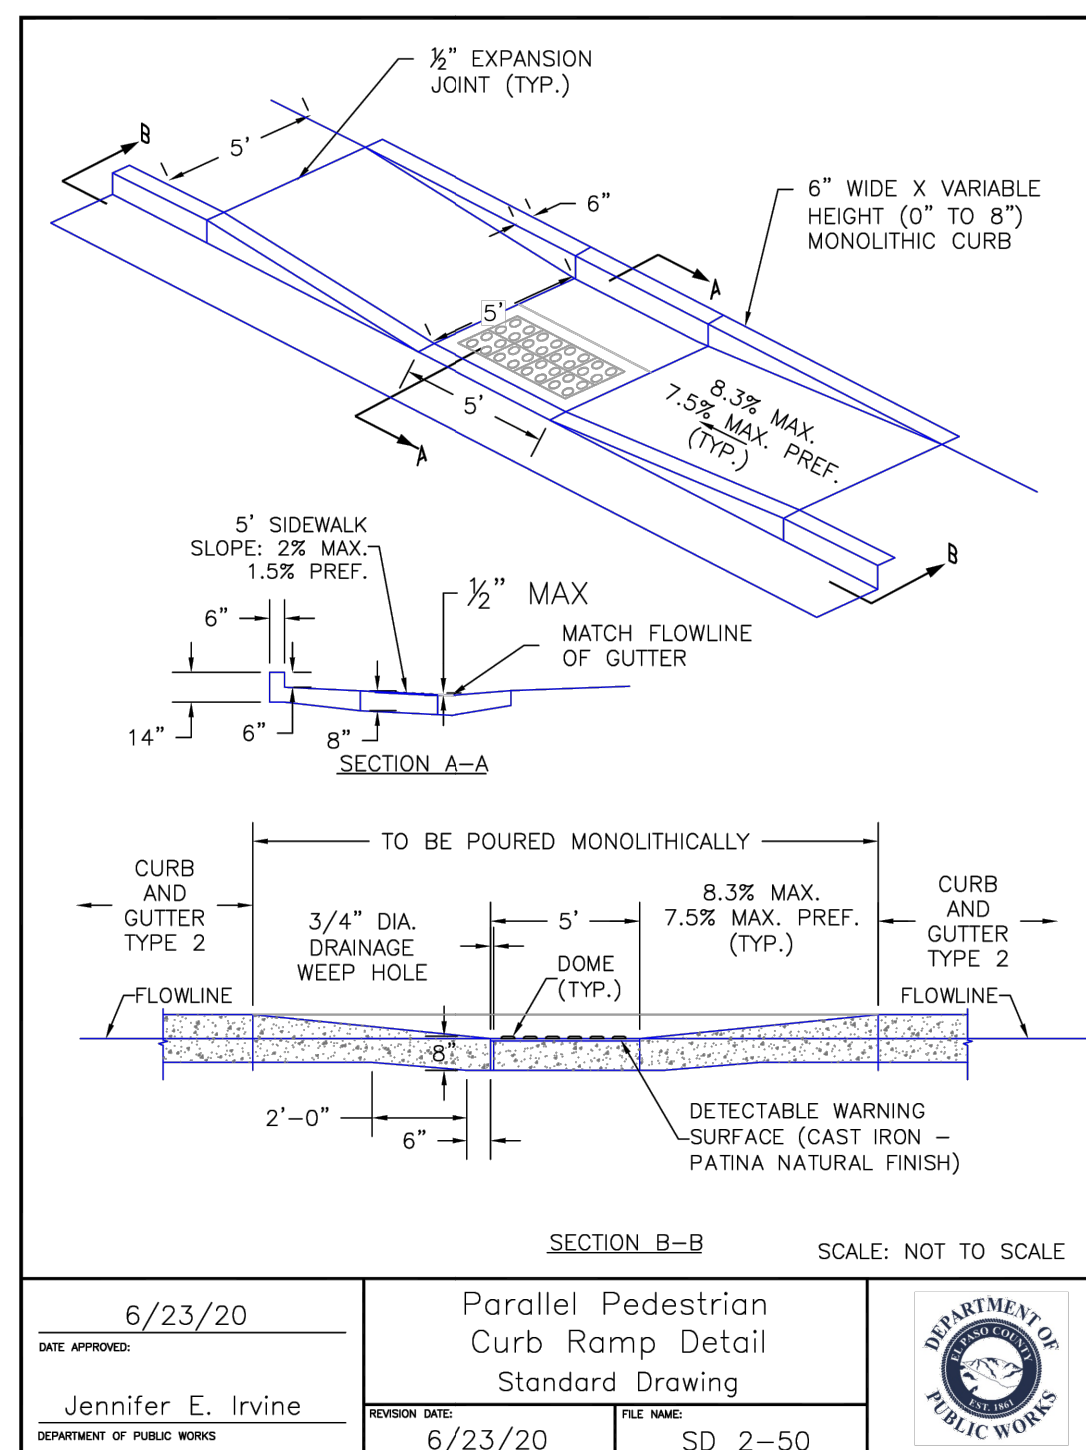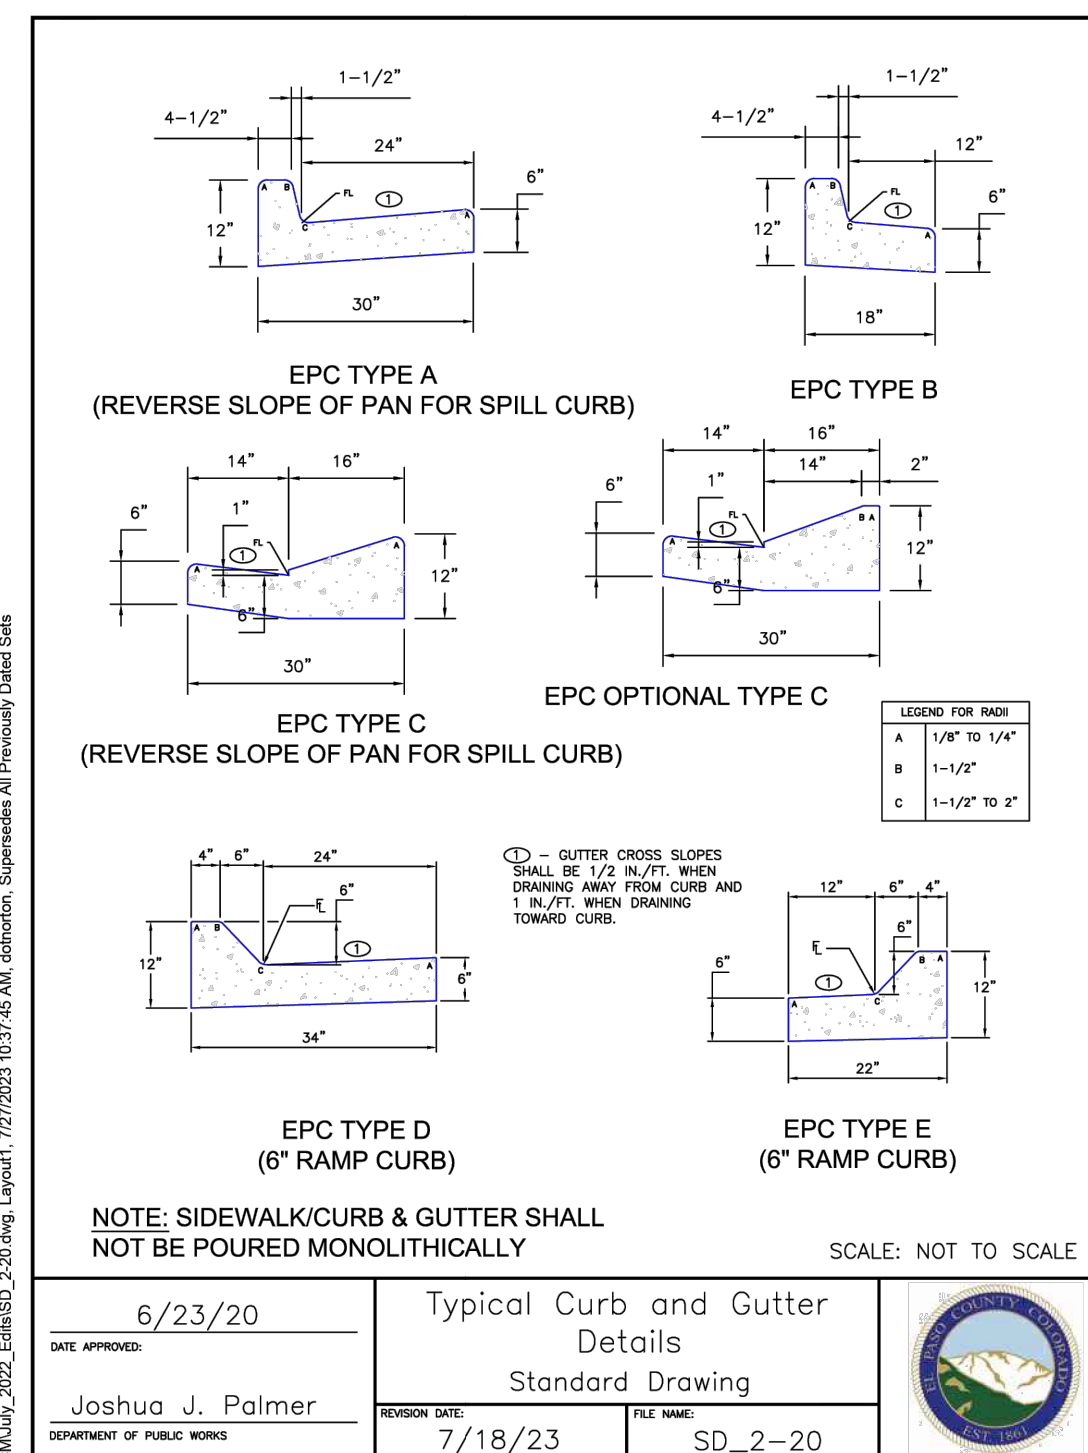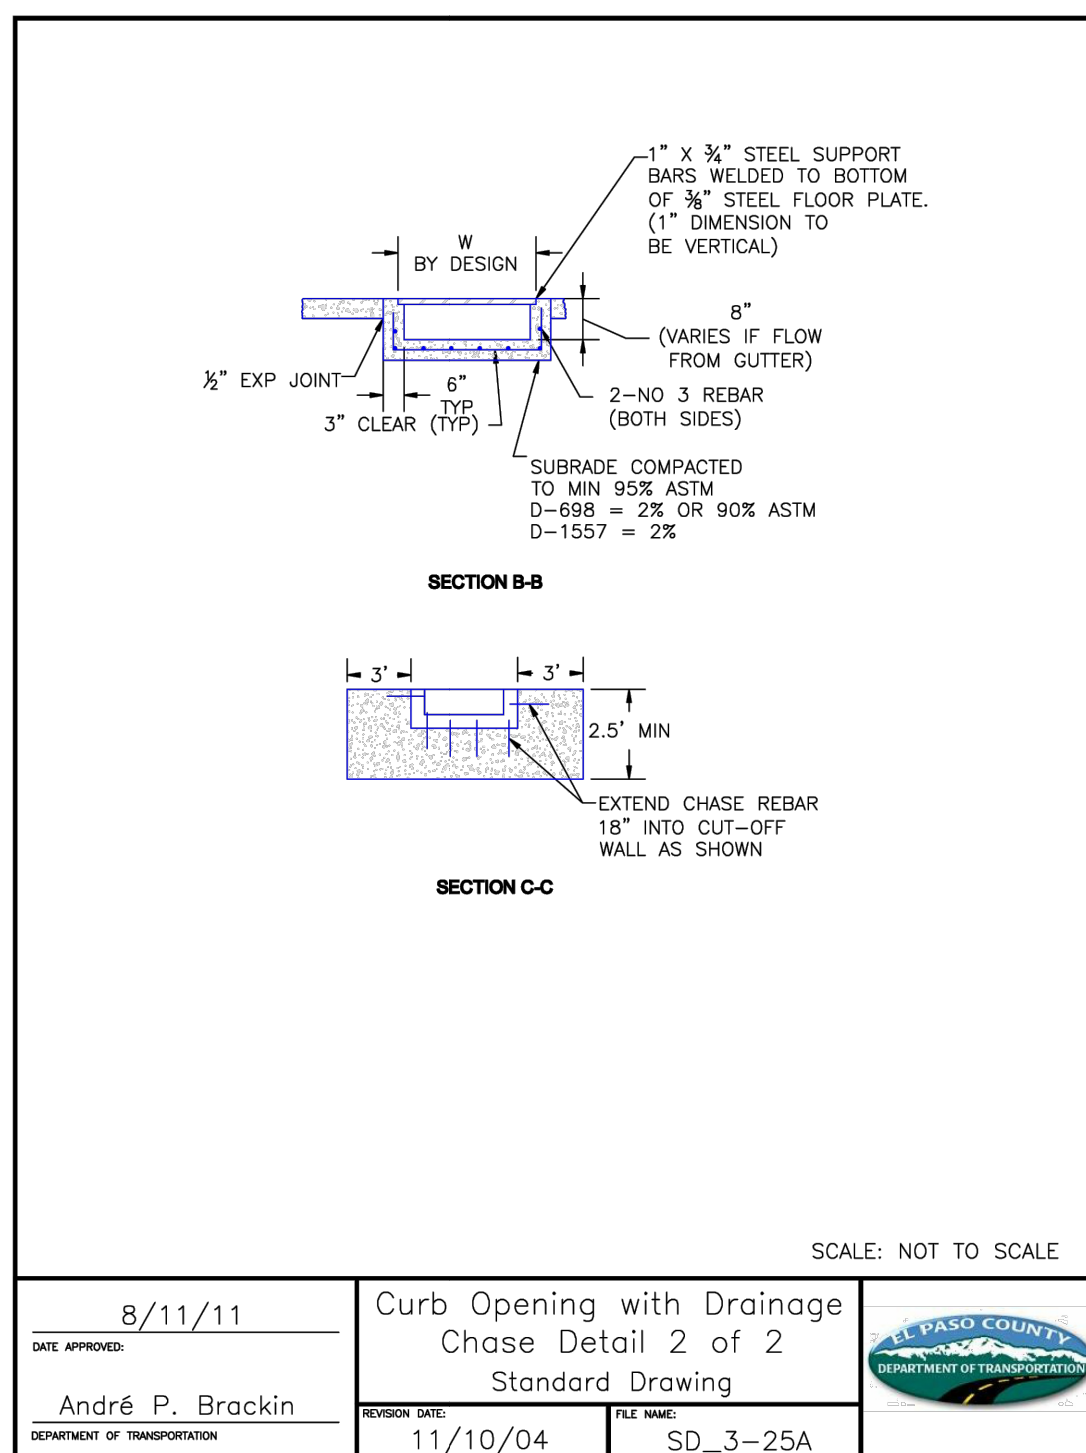

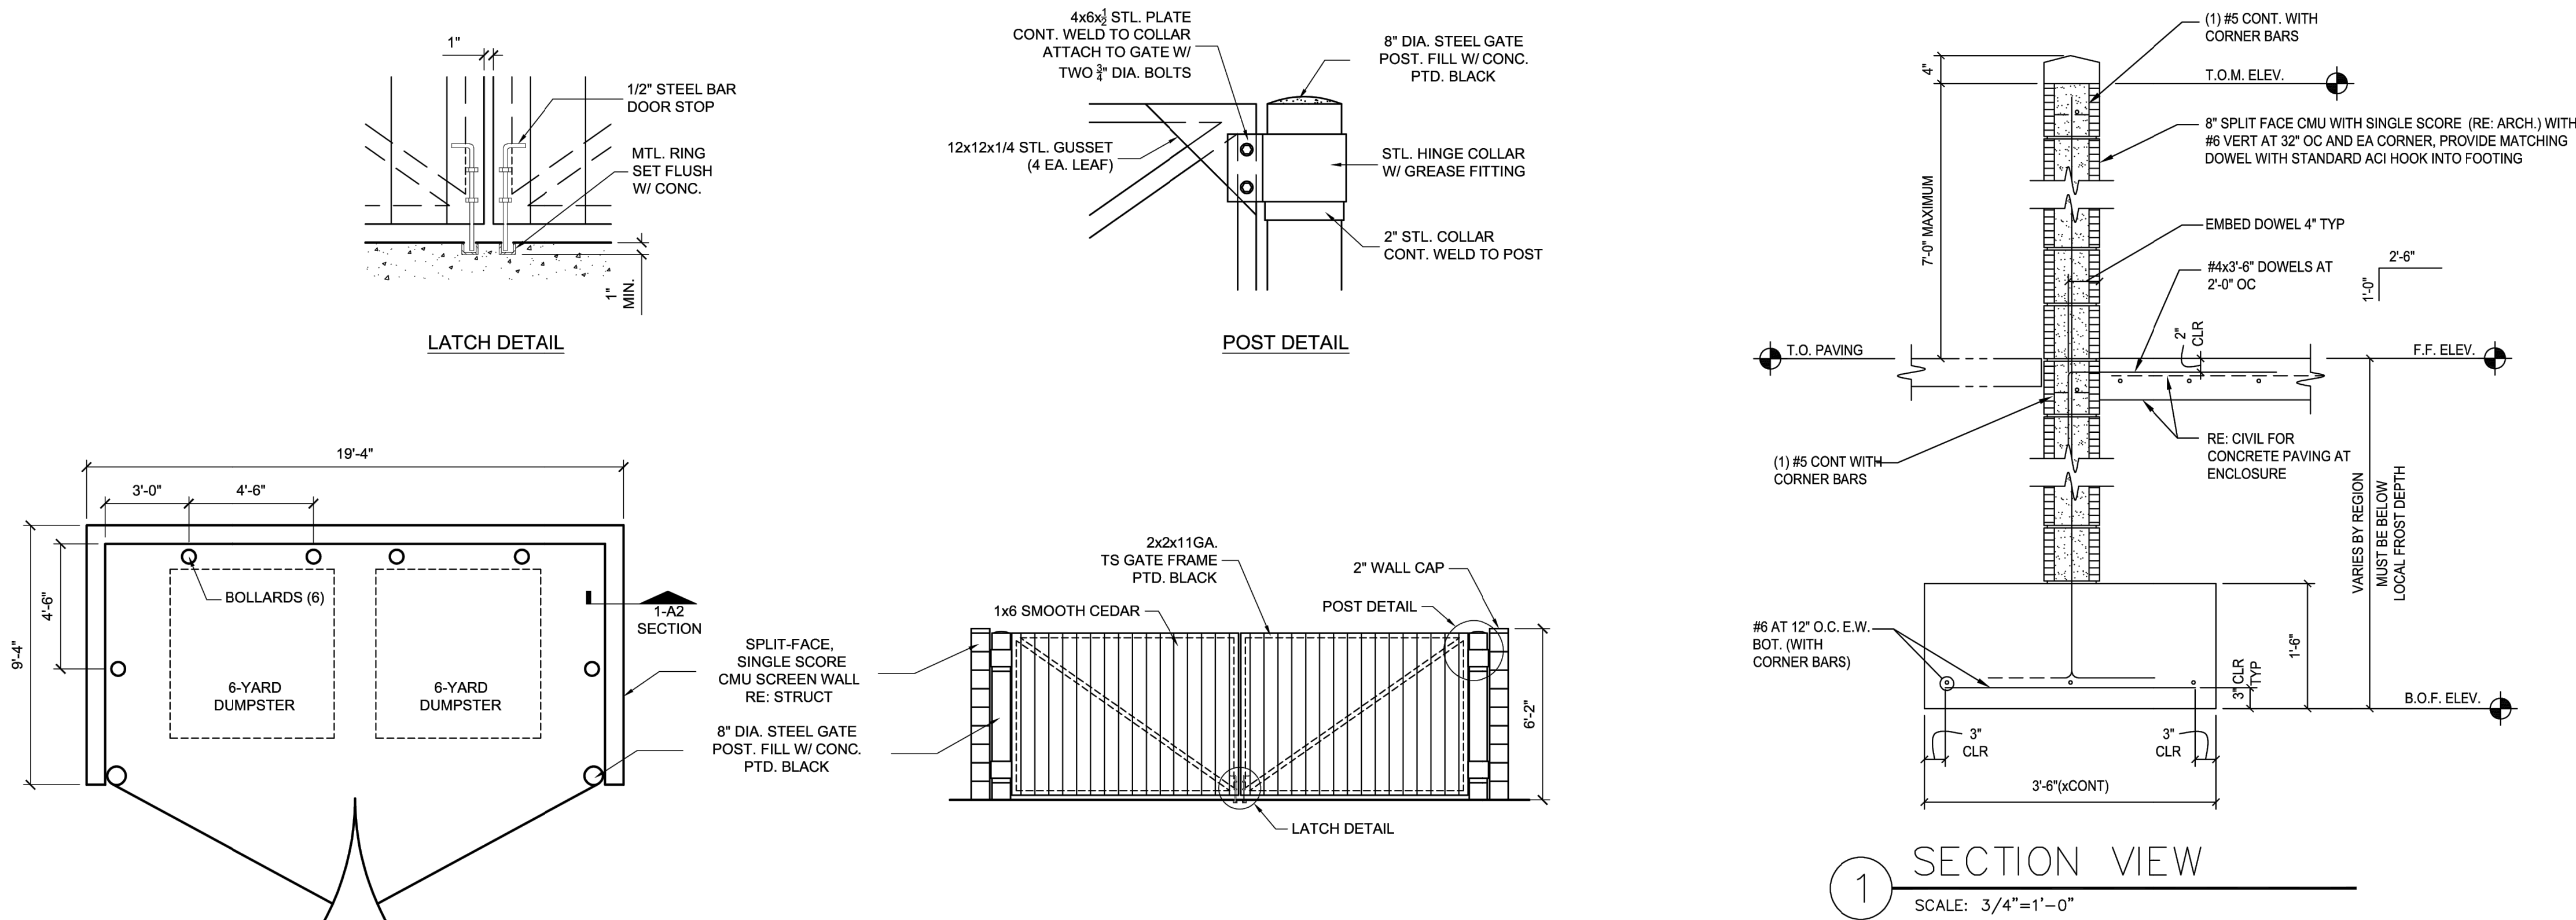

NO.	DATE	BY	REVISION DESCRIPTION

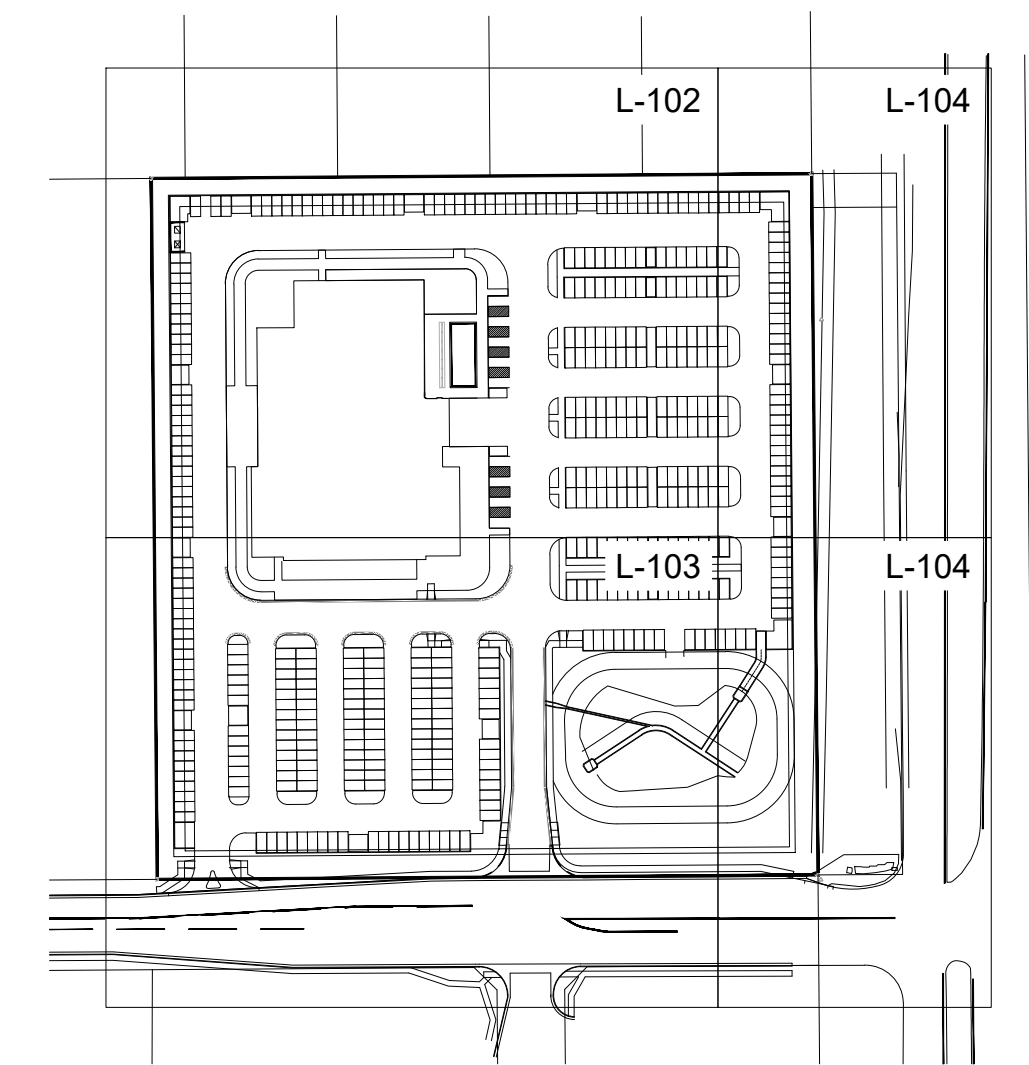

GROUND COVERS		
	19,738 SF	3/4" MOUNTAIN GRANITE ROCK
	31,865 SF	DETENTION SEEDING
	38,751 SF	NATIVE SEEDING
	10,874 SF	TURF SOD



0 40
SCALE: 1"=40'



Know what's **below**.
Call before you dig.

DRAWN BY: KAL JOB DATE: 7/27/2026
APPROVED: BKP JOB NUMBER: 2403591
CAD DATE: 7/27/2026
CAD FILE: J:\2024\2403591\CAD\DWGS\C\SDP\Landscape_Plan

BAR IS ONE INCH ON
OFFICIAL DRAWINGS.
0  1"
IF NOT ONE INCH,
ADJUST SCALE ACCORDINGLY

NO.	DATE	BY	REVISION DESCRIPTION



HR GREEN - COLORADO SPRINGS
1975 RESEARCH PARKWAY SUITE 160
COLORADO SPRINGS, CO 80920
PHONE: 719.300.4140
FAX: 713.965.0044

CHURCH AT BENT GRASS MEADOWS
FAL REALTY, LLC.
FALCON, CO


SITE DEVELOPMENT PLAN OVERALL LANDSCAPE PLAN

PCD FILE NO.: SF268


SHEET
L-101

8

WOODMEN HILLS FIL. NO. 4
OWNER: LARRY E.
MESTNIK
1.12 AC., NO. 5301005026
ZONING: RR-0.5

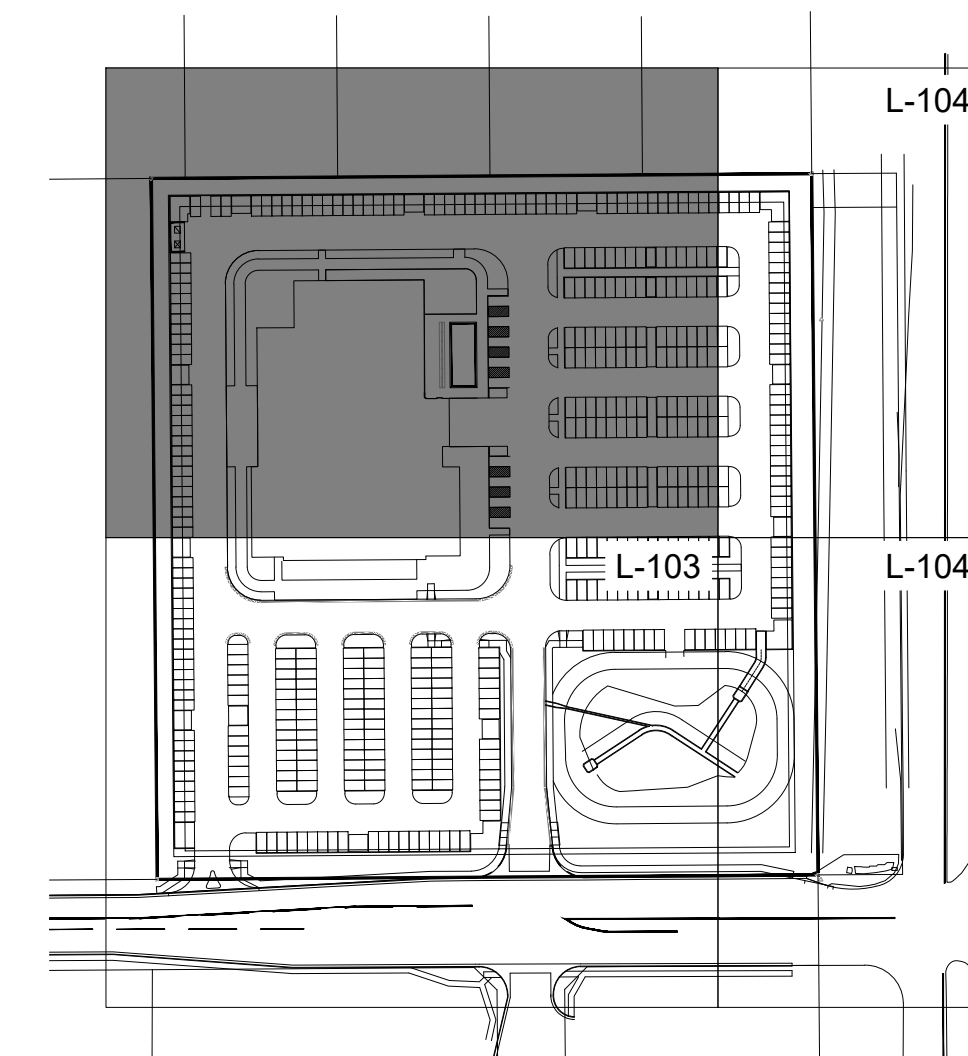

GROUND COVERS		
	19,738 SF	3/4" MOUNTAIN GRANITE RO
	31,865 SF	DETENTION SEEDING
	38,751 SF	NATIVE SEEDING
	10,874 SF	TURF SOD

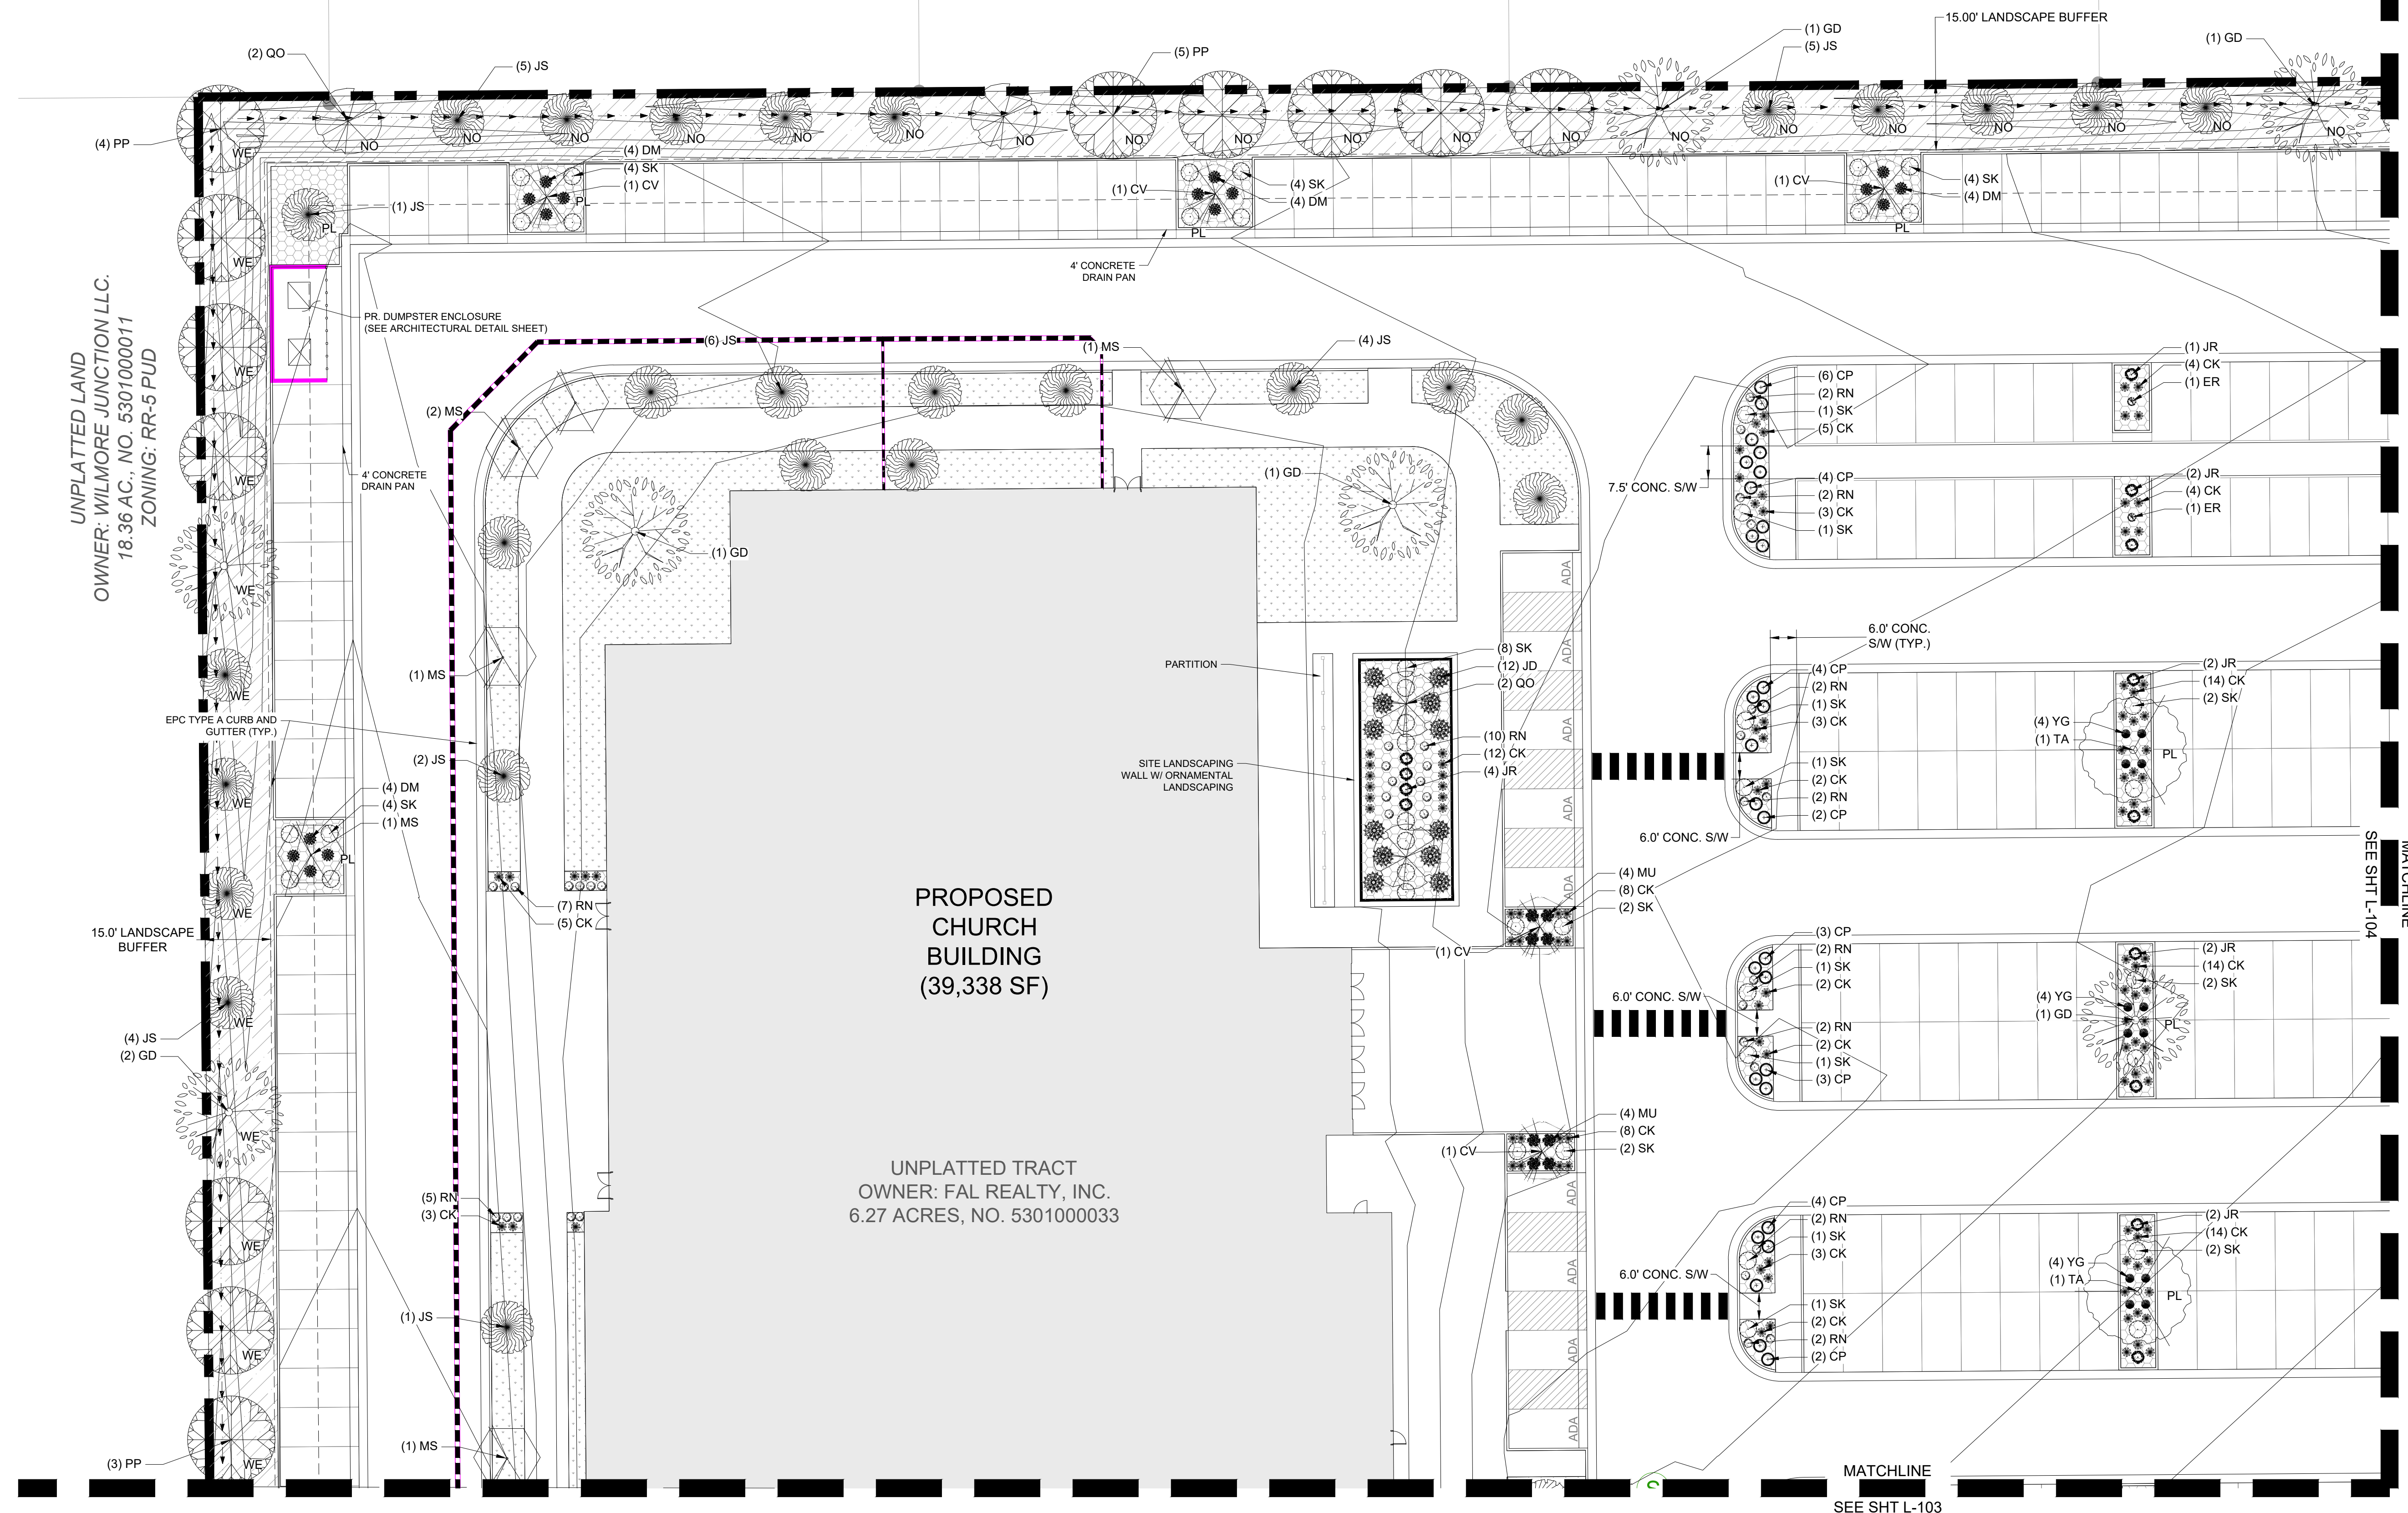

0
SCALE: 1"=20'



Know what's **below**.
Call before you dig.

PCD FILE NO.: SF268

BAR IS ONE INCH ON
OFFICIAL DRAWINGS.
0  1"
IF NOT ONE INCH,
ADJUST SCALE ACCORDINGLY

NO.	DATE	BY	REVISION DESCRIPTION





HR GREEN - COLORADO SPRINGS
1975 RESEARCH PARKWAY SUITE 160
COLORADO SPRINGS, CO 80920
PHONE: 719.300.4140
FAX: 713.965.0044

CHURCH AT BENT GRASS MEADOWS
FAL REALTY, LLC.
FALCON, CO

SITE DEVELOPMENT PLAN
LANDSCAPE ENLARGEMENT 1

SHEET
L-102



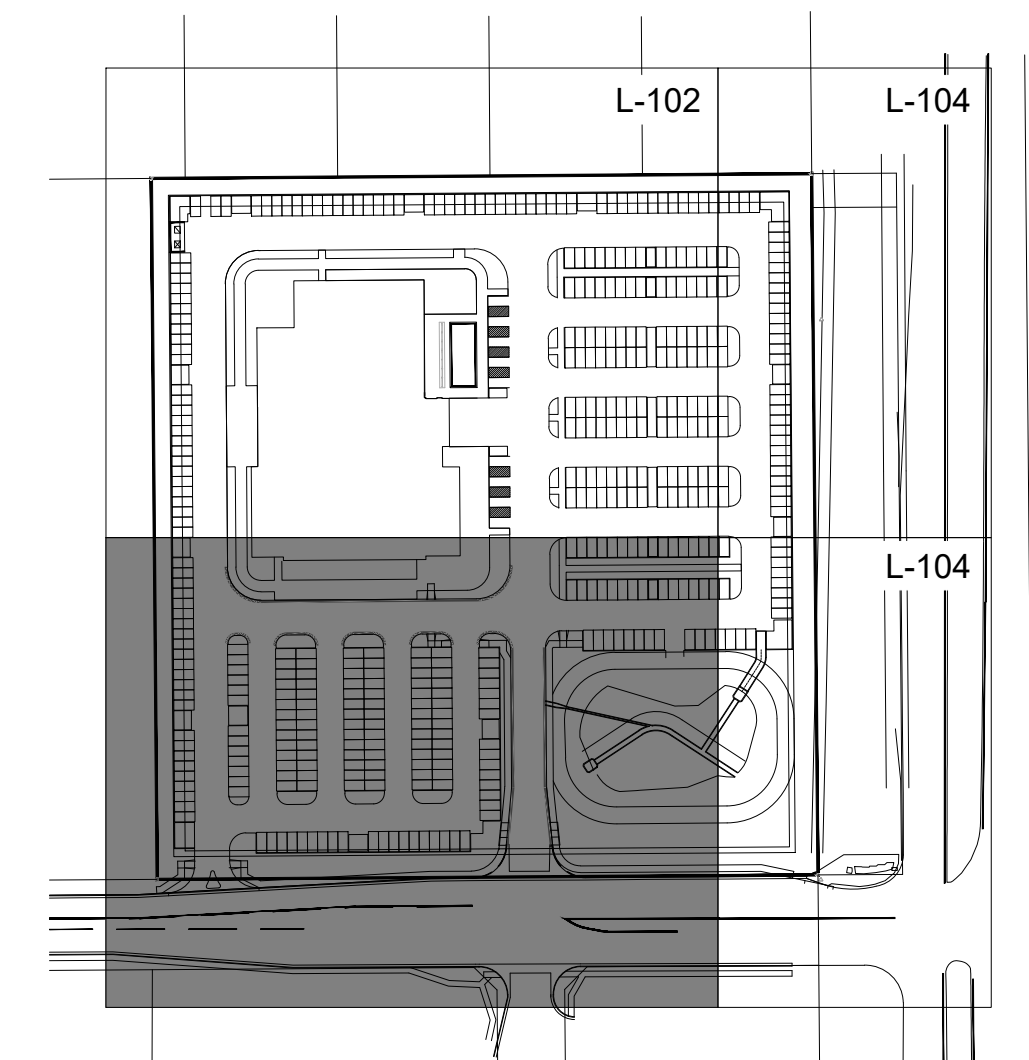


 
GROUND COVERS		
	19,738 SF	3/4" MOUNTAIN GRANITE ROCK
	31,865 SF	DETENTION SEEDING
	38,751 SF	NATIVE SEEDING
	10,874 SF	TURF SOD



PCD FILE NO.: SF268


SHEET
L-103 10

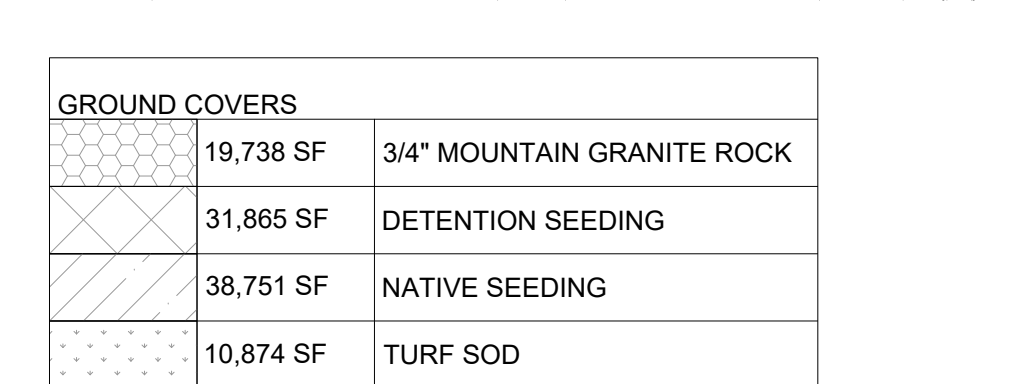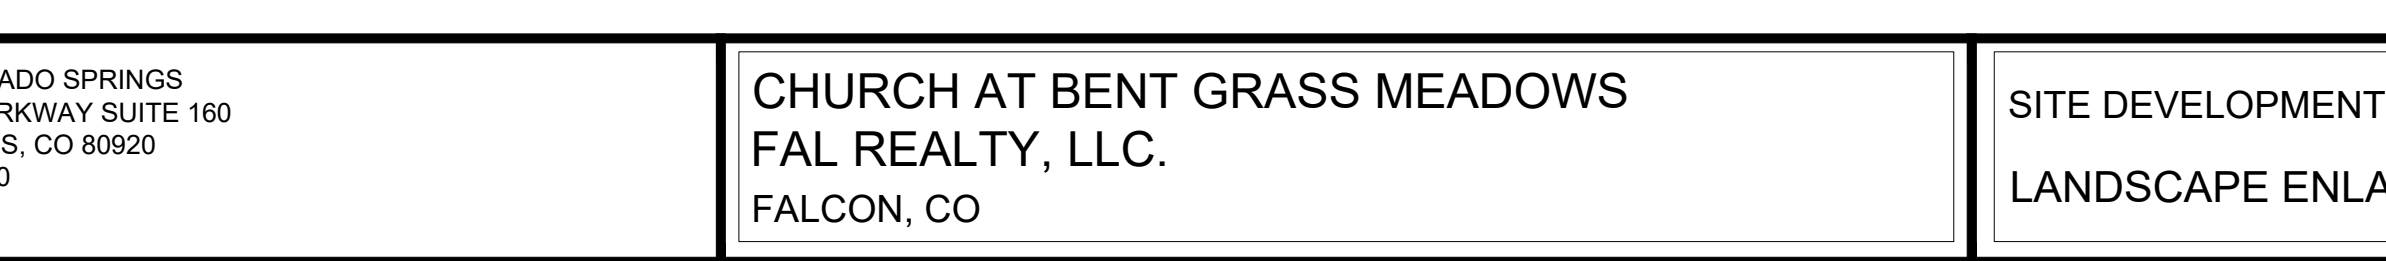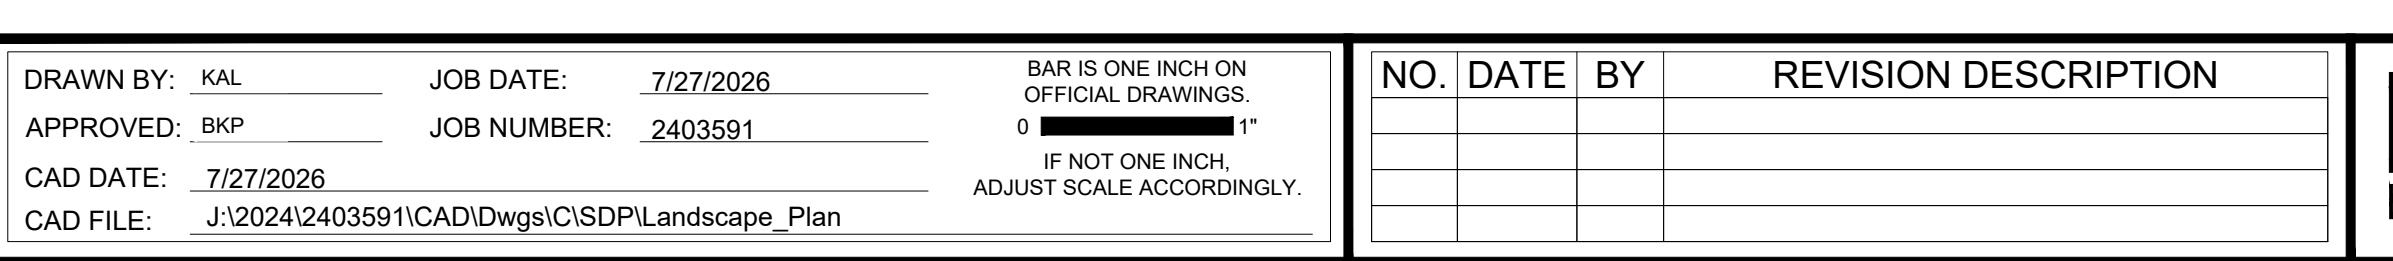

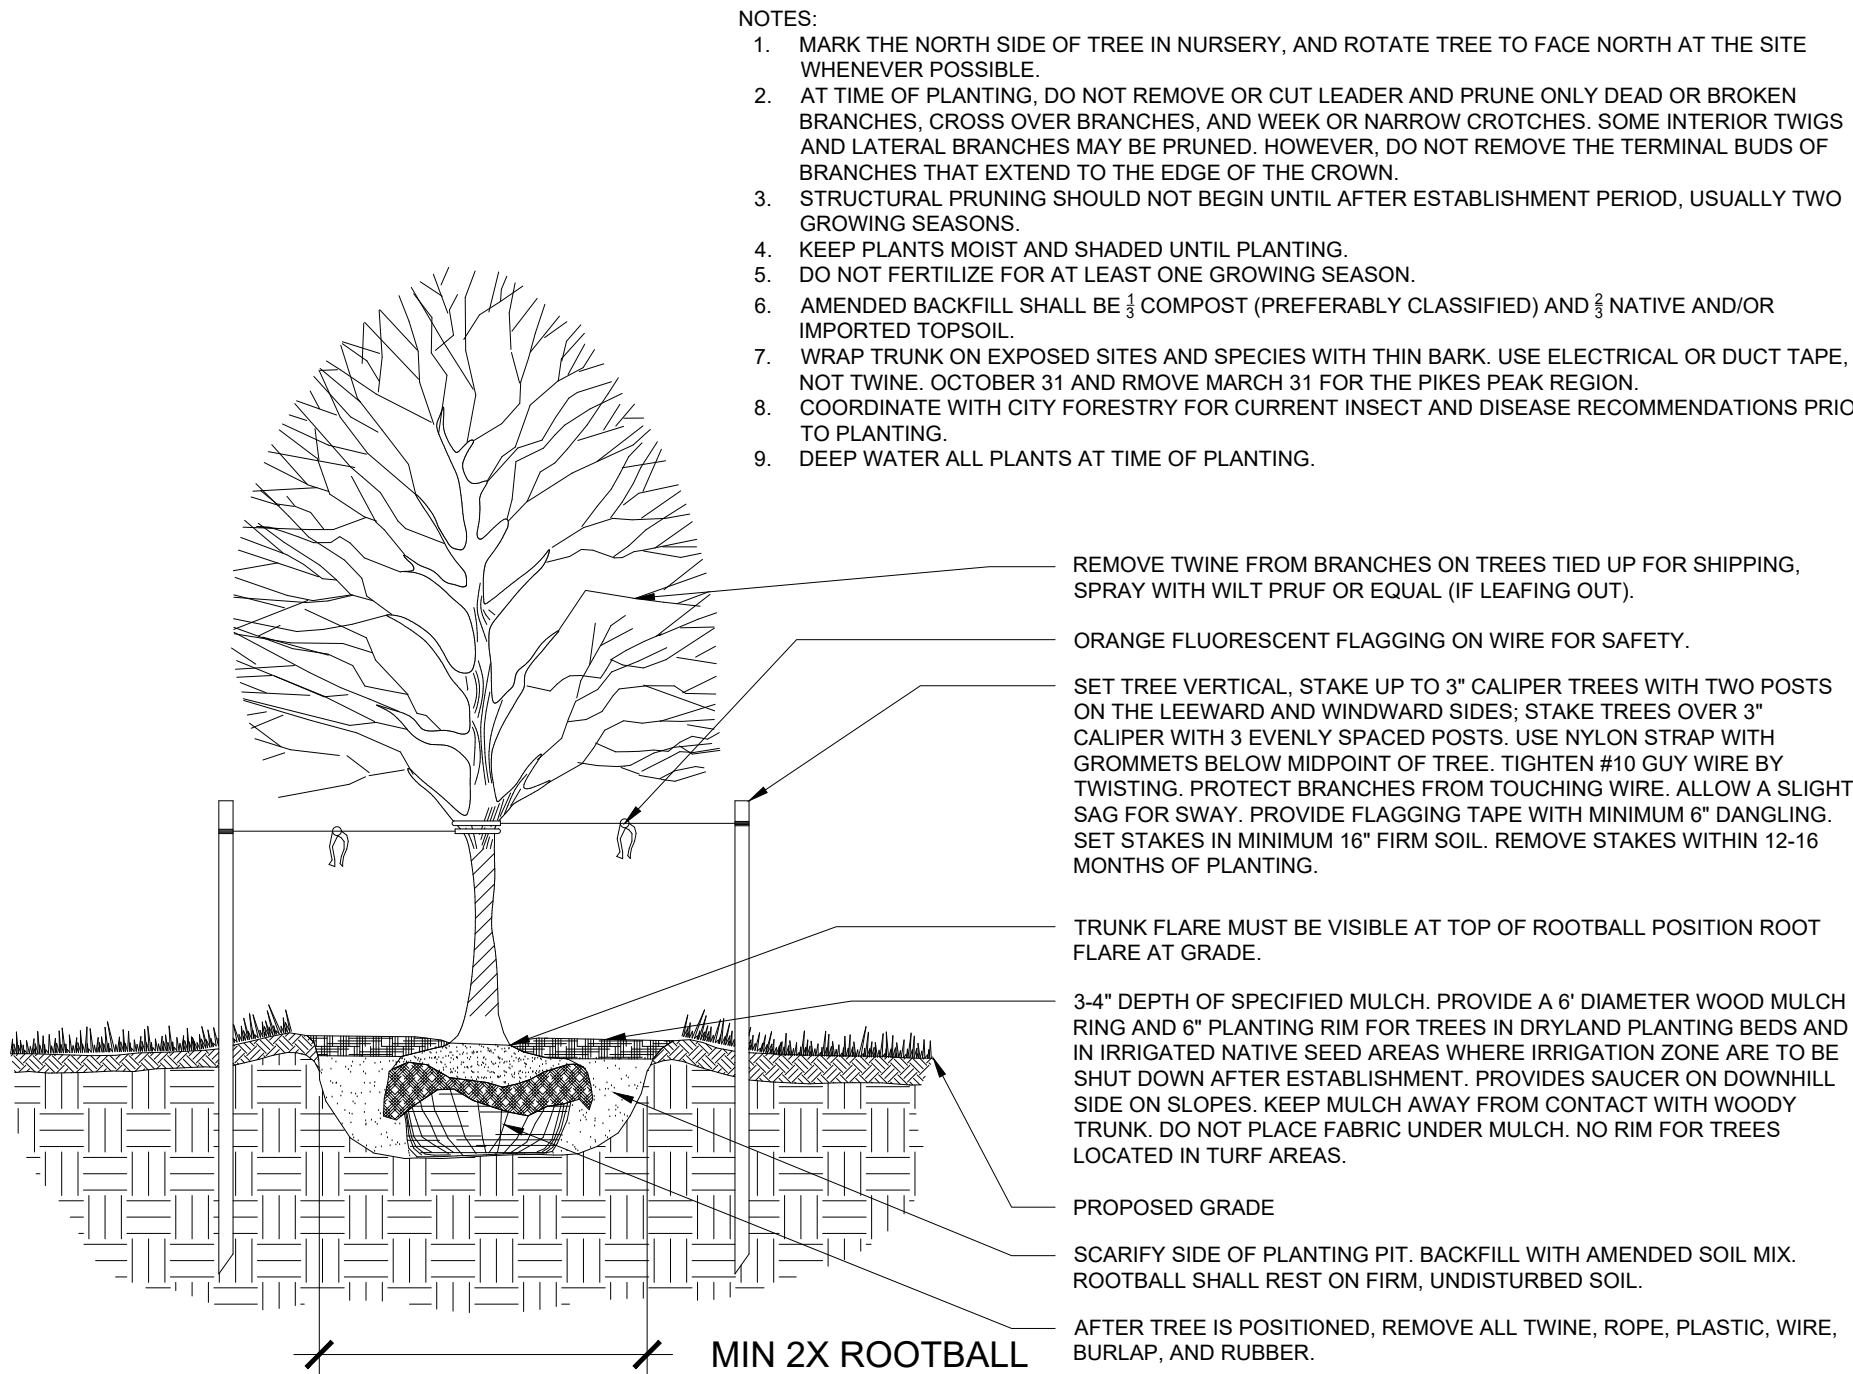


1 TYP. DECIDUOUS TREE PLANTING DETAIL

SCALE: NTS

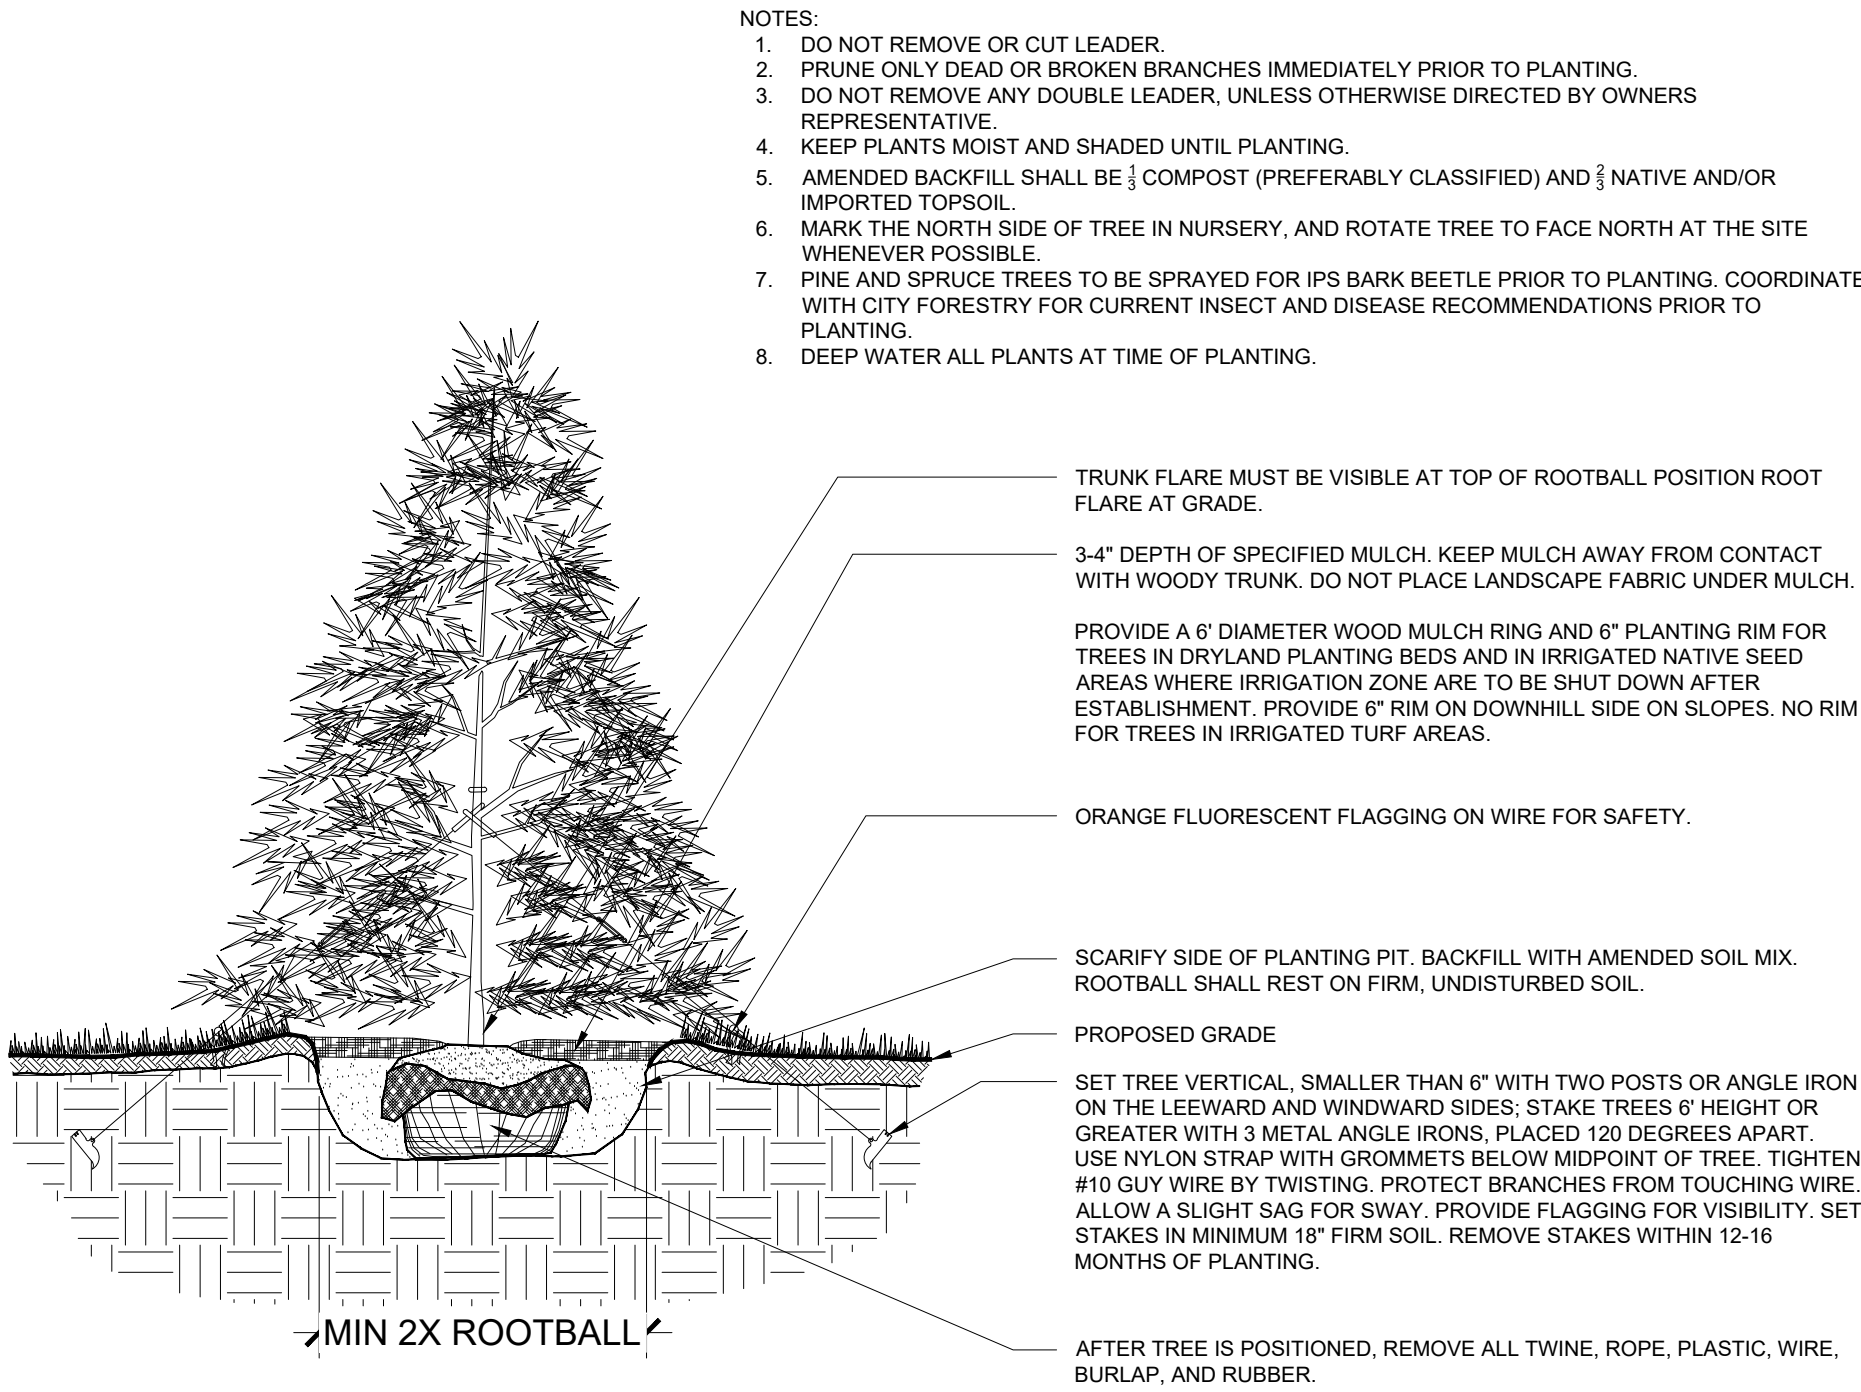

2 TYP. EVERGREEN TREE PLANTING DETAIL


SCALE: NTS

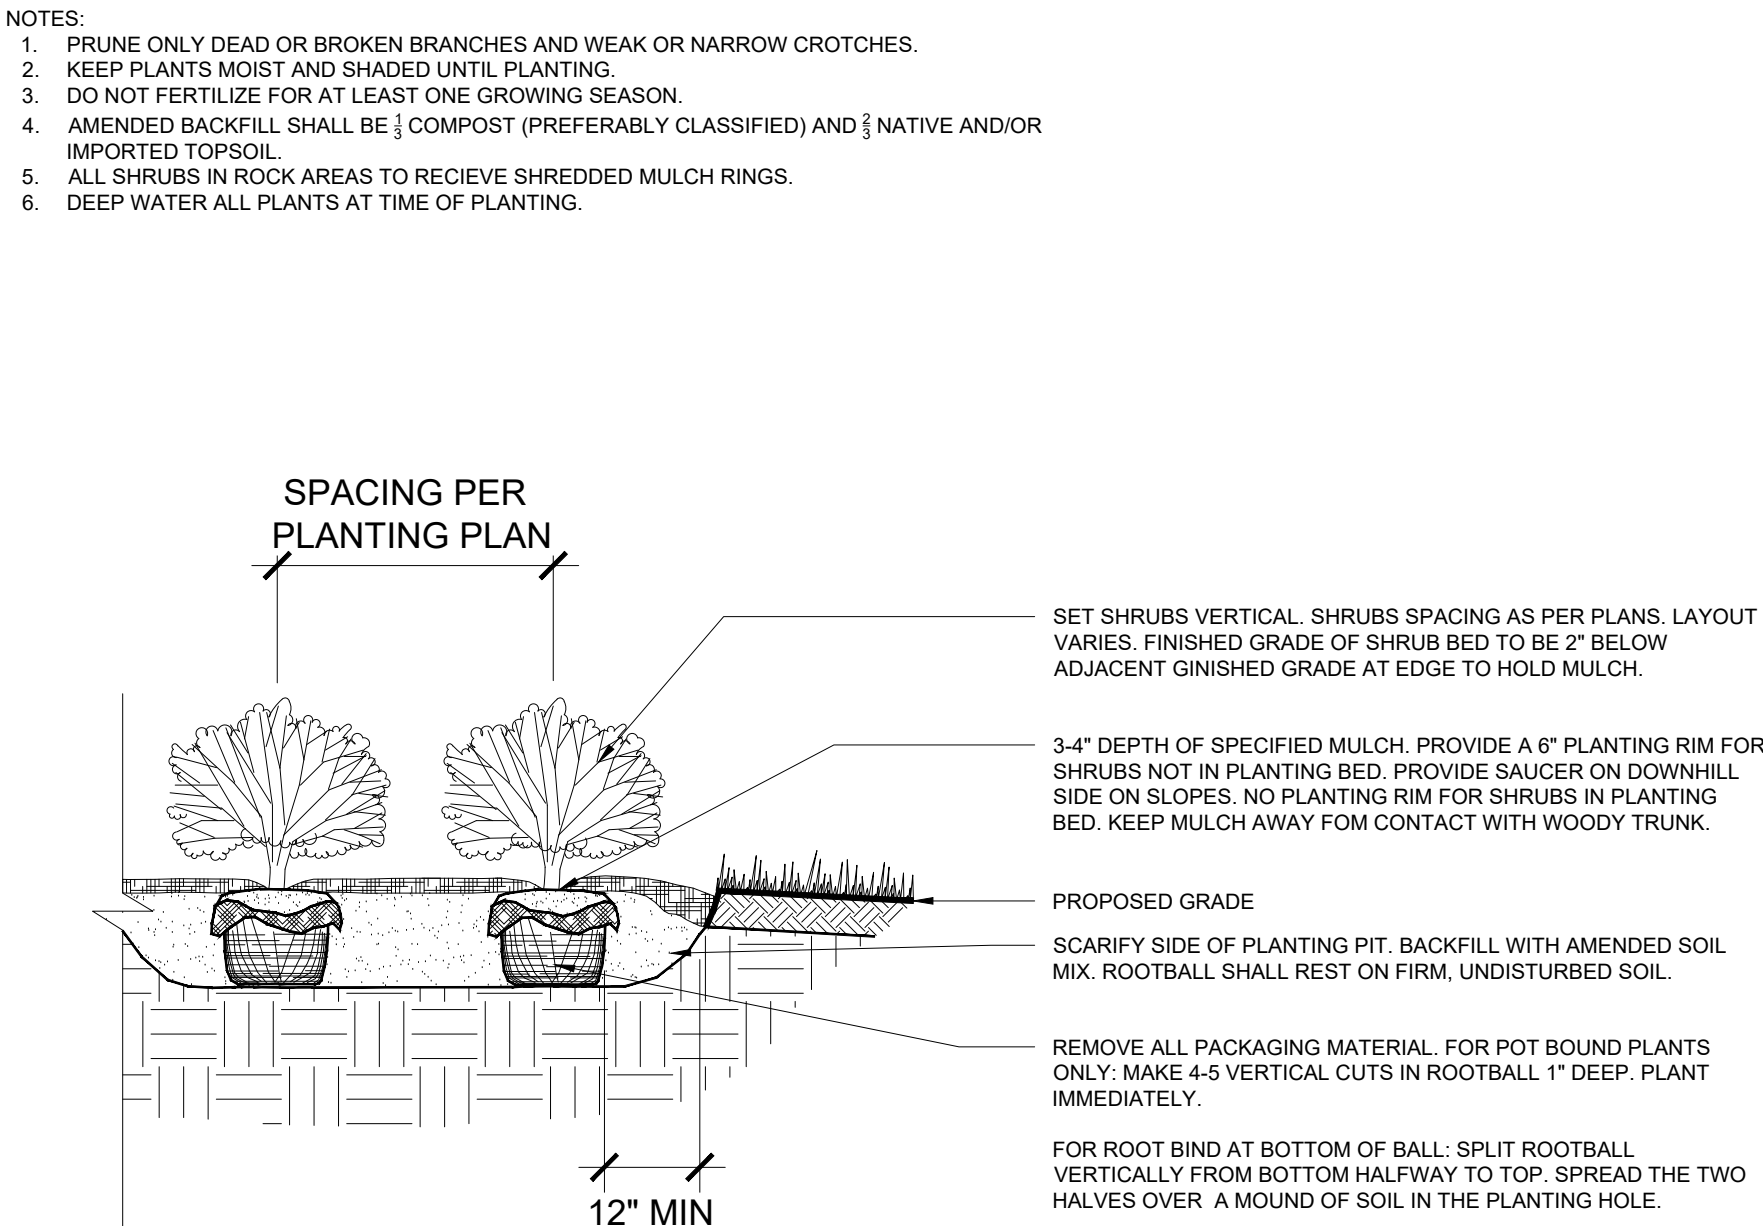

3 TYP. SHRUB PLANTING DETAIL


SCALE: NTS

- GUYING STANDARDS**
- TWO (2) MODEL 68 DUCKBILL ANCHORS (HOLDING CAPACITY 1100# PER ANCHOR IN NORMAL SOIL.
 - 13" OF $\frac{1}{8}$ " 7x7 GALVANIZED STEEL CABLE WITH TURNBUCKLE ATTACHED MID-CABLE.
 - $\frac{1}{2}$ " DIAMETER THIN WALL P.V.C. TUBING (WHITE) 48" MINIMUM LENGTH. ONE (1) REQUIRED/EACH GUY.
 - TWO (2) TURNBUCKLES, EYE AND EYE TYPE, $\frac{3}{16}$ " THREAD DIAMETER WITH 3" TAKE-UP.
 - FOUR (4) $\frac{1}{8}$ " CABLE CLAMPS, ZINC PLATED (DR-2 STEEL DRIVE ROD 2' LONG WITH $\frac{1}{4}$ " ROUND DRIVING TIP NEEDED TO INSTALL ANCHORS. ONE ROD, NOT INCLUDED IN KIT, DRIVES HUNDREDS OF ANCHORS)
 - TWO (2) RUBBER HOSE TREE COLLARS, 21" LONG, EA.

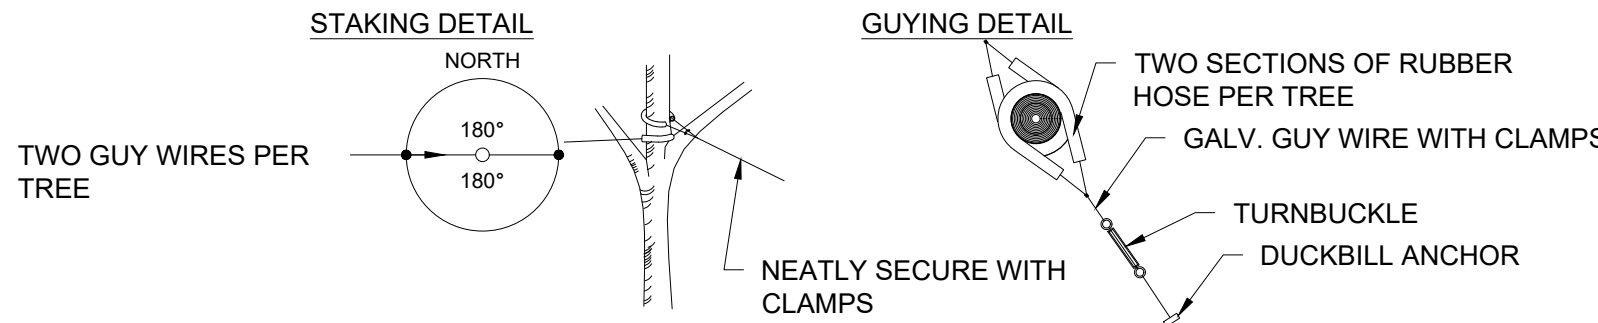

*APPLIES TO SINGLE TRUNK DECIDUOUS TREES 3" CAL. AND LESS & EVERGREEN TREES 8' HT. AND LESS


- GUYING STANDARDS**
- THREE (3) MODEL 68 DUCKBILL ANCHORS (HOLDING CAPACITY 1100# PER ANCHOR IN NORMAL SOIL.
 - 13" OF $\frac{1}{8}$ " 7x7 GALVANIZED STEEL CABLE WITH TURNBUCKLE ATTACHED MID-CABLE.
 - $\frac{1}{2}$ " DIAMETER THIN WALL P.V.C. TUBING (WHITE) 48" MINIMUM LENGTH. ONE (1) REQUIRED/EACH GUY.
 - THREE (3) TURNBUCKLES, EYE AND EYE TYPE, $\frac{3}{16}$ " THREAD DIAMETER WITH 3" TAKE-UP.
 - SIX (6) $\frac{1}{8}$ " CABLE CLAMPS, ZINC PLATED (DR-2 STEEL DRIVE ROD 2' LONG WITH $\frac{1}{4}$ " ROUND DRIVING TIP NEEDED TO INSTALL ANCHORS. ONE ROD, NOT INCLUDED IN KIT, DRIVES HUNDREDS OF ANCHORS)
 - THREE (3) RUBBER HOSE TREE COLLARS, 21" LONG, EA.

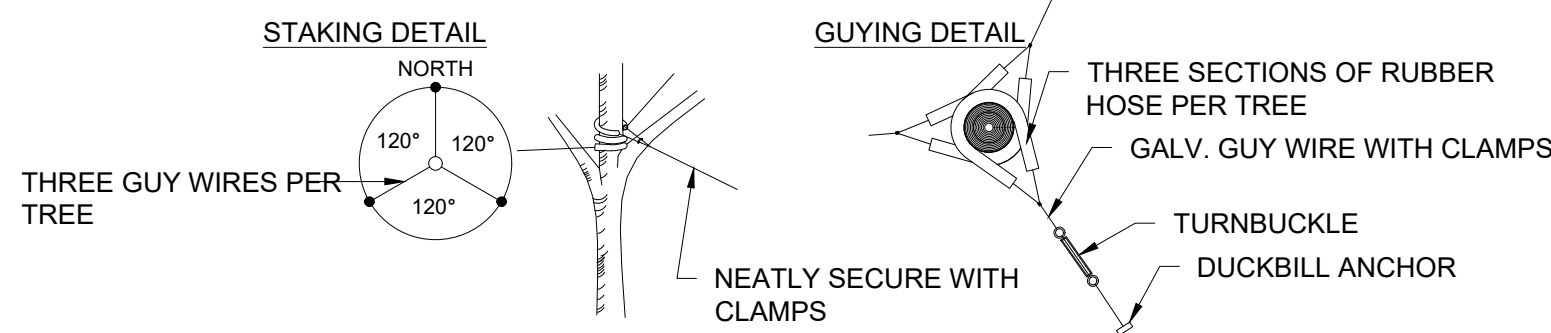

*APPLIES TO SINGLE TRUNK DECIDUOUS TREES GREATER THAN 3" CAL. & EVERGREEN TREES GREATER THAN 8' HT.

4 TYP. GUYING DETAIL


SCALE: NTS

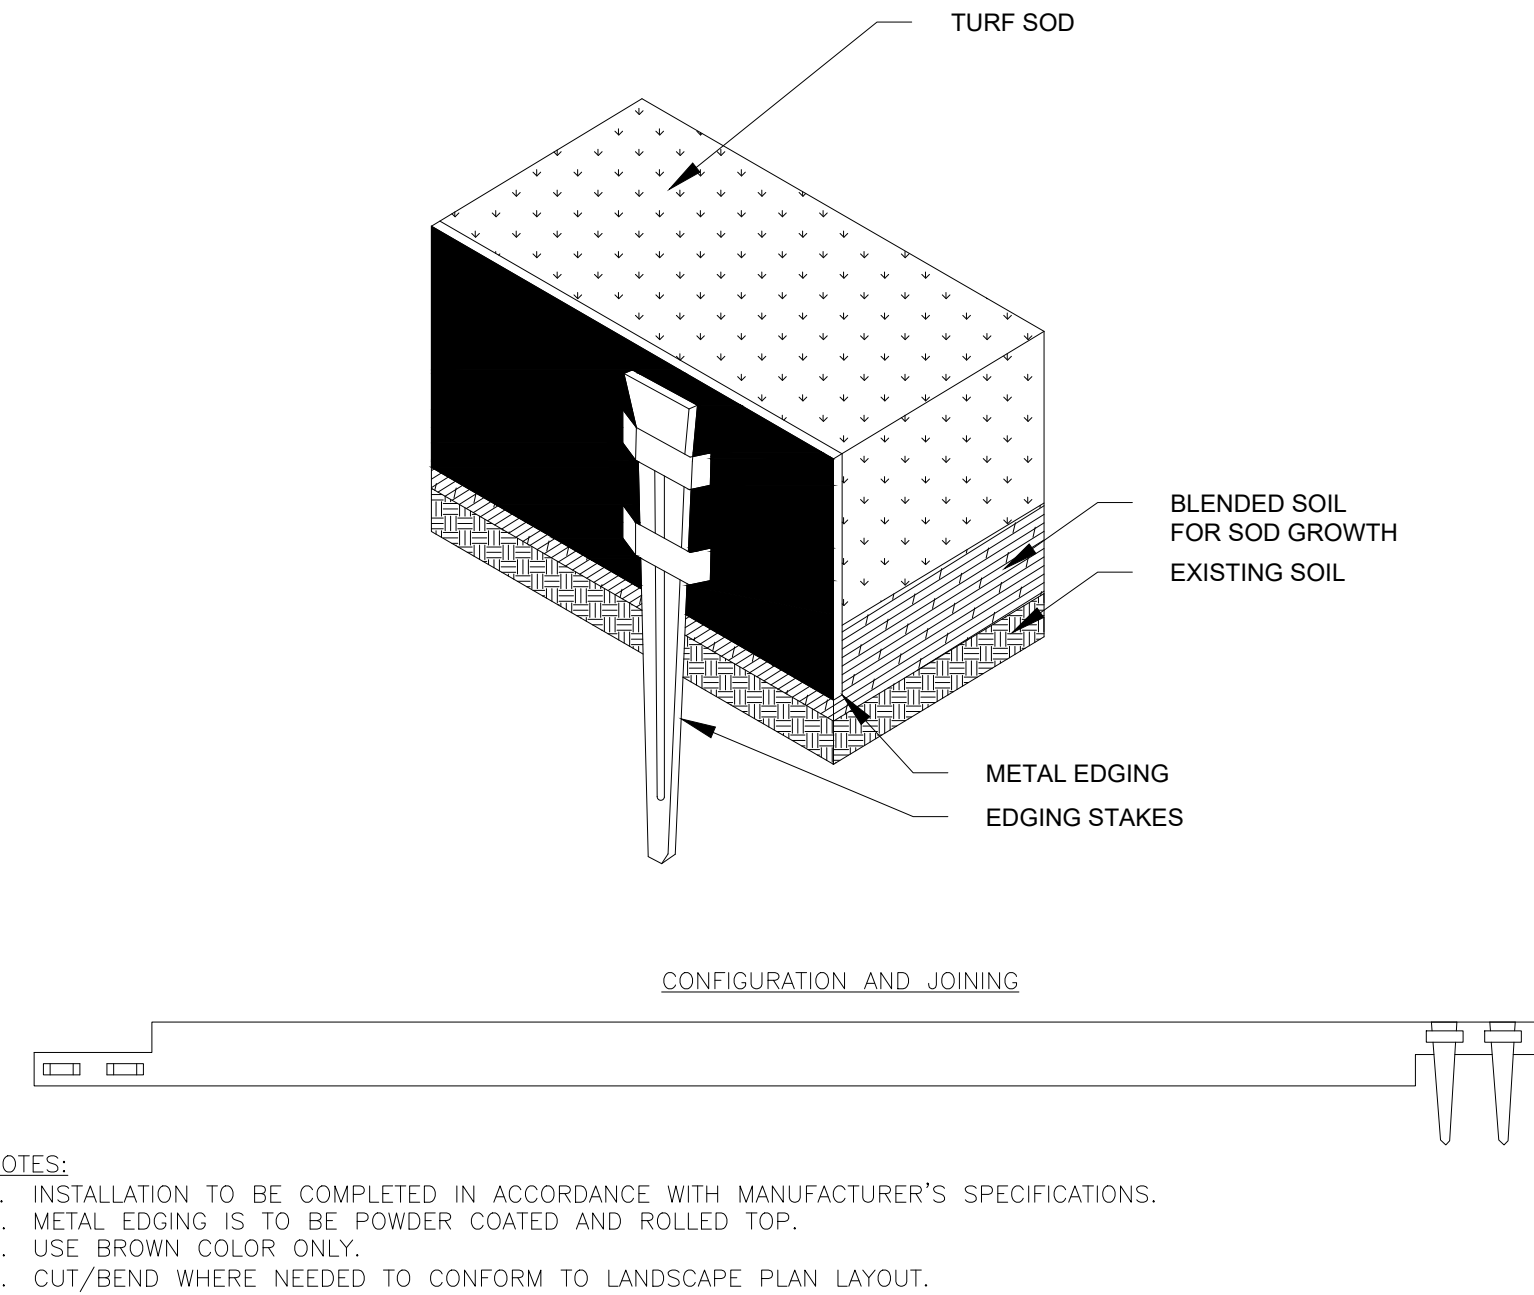

5 TYP. METAL EDING DETAIL

SCALE: NTS

- NOTES:
1. TOPSOIL TO CONSIST OF DARK, LIGHT LOAM SOIL FREE OF ALL IMPURITIES SUCH AS ROCKS, ROOTS AND OTHER FOREIGN MATERIALS.
 2. APPLY FERTILIZER WITHIN 2-3 DAYS OF PLANTINGS.
 3. COMPOST TO CONSIST OF 1-YEAR OLD ORGANIC MATERIAL AND SHOULD NOT INCLUDE CHICKEN MANURE.
 4. MATERIALS GREATER THAN 1" DIAMETER OR FROZEN SOIL SHALL BE REMOVED.
 5. TILLED SOIL SHALL BE SMOOTHLY RAKED TO A FINISHED GRADE TO PROVIDE POSITIVE DRAINAGE.

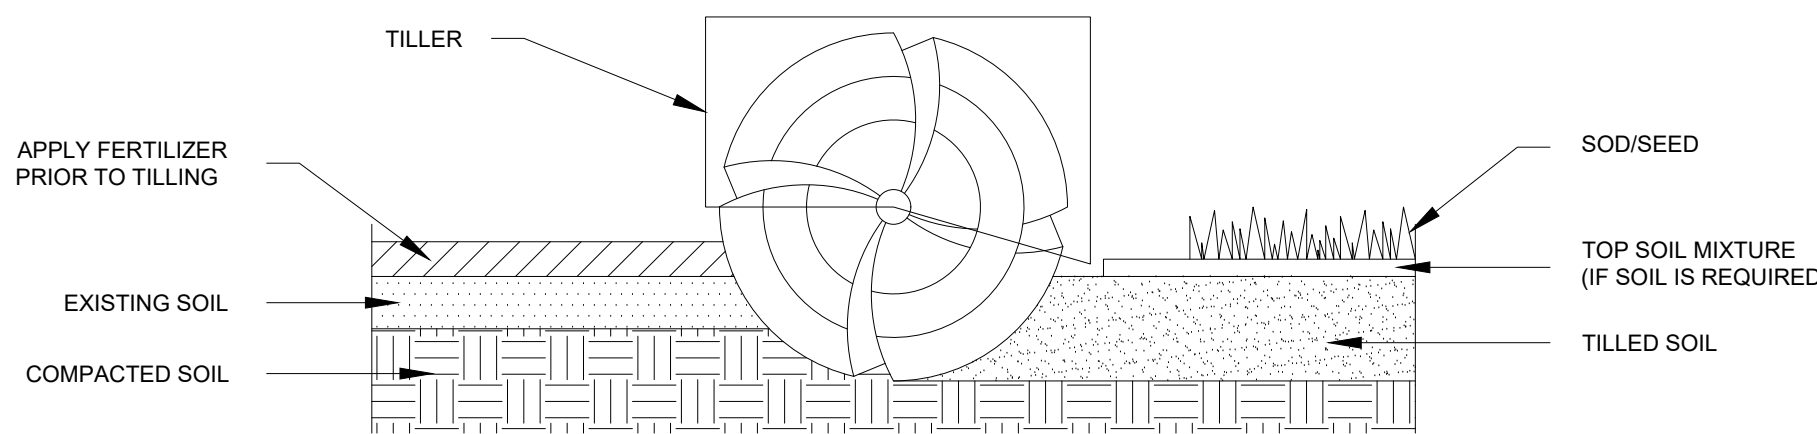

6 TYP. SOIL PREPARATION (ALL AREAS)

SCALE: NTS



Know what's below.
Call before you dig.

DRAWN BY: KAL JOB DATE: 7/27/2026
APPROVED: BKP JOB NUMBER: 2403591
CAD DATE: 7/27/2026
CAD FILE: J:\2024\2403591\CAD\DWG\CS\SDP\Landscape_Plan

BAR IS ONE INCH ON OFFICIAL DRAWINGS.
0 1"
IF NOT ONE INCH, ADJUST SCALE ACCORDINGLY.

NO.	DATE	BY	REVISION DESCRIPTION

HR GREEN - COLORADO SPRINGS
1975 RESEARCH PARKWAY SUITE 160
COLORADO SPRINGS, CO 80920
PHONE: 719.300.4140
FAX: 713.965.0044

CHURCH AT BENT GRASS MEADOWS
FAL REALTY, LLC.
FALCON, CO

SITE DEVELOPMENT PLAN
LANDSCAPE DETAILS

PCD FILE NO.: SF268

SHEET
L-105


12

SITE LIGHTING SCHEDULE HEADS NOTES:

1. PROVIDE QUANTITY OF KEYS AS SHOWN PER PLANS.
2. LIGHTING SHALL BE CONTROLLED BY 12POA CONTACTOR, OPERATED BY A PROGRAMMABLE 7-DAY ASTRONOMIC TIME CLOCK (TORK 1100B OR EQUAL FOR CONTROL SIGNAL). PROVIDE LIGHTING CONTACTOR FOR EACH LIGHTING CIRCUIT.
3. THE OVERALL HEIGHT SHOWN IN SITE LIGHTING LUMINAIRE SCHEDULE IS THE HEIGHT FROM THE PARKING LOT LEVEL TO THE BOTTOM OF THE FIXTURE HEAD, COORDINATE POLE LENGTH WITH POLE BASE HEIGHT ABOVE PARKING LOT LEVEL.

SITE LIGHTING SCHEDULE HEADS NOTES:

1. PROVIDE QUANTITY OF KEYS AS SHOWN PER PLANS.
2. LIGHTING SHALL BE CONTROLLED BY 12POA CONTACTOR, OPERATED BY A PROGRAMMABLE 7-DAY ASTRONOMIC TIME CLOCK (TORK 1100B OR EQUAL FOR CONTROL SIGNAL). PROVIDE LIGHTING CONTACTOR FOR EACH LIGHTING CIRCUIT.
3. THE OVERALL HEIGHT SHOWN IN SITE LIGHTING LUMINAIRE SCHEDULE IS THE HEIGHT FROM THE PARKING LOT LEVEL TO THE BOTTOM OF THE FIXTURE HEAD, COORDINATE POLE LENGTH WITH POLE BASE HEIGHT ABOVE PARKING LOT LEVEL.

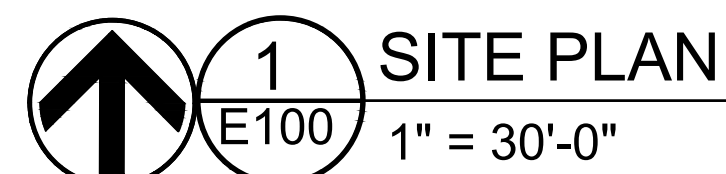


PCD FILE NO.: PPR_____

ALLEN CONSULTING INCORPORATED
ACI Project No. 152.25
CAF-11110 Expires: 4/30/2022
110 N. Mercedes Dr., Suite 10
Norman, Ok 73069-6575
Ph (405)447-2282, Fax (405)447-2281


[illegible]
**SEED
DEVELOPMENT
SERVICES**

STRUCTURAL ENGINEER:

410 N. Walnut Ave., Suite 200
Oklahoma City, OK 73104
405-236-5858

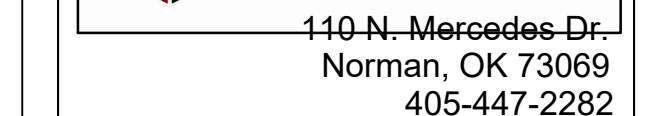

.....

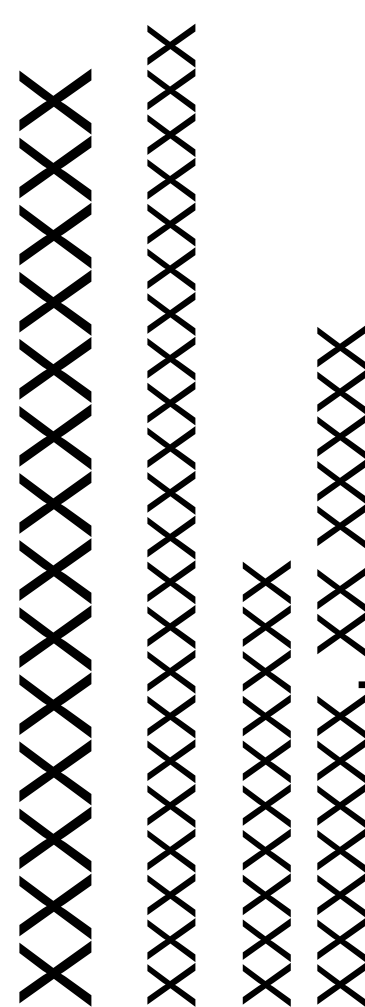


SEAL:	
-------	--

PROJECT NUMBER:	RMDL000xx
-----------------	-----------


DRAWING TITLE:
SITE PLAN

14

GENERAL PHOTOMETRIC SCHEDULE	
AVERAGE FOOT-CANDLES	1.83
MAXIMUM FOOT-CANDLES	6.0
MINIMUM FOOT-CANDLES	0.3
MINIMUM TO MAXIMUM FC RATIO	0.05
MAXIMUM TO MINIMUM FC RATIO	19.30
AVERAGE TO MINIMUM FC RATIO	5.88

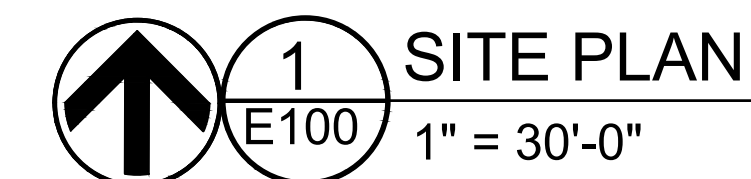


ARCHITECT:

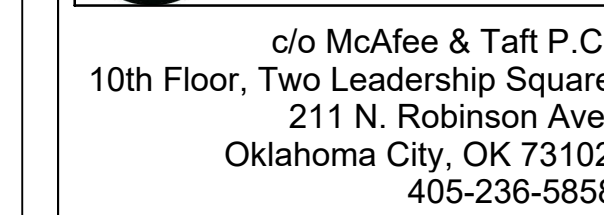

STRUCTURAL ENGINEER:

Wallace Design Collective
410 N. Walnut Ave., Suite 200
Oklahoma City, OK 73104
405-236-5858

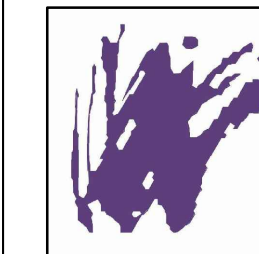

MECHANICAL AND ELECTRICAL ENGINEER



110 N. Mercedes Dr.
Norman, OK 73069
405-447-2282

CIVIL ENGINEER

[illegible]

DRAWN BY: RW	CHECKED BY: TR
--------------	----------------

SEAL

DATE: 11/4/2024

PROJECT NUMBER:	RMDL000x
-----------------	----------

DRAWING TITLE:
SITE PLAN -
PHOTOMETRICS

DRAWING NUMBER

15



PCD FILE NO.: PPR



Catalog # _____ Project: _____

Prepared by _____ Date: _____

V-Locity® Medium (VALM)

Outdoor LED Area Light







OVERVIEW	
Lumen Package	12,000 - \$4,000
Wattage Range	71 - 352
Efficiency Range (LPW)	95 - 176
Weight (lbs/kg)	30 (13.6)
Control Options	MSRL, ALB, ALS, 7-pin, PCI

FEATURES & SPECIFICATIONS

Construction

- Rugged die-cast aluminum housing contains factory prewired, direct wire system. Cast aluminum wiring access door located underneath.
- Self-contained optical, board and heat sink assembly can be rotated or replaced in the field.
- Fixtures are finished with LSIs DuraGrip® polycarbonate dust cap finishing process. The DuraGrip finish withstands extreme weather changes without cracking or peeling. Other standard LSI finishes available. Consult factory.
- Shipping weight: TBD lbs in carton.

Optical System

- State-of-the-Art acrylic optics delivers industry leading optical control with an integrated gasket to provide IP66 rated seal.
- Proprietary reflector optics available in 17 different distribution (types 2, 3R, 3W, 4M, 4W, 4F, FTM, 5, 5DS, 5SN, 5OM, 5S, 5OW, 4M, WF and LC/RC). See photometric sample for details.
- Available in 5000K, 4000K, 3500K, and 3000K and 2700K color temperatures per ANSI C78 377 as well as phosphor based warm white.
- Minimum CRI of 80 (optional 70 CRI for 5000K, 4000K, and 3000K).
- Factory or field installable integral light shielding available for enhanced spill light control.
- Zero Uplight (excludes adjustable arms).

Electrical

- High-performance driver features over-voltage, under voltage, short-circuit and over temperature protection.
- 0-10 volt dimming (0% - 100%) standard, must specify EXT option for dimming leads to be extended to fixture exterior.
- Standard Universal Voltage (120-277 VAC) Input: 50/60 Hz or optional High Voltage (347-480 VAC).
- Operating Temperature: -40°C to +50°C (-40°F to +122°F)
- 170 Calculated Life: >60K Hours
- Total harmonic distortion: <20%
- Power factor: >.90
- Input power stays constant over life.
- Field replaceable 10kV surge protection device meets a minimum Category C Low operation (per ANSI/IEEE C62.41).
- High-efficiency LEDs mounted to metal-core circuit board to maximize heat dissipation
- Driver is fully encased in potting material for moisture resistance and complies with FCC standards. Driver and key electronic components can easily be accessed.

Controls

- Opti Intellipassive infrared "Bluetooth" motion and photo sensor. Fixtures operate independently and can be commissioned via iOS or Android configuration app.
- LSIs AirLink™ wireless control system options offer ease of installation and maintenance costs while optimizing light quality 24/7.

Installation

- REDMount pole mount arm allows for a true one person installation.
- Side arm pole mount designed to mount to square or round poles.
- Pole mount arms can accommodate pole drill patterns from 2.4 to 5" on center and utilize LSI's reduced B3 or traditional B5 drill patterns.
- Additional mounting options are available including a luminaire or adjustable sill filter that allow for luminaire attachment to a 2 5/8" fleen or mast arm.
- Adjustable arms allow for 65° of tilt (<5° below horizontal) to +60° above horizontal) in 5° increments.

Warranty

- LSI Luminaire carries a 5-year limited warranty. Refer to <https://www.liscorp.com/resources/terms-conditions/warranty/> for more information.

Listings

- Listed to UL 1598 and UL 8750.
- Meets BUL American Air requirements.
- DarkSky approved with 3000K or warmer color temperature selection and fixed mounting arms / non-adjustable brackets.
- Title 24 Compliant: see local ordinance for qualification information.
- Suitable for wet locations.
- IP66 rated Luminaire per IEC 60598-1.
- 30 Rated for ANSI C136.31 high vibration applications are qualified.

ORDERING GUIDE

PERFORMANCE

PHOTOMETRICS

DIMENSIONS



LSI Industries Inc. 10000 Alliance Rd Cincinnati, OH 45242 • (513) 372-3200 • www.liscorp.com

©2018 LSI Industries Inc. All rights reserved. All product and service subject to subject to change without notice. All other trademarks are the property of their respective owners.

Page 1/17 Issue: 06/12/23
SPEC132-01-01-23

V-Locity™ Medium (VALM) Outdoor LED Area Light					Typical Ordering						
Have questions? Call us at (800) 436-7800					Typical Order Line						
ORDERING GUIDE											
TYPICAL ORDER FORMAT: VALM_AZL_4W_0WV_0WV_0WV_BUK_SA_ALBMR2_15											
Back to Quick Links											
Prefix	Lumen Package	Distribution	Orientation¹	Voltage	Color Temp./Rendering	Finish					
VALM - Locality Area Light Medium	12L - 12,000 lumens, 12W 24L - 24,000 lumens, 24W 36L - 36,000 lumens, 36W 48L - 48,000 lumens, 48W 60L - 60,000 lumens, 60W 72L - 72,000 lumens, 72W 84L - 84,000 lumens, 84W 96L - 96,000 lumens, 96W 108L - 108,000 lumens, 108W 120L - 120,000 lumens, 120W Custom Luminaire Packages	2 - Type 2 3W - Type 3 Wide 4W - Type 4 Medium 4E - Type 4 Extra Medium 4W - Type 4 Wide 5 - Type 5 5PM - Forward Throw Medium 5 - Type 5 5W - Type 5 Square Spot 5W - Type 5 Square Narrow 5W - Type 5 Square Medium 5W - Type 5 Square 5W - Type 5 Square Wide WV - Automotive Workhorse WV - Solid White Head IC - Left Corner IC - Right Corner	(Blank) - Standard L - Spot oriented 90° R - Spot oriented right 90°	120V - Universal Voltage 120V - 120V 277V - High Voltage (547-4800)	5000° - 5000 K ² - 70 CRI 5000° - 5000 K ² - 80 CRI 4000° - 4000 K ² - 81 CRI 4000° - 4000 K ² - 70 CRI 3000° - 3000 K ² - 80 CRI 2700° - 2700 K ² - 80 CRI Daylight Approved C75	BLK - Black BLK - Sun Metal ONE - Sun Metal Grey QPT - Granite PSP - Weather Shield PSP - Polished Plus DEC - Solid Metal-Gloss MIT - White					
Mounting	Controls (Choose One)				Options						
SA - Universal Side Arm Pole Mount SA - Adjustable Side Arm UA - Universal Adjustable Pole Mount Arm NA - Next Arm	(Blank) - None Wireless Controls System ALSC2 - Atrium Sensor Control System ALSC2A - Atrium Sensor Control System with 32-32° Motion Sensor ALSC2A - Atrium Sensor Control System with 20-40° Motion Sensor ALBMR10 - Art Link Long Range Wireless Multi-Range Sensor Controller (32-35° MP) ³ ALBMR2 - Atrium Link Long Range Wireless Multi-Range Sensor Controller (32-35° MP) ³	Standard Controls EC - 0-10 Dimming controls added to existing overhead			IS - Integral Shield⁴ IS - Isolates Eye (Next Arm Only)						
Options											
ICP-17 - Integral Control Receptacle AWS (134-4)¹											
ICP27 - Integral Bluetooth® Motion and Prohibit Sensor (2-20° MP)³											
ICP27A - Integral Bluetooth® Motion and Prohibit Sensor (25-45° MP)³											
PCB - 130-775 Motion Prohibit											
PC347 - 147 Motion Prohibit											
Need more information? Click here for our glossary											
Accessory Ordering Information⁵					Have additional questions? Call us at (800) 436-7800						
CONTROL ACCESSORIES		POSSIBLE OPTIONS⁶		EXTERNAL SHIELDING OPTIONS							
Order Number		Description		Description							
12314		Single Facility (OVV)		15" External Shield							
12256		Single Facility (270°)		See Scheduling Guide							
12236		Double Facility (380°, 240°)									
12230		Double Facility (180°)									
60440		Double Facility (240°)									
60140											
14912											
Twist Lock PhotoCell (OVV) for use with QCP											
Twist Lock PhotoCell (270°) for use with QCP											
Twist Lock PhotoCell (240°) for use with QCP				</							

V-Locity® Medium (VALM) Outdoor LED Area Light

V-Locity® Medium (VALM) Outdoor LED Area Light

Have questions? Call us at (800) 436-7800

Typical Applications

[Back to Quick Links](#)

ACCESSORIES

MOUNTING ACCESSORIES	
Side Arm	Ball-Joint Bracket Mounts onto 2" (50mm) 1/2" (32mm) G.B. bracket and allows for mounting on a 1/2" (32mm) ball-joint mount bracket. Part Number: MS-PFB-2 G.B. / MS-PFB-1/2 G.B. (2 Luminaire) Part Number: MS-PFB-2 G.B. / MS-PFB-1/2 G.B. (2 Luminaire) Part Number: MS-PFB-1/2 G.B. / MS-PFB-1/2 G.B. (2 Luminaire)
	Fixed Ball-Joint Bracket Mounts onto vertical wall surface (hardware not included). Part Number: MS-FBMS-2 G.B. / MS-FBMS-1/2 G.B. (2 Luminaire) Part Number: MS-FBMS-2 G.B. / MS-FBMS-1/2 G.B. (2 Luminaire)
	Ball-Joint Side Mount Ball-Joint Side Mount Part Number: MS-SBMS-2 G.B. / MS-SBMS-1/2 G.B. (2 Luminaire) Part Number: MS-SBMS-2 G.B. / MS-SBMS-1/2 G.B. (2 Luminaire)
	Spacem-View Top Mounts to standard luminaire G.B. luminaire to open top 4" 6" 8" or 10" square poles with 1/2" G.B. or 1/2" poles and allows for mounting up to 4 luminaire. Part Number: MS-SVOP-2 G.B. / MS-SVOP-1/2 G.B. (2 Luminaire)
	Spacem-View Top Mounts to standard luminaire G.B. luminaire to open top 4" 6" 8" or 10" square poles with 1/2" G.B. or 1/2" poles and allows for mounting up to 4 luminaire. Part Number: MS-SVOP-2 G.B. / MS-SVOP-1/2 G.B. (2 Luminaire)
Down-Officer	Spacem-View Top Mounts to standard luminaire G.B. luminaire to open top 4" 6" 8" or 10" square poles with 1/2" G.B. or 1/2" poles and allows for mounting up to 4 luminaire. Part Number: MS-SVOP-2 G.B. / MS-SVOP-1/2 G.B. (2 Luminaire)
	Spacem-View Top Mounts to standard luminaire G.B. luminaire to open top 4" 6" 8" or 10" square poles with 1/2" G.B. or 1/2" poles and allows for mounting up to 4 luminaire. Part Number: MS-SVOP-2 G.B. / MS-SVOP-1/2 G.B. (2 Luminaire)
	Spacem-View Top Mounts to standard luminaire G.B. luminaire to open top 4" 6" 8" or 10" square poles with 1/2" G.B. or 1/2" poles and allows for mounting up to 4 luminaire. Part Number: MS-SVOP-2 G.B. / MS-SVOP-1/2 G.B. (2 Luminaire)
Wall-Mount	Wall-Mount Bracket Mounts onto vertical wall surface (hardware not included). Part Number: MS-WBMS-2 G.B. / MS-WBMS-1/2 G.B. (2 Luminaire)
	Wall-Mount Bracket Mounts onto vertical wall surface (hardware not included). Part Number: MS-WBMS-2 G.B. / MS-WBMS-1/2 G.B. (2 Luminaire)

SHELDING, POLES, & MISC. ACCESSORIES	
Shields	Integral Shield for Luminaire Distribution Field install integral shield provides maximum background control by shielding each individual luminaire of 1/2" (32mm) and allows for on/off/standby status indicators (optional 4 luminaire). Part Number: MS-SS-2 G.B. / MS-SS-1/2 G.B. (2 Luminaire)
	Integral Shield for Left and Right Drive Distribution Field install integral shield provides cutoff from two sides for maximum light control with 1/2" (32mm) and 1/2" (32mm) cutouts (optional 4 luminaire). Part Number: MS-SS-2 G.B. / MS-SS-1/2 G.B. (2 Luminaire)
	External Shield External shield allows for light source to be visible from outside of luminaire, allowing shielding applications available. Part Number: MS-SS-2 G.B. / MS-SS-1/2 G.B. (2 Luminaire)
	Spacem-View Top Mounts to standard luminaire G.B. luminaire to open top 4" 6" 8" or 10" square poles with 1/2" G.B. or 1/2" poles and allows for mounting up to 4 luminaire. Part Number: MS-SVOP-2 G.B. / MS-SVOP-1/2 G.B. (2 Luminaire)
	Spacem-View Top Mounts to standard luminaire G.B. luminaire to open top 4" 6" 8" or 10" square poles with 1/2" G.B. or 1/2" poles and allows for mounting up to 4 luminaire. Part Number: MS-SVOP-2 G.B. / MS-SVOP-1/2 G.B. (2 Luminaire)
Poles	Spacem-View Top Mounts to standard luminaire G.B. luminaire to open top 4" 6" 8" or 10" square poles with 1/2" G.B. or 1/2" poles and allows for mounting up to 4 luminaire. Part Number: MS-SVOP-2 G.B. / MS-SVOP-1/2 G.B. (2 Luminaire)
	Spacem-View Top Mounts to standard luminaire G.B. luminaire to open top 4" 6" 8" or 10" square poles with 1/2" G.B. or 1/2" poles and allows for mounting up to 4 luminaire. Part Number: MS-SVOP-2 G.B. / MS-SVOP-1/2 G.B. (2 Luminaire)
	Spacem-View Top Mounts to standard luminaire G.B. luminaire to open top 4" 6" 8" or 10" square poles with 1/2" G.B. or 1/2" poles and allows for mounting up to 4 luminaire. Part Number: MS-SVOP-2 G.B. / MS-SVOP-1/2 G.B. (2 Luminaire)
Misc.	Ball-Joint 1/2" (32mm) ball-joint for luminaire distribution. Part Number: MS-SS-2 G.B. / MS-SS-1/2 G.B. (2 Luminaire)
	Ball-Joint 1/2" (32mm) ball-joint for luminaire distribution. Part Number: MS-SS-2 G.B. / MS-SS-1/2 G.B. (2 Luminaire)
	Ball-Joint 1/2" (32mm) ball-joint for luminaire distribution. Part Number: MS-SS-2 G.B. / MS-SS-1/2 G.B. (2 Luminaire)

OPTICS ROTATION

Top View

ACCESSORIES/OPTIONS

Integral Louver (IS)

Integral Shield (IS) available for improved background control without sacrificing Street-side performance. IS is Integral Shield (IS) option delivers background control that significantly reduces spill light behind the pole for applications with pole locations close to adjacent properties. The design minimizes background light while reducing glare, maintaining the optimal distribution selected, and most importantly eliminating light trespass. Shields rotate with the optical distribution.

Integral Shield (IS)

Luminaire Shield with Air-Like Smart Option

7 Pin Photoelectric Control

7 Pin A/C 120V-240V open contact photoelectric option available for twilight lock photocontrols in wireless control modules. Control accessories sold separately. Wiring leads from the receptacle will be connected to the driver dimming leads (Consult factory for alternate wiring).

LEI Industries Inc., 10000 Alliance Rd., Cincinnati, OH 45242 • (513) 372-3200 • www.lei.com

Page 3/17 Item: 02/25/25
SPEC: 02/25/25

V-Locity™ Medium (VALM) Outdoor LED Area Light

Have questions? Call us at (800) 436-7800

Type: _____

Performance

[Back to Quick Links](#)

Performance Data (70° C)												
Lumen Package		CRI	3000K CCT / 70° C			4000K CCT / 70° C			5000K CCT / 70° C			Wattage
Distribution			Delivered Lumens	Efficiency	BIG Rating	Delivered Lumens	Efficiency	BIG Rating	Delivered Lumens	Efficiency	BIG Rating	
2			10,945	154	B2-U0-G3	15,596	164	B2-U0-G3	9,308	160	B2-U0-G3	
	3M		10,618	150	B2-U0-G3	15,250	159	B1-U0-G3	9,076	155	B1-U0-G3	
	3W		9,900	139	B2-U0-G4	10,489	148	B2-U0-G4	10,229	145	B2-U0-G4	
	4M		10,620	152	B1-U0-G3	11,454	162	B1-U0-G3	11,179	158	B1-U0-G3	
	4F		10,267	145	B1-U0-G3	10,878	154	B1-U0-G4	10,688	150	B1-U0-G3	
	4W		9,104	128	B1-U0-G3	9,647	137	B1-U0-G3	9,407	133	B1-U0-G3	
	FTM		10,251	144	B1-U0-G3	10,862	154	B1-U0-G3	10,592	150	B1-U0-G3	
	SON		11,788	166	B1-U0-G3	12,480	177	B1-U0-G3	12,180	172	B1-U0-G3	
	SON		11,175	155	B1-U0-G4	12,454	176	B1-U0-G3	12,125	172	B1-U0-G3	
	SQ		11,479	162	B1-U0-G2	12,854	172	B1-U0-G2	12,662	168	B1-U0-G2	
	SONW		11,283	159	B1-U0-G3	11,913	169	B1-U0-G3	11,565	165	B1-U0-G3	
	AM		11,377	160	B1-U0-G2	12,655	171	B1-U0-G3	12,355	166	B1-U0-G2	
3			11,795	166	B1-U0-G1	12,497	177	B2-U0-G3	12,287	173	B1-U0-G1	
	LC/RC		9,707	137	B2-U0-G3	10,285	166	B1-U0-G1	10,029	142	B2-U0-G3	
	2		15,315	155	B2-U0-G4	17,114	164	B1-U0-G4	16,688	160	B1-U0-G4	
	3M		15,671	151	B2-U0-G3	16,604	159	B2-U0-G3	16,392	155	B2-U0-G3	
	3W		14,630	140	B2-U0-G5	15,481	148	B1-U0-G5	15,096	145	B1-U0-G5	
	15,968		154	B2-U0-G5	16,530	162	B1-U0-G5	16,500	158	B1-U0-G5		
	4F		15,152	146	B2-U0-G4	16,055	154	B2-U0-G4	15,656	150	B2-U0-G4	
	4W		12,447	129	B2-U0-G4	14,237	137	B2-U0-G4	13,881	133	B2-U0-G4	
	FTM		15,130	145	B1-U0-G5	16,071	154	B1-U0-G5	15,633	150	B1-U0-G5	
	SON		17,398	167	B1-U0-G2	18,474	177	B1-U0-G2	17,976	172	B1-U0-G2	
	SQ		17,319	167	B1-U0-G2	18,351	176	B1-U0-G2	17,895	172	B1-U0-G2	
	50M		16,426	163	B1-U0-G2	17,952	172	B1-U0-G3	17,586	168	B1-U0-G3	
4			16,548	160	B1-U0-G3	17,641	169	B1-U0-G3	17,202	165	B1-U0-G3	
	AM		16,791	161	B1-U0-G2	17,792	171	B1-U0-G2	17,350	166	B1-U0-G2	
	WF		17,407	167	B1-U0-G1	18,445	177	B1-U0-G1	17,986	173	B2-U0-G4	
	LC/RC		14,528	138	B2-U0-G4	15,719	146	B2-U0-G4	14,862	142	B1-U0-G1	
	2		21,517	153	B1-U0-G5	23,889	162	B1-U0-G5	22,235	158	B1-U0-G5	
	3M		20,871	148	B1-U0-G4	22,101						

V-Locity® Medium (VALM) Outdoor LED Area Light

Type:

► How questions? Call us at (855) 456-7800

[Back to Quick Links](#)

PERFORMANCE

Delivered Lumens (80 CR)												
Lumen Package	Distribution	CRI	2700K C7 / 80 CR			3000K C7 / 80 CR			3500K C7 / 80 CR			Wattage
			Delivered Lumens	Efficiency	BUG Rating	Delivered Lumens	Efficiency	BUG Rating	Delivered Lumens	Efficiency	BUG Rating	
70	JBL	90	2	9,204	191	80-10-63	5,685	137	82-10-63	9,357	132	120-10-63
			3M	9,307	127	85-10-63	9,307	133	81-10-63	9,378	128	120-10-63
			4M	9,386	119	85-10-63	9,791	124	82-10-63	8,464	120	120-10-63
			5W	9,379	120	85-10-62	9,379	126	81-10-63	9,251	121	120-10-62
			4E	8,730	123	85-10-63	9,086	129	81-10-63	8,778	124	120-10-63
			4W	7,723	109	85-10-63	8,057	114	81-10-63	7,784	110	120-10-63
			FTM	8,697	123	85-10-63	8,507	128	81-10-63	8,165	124	120-10-63
			S50N	10,000	142	85-10-61	10,452	148	83-10-63	10,093	143	120-10-61
			S50H	5,995	161	84-10-62	10,365	147	84-10-62	10,033	142	120-10-62
			S50	9,739	138	84-10-62	10,359	144	84-10-62	9,915	139	120-10-62
			S50W	9,520	135	84-10-62	9,803	140	84-10-62	9,465	137	120-10-62
			AM	9,652	127	85-10-62	10,069	145	85-10-62	9,717	139	120-10-62
75	JBL	90	WT	10,006	142	85-10-61	10,458	148	85-10-61	10,084	143	120-10-61
			LCRC	8,254	117	85-10-63	8,550	122	82-10-63	8,199	117	120-10-63
			2	13,702	191	82-10-64	14,294	197	82-10-64	13,898	192	120-10-64
			3M	13,294	127	85-10-63	13,868	133	81-10-63	13,398	128	120-10-63
			3W	12,595	119	85-10-64	12,950	124	82-10-64	12,482	120	120-10-64
			4M	12,547	90	85-10-63	14,152	96	81-10-63	13,653	121	120-10-63
			4E	12,654	123	85-10-64	8,480	129	81-10-64	12,955	124	120-10-64
			4W	11,398	109	85-10-64	11,991	114	81-10-64	11,488	110	120-10-64
			FTM	12,835	123	85-10-63	13,390	128	81-10-63	12,936	124	120-10-63
			S50N	14,759	142	85-10-62	15,396	148	83-10-62	14,875	143	120-10-62
			S50H	14,682	141	84-10-62	15,327	147	84-10-62	14,808	142	120-10-62
			S50	14,373	138	84-10-62	14,994	144	84-10-62	14,486	139	120-10-62
80	JBL	90	S50W	14,124	135	84-10-63	14,754	141	84-10-63	14,235	137	

V-Locity® Medium (VALM) Outdoor LED Area Light

Have questions? Call us at (800) 436-7800

Type: [View All](#)

[Back to Quick Links](#)

PRODUCT DIMENSIONS

Luminaire EPA Chart - SA Side Arm	
Tilt Degree	θ°
Single	0.7
130°	1.5
90°	1.5
190°	1.7
170/270°	1.7
60°	1.7

Luminaire EPA Chart - SA Universal Adjustable Arm					
Tilt Degree	θ°	15°	30°	45°	60°
Single	0.9	1.2	1.9	2.6	3.1
130°	1.8	2.4	3.5	4.5	5.3
90°	1.7	2.4	3.5	4.5	5.3
190°	2.0	2.7	3.6	4.5	5.5
170/270°	2.0	3.1	4.7	6.0	6.9
60°	2.0	2.7	3.6	4.5	5.3

Luminaire EPA Chart - MA Side Arm	
Tilt Degree	θ°
Single	0.7

Luminaire EPA Chart - SF Adjustable Slip Fitter					
Tilt Degree	θ°	15°	30°	45°	60°
Single	0.8	1.4	1.9	2.6	3.1

SA Universal Side Arm Mount

SF Adjustable Slipfitter

UA Universal Adjustable Arm

MA Mast Arm

LSI Industries Inc. 10000 Alliance Rd. Cincinnati, OH 45242 • (513) 372-3200 • www.lsicorp.com
 ©2015 LSI Industries Inc. All Rights Reserved. Specifications and dimensions subject to industry standard tolerances. Surfaces subject to change without notice.

Page 16/17 Rev. 06/12/25

IMPEC1612-B-0423

V-Locity™ Medium (VALM) Outdoor Area Light

4 Rare question? Call us at (800) 456-7800

Type: [View All](#)

[Back to Quick Links](#)

EXTERNAL SHIELDING

Field installable external shields are available in 1.5" and 3" depths for blocking visibility of the light source from any side of the luminaire (consult factory for custom shield sizes). For "house side" shielding we recommend using the integral shield option which provides effective spill light control and also blocks visibility of the light source behind the luminaire. Due to the highly configurable nature of this product, ES files are not available for any external shield accessory configuration.

The diagrams illustrate various external shielding configurations for the V-Locity Medium luminaire. Each diagram shows a luminaire with a grid of light points and a red shaded area representing the shield. The configurations are:

- Side or Front:** 2 Shields per Luminaire
- Side and Front:** 3 Shields per Luminaire
- Both Sides and Front:** 6 Shields per Luminaire
- 360°:** 8 Shields per Luminaire
- Side or Front:** 4 Shields per Luminaire
- Side and Front:** 8 Shields per Luminaire
- Both Sides and Front:** 10 Shields per Luminaire
- 360°:** 12 Shields per Luminaire

LSI Industries Inc. 10000 Alliance Rd. Cincinnati, OH 45242 • (513) 372-5200 • www.lsiCorp.com

©2016 LSI Industries Inc. All Rights Reserved. Specifications and dimensions subject to industry standard tolerances. Specifications subject to change without notice.

Page 16/17 Rev. 06/23/25
BPEC1512-B-0425

DRAWN BY: CVW JOB DATE: 7/20/2026 BAR IS ONE INCH ON
APPROVED: RDL JOB NUMBER: 2403591 OFFICIAL DRAWINGS.
0 XXXXXXXXXX 1"
CAD DATE: 7/20/2026 IF NOT ONE INCH,
CAD FILE: J:\2024\2403591\CAD\Drawings\SDP\Photometrics Specifications ADJUST SCALE ACCORDINGLY.

NO.	DATE	BY	REVISION DESCRIPTION

HRGreen
HR GREEN - COLORADO SPRINGS
1975 RESEARCH PARKWAY SUITE 160
COLORADO SPRINGS, CO 80920
PHONE: 719.300.4140
FAX: 719.965.0044

CHURCH AT BENT GRASS MEADOWS
FAL REALTY, LLC.
FALCON, CO

SITE DEVELOPMENT PLAN
PHOTOMETRIC DETAILS

SHEET PH	16
-------------	----

	Project: _____
Catalog # _____	Type: _____
Prepared by: _____	Date: _____

V-Locity® Medium (VALM)

Outdoor LED Area Light

OVERVIEW	
Lumen Package	12,000 - \$4,000
Wattage Range	71 - 352
Efficiency Range (LPW)	95 - 176
Weight (lbs/kg)	30 (13.6)
Control Options	MSRL, ALB, ALS, 7-pin, PCI

QUICK LINKS

- [Ordering Guide](#)
- [Performance](#)
- [Photometrics](#)
- [Dimensions](#)

FEATURES & SPECIFICATIONS

Construction

- Rugged die-cast aluminum housing contains factory prewired drive unit with optional aluminum wiring access door located underneath.
- Self-contained optical, board and heat sink assembly can be rotated or replaced in the field.
- Fixtures are finished with LSIs DuraGrip® polycarbonate cast finish providing protection. The DuraGrip finish withstands extreme weather changes without cracking or peeling. Other standard LSI finishes available. Consult factory.
- Shipping weight: TBD lbs in carton.

Optical System

- State-of-the-Art acrylic optics delivers industry leading optical control with an integrated gasket to provide IP66 rated seal.
- Proprietary reflector optics available in different distribution (types 2, 3R, 3W, 4M, 4W, 4F, FTM, S, SOS, SUN, SOM, SO, SOW, AM, WF and LC/R/C). See photometric sample for details.
- Available in 5000K, 4000K, 3500K, and 3000K and 2700K color temperatures per ANSI C78 377 as well as phosphor based warm white.
- Minimum CRI of 80 (optional 70 CRI for 5000K, 4000K, and 3000K).
- Factory or field installable integral lighting available for enhanced spill light control.
- Zero Uplight (excludes adjustable arms).

Electrical

- High-performance driver features over-voltage, under voltage, short-circuit and over temperature protection.
- 0-10 volt dimming (0% - 100%) standard, must specify EXT option for dimming leads to be extended to fixture exterior.
- Standard Universal Voltage (120-277 VAC) Input 50/60 Hz or optional High Voltage (347-480 VAC).
- Operating Temperature: -40°C to +50°C (-40°F to +122°F)
- 170 Calculated Life: >60K Hours
- Total harmonic distortion: <20%
- Power factor: >.90
- Input power stays constant over life.
- Field replaceable 10kV surge protection device meets a minimum Category C Low operation (per ANSI/IEEE C62.41.)
- High-efficiency LEDs mounted to metal-core circuit board to maximize heat dissipation
- Driver is fully encased in potting material for moisture resistance and complies with FCC standards. Driver and key electronic components can easily be accessed.

Controls

- Optional infrared passive infrared "Bluetooth™" motion and photo sensor. Fixtures operate independently and can be commissioned via iOS or Android configuration app.
- LSIs AirLink™ wireless control system options offer ease of installation and maintenance costs while optimizing light quality 24/7.

Installation

- REDMount pole mount arm allows for a true one person installation.
- Side arm pole mount designed to mount to square or round poles.
- Pole mount arms can accommodate pole drill patterns from 2.4 to 5" on center and utilize LSi's reduced B3 or traditional B5 drill patterns.
- Additional mounting options are available including a luminaire or adjustable sill filter that allow for luminaires attachment to a 2 5/8" flench or mast arm.
- Adjustable arms allow for 65° of tilt (<5° below horizontal) to +60° above horizontal) in 5° increments.

Warranty

LSI Luminaires carry a 5-year limited warranty. Refer to <https://www.liscorp.com/resources/terms-and-conditions/warranty/> for more information.

Listings

- Listed to UL 1598 and UL 8750.
- Meets UL American Safety Requirements.
- DarkSky approved with 3000K or warmer color temperature selection and fixed mounting arms / non-adjustable brackets.
- Title 24 Compliant: see local ordinance for qualification information.
- Suitable for wet locations.
- IP66 rated Luminaire per IEC 60598-1.
- 30 Rated for ANSI C136.31 high vibration applications are qualified.



LSI Industries Inc. 10000 Alliance Rd Cincinnati, OH 45242 • (513) 372-3200 • www.liscorp.com
©2018 LSI Industries Inc. All rights reserved. Installation and product safety subject to current specifications. Subject to change without notice.

Page 1/17 Issue: 06/12/23
 SHEET 33 OF 33

V-Locity™ Medium (VALM) Outdoor LED Area Light					Typical Order			
 Have questions? Call us at (800) 639-7800								
ORDERING GUIDE								
Back to Quick Links								
TYPICAL ORDER CODE: VALM AZL 4W 4WV 40K6 BUK SA ALBMR2 IS								
Prefix	Lumen Package	Distribution	Orientation ¹	Voltage	Color Temp./Rendering	Finish		
VALM - V-Locity Area Light Medium	12L - 12,000 lm, 7W 18L - 18,000 lm, 10.6W 24L - 24,000 lm, 14.1W 30L - 30,000 lm, 18.9W 36L - 36,000 lm, 22.7W 42L - 42,000 lm, 26.5W 48L - 48,000 lm, 30.7W 54L - 54,000 lm, 32.0W Custom Lumen Packages	2 Type 2 3W Type Medium 3W Type Wide 4W Type Medium 4W Type Wide 4WV - Forward Throw Medium 5-5 Type ² 5WV - Type 5 Square Spot 5WV - Type 5 Square Narrow 5WV - Type 5 Square 5WV - Type 5 Square Wide 5WV - Automotive Workhorse 5WV - 54" Wide Head 5C - Left Corner 5C - Right Corner	(Blank) - Standard L - Spot, angled to 90° R - Spot, angled right 90°	120V - Universal Voltage (120-277V) 277V - High Voltage (547-4800)	5000° - 5000°K - 70 CRI 5000° - 5000°K - 40 CRI 4000° - 4000°K - 70 CRI 4000° - 4000°K - 40 CRI 5000° - 5000°K - 40 CRI	BLK - Black GRN - Green GFT - Granite PSL - Metallic Silver PSL - Platinum Plus PSL - Satin Nickel-Grain WHI - White		
					DALI/3-Channel/ETC's			
					0-10 V Dimming controls added to existing order			
					0-10 V Dimming controls added to existing order			
V-Locity® Medium (VALM) Outdoor LED Area Light

V-Locity® Medium (VALM) Outdoor LED Area Light

Have questions? Call us at (800) 436-7800

Typical Applications

[Back to Quick Links](#)

ACCESSORIES

MOUNTING ACCESSORIES	
Side Arm	Ball-Joint Bracket Mounts onto 2" (5cm) 1/2" (3cm) Ø ball-joint and allows for mounting on a 1/2" (1.25") ball-joint (see Mounting Instructions) Part Number: MS-PFB-2 C2A / MS-PFB-1/2 C2A (2 Luminaire) Part Number: MS-PFB-2 C2B / MS-PFB-1/2 C2B (2 Luminaire) Part Number: MS-PFB-1 C1A / MS-PFB-1/2 C1A (2 Luminaire) Part Number: MS-PFB-1 C1B / MS-PFB-1/2 C1B (2 Luminaire)
	Fixed Ball-Joint Bracket Mounts onto vertical wall surface (hardware not included) Part Number: MS-FPB-2 C2A / MS-FPB-1/2 C2A (2 Luminaire) Part Number: MS-FPB-2 C2B / MS-FPB-1/2 C2B (2 Luminaire) Part Number: MS-FPB-1 C1A / MS-FPB-1/2 C1A (2 Luminaire) Part Number: MS-FPB-1 C1B / MS-FPB-1/2 C1B (2 Luminaire)
	Ball-Joint Side Mount Ball-Joint Side Mount Part Number: MS-SFM-2 C2A / MS-SFM-1/2 C2A (2 Luminaire) Part Number: MS-SFM-2 C2B / MS-SFM-1/2 C2B (2 Luminaire) Part Number: MS-SFM-1 C1A / MS-SFM-1/2 C1A (2 Luminaire) Part Number: MS-SFM-1 C1B / MS-SFM-1/2 C1B (2 Luminaire)
	Spacem-View Top Mounts to standard luminaire (3 Luminaire) to open top 4" 6" 8" or 10" square poles with 1/4" Ø Top and bottom Part Number: SAV-OTF-201C
	Spacem-View Top Mounts to 2" (5cm) 1/2" (3cm) Ø ball-joint and allows for mounting on 4 Luminaire Part Number: SAV-OTF-201A
Down-Upper	Spacem-View Top Mounts to 2" (5cm) 1/2" (3cm) Ø ball-joint and allows for mounting on 4 Luminaire Part Number: SAV-OTF-201A
	Spacem-View Top Mounts to 2" (5cm) 1/2" (3cm) Ø ball-joint and allows for mounting on 4 Luminaire Part Number: SAV-OTF-201A
Ball-Joint Side Arm	Wall Mount Bracket Mounts onto vertical wall surface (hardware not included) Part Number: MS-WMB-100
	Wall Mount Bracket Mounts onto vertical pole (1/2" minimum Ø, hardware not included) Part Number: MS-WMB-100

SHELDING, POLES, & MISC. ACCESSORIES	
Shields	Integral Shield for Luminaire Distribution Reduces integral shield provides maximum brightness control by shielding each individual luminaire (2 Luminaire) and requires no on/shield-to-shield distance (between 4 Luminaire) Part Number: MS-SSD
	Integral Shield for Left and Right Beam Distribution Reduces integral shield provides control from two sides for maximum light control with 4 Luminaire (2 Luminaire) and requires no on/shield-to-shield distance (between 4 Luminaire) Part Number: MS-SSD
	External Shield External shield allows use of light source to provide a variety of luminaire, additional shielding capabilities available Part Number: MS-ESS-1/2 / MS-ESS-1/2 (1")
	Spacem-View 1/4" 6" 8" and 10" square poles with 1/4" 6" 8" and 10" top and bottom and new construction Part Number: MS-SSD-100
	Spacem-View 1/4" 6" 8" and 10" square poles with 1/4" 6" 8" and 10" top and bottom and new construction Part Number: MS-SSD-100
Poles	Spacem-View 1/4" 6" 8" and 10" square poles with 1/4" 6" 8" and 10" top and bottom and new construction Part Number: MS-SSD-100
	Spacem-View 1/4" 6" 8" and 10" square poles with 1/4" 6" 8" and 10" top and bottom and new construction Part Number: MS-SSD-100
Misc.	Ball-Joint 1/2" (3cm) ball-joint Ø recommended for luminaire distribution (2 Luminaire) and requires no on/shield-to-shield distance (between 4 Luminaire) Part Number: MS-SSD-100 Adapter Part Number: MS-SSD-100 Call Us For Number: MS-SSD-100
	Ball-Joint 1/2" (3cm) ball-joint Ø recommended for luminaire distribution (2 Luminaire) and requires no on/shield-to-shield distance (between 4 Luminaire) Part Number: MS-SSD-100 Adapter Part Number: MS-SSD-100 Call Us For Number: MS-SSD-100

OPTICS ROTATION

Top View

ACCESSORIES/OPTIONS

Integral Louver (IS)

Integral Shield (IS) available for improved backlighting without sacrificing Street-side performance. IS is Integral Shield (IS) option delivers backlight control that significantly reduces spill light behind the pole for applications with pole locations close to adjacent properties. The design minimizes beam spillage while reducing glare, maintaining the optimal distribution selected, and most importantly eliminating light trespass. Shields rotate with the optical distribution.

Integral Shield (IS)

Luminaire Shield with Anti-Glare Screen Option

7 Pin Photoelectric Control

7 Pin ANSI CUSC-A-2011 control receptacle option available for twilight lock photocontrols, wireless control modules, Control accessories and accessories. Wiring leads from the receptacle will be connected to the driver dimming leads (Consult factory for alternate wiring).

Page 3/17 Item: 00/00/25
SPEC: 012/00/25

LEI Industries Inc., 10000 Alliance Rd., Cincinnati, OH 45242 • (513) 372-3200 • www.leiinc.com
© 2012 LEI Industries Inc. All rights reserved. Distribution and dimension accuracy subject to standard tolerances. Distribution subject to standard tolerances.

V-Locity™ Medium (VALM) Outdoor LED Area Light

Have questions? Call us at (800) 436-7800

Type: _____

Performance

[Back to Quick Links](#)

Delivered Lumens (70°C)		3000K CCT / 70°C			4000K CCT / 70°C			5000K CCT / 70°C			Wattage	
Lumen Package	Distribution	CB1	Delivered Lumens	Efficiency	BIG Rating	Delivered Lumens	Efficiency	BIG Rating	Delivered Lumens	Efficiency	BIG Rating	
2L	2	70	10,945	154	B2-U0-C3	15,596	164	B2-U0-C3	9,308	160	B2-U0-C3	71
	3M		10,618	150	B2-U0-C3	17,050	159	B1-U0-C3	8,076	155	B1-U0-C3	
	3W		9,900	139	B2-U0-C4	10,489	148	B2-U0-C4	10,229	145	B2-U0-C4	
	4M		10,620	152	B1-U0-C3	11,454	162	B1-U0-C3	11,179	158	B1-U0-C3	
	4F		10,267	145	B1-U0-C3	10,878	154	B1-U0-C4	10,688	150	B1-U0-C3	
	4W		9,104	128	B1-U0-C3	9,647	137	B1-U0-C3	9,407	133	B1-U0-C3	
	FTM		10,251	144	B1-U0-C3	10,862	154	B1-U0-C3	10,592	150	B1-U0-C3	
	SON		11,788	166	B1-U0-C3	12,880	177	B1-U0-C3	12,180	172	B1-U0-C3	
	SON		11,175	155	B1-U0-C4	12,454	178	B1-U0-C3	12,075	172	B1-U0-C3	
	SQ		11,479	162	B1-U0-C2	12,864	172	B1-U0-C2	11,662	168	B1-U0-C2	
	SONW		11,283	159	B1-U0-C3	79,913	969	B1-U0-C3	11,855	165	B1-U0-C3	
	AM		11,377	160	B1-U0-C2	12,655	171	B1-U0-C3	11,355	166	B1-U0-C2	
3L	WF	70	11,795	166	B1-U0-C1	12,497	177	B2-U0-C3	12,087	173	B1-U0-C1	104
	LC/RC		9,707	137	B2-U0-C3	10,285	166	B1-U0-C1	10,029	162	B2-U0-C3	
	2		15,315	155	B2-U0-C4	17,014	164	B1-U0-C4	16,688	160	B1-U0-C4	
	3M		15,671	151	B2-U0-C3	16,604	159	B2-U0-C3	16,792	155	B2-U0-C3	
	3W		14,630	140	B2-U0-C5	15,481	148	B1-U0-C5	15,096	145	B1-U0-C5	
	15,968		154	B2-U0-C5	16,530	162	B1-U0-C5	16,500	158	B1-U0-C5		
	4F		15,152	146	B2-U0-C4	16,055	154	B2-U0-C4	15,656	150	B2-U0-C4	
	4W		13,437	129	B2-U0-C4	14,237	137	B2-U0-C4	13,881	133	B2-U0-C4	
	FTM		15,130	145	B1-U0-C5	16,071	154	B1-U0-C5	15,633	150	B1-U0-C5	
	SON		17,998	167	B1-U0-C2	18,474	177	B1-U0-C2	17,976	172	B1-U0-C2	
	SQ		17,319	167	B1-U0-C2	18,351	176	B1-U0-C2	17,895	172	B1-U0-C2	
	50M		16,426	163	B1-U0-C2	17,952	172	B1-U0-C3	17,586	168	B1-U0-C3	
4L	16,548	70	160	B5-U0-C3	17,641	169	B5-U0-C3	17,202	165	B5-U0-C3	111	
	AM		16,791	161	B1-U0-C2	17,792	171	B1-U0-C2	17,550	166	B1-U0-C2	
	WF		17,407	167	B1-U0-C1	18,465	177	B1-U0-C1	17,986	173	B2-U0-C4	
	LC/RC		14,528	138	B2-U0-C4	15,719	146	B2-U0-C4	14,802	142	B1-U0-C1	
	2											

V-Locity® Medium (VALM) Outdoor LED Area Light

Have questions? Call us at (800) 455-7800

Type:

PERFORMANCE

[Back to Quick Links](#)

Delivered Lumens (80 CRI)		2700K CRI / 80 CRI			3000K CRI / 90 CRI			3500K CRI / 90 CRI			Warranty	
Lumen Package	Distribution	CRI	Delivered Lumens	Efficiency	BIG Rating	Delivered Lumens	Efficiency	BIG Rating	Delivered Lumens	Efficiency		
2K	I	90	2	9,204	127	81-10-43	9,665	127	81-10-43	9,557	132	12-10-43
			3M	9,007	127	81-10-43	9,307	133	81-10-43	9,078	128	12-10-43
			3W	8,598	119	82-10-43	8,761	124	82-10-43	8,664	120	12-10-43
			4M	9,179	130	81-10-42	9,575	136	81-10-43	9,251	131	12-10-42
			4E	8,710	123	81-10-43	8,086	129	81-10-43	8,778	124	12-10-43
			4W	7,725	109	81-10-43	9,052	114	81-10-43	7,784	110	12-10-43
	FM	90	FTM	8,697	123	81-10-43	9,072	128	81-10-43	8,765	124	12-10-43
			S20N	10,000	142	81-10-43	10,452	148	81-10-43	10,079	145	12-10-43
			S20H	9,555	141	81-10-42	10,295	147	81-10-42	10,033	142	12-10-42
			S20W	9,720	138	81-10-42	10,759	144	81-10-42	9,915	139	12-10-42
			S20W	9,570	135	81-10-42	9,983	140	81-10-42	9,645	137	12-10-42
			AM	9,652	137	81-10-42	10,069	143	81-10-42	9,727	138	12-10-42
4K	I	90	WT	10,006	142	81-10-43	10,639	148	81-10-43	10,084	145	12-10-41
			LCRC	8,254	117	82-10-43	8,590	122	82-10-43	8,299	117	12-10-43
			2	13,702	151	81-10-42	14,294	157	81-10-44	13,893	152	12-10-44
			3M	12,594	127	81-10-43	13,866	133	81-10-43	13,598	128	12-10-43
			3W	12,195	119	82-10-44	12,950	124	82-10-44	12,492	120	12-10-44
			4M	12,541	135	81-10-43	14,152	138	81-10-43	13,653	131	12-10-43
	FM	90	4E	12,654	133	81-10-44	14,410	139	81-10-44	12,955	124	12-10-43
			4W	11,399	121	81-10-44	13,091	124	81-10-44	12,493	110	12-10-44
			FTM	12,853	123	81-10-43	13,390	128	81-10-43	12,976	124	12-10-43
			S20N	14,779	142	81-10-42	15,396	148	81-10-42	14,935	145	12-10-42
			S20H	14,692	141	81-10-42	15,327	147	81-10-42	14,808	142	12-10-42
			S20W	14,373	138	81-10-42	14,994	144	81-10-42	14,486	139	12-10-42
6K	I	90	4W	14,124	135	81-10-43	14,754	141	81-10-43	14,235	137	12-10-43
			AM	15,245	137	81-10-42	16,860	143	81-10-42	14,536	138	12-10-42

V-Locity™ Medium (VALM) Outdoor LED Area Light

Have questions? Call us at (800) 456-7800

Type: _____

PERFORMANCE

[Back to Quick Links](#)

Delivered Lumens (80 CRI)		4000K CCT / 90 CRI				5000K CCT / 90 CRI			
Lumen Package	Distribution	CR1	Delivered Lumens	Efficiency	BIG Rating	Delivered Lumens	Efficiency	BIG Rating	Wattage
12L	2	0	9,981	148	82-00-43	9,930	146	82-00-43	71
	3M		9,696	137	82-00-43	9,634	136	82-00-43	
	5M		9,030	128	82-00-43	8,983	127	82-00-43	
	4W		8,870	140	81-00-43	8,818	139	81-00-43	
	4E		9,365	133	81-00-43	9,318	132	81-00-43	
	4W		8,305	118	81-00-43	8,261	117	81-00-43	
	11M		9,351	132	81-00-43	9,302	132	81-00-43	
	S20W		10,753	152	85-00-41	10,696	151	85-00-41	
	S20W	0	10,765	152	84-00-42	10,648	151	84-00-42	74
	S0		10,002	148	84-00-42	10,047	147	84-00-42	
	S20W		10,290	146	84-00-42	10,235	145	84-00-42	
	AM		10,378	147	81-00-42	10,323	146	81-00-42	
	WF		10,759	152	83-00-41	10,702	151	83-00-41	
	LCRC		8,854	125	82-00-43	8,808	125	82-00-43	
	2		14,733	161	82-00-44	14,655	161	82-00-44	
	3M		14,295	157	82-00-43	14,208	156	82-00-43	
	3W		13,528	128	82-00-44	13,237	127	82-00-44	
	4E		14,567	160	81-00-43	14,483	159	81-00-43	
	4W		13,027	133	81-00-44	12,940	132	81-00-44	
	4W		12,257	119	81-00-44	12,112	117	81-00-44	
	11M		13,801	132	81-00-43	13,728	132	81-00-43	
	S20W		15,870	152	85-00-42	15,786	151	85-00-42	
16L	2	0	15,799	152	84-00-42	15,735	151	84-00-42	104
	3M		15,455	148	84-00-43	15,373	147	84-00-42	
	S20W		15,387	146	84-00-43	15,107	145	84-00-43	
	AM		15,317	147	81-00-42	15,235	146	81-00-43	
	WF		15,879	152	85-00-41	15,791	151	84-00-41	
	LCRC		13,068	125	82-00-43	12,993	125	82-00-43	
	2		19,820	160	85-00-43	19,535	159	83-00-45	
	3M		19,044	135	82-00-43	18,845	135	82-00-43	
	3W		17,256	126	85-00-43	17,042	126	82-00-45	
	4E		19,806	139	81-00-43	19,330	137	81-00-43	
	4E		18,434	131	82-00-45	18,337	130	82-00-45	
	4W		16,329	116	82-00-45	16,243	116	82-00-45	
	11M		18,387	131	81-00-43	18,280	130	81-00-43	
	S20W		2						

V-Locity® Medium (VALM) Outdoor LED Area Light

Have questions? Call us at (800) 436-7300

Type: _____

[Back to Quick Links](#)

PRODUCT DIMENSIONS

Luminaires EPA Chart - SA Side Arm

Tilt Degree	0°
Single	0.7
D180°	1.5
D90°	1.5
T90°	1.7
TK120°	1.7
G90°	1.7

Luminaires EPA Chart - UA Universal Adjustable Arm

Tilt Degree	0°	15°	30°	45°	60°
Single	0.9	1.2	1.9	2.6	3.1
D180°	1.8	2.4	3.5	4.5	5.1
D90°	1.7	2.4	3.5	4.5	5.1
T90°	2.8	2.7	3.6	4.5	5.1
TK120°	2.9	3.1	4.7	6.0	6.9
G90°	2.0	2.7	3.6	4.5	5.1

Luminaires EPA Chart - SF Adjustable Slipfitter

Tilt Degree	0°	15°	30°	45°	60°
Single	0.7				
Single	0.8	1.4	1.9	2.6	3.1

SA Universal Side Arm Mount

SF Adjustable Slipfitter

UA Universal Adjustable Arm

MA Mast Arm

LSI Industries Inc. 10000 Alliance Rd. Cincinnati, OH 45242 • (513) 372-3200 • www.lsiincorp.com
 ©2016 LSI Industries Inc. All Rights Reserved. Reproduction and distribution subject to LSI Industries' permission. Distribution subject to LSI Industries' permission.

Page 15/17 Rev. 06/23/2016
 SPEC: 1102.01.04.025

V-Locity® Medium (VALM) Outdoor LED Area Light

Have questions? Call us at (800) 436-7800

Type: _____

EXTERNAL SHIELDING

[Back to Quick Links](#)

Field installable external shields are available in 1.5" and 3" depths for blocking visibility of the light source from any side of the luminaire (consult factory for custom shield sizes). For "house side" shielding we recommend using the integral shield option which provides effective spill light control and also block visibility of the light source behind the luminaire. Due to the highly configurable nature of this product, IES files are not available for any external shield accessory configuration.

The diagram illustrates eight different external shielding configurations for the V-Locity Medium (VALM) Outdoor LED Area Light. Each configuration is shown as a top-down view of the luminaire, which is a square with rounded corners. The light sources are represented by a grid of small circles. The shielded areas are indicated by red shading. The configurations are as follows:


- Side or Front:** 2 Shields per luminaire. The shield covers the left and front sides.
- Side and Front:** 3 Shields per luminaire. The shield covers the left, front, and right sides.
- Both Sides and Front:** 6 Shields per luminaire. The shield covers the left, front, and right sides.
- 360°:** 8 Shields per luminaire. The shield covers all four sides.
- Side or Front:** 4 Shields per luminaire. The shield covers the left and front sides.
- Side and Front:** 8 Shields per luminaire. The shield covers the left, front, and right sides.
- Both Sides and Front:** 10 Shields per luminaire. The shield covers the left, front, and right sides.
- 360°:** 12 Shields per luminaire. The shield covers all four sides.

LSI Industries Inc., 10000 Alliance Rd., Cincinnati, OH 45242 • (513) 372-3200 • www.lsiincorp.com

IES files are not available for this luminaire. Specifications and dimensions subject to factory product changes. Specifications subject to change without notice.

Page 16/17 Rev. 06/13/25


SPIC: 002.0.0425

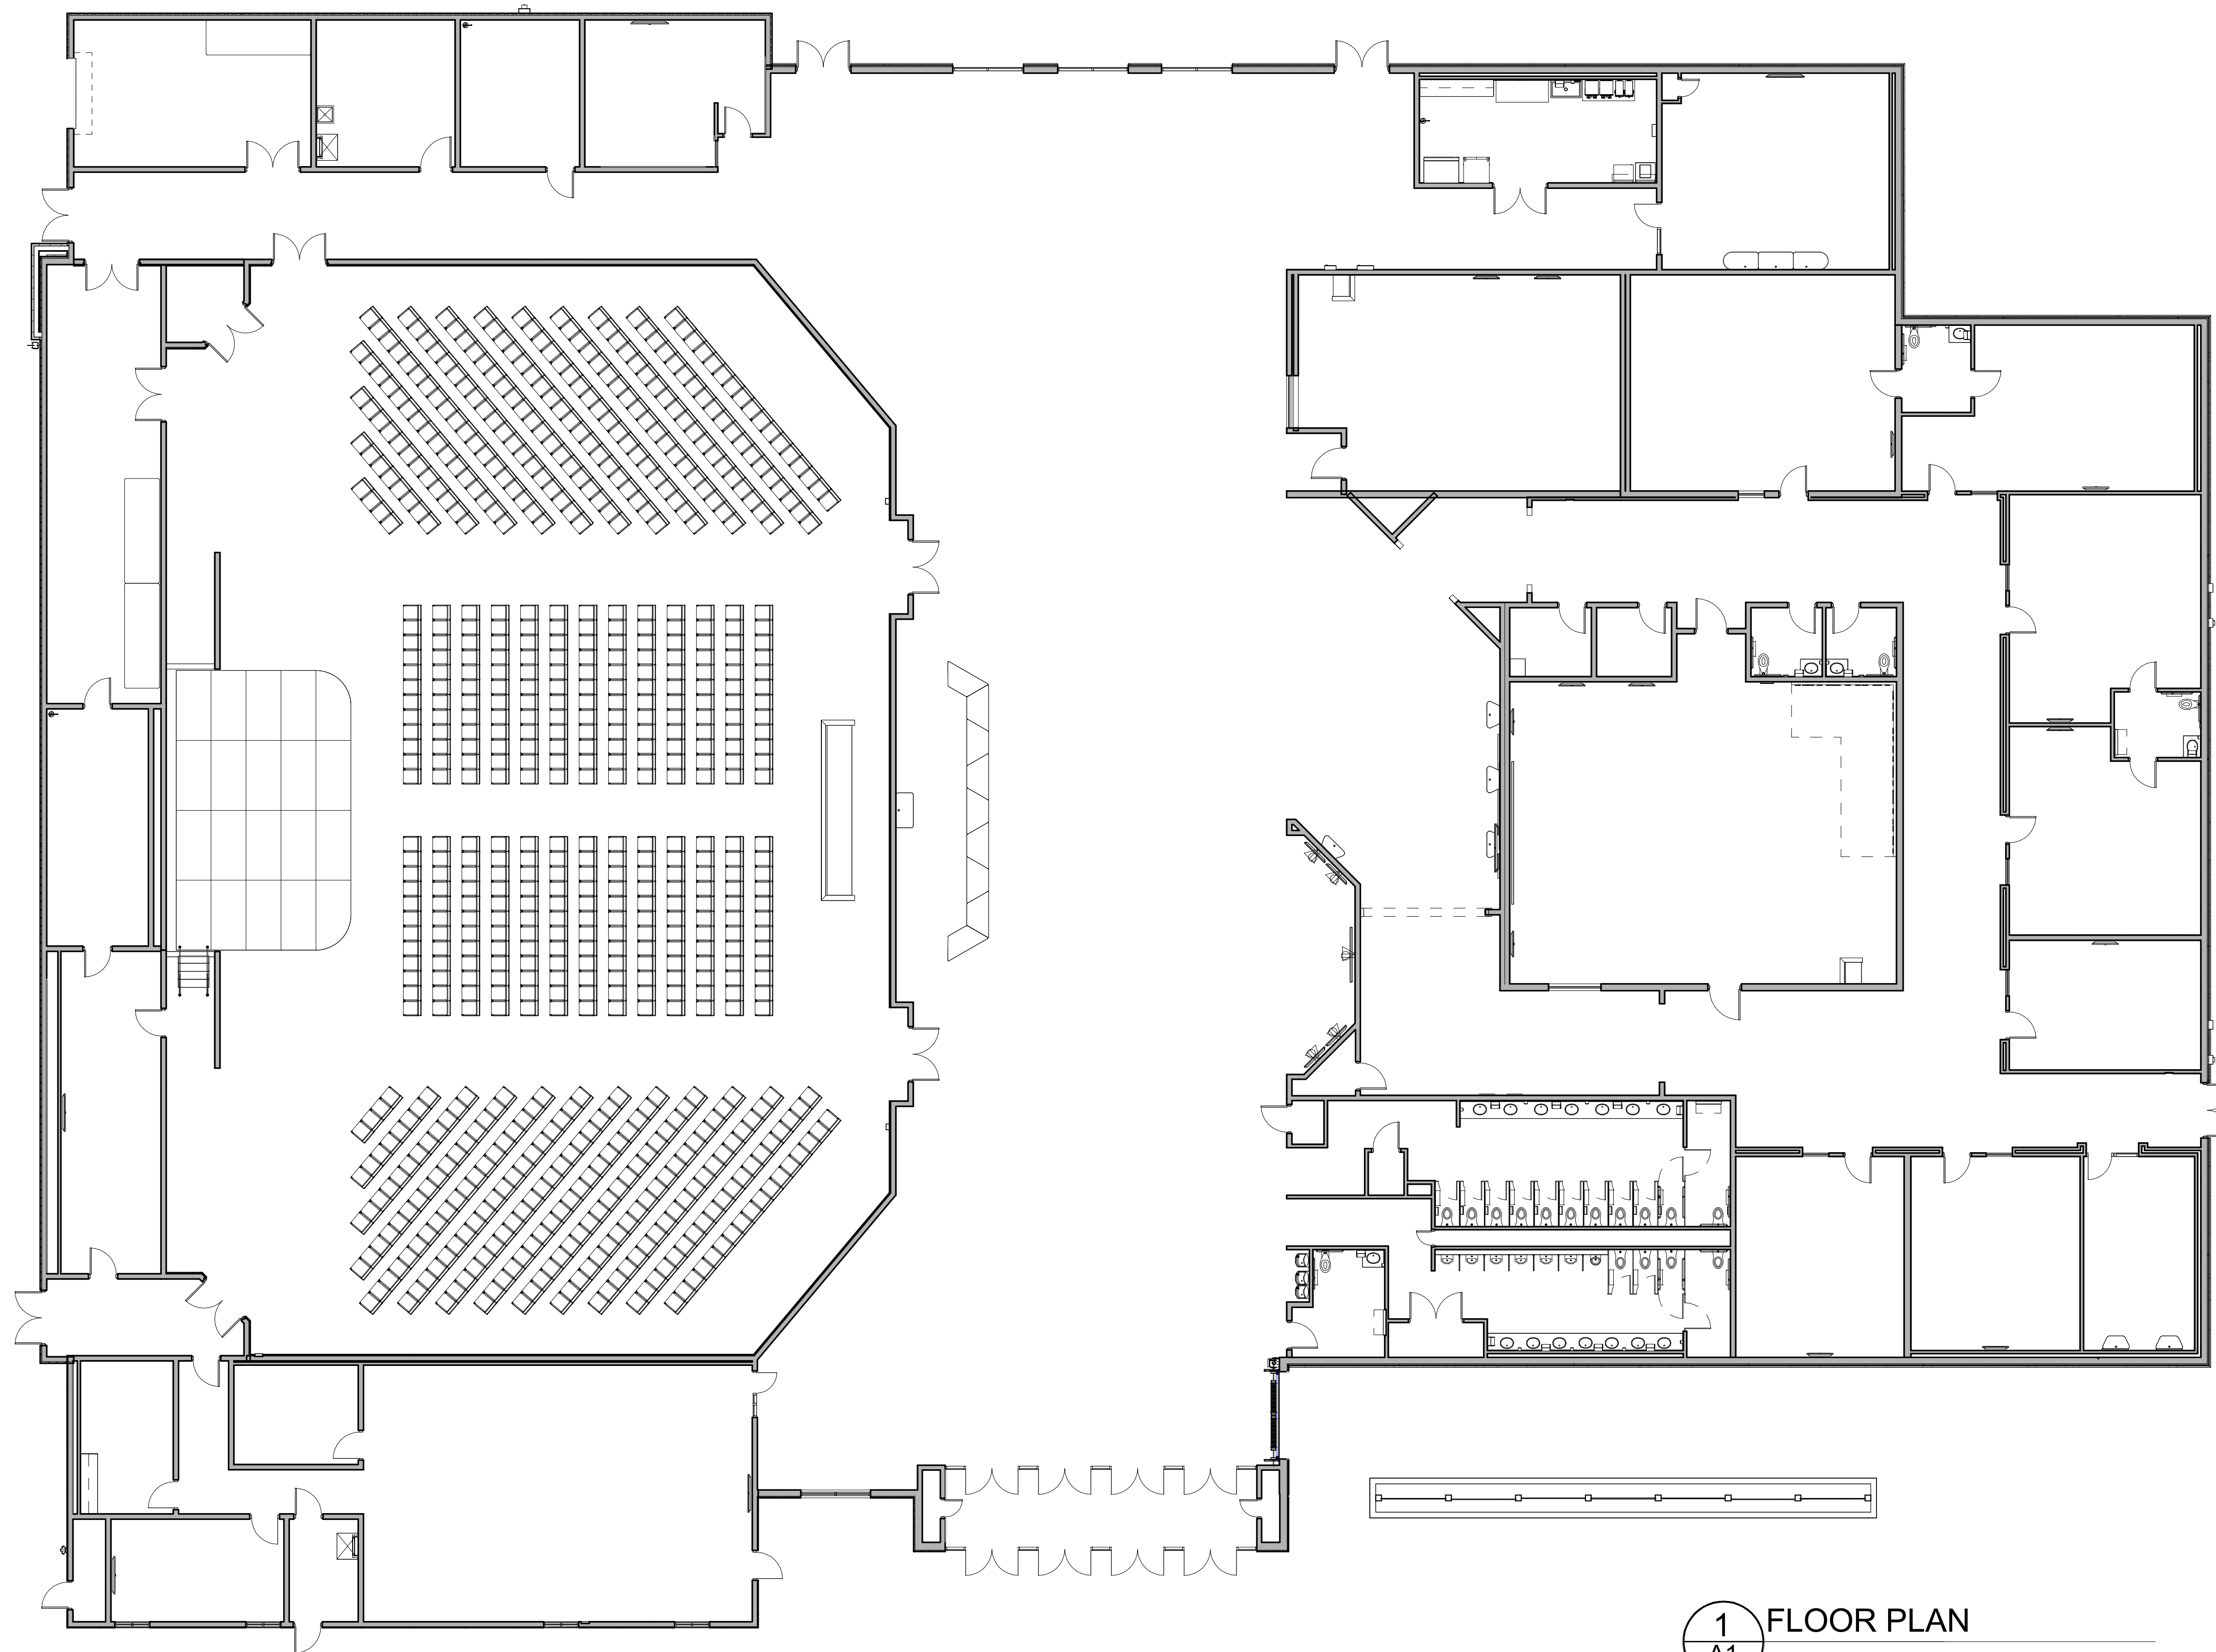

1 FLOOR PLAN
A1 3/32" = 1'-0"



PCD FILE NO.: PPR_____

Revisions:		Date:	Seal:	Mechanical Engineer:	Structural Engineer:	Civil Engineer:	Architect:		Project Title:	Date:	19
									CHURCH AT BENT GRASS MEADOWS	7/20/2026	
									Drawing Title:	7/20/2026	
									FIRST FLOOR PLAN	Checked:	

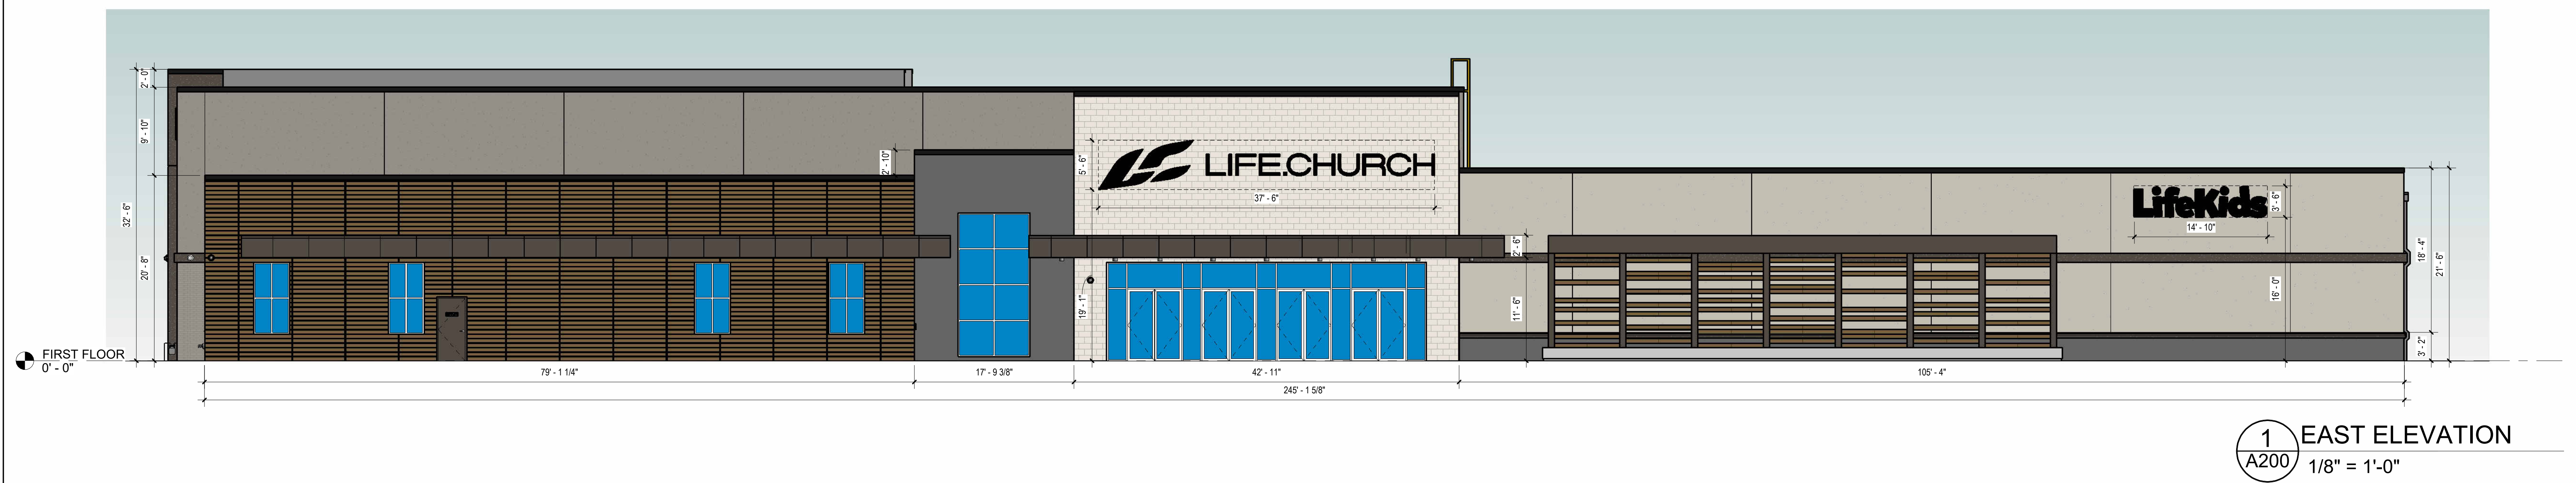

LEGEND:

EIFS-1:	DRYVIT EIFS CUSTOM COLOR TO MATCH SHERWIN WILLIAMS SW #7016 "MINDFUL GRAY"
EIFS-2:	DRYVIT EIFS CUSTOM COLOR TO MATCH SHERWIN WILLIAMS SW #7018 "DOVETAIL"
EIFS-3:	DRYVIT EIFS CUSTOM COLOR TO MATCH SHERWIN WILLIAMS SW #7020 "BLACK FOX"
EIFS-4:	DRYVIT EIFS WITH "LYMESTONE" SPECIALTY FINISH, CUSTOM COLOR TO MATCH SW #7035 "AESTHETIC WHITE" WITH 1/2" AESTHETIC "V" REVEALS IN A 12"x24" RUNNING BOND PATTERN
FCWP-1:	FIBER CEMENT WALL PANELS, NICHHA "VINTAGEWOOD" ARCHITECTURAL WALL PANELS IN "CEDAR" COLOR,
DPAP:	DRY-DESIGN PAINTED ALUMINUM PANELS, CUSTOM COLOR TO MATCH SHERWIN WILLIAMS SW #7020 "BLACK FOX" REF. ELEVATION FOR SIZE OF PANEL
TABS-1	THIN ADHEARED BUILDING STONE ELDORADO STONE, LEDGECUT 33 BEACH PEBBLE
BR-1	RUNNING BOND - DRYVIT EIFS "CUSTOM BIRCK" SPECIALTY FINISH, BRICK SHALL BE CUSTOM COLOR TO MATCH SW #7018 "DOVETAIL" GROUT SHALL BE CUSTOM COLOR TO MATCH SW #7044 "AMAZING GRAY"

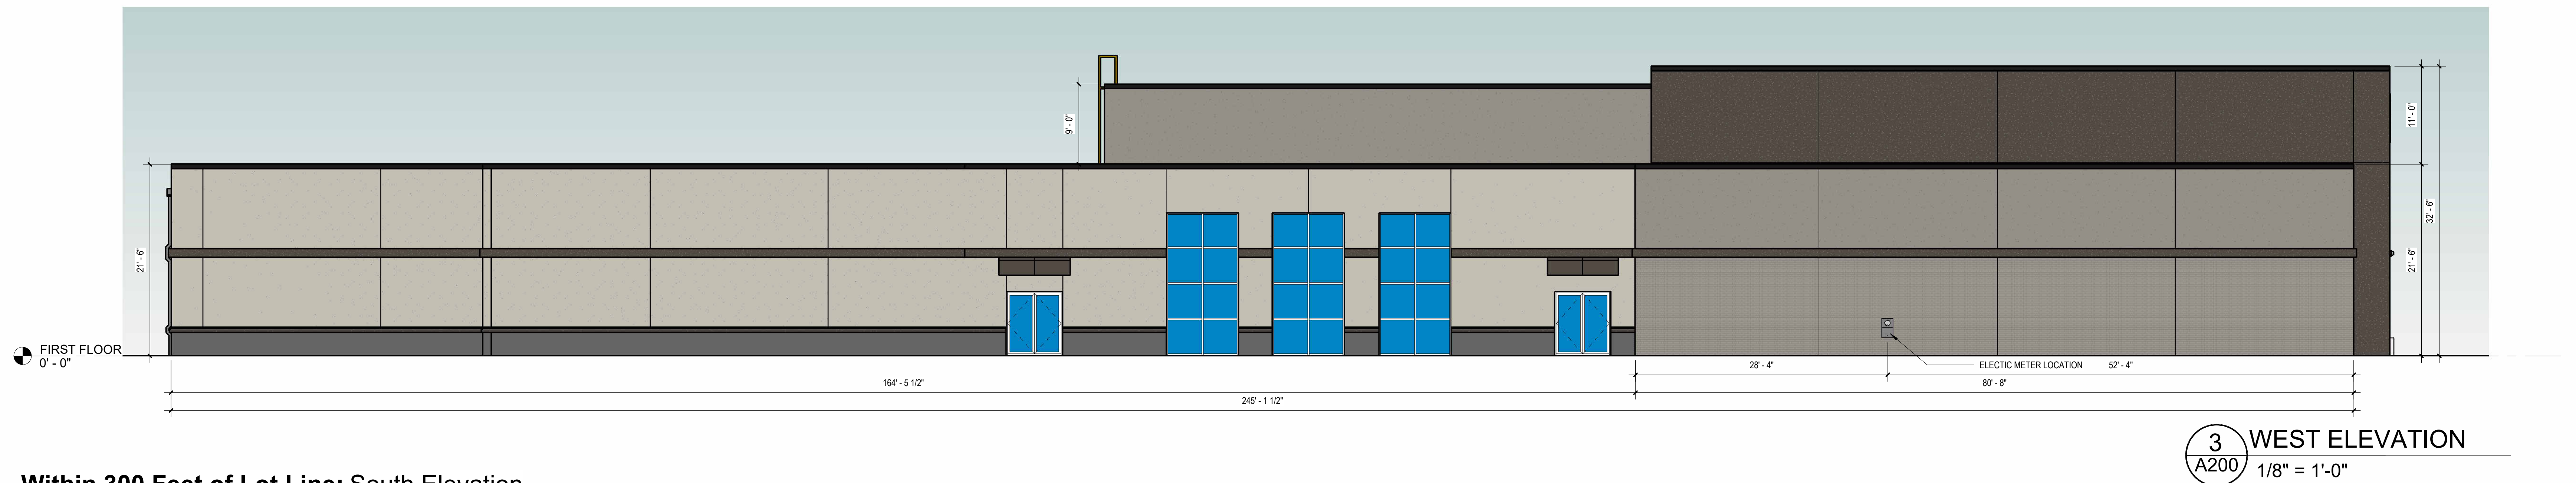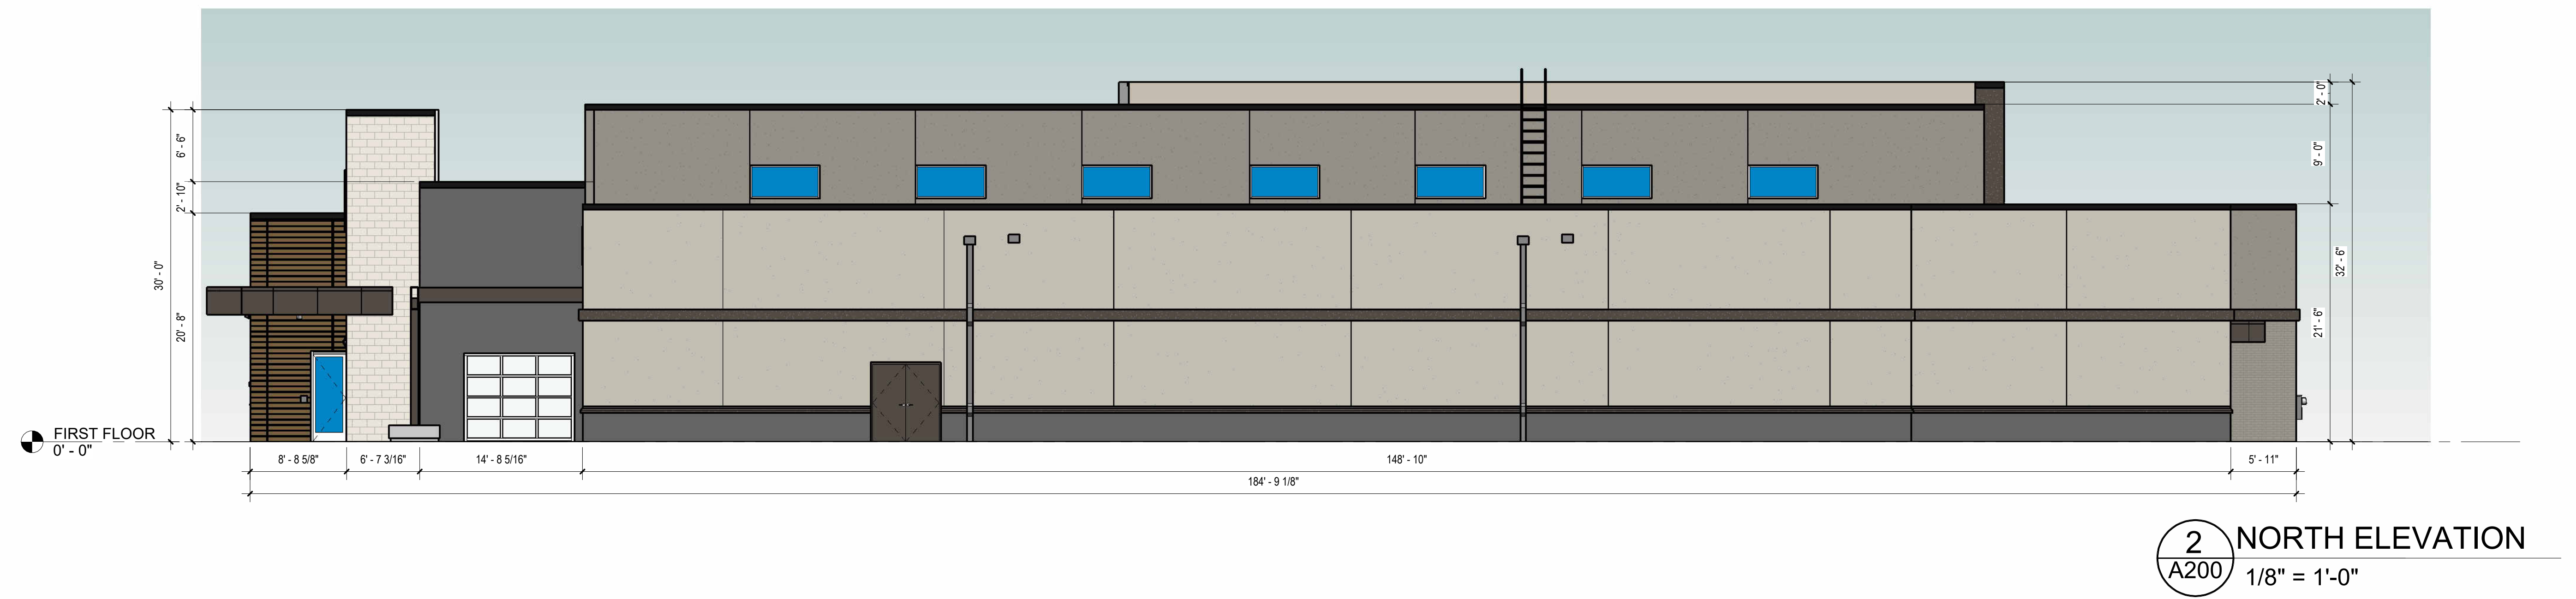

Within 300 Feet of Lot Line: South Elevation

Maximum Sign Allowed Area =
min[(184.76) × 1.5, 300 sqft] = 277.14 sqft

Max = 277.14 sqft


Signage Area Requested = 258.17 sqft

Beyond 300 Feet of Lot Line: East Elevation

Maximum Sign Allowed Area =
min[(245.14) × 2.0, 300 sqft] = 490.28 sqft

Max = 300 sqft

Signage Area Requested = 258.17 sqft

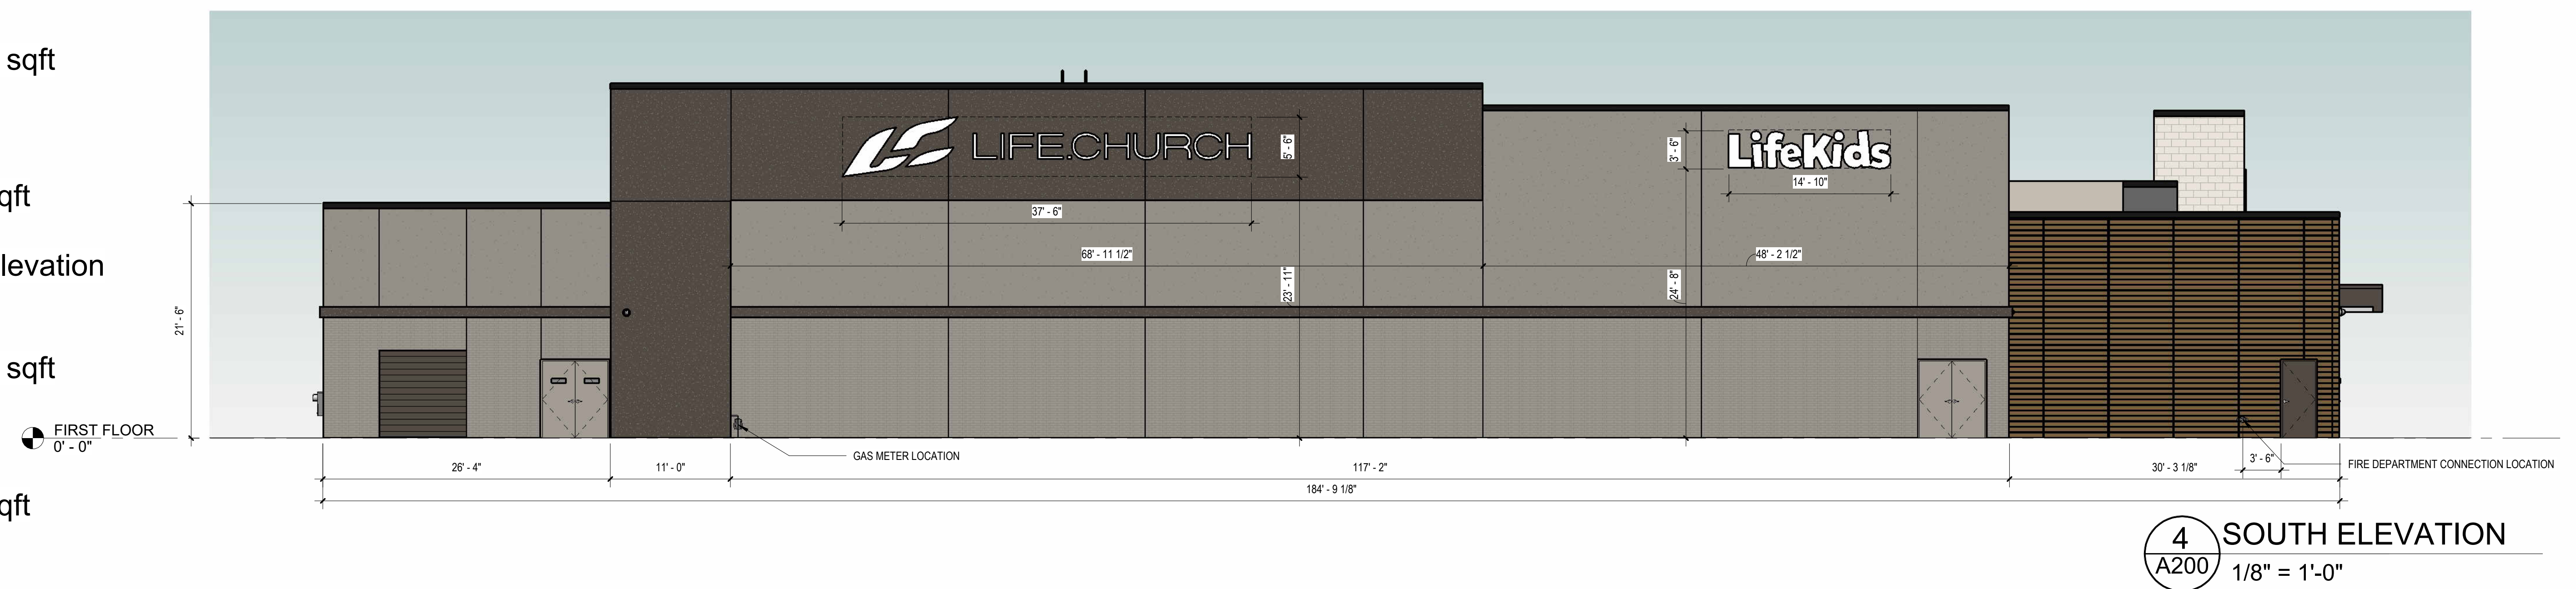

REVISIONS:

ARCHITECT:

SEED DEVELOPMENT SERVICES
c/o McAfee & Taft P.C.
8th Floor, Two Leadership Square
211 N. Robinson Ave.
Oklahoma City, OK 73102
405-236-5858

STRUCTURAL ENGINEER:

Wallace Design Collective
410 N. Walnut Ave., Suite 200
Oklahoma City, OK 73104
405-236-5858

MECHANICAL AND ELECTRICAL ENGINEER:

ALLEN CONSULTING INCORPORATED
110 N. Mercedes Dr.
Norman, OK 73069
405-447-2282

CIVIL ENGINEER:

HRGreen

1975 Research Pkwy, Ste 160,
Colorado Springs, CO 80920
719.394.2435

Life.Church Falcon Colorado

FAL Realty, LLC
TBD
Falcon, CO 80831

DRAWN BY: DJ CHECKED BY: TR

SEAL:

NOT FOR CONSTRUCTION

DATE: 9/25/2026

PROJECT NUMBER:

DRAWING TITLE:
ELEVATIONS

DRAWING NUMBER:

A200