
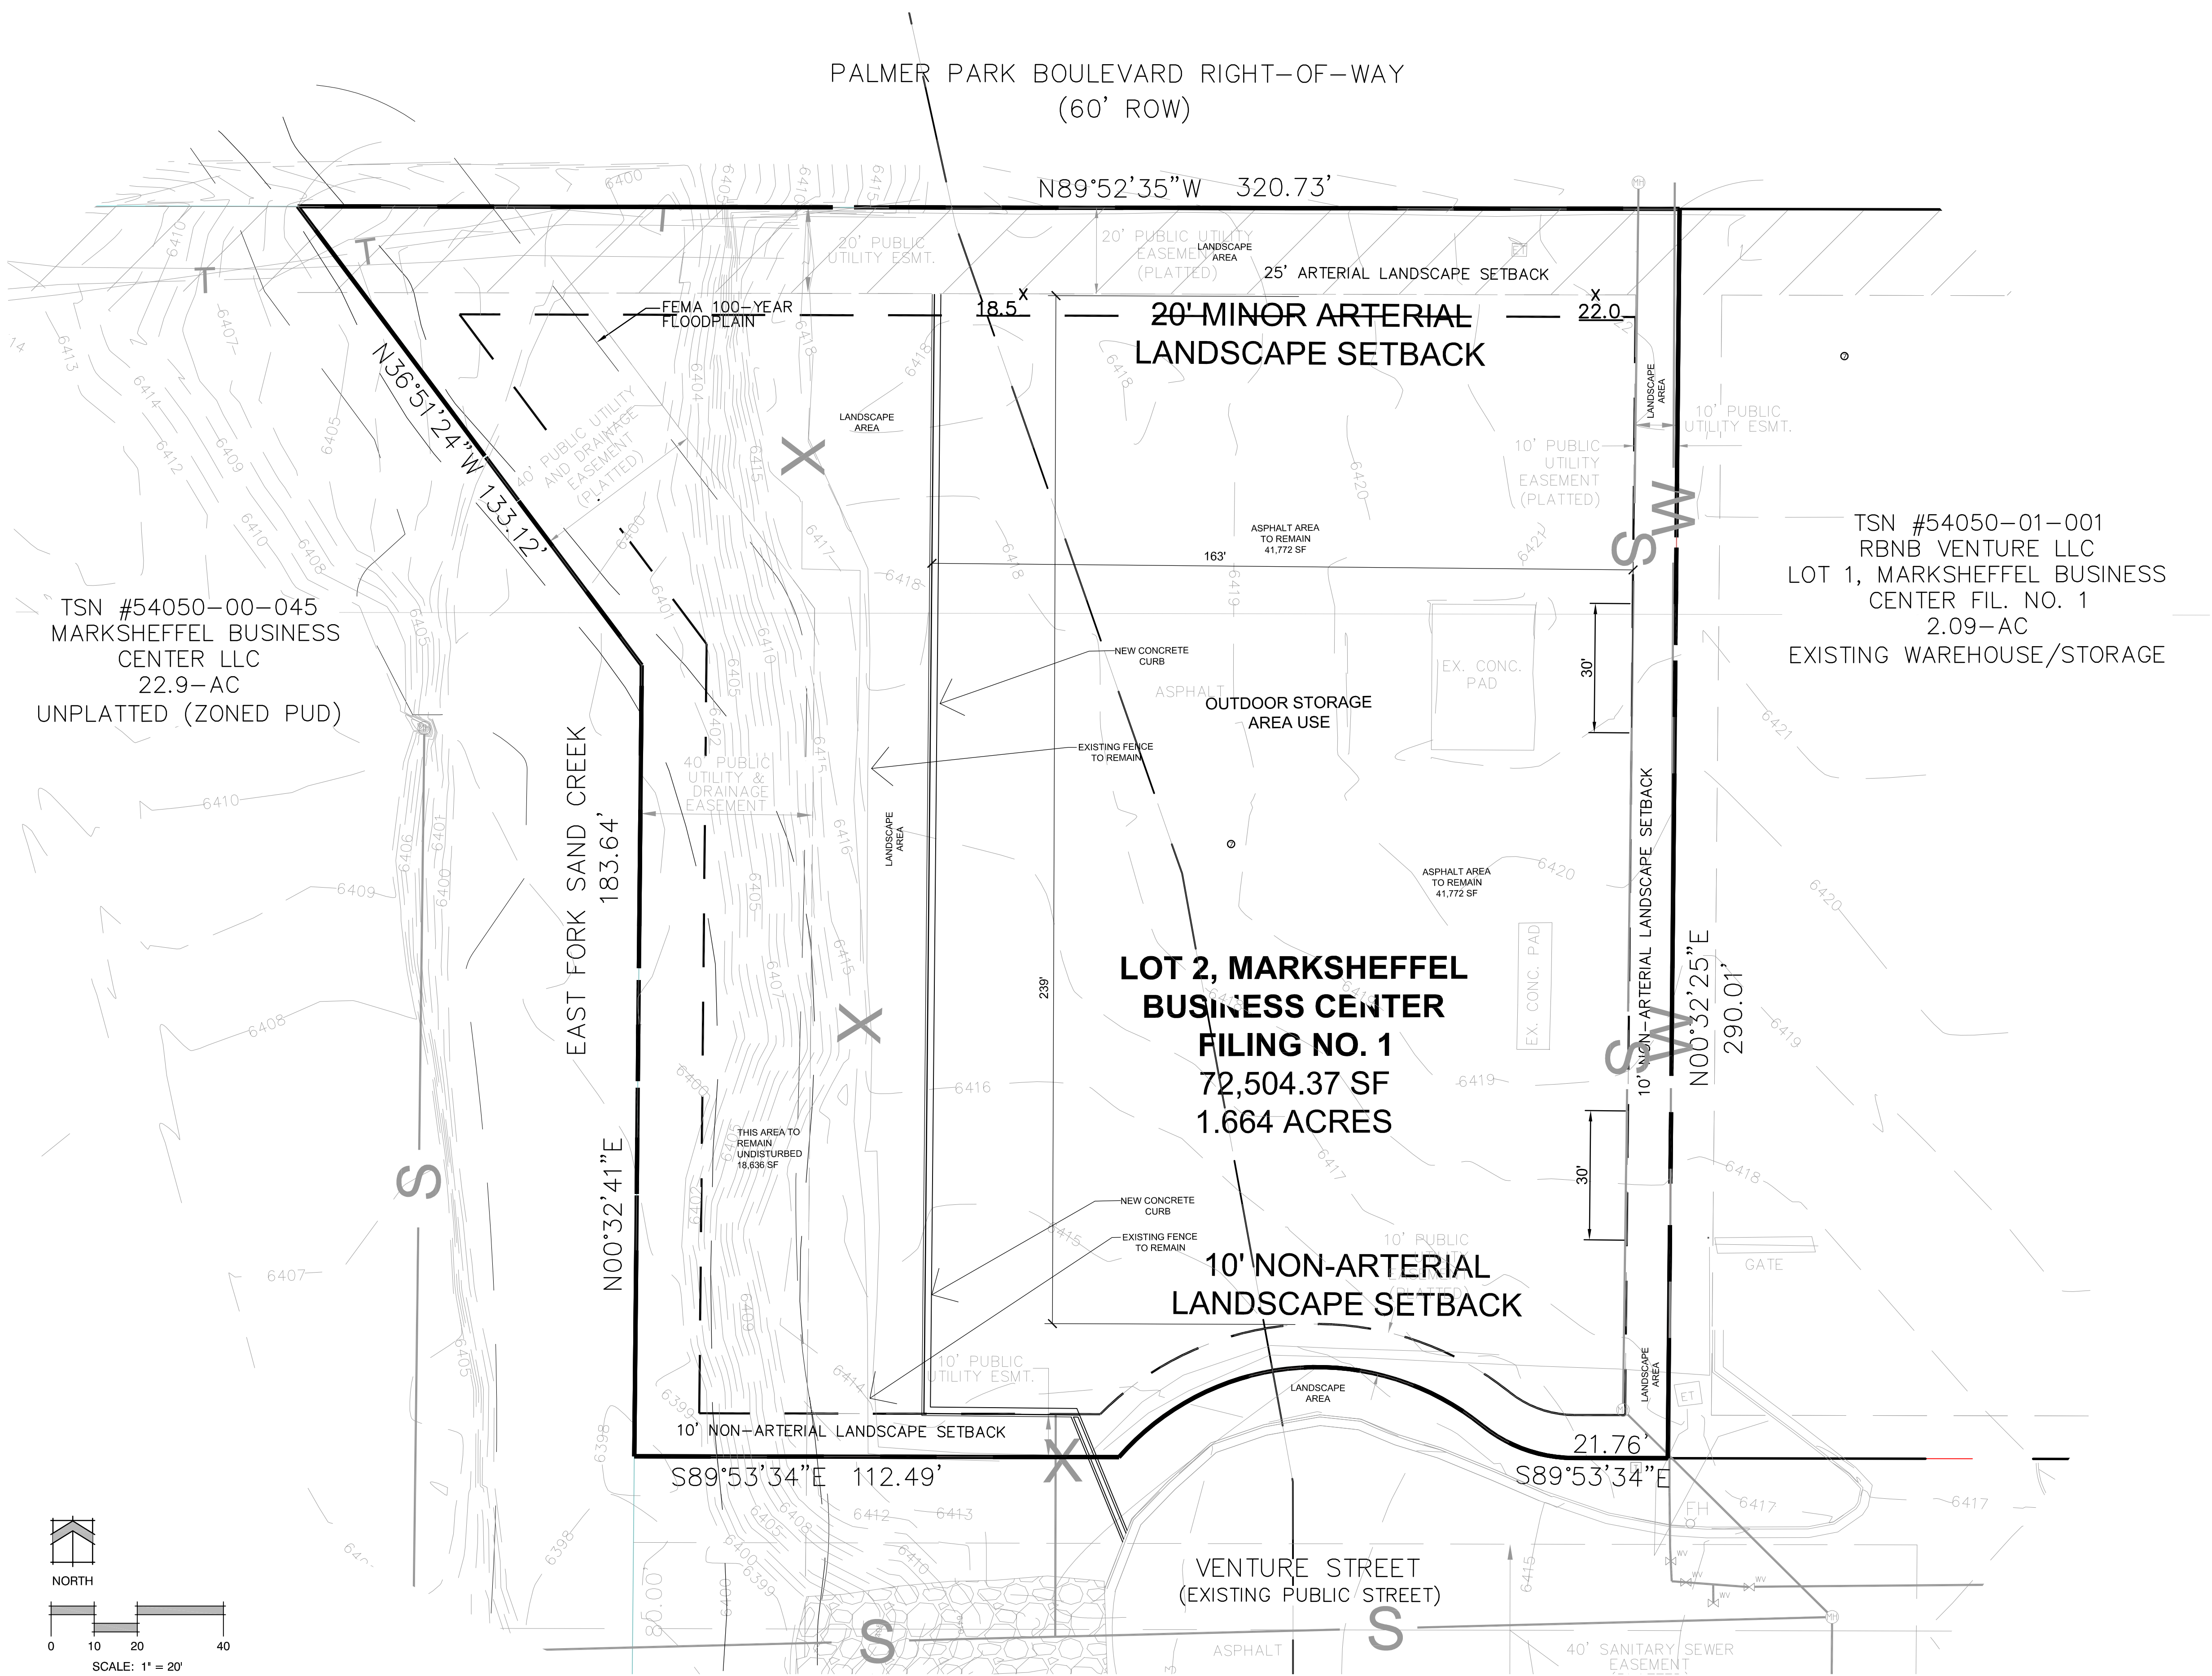


MARKSHEFFEL BUSINESS CENTER FILING NO. 1

A PART OF SECTION 5 IN TOWNSHIP 14 SOUTH, RANGE 65 WEST OF THE 6TH P.M.,
COUNTY OF EL PASO, STATE OF COLORADO

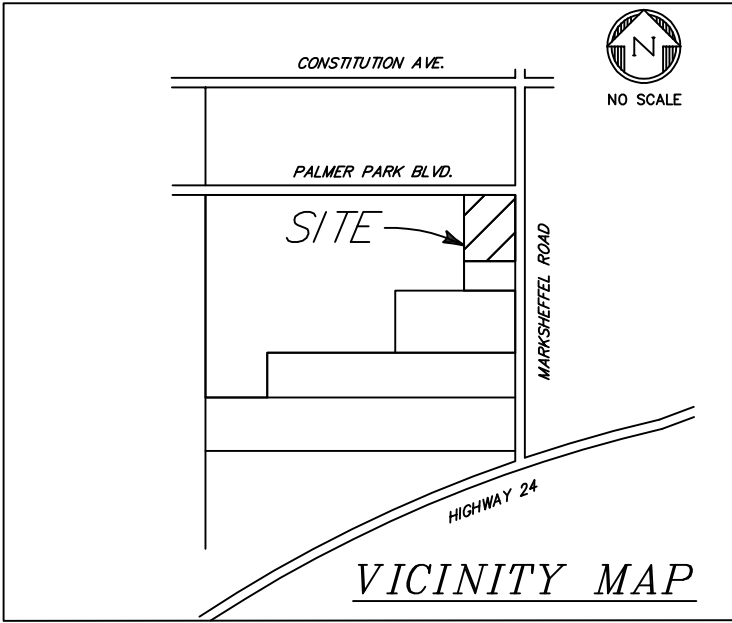

LEGAL DESCRIPTION:

Lot 2 Marksheffel Business Center
Filing No. 1

YOW Architects PC

Architecture & Planning

115 S. Weber Colorado Springs, Colorado 719-475-8133

Revision Schedule

MARKSHEFFEL BUSINESS
CENTER

7720 VENTRUE STREET
COLORADO SPRINGS, CO 80951

Project Number
26.205

Date
9/16/2026

Drawn By
DBN
Checked By
YOW

1 of 1
SITE PLAN