

ISLAMIC SOCIETY OF COLORADO SPRINGS
ELEVATIONS


LOT 2, BLOCK 1, BAR J-B ACRES
A PORTION OF THE SOUTHEAST OF SECTION 4, TOWNSHIP 13 SOUTH, RANGE 65 WEST OF THE 6TH P.M
COUNTY OF EL PASO, STATE OF COLORADO

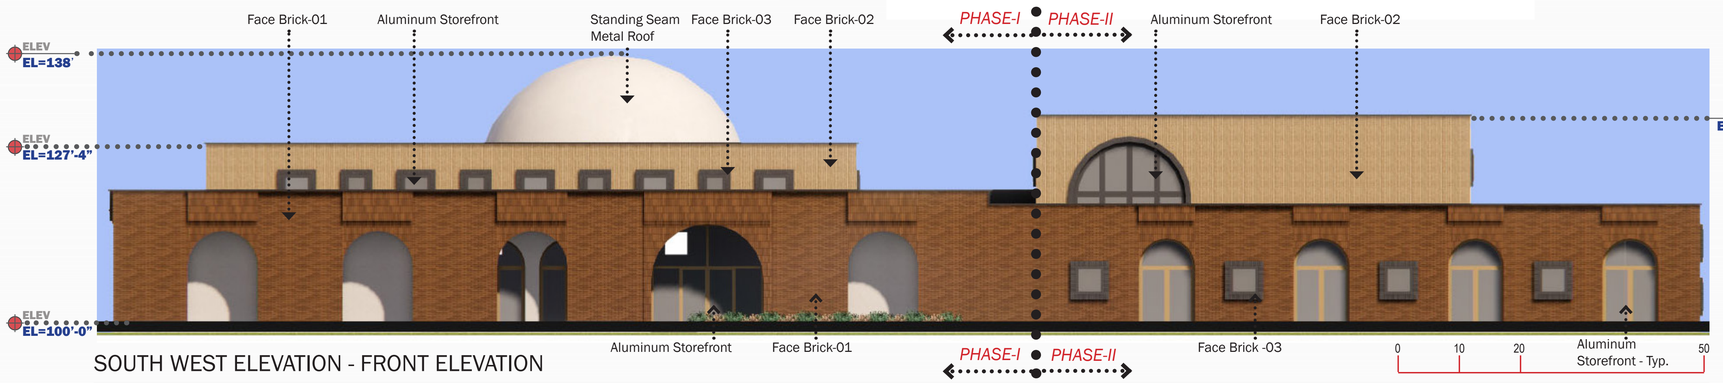


SOUTH WEST ELEVATION - FRONT ELEVATION

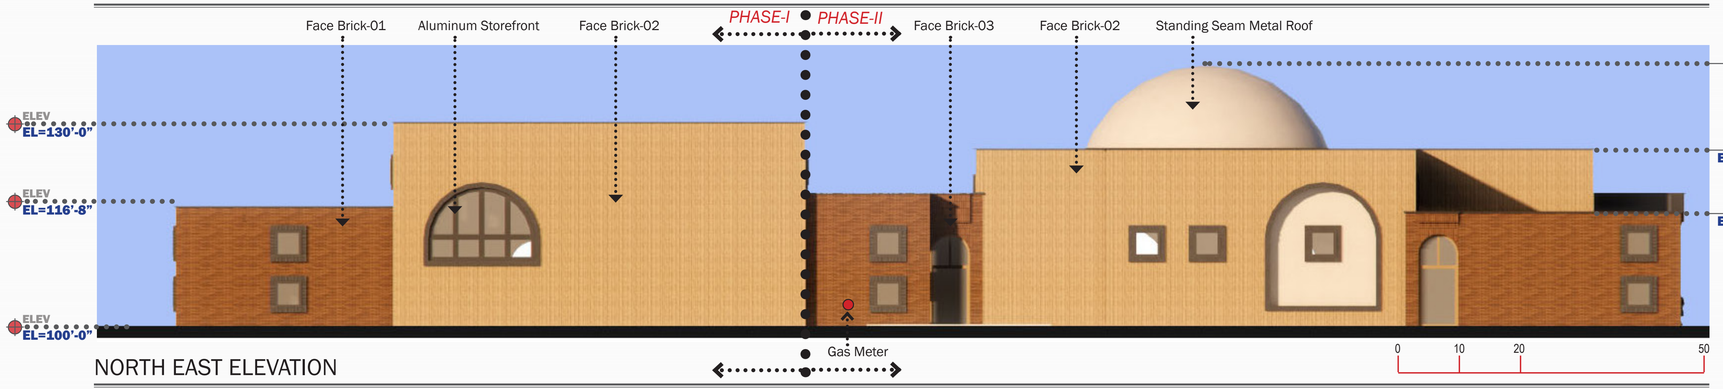


NORTH EAST ELEVATION

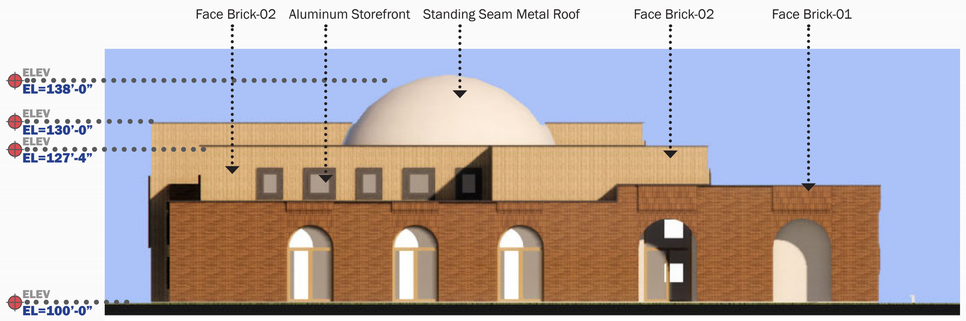


NORTH WEST ELEVATION

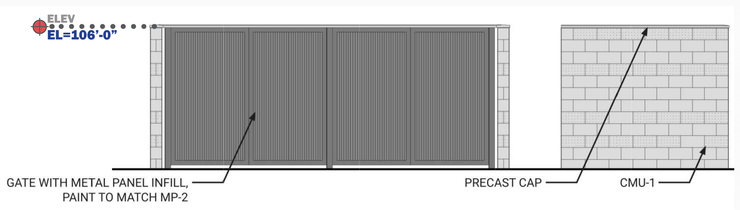

TRASH ENCLOSURE AND GATE

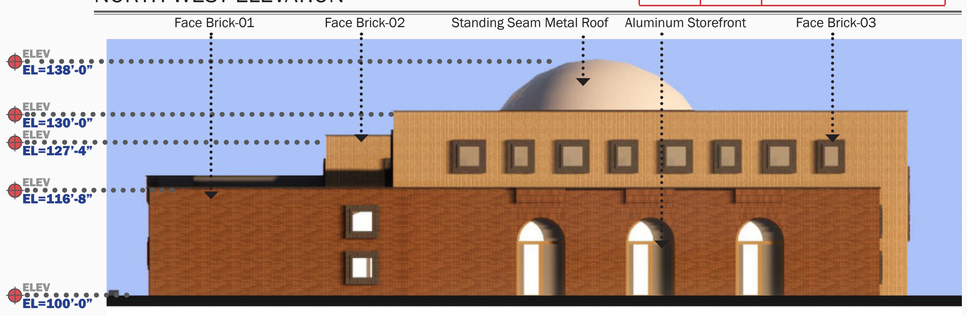


SOUTH EAST ELEVATION

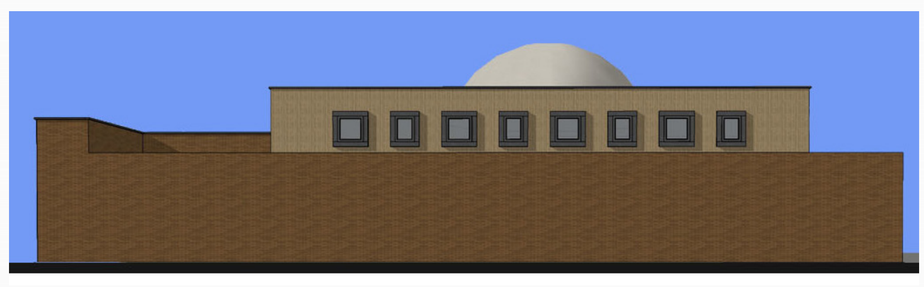

SOUTH EAST ELEVATION - PHASE I


BUILDING MATERIALS

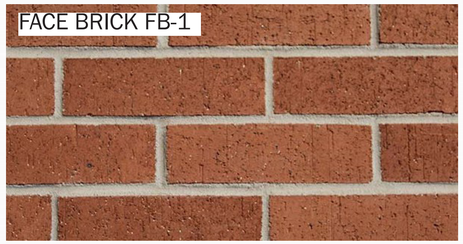







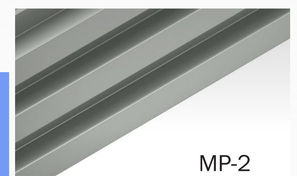



DATE: Oct 16 2026
SCALE: AS INDICATED
DRAWN BY:
CHECKED BY:

PROJECT NUMBER

SHEET
1 OF 1

BUILDING ELEVATIONS

PPR- 2515 | 7610 MAVERICK ROAD
COLORADO SPRINGS, COLORADO