DOMBROWSKI, COLIN, 4/30/2026 1:13 PM

HILLPOINTE APARTMENTS AT PETERSON
CONSTRUCTION DRAWINGS - STORM SEWER PLAN & PROFILES

PROPERTIES THAT LIE WITHIN THE NORTHWEST QUARTER AND THE SOUTHWEST QUARTER OF THE SOUTHWEST QUARTER OF SECTION 8, TOWNSHIP 14 SOUTH, RANGE 65 WEST OF THE SIXTH PRINCIPAL MERIDIAN, COUNTY OF EL PASO, STATE OF COLORADO

LEGAL DESCRIPTION:

LOT 1 CIMARRON HILLS SOUTHEAST MIXED USE FILING NO. 1

EL PASO COUNTY STANDARD CONSTRUCTION NOTES:


1. ALL DRAINAGE AND ROADWAY CONSTRUCTION SHALL MEET THE STANDARDS AND SPECIFICATIONS OF THE CITY OF COLORADO SPRINGS/EL PASO COUNTY DRAINAGE CRITERIA MANUAL, VOLUMES 1 AND 2, AND THE EL PASO COUNTY ENGINEERING CRITERIA MANUAL.
2. CONTRACTOR SHALL BE RESPONSIBLE FOR THE NOTIFICATION AND FILED NOTIFICATION OF ALL EXISTING UTILITIES, WHETHER SHOWN ON THE PLANS OR NOT, BEFORE BEGINNING CONSTRUCTION. LOCATION OF EXISTING UTILITIES SHALL BE VERIFIED BY THE CONTRACTOR PRIOR TO CONSTRUCTION. CALL 811 TO CONTACT THE UTILITY NOTIFICATION CENTER OF COLORADO (UNCC)
3. CONTRACTOR SHALL KEEP A COPY OF THESE APPROVED PLANS, THE GRADING AND EROSION CONTROL PLAN, THE STORMWATER MANAGEMENT PLAN (SWMP), THE SOILS AND GEOTECHNICAL REPORT, AND THE APPROPRIATE DESIGN AND CONSTRUCTION STANDARDS AND SPECIFICATIONS AT THE JOB SITE AT ALL TIMES, INCLUDING THE FOLLOWING:
   A. EL PASO COUNTY ENGINEERING CRITERIA MANUAL (ECM)
   B. CITY OF COLORADO SPRINGS/EL PASO COUNTY DRAINAGE CRITERIA MANUAL, VOLUMES 1 AND 2
   C. COLORADO DEPARTMENT OF TRANSPORTATION (CDOT) STANDARD SPECIFICATIONS FOR ROAD AND BRIDGE CONSTRUCTION
   D. CDOT M & S STANDARDS
4. NOTWITHSTANDING ANYTHING DEPICTED IN THESE PLANS IN WORDS OR GRAPHIC REPRESENTATION, ALL DESIGN AND CONSTRUCTION RELATED TO ROADS, STORM DRAINAGE AND EROSION CONTROL SHALL CONFORM TO THE STANDARDS AND REQUIREMENTS OF THE MOST RECENT VERSION OF THE RELEVANT ADOPTED EL PASO COUNTY STANDARDS, INCLUDING THE LAND DEVELOPMENT CODE, THE ENGINEERING CRITERIA MANUAL, THE DRAINAGE CRITERIA MANUAL, AND THE DRAINAGE CRITERIA MANUAL VOLUME 2. ANY DEVIATIONS FROM REGULATIONS AND STANDARDS MUST BE REQUESTED, AND APPROVED, IN WRITING. ANY MODIFICATIONS NECESSARY TO MEET CRITERIA AFTER-THE-FACT WILL BE ENTIRELY THE DEVELOPER'S RESPONSIBILITY TO RECTIFY.
5. IT IS THE DESIGN ENGINEER'S RESPONSIBILITY TO ACCURATELY SHOW EXISTING CONDITIONS, BOTH ONSITE AND OFFSITE, ON THE CONSTRUCTION PLANS. ANY MODIFICATIONS NECESSARY DUE TO CONFLICTS, OMISSIONS, OR CHANGED CONDITIONS WILL BE ENTIRELY THE DEVELOPER'S RESPONSIBILITY TO RECTIFY.
6. CONTRACTOR SHALL SCHEDULE A PRE-CONSTRUCTION MEETING WITH EL PASO COUNTY INSPECTIONS, PRIOR TO STARTING CONSTRUCTION.
7. IT IS THE CONTRACTOR'S RESPONSIBILITY TO UNDERSTAND THE REQUIREMENTS OF ALL JURISDICTIONAL AGENCIES AND TO OBTAIN ALL REQUIRED PERMITS, INCLUDING BUT NOT LIMITED TO EL PASO COUNTY EROSION AND STORMWATER QUALITY CONTROL PERMIT (ESQCP), REGIONAL BUILDING FLOODPLAIN DEVELOPMENT PERMIT, U.S. ARMY CORPS OF ENGINEERS-ISSUED 401 AND/OR 404 PERMITS, AND COUNTY AND STATE FUGITIVE DUST PERMITS.
8. CONTRACTOR SHALL NOT DEVIATE FROM THE PLANS WITHOUT FIRST OBTAINING WRITTEN APPROVAL FROM THE DESIGN ENGINEER AND PCD. CONTRACTOR SHALL NOTIFY THE DESIGN ENGINEER IMMEDIATELY UPON DISCOVERY OF ANY ERRORS OR INCONSISTENCIES.
9. ALL STORM DRAIN PIPE SHALL BE CLASS III RCP UNLESS OTHERWISE NOTED AND APPROVED BY EPC.
10. CONTRACTOR SHALL COORDINATE GEOTECHNICAL TESTING PER ECM STANDARDS. PAVEMENT DESIGN SHALL BE APPROVED BY EL PASO COUNTY PCD PRIOR TO PLACEMENT OF CURB AND GUTTER AND PAVEMENT.
11. ALL CONSTRUCTION TRAFFIC MUST ENTER/EXIT THE SITE AT APPROVED CONSTRUCTION ACCESS POINTS.
12. SIGHT VISIBILITY TRIANGLES AS IDENTIFIED IN THE PLANS SHALL BE PROVIDED AT ALL INTERSECTIONS. OBSTRUCTIONS GREATER THAN 18 INCHES ABOVE FLOWLINE ARE NOT ALLOWED WITHIN SIGHT TRIANGLES.
13. SIGNING AND STRIPING SHALL COMPLY WITH EL PASO COUNTY AND MUTCD CRITERIA. [IF APPLICABLE, ADDITIONAL SIGNING AND STRIPING NOTES WILL BE PROVIDED.]
14. CONTRACTOR SHALL OBTAIN ANY PERMITS REQUIRED BY EL PASO COUNTY DPW, INCLUDING WORK WITHIN THE RIGHT-OF-WAY AND SPECIAL TRANSPORT PERMITS.
15. THE LIMITS OF CONSTRUCTION SHALL REMAIN WITHIN THE PROPERTY LINE UNLESS OTHERWISE NOTED. THE OWNER/DEVELOPER SHALL OBTAIN WRITTEN PERMISSION AND EASEMENTS, WHERE REQUIRED, FROM ADJOINING PROPERTY OWNER(S) PRIOR TO ANY OFF-SITE DISTURBANCE, GRADING, OR CONSTRUCTION.

GENERAL CONSTRUCTION NOTES

1. IT SHALL BE THE RESPONSIBILITY OF THE CONTRACTOR TO VERIFY THE EXISTENCE AND LOCATION OF ALL UNDERGROUND UTILITIES ALONG THE ROUTE OF THE WORK. THE OMISSION FROM OR THE INCLUSION OF UTILITY LOCATIONS ON THE PLANS IS NOT TO BE CONSIDERED AS THE NONEXISTENCE OF OR A DEFINITE LOCATION OF EXISTING UNDERGROUND UTILITIES.
2. THE CONTRACTOR SHALL TAKE THE NECESSARY PRECAUTIONS TO PROTECT EXISTING UTILITIES FROM DAMAGE DUE TO THIS OPERATION. ANY DAMAGE TO THE UTILITIES WILL BE REPLACED AT THE CONTRACTORS EXPENSE AND ANY SERVICE DISRUPTION WILL BE SETTLED BY THE CONTRACTOR.
3. ADDITIONAL EROSION CONTROL STRUCTURES MAY BE REQUIRED AT THE TIME OF CONSTRUCTION.
4. ALL BACKFILL, SUB-BASE AND/OR BASE COURSE (CLASS 6) MATERIAL SHALL BE COMPACTED TO THE SOILS ENGINEERS RECOMMENDATIONS, AND APPROVED BY EL PASO COUNTY DEVELOPMENT SERVICES ENGINEERING DIVISION.
5. ALL STATIONING IS CENTERLINE UNLESS OTHERWISE INDICATED. ALL ELEVATIONS ARE FLOW LINE UNLESS OTHERWISE INDICATED.
6. ALL DISTURBED PAVEMENT EDGES SHALL BE CUT TO NEAT LINES. REPAIR SHALL CONFORM TO THE EPC ECM APPENDIX K - 1.2C
7. ALL INTERSECTION ACCESSES ARE TO BE CONSTRUCTED WITH A 25 FOOT SIGHT VISIBILITY TRIANGLE AND THERE SHALL BE NO OBSTRUCTIONS GREATER THAN 18" IN THIS AREA.
8. ASPHALT THICKNESS AND BASE COURSE THICKNESS (COMPACTED FOR ROADS SHALL BE PER DESIGN REPORT BY OWNERS GEOTECHNICAL ENGINEER. OWNERS GEOTECHNICAL ENGINEER TO BE ON SITE AT TIME OF ROAD CONSTRUCTION TO EVALUATE SOIL CONDITIONS AND DETERMINE IF ADDITIONAL MEASURES ARE NECESSARY TO ASSURE STABILITY OF THE NEW ROADS. PAVEMENTS DESIGN SHALL BE APPROVED BY EL PASO COUNTY DEVELOPMENT SERVICES ENGINEERING DIVISION PRIOR TO CONSTRUCTION.
9. TYPE M RIP-RAP WITH 4" OF TYPE II GRANULAR BEDDING AND MIRAFI 180n OR EQUAL MAY BE SUBSTITUTED WHERE TYPE I RIP-RAP WITH MIRAFI FW 700 OR EQUAL IS SPECIFIED.
10. ALL MATERIALS AND INSTALLATION PROCEDURES SHALL BE IN COMPLIANCE WITH ANY AND ALL APPLICABLE EL PASO COUNTY STANDARDS AND WITH METRO DISTRICT CONSULTING ENGINEER APPROVAL.
11. CONTRACTOR IS RESPONSIBLE FOR PROVIDING DETAILED AS-BUILT OF ALL STORM SEWER AND CISTERN INSTALLATIONS, INCLUDING ACCURATE DISTANCES OF MAIN LINES, VALVES, FITTINGS, MANHOLES, AND LOCATIONS OF APPURTENANCES.
12. DRAINAGE EASEMENTS ARE PLATTED THROUGHOUT THE FILING AND ARE NO-BUILD AREAS. ALL OTHER AREAS THAT FALL WITHIN IDENTIFIED GEOLOGIC HAZARD AREAS (SEASONAL STORMWATER POOLING, STANDING WATER CONDITIONS) MAY BE MITIGATED ON A PER LOT BASIS WITH EARTHWORK AND FINE GRADING CONSTRUCTION. NO DISTURBANCE FOR EARTHWORK OR GRADING SHALL TAKE PLACE WITHIN THE DESIGNATED DRAINAGE EASEMENTS AND ANY SITE AND FUTURE LOT DISTURBANCE THAT ALTERS THE EXISTING TOPOGRAPHY SHALL DRAIN TO THE DRAINAGE EASEMENTS ON SITE.

ABBREVIATIONS

Δ	DEFLECTION ANGLE
Ø, DIA	DIAMETER
AASHTO	AMERICAN ASSOCIATION OF STATE HIGHWAY AND TRANSPORTATION OFFICIALS
ABC	ASPHALT BASE COURSE
ABD	ABANDONED
AC	ACRE
ADA	THE AMERICANS WITH DISABILITIES ACT
ASPH	ASPHALT
ASS'Y	ASSEMBLY
ASTM	AMERICAN SOCIETY FOR TESTING MATERIALS
BFE	BASE FLOOD ELEVATION
BLDG	BUILDING
BLVD	BOULEVARD
BM	BENCH MARK
BNDY	BOUNDARY
BOP	BOTTOM OF POND
BW	BOTTOM OF WALL
C&G	CURB AND GUTTER
CA	COARSE AGGREGATE
CATV	CABLE TELEVISION
CB	CHORD BEARING/CATCH BASIN
CFS	CUBIC FEET PER SECOND
CIP	CAST IRON PIPE
CL	CENTER LINE
CMP	CORRUGATED METAL PIPE
COMP	COMPOSITE
CONC	CONCRETE
CONST	CONSTRUCT OR CONSTRUCTION
CSP	CORRUGATED STEEL PIPE
CSU	COLORADO SPRINGS UTILITIES
CT	COURT
CTR	CENTER
CU	COPPER
CY	CUBIC YARD
DBL	DOUBLE
DEG	DEGREE
DET	DETAIL
DEPT	DEPARTMENT
DIM	DIMENSION
DIP	DUCTILE IRON PIPE
DOT	DEPARTMENT OF TRANSPORTATION
DWG	DRAWING
E	EAST/EASTING
EL	ELEVATION
ELEC	ELECTRIC
EOG	EDGE OF GUTTER
EOP	EDGE OF PAVEMENT
ESMT	EASEMENT
EW	ENDWALL
EX	EXISTING
FD	FRENCH DRAIN
FDC	FIRE DEPARTMENT CONNECTION
FE	FLANGE ELEVATION
FES	FLARED END SECTION
FF	FINISHED FLOOR
FG	FINISHED GRADE
FH	FIRE HYDRANT
FHWA	FEDERAL HIGHWAY ADMINISTRATION
FL	FLOW LINE
FOC	FIBER OPTICS CABLE
FT	FOOT OR FEET
GB	GRADE BREAK
GAL	GALLON
HDPE	HIGH DENSITY POLYETHYLENE
HC RAMP	HANDICAP RAMP
HW	HEADWALL
INV	INVERT
KM	KILOMETER
L	LENGTH
LF	LINEAR FEET
M	METER
MIN	MINIMUM
MISC	MISCELLANEOUS
MAINT	MAINTENANCE
MAX	MAXIMUM
MH	MANHOLE
MP	MIDPOINT
N	NORTH/NORTHING
NO	NUMBER
OC	ON CENTER
OH	OVERHEAD
PB	PUBLIC
PC	POINT OF CURVATURE
PCC	POINT OF COMPOUND CURVATURE
PCR	POINT OF CURB RETURN
PI	POINT OF INTERSECTION
PIE	PUBLIC IMPROVEMENT ESMT
PT	POINT OF TANGENCY
PRC	PROPOSED
PRC	POINT OF REVERSE CURVATURE
PRV	PRESSURE REDUCING VALVE
PVT	PRIVATE
PUAE	PUBLIC UTILITY AND ACCESS ESMT
PUADE	PUBLIC UTILITY, ACCESS AND DRAINAGE ESMT
PVC	POLYVINYL CHLORIDE
R	RADIUS
REC	RECEPTION
RCBC	REINFORCED CONCRETE BOX CULVERT
S	SOUTH
SHT	SHEET
SQ	SQUARE
SW	SPILLWAY
TBC	TOP BACK OF CURB
TC	TRICKLE CHANNEL
TOP	TOP OF POND
TW	TOP OF WALL
TYP	TYPICAL
UG	UNDERGROUND
VERT	VERTICAL
W	WEST
WW	WASTEWATER
WWF	WELDED WIRE FABRIC
W/	WITH
W/O	WITHOUT
YD	YARD

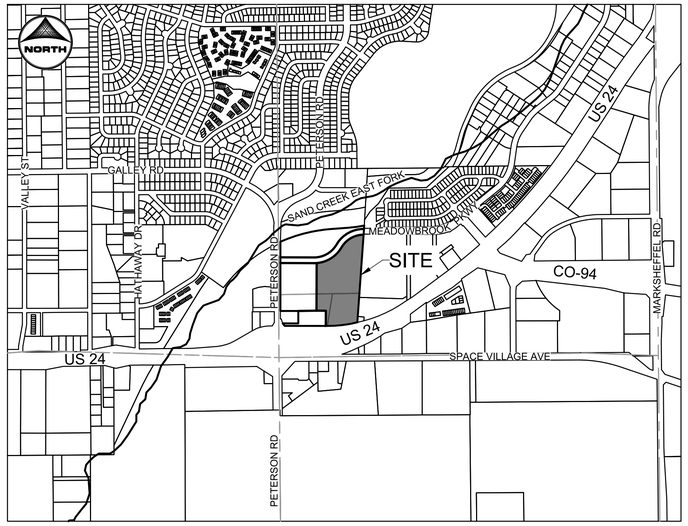

VICINITY MAP
SCALE: 1" = 1000'

PROJECT CONTACTS:

OWNER
JOVENCHI II, MARATHON HOLDINGS LLP,
JOHN VENEZIA ESTATE
4779 N. ACADEMY BOULEVARD
COLORADO SPRINGS, CO 80918
EMAIL: DEAN@VINTAGEDEV.COM
TELE: 719-491-2158

DEVELOPER
HILLPOINTE, LLC.
3773 CHERRY CREEK DRIVE NORTH
SUITE 801 EAST TOWER
DENVER, CO 80209
CONTACT: MARK FOSTER
EMAIL: MFOSTER@HILLPOINTE.COM

APPLICANT/OWNER'S REPRESENTATIVE
HR GREEN DEVELOPMENT, LLC.
1975 RESEARCH PKWY SUITE 160
COLORADO SPRINGS, CO 80921
TELE: (719) 394-2435
ATTN: COLLEEN MONAHAN
EMAIL: CMONAHAN@HRGREEN.COM

CIVIL ENGINEER
HR GREEN DEVELOPMENT, LLC.
1975 RESEARCH PKWY SUITE 160
COLORADO SPRINGS, CO 80921
TELE: (719) 394-2435
ATTN: RICHIE LYON, P.E.
EMAIL: RICHIE.LYON@HRGREEN.COM

PLANNING & LANDSCAPE ARCHITECTURE:
HR GREEN DEVELOPMENT, LLC.
1975 RESEARCH PKWY SUITE 160
COLORADO SPRINGS, CO 80921
TELE: (719) 394-2435
ATTN.: BLAINE PERKINS
EMAIL: BLAINE.PERKINS@HRGREEN.COM

GEOTECHNICAL ENGINEER
VALLEYSHORE ENGINEERING, LLC.
127 GRAND VISTA
VONORE, TENNESSEE 37885
TELE: (865) 900-3286
ATTN: SAUL MOSLEHY, PHD.

TRAFFIC ENGINEER
SM ROCHA,LLC.
6 SOUTH TEJON STREET, SUITE 618
COLORADO SPRINGS, CO 80903
TELE: (719) 203-6639
ATTN: MIKE ROCHA
EMAIL: MIKE@SMROCHA.COM

SURVEYOR
MATRIX DESIGN GROUP
2435 RESEARCH PARKWAY, SUITE 300
COLORADO SPRINGS, CO 80920
TELE: (719) 575-0100

SHEET INDEX		
SHEET NUMBER	SHEET DESCRIPTION	SHEET TITLE
01	C.01	COVER & NOTES
02	C.02	PLAN & PROFILE I
03	C.03	PLAN & PROFILE II
04	C.04	PLAN & PROFILE III
05	C.05	PLAN & PROFILE IV
06	C.06	PLAN & PROFILE V
07	C.07	PLAN & PROFILE VI
08	C.08	PLAN & PROFILE VII
09	C.09	PLAN & PROFILE VIII
10	C.10	SECONDARY DRAINAGE SYSTEM PLAN I
11	C.11	SECONDARY DRAINAGE SYSTEM PLAN II
12	C.12	SECONDARY DRAINAGE SYSTEM PLAN III
13	C.13	SECONDARY DRAINAGE SYSTEM PLAN IV
14	C.14	DETAILS

LEGEND

	EXISTING	PROPOSED
PROPERTY LINE		
EASEMENT LINE		
RIGHT OF WAY		
CENTERLINE		
BARBED WIRE FENCE		
WOODEN FENCE		
U.G. ELECTRIC	UE	UE
OVERHEAD ELECTRIC	OE	OE
FIBER OPTIC	FO	FO
GAS MAIN	G	G
SANITARY SEWER		
STORM DRAIN		
LANDSCAPE DRAIN		
ROOF DRAIN		
WATER MAIN	W	W
SWALE		
TRAIL		
ADA ROUTE		
CURB & GUTTER		
INDEX CONTOUR		
INTER. CONTOUR		
100-YR FLOODPLAIN		
FLOODWAY		

STORM SEWER

	EXISTING	PROPOSED
MANHOLE		
STORM INLET		
LANDSCAPE DOME INLETS		
FLARED END SECTION		
RIPRAP		

SANITARY SEWER

	EXISTING	PROPOSED
CLEAN OUT		
MANHOLE		S
PLUG		

WATER

	EXISTING	PROPOSED
FIRE HYDRANT		
FIRE DEPT. CONNECTION		
GATE VALVE		
MANHOLE	W	W
METER	M	M
TEE		
REDUCER		

DRY UTILITIES

ELECTRIC METER
ELECTRIC PEDESTAL
ELECTRICAL CABINET
ELECTRIC VAULT
ELECTRIC VEHICLE CHARGER
FIBER OPTIC PULL BOX
FIBER OPTIC MANHOLE
FIBER OPTIC PEDESTAL
FIBER OPTIC SIGN
FIBER OPTIC VAULT
GAS METER
GAS SIGN
GAS VAULT
TRANSFORMER
LIGHT POLE

MISCELLANEOUS

SIGN
BOLLLARD
ACCESSIBLE PARKING
PARKING COUNT

PCD FILE NO.: _____

DRAWN BY: CMD JOB DATE: 4/30/2026
APPROVED: RDL JOB NUMBER: 2502477
CAD DATE: 4/30/2026
CAD FILE: J:\2025\2502477\CAD\Dwgs\C\CDs\CD-Storm Cover

BAR IS ONE INCH ON OFFICIAL DRAWINGS.
0 1"
IF NOT ONE INCH, ADJUST SCALE ACCORDINGLY.

NO.	DATE	BY	REVISION DESCRIPTION

HRGreen
HR GREEN - COLORADO SPRINGS
1975 RESEARCH PARKWAY SUITE 160
COLORADO SPRINGS, CO 80920
PHONE: 719.300.4140
FAX: 713.965.0044

HILLPOINTE APARTMENTS AT PETERSON
HILLPOINTE, LLC.
COLORADO SPRINGS, EL PASO COUNTY, COLORADO

CONSTRUCTION DRAWINGS
STORM COVER & NOTES

SHEET C.01


01

HR GREEN Xrefs: VICINITY-MAP; TB_24x36_2502477-CD


DOMBROWSKI, COLIN, 4/30/2026 1:14 PM

HILLPOINTE APARTMENTS AT PETERSON
CONSTRUCTION DRAWINGS - STORM SEWER PLAN & PROFILES

PROPERTIES THAT LIE WITHIN THE NORTHWEST QUARTER AND THE SOUTHWEST QUARTER OF THE SOUTHWEST QUARTER OF SECTION 8, TOWNSHIP 14 SOUTH, RANGE 65 WEST OF THE SIXTH PRINCIPAL MERIDIAN, COUNTY OF EL PASO, STATE OF COLORADO

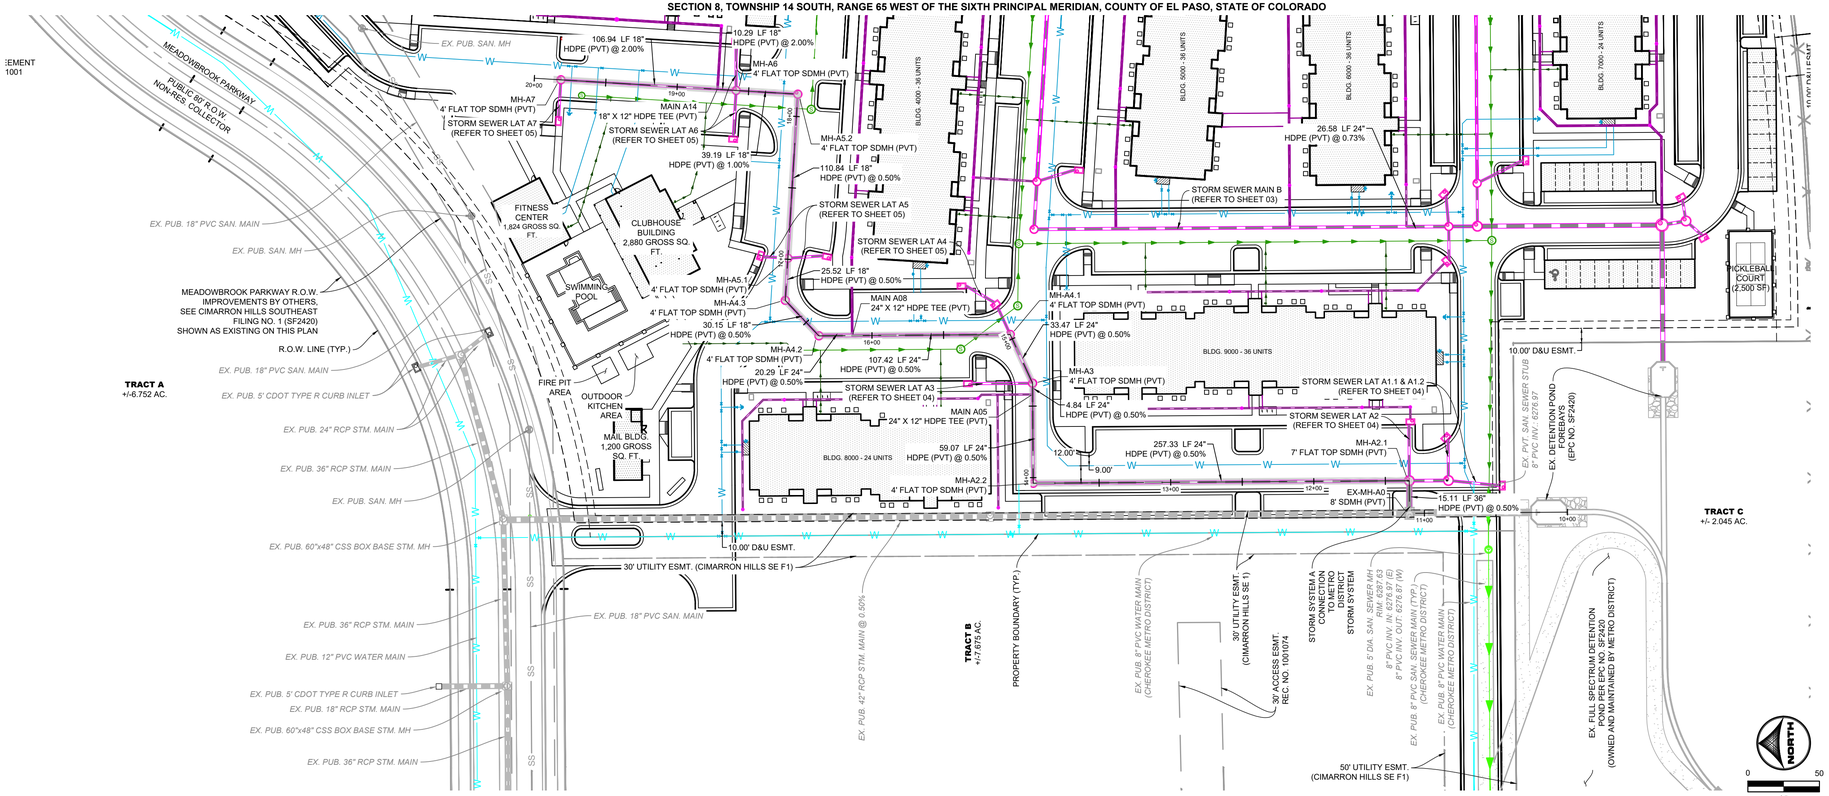

KEY MAP (N.T.S.)

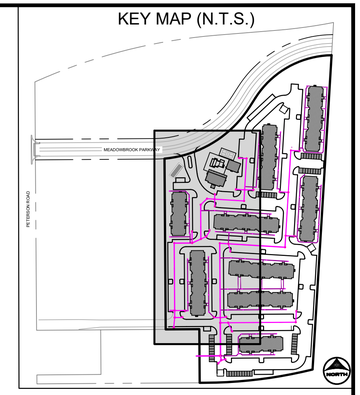


UTILITY NOTES:

1. ALL PRIVATE STORM SEWER INFRASTRUCTURE IS OWNED AND MAINTAINED BY THE OWNER/DEVELOPER OR THEIR ASSIGNS.
2. ALL PUBLIC STORM SEWER WITHIN THE MEADOWBROOK PARKWAY RIGHT-OF-WAY IS OWNED AND MAINTAINED BY THE METROPOLITAN DISTRICT AND IS DESIGNED BY OTHERS AND SHOWN AS EXISTING CONDITIONS ON THIS PLAN.
3. ALL PUBLIC STORM SEWER WITHIN THE DETENTION POND TRACT IS OWNED AND MAINTAINED BY THE METROPOLITAN DISTRICT AND IS DESIGNED BY OTHERS AND IS SHOWN AS EXISTING CONDITIONS ON THIS PLAN.
4. ALL BUILDINGS HAVE A ROOF DRAIN SYSTEM AND SECONDARY LANDSCAPE STORMWATER DRAIN SYSTEM THAT CONNECT TO THE PRIVATE STORM SEWER SYSTEM WITHIN THE DRIVE AISLES. ALL DOWNSPOUTS ARE 4" DIAMETER OR EQUIVALENT CAPACITY. ALL ROOF DRAIN SYSTEMS AND LANDSCAPE DRAIN SYSTEMS ARE 6" DIAMETER PVC AND CONNECT EITHER TO PRIVATE RCP STORM SEWER WITHIN DRIVE AISLES OR DIRECTLY INTO PRIVATE INLETS OR MANHOLES.
5. ALL PROPOSED PRIVATE WATER INFRASTRUCTURE IS SPECIFIED AS:
   - 5.1. WATER MAIN IS 8" PVC (C900 DR-14).
   - 5.2. FIRE SERVICE LINES ARE 4" HDPE (PE 4710) TO ALL BUILDINGS.
   - 5.3. DOMESTIC SERVICES ARE 2" PE 4710 SDR 9 CTS TO APARTMENT BUILDINGS.
   - 5.4. DOMESTIC SERVICE TO THE CLUBHOUSE IS 1" PE 4710 SDR 9 CTS.
   - 5.5. DOMESTIC SERVICE TO THE FITNESS CENTER IS 3/4" PE 4710 SDR 9 CTS.
   - 5.6. PRIVATE FIRE HYDRANT BRANCH LINES AND HYDRANTS ARE 6" PVC (C900 DR-14).
6. ALL PROPOSED PRIVATE SANITARY SEWER MAIN IS 8" PVC (SDR 26) AND DOMESTIC SANITARY SEWER SERVICES ARE 6" PVC (SDR 26) TO APARTMENT BUILDINGS, CLUBHOUSE, AND FITNESS CENTER.
7. TWO (2) EV CHARGING STATION STALLS ARE TO BE PROVIDED WITHIN THE DEVELOPMENT. CONDUIT IS TO BE INSTALLED FOR FUTURE CHARGER INSTALLATION, UP TO (1) ONE EV CHARGING STATION STALL PER BUILDING.
8. ALL PRIVATE AND PUBLIC WATER MAIN SHOWN ON THESE PLANS HAVE A BURY DEPTH OF 5' MINIMUM AND 6' MAXIMUM FROM FINISHED GRADE. ANY LOWERINGS WITH DEPTHS BEYOND 6' ARE SHOWN WITH PROFILES TO DEMONSTRATE CLEARANCES.
9. ALL PRIVATE AND PUBLIC WATER MAIN HAS A MINIMUM 18" VERTICAL CLEARANCE FROM OTHER UTILITIES (OUTSIDE-OF-PIPE TO OUTSIDE-OF-PIPE).
10. ALL APARTMENT BUILDINGS HAVE ONE MECHANICAL/WATER ROOM STRUCTURE ON THE SIDE WHICH HOUSES INTERNAL PLUMBING FOR THE 2" DOMESTIC WATER SERVICE AND THE 6" FIRE SERVICE LINE. EACH APARTMENT WATER ROOM HAS A 1.5" METER WITH BACKFLOW PREVENTER AS APPROVED BY CHEROKEE METRO DISTRICT.
11. REFER TO SHEETS 10 - 13 FOR SECONDARY DRAINAGE SYSTEM PLAN.

PRIVATE STORM SEWER MAIN A

(STA. 10+00 - 20+00)

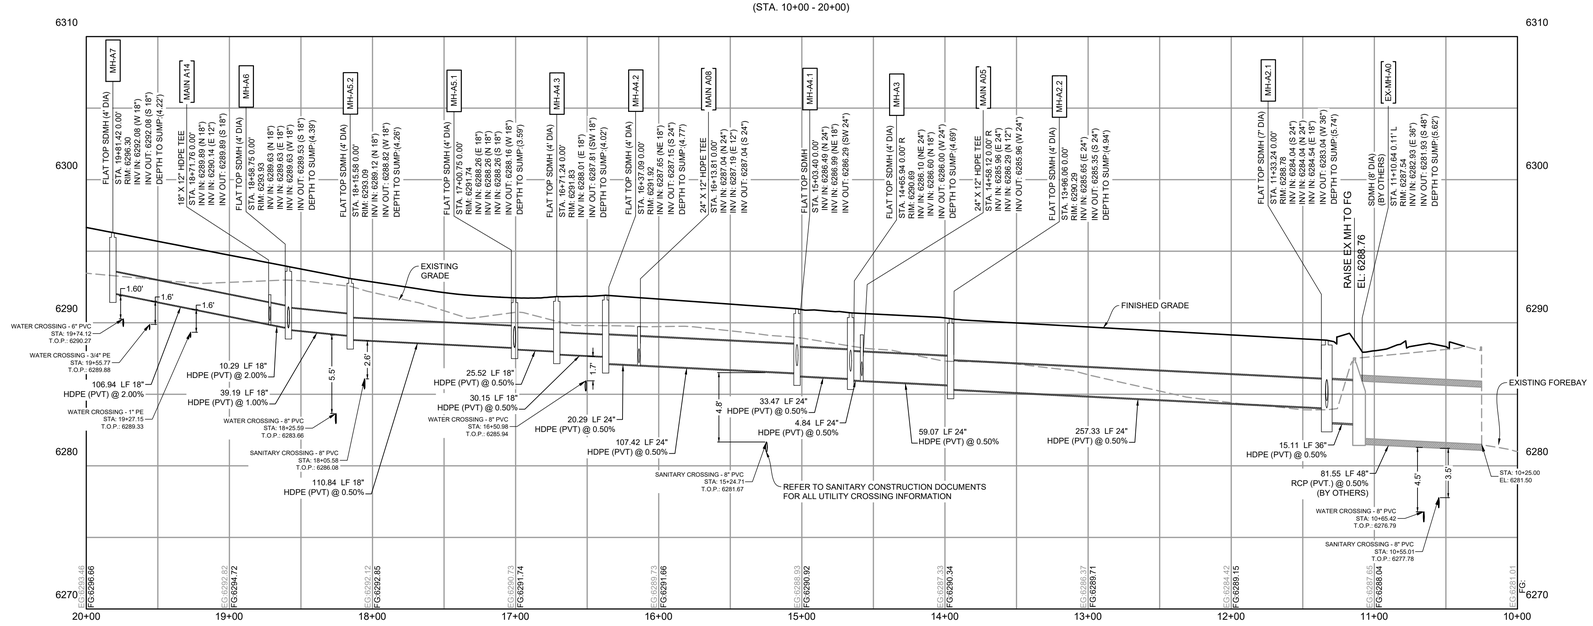

VERTICAL SCALE: 1" = 5'

HORIZONTAL SCALE: 1" = 50'

PCD FILE NO.: _____

DRAWN BY: CMD	JOB DATE: 4/30/2026	BAR IS ONE INCH ON OFFICIAL DRAWINGS. 0 1"	
APPROVED: RDL	JOB NUMBER: 2502477		
CAD DATE: 4/30/2026		IF NOT ONE INCH, ADJUST SCALE ACCORDINGLY.	
CAD FILE: J:\2025\2502477\CAD\Dwgs\C\CDs\CD-Storm PP			

NO.	DATE	BY	REVISION DESCRIPTION

HRGreen
HR GREEN - COLORADO SPRINGS
1975 RESEARCH PARKWAY SUITE 160
COLORADO SPRINGS, CO 80920
PHONE: 719.300.4140
FAX: 713.965.0044

HILLPOINTE APARTMENTS AT PETERSON
HILLPOINTE, LLC.
COLORADO SPRINGS, EL PASO COUNTY, COLORADO

CONSTRUCTION DRAWINGS
STORM PLAN & PROFILE I


SHEET C.02 | 02

HR GREEN Xrefs: 00-XC-ROW; 00-XC-DSGN; 01-XC-ROW; 01-XC-DSGN; 00-XV-ROW; 00-XV-SURVEY; 00-XV-UTIL; 01-XV-UTIL; 00-XC-UTIL; TB_24x36_2502477-CD; Storm Key Map


DOMBROWSKI, COLIN, 4/30/2026 1:14 PM

HILLPOINTE APARTMENTS AT PETERSON
CONSTRUCTION DRAWINGS - STORM SEWER PLAN & PROFILES

PROPERTIES THAT LIE WITHIN THE NORTHWEST QUARTER AND THE SOUTHWEST QUARTER OF THE SOUTHWEST QUARTER OF SECTION 8, TOWNSHIP 14 SOUTH, RANGE 65 WEST OF THE SIXTH PRINCIPAL MERIDIAN, COUNTY OF EL PASO, STATE OF COLORADO

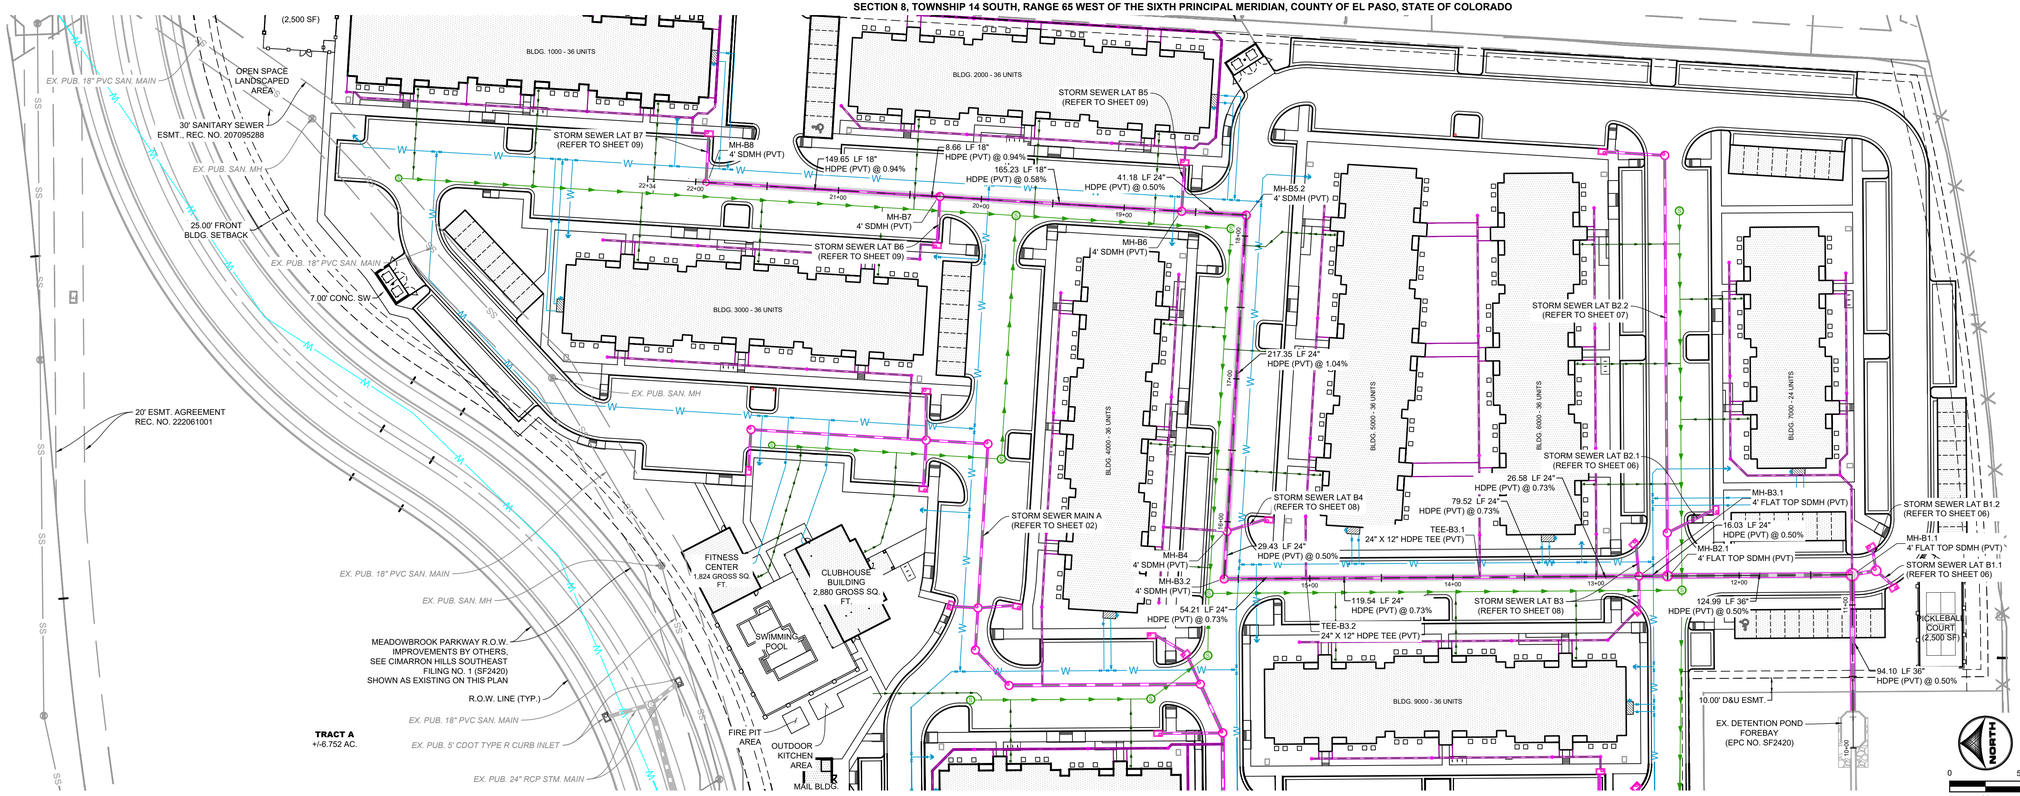

KEY MAP (N.T.S.)

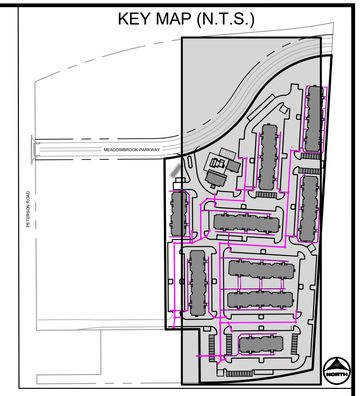


UTILITY NOTES:

1. ALL PRIVATE STORM SEWER INFRASTRUCTURE IS OWNED AND MAINTAINED BY THE OWNER/DEVELOPER OR THEIR ASSIGNS.
2. ALL PUBLIC STORM SEWER WITHIN THE MEADOWBROOK PARKWAY RIGHT-OF-WAY IS OWNED AND MAINTAINED BY THE METROPOLITAN DISTRICT AND IS DESIGNED BY OTHERS AND SHOWN AS EXISTING CONDITIONS ON THIS PLAN.
3. ALL PUBLIC STORM SEWER WITHIN THE DETENTION POND TRACT IS OWNED AND MAINTAINED BY THE METROPOLITAN DISTRICT AND IS DESIGNED BY OTHERS AND IS SHOWN AS EXISTING CONDITIONS ON THIS PLAN.
4. ALL BUILDINGS HAVE A ROOF DRAIN SYSTEM AND SECONDARY LANDSCAPE STORMWATER DRAIN SYSTEM THAT CONNECT TO THE PRIVATE STORM SEWER SYSTEM WITHIN THE DRIVE AISLES. ALL DOWNSPOUTS ARE 4" DIAMETER OR EQUIVALENT CAPACITY. ALL ROOF DRAIN SYSTEMS AND LANDSCAPE DRAIN SYSTEMS ARE 6" DIAMETER PVC AND CONNECT EITHER TO PRIVATE RCP STORM SEWER WITHIN DRIVE AISLES OR DIRECTLY INTO PRIVATE INLETS OR MANHOLES.
5. ALL PROPOSED PRIVATE WATER INFRASTRUCTURE IS SPECIFIED AS:
   - 5.1. WATER MAIN IS 8" PVC (C900 DR-14).
   - 5.2. FIRE SERVICE LINES ARE 4" HDPE (PE 4710) TO ALL BUILDINGS.
   - 5.3. DOMESTIC SERVICES ARE 2" PE 4710 SDR 9 CTS TO APARTMENT BUILDINGS.
   - 5.4. DOMESTIC SERVICE TO THE CLUBHOUSE IS 1" PE 4710 SDR 9 CTS.
   - 5.5. DOMESTIC SERVICE TO THE FITNESS CENTER IS 3/4" PE 4710 SDR 9 CTS.
   - 5.6. PRIVATE FIRE HYDRANT BRANCH LINES AND HYDRANTS ARE 6" PVC (C900 DR-14).
6. ALL PROPOSED PRIVATE SANITARY SEWER MAIN IS 8" PVC (SDR 26) AND DOMESTIC SANITARY SEWER SERVICES ARE 6" PVC (SDR 26) TO APARTMENT BUILDINGS, CLUBHOUSE, AND FITNESS CENTER.
7. TWO (2) EV CHARGING STATION STALLS ARE TO BE PROVIDED WITHIN THE DEVELOPMENT. CONDUIT IS TO BE INSTALLED FOR FUTURE CHARGER INSTALLATION, UP TO (1) ONE EV CHARGING STATION STALL PER BUILDING.
8. ALL PRIVATE AND PUBLIC WATER MAIN SHOWN ON THESE PLANS HAVE A BURY DEPTH OF 5' MINIMUM AND 6' MAXIMUM FROM FINISHED GRADE. ANY LOWERINGS WITH DEPTHS BEYOND 6' ARE SHOWN WITH PROFILES TO DEMONSTRATE CLEARANCES.
9. ALL PRIVATE AND PUBLIC WATER MAIN HAS A MINIMUM 18" VERTICAL CLEARANCE FROM OTHER UTILITIES (OUTSIDE-OF-PIPE TO OUTSIDE-OF-PIPE).
10. ALL APARTMENT BUILDINGS HAVE ONE MECHANICAL/WATER ROOM STRUCTURE ON THE SIDE WHICH HOUSES INTERNAL PLUMBING FOR THE 2" DOMESTIC WATER SERVICE AND THE 6" FIRE SERVICE LINE. EACH APARTMENT WATER ROOM HAS A 1.5" METER WITH BACKFLOW PREVENTER AS APPROVED BY CHEROKEE METRO DISTRICT.
11. REFER TO SHEETS 10 - 13 FOR SECONDARY DRAINAGE SYSTEM PLAN.

PRIVATE STORM SEWER MAIN B

(STA. 10+00 - 22+25)

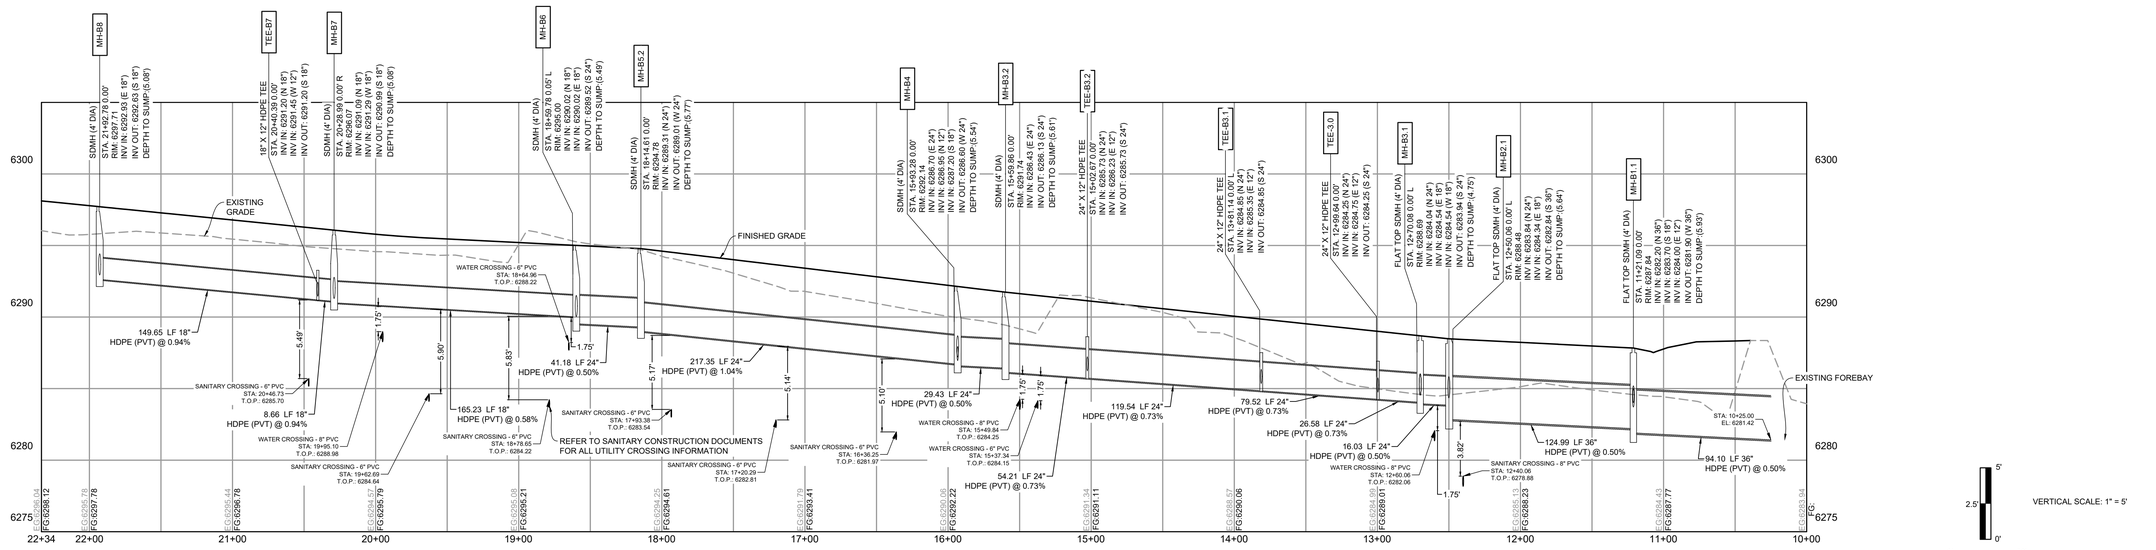

PCD FILE NO.: _____

DRAWN BY:	CMD	JOB DATE:	4/30/2026
APPROVED:	RDL	JOB NUMBER:	2502477
CAD DATE:	4/30/2026		
CAD FILE:	J:\2025\2502477\CAD\Dwgs\C\CDs\CD-Storm PP		

BAR IS ONE INCH ON OFFICIAL DRAWINGS. 0 — 1". IF NOT ONE INCH, ADJUST SCALE ACCORDINGLY.

NO.	DATE	BY	REVISION DESCRIPTION

HR GREEN - COLORADO SPRINGS
1975 RESEARCH PARKWAY SUITE 160
COLORADO SPRINGS, CO 80920
PHONE: 719.300.4140
FAX: 713.965.0044

HILLPOINTE APARTMENTS AT PETERSON
HILLPOINTE, LLC.
COLORADO SPRINGS, EL PASO COUNTY, COLORADO

CONSTRUCTION DRAWINGS
STORM PLAN & PROFILE II


SHEET C.03 | 03

HR GREEN Xrefs: 00-XC-ROW; 00-XC-DSGN; 01-XC-ROW; 01-XC-DSGN; 00-XV-ROW; 00-XV-SURVEY; 00-XV-UTIL; 01-XC-UTIL; 00-XC-UTIL; TB_24x36_2502477-CD; Storm Key Map

DOMBROWSKI, COLIN, 4/30/2026 1:14 PM


HILLPOINTE APARTMENTS AT PETERSON
CONSTRUCTION DRAWINGS - STORM SEWER PLAN & PROFILES

PROPERTIES THAT LIE WITHIN THE NORTHWEST QUARTER AND THE SOUTHWEST QUARTER OF THE SOUTHWEST QUARTER OF SECTION 8, TOWNSHIP 14 SOUTH, RANGE 65 WEST OF THE SIXTH PRINCIPAL MERIDIAN, COUNTY OF EL PASO, STATE OF COLORADO

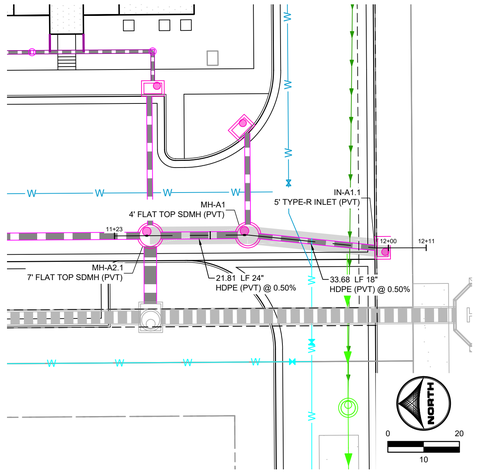


PRIVATE STORM SEWER LAT A1.1

(STA. 11+23 - 12+11)

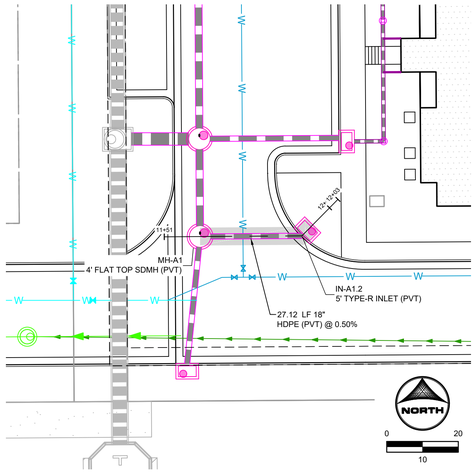


PRIVATE STORM SEWER LAT A1.2

(STA. 11+51 - 12+03)

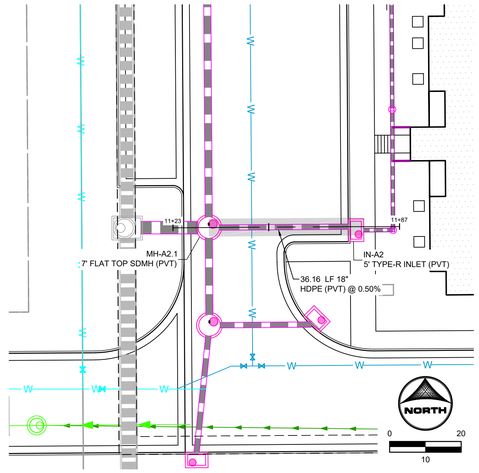


PRIVATE STORM SEWER LAT A2

(STA. 11+23 - 11+87)

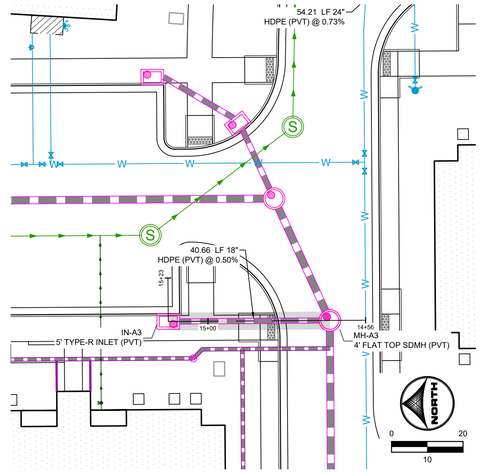


PRIVATE STORM SEWER LAT A3


(STA. 14+56 - 15+23)

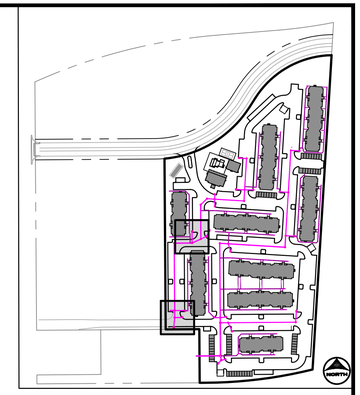



UTILITY NOTES:


1. ALL PRIVATE STORM SEWER INFRASTRUCTURE IS OWNED AND MAINTAINED BY THE OWNER/DEVELOPER OR THEIR ASSIGNS.
2. ALL PUBLIC STORM SEWER WITHIN THE MEADOWBROOK PARKWAY RIGHT-OF-WAY IS OWNED AND MAINTAINED BY THE METROPOLITAN DISTRICT AND IS DESIGNED BY OTHERS AND SHOWN AS EXISTING CONDITIONS ON THIS PLAN.
3. ALL PUBLIC STORM SEWER WITHIN THE DETENTION POND TRACT IS OWNED AND MAINTAINED BY THE METROPOLITAN DISTRICT AND IS DESIGNED BY OTHERS AND IS SHOWN AS EXISTING CONDITIONS ON THIS PLAN.
4. ALL BUILDINGS HAVE A ROOF DRAIN SYSTEM AND SECONDARY LANDSCAPE STORMWATER DRAIN SYSTEM THAT CONNECT TO THE PRIVATE STORM SEWER SYSTEM WITHIN THE DRIVE AISLES. ALL DOWNSPOUTS ARE 4" DIAMETER OR EQUIVALENT CAPACITY. ALL ROOF DRAIN SYSTEMS AND LANDSCAPE DRAIN SYSTEMS ARE 6" DIAMETER PVC AND CONNECT EITHER TO PRIVATE RCP STORM SEWER WITHIN DRIVE AISLES OR DIRECTLY INTO PRIVATE INLETS OR MANHOLES.
5. ALL PROPOSED PRIVATE WATER INFRASTRUCTURE IS SPECIFIED AS:
   - 5.1. WATER MAIN IS 8" PVC (C900 DR-14).
   - 5.2. FIRE SERVICE LINES ARE 4" HDPE (PE 4710) TO ALL BUILDINGS.
   - 5.3. DOMESTIC SERVICES ARE 2" PE 4710 SDR 9 CTS TO APARTMENT BUILDINGS.
   - 5.4. DOMESTIC SERVICE TO THE CLUBHOUSE IS 1" PE 4710 SDR 9 CTS.
   - 5.5. DOMESTIC SERVICE TO THE FITNESS CENTER IS 3/4" PE 4710 SDR 9 CTS.
   - 5.6. PRIVATE FIRE HYDRANT BRANCH LINES AND HYDRANTS ARE 6" PVC (C900 DR-14).
6. ALL PROPOSED PRIVATE SANITARY SEWER MAIN IS 8" PVC (SDR 26) AND DOMESTIC SANITARY SEWER SERVICES ARE 6" PVC (SDR 26) TO APARTMENT BUILDINGS, CLUBHOUSE, AND FITNESS CENTER.
7. TWO (2) EV CHARGING STATION STALLS ARE TO BE PROVIDED WITHIN THE DEVELOPMENT. CONDUIT IS TO BE INSTALLED FOR FUTURE CHARGER INSTALLATION, UP TO (1) ONE EV CHARGING STATION STALL PER BUILDING.
8. ALL PRIVATE AND PUBLIC WATER MAIN SHOWN ON THESE PLANS HAVE A BURY DEPTH OF 5' MINIMUM AND 6' MAXIMUM FROM FINISHED GRADE. ANY LOWERINGS WITH DEPTHS BEYOND 6' ARE SHOWN WITH PROFILES TO DEMONSTRATE CLEARANCES.
9. ALL PRIVATE AND PUBLIC WATER MAIN HAS A MINIMUM 18" VERTICAL CLEARANCE FROM OTHER UTILITIES (OUTSIDE-OF-PIPE TO OUTSIDE-OF-PIPE).
10. ALL APARTMENT BUILDINGS HAVE ONE MECHANICAL/WATER ROOM STRUCTURE ON THE SIDE WHICH HOUSES INTERNAL PLUMBING FOR THE 2" DOMESTIC WATER SERVICE AND THE 6" FIRE SERVICE LINE. EACH APARTMENT WATER ROOM HAS A 1.5" METER WITH BACKFLOW PREVENTER AS APPROVED BY CHEROKEE METRO DISTRICT.
11. REFER TO SHEETS 10 - 13 FOR SECONDARY DRAINAGE SYSTEM PLAN.

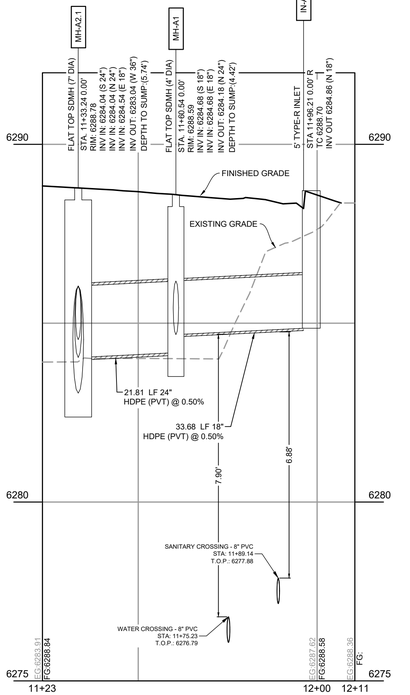

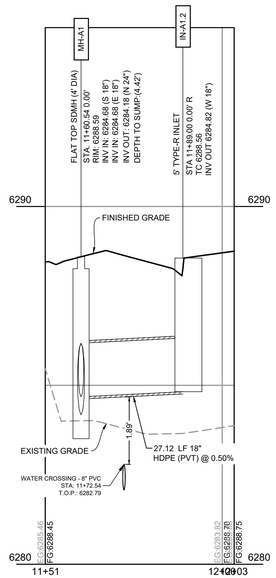

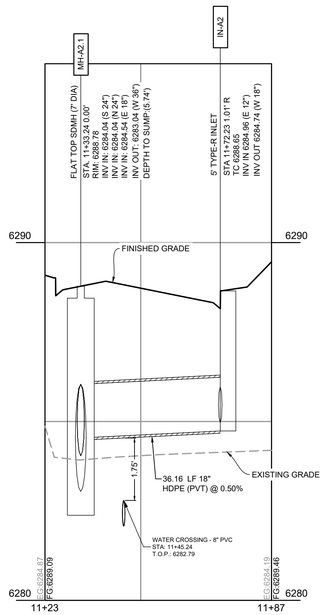

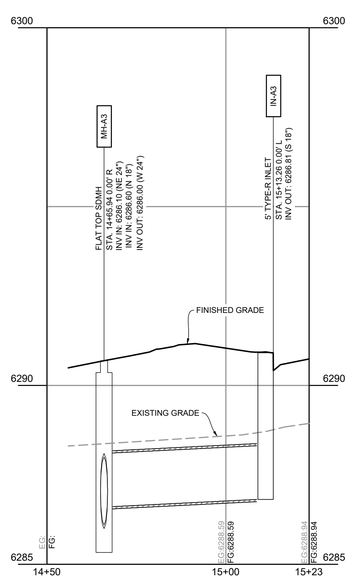

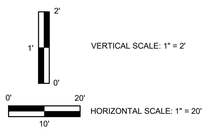

PCD FILE NO.: _____

DRAWN BY: CMD	JOB DATE: 4/30/2026	BAR IS ONE INCH ON OFFICIAL DRAWINGS. 0 — 1"	
APPROVED: RDL	JOB NUMBER: 2502477		
CAD DATE: 4/30/2026		IF NOT ONE INCH, ADJUST SCALE ACCORDINGLY.	
CAD FILE: J:\2025\2502477\CAD\Dwgs\C\CDs\CD-Storm PP			

NO.	DATE	BY	REVISION DESCRIPTION

HR GREEN - COLORADO SPRINGS
1975 RESEARCH PARKWAY SUITE 160
COLORADO SPRINGS, CO 80920
PHONE: 719.300.4140
FAX: 713.965.0044

HILLPOINTE APARTMENTS AT PETERSON
HILLPOINTE, LLC.
COLORADO SPRINGS, EL PASO COUNTY, COLORADO

CONSTRUCTION DRAWINGS
STORM PLAN & PROFILE III

SHEET C.04


04

HR GREEN Xrefs: 00-XC-ROW; 00-XC-DSGN; 01-XC-ROW; 01-XC-DSGN; 00-XV-ROW; 00-XV-SURVEY; 00-XV-UTIL; 01-XC-UTIL; 00-XC-UTIL_TB_24x36_2502477-CD; Storm Key Map

DOMBROWSKI, COLIN, 4/30/2026 1:15 PM


HILLPOINTE APARTMENTS AT PETERSON
CONSTRUCTION DRAWINGS - STORM SEWER PLAN & PROFILES

PROPERTIES THAT LIE WITHIN THE NORTHWEST QUARTER AND THE SOUTHWEST QUARTER OF THE SOUTHWEST QUARTER OF SECTION 8, TOWNSHIP 14 SOUTH, RANGE 65 WEST OF THE SIXTH PRINCIPAL MERIDIAN, COUNTY OF EL PASO, STATE OF COLORADO

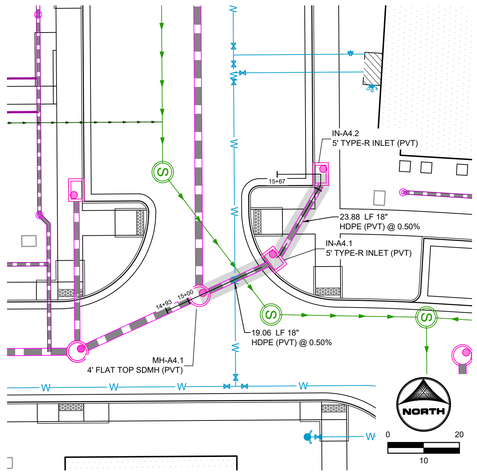


PRIVATE STORM SEWER LAT A4

(STA. 14+93 - 15+67)

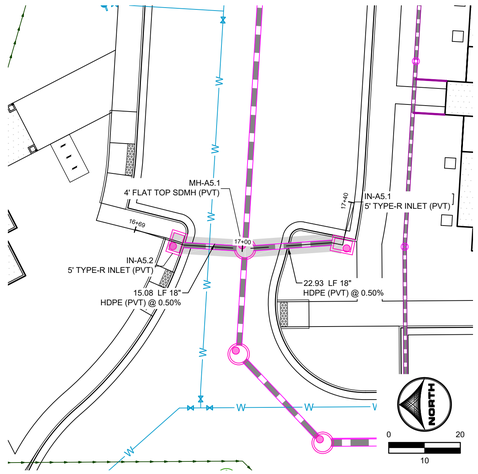


PRIVATE STORM SEWER LAT A5

(STA. 16+69 - 17+40)

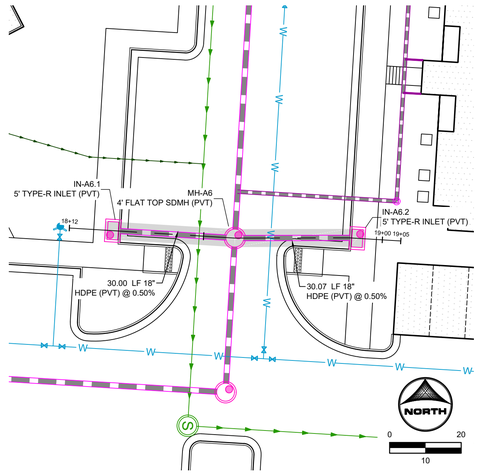


PRIVATE STORM SEWER LAT A6

(STA. 18+12 - 19+05)

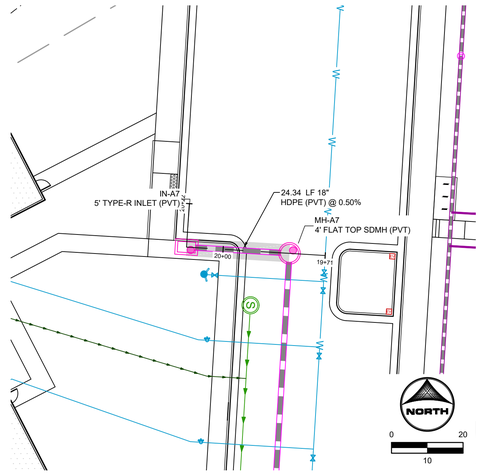


PRIVATE STORM SEWER LAT A7


(STA. 19+71 - 20+22)

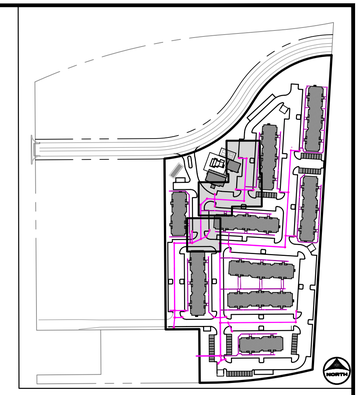



UTILITY NOTES:


1. ALL PRIVATE STORM SEWER INFRASTRUCTURE IS OWNED AND MAINTAINED BY THE OWNER/DEVELOPER OR THEIR ASSIGNS.
2. ALL PUBLIC STORM SEWER WITHIN THE MEADOWBROOK PARKWAY RIGHT-OF-WAY IS OWNED AND MAINTAINED BY THE METROPOLITAN DISTRICT AND IS DESIGNED BY OTHERS AND SHOWN AS EXISTING CONDITIONS ON THIS PLAN.
3. ALL PUBLIC STORM SEWER WITHIN THE DETENTION POND TRACT IS OWNED AND MAINTAINED BY THE METROPOLITAN DISTRICT AND IS DESIGNED BY OTHERS AND IS SHOWN AS EXISTING CONDITIONS ON THIS PLAN.
4. ALL BUILDINGS HAVE A ROOF DRAIN SYSTEM AND SECONDARY LANDSCAPE STORMWATER DRAIN SYSTEM THAT CONNECT TO THE PRIVATE STORM SEWER SYSTEM WITHIN THE DRIVE AISLES. ALL DOWNSPOUTS ARE 4" DIAMETER OR EQUIVALENT CAPACITY. ALL ROOF DRAIN SYSTEMS AND LANDSCAPE DRAIN SYSTEMS ARE 6" DIAMETER PVC AND CONNECT EITHER TO PRIVATE RCP STORM SEWER WITHIN DRIVE AISLES OR DIRECTLY INTO PRIVATE INLETS OR MANHOLES.
5. ALL PROPOSED PRIVATE WATER INFRASTRUCTURE IS SPECIFIED AS:
   - 5.1. WATER MAIN IS 8" PVC (C900 DR-14).
   - 5.2. FIRE SERVICE LINES ARE 4" HDPE (PE 4710) TO ALL BUILDINGS.
   - 5.3. DOMESTIC SERVICES ARE 2" PE 4710 SDR 9 CTS TO APARTMENT BUILDINGS.
   - 5.4. DOMESTIC SERVICE TO THE CLUBHOUSE IS 1" PE 4710 SDR 9 CTS.
   - 5.5. DOMESTIC SERVICE TO THE FITNESS CENTER IS 3/4" PE 4710 SDR 9 CTS.
   - 5.6. PRIVATE FIRE HYDRANT BRANCH LINES AND HYDRANTS ARE 6" PVC (C900 DR-14).
6. ALL PROPOSED PRIVATE SANITARY SEWER MAIN IS 8" PVC (SDR 26) AND DOMESTIC SANITARY SEWER SERVICES ARE 6" PVC (SDR 26) TO APARTMENT BUILDINGS, CLUBHOUSE, AND FITNESS CENTER.
7. TWO (2) EV CHARGING STATION STALLS ARE TO BE PROVIDED WITHIN THE DEVELOPMENT. CONDUIT IS TO BE INSTALLED FOR FUTURE CHARGER INSTALLATION, UP TO (1) ONE EV CHARGING STATION STALL PER BUILDING.
8. ALL PRIVATE AND PUBLIC WATER MAIN SHOWN ON THESE PLANS HAVE A BURY DEPTH OF 5' MINIMUM AND 6' MAXIMUM FROM FINISHED GRADE. ANY LOWERINGS WITH DEPTHS BEYOND 6' ARE SHOWN WITH PROFILES TO DEMONSTRATE CLEARANCES.
9. ALL PRIVATE AND PUBLIC WATER MAIN HAS A MINIMUM 18" VERTICAL CLEARANCE FROM OTHER UTILITIES (OUTSIDE-OF-PIPE TO OUTSIDE-OF-PIPE).
10. ALL APARTMENT BUILDINGS HAVE ONE MECHANICAL/WATER ROOM STRUCTURE ON THE SIDE WHICH HOUSES INTERNAL PLUMBING FOR THE 2" DOMESTIC WATER SERVICE AND THE 6" FIRE SERVICE LINE. EACH APARTMENT WATER ROOM HAS A 1.5" METER WITH BACKFLOW PREVENTER AS APPROVED BY CHEROKEE METRO DISTRICT.
11. REFER TO SHEETS 10 - 13 FOR SECONDARY DRAINAGE SYSTEM PLAN.

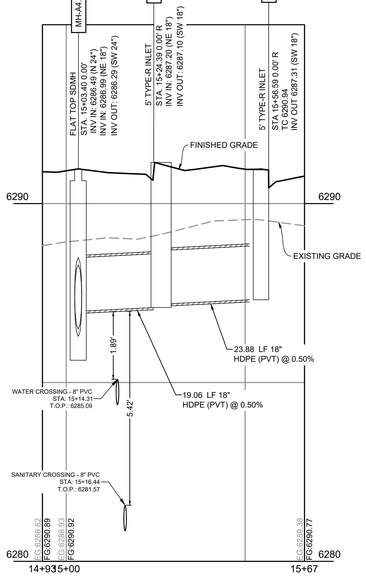

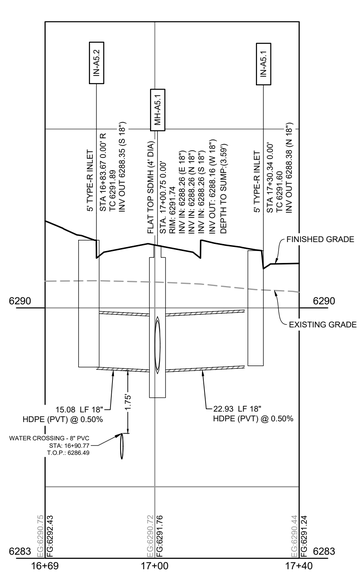

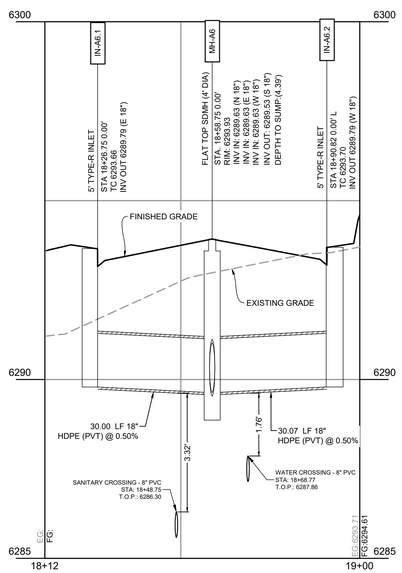

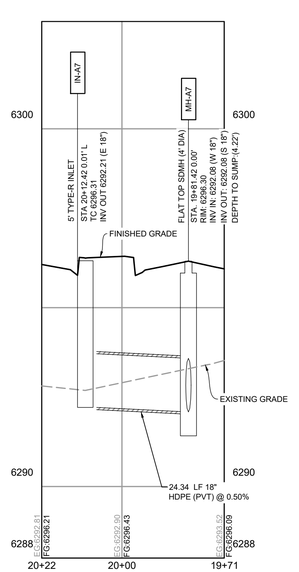

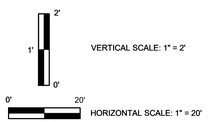

PCD FILE NO.: _____

DRAWN BY:	CMD	JOB DATE:	4/30/2026
APPROVED:	RDL	JOB NUMBER:	2502477
CAD DATE:	4/30/2026		
CAD FILE:	J:\2025\2502477\CAD\Dwgs\C\CDs\CD-Storm PP		

BAR IS ONE INCH ON OFFICIAL DRAWINGS. 0 1" IF NOT ONE INCH, ADJUST SCALE ACCORDINGLY.

NO.	DATE	BY	REVISION DESCRIPTION

HR GREEN - COLORADO SPRINGS
1975 RESEARCH PARKWAY SUITE 160
COLORADO SPRINGS, CO 80920
PHONE: 719.300.4140
FAX: 713.965.0044

HILLPOINTE APARTMENTS AT PETERSON
HILLPOINTE, LLC.
COLORADO SPRINGS, EL PASO COUNTY, COLORADO

CONSTRUCTION DRAWINGS
STORM PLAN & PROFILE IV


SHEET C.05 | 05

HR GREEN Xrefs: 00-XC-ROW; 00-XC-DSGN; 01-XC-ROW; 01-XC-DSGN; 00-XV-ROW; 00-XV-SURVEY; 00-XV-UTIL; 01-XC-UTIL; 00-XC-UTIL; TB_24x36_2502477-CD; Storm Key Map

DOMBROWSKI, COLIN, 4/30/2026 1:15 PM


HILLPOINTE APARTMENTS AT PETERSON
CONSTRUCTION DRAWINGS - STORM SEWER PLAN & PROFILES

PROPERTIES THAT LIE WITHIN THE NORTHWEST QUARTER AND THE SOUTHWEST QUARTER OF THE SOUTHWEST QUARTER OF SECTION 8, TOWNSHIP 14 SOUTH, RANGE 65 WEST OF THE SIXTH PRINCIPAL MERIDIAN, COUNTY OF EL PASO, STATE OF COLORADO

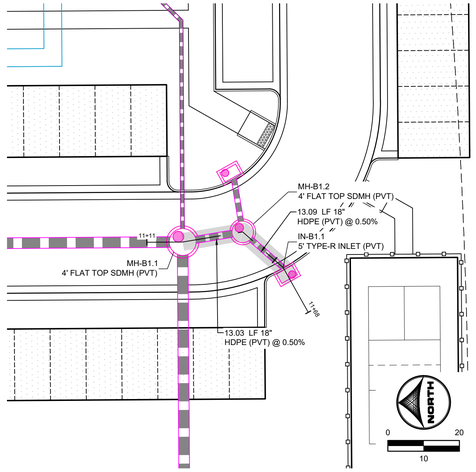


PRIVATE STORM SEWER LAT B1.1

(STA. 11+11 - 11+68)

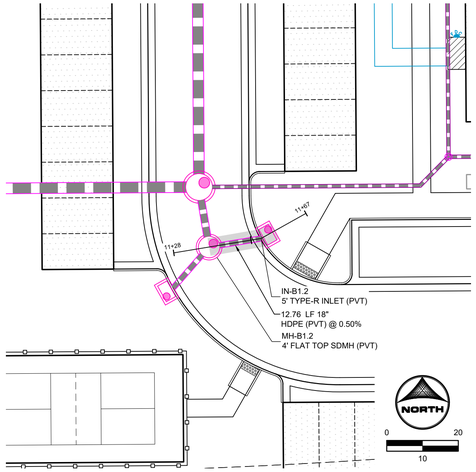


PRIVATE STORM SEWER LAT B1.2

(STA. 11+28 - 11+67)

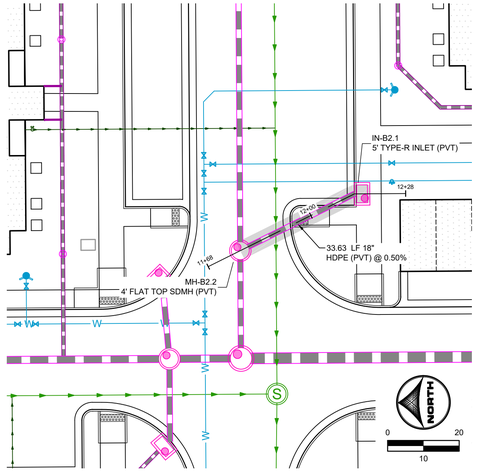


PRIVATE STORM SEWER LAT B2.1


(STA. 11+68 - 12+68)

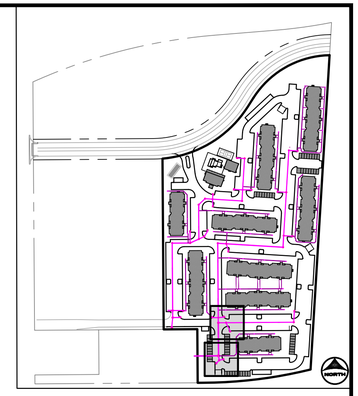



UTILITY NOTES:

1. ALL PRIVATE STORM SEWER INFRASTRUCTURE IS OWNED AND MAINTAINED BY THE OWNER/DEVELOPER OR THEIR ASSIGNS.
2. ALL PUBLIC STORM SEWER WITHIN THE MEADOWBROOK PARKWAY RIGHT-OF-WAY IS OWNED AND MAINTAINED BY THE METROPOLITAN DISTRICT AND IS DESIGNED BY OTHERS AND SHOWN AS EXISTING CONDITIONS ON THIS PLAN.
3. ALL PUBLIC STORM SEWER WITHIN THE DETENTION POND TRACT IS OWNED AND MAINTAINED BY THE METROPOLITAN DISTRICT AND IS DESIGNED BY OTHERS AND IS SHOWN AS EXISTING CONDITIONS ON THIS PLAN.
4. ALL BUILDINGS HAVE A ROOF DRAIN SYSTEM AND SECONDARY LANDSCAPE STORMWATER DRAIN SYSTEM THAT CONNECT TO THE PRIVATE STORM SEWER SYSTEM WITHIN THE DRIVE AISLES. ALL DOWNSPOUTS ARE 4" DIAMETER OR EQUIVALENT CAPACITY. ALL ROOF DRAIN SYSTEMS AND LANDSCAPE DRAIN SYSTEMS ARE 6" DIAMETER PVC AND CONNECT EITHER TO PRIVATE RCP STORM SEWER WITHIN DRIVE AISLES OR DIRECTLY INTO PRIVATE INLETS OR MANHOLES.
5. ALL PROPOSED PRIVATE WATER INFRASTRUCTURE IS SPECIFIED AS:
   - 5.1. WATER MAIN IS 8" PVC (C900 DR-14).
   - 5.2. FIRE SERVICE LINES ARE 4" HDPE (PE 4710) TO ALL BUILDINGS.
   - 5.3. DOMESTIC SERVICES ARE 2" PE 4710 SDR 9 CTS TO APARTMENT BUILDINGS.
   - 5.4. DOMESTIC SERVICE TO THE CLUBHOUSE IS 1" PE 4710 SDR 9 CTS.
   - 5.5. DOMESTIC SERVICE TO THE FITNESS CENTER IS 3/4" PE 4710 SDR 9 CTS.
   - 5.6. PRIVATE FIRE HYDRANT BRANCH LINES AND HYDRANTS ARE 6" PVC (C900 DR-14).
6. ALL PROPOSED PRIVATE SANITARY SEWER MAIN IS 8" PVC (SDR 26) AND DOMESTIC SANITARY SEWER SERVICES ARE 6" PVC (SDR 26) TO APARTMENT BUILDINGS, CLUBHOUSE, AND FITNESS CENTER.
7. TWO (2) EV CHARGING STATION STALLS ARE TO BE PROVIDED WITHIN THE DEVELOPMENT. CONDUIT IS TO BE INSTALLED FOR FUTURE CHARGER INSTALLATION, UP TO (1) ONE EV CHARGING STATION STALL PER BUILDING.
8. ALL PRIVATE AND PUBLIC WATER MAIN SHOWN ON THESE PLANS HAVE A BURY DEPTH OF 5' MINIMUM AND 6' MAXIMUM FROM FINISHED GRADE. ANY LOWERINGS WITH DEPTHS BEYOND 6' ARE SHOWN WITH PROFILES TO DEMONSTRATE CLEARANCES.
9. ALL PRIVATE AND PUBLIC WATER MAIN HAS A MINIMUM 18" VERTICAL CLEARANCE FROM OTHER UTILITIES (OUTSIDE-OF-PIPE TO OUTSIDE-OF-PIPE).
10. ALL APARTMENT BUILDINGS HAVE ONE MECHANICAL/WATER ROOM STRUCTURE ON THE SIDE WHICH HOUSES INTERNAL PLUMBING FOR THE 2" DOMESTIC WATER SERVICE AND THE 6" FIRE SERVICE LINE. EACH APARTMENT WATER ROOM HAS A 1.5" METER WITH BACKFLOW PREVENTER AS APPROVED BY CHEROKEE METRO DISTRICT.
11. REFER TO SHEETS 10 - 13 FOR SECONDARY DRAINAGE SYSTEM PLAN.

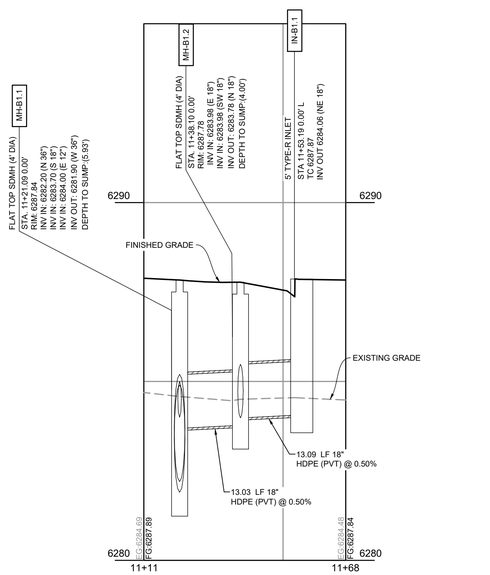

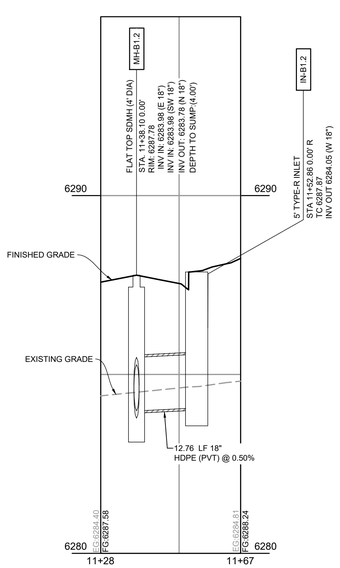

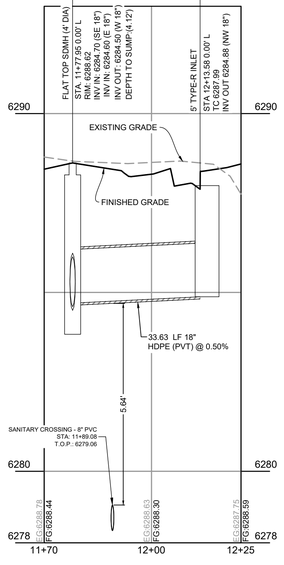

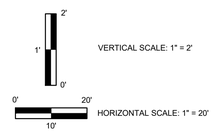

PCD FILE NO.:

DRAWN BY: CMD	JOB DATE: 4/30/2026	BAR IS ONE INCH ON OFFICIAL DRAWINGS.
APPROVED: RDL	JOB NUMBER: 2502477	0 1"
CAD DATE: 4/30/2026		IF NOT ONE INCH, ADJUST SCALE ACCORDINGLY.
CAD FILE: J:\2025\2502477\CAD\Dwgs\C\CDs\CD-Storm PP		

NO.	DATE	BY	REVISION DESCRIPTION

HRGreen

HR GREEN - COLORADO SPRINGS
1975 RESEARCH PARKWAY SUITE 160
COLORADO SPRINGS, CO 80920
PHONE: 719.300.4140
FAX: 713.965.0044

HILLPOINTE APARTMENTS AT PETERSON
HILLPOINTE, LLC.
COLORADO SPRINGS, EL PASO COUNTY, COLORADO

CONSTRUCTION DRAWINGS
STORM PLAN & PROFILE V

SHEET C.06


06

HR GREEN Xrefs: 00-XC-ROW; 00-XC-DSGN; 01-XC-ROW; 01-XC-DSGN; 00-XV-ROW; 00-XV-SURVEY; 00-XV-UTIL; 01-XC-UTIL; 00-XC-UTIL; TB_24x36_2502477-CD; Storm Key Map

DOMBROWSKI, COLIN, 4/30/2026 1:15 PM


HILLPOINTE APARTMENTS AT PETERSON
CONSTRUCTION DRAWINGS - STORM SEWER PLAN & PROFILES

PROPERTIES THAT LIE WITHIN THE NORTHWEST QUARTER AND THE SOUTHWEST QUARTER OF THE SOUTHWEST QUARTER OF SECTION 8, TOWNSHIP 14 SOUTH, RANGE 65 WEST OF THE SIXTH PRINCIPAL MERIDIAN, COUNTY OF EL PASO, STATE OF COLORADO

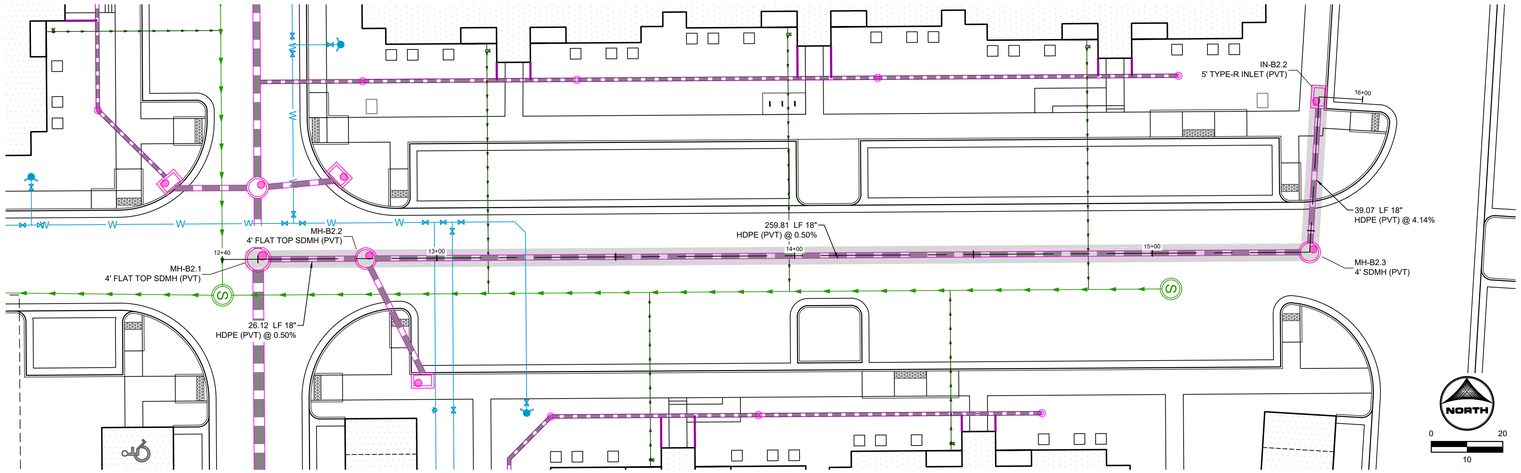


PRIVATE STORM SEWER LAT B2.2

(STA. 12+40 - 16+00)

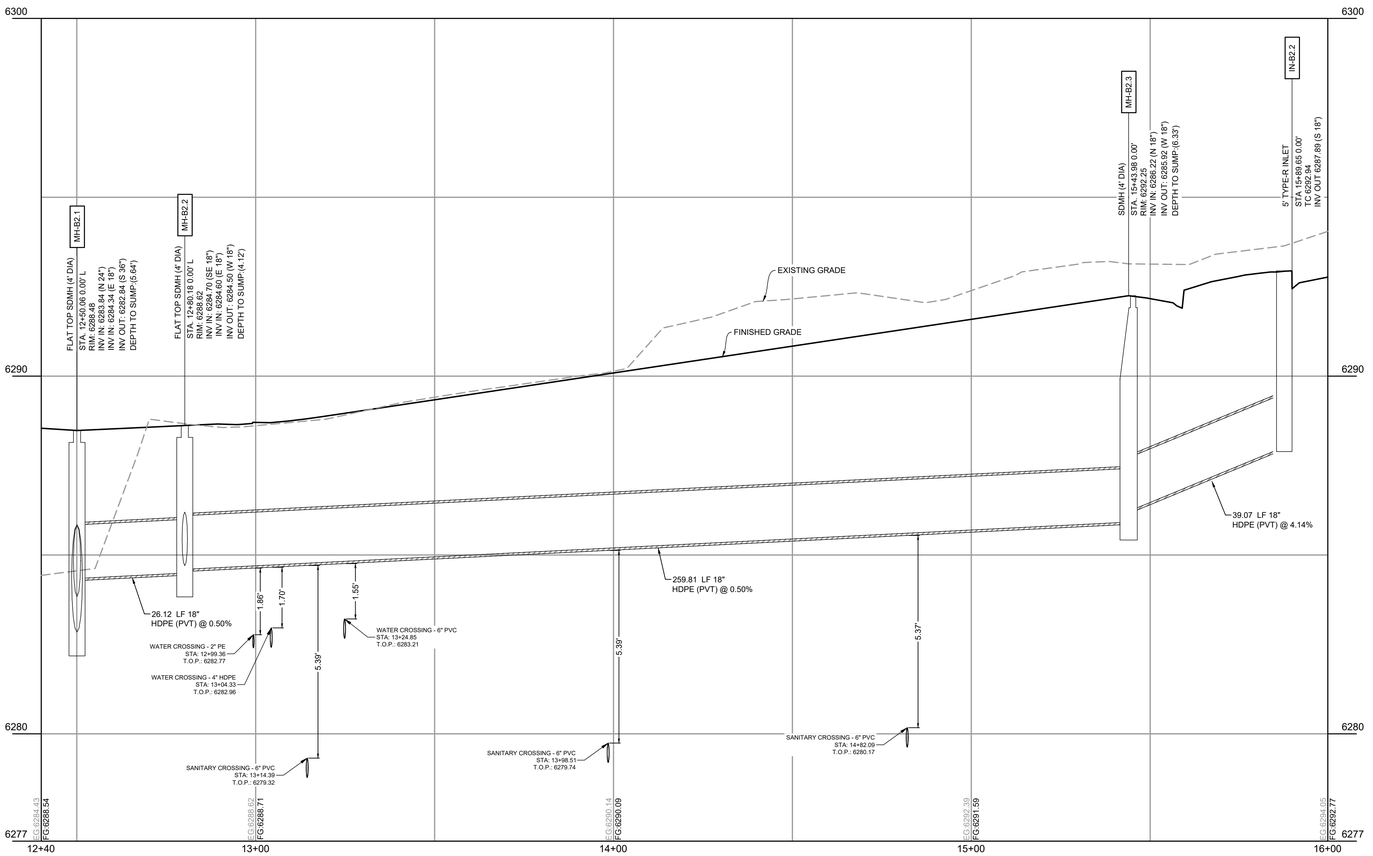

KEY MAP (N.T.S.)

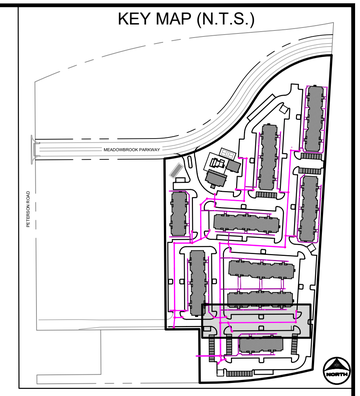

UTILITY NOTES:

1. ALL PRIVATE STORM SEWER INFRASTRUCTURE IS OWNED AND MAINTAINED BY THE OWNER/DEVELOPER OR THEIR ASSIGNS.
2. ALL PUBLIC STORM SEWER WITHIN THE MEADOWBROOK PARKWAY RIGHT-OF-WAY IS OWNED AND MAINTAINED BY THE METROPOLITAN DISTRICT AND IS DESIGNED BY OTHERS AND SHOWN AS EXISTING CONDITIONS ON THIS PLAN.
3. ALL PUBLIC STORM SEWER WITHIN THE DETENTION POND TRACT IS OWNED AND MAINTAINED BY THE METROPOLITAN DISTRICT AND IS DESIGNED BY OTHERS AND IS SHOWN AS EXISTING CONDITIONS ON THIS PLAN.
4. ALL BUILDINGS HAVE A ROOF DRAIN SYSTEM AND SECONDARY LANDSCAPE STORMWATER DRAIN SYSTEM THAT CONNECT TO THE PRIVATE STORM SEWER SYSTEM WITHIN THE DRIVE AISLES. ALL DOWNSPOUTS ARE 4" DIAMETER OR EQUIVALENT CAPACITY. ALL ROOF DRAIN SYSTEMS AND LANDSCAPE DRAIN SYSTEMS ARE 6" DIAMETER PVC AND CONNECT EITHER TO PRIVATE RCP STORM SEWER WITHIN DRIVE AISLES OR DIRECTLY INTO PRIVATE INLETS OR MANHOLES.
5. ALL PROPOSED PRIVATE WATER INFRASTRUCTURE IS SPECIFIED AS:
   - 5.1. WATER MAIN IS 8" PVC (C900 DR-14).
   - 5.2. FIRE SERVICE LINES ARE 4" HDPE (PE 4710) TO ALL BUILDINGS.
   - 5.3. DOMESTIC SERVICES ARE 2" PE 4710 SDR 9 CTS TO APARTMENT BUILDINGS.
   - 5.4. DOMESTIC SERVICE TO THE CLUBHOUSE IS 1" PE 4710 SDR 9 CTS.
   - 5.5. DOMESTIC SERVICE TO THE FITNESS CENTER IS 3/4" PE 4710 SDR 9 CTS.
   - 5.6. PRIVATE FIRE HYDRANT BRANCH LINES AND HYDRANTS ARE 6" PVC (C900 DR-14).
6. ALL PROPOSED PRIVATE SANITARY SEWER MAIN IS 8" PVC (SDR 26) AND DOMESTIC SANITARY SEWER SERVICES ARE 6" PVC (SDR 26) TO APARTMENT BUILDINGS, CLUBHOUSE, AND FITNESS CENTER.
7. TWO (2) EV CHARGING STATION STALLS ARE TO BE PROVIDED WITHIN THE DEVELOPMENT. CONDUIT IS TO BE INSTALLED FOR FUTURE CHARGER INSTALLATION, UP TO (1) ONE EV CHARGING STATION STALL PER BUILDING.
8. ALL PRIVATE AND PUBLIC WATER MAIN SHOWN ON THESE PLANS HAVE A BURY DEPTH OF 5' MINIMUM AND 6' MAXIMUM FROM FINISHED GRADE. ANY LOWERINGS WITH DEPTHS BEYOND 6' ARE SHOWN WITH PROFILES TO DEMONSTRATE CLEARANCES.
9. ALL PRIVATE AND PUBLIC WATER MAIN HAS A MINIMUM 18" VERTICAL CLEARANCE FROM OTHER UTILITIES (OUTSIDE-OF-PIPE TO OUTSIDE-OF-PIPE).
10. ALL APARTMENT BUILDINGS HAVE ONE MECHANICAL/WATER ROOM STRUCTURE ON THE SIDE WHICH HOUSES INTERNAL PLUMBING FOR THE 2" DOMESTIC WATER SERVICE AND THE 6" FIRE SERVICE LINE. EACH APARTMENT WATER ROOM HAS A 1.5" METER WITH BACKFLOW PREVENTER AS APPROVED BY CHEROKEE METRO DISTRICT.
11. REFER TO SHEETS 10 - 13 FOR SECONDARY DRAINAGE SYSTEM PLAN.

PCD FILE NO.: _____

DRAWN BY:	CMD	JOB DATE:	4/30/2026
APPROVED:	RDL	JOB NUMBER:	2502477
CAD DATE:	4/30/2026		
CAD FILE:	J:\2025\2502477\CAD\Dwgs\C\CDs\CD-Storm PP		

BAR IS ONE INCH ON OFFICIAL DRAWINGS. 0 1" IF NOT ONE INCH, ADJUST SCALE ACCORDINGLY.

NO.	DATE	BY	REVISION DESCRIPTION

HRGreen

HR GREEN - COLORADO SPRINGS
1975 RESEARCH PARKWAY SUITE 160
COLORADO SPRINGS, CO 80920
PHONE: 719.300.4140
FAX: 713.965.0044

HILLPOINTE APARTMENTS AT PETERSON
HILLPOINTE, LLC.
COLORADO SPRINGS, EL PASO COUNTY, COLORADO

CONSTRUCTION DRAWINGS
STORM PLAN & PROFILE VI

SHEET C.07


07

HR GREEN Xrefs: 00-XC-ROW; 00-XC-DSGN; 01-XC-ROW; 01-XC-DSGN; 00-XV-ROW; 00-XV-SURVEY; 00-XV-UTIL; 01-XC-UTIL; 00-XC-UTIL; TB_24x36_2502477-CD; Storm Key Map

DOMBROWSKI, COLIN, 4/30/2026 1:16 PM


HILLPOINTE APARTMENTS AT PETERSON
CONSTRUCTION DRAWINGS - STORM SEWER PLAN & PROFILES

PROPERTIES THAT LIE WITHIN THE NORTHWEST QUARTER AND THE SOUTHWEST QUARTER OF THE SOUTHWEST QUARTER OF SECTION 8, TOWNSHIP 14 SOUTH, RANGE 65 WEST OF THE SIXTH PRINCIPAL MERIDIAN, COUNTY OF EL PASO, STATE OF COLORADO

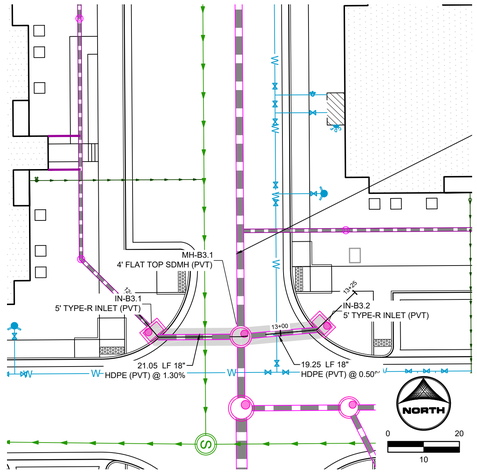


PRIVATE STORM SEWER LAT B3

(STA. 12+51 - 13+26)

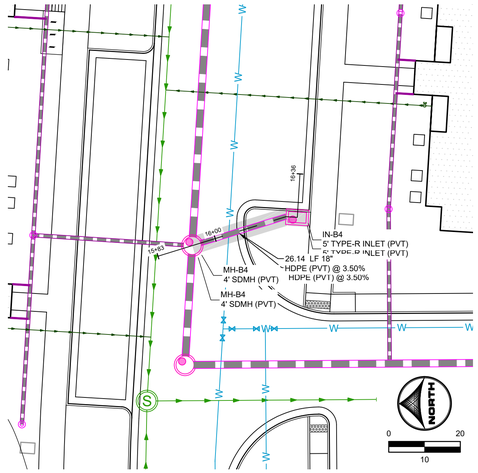


PRIVATE STORM SEWER LAT B4

(STA. 15+83 - 16+36)

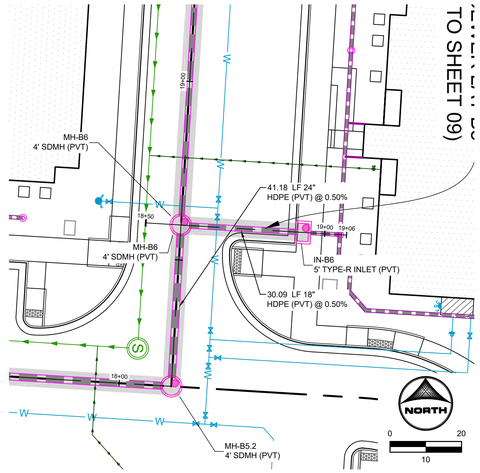


PRIVATE STORM SEWER LAT B6


(STA. 18+50 - 19+06)

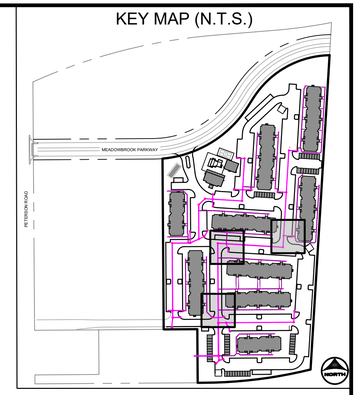



UTILITY NOTES:

1. ALL PRIVATE STORM SEWER INFRASTRUCTURE IS OWNED AND MAINTAINED BY THE OWNER/DEVELOPER OR THEIR ASSIGNS.
2. ALL PUBLIC STORM SEWER WITHIN THE MEADOWBROOK PARKWAY RIGHT-OF-WAY IS OWNED AND MAINTAINED BY THE METROPOLITAN DISTRICT AND IS DESIGNED BY OTHERS AND SHOWN AS EXISTING CONDITIONS ON THIS PLAN.
3. ALL PUBLIC STORM SEWER WITHIN THE DETENTION POND TRACT IS OWNED AND MAINTAINED BY THE METROPOLITAN DISTRICT AND IS DESIGNED BY OTHERS AND IS SHOWN AS EXISTING CONDITIONS ON THIS PLAN.
4. ALL BUILDINGS HAVE A ROOF DRAIN SYSTEM AND SECONDARY LANDSCAPE STORMWATER DRAIN SYSTEM THAT CONNECT TO THE PRIVATE STORM SEWER SYSTEM WITHIN THE DRIVE AISLES. ALL DOWNSPOUTS ARE 4" DIAMETER OR EQUIVALENT CAPACITY. ALL ROOF DRAIN SYSTEMS AND LANDSCAPE DRAIN SYSTEMS ARE 6" DIAMETER PVC AND CONNECT EITHER TO PRIVATE RCP STORM SEWER WITHIN DRIVE AISLES OR DIRECTLY INTO PRIVATE INLETS OR MANHOLES.
5. ALL PROPOSED PRIVATE WATER INFRASTRUCTURE IS SPECIFIED AS:
   - 5.1. WATER MAIN IS 8" PVC (C900 DR-14).
   - 5.2. FIRE SERVICE LINES ARE 4" HDPE (PE 4710) TO ALL BUILDINGS.
   - 5.3. DOMESTIC SERVICES ARE 2" PE 4710 SDR 9 CTS TO APARTMENT BUILDINGS.
   - 5.4. DOMESTIC SERVICE TO THE CLUBHOUSE IS 1" PE 4710 SDR 9 CTS.
   - 5.5. DOMESTIC SERVICE TO THE FITNESS CENTER IS 3/4" PE 4710 SDR 9 CTS.
   - 5.6. PRIVATE FIRE HYDRANT BRANCH LINES AND HYDRANTS ARE 6" PVC (C900 DR-14).
6. ALL PROPOSED PRIVATE SANITARY SEWER MAIN IS 8" PVC (SDR 26) AND DOMESTIC SANITARY SEWER SERVICES ARE 6" PVC (SDR 26) TO APARTMENT BUILDINGS, CLUBHOUSE, AND FITNESS CENTER.
7. TWO (2) EV CHARGING STATION STALLS ARE TO BE PROVIDED WITHIN THE DEVELOPMENT. CONDUIT IS TO BE INSTALLED FOR FUTURE CHARGER INSTALLATION, UP TO (1) ONE EV CHARGING STATION STALL PER BUILDING.
8. ALL PRIVATE AND PUBLIC WATER MAIN SHOWN ON THESE PLANS HAVE A BURY DEPTH OF 5' MINIMUM AND 6' MAXIMUM FROM FINISHED GRADE. ANY LOWERINGS WITH DEPTHS BEYOND 6' ARE SHOWN WITH PROFILES TO DEMONSTRATE CLEARANCES.
9. ALL PRIVATE AND PUBLIC WATER MAIN HAS A MINIMUM 18" VERTICAL CLEARANCE FROM OTHER UTILITIES (OUTSIDE-OF-PIPE TO OUTSIDE-OF-PIPE).
10. ALL APARTMENT BUILDINGS HAVE ONE MECHANICAL/WATER ROOM STRUCTURE ON THE SIDE WHICH HOUSES INTERNAL PLUMBING FOR THE 2" DOMESTIC WATER SERVICE AND THE 6" FIRE SERVICE LINE. EACH APARTMENT WATER ROOM HAS A 1.5" METER WITH BACKFLOW PREVENTER AS APPROVED BY CHEROKEE METRO DISTRICT.
11. REFER TO SHEETS 10 - 13 FOR SECONDARY DRAINAGE SYSTEM PLAN.

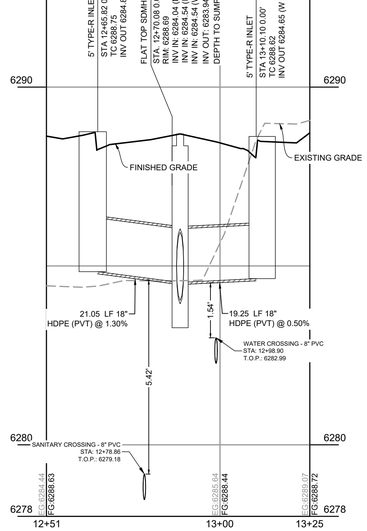

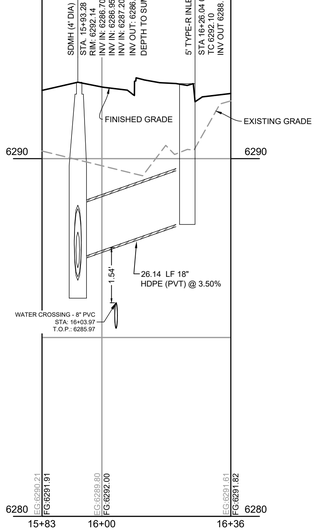

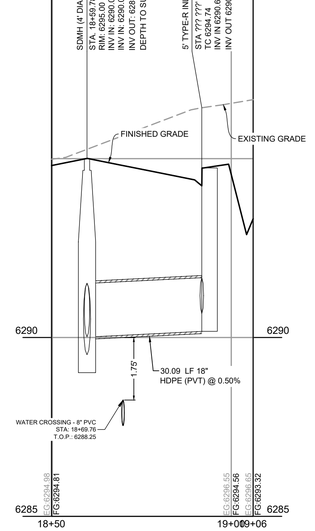

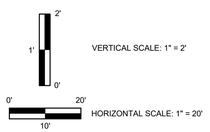

PCD FILE NO.:

DRAWN BY:	CMD
JOB DATE:	4/30/2026
APPROVED:	RDL
JOB NUMBER:	2502477
CAD DATE:	4/30/2026
CAD FILE:	J:\2025\2502477\CAD\Dwgs\C\CDs\CD-Storm PP

BAR IS ONE INCH ON OFFICIAL DRAWINGS. 0 1" IF NOT ONE INCH, ADJUST SCALE ACCORDINGLY.

NO.	DATE	BY	REVISION DESCRIPTION

HRGreen
HR GREEN - COLORADO SPRINGS
1975 RESEARCH PARKWAY SUITE 160
COLORADO SPRINGS, CO 80920
PHONE: 719.300.4140
FAX: 713.965.0044

HILLPOINTE APARTMENTS AT PETERSON
HILLPOINTE, LLC.
COLORADO SPRINGS, EL PASO COUNTY, COLORADO

CONSTRUCTION DRAWINGS
STORM PLAN & PROFILE VII

SHEET C.08

08

HR GREEN Xrefs: 00-XC-ROW; 00-XC-DSGN; 01-XC-ROW; 01-XC-DSGN; 00-XV-ROW; 00-XV-SURVEY; 00-XV-UTIL; 01-XC-UTIL; TB_24x36_2502477-CD; Storm Key Map

DOMBROWSKI, COLIN, 4/30/2026 1:16 PM


HILLPOINTE APARTMENTS AT PETERSON
CONSTRUCTION DRAWINGS - STORM SEWER PLAN & PROFILES

PROPERTIES THAT LIE WITHIN THE NORTHWEST QUARTER AND THE SOUTHWEST QUARTER OF THE SOUTHWEST QUARTER OF SECTION 8, TOWNSHIP 14 SOUTH, RANGE 65 WEST OF THE SIXTH PRINCIPAL MERIDIAN, COUNTY OF EL PASO, STATE OF COLORADO




PRIVATE STORM SEWER LAT B7


(STA. 20+19 - 20+75)

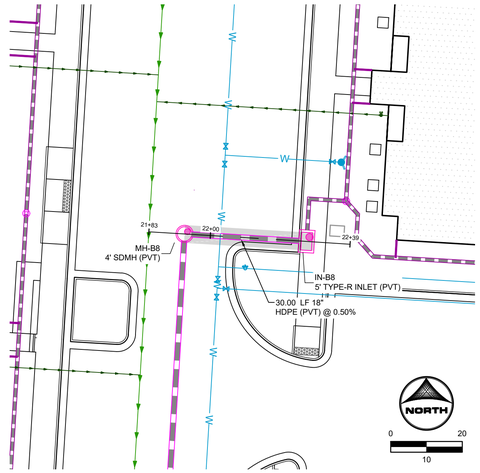



PRIVATE STORM SEWER LAT B8

(STA. 21+83 - 22+39)

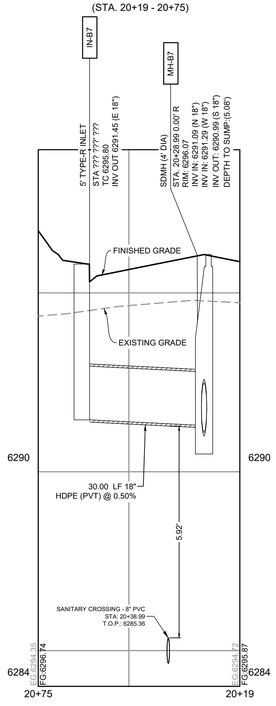

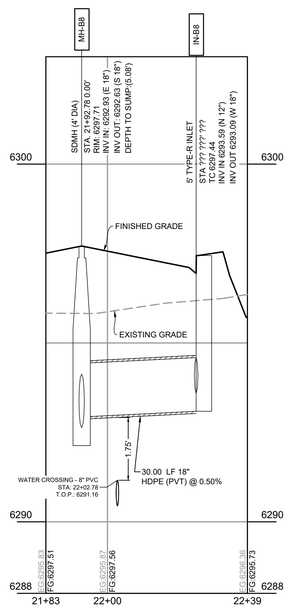

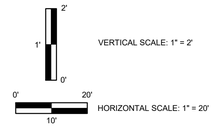

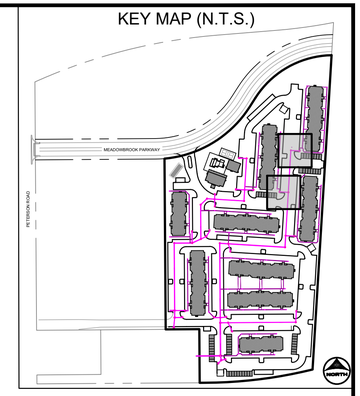

UTILITY NOTES:

1. ALL PRIVATE STORM SEWER INFRASTRUCTURE IS OWNED AND MAINTAINED BY THE OWNER/DEVELOPER OR THEIR ASSIGNS.
2. ALL PUBLIC STORM SEWER WITHIN THE MEADOWBROOK PARKWAY RIGHT-OF-WAY IS OWNED AND MAINTAINED BY THE METROPOLITAN DISTRICT AND IS DESIGNED BY OTHERS AND SHOWN AS EXISTING CONDITIONS ON THIS PLAN.
3. ALL PUBLIC STORM SEWER WITHIN THE DETENTION POND TRACT IS OWNED AND MAINTAINED BY THE METROPOLITAN DISTRICT AND IS DESIGNED BY OTHERS AND IS SHOWN AS EXISTING CONDITIONS ON THIS PLAN.
4. ALL BUILDINGS HAVE A ROOF DRAIN SYSTEM AND SECONDARY LANDSCAPE STORMWATER DRAIN SYSTEM THAT CONNECT TO THE PRIVATE STORM SEWER SYSTEM WITHIN THE DRIVE AISLES. ALL DOWNSPOUTS ARE 4" DIAMETER OR EQUIVALENT CAPACITY. ALL ROOF DRAIN SYSTEMS AND LANDSCAPE DRAIN SYSTEMS ARE 6" DIAMETER PVC AND CONNECT EITHER TO PRIVATE RCP STORM SEWER WITHIN DRIVE AISLES OR DIRECTLY INTO PRIVATE INLETS OR MANHOLES.
5. ALL PROPOSED PRIVATE WATER INFRASTRUCTURE IS SPECIFIED AS:
   - 5.1. WATER MAIN IS 8" PVC (C900 DR-14).
   - 5.2. FIRE SERVICE LINES ARE 4" HDPE (PE 4710) TO ALL BUILDINGS.
   - 5.3. DOMESTIC SERVICES ARE 2" PE 4710 SDR 9 CTS TO APARTMENT BUILDINGS.
   - 5.4. DOMESTIC SERVICE TO THE CLUBHOUSE IS 1" PE 4710 SDR 9 CTS.
   - 5.5. DOMESTIC SERVICE TO THE FITNESS CENTER IS 3/4" PE 4710 SDR 9 CTS.
   - 5.6. PRIVATE FIRE HYDRANT BRANCH LINES AND HYDRANTS ARE 6" PVC (C900 DR-14).
6. ALL PROPOSED PRIVATE SANITARY SEWER MAIN IS 8" PVC (SDR 26) AND DOMESTIC SANITARY SEWER SERVICES ARE 6" PVC (SDR 26) TO APARTMENT BUILDINGS, CLUBHOUSE, AND FITNESS CENTER.
7. TWO (2) EV CHARGING STATION STALLS ARE TO BE PROVIDED WITHIN THE DEVELOPMENT. CONDUIT IS TO BE INSTALLED FOR FUTURE CHARGER INSTALLATION, UP TO (1) ONE EV CHARGING STATION STALL PER BUILDING.
8. ALL PRIVATE AND PUBLIC WATER MAIN SHOWN ON THESE PLANS HAVE A BURY DEPTH OF 5' MINIMUM AND 6' MAXIMUM FROM FINISHED GRADE. ANY LOWERINGS WITH DEPTHS BEYOND 6' ARE SHOWN WITH PROFILES TO DEMONSTRATE CLEARANCES.
9. ALL PRIVATE AND PUBLIC WATER MAIN HAS A MINIMUM 18" VERTICAL CLEARANCE FROM OTHER UTILITIES (OUTSIDE-OF-PIPE TO OUTSIDE-OF-PIPE).
10. ALL APARTMENT BUILDINGS HAVE ONE MECHANICAL/WATER ROOM STRUCTURE ON THE SIDE WHICH HOUSES INTERNAL PLUMBING FOR THE 2" DOMESTIC WATER SERVICE AND THE 6" FIRE SERVICE LINE. EACH APARTMENT WATER ROOM HAS A 1.5" METER WITH BACKFLOW PREVENTER AS APPROVED BY CHEROKEE METRO DISTRICT.
11. REFER TO SHEETS 10 - 13 FOR SECONDARY DRAINAGE SYSTEM PLAN.

PCD FILE NO.: _____

DRAWN BY:	CMD	JOB DATE:	4/30/2026
APPROVED:	RDL	JOB NUMBER:	2502477
CAD DATE:	4/30/2026		
CAD FILE:	J:\2025\2502477\CAD\Dwgs\C\CDs\CD-Storm PP		

BAR IS ONE INCH ON OFFICIAL DRAWINGS.
0 — 1"
IF NOT ONE INCH, ADJUST SCALE ACCORDINGLY.

NO.	DATE	BY	REVISION DESCRIPTION

HRGreen

HR GREEN - COLORADO SPRINGS
1975 RESEARCH PARKWAY SUITE 160
COLORADO SPRINGS, CO 80920
PHONE: 719.300.4140
FAX: 713.965.0044

HILLPOINTE APARTMENTS AT PETERSON
HILLPOINTE, LLC.
COLORADO SPRINGS, EL PASO COUNTY, COLORADO

CONSTRUCTION DRAWINGS
STORM PLAN & PROFILE VIII

SHEET C.09


09

HR GREEN Xrefs: 00-XC-ROW; 00-XC-DSGN; 01-XC-ROW; 01-XC-DSGN; 00-XV-ROW; 00-XV-SURVEY; 00-XV-UTIL; 01-XC-UTIL; 00-XC-UTIL_TB_24x36_2502477-CD; Storm Key Map


DOMBROWSKI, COLIN, 4/30/2026, 1:16 PM

HILLPOINTE APARTMENTS AT PETERSON
CONSTRUCTION DRAWINGS - STORM SEWER PLAN & PROFILES

PROPERTIES THAT LIE WITHIN THE NORTHWEST QUARTER AND THE SOUTHWEST QUARTER OF THE SOUTHWEST QUARTER OF SECTION 8, TOWNSHIP 14 SOUTH, RANGE 65 WEST OF THE SIXTH PRINCIPAL MERIDIAN, COUNTY OF EL PASO, STATE OF COLORADO

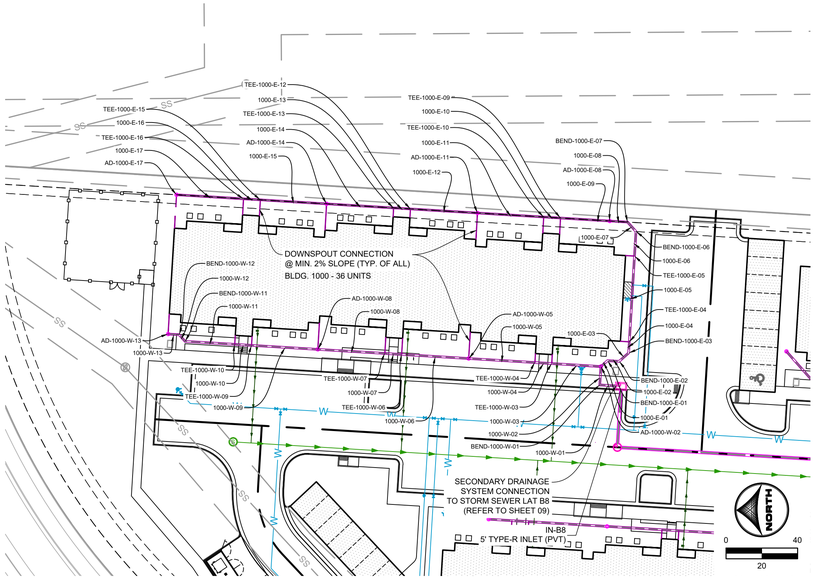

BLDG 1000
PRIVATE SECONDARY DRAINAGE SYSTEM

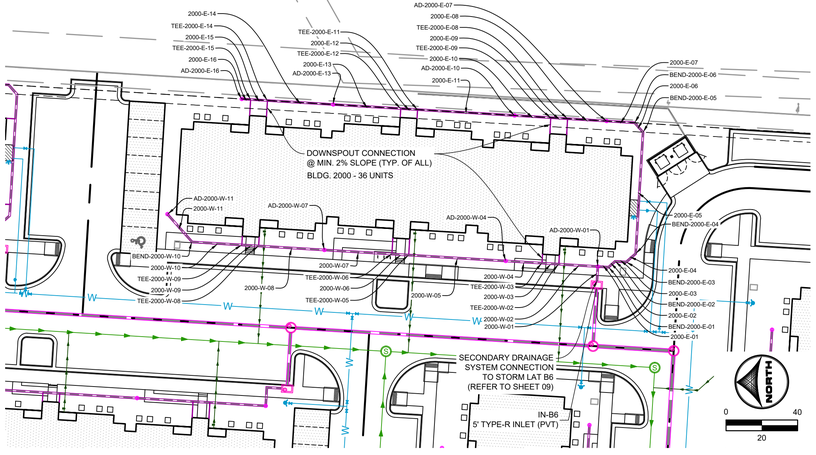

BLDG 2000
PRIVATE SECONDARY DRAINAGE SYSTEM

APARTMENT BUILDING 1000 SECONDARY DRAINAGE SYSTEM INFORMATION:

SECONDARY DRAINAGE STRUCTURES TABLE

STRUCTURE NAME & DESCRIPTION:	DETAILS:	PIPES IN:	PIPES OUT
AD-1000-E-17 ADS 12" DOME GRATE INLET	12" RIM = 6300.84 SUMP = 6297.1 INV IN = 6298.14 INV OUT = 6297.64	Pipe - (100), 6" INV IN =6298.14	1000-E-17, 12" HDPE INV OUT =6297.64
AD-1000-W-08 ADS 12" DOME GRATE INLET	12" RIM = 6299.39 SUMP = 6295.9 INV IN = 6296.51 INV IN = 6297.01 INV OUT = 6296.41	1000-W-09, 12" HDPE INV IN =6296.51 Pipe - (116), 6" INV IN =6297.01	1000-W-08, 12" HDPE INV OUT =6296.41
AD-1000-E-14 ADS 12" DOME GRATE INLET	12" RIM = 6299.24 SUMP = 6296.2 INV IN = 6296.80 INV IN = 6297.30 INV OUT = 6296.70	1000-E-15, 12" HDPE INV IN =6296.80 Pipe - (103), 6" INV IN =6297.30	1000-E-14, 12" HDPE INV OUT =6296.70
AD-1000-W-05 ADS 12" DOME GRATE INLET	12" RIM = 6297.84 SUMP = 6294.1 INV IN = 6294.72 INV IN = 6295.22 INV OUT = 6294.62	1000-W-06, 12" HDPE INV IN =6294.72 Pipe - (113), 6" INV IN =6295.22	1000-W-05, 12" HDPE INV OUT =6294.62
AD-1000-E-11 ADS 12" DOME GRATE INLET	12" RIM = 6297.41 SUMP = 6295.3 INV IN = 6295.86 INV IN = 6296.36 INV OUT = 6295.76	1000-E-12, 12" HDPE INV IN =6295.86 Pipe - (106), 6" INV IN =6296.36	1000-E-11, 12" HDPE INV OUT =6295.76
AD-1000-E-08 ADS 12" DOME GRATE INLET	12" RIM = 6296.57 SUMP = 6294.6 INV IN = 6295.02 INV OUT = 6294.92	1000-E-09, 12" HDPE INV IN =6295.02	1000-E-08, 12" HDPE INV OUT =6294.92
AD-1000-W-02 ADS 12" DOME GRATE INLET	12" RIM = 6295.96 SUMP = 6293.3 INV IN = 6293.88 INV IN = 6293.88 INV OUT = 6293.78	1000-E-01, 12" HDPE INV IN =6293.88 1000-W-03, 12" HDPE INV IN =6293.88	1000-W-02, 12" HDPE INV OUT =6293.78
AD-1000-W-13 ADS 12" DOME GRATE INLET	12" RIM = 6300.51 SUMP = 6296.9 INV IN = 6297.86 INV OUT = 6297.36	Pipe - (119), 6" INV IN =6297.86	1000-W-13, 12" HDPE INV OUT =6297.36
IN-B8 5' TYPE-R INLET	RIM = 6297.44 SUMP = 6293.1 INV IN = 6293.59 INV OUT = 6293.09	1000-W-01, 12" HDPE INV IN =6293.59	Pipe - (61), 18" HDPE INV OUT =6293.09

SECONDARY DRAINAGE FITTINGS TABLE

STRUCTURE NAME & DESCRIPTION:	DETAILS:	PIPES IN:	PIPES OUT
BEND-1000-W-11 45° HDPE BEND	INV = 6297.25	1000-W-12, 12" HDPE INV IN =6297.25	1000-W-11, 12" HDPE INV OUT =6297.25
TEE-1000-E-16 12" X 6" HDPE TEE	INV = 6297.26	1000-E-17, 12" HDPE INV IN =6297.26 Pipe - (101), 6" INV IN =6297.51	1000-E-16, 12" HDPE INV OUT =6297.26
TEE-1000-E-15 12" X 6" HDPE TEE	INV = 6297.17	1000-E-16, 12" HDPE INV IN =6297.17 Pipe - (102), 6" INV IN =6297.42	1000-E-15, 12" HDPE INV OUT =6297.17
TEE-1000-W-10 12" X 6" HDPE TEE	INV = 6296.97	1000-W-11, 12" HDPE INV IN =6296.98 Pipe - (118), 6" INV IN =6297.23	1000-W-10, 12" HDPE INV OUT =6296.97
TEE-1000-W-09 12" X 6" HDPE TEE	INV = 6296.88	1000-W-10, 12" HDPE INV IN =6296.88 Pipe - (117), 6" INV IN =6297.13	1000-W-09, 12" HDPE INV OUT =6296.88
TEE-1000-E-13 12" X 6" HDPE TEE	INV = 6296.33	1000-E-14, 12" HDPE INV IN =6296.33 Pipe - (104), 6" INV IN =6296.58	1000-E-13, 12" HDPE INV OUT =6296.33
TEE-1000-E-12 12" X 6" HDPE TEE	INV = 6296.24	1000-E-13, 12" HDPE INV IN =6296.24 Pipe - (105), 6" INV IN =6296.49	1000-E-12, 12" HDPE INV OUT =6296.24
TEE-1000-W-07 12" X 6" HDPE TEE	INV = 6295.66	1000-W-08, 12" HDPE INV IN =6295.66 Pipe - (115), 6" INV IN =6295.91	1000-W-07, 12" HDPE INV OUT =6295.66
TEE-1000-W-06 12" X 6" HDPE TEE	INV = 6295.47	1000-W-07, 12" HDPE INV IN =6295.47 Pipe - (114), 6" INV IN =6295.72	1000-W-06, 12" HDPE INV OUT =6295.47
TEE-1000-E-10 12" X 6" HDPE TEE	INV = 6295.39	1000-E-11, 12" HDPE INV IN =6295.39 Pipe - (107), 6" INV IN =6295.64	1000-E-10, 12" HDPE INV OUT =6295.39
TEE-1000-E-09 12" X 6" HDPE TEE	INV = 6295.30	1000-E-10, 12" HDPE INV IN =6295.30 Pipe - (108), 6" INV IN =6295.55	1000-E-09, 12" HDPE INV OUT =6295.30
BEND-1000-E-07 45° BEND	INV = 6294.82	1000-E-08, 12" HDPE INV IN =6294.82	1000-E-07, 12" HDPE INV OUT =6294.82
BEND-1000-E-06 45° BEND	INV = 6294.75	1000-E-07, 12" HDPE INV IN =6294.75	1000-E-06, 12" HDPE INV OUT =6294.75
TEE-1000-W-04 12" X 6" HDPE TEE	INV = 6294.25	1000-W-05, 12" HDPE INV IN =6294.25 Pipe - (112), 6" INV IN =6294.50	1000-W-04, 12" HDPE INV OUT =6294.25
TEE-1000-E-05 12" X 6" HDPE TEE	INV = 6294.61	1000-E-06, 12" HDPE INV IN =6294.61 Pipe - (109), 6" INV IN =6294.86	1000-E-05, 12" HDPE INV OUT =6294.61
TEE-1000-W-03 12" X 6" HDPE TEE	INV = 6294.16	1000-W-04, 12" HDPE INV IN =6294.16 Pipe - (111), 6" INV IN =6294.41	1000-W-03, 12" HDPE INV OUT =6294.16
TEE-1000-E-04 12" X 6" HDPE TEE	INV = 6294.13	1000-E-05, 12" HDPE INV IN =6294.13 Pipe - (110), 6" INV IN =6294.38	1000-E-04, 12" HDPE INV OUT =6294.13
BEND-1000-E-03 45° BEND	INV = 6294.07	1000-E-04, 12" HDPE INV IN =6294.07	1000-E-03, 12" HDPE INV OUT =6294.07
BEND-1000-E-02 45° BEND	INV = 6293.99	1000-E-03, 12" HDPE INV IN =6293.99	1000-E-02, 12" HDPE INV OUT =6293.99
BEND-1000-E-01 45° BEND	INV = 6293.93	1000-E-02, 12" HDPE INV IN =6293.93	1000-E-01, 12" HDPE INV OUT =6293.93
BEND-1000-W-12 45° HDPE BEND	INV = 6297.30	1000-W-13, 12" HDPE INV IN =6297.30	1000-W-12, 12" HDPE INV OUT =6297.30
BEND-1000-W-01 90° HDPE BEND	INV = 6293.68	1000-W-02, 12" HDPE INV IN =6293.68	1000-W-01, 12" HDPE INV OUT =6293.68

SECONDARY DRAINAGE SYSTEM PIPE TABLE

NAME	SIZE	LENGTH	SLOPE	MATERIAL
1000-E-17	12"	37.54'	1.00%	HDPE SDR-26
1000-E-14	12"	37.54'	1.00%	HDPE SDR-26
1000-E-11	12"	37.08'	1.00%	HDPE SDR-26
1000-E-08	12"	10.00	1.00%	HDPE SDR-26
1000-E-07	12"	7.07'	1.00%	HDPE SDR-26
1000-E-06	12"	13.75'	1.00%	HDPE SDR-26
1000-E-03	12"	7.07'	1.00%	HDPE SDR-26
1000-E-02	12"	6.50'	1.00%	HDPE SDR-26
1000-E-01	12"	4.97'	1.00%	HDPE SDR-26
1000-W-02	12"	10.33'	1.00%	HDPE SDR-26
1000-W-11	12"	27.83'	1.00%	HDPE SDR-26
1000-W-08	12"	37.54'	2.00%	HDPE SDR-26
1000-W-05	12"	37.08'	1.00%	HDPE SDR-26
1000-W-10	12"	9.42'	1.00%	HDPE SDR-26
1000-W-09	12"	37.08'	1.00%	HDPE SDR-26
1000-W-07	12"	9.42'	2.00%	HDPE SDR-26
1000-W-06	12"	37.54'	2.00%	HDPE SDR-26
1000-W-04	12"	9.42'	1.00%	HDPE SDR-26
1000-W-03	12"	27.51'	1.00%	HDPE SDR-26
1000-E-04	12"	6.25'	1.00%	HDPE SDR-26
1000-E-05	12"	48.00'	1.00%	HDPE SDR-26
1000-E-09	12"	27.54'	1.00%	HDPE SDR-26
1000-E-10	12"	9.42'	1.00%	HDPE SDR-26
1000-E-12	12"	37.54'	1.00%	HDPE SDR-26
1000-E-13	12"	9.42'	1.00%	HDPE SDR-26
1000-E-15	12"	37.08'	1.00%	HDPE SDR-26
1000-E-16	12"	9.42'	1.00%	HDPE SDR-26
1000-W-13	12"	6.21'	1.00%	HDPE SDR-26
1000-W-12	12"	4.95'	1.00%	HDPE SDR-26
1000-W-01	12"	8.77'	1.00%	HDPE SDR-26

APARTMENT BUILDING 2000 SECONDARY DRAINAGE SYSTEM INFORMATION:

SECONDARY DRAINAGE STRUCTURES TABLE

STRUCTURE NAME & DESCRIPTION:	DETAILS:	PIPES IN:	PIPES OUT
AD-2000-E-13 ADS 12" DOME GRATE INLET	12" RIM = 6296.80 SUMP = 6293.1 INV IN = 6293.17 INV OUT = 6293.07	2000-E-14, 12" HDPE INV IN =6293.17	2000-E-13, 12" HDPE INV OUT =6293.07
AD-2000-W-07 ADS 12" DOME GRATE INLET	12" RIM = 6296.79 SUMP = 6292.8 INV IN = 6293.44 INV OUT = 6293.34	2000-W-08, 12" HDPE INV IN =6293.44	2000-W-07, 12" HDPE INV OUT =6293.34
AD-2000-E-16 ADS 12" DOME GRATE INLET	12" RIM = 6297.75 SUMP = 6293.7 INV OUT = 6294.19		2000-E-16, 12" HDPE INV OUT =6294.19
AD-2000-E-10 ADS 12" DOME GRATE INLET	12" RIM = 6294.58 SUMP = 6291.4 INV IN = 6292.05 INV OUT = 6291.95	2000-E-11, 12" HDPE INV IN =6292.05	2000-E-10, 12" HDPE INV OUT =6291.95
AD-2000-E-07 ADS 12" DOME GRATE INLET	12" RIM = 6294.06 SUMP = 6290.9 INV IN = 6291.49 INV OUT = 6291.39	2000-E-08, 12" HDPE INV IN =6291.49	2000-E-07, 12" HDPE INV OUT =6291.39
AD-2000-W-04 ADS 12" DOME GRATE INLET	12" RIM = 6294.34 SUMP = 6290.7 INV IN = 6291.31 INV OUT = 6291.21	2000-W-05, 12" HDPE INV IN =6291.31	2000-W-04, 12" HDPE INV OUT =6291.21
AD-2000-W-01 ADS 12" DOME GRATE INLET	12" RIM = 6292.88 SUMP = 6290.2 INV IN = 6290.81 INV IN = 6290.81 INV OUT = 6290.71	2000-E-01, 12" HDPE INV IN =6290.81 2000-W-02, 12" HDPE INV IN =6290.81	2000-W-01, 12" HDPE INV OUT =6290.71
AD-2000-W-11 ADS 12" DOME GRATE INLET	12" RIM = 6297.88 SUMP = 6294.8 INV OUT = 6295.34		2000-W-11, 12" HDPE INV OUT =6295.34
IN-B6 5' TYPE-R INLET	RIM = 6294.74 SUMP = 6290.2 INV IN = 6290.67 INV OUT = 6290.17	2000-W-01, 12" HDPE INV IN =6290.67	Pipe - (60), 18" HDPE INV OUT =6290.17


SECONDARY DRAINAGE FITTINGS TABLE

STRUCTURE NAME & DESCRIPTION:	DETAILS:	PIPES IN:	PIPES OUT
TEE-2000-W-09 12" X 6" HDPE TEE	INV = 6294.37	2000-W-10, 12" HDPE INV IN =6294.37 Pipe - (84), 6" INV IN =6294.62	2000-W-09, 12" HDPE INV OUT =6294.37
TEE-2000-E-15 12" X 6" HDPE TEE	INV = 6294.09	2000-E-16, 12" HDPE INV IN =6294.09 Pipe - (78), 6" INV IN =6294.34	2000-E-15, 12" HDPE INV OUT =6294.09
BEND-2000-E-06 45° BEND	INV = 6291.31	2000-E-07, 12" HDPE INV IN =6291.31	2000-E-06, 12" HDPE INV OUT =6291.31
BEND-2000-E-05 45° BEND	INV = 6291.27	2000-E-06, 12" HDPE INV IN =6291.27	2000-E-05, 12" HDPE INV OUT =6291.27
BEND-2000-E-04 45° BEND	INV = 6290.93	2000-E-05, 12" HDPE INV IN =6290.93	2000-E-04, 12" HDPE INV OUT =6290.93
BEND-2000-E-01 45° BEND	INV = 6290.84	2000-E-02, 12" HDPE INV IN =6290.84	2000-E-01, 12" HDPE INV OUT =6290.84
BEND-2000-W-10 45° HDPE BEND	INV = 6294.92	2000-W-11, 12" HDPE INV IN =6294.92	2000-W-10, 12" HDPE INV OUT =6294.92
TEE-2000-E-08 12" X 6" HDPE TEE	INV = 6291.68	2000-E-09, 12" HDPE INV IN =6291.68 Pipe - (73), 6" INV IN =6291.90	2000-E-08, 12" HDPE INV OUT =6291.68
TEE-2000-W-03 12" X 6" HDPE TEE	INV = 6291.05	2000-W-04, 12" HDPE INV IN =6291.05 Pipe - (80), 6" INV IN =6291.06	2000-W-03, 12" HDPE INV OUT =6291.05
TEE-2000-W-02 12" X 6" HDPE TEE	INV = 6290.98	2000-W-03, 12" HDPE INV IN =6290.98 Pipe - (79), 6" INV IN =6290.87	2000-W-02, 12" HDPE INV OUT =6290.98
BEND-2000-E-03 45° BEND	INV = 6290.90	2000-E-04, 12" HDPE INV IN =6290.90	2000-E-03, 12" HDPE INV OUT =6290.90
BEND-2000-E-02 45° BEND	INV = 6290.87	2000-E-03, 12" HDPE INV IN =6290.87	2000-E-02, 12" HDPE INV OUT =6290.87
TEE-2000-W-08 12" X 6" HDPE TEE	INV = 6294.18	2000-W-09, 12" HDPE INV IN =6294.18 Pipe - (83), 6" INV IN =6294.43	2000-W-08, 12" HDPE INV OUT =6294.18
TEE-2000-E-14 12" X 6" HDPE TEE	INV = 6293.91	2000-E-15, 12" HDPE INV IN =6293.91 Pipe - (77), 6" INV IN =6294.16	2000-E-14, 12" HDPE INV OUT =6293.91
TEE-2000-E-12 12" X 6" HDPE TEE	INV = 6292.69	2000-E-13, 12" HDPE INV IN =6292.69 Pipe - (76), 6" INV IN =6292.94	2000-E-12, 12" HDPE INV OUT =6292.69
TEE-2000-E-11 12" X 6" HDPE TEE	INV = 6292.59	2000-E-12, 12" HDPE INV IN =6292.59 Pipe - (75), 6" INV IN =6292.84	2000-E-11, 12" HDPE INV OUT =6292.59
TEE-2000-W-06 12" X 6" HDPE TEE	INV = 6292.59	2000-W-07, 12" HDPE INV IN =6292.59 Pipe - (82), 6" INV IN =6292.84	2000-W-06, 12" HDPE INV OUT =6292.59
TEE-2000-W-05 12" X 6" HDPE TEE	INV = 6292.40	2000-W-06, 12" HDPE INV IN =6292.40 Pipe - (81), 6" INV IN =6292.65	2000-W-05, 12" HDPE INV OUT =6292.40
TEE-2000-E-09 12" X 6" HDPE TEE	INV = 6291.77	2000-E-10, 12" HDPE INV IN =6291.77 Pipe - (74), 6" INV IN =6291.99	2000-E-09, 12" HDPE INV OUT =6291.77

SECONDARY DRAINAGE SYSTEM PIPE TABLE

NAME	SIZE	LENGTH	SLOPE	MATERIAL
2000-E-16	12"	5.00'	2.00%	HDPE SDR-26
2000-E-10	12"	20.29'	0.88%	HDPE SDR-26
2000-E-07	12"	15.67'	0.50%	HDPE SDR-26
2000-E-06	12"	7.07'	0.50%	HDPE SDR-26
2000-E-05	12"	68.00'	0.50%	HDPE SDR-26
2000-E-04	12"	7.07'	0.50%	HDPE SDR-26
2000-E-01	12"	5.96'	0.50%	HDPE SDR-26
2000-W-01	12"	8.19'	0.50%	HDPE SDR-26
2000-W-10	12"	27.83'	2.00%	HDPE SDR-26
2000-W-04	12"	20.29'	0.78%	HDPE SDR-26
2000-E-02	12"	4.95'	0.50%	HDPE SDR-26
2000-E-03	12"	6.21'	0.50%	HDPE SDR-26
2000-W-07	12"	37.79'	2.00%	HDPE SDR-26
2000-E-13	12"	37.79'	1.00%	HDPE SDR-26
2000-W-09	12"	9.42'	2.00%	HDPE SDR-26
2000-W-08	12"	36.83'	2.00%	HDPE SDR-26
2000-W-06	12"	9.42'	2.00%	HDPE SDR-26
2000-W-05	12"	54.33'	2.00%	HDPE SDR-26
2000-W-03	12"	9.42'	0.78%	HDPE SDR-26
2000-W-02	12"	21.87'	0.78%	HDPE SDR-26
2000-E-15	12"	9.42'	2.00%	HDPE SDR-26
2000-E-14	12"	36.83'	2.00%	HDPE SDR-26
2000-E-12	12"	9.42'	1.00%	HDPE SDR-26
2000-E-11	12"	54.33'	1.00%	HDPE SDR-26
2000-E-09	12"	9.42'	0.88%	HDPE SDR-26
2000-E-08	12"	21.87'	0.88%	HDPE SDR-26
2000-W-11	12"	20.80'	2.00%	HDPE SDR-26

KEY MAP (N.T.S.)

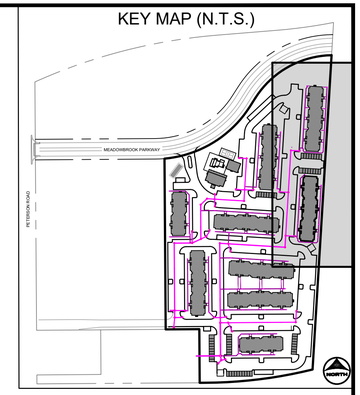

UTILITY NOTES:

1. ALL PRIVATE STORM SEWER INFRASTRUCTURE IS OWNED AND MAINTAINED BY THE OWNER/DEVELOPER OR THEIR ASSIGNS.
2. ALL PUBLIC STORM SEWER WITHIN THE MEADOWBROOK PARKWAY RIGHT-OF-WAY IS OWNED AND MAINTAINED BY THE METROPOLITAN DISTRICT AND IS DESIGNED BY OTHERS AND SHOWN AS EXISTING CONDITIONS ON THIS PLAN.
3. ALL PUBLIC STORM SEWER WITHIN THE DETENTION POND TRACT IS OWNED AND MAINTAINED BY THE METROPOLITAN DISTRICT AND IS DESIGNED BY OTHERS AND IS SHOWN AS EXISTING CONDITIONS ON THIS PLAN.
4. ALL BUILDINGS HAVE A ROOF DRAIN SYSTEM AND SECONDARY LANDSCAPE STORMWATER DRAIN SYSTEM THAT CONNECT TO THE PRIVATE STORM SEWER SYSTEM WITHIN THE DRIVE AISLES. ALL DOWNSPOUTS ARE 4" DIAMETER OR EQUIVALENT CAPACITY. ALL ROOF DRAIN SYSTEMS AND LANDSCAPE DRAIN SYSTEMS ARE 6" DIAMETER PVC AND CONNECT EITHER TO PRIVATE RCP STORM SEWER WITHIN DRIVE AISLES OR DIRECTLY INTO PRIVATE INLETS OR MANHOLES.
5. ALL PROPOSED PRIVATE WATER INFRASTRUCTURE IS SPECIFIED AS:
   5.1. WATER MAIN IS 8" PVC (C900 DR-14).
   5.2. FIRE SERVICE LINES ARE 4" HDPE (PE 4710) TO ALL BUILDINGS.
   5.3. DOMESTIC SERVICES ARE 2" PE 4710 SDR 9 CTS TO APARTMENT BUILDINGS.
   5.4. DOMESTIC SERVICE TO THE CLUBHOUSE IS 1" PE 4710 SDR 9 CTS.
   5.5. DOMESTIC SERVICE TO THE FITNESS CENTER IS 3/4" PE 4710 SDR 9 CTS.
   5.6. PRIVATE FIRE HYDRANT BRANCH LINES AND HYDRANTS ARE 6" PVC (C900 DR-14).
6. ALL PROPOSED PRIVATE SANITARY SEWER MAIN IS 8" PVC (SDR 26) AND DOMESTIC SANITARY SEWER SERVICES ARE 6" PVC (SDR 26) TO APARTMENT BUILDINGS, CLUBHOUSE, AND FITNESS CENTER.
7. TWO (2) EV CHARGING STATION STALLS ARE TO BE PROVIDED WITHIN THE DEVELOPMENT. CONDUIT IS TO BE INSTALLED FOR FUTURE CHARGER INSTALLATION, UP TO (1) ONE EV CHARGING STATION STALL PER BUILDING.
8. ALL PRIVATE AND PUBLIC WATER MAIN SHOWN ON THESE PLANS HAVE A BURY DEPTH OF 5' MINIMUM AND 6' MAXIMUM FROM FINISHED GRADE. ANY LOWERINGS WITH DEPTHS BEYOND 6' ARE SHOWN WITH PROFILES TO DEMONSTRATE CLEARANCES.
9. ALL PRIVATE AND PUBLIC WATER MAIN HAS A MINIMUM 18" VERTICAL CLEARANCE FROM OTHER UTILITIES (OUTSIDE-OF-PIPE TO OUTSIDE-OF-PIPE).
10. ALL APARTMENT BUILDINGS HAVE ONE MECHANICAL/WATER ROOM STRUCTURE ON THE SIDE WHICH HOUSES INTERNAL PLUMBING FOR THE 2" DOMESTIC WATER SERVICE AND THE 6" FIRE SERVICE LINE. EACH APARTMENT WATER ROOM HAS A 1.5" METER WITH BACKFLOW PREVENTER AS APPROVED BY CHEROKEE METRO DISTRICT.

SECONDARY DRAINAGE SYSTEM NOTES:

1. ALL SECONDARY DRAINAGE SYSTEM STORM SEWER INFRASTRUCTURE IS PRIVATE AND OWNED AND MAINTAINED BY THE OWNER/DEVELOPER OR THEIR ASSIGNS.
2. ALL DOWNSPOUTS ARE 4" DIAMETER OR EQUIVALENT CAPACITY. ALL DOWNSPOUT CONNECTION PIPES ARE 6" DIAMETER HDPE FROM THE DOWNSPOUT CONNECTION TO THE SECONDARY DRAINAGE SYSTEM SYSTEM MAIN LINE. SECONDARY DRAINAGE SYSTEM MAIN LINES ARE 12" DIAMETER HDPE, AND LANDSCAPE DRAINS ARE 12" DIAMETER ADS DRAIN BASINS WITH A 12" DOME GRATE. SECONDARY DRAINAGE SYSTEMS CONNECT EITHER TO PRIVATE HDPE STORM SEWER WITHIN DRIVE AISLES OR DIRECTLY INTO PRIVATE INLETS OR STORM MANHOLES.
3. ALL DOWNSPOUT CONNECTION PIPES ARE TO HAVE A MINIMUM SLOPE OF 2% FROM THE SECONDARY DRAINAGE SYSTEM MAIN LINE TO THE DOWNSPOUT CONNECTION LOCATION.
4. ALL ADS 12" DOME GRATE INLETS ARE TO HAVE A 6" SUMP PER MANUFACTURER SPECIFICATIONS.
5. A MINIMUM COVER OF 18" IS TO BE PROVIDED FOR THE SECONDARY DRAINAGE SYSTEM AT ALL LOCATIONS.

PCD FILE NO.: _____

HR GREEN Xrefs: 00-XC-ROW; 00-XC-DSGN; 01-XC-ROW; 01-XC-DSGN; 00-XV-ROW; 00-XV-SURVEY; 00-XV-UTIL; 01-XC-UTIL; 00-XC-UTIL; TB_24x36_2502477-CD; Storm Key Map

DRAWN BY: CMD JOB DATE: 4/30/2026
APPROVED: RDL JOB NUMBER: 2502477
CAD DATE: 4/30/2026
CAD FILE: J:\2025\2502477\CAD\Dwgs\C\CDs\CD-Storm RD

BAR IS ONE INCH ON OFFICIAL DRAWINGS. 0 1"
IF NOT ONE INCH, ADJUST SCALE ACCORDINGLY.

NO.	DATE	BY	REVISION DESCRIPTION

HRGreen
HR GREEN - COLORADO SPRINGS
1975 RESEARCH PARKWAY SUITE 160
COLORADO SPRINGS, CO 80920
PHONE: 719.300.4140
FAX: 713.965.0044

HILLPOINTE APARTMENTS AT PETERSON
HILLPOINTE, LLC.
COLORADO SPRINGS, EL PASO COUNTY, COLORADO

CONSTRUCTION DRAWINGS
SECONDARY DRAINAGE SYSTEM PLAN I


SHEET C.10

10


DOMBROWSKI, COLIN, 4/30/2026, 1:16 PM

HILLPOINTE APARTMENTS AT PETERSON
CONSTRUCTION DRAWINGS - STORM SEWER PLAN & PROFILES

PROPERTIES THAT LIE WITHIN THE NORTHWEST QUARTER AND THE SOUTHWEST QUARTER OF THE SOUTHWEST QUARTER OF SECTION 8, TOWNSHIP 14 SOUTH, RANGE 65 WEST OF THE SIXTH PRINCIPAL MERIDIAN, COUNTY OF EL PASO, STATE OF COLORADO

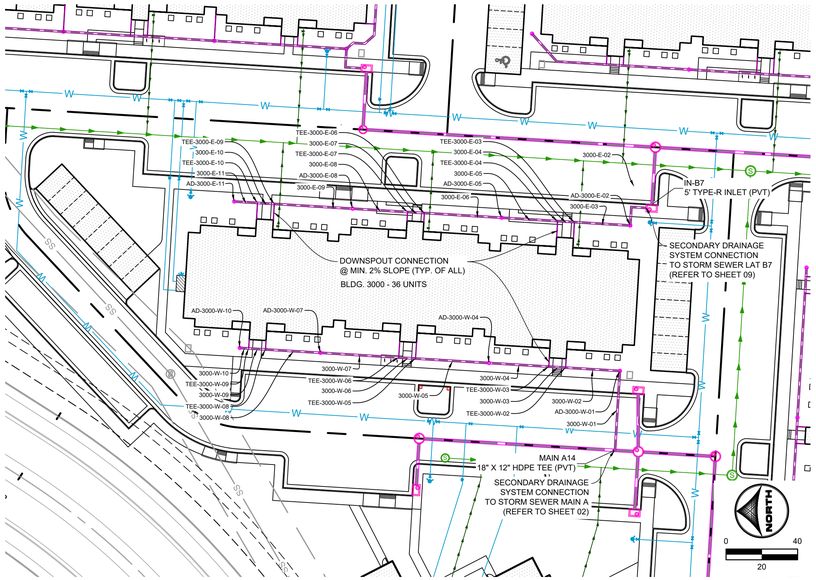

BLDG 3000
PRIVATE SECONDARY DRAINAGE SYSTEM

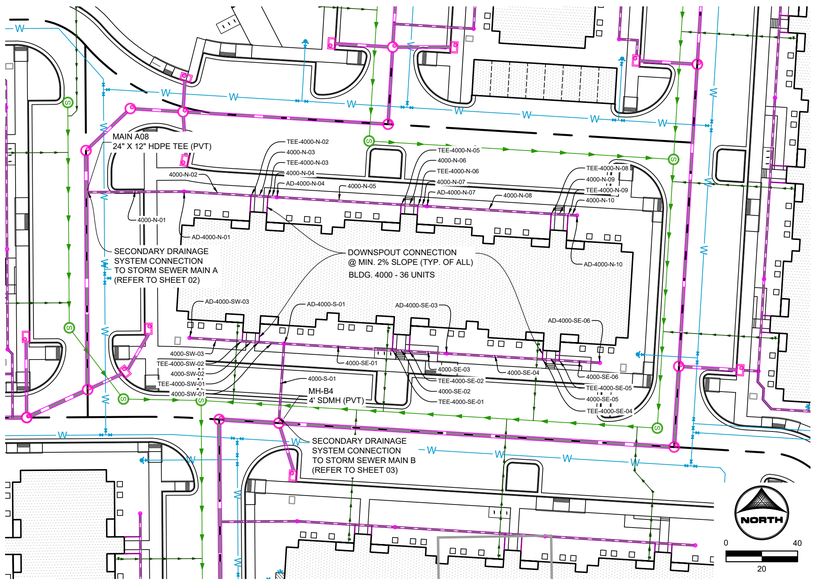

BLDG 4000
PRIVATE SECONDARY DRAINAGE SYSTEM

APARTMENT BUILDING 3000 SECONDARY DRAINAGE SYSTEM INFORMATION:

SECONDARY DRAINAGE STRUCTURES TABLE

STRUCTURE NAME & DESCRIPTION:	DETAILS:	PIPES IN:	PIPES OUT
AD-3000-E-02 ADS 12" DOME GRATE INLET	12" RIM = 6296.53 SUMP = 6291.4 INV IN = 6292.00 INV OUT = 6291.90	3000-E-03, 12" HDPE INV IN =6292.00	3000-E-02, 12" HDPE INV OUT =6291.90
AD-3000-E-11 ADS 12" DOME GRATE INLET	12" RIM = 6296.40 SUMP = 6293.9 INV OUT = 6294.40		3000-E-11, 12" HDPE INV OUT =6294.40
AD-3000-E-05 ADS 12" DOME GRATE INLET	12" RIM = 6296.33 SUMP = 6292.2 INV IN = 6292.81 INV OUT = 6292.71	3000-E-06, 12" HDPE INV IN =6292.81	3000-E-05, 12" HDPE INV OUT =6292.71
AD-3000-E-08 ADS 12" DOME GRATE INLET	12" RIM = 6296.30 SUMP = 6293.1 INV IN = 6293.74 INV OUT = 6293.64	3000-E-09, 12" HDPE INV IN =6293.74	3000-E-08, 12" HDPE INV OUT =6293.64
AD-3000-W-01 ADS 12" DOME GRATE INLET	12" RIM = 6296.55 SUMP = 6290.1 INV IN = 6290.68 INV OUT = 6290.58	3000-W-02, 12" HDPE INV IN =6290.68	3000-W-01, 12" HDPE INV OUT =6290.58
AD-3000-W-07 ADS 12" DOME GRATE INLET	12" RIM = 6296.44 SUMP = 6292.6 INV IN = 6293.22 INV OUT = 6293.12	3000-W-08, 12" HDPE INV IN =6293.22	3000-W-07, 12" HDPE INV OUT =6293.12
AD-3000-W-04 ADS 12" DOME GRATE INLET	12" RIM = 6296.40 SUMP = 6291.6 INV IN = 6292.18 INV OUT = 6292.08	3000-W-05, 12" HDPE INV IN =6292.18	3000-W-04, 12" HDPE INV OUT =6292.08
AD-3000-W-10 ADS 12" DOME GRATE INLET	12" RIM = 6296.32 SUMP = 6293.2 INV OUT = 6293.67		3000-W-10, 12" HDPE INV OUT =6293.67
IN-B7 5' TYPE-R INLET	RIM = 6295.80 SUMP = 6291.5 INV OUT = 6291.45		Pipe - (388), 18" HDPE INV OUT =6291.45

SECONDARY DRAINAGE FITTINGS TABLE

STRUCTURE NAME & DESCRIPTION:	DETAILS:	PIPES IN:	PIPES OUT
TEE-3000-E-03 12" X 6" HDPE TEE	INV = 6292.31	3000-E-04, 12" HDPE INV IN =6292.31 Pipe - (173), 6" INV IN =6291.86	3000-E-03, 12" HDPE INV OUT =6292.31
TEE-3000-E-10 12" X 6" HDPE TEE	INV = 6294.27	3000-E-11, 12" HDPE INV IN =6294.27 Pipe - (156), 6" INV IN =6293.83	3000-E-10, 12" HDPE INV OUT =6294.27
TEE-3000-E-09 12" X 6" HDPE TEE	INV = 6294.18	3000-E-10, 12" HDPE INV IN =6294.18 Pipe - (169), 6" INV IN =6293.74	3000-E-09, 12" HDPE INV OUT =6294.18
TEE-3000-E-07 12" X 6" HDPE TEE	INV = 6293.33	3000-E-08, 12" HDPE INV IN =6293.33 Pipe - (170), 6" INV IN =6292.90	3000-E-07, 12" HDPE INV OUT =6293.33
TEE-3000-E-06 12" X 6" HDPE TEE	INV = 6293.24	3000-E-07, 12" HDPE INV IN =6293.24 Pipe - (171), 6" INV IN =6292.80	3000-E-06, 12" HDPE INV OUT =6293.24
TEE-3000-E-04 12" X 6" HDPE TEE	INV = 6292.40	3000-E-05, 12" HDPE INV IN =6292.40 Pipe - (172), 6" INV IN =6291.96	3000-E-04, 12" HDPE INV OUT =6292.40
TEE-3000-W-09 12" X 6" HDPE TEE	INV = 6293.62	3000-W-10, 12" HDPE INV IN =6293.62 Pipe - (184), 6" INV IN =6293.87	3000-W-09, 12" HDPE INV OUT =6293.62
TEE-3000-W-08 12" X 6" HDPE TEE	INV = 6293.53	3000-W-09, 12" HDPE INV IN =6293.53 Pipe - (185), 6" INV IN =6293.78	3000-W-08, 12" HDPE INV OUT =6293.53
TEE-3000-W-06 12" X 6" HDPE TEE	INV = 6292.69	3000-W-07, 12" HDPE INV IN =6292.69 Pipe - (186), 6" INV IN =6292.94	3000-W-06, 12" HDPE INV OUT =6292.69
TEE-3000-W-05 12" X 6" HDPE TEE	INV = 6292.59	3000-W-06, 12" HDPE INV IN =6292.59 Pipe - (187), 6" INV IN =6292.84	3000-W-05, 12" HDPE INV OUT =6292.59
TEE-3000-W-03 12" X 6" HDPE TEE	INV = 6291.44	3000-W-04, 12" HDPE INV IN =6291.44 Pipe - (188), 6" INV IN =6291.66	3000-W-03, 12" HDPE INV OUT =6291.44
TEE-3000-W-02 12" X 6" HDPE TEE	INV = 6291.26	3000-W-03, 12" HDPE INV IN =6291.26 Pipe - (189), 6" INV IN =6291.47	3000-W-02, 12" HDPE INV OUT =6291.26
MAIN A14 18" X 12" HDPE TEE	INV = 6289.89	Pipe - (44) (1), 18" HDPE INV IN =6289.89 3000-W-01, 12" HDPE INV IN =6290.14	Pipe - (44), 18" HDPE INV OUT =6289.89

SECONDARY DRAINAGE SYSTEM PIPE TABLE

NAME	SIZE	LENGTH	SLOPE	MATERIAL
3000-E-11	12"	13.00'	1.00%	HDPE SDR-26
3000-E-10	12"	9.42'	0.96%	HDPE SDR-26
3000-E-09	12"	43.89'	1.00%	HDPE SDR-26
3000-E-08	12"	30.74'	1.00%	HDPE SDR-26
3000-E-07	12"	9.42'	1.00%	HDPE SDR-26
3000-E-06	12"	43.28'	1.00%	HDPE SDR-26
3000-E-05	12"	31.34'	1.00%	HDPE SDR-26
3000-E-04	12"	9.42'	1.00%	HDPE SDR-26
3000-E-03	12"	31.26'	1.00%	HDPE SDR-26
3000-E-02	12"	44.50'	1.00%	HDPE SDR-26
3000-W-10	12"	5.00'	1.00%	HDPE SDR-26
3000-W-09	12"	9.42'	1.00%	HDPE SDR-26
3000-W-08	12"	30.84'	1.00%	HDPE SDR-26
3000-W-07	12"	43.78'	1.00%	HDPE SDR-26
3000-W-06	12"	9.42'	1.00%	HDPE SDR-26
3000-W-05	12"	41.12'	1.00%	HDPE SDR-26
3000-W-04	12"	33.51'	1.90%	HDPE SDR-26
3000-W-03	12"	9.42'	1.90%	HDPE SDR-26
3000-W-02	12"	30.37'	1.90%	HDPE SDR-26
3000-W-01	12"	44.50'	1.00%	HDPE SDR-26

APARTMENT BUILDING 4000 SECONDARY DRAINAGE SYSTEM INFORMATION:

SECONDARY DRAINAGE STRUCTURES TABLE

STRUCTURE NAME & DESCRIPTION:	DETAILS:	PIPES IN:	PIPES OUT
AD-4000-SE-06 ADS 12" DOME GRATE INLET	12" RIM = 6295.02 SUMP = 6291.3 INV OUT = 6291.77		4000-SE-06, 12" HDPE INV OUT =6291.77
AD-4000-N-10 ADS 12" DOME GRATE INLET	12" RIM = 6294.50 SUMP = 6290.5 INV OUT = 6290.98		4000-N-10, 12" HDPE INV OUT =6290.98
AD-4000-SE-03 ADS 12" DOME GRATE INLET	12" RIM = 6293.94 SUMP = 6289.5 INV IN = 6290.05 INV OUT = 6289.95	4000-SE-04, 12" HDPE INV IN =6290.05	4000-SE-03, 12" HDPE INV OUT =6289.95
AD-4000-N-07 ADS 12" DOME GRATE INLET	12" RIM = 6293.10 SUMP = 6288.7 INV IN = 6289.30 INV OUT = 6289.20	4000-N-08, 12" HDPE INV IN =6289.30	4000-N-07, 12" HDPE INV OUT =6289.20
AD-4000-S-01 ADS 12" DOME GRATE INLET	12" RIM = 6291.40 SUMP = 6287.3 INV IN = 6288.14 INV IN = 6288.14 INV OUT = 6287.84	4000-SE-01, 12" HDPE INV IN =6288.14 4000-SW-01, 12" HDPE INV IN =6288.14	4000-S-01, 12" HDPE INV OUT =6287.84
AD-4000-N-04 ADS 12" DOME GRATE INLET	12" RIM = 6291.33 SUMP = 6287.9 INV IN = 6288.36 INV OUT = 6288.36	4000-N-05, 12" HDPE INV IN =6288.36	4000-N-04, 12" HDPE INV OUT =6288.36
AD-4000-N-01 ADS 12" DOME GRATE INLET	12" RIM = 6291.20 SUMP = 6287.2 INV IN = 6287.84 INV OUT = 6287.74	4000-N-02, 12" HDPE INV IN =6287.84	4000-N-01, 12" HDPE INV OUT =6287.74
AD-4000-SW-03 ADS 12" DOME GRATE INLET	12" RIM = 6291.18 SUMP = 6288.2 INV OUT = 6288.67		4000-SW-03, 12" HDPE INV OUT =6288.67
MH-B4 SDMH	48" RIM = 6292.14 SUMP = 6286.6 INV IN = 6286.70 INV IN = 6286.95 INV IN = 6287.20 INV OUT = 6286.60	Pipe - (28) (1), 24" HDPE INV IN =6286.70 4000-S-01, 12" HDPE INV IN =6286.95 Pipe - (366), 18" HDPE INV IN =6287.20	Pipe - (28), 24" HDPE INV OUT =6286.60


SECONDARY DRAINAGE FITTINGS TABLE

STRUCTURE NAME & DESCRIPTION:	DETAILS:	PIPES IN:	PIPES OUT
TEE-4000-N-09 12" X 6" HDPE TEE	INV = 6290.88	4000-N-10, 12" HDPE INV IN =6290.88 Pipe - (314), 6" INV IN =6291.13	4000-N-09, 12" HDPE INV OUT =6290.88
TEE-4000-N-08 12" X 6" HDPE TEE	INV = 6290.69	4000-N-09, 12" HDPE INV IN =6290.69 Pipe - (315), 6" INV IN =6290.94	4000-N-08, 12" HDPE INV OUT =6290.69
TEE-4000-SE-05 12" X 6" HDPE TEE	INV = 6291.31	4000-SE-06, 12" HDPE INV IN =6291.31 Pipe - (325), 6" INV IN =6291.56	4000-SE-05, 12" HDPE INV OUT =6291.31
TEE-4000-SE-04 12" X 6" HDPE TEE	INV = 6291.12	4000-SE-05, 12" HDPE INV IN =6291.12 Pipe - (324), 6" INV IN =6291.37	4000-SE-04, 12" HDPE INV OUT =6291.12
TEE-4000-SE-02 12" X 6" HDPE TEE	INV = 6289.53	4000-SE-03, 12" HDPE INV IN =6289.53 Pipe - (323), 6" INV IN =6289.78	4000-SE-02, 12" HDPE INV OUT =6289.53
TEE-4000-SE-01 12" X 6" HDPE TEE	INV = 6289.34	4000-SE-02, 12" HDPE INV IN =6289.34 Pipe - (322), 6" INV IN =6289.59	4000-SE-01, 12" HDPE INV OUT =6289.34
TEE-4000-N-06 12" X 6" HDPE TEE	INV = 6289.15	4000-N-07, 12" HDPE INV IN =6289.15 Pipe - (316), 6" INV IN =6289.40	4000-N-06, 12" HDPE INV OUT =6289.15
TEE-4000-N-05 12" X 6" HDPE TEE	INV = 6289.06	4000-N-06, 12" HDPE INV IN =6289.06 Pipe - (317), 6" INV IN =6289.31	4000-N-05, 12" HDPE INV OUT =6289.06
MAIN A08 24" X 12" HDPE TEE	INV = 6287.04	Pipe - (39) (1), 24" HDPE INV IN =6287.04 4000-N-01, 12" HDPE INV IN =6287.19	Pipe - (39), 24" HDPE INV OUT =6287.04
TEE-4000-SW-02 12" X 6" HDPE TEE	INV = 6288.37	4000-SW-03, 12" HDPE INV IN =6288.37 Pipe - (320), 6" INV IN =6288.62	4000-SW-02, 12" HDPE INV OUT =6288.37
TEE-4000-N-03 12" X 6" HDPE TEE	INV = 6288.31	4000-N-04, 12" HDPE INV IN =6288.31 Pipe - (318), 6" INV IN =6288.56	4000-N-03, 12" HDPE INV OUT =6288.31
TEE-4000-SW-01 12" X 6" HDPE TEE	INV = 6288.28	4000-SW-02, 12" HDPE INV IN =6288.28 Pipe - (321), 6" INV IN =6288.53	4000-SW-01, 12" HDPE INV OUT =6288.28
TEE-4000-N-02 12" X 6" HDPE TEE	INV = 6288.22	4000-N-03, 12" HDPE INV IN =6288.22 Pipe - (319), 6" INV IN =6288.47	4000-N-02, 12" HDPE INV OUT =6288.22

SECONDARY DRAINAGE SYSTEM PIPE TABLE

NAME	SIZE	LENGTH	SLOPE	MATERIAL
4000-N-10	12"	5.00'	2.00%	HDPE SDR-26
4000-N-09	12"	9.42'	2.00%	HDPE SDR-26
4000-N-08	12"	69.63'	2.00%	HDPE SDR-26
4000-N-07	12"	5.00'	1.00%	HDPE SDR-26
4000-N-06	12"	9.42'	1.00%	HDPE SDR-26
4000-N-05	12"	69.62'	1.00%	HDPE SDR-26
4000-N-04	12"	5.00'	1.00%	HDPE SDR-26
4000-N-03	12"	9.42'	1.00%	HDPE SDR-26
4000-N-02	12"	37.54'	1.00%	HDPE SDR-26
4000-N-01	12"	54.64'	1.00%	HDPE SDR-26
4000-SE-06	12"	22.79'	2.00%	HDPE SDR-26
4000-SE-05	12"	9.42'	2.00%	HDPE SDR-26
4000-SE-04	12"	53.56'	2.00%	HDPE SDR-26
4000-SE-03	12"	21.07'	2.00%	HDPE SDR-26
4000-SE-02	12"	9.42'	2.00%	HDPE SDR-26
4000-SE-01	12"	60.63'	1.98%	HDPE SDR-26
4000-SW-01	12"	14.00'	1.00%	HDPE SDR-26
4000-SW-02	12"	9.42'	1.00%	HDPE SDR-26
4000-SW-03	12"	29.54'	1.00%	HDPE SDR-26
4000-S-01	12"	44.50'	2.00%	HDPE SDR-26

KEY MAP (N.T.S.)

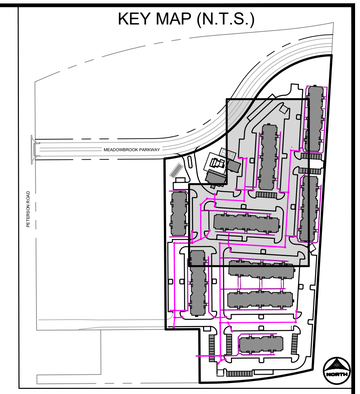

UTILITY NOTES:

1. ALL PRIVATE STORM SEWER INFRASTRUCTURE IS OWNED AND MAINTAINED BY THE OWNER/DEVELOPER OR THEIR ASSIGNS.
2. ALL PUBLIC STORM SEWER WITHIN THE MEADOWBROOK PARKWAY RIGHT-OF-WAY IS OWNED AND MAINTAINED BY THE METROPOLITAN DISTRICT AND IS DESIGNED BY OTHERS AND SHOWN AS EXISTING CONDITIONS ON THIS PLAN.
3. ALL PUBLIC STORM SEWER WITHIN THE DETENTION POND TRACT IS OWNED AND MAINTAINED BY THE METROPOLITAN DISTRICT AND IS DESIGNED BY OTHERS AND IS SHOWN AS EXISTING CONDITIONS ON THIS PLAN.
4. ALL BUILDINGS HAVE A ROOF DRAIN SYSTEM AND SECONDARY LANDSCAPE STORMWATER DRAIN SYSTEM THAT CONNECT TO THE PRIVATE STORM SEWER SYSTEM WITHIN THE DRIVE AISLES. ALL DOWNSPOUTS ARE 4" DIAMETER OR EQUIVALENT CAPACITY. ALL ROOF DRAIN SYSTEMS AND LANDSCAPE DRAIN SYSTEMS ARE 6" DIAMETER PVC AND CONNECT EITHER TO PRIVATE RCP STORM SEWER WITHIN DRIVE AISLES OR DIRECTLY INTO PRIVATE INLETS OR MANHOLES.
5. ALL PROPOSED PRIVATE WATER INFRASTRUCTURE IS SPECIFIED AS:
   - 5.1. WATER MAIN IS 8" PVC (C900 DR-14).
   - 5.2. FIRE SERVICE LINES ARE 4" HDPE (PE 4710) TO ALL BUILDINGS.
   - 5.3. DOMESTIC SERVICES ARE 2" PE 4710 SDR 9 CTS TO APARTMENT BUILDINGS.
   - 5.4. DOMESTIC SERVICE TO THE CLUBHOUSE IS 1" PE 4710 SDR 9 CTS.
   - 5.5. DOMESTIC SERVICE TO THE FITNESS CENTER IS 3/4" PE 4710 SDR 9 CTS.
   - 5.6. PRIVATE FIRE HYDRANT BRANCH LINES AND HYDRANTS ARE 6" PVC (C900 DR-14).
6. ALL PROPOSED PRIVATE SANITARY SEWER MAIN IS 8" PVC (SDR 26) AND DOMESTIC SANITARY SEWER SERVICES ARE 6" PVC (SDR 26) TO APARTMENT BUILDINGS, CLUBHOUSE, AND FITNESS CENTER.
7. TWO (2) EV CHARGING STATION STALLS ARE TO BE PROVIDED WITHIN THE DEVELOPMENT. CONDUIT IS TO BE INSTALLED FOR FUTURE CHARGER INSTALLATION, UP TO (1) ONE EV CHARGING STATION STALL PER BUILDING.
8. ALL PRIVATE AND PUBLIC WATER MAIN SHOWN ON THESE PLANS HAVE A BURY DEPTH OF 5' MINIMUM AND 6' MAXIMUM FROM FINISHED GRADE. ANY LOWERINGS WITH DEPTHS BEYOND 6' ARE SHOWN WITH PROFILES TO DEMONSTRATE CLEARANCES.
9. ALL PRIVATE AND PUBLIC WATER MAIN HAS A MINIMUM 18" VERTICAL CLEARANCE FROM OTHER UTILITIES (OUTSIDE-OF-PIPE TO OUTSIDE-OF-PIPE).
10. ALL APARTMENT BUILDINGS HAVE ONE MECHANICAL/WATER ROOM STRUCTURE ON THE SIDE WHICH HOUSES INTERNAL PLUMBING FOR THE 2" DOMESTIC WATER SERVICE AND THE 6" FIRE SERVICE LINE. EACH APARTMENT WATER ROOM HAS A 1.5" METER WITH BACKFLOW PREVENTER AS APPROVED BY CHEROKEE METRO DISTRICT.

SECONDARY DRAINAGE SYSTEM NOTES:

1. ALL SECONDARY DRAINAGE SYSTEM STORM SEWER INFRASTRUCTURE IS PRIVATE AND OWNED AND MAINTAINED BY THE OWNER/DEVELOPER OR THEIR ASSIGNS.
2. ALL DOWNSPOUTS ARE 4" DIAMETER OR EQUIVALENT CAPACITY. ALL DOWNSPOUT CONNECTION PIPES ARE 6" DIAMETER HDPE FROM THE DOWNSPOUT CONNECTION TO THE SECONDARY DRAINAGE SYSTEM MAIN LINE. SECONDARY DRAINAGE SYSTEM MAIN LINES ARE 12" DIAMETER HDPE, AND LANDSCAPE DRAINS ARE 12" DIAMETER ADS DRAIN BASINS WITH A 12" DOME GRATE. SECONDARY DRAINAGE SYSTEMS CONNECT EITHER TO PRIVATE HDPE STORM SEWER WITHIN DRIVE AISLES OR DIRECTLY INTO PRIVATE INLETS OR STORM MANHOLES.
3. ALL DOWNSPOUT CONNECTION PIPES ARE TO HAVE A MINIMUM SLOPE OF 2% FROM THE SECONDARY DRAINAGE SYSTEM MAIN LINE TO THE DOWNSPOUT CONNECTION LOCATION.
4. ALL ADS 12" DOME GRATE INLETS ARE TO HAVE A 6" SUMP PER MANUFACTURER SPECIFICATIONS.
5. A MINIMUM COVER OF 18" IS TO BE PROVIDED FOR THE SECONDARY DRAINAGE SYSTEM AT ALL LOCATIONS.

PCD FILE NO.: _____

DRAWN BY: CMD	JOB DATE: 4/30/2026	BAR IS ONE INCH ON OFFICIAL DRAWINGS. 0 1"	
APPROVED: RDL	JOB NUMBER: 2502477		
CAD DATE: 4/30/2026		IF NOT ONE INCH ADJUST SCALE ACCORDINGLY.	
CAD FILE: J:\2025\2502477\CAD\Dwgs\C\CDs\CD-Storm RD			

NO.	DATE	BY	REVISION DESCRIPTION

HR GREEN - COLORADO SPRINGS
1975 RESEARCH PARKWAY SUITE 160
COLORADO SPRINGS, CO 80920
PHONE: 719.300.4140
FAX: 713.965.0044

HILLPOINTE APARTMENTS AT PETERSON
HILLPOINTE, LLC.
COLORADO SPRINGS, EL PASO COUNTY, COLORADO

CONSTRUCTION DRAWINGS
SECONDARY DRAINAGE SYSTEM PLAN II

SHEET C.11


11

HR GREEN Xrefs: 00-XC-ROW; 00-XC-DSGN; 01-XC-ROW; 01-XC-DSGN; 00-XV-ROW; 00-XV-SURVEY; 00-XV-UTIL; 01-XC-UTIL; 00-XC-UTIL; TB_24x36_2502477-CD; Storm Key Map

DOMBROWSKI, COLIN, 4/30/2026 1:17 PM

HILLPOINTE APARTMENTS AT PETERSON
CONSTRUCTION DRAWINGS - STORM SEWER PLAN & PROFILES

PROPERTIES THAT LIE WITHIN THE NORTHWEST QUARTER AND THE SOUTHWEST QUARTER OF THE SOUTHWEST QUARTER OF SECTION 8, TOWNSHIP 14 SOUTH, RANGE 65 WEST OF THE SIXTH PRINCIPAL MERIDIAN, COUNTY OF EL PASO, STATE OF COLORADO

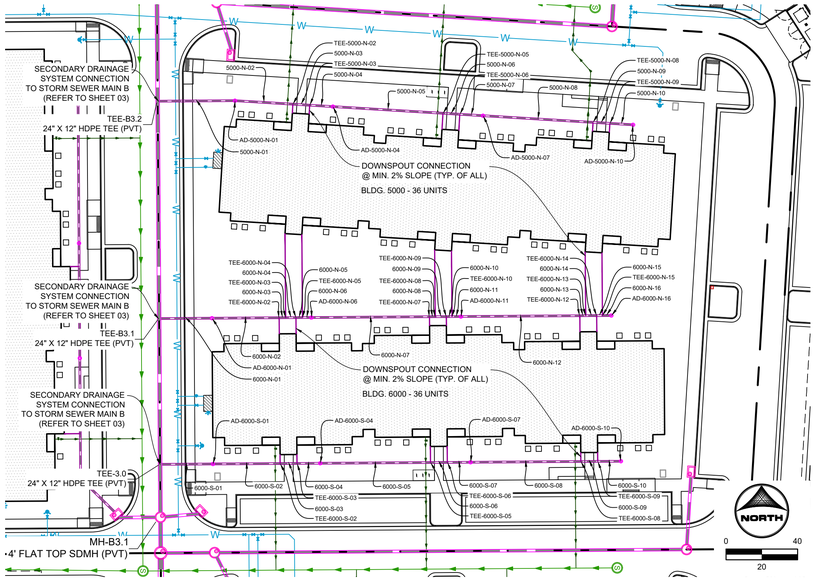

BLDG 5000 & BLDG 6000
PRIVATE SECONDARY DRAINAGE SYSTEM

APARTMENT BUILDING 5000 & BLDG 6000 SECONDARY DRAINAGE SYSTEM INFORMATION:

SECONDARY DRAINAGE STRUCTURES TABLE


STRUCTURE NAME & DESCRIPTION:	DETAILS:	PIPES IN:	PIPES OUT
AD-5000-N-04 ADS 12" DOME GRATE INLET	12" RIM = 6292.20 SUMP = 6287.7 INV IN = 6288.27 INV OUT = 6288.17	5000-N-05, 12" HDPE INV IN =6288.27	5000-N-04, 12" HDPE INV OUT =6288.17
AD-5000-N-01 ADS 12" DOME GRATE INLET	12" RIM = 6292.19 SUMP = 6287.0 INV IN = 6287.53 INV OUT = 6287.53	5000-N-02, 12" HDPE INV IN =6287.63	5000-N-01, 12" HDPE INV OUT =6287.53
AD-6000-S-10 ADS 12" DOME GRATE INLET	12" RIM = 6291.55 SUMP = 6288.4 INV OUT = 6288.94		6000-S-10, 12" HDPE INV OUT =6288.94
AD-6000-N-07 ADS 12" DOME GRATE INLET	12" RIM = 6291.53 SUMP = 6286.7 INV IN = 6287.26 INV OUT = 6287.16	6000-S-08, 12" HDPE INV IN =6287.26	6000-S-07, 12" HDPE INV OUT =6287.16
AD-5000-N-10 ADS 12" DOME GRATE INLET	12" RIM = 6295.87 SUMP = 6291.0 INV OUT = 6291.50		5000-N-10, 12" HDPE INV OUT =6291.50
AD-5000-N-07 ADS 12" DOME GRATE INLET	12" RIM = 6294.01 SUMP = 6289.2 INV IN = 6289.82 INV OUT = 6289.72	5000-N-08, 12" HDPE INV IN =6289.82	5000-N-07, 12" HDPE INV OUT =6289.72
AD-6000-N-16 ADS 12" DOME GRATE INLET	12" RIM = 6291.49 SUMP = 6288.0 INV OUT = 6288.46		6000-N-16, 12" HDPE INV OUT =6288.46
AD-6000-N-11 ADS 12" DOME GRATE INLET	12" RIM = 6290.92 SUMP = 6287.0 INV IN = 6287.62 INV OUT = 6287.52	6000-N-12, 12" HDPE INV IN =6287.62	6000-N-11, 12" HDPE INV OUT =6287.52
AD-6000-N-01 ADS 12" DOME GRATE INLET	12" RIM = 6288.67 SUMP = 6285.1 INV IN = 6285.67 INV OUT = 6285.57	6000-S-02, 12" HDPE INV IN =6285.67	6000-N-01, 12" HDPE INV OUT =6285.57
AD-6000-S-04 ADS 12" DOME GRATE INLET	12" RIM = 6288.64 SUMP = 6285.2 INV IN = 6285.85 INV OUT = 6285.75	6000-S-05, 12" HDPE INV IN =6285.85	6000-S-04, 12" HDPE INV OUT =6285.75
AD-6000-N-06 ADS 12" DOME GRATE INLET	12" RIM = 6288.51 SUMP = 6285.6 INV IN = 6286.19 INV OUT = 6286.09	6000-N-07, 12" HDPE INV IN =6286.19	6000-N-06, 12" HDPE INV OUT =6286.09
AD-6000-S-01 ADS 12" DOME GRATE INLET	12" RIM = 6288.17 SUMP = 6284.5 INV IN = 6285.15 INV OUT = 6285.05	6000-S-02, 12" HDPE INV IN =6285.15	6000-S-01, 12" HDPE INV OUT =6285.05

SECONDARY DRAINAGE FITTINGS TABLE

STRUCTURE NAME & DESCRIPTION:	DETAILS:	PIPES IN:	PIPES OUT
TEE-5000-N-08 12" X 6" HDPE TEE	INV = 6291.05	5000-N-09, 12" HDPE INV IN =6291.05 Pipe - (346), 6" INV IN =6291.30	5000-N-08, 12" HDPE INV OUT =6291.05
TEE-5000-N-09 12" X 6" HDPE TEE	INV = 6291.24	5000-N-10, 12" HDPE INV IN =6291.24 Pipe - (347), 6" INV IN =6291.49	5000-N-09, 12" HDPE INV OUT =6291.24
TEE-5000-N-06 12" X 6" HDPE TEE	INV = 6289.50	5000-N-07, 12" HDPE INV IN =6289.50 Pipe - (343), 6" INV IN =6289.71	5000-N-06, 12" HDPE INV OUT =6289.50
TEE-5000-N-05 12" X 6" HDPE TEE	INV = 6289.33	5000-N-06, 12" HDPE INV IN =6289.33 Pipe - (344), 6" INV IN =6289.52	5000-N-05, 12" HDPE INV OUT =6289.33
TEE-5000-N-03 12" X 6" HDPE TEE	INV = 6288.04	5000-N-04, 12" HDPE INV IN =6288.04 Pipe - (343), 6" INV IN =6287.93	5000-N-03, 12" HDPE INV OUT =6288.04
TEE-5000-N-02 12" X 6" HDPE TEE	INV = 6287.95	5000-N-03, 12" HDPE INV IN =6287.95 Pipe - (342), 6" INV IN =6287.74	5000-N-02, 12" HDPE INV OUT =6287.95
TEE-6000-S-09 12" X 6" HDPE TEE	INV = 6288.68	6000-S-10, 12" HDPE INV IN =6288.68 Pipe - (353), 6" INV IN =6288.93	6000-S-09, 12" HDPE INV OUT =6288.68
TEE-6000-S-08 12" X 6" HDPE TEE	INV = 6288.49	6000-S-09, 12" HDPE INV IN =6288.49 Pipe - (352), 6" INV IN =6288.74	6000-S-08, 12" HDPE INV OUT =6288.49
TEE-6000-N-15 12" X 6" HDPE TEE	INV = 6288.41	6000-N-16, 12" HDPE INV IN =6288.41 Pipe - (359), 6" INV IN =6288.66	6000-N-15, 12" HDPE INV OUT =6288.41
TEE-6000-N-14 12" X 6" HDPE TEE	INV = 6288.38	6000-N-15, 12" HDPE INV IN =6288.38 Pipe - (360), 6" INV IN =6288.63	6000-N-14, 12" HDPE INV OUT =6288.38
TEE-6000-N-13 12" X 6" HDPE TEE	INV = 6288.32	6000-N-14, 12" HDPE INV IN =6288.32 Pipe - (358), 6" INV IN =6288.57	6000-N-13, 12" HDPE INV OUT =6288.32
TEE-6000-N-12 12" X 6" HDPE TEE	INV = 6288.28	6000-N-13, 12" HDPE INV IN =6288.28 Pipe - (361), 6" INV IN =6288.53	6000-N-12, 12" HDPE INV OUT =6288.28
TEE-6000-N-10 12" X 6" HDPE TEE	INV = 6287.44	6000-N-11, 12" HDPE INV IN =6287.44 Pipe - (357), 6" INV IN =6287.67	6000-N-10, 12" HDPE INV OUT =6287.44
TEE-6000-N-09 12" X 6" HDPE TEE	INV = 6287.39	6000-N-10, 12" HDPE INV IN =6287.39 Pipe - (362), 6" INV IN =6287.61	6000-N-09, 12" HDPE INV OUT =6287.39
TEE-6000-N-08 12" X 6" HDPE TEE	INV = 6287.29	6000-N-09, 12" HDPE INV IN =6287.29 Pipe - (356), 6" INV IN =6287.48	6000-N-08, 12" HDPE INV OUT =6287.29
TEE-6000-N-07 12" X 6" HDPE TEE	INV = 6287.24	6000-N-08, 12" HDPE INV IN =6287.24 Pipe - (363), 6" INV IN =6287.42	6000-N-07, 12" HDPE INV OUT =6287.24
TEE-B3.2 24" X 12" HDPE TEE	INV = 6285.73	Pipe - (27) (1), 24" HDPE INV IN =6285.73 5000-N-01, 12" HDPE INV IN =6286.23	Pipe - (27), 24" HDPE INV OUT =6285.73
TEE-6000-S-06 12" X 6" HDPE TEE	INV = 6286.96	6000-S-07, 12" HDPE INV IN =6286.96 Pipe - (351), 6" INV IN =6287.15	6000-S-06, 12" HDPE INV OUT =6286.96
TEE-B3.1 24" X 12" HDPE TEE	INV = 6284.85	Pipe - (27), 24" HDPE INV IN =6284.85 6000-N-01, 12" HDPE INV IN =6285.35	Pipe - (26) (1) (2), 24" HDPE INV OUT =6284.85
TEE-6000-S-03 12" X 6" HDPE TEE	INV = 6285.62	6000-S-04, 12" HDPE INV IN =6285.62 Pipe - (365), 6" INV IN =6285.50	6000-S-03, 12" HDPE INV OUT =6285.62
TEE-6000-S-02 12" X 6" HDPE TEE	INV = 6285.53	6000-S-03, 12" HDPE INV IN =6285.53 Pipe - (348), 6" INV IN =6285.41	6000-S-02, 12" HDPE INV OUT =6285.53
TEE-6000-S-05 12" X 6" HDPE TEE	INV = 6286.81	6000-S-06, 12" HDPE INV IN =6286.81 Pipe - (350), 6" INV IN =6286.96	6000-S-05, 12" HDPE INV OUT =6286.81
TEE-6000-N-05 12" X 6" HDPE TEE	INV = 6286.05	6000-N-06, 12" HDPE INV IN =6286.05 Pipe - (355), 6" INV IN =6285.95	6000-N-05, 12" HDPE INV OUT =6286.05
TEE-6000-N-04 12" X 6" HDPE TEE	INV = 6286.02	6000-N-05, 12" HDPE INV IN =6286.02 Pipe - (364), 6" INV IN =6285.91	6000-N-04, 12" HDPE INV OUT =6286.02
TEE-6000-N-03 12" X 6" HDPE TEE	INV = 6285.98	6000-N-04, 12" HDPE INV IN =6285.98 Pipe - (354), 6" INV IN =6285.85	6000-N-03, 12" HDPE INV OUT =6285.98
TEE-6000-N-02 12" X 6" HDPE TEE	INV = 6285.95	6000-N-03, 12" HDPE INV IN =6285.95 Pipe - (365), 6" INV IN =6285.82	6000-N-02, 12" HDPE INV OUT =6285.95
TEE-3.0 24" X 12" HDPE TEE	INV = 6284.25	Pipe - (26) (1) (2), 24" HDPE INV IN =6284.25 6000-S-01, 12" HDPE INV IN =6284.75	Pipe - (392), 24" HDPE INV OUT =6284.25

SECONDARY DRAINAGE SYSTEM PIPE TABLE

NAME	SIZE	LENGTH	SLOPE	MATERIAL
5000-N-10	12"	13.00'	1.00%	HDPE SDR-26
5000-N-09	12"	9.42'	2.00%	HDPE SDR-26
5000-N-08	12"	61.62'	2.00%	HDPE SDR-26
5000-N-07	12"	13.00'	1.73%	HDPE SDR-26
5000-N-06	12"	9.42'	1.73%	HDPE SDR-26
5000-N-05	12"	61.62'	1.73%	HDPE SDR-26
5000-N-04	12"	13.00'	1.00%	HDPE SDR-26
5000-N-03	12"	9.42'	1.00%	HDPE SDR-26
5000-N-02	12"	32.45'	1.00%	HDPE SDR-26
5000-N-01	12"	43.19'	3.00%	HDPE SDR-26
6000-N-16	12"	5.00'	1.00%	HDPE SDR-26
6000-N-15	12"	3.21'	1.00%	HDPE SDR-26
6000-N-14	12"	6.18'	1.00%	HDPE SDR-26
6000-N-13	12"	3.24'	1.00%	HDPE SDR-26
6000-N-12	12"	66.49'	1.00%	HDPE SDR-26
6000-N-11	12"	5.00'	1.59%	HDPE SDR-26
6000-N-10	12"	3.14'	1.59%	HDPE SDR-26
6000-N-09	12"	6.26'	1.59%	HDPE SDR-26
6000-N-08	12"	3.16'	1.59%	HDPE SDR-26
6000-N-07	12"	66.03'	1.59%	HDPE SDR-26
6000-N-06	12"	5.00'	0.75%	HDPE SDR-26
6000-N-05	12"	3.60'	0.75%	HDPE SDR-26
6000-N-04	12"	5.80'	0.75%	HDPE SDR-26
6000-N-03	12"	3.62'	0.75%	HDPE SDR-26
6000-N-02	12"	37.54'	0.75%	HDPE SDR-26
6000-N-01	12"	29.53'	0.74%	HDPE SDR-26
6000-S-10	12"	13.00'	2.00%	HDPE SDR-26
6000-S-09	12"	9.42'	2.00%	HDPE SDR-26
6000-S-08	12"	61.62'	2.00%	HDPE SDR-26
6000-S-07	12"	13.00'	1.56%	HDPE SDR-26
6000-S-06	12"	9.42'	1.56%	HDPE SDR-26
6000-S-05	12"	61.62'	1.56%	HDPE SDR-26
6000-S-04	12"	13.00'	0.97%	HDPE SDR-26
6000-S-03	12"	9.42'	1.00%	HDPE SDR-26
6000-S-02	12"	37.54'	1.00%	HDPE SDR-26
6000-S-01	12"	29.53'	1.00%	HDPE SDR-26

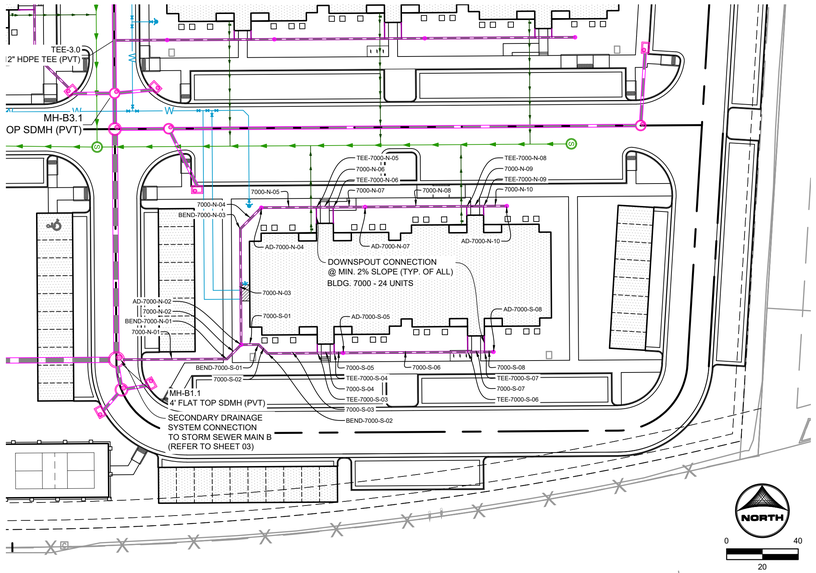

BLDG 7000
PRIVATE SECONDARY DRAINAGE SYSTEM

APARTMENT BUILDING 7000 SECONDARY DRAINAGE SYSTEM INFORMATION:

SECONDARY DRAINAGE STRUCTURES TABLE


STRUCTURE NAME & DESCRIPTION:	DETAILS:	PIPES IN:	PIPES OUT
AD-7000-N-02 ADS 12" DOME GRATE INLET	12" RIM = 6289.66 SUMP = 6284.2 INV IN = 6284.83 INV IN = 6284.83 INV OUT = 6284.73	7000-N-03, 12" HDPE INV IN =6284.83 7000-S-01, 12" HDPE INV IN =6284.83	7000-N-02, 12" HDPE INV OUT =6284.73
AD-7000-N-07 ADS 12" DOME GRATE INLET	12" RIM = 6289.70 SUMP = 6285.8 INV IN = 6286.42 INV OUT = 6286.32	7000-N-08, 12" HDPE INV IN =6286.42	7000-N-07, 12" HDPE INV OUT =6286.32
AD-7000-N-10 ADS 12" DOME GRATE INLET	12" RIM = 6289.43 SUMP = 6286.7 INV OUT = 6287.21		7000-N-10, 12" HDPE INV OUT =6287.21
AD-7000-N-04 ADS 12" DOME GRATE INLET	12" RIM = 6289.36 SUMP = 6285.1 INV IN = 6285.74 INV OUT = 6285.64	7000-N-05, 12" HDPE INV IN =6285.74	7000-N-04, 12" HDPE INV OUT =6285.64
AD-7000-S-05 ADS 12" DOME GRATE INLET	12" RIM = 6290.42 SUMP = 6285.5 INV IN = 6286.01 INV OUT = 6286.01	7000-S-06, 12" HDPE INV IN =6286.01	7000-S-05, 12" HDPE INV OUT =6286.01
AD-7000-S-08 ADS 12" DOME GRATE INLET	12" RIM = 6290.27 SUMP = 6286.4 INV OUT = 6286.85		7000-S-08, 12" HDPE INV OUT =6286.85

SECONDARY DRAINAGE FITTINGS TABLE

STRUCTURE NAME & DESCRIPTION:	DETAILS:	PIPES IN:	PIPES OUT
BEND-7000-N-01 45° HDPE BEND	INV = 6284.62	7000-N-02, 12" HDPE INV IN =6284.62	7000-N-01, 12" HDPE INV OUT =6284.62
BEND-7000-N-03 45° HDPE BEND	INV = 6285.48	7000-N-04, 12" HDPE INV IN =6285.48	7000-N-03, 12" HDPE INV OUT =6285.48
TEE-7000-N-09 12" X 6" HDPE TEE	INV = 6287.08	7000-N-10, 12" HDPE INV IN =6287.08 Pipe - (369), 6" INV IN =6287.33	7000-N-09, 12" HDPE INV OUT =6287.08
TEE-7000-N-08 12" X 6" HDPE TEE	INV = 6286.99	7000-N-09, 12" HDPE INV IN =6286.99 Pipe - (368), 6" INV IN =6287.24	7000-N-08, 12" HDPE INV OUT =6286.99
BEND-7000-S-02 45° HDPE BEND	INV = 6285.17	7000-S-03, 12" HDPE INV IN =6285.17	7000-S-02, 12" HDPE INV OUT =6285.17
BEND-7000-S-01 45° HDPE BEND	INV = 6285.02	7000-S-02, 12" HDPE INV IN =6285.02	7000-S-01, 12" HDPE INV OUT =6285.02
TEE-7000-S-07 12" X 6" HDPE TEE	INV = 6286.80	7000-S-08, 12" HDPE INV IN =6286.80 Pipe - (370), 6" INV IN =6287.05	7000-S-07, 12" HDPE INV OUT =6286.80
TEE-7000-S-06 12" X 6" HDPE TEE	INV = 6286.71	7000-S-07, 12" HDPE INV IN =6286.71 Pipe - (371), 6" INV IN =6286.96	7000-S-06, 12" HDPE INV OUT =6286.71
TEE-7000-N-06 12" X 6" HDPE TEE	INV = 6286.14	7000-N-07, 12" HDPE INV IN =6286.14 Pipe - (367), 6" INV IN =6286.39	7000-N-06, 12" HDPE INV OUT =6286.14
TEE-7000-N-05 12" X 6" HDPE TEE	INV = 6286.05	7000-N-06, 12" HDPE INV IN =6286.05 Pipe - (366), 6" INV IN =6286.30	7000-N-05, 12" HDPE INV OUT =6286.05
TEE-7000-S-04 12" X 6" HDPE TEE	INV = 6285.91	7000-S-05, 12" HDPE INV IN =6285.91 Pipe - (372), 6" INV IN =6286.16	7000-S-04, 12" HDPE INV OUT =6285.91
TEE-7000-S-03 12" X 6" HDPE TEE	INV = 6285.72	7000-S-04, 12" HDPE INV IN =6285.72 Pipe - (373), 6" INV IN =6285.97	7000-S-03, 12" HDPE INV OUT =6285.72

SECONDARY DRAINAGE SYSTEM PIPE TABLE

NAME	SIZE	LENGTH	SLOPE	MATERIAL
7000-N-10	12"	13.00'	1.00%	HDPE SDR-26
7000-N-09	12"	9.42'	1.00%	HDPE SDR-26
7000-N-08	12"	56.83'	1.00%	HDPE SDR-26
7000-N-07	12"	17.79'	1.00%	HDPE SDR-26
7000-N-06	12"	9.42'	1.00%	HDPE SDR-26
7000-N-05	12"	30.76'	1.00%	HDPE SDR-26
7000-N-04	12"	16.66'	1.00%	HDPE SDR-26
7000-N-03	12"	64.72'	1.00%	HDPE SDR-26
7000-N-02	12"	11.27'	1.00%	HDPE SDR-26
7000-N-01	12"	61.82'	1.00%	HDPE SDR-26
7000-S-08	12"	5.00'	1.00%	HDPE SDR-26
7000-S-07	12"	9.42'	1.00%	HDPE SDR-26
7000-S-06	12"	69.63'	1.00%	HDPE SDR-26
7000-S-05	12"	5.00'	2.00%	HDPE SDR-26
7000-S-04	12"	9.42'	2.00%	HDPE SDR-26
7000-S-03	12"	27.83'	2.00%	HDPE SDR-26
7000-S-02	12"	7.07'	2.00%	HDPE SDR-26
7000-S-01	12"	9.71'	2.00%	HDPE SDR-26

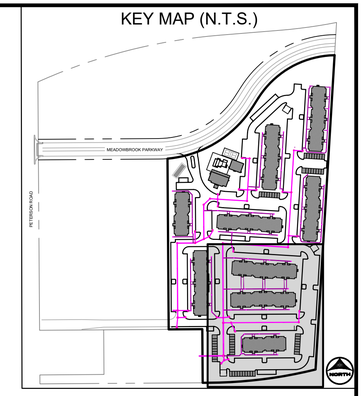

UTILITY NOTES:

1. ALL PRIVATE STORM SEWER INFRASTRUCTURE IS OWNED AND MAINTAINED BY THE OWNER/DEVELOPER OR THEIR ASSIGNS.
2. ALL PUBLIC STORM SEWER WITHIN THE MEADOWBROOK PARKWAY RIGHT-OF-WAY IS OWNED AND MAINTAINED BY THE METROPOLITAN DISTRICT AND IS DESIGNED BY OTHERS AND SHOWN AS EXISTING CONDITIONS ON THIS PLAN.
3. ALL PUBLIC STORM SEWER WITHIN THE DETENTION POND TRACT IS OWNED AND MAINTAINED BY THE METROPOLITAN DISTRICT AND IS DESIGNED BY OTHERS AND IS SHOWN AS EXISTING CONDITIONS ON THIS PLAN.
4. ALL BUILDINGS HAVE A ROOF DRAIN SYSTEM AND SECONDARY LANDSCAPE STORMWATER DRAIN SYSTEM THAT CONNECT TO THE PRIVATE STORM SEWER SYSTEM WITHIN THE DRIVE AISLES. ALL DOWNSPOUTS ARE 4" DIAMETER OR EQUIVALENT CAPACITY. ALL ROOF DRAIN SYSTEMS AND LANDSCAPE DRAIN SYSTEMS ARE 6" DIAMETER PVC AND CONNECT EITHER TO PRIVATE RCP STORM SEWER WITHIN DRIVE AISLES OR DIRECTLY INTO PRIVATE INLETS OR MANHOLES.
5. ALL PROPOSED PRIVATE WATER INFRASTRUCTURE IS SPECIFIED AS:
   5.1. WATER MAIN IS 8" PVC (C900 DR-14).
   5.2. FIRE SERVICE LINES ARE 4" HDPE (PE 4710) TO ALL BUILDINGS.
   5.3. DOMESTIC SERVICES ARE 2" PE 4710 SDR 9 CTS TO APARTMENT BUILDINGS.
   5.4. DOMESTIC SERVICE TO THE CLUBHOUSE IS 1" PE 4710 SDR 9 CTS.
   5.5. DOMESTIC SERVICE TO THE FITNESS CENTER IS 3/4" PE 4710 SDR 9 CTS.
   5.6. PRIVATE FIRE HYDRANT BRANCH LINES AND HYDRANTS ARE 6" PVC (C900 DR-14).
6. ALL PROPOSED PRIVATE SANITARY SEWER MAIN IS 8" PVC (SDR 26) AND DOMESTIC SANITARY SEWER SERVICES ARE 6" PVC (SDR 26) TO APARTMENT BUILDINGS, CLUBHOUSE, AND FITNESS CENTER.
7. TWO (2) EV CHARGING STATION STALLS ARE TO BE PROVIDED WITHIN THE DEVELOPMENT. CONDUIT IS TO BE INSTALLED FOR FUTURE CHARGER INSTALLATION, UP TO (1) ONE EV CHARGING STATION STALL PER BUILDING.
8. ALL PRIVATE AND PUBLIC WATER MAIN SHOWN ON THESE PLANS HAVE A BURY DEPTH OF 5' MINIMUM AND 6' MAXIMUM FROM FINISHED GRADE. ANY LOWERINGS WITH DEPTHS BEYOND 6' ARE SHOWN WITH PROFILES TO DEMONSTRATE CLEARANCES.
9. ALL PRIVATE AND PUBLIC WATER MAIN HAS A MINIMUM 18" VERTICAL CLEARANCE FROM OTHER UTILITIES (OUTSIDE-OF-PIPE TO OUTSIDE-OF-PIPE).
10. ALL APARTMENT BUILDINGS HAVE ONE MECHANICAL/WATER ROOM STRUCTURE ON THE SIDE WHICH HOUSES INTERNAL PLUMBING FOR THE 2" DOMESTIC WATER SERVICE AND THE 6" FIRE SERVICE LINE. EACH APARTMENT WATER ROOM HAS A 1.5" METER WITH BACKFLOW PREVENTER AS APPROVED BY CHEROKEE METRO DISTRICT.

SECONDARY DRAINAGE SYSTEM NOTES:

1. ALL SECONDARY DRAINAGE SYSTEM STORM SEWER INFRASTRUCTURE IS PRIVATE AND OWNED AND MAINTAINED BY THE OWNER/DEVELOPER OR THEIR ASSIGNS.
2. ALL DOWNSPOUTS ARE 4" DIAMETER OR EQUIVALENT CAPACITY. ALL DOWNSPOUT CONNECTION PIPES ARE 6" DIAMETER HDPE FROM THE DOWNSPOUT CONNECTION TO THE SECONDARY DRAINAGE SYSTEM SYSTEM MAIN LINE. SECONDARY DRAINAGE SYSTEM MAIN LINES ARE 12" DIAMETER HDPE, AND LANDSCAPE DRAINS ARE 12" DIAMETER ADS DRAIN BASINS WITH A 12" DOME GRATE. SECONDARY DRAINAGE SYSTEMS CONNECT EITHER TO PRIVATE HDPE STORM SEWER WITHIN DRIVE AISLES OR DIRECTLY INTO PRIVATE INLETS OR STORM MANHOLES.
3. ALL DOWNSPOUT CONNECTION PIPES ARE TO HAVE A MINIMUM SLOPE OF 2% FROM THE SECONDARY DRAINAGE SYSTEM MAIN LINE TO THE DOWNSPOUT CONNECTION LOCATION.
4. ALL ADS 12" DOME GRATE INLETS ARE TO HAVE A 6" SUMP PER MANUFACTURER SPECIFICATIONS.
5. A MINIMUM COVER OF 18" IS TO BE PROVIDED FOR THE SECONDARY DRAINAGE SYSTEM AT ALL LOCATIONS.

PCD FILE NO.: _____

DRAWN BY: CMD | JOB DATE: 4/30/2026
APPROVED: RDL | JOB NUMBER: 2502477
CAD DATE: 4/30/2026
CAD FILE: J:\2025\2502477\CAD\Dwgs\C\CDs\CD-Storm RD

BAR IS ONE INCH ON OFFICIAL DRAWINGS. 0 1"
IF NOT ONE INCH, ADJUST SCALE ACCORDINGLY.

NO.	DATE	BY	REVISION DESCRIPTION

HR GREEN - COLORADO SPRINGS
1975 RESEARCH PARKWAY SUITE 160
COLORADO SPRINGS, CO 80920
PHONE: 719.300.4140
FAX: 713.965.0044

HILLPOINTE APARTMENTS AT PETERSON
HILLPOINTE, LLC.
COLORADO SPRINGS, EL PASO COUNTY, COLORADO

CONSTRUCTION DRAWINGS
SECONDARY DRAINAGE SYSTEM PLAN III

SHEET C.12


12

HR GREEN Xrefs: 00-XC-ROW; 00-XC-DSGN; 01-XC-ROW; 01-XC-DSGN; 00-XV-ROW; 00-XV-SURVEY; 00-XV-UTIL; 01-XC-UTIL; 00-XC-UTIL; TB_24x36_2502477-CD; Storm Key Map


DOMBROWSKI, COLIN, 4/30/2026 1:17 PM

HILLPOINTE APARTMENTS AT PETERSON
CONSTRUCTION DRAWINGS - STORM SEWER PLAN & PROFILES

PROPERTIES THAT LIE WITHIN THE NORTHWEST QUARTER AND THE SOUTHWEST QUARTER OF THE SOUTHWEST QUARTER OF SECTION 8, TOWNSHIP 14 SOUTH, RANGE 65 WEST OF THE SIXTH PRINCIPAL MERIDIAN, COUNTY OF EL PASO, STATE OF COLORADO

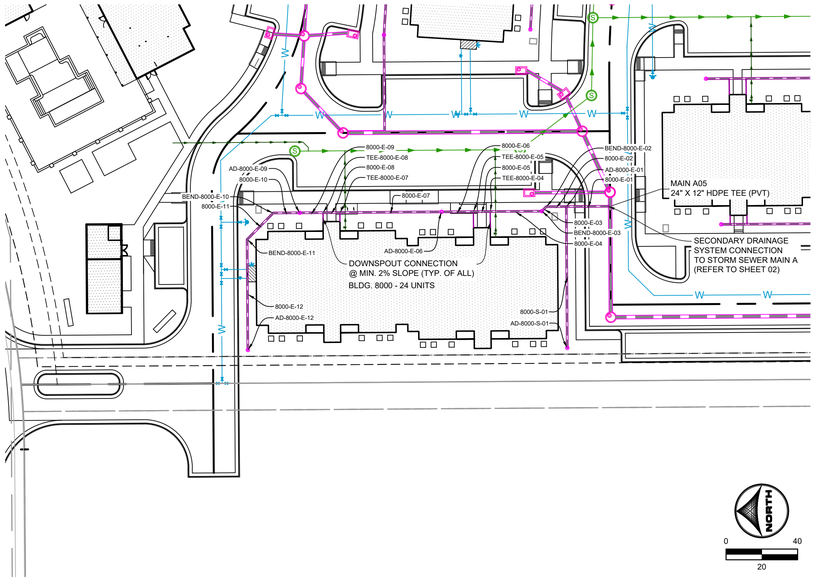

BLDG 8000
PRIVATE SECONDARY DRAINAGE SYSTEM

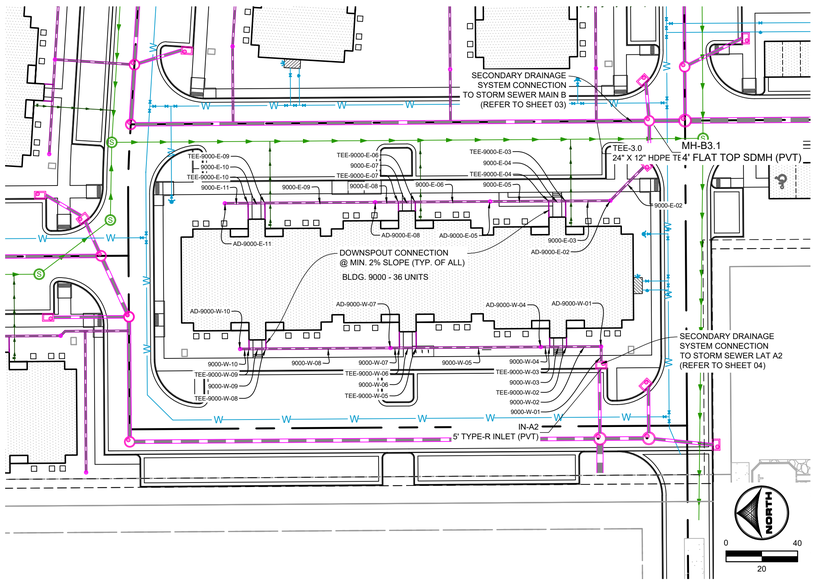

BLDG 9000
PRIVATE SECONDARY DRAINAGE SYSTEM

APARTMENT BUILDING 8000 SECONDARY DRAINAGE SYSTEM INFORMATION:

SECONDARY DRAINAGE STRUCTURES TABLE

STRUCTURE NAME & DESCRIPTION:	DETAILS:	PIPES IN:	PIPES OUT
BEND-8000-E-03 ADS 12" DOME GRATE INLET	12" RIM = 6292.23 SUMP = 6286.2 INV IN = 6286.88 INV OUT = 6286.68	8000-E-04, 12" HDPE INV IN =6286.88	8000-E-03, 12" HDPE INV OUT =6286.68
AD-8000-E-09 ADS 12" DOME GRATE INLET	12" RIM = 6292.17 SUMP = 6287.8 INV IN = 6288.43 INV OUT = 6288.33	8000-E-10, 12" HDPE INV IN =6288.43	8000-E-09, 12" HDPE INV OUT =6288.33
AD-8000-E-06 ADS 12" DOME GRATE INLET	12" RIM = 6292.08 SUMP = 6286.9 INV IN = 6287.54 INV OUT = 6287.44	8000-E-07, 12" HDPE INV IN =6287.54	8000-E-06, 12" HDPE INV OUT =6287.44
AD-8000-E-12 ADS 12" DOME GRATE INLET	12" RIM = 6291.59 SUMP = 6288.9 INV OUT = 6289.40		8000-E-12, 12" HDPE INV OUT =6289.40
AD-8000-S-01 ADS 12" DOME GRATE INLET	12" RIM = 6291.56 SUMP = 6287.6 INV OUT = 6288.11		8000-S-01, 12" HDPE INV OUT =6288.11

SECONDARY DRAINAGE FITTINGS TABLE

STRUCTURE NAME & DESCRIPTION:	DETAILS:	PIPES IN:	PIPES OUT
TEE-8000-E-07 12" X 6" HDPE TEE	INV = 6288.11	8000-E-08, 12" HDPE INV IN =6288.11 Pipe - (329), 6" INV IN =6288.36	8000-E-07, 12" HDPE INV OUT =6288.11
BEND-8000-E-11 45° HDPE BEND	INV = 6288.79	8000-E-12, 12" HDPE INV IN =6288.79	8000-E-11, 12" HDPE INV OUT =6288.79
BEND-8000-E-10 45° HDPE BEND	INV = 6288.58	8000-E-11, 12" HDPE INV IN =6288.58	8000-E-10, 12" HDPE INV OUT =6288.58
TEE-8000-E-08 12" X 6" HDPE TEE	INV = 6288.20	8000-E-09, 12" HDPE INV IN =6288.20 Pipe - (329), 6" INV IN =6288.45	8000-E-08, 12" HDPE INV OUT =6288.20
TEE-8000-E-05 12" X 6" HDPE TEE	INV = 6287.26	8000-E-06, 12" HDPE INV IN =6287.26 Pipe - (327), 6" INV IN =6287.51	8000-E-05, 12" HDPE INV OUT =6287.26
TEE-8000-E-04 12" X 6" HDPE TEE	INV = 6287.17	8000-E-05, 12" HDPE INV IN =6287.17 Pipe - (326), 6" INV IN =6287.42	8000-E-04, 12" HDPE INV OUT =6287.17
MAIN A05 24" X 12" HDPE TEE	INV = 6285.96	Pipe - (37) (1), 24" HDPE INV IN =6285.96 8000-E-01, 12" HDPE INV IN =6286.29	Pipe - (37), 24" HDPE INV OUT =6285.96
BEND-8000-E-02 45° HDPE BEND	INV = 6286.65	8000-E-03, 12" HDPE INV IN =6286.65	8000-E-02, 12" HDPE INV OUT =6286.65
AD-8000-E-01 12" X 12" HDPE TEE	INV = 6286.53	8000-S-01, 12" HDPE INV IN =6286.53 8000-E-02, 12" HDPE INV IN =6286.53	8000-E-01, 12" HDPE INV OUT =6286.53

SECONDARY DRAINAGE SYSTEM PIPE TABLE

NAME	SIZE	LENGTH	SLOPE	MATERIAL
8000-E-12	12"	61.78'	1.00%	HDPE SDR-26
8000-E-11	12"	20.82'	1.00%	HDPE SDR-26
8000-E-10	12"	14.82'	1.00%	HDPE SDR-26
8000-E-09	12"	13.00'	1.00%	HDPE SDR-26
8000-E-08	12"	9.42'	1.00%	HDPE SDR-26
8000-E-07	12"	56.83'	1.00%	HDPE SDR-26
8000-E-06	12"	17.79'	1.00%	HDPE SDR-26
8000-E-05	12"	9.42'	1.00%	HDPE SDR-26
8000-E-04	12"	28.83'	1.00%	HDPE SDR-26
8000-S-01	12"	79.01'	2.00%	HDPE SDR-26
8000-E-03	12"	3.54'	1.00%	HDPE SDR-26
8000-E-02	12"	11.20'	1.00%	HDPE SDR-26
8000-E-01	12"	24.50'	1.00%	HDPE SDR-26

APARTMENT BUILDING 9000 SECONDARY DRAINAGE SYSTEM INFORMATION:

SECONDARY DRAINAGE STRUCTURES TABLE

STRUCTURE NAME & DESCRIPTION:	DETAILS:	PIPES IN:	PIPES OUT
AD-9000-E-11 ADS 12" DOME GRATE INLET	12" RIM = 6290.86 SUMP = 6287.4 INV OUT = 6287.85		9000-E-11, 12" HDPE INV OUT =6287.85
AD-9000-E-05 ADS 12" DOME GRATE INLET	RIM = 6289.70 SUMP = 6285.7 INV IN = 6286.27 INV OUT = 6286.17	9000-E-06, 12" HDPE INV IN =6286.27	9000-E-05, 12" HDPE INV OUT =6286.17
AD-9000-E-02 ADS 12" DOME GRATE INLET	RIM = 6289.20 SUMP = 6284.8 INV IN = 6285.50 INV OUT = 6285.34	9000-E-03, 12" HDPE INV IN =6285.50	9000-E-02, 12" HDPE INV OUT =6285.34
AD-9000-W-04 ADS 12" DOME GRATE INLET	RIM = 6289.41 SUMP = 6285.1 INV IN = 6285.67 INV OUT = 6285.57	9000-W-05, 12" HDPE INV IN =6285.67	9000-W-04, 12" HDPE INV OUT =6285.57
AD-9000-W-01 ADS 12" DOME GRATE INLET	RIM = 6289.27 SUMP = 6284.6 INV IN = 6285.26 INV OUT = 6285.09	9000-W-02, 12" HDPE INV IN =6285.26	9000-W-01, 12" HDPE INV OUT =6285.09
AD-9000-E-08 ADS 12" DOME GRATE INLET	RIM = 6290.27 SUMP = 6286.4 INV IN = 6287.01 INV OUT = 6286.91	9000-E-09, 12" HDPE INV IN =6287.01	9000-E-08, 12" HDPE INV OUT =6286.91
AD-9000-W-10 ADS 12" DOME GRATE INLET	RIM = 6290.06 SUMP = 6287.0 INV OUT = 6287.45		9000-W-10, 12" HDPE INV OUT =6287.45
AD-9000-W-07 ADS 12" DOME GRATE INLET	12" RIM = 6289.75 SUMP = 6286.0 INV IN = 6286.61 INV OUT = 6286.51	9000-W-08, 12" HDPE INV IN =6286.61	9000-W-07, 12" HDPE INV OUT =6286.51
IN-A2 5' TYPE-R INLET	RIM = 6288.65 SUMP = 6284.7 INV IN = 6284.96 INV OUT = 6284.74	9000-W-01, 12" HDPE INV IN =6284.96	Pipe - (51), 18" HDPE INV OUT =6284.74


SECONDARY DRAINAGE FITTINGS TABLE

STRUCTURE NAME & DESCRIPTION:	DETAILS:	PIPES IN:	PIPES OUT
TEE-9000-E-10 12" X 6" HDPE TEE	INV = 6287.72	9000-E-11, 12" HDPE INV IN =6287.72 Pipe - (341), 6" INV IN =6287.97	9000-E-10, 12" HDPE INV OUT =6287.72
TEE-9000-E-09 12" X 6" HDPE TEE	INV = 6287.63	9000-E-10, 12" HDPE INV IN =6287.63 Pipe - (340), 6" INV IN =6287.88	9000-E-09, 12" HDPE INV OUT =6287.63
TEE-9000-W-09 12" X 6" HDPE TEE	INV = 6287.40	9000-W-10, 12" HDPE INV IN =6287.40 Pipe - (330), 6" INV IN =6287.65	9000-W-09, 12" HDPE INV OUT =6287.40
TEE-9000-W-08 12" X 6" HDPE TEE	INV = 6287.31	9000-W-09, 12" HDPE INV IN =6287.31 Pipe - (331), 6" INV IN =6287.56	9000-W-08, 12" HDPE INV OUT =6287.31
TEE-9000-W-02 12" X 6" HDPE TEE	INV = 6285.43	9000-W-03, 12" HDPE INV IN =6285.43 Pipe - (335), 6" INV IN =6285.68	9000-W-02, 12" HDPE INV OUT =6285.43
TEE-9000-E-07 12" X 6" HDPE TEE	INV = 6286.78	9000-E-08, 12" HDPE INV IN =6286.78 Pipe - (339), 6" INV IN =6287.03	9000-E-07, 12" HDPE INV OUT =6286.78
TEE-9000-E-06 12" X 6" HDPE TEE	INV = 6286.69	9000-E-07, 12" HDPE INV IN =6286.69 Pipe - (338), 6" INV IN =6286.94	9000-E-06, 12" HDPE INV OUT =6286.69
TEE-9000-W-06 12" X 6" HDPE TEE	INV = 6286.46	9000-W-07, 12" HDPE INV IN =6286.46 Pipe - (332), 6" INV IN =6286.71	9000-W-06, 12" HDPE INV OUT =6286.46
TEE-9000-W-05 12" X 6" HDPE TEE	INV = 6286.37	9000-W-06, 12" HDPE INV IN =6286.37 Pipe - (333), 6" INV IN =6286.62	9000-W-05, 12" HDPE INV OUT =6286.37
TEE-9000-E-04 12" X 6" HDPE TEE	INV = 6285.84	9000-E-05, 12" HDPE INV IN =6285.84 Pipe - (337), 6" INV IN =6286.09	9000-E-04, 12" HDPE INV OUT =6285.84
TEE-9000-E-03 12" X 6" HDPE TEE	INV = 6285.75	9000-E-04, 12" HDPE INV IN =6285.75 Pipe - (336), 6" INV IN =6286.00	9000-E-03, 12" HDPE INV OUT =6285.75
TEE-9000-W-03 12" X 6" HDPE TEE	INV = 6285.52	9000-W-04, 12" HDPE INV IN =6285.52 Pipe - (334), 6" INV IN =6285.77	9000-W-03, 12" HDPE INV OUT =6285.52

SECONDARY DRAINAGE SYSTEM PIPE TABLE

NAME	SIZE	LENGTH	SLOPE	MATERIAL
9000-W-10	12"	5.00'	1.00%	HDPE SDR-26
9000-W-09	12"	9.42'	1.00%	HDPE SDR-26
9000-W-08	12"	69.63'	1.00%	HDPE SDR-26
9000-W-07	12"	5.00'	1.00%	HDPE SDR-26
9000-W-06	12"	9.42'	1.00%	HDPE SDR-26
9000-W-05	12"	69.62'	1.00%	HDPE SDR-26
9000-W-04	12"	5.00'	1.00%	HDPE SDR-26
9000-W-03	12"	9.42'	1.00%	HDPE SDR-26
9000-W-02	12"	19.29'	0.87%	HDPE SDR-26
9000-W-01	12"	12.52'	1.00%	HDPE SDR-26
9000-E-11	12"	13.00'	1.00%	HDPE SDR-26
9000-E-10	12"	9.42'	1.00%	HDPE SDR-26
9000-E-09	12"	61.63'	1.00%	HDPE SDR-26
9000-E-08	12"	13.00'	1.00%	HDPE SDR-26
9000-E-07	12"	9.42'	1.00%	HDPE SDR-26
9000-E-06	12"	41.83'	1.00%	HDPE SDR-26
9000-E-05	12"	32.79'	1.00%	HDPE SDR-26
9000-E-04	12"	9.42'	1.00%	HDPE SDR-26
9000-E-03	12"	25.04'	1.00%	HDPE SDR-26
9000-E-02	12"	26.42'	0.99%	HDPE SDR-26

KEY MAP (N.T.S.)

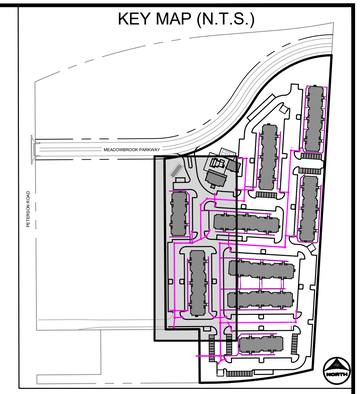

UTILITY NOTES:

1. ALL PRIVATE STORM SEWER INFRASTRUCTURE IS OWNED AND MAINTAINED BY THE OWNER/DEVELOPER OR THEIR ASSIGNS.
2. ALL PUBLIC STORM SEWER WITHIN THE MEADOWBROOK PARKWAY RIGHT-OF-WAY IS OWNED AND MAINTAINED BY THE METROPOLITAN DISTRICT AND IS DESIGNED BY OTHERS AND SHOWN AS EXISTING CONDITIONS ON THIS PLAN.
3. ALL PUBLIC STORM SEWER WITHIN THE DETENTION POND TRACT IS OWNED AND MAINTAINED BY THE METROPOLITAN DISTRICT AND IS DESIGNED BY OTHERS AND IS SHOWN AS EXISTING CONDITIONS ON THIS PLAN.
4. ALL BUILDINGS HAVE A ROOF DRAIN SYSTEM AND SECONDARY LANDSCAPE STORMWATER DRAIN SYSTEM THAT CONNECT TO THE PRIVATE STORM SEWER SYSTEM WITHIN THE DRIVE AISLES. ALL DOWNSPOUTS ARE 4" DIAMETER OR EQUIVALENT CAPACITY. ALL ROOF DRAIN SYSTEMS AND LANDSCAPE DRAIN SYSTEMS ARE 6" DIAMETER PVC AND CONNECT EITHER TO PRIVATE RCP STORM SEWER WITHIN DRIVE AISLES OR DIRECTLY INTO PRIVATE INLETS OR MANHOLES.
5. ALL PROPOSED PRIVATE WATER INFRASTRUCTURE IS SPECIFIED AS:
   - 5.1. WATER MAIN IS 8" PVC (C900 DR-14).
   - 5.2. FIRE SERVICE LINES ARE 4" HDPE (PE 4710) TO ALL BUILDINGS.
   - 5.3. DOMESTIC SERVICES ARE 2" PE 4710 SDR 9 CTS TO APARTMENT BUILDINGS.
   - 5.4. DOMESTIC SERVICE TO THE CLUBHOUSE IS 1" PE 4710 SDR 9 CTS.
   - 5.5. DOMESTIC SERVICE TO THE FITNESS CENTER IS 3/4" PE 4710 SDR 9 CTS.
   - 5.6. PRIVATE FIRE HYDRANT BRANCH LINES AND HYDRANTS ARE 6" PVC (C900 DR-14).
6. ALL PROPOSED PRIVATE SANITARY SEWER MAIN IS 8" PVC (SDR 26) AND DOMESTIC SANITARY SEWER SERVICES ARE 6" PVC (SDR 26) TO APARTMENT BUILDINGS, CLUBHOUSE, AND FITNESS CENTER.
7. TWO (2) EV CHARGING STATION STALLS ARE TO BE PROVIDED WITHIN THE DEVELOPMENT. CONDUIT IS TO BE INSTALLED FOR FUTURE CHARGER INSTALLATION, UP TO (1) ONE EV CHARGING STATION STALL PER BUILDING.
8. ALL PRIVATE AND PUBLIC WATER MAIN SHOWN ON THESE PLANS HAVE A BURY DEPTH OF 5' MINIMUM AND 6' MAXIMUM FROM FINISHED GRADE. ANY LOWERINGS WITH DEPTHS BEYOND 6' ARE SHOWN WITH PROFILES TO DEMONSTRATE CLEARANCES.
9. ALL PRIVATE AND PUBLIC WATER MAIN HAS A MINIMUM 18" VERTICAL CLEARANCE FROM OTHER UTILITIES (OUTSIDE-OF-PIPE TO OUTSIDE-OF-PIPE).
10. ALL APARTMENT BUILDINGS HAVE ONE MECHANICAL/WATER ROOM STRUCTURE ON THE SIDE WHICH HOUSES INTERNAL PLUMBING FOR THE 2" DOMESTIC WATER SERVICE AND THE 6" FIRE SERVICE LINE. EACH APARTMENT WATER ROOM HAS A 1.5" METER WITH BACKFLOW PREVENTER AS APPROVED BY CHEROKEE METRO DISTRICT.

SECONDARY DRAINAGE SYSTEM NOTES:

1. ALL SECONDARY DRAINAGE SYSTEM STORM SEWER INFRASTRUCTURE IS PRIVATE AND OWNED AND MAINTAINED BY THE OWNER/DEVELOPER OR THEIR ASSIGNS.
2. ALL DOWNSPOUTS ARE 4" DIAMETER OR EQUIVALENT CAPACITY. ALL DOWNSPOUT CONNECTION PIPES ARE 6" DIAMETER HDPE FROM THE DOWNSPOUT CONNECTION TO THE SECONDARY DRAINAGE SYSTEM MAIN LINE. SECONDARY DRAINAGE SYSTEM MAIN LINES ARE 12" DIAMETER HDPE, AND LANDSCAPE DRAINS ARE 12" DIAMETER ADS DRAIN BASINS WITH A 12" DOME GRATE. SECONDARY DRAINAGE SYSTEMS CONNECT EITHER TO PRIVATE HDPE STORM SEWER WITHIN DRIVE AISLES OR DIRECTLY INTO PRIVATE INLETS OR STORM MANHOLES.
3. ALL DOWNSPOUT CONNECTION PIPES ARE TO HAVE A MINIMUM SLOPE OF 2% FROM THE SECONDARY DRAINAGE SYSTEM MAIN LINE TO THE DOWNSPOUT CONNECTION LOCATION.
4. ALL ADS 12" DOME GRATE INLETS ARE TO HAVE A 6" SUMP PER MANUFACTURER SPECIFICATIONS.
5. A MINIMUM COVER OF 18" IS TO BE PROVIDED FOR THE SECONDARY DRAINAGE SYSTEM AT ALL LOCATIONS.

PCD FILE NO.: _____

DRAWN BY: CMD | JOB DATE: 4/30/2026
APPROVED: RDL | JOB NUMBER: 2502477
CAD DATE: 4/30/2026
CAD FILE: J:\2025\2502477\CAD\Dwgs\C\CDs\CD-Storm RD

BAR IS ONE INCH ON OFFICIAL DRAWINGS. 0 1"
IF NOT ONE INCH ADJUST SCALE ACCORDINGLY.

NO.	DATE	BY	REVISION DESCRIPTION

HR GREEN - COLORADO SPRINGS
1975 RESEARCH PARKWAY SUITE 160
COLORADO SPRINGS, CO 80920
PHONE: 719.300.4140
FAX: 713.965.0044

HILLPOINTE APARTMENTS AT PETERSON
HILLPOINTE, LLC.
COLORADO SPRINGS, EL PASO COUNTY, COLORADO

CONSTRUCTION DRAWINGS
SECONDARY DRAINAGE SYSTEM PLAN IV

SHEET C.13


13

HR GREEN Xrefs: 00-XC-ROW; 00-XC-DSGN; 01-XC-ROW; 01-XC-DSGN; 00-XV-ROW; 00-XV-SURVEY; 00-XV-UTIL; 01-XC-UTIL; 00-XC-UTIL; TB_24x36_2502477-CD; Storm Key Map

DOMBROWSKI, COLIN, 4/30/2026, 1:17 PM

HILLPOINTE APARTMENTS AT PETERSON
CONSTRUCTION DRAWINGS - STORM SEWER PLAN & PROFILES

PROPERTIES THAT LIE WITHIN THE NORTHWEST QUARTER AND THE SOUTHWEST QUARTER OF THE SOUTHWEST QUARTER OF SECTION 8, TOWNSHIP 14 SOUTH, RANGE 65 WEST OF THE SIXTH PRINCIPAL MERIDIAN, COUNTY OF EL PASO, STATE OF COLORADO

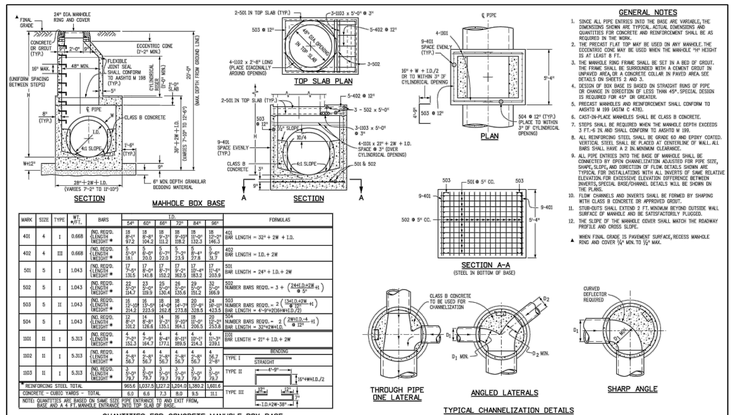


MARK	SIZE	TYPE	WT. / LIN. FT.	BARS	0°	30°	45°	60°	90°	FORMULAS
401	4	I	0.668	ING. REQ'D. LENGTH = MEDIUM =	19 ft 8 in 19.7	19 ft 10 in 19.8	19 ft 11 in 19.9	20 ft 0 in 20.0	20 ft 1 in 20.1	401 BAR LENGTH = 32" + 2W + 1.D.
402	4	III	0.668	ING. REQ'D. LENGTH = MEDIUM =	5'-0" 5'-1"	5'-0" 5'-1"	5'-0" 5'-1"	5'-0" 5'-1"	5'-0" 5'-1"	402 BAR LENGTH = 1.D. + 2W
501	5	I	1.043	ING. REQ'D. LENGTH = MEDIUM =	17 ft 7 in 17.6	17 ft 9 in 17.8	17 ft 10 in 17.8	17 ft 11 in 17.9	17 ft 11 in 17.9	501 BAR LENGTH = 24" + 1.D. + 2W
502	5	I	1.043	ING. REQ'D. LENGTH = MEDIUM =	17 ft 7 in 17.6	17 ft 9 in 17.8	17 ft 10 in 17.8	17 ft 11 in 17.9	17 ft 11 in 17.9	502 NUMBER BARS REQD. = 3 + (RADIUS IN ft)
503	5	II	1.043	ING. REQ'D. LENGTH = MEDIUM =	21 ft 0 in 21.0	21 ft 2 in 21.2	21 ft 3 in 21.3	21 ft 5 in 21.4	21 ft 6 in 21.5	503 NUMBER BARS REQD. = 2 + (RADIUS IN ft) BAR LENGTH = 4"+5"+(RAD IN ft)
504	5	I	1.043	ING. REQ'D. LENGTH = MEDIUM =	18 ft 3 in 18.3	18 ft 4 in 18.4	18 ft 5 in 18.5	18 ft 6 in 18.5	18 ft 7 in 18.6	504 NUMBER BARS REQD. = 2 + (RADIUS IN ft) BAR LENGTH = 32"+W+1.D.
505	5	II	1.043	ING. REQ'D. LENGTH = MEDIUM =	5'-0" 5'-3"	5'-0" 5'-3"	5'-0" 5'-3"	5'-0" 5'-3"	5'-0" 5'-3"	505 BAR LENGTH = 32" + 1.D. + 2W
506	5	II	1.043	ING. REQ'D. LENGTH = MEDIUM =	5'-0" 5'-3"	5'-0" 5'-3"	5'-0" 5'-3"	5'-0" 5'-3"	5'-0" 5'-3"	TYPE I STRAIGHT
507	5	II	1.043	ING. REQ'D. LENGTH = MEDIUM =	5'-0" 5'-3"	5'-0" 5'-3"	5'-0" 5'-3"	5'-0" 5'-3"	5'-0" 5'-3"	TYPE II 4'-9" 12"=W+0.5'/2
* REINFORCING STEEL TOTAL					955.6	1,037.5	1,127.2	1,204.1	1,280.2	1,681.6
CONCRETE - CUBIC YARDS = TOTAL					5.5	5.8	7.3	8.0	8.5	11.1


NOTE: QUANTITIES ARE BASED ON SAME SIZE PIPE ENTERING TO AND EXIT FROM, BASE AND A 4.5'L WINDOW ENTRANCE (NESS TOP SLAB OF BOX)

QUANTITIES FOR CONCRETE MANHOLE BOX BASE


Computer File Information		Sheet Revisions		Colorado Department of Transportation		STANDARD PLAN NO.
Creation Date: 07/31/19		Date / Comments		2829 West Howard Place	MANHOLES	M-604-20
Designer Initials: JBK	CE			Denver, CO 80204		Standard Sheet No. 1 of 3
Last Modification Date: 07/31/19	CE			Phone: 303-757-9021 FAX: 303-757-9868		
Detailer Initials: LTA	CE			Project Development Branch JBK	Issued by the Project Development Branch July 31, 2019	Project Sheet Numbers
CAD Ver.: MicroStation V8 Scale: Not to Scale Units: English	CE					

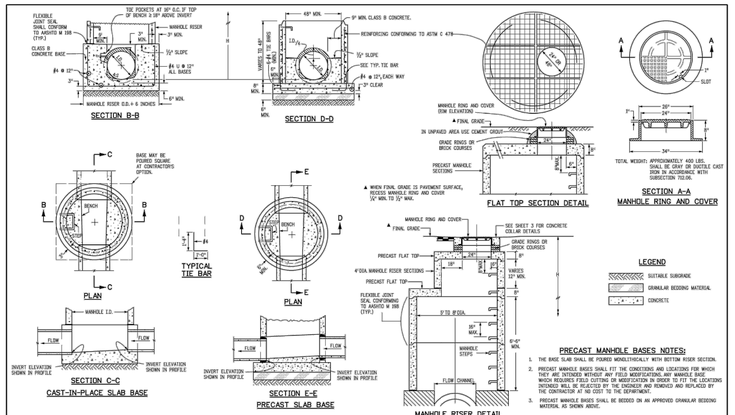


Computer File Information		Sheet Revisions		Colorado Department of Transportation		STANDARD PLAN NO.
Creation Date: 07/31/19		Date / Comments		2829 West Howard Place	MANHOLES	M-604-20
Designer Initials: JBK	CE			Denver, CO 80204		Standard Sheet No. 2 of 3
Last Modification Date: 07/31/19	CE			Phone: 303-757-9021 FAX: 303-757-9868		
Detailer Initials: LTA	CE			Project Development Branch JBK	Issued by the Project Development Branch July 31, 2019	Project Sheet Numbers
CAD Ver.: MicroStation V8 Scale: Not to Scale Units: English	CE					

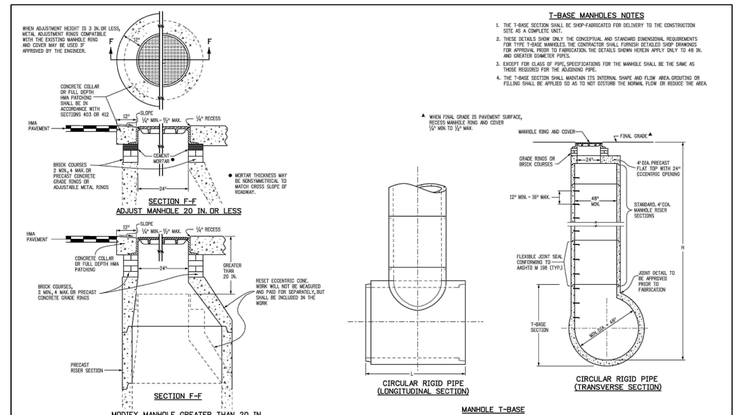

Computer File Information		Sheet Revisions		Colorado Department of Transportation		STANDARD PLAN NO.
Creation Date: 07/31/19		Date / Comments		2829 West Howard Place	MANHOLES	M-604-20
Designer Initials: JBK	CE			Denver, CO 80204		Standard Sheet No. 3 of 3
Last Modification Date: 07/31/19	CE			Phone: 303-757-9021 FAX: 303-757-9868		
Detailer Initials: LTA	CE			Project Development Branch JBK	Issued by the Project Development Branch July 31, 2019	Project Sheet Numbers
CAD Ver.: MicroStation V8 Scale: Not to Scale Units: English	CE					

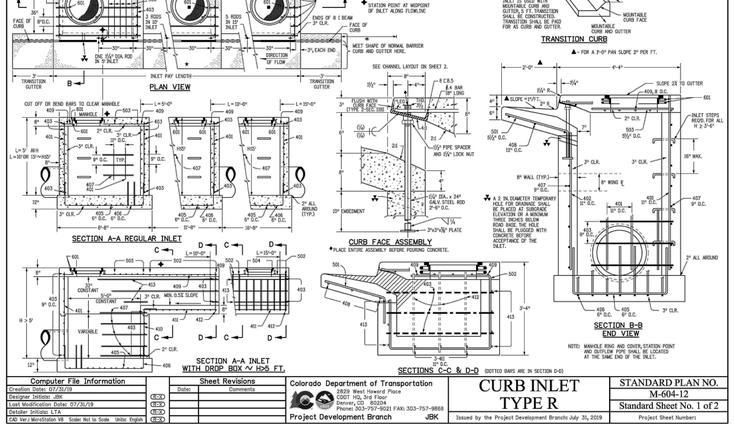

Computer File Information		Sheet Revisions		Colorado Department of Transportation		STANDARD PLAN NO.
Creation Date: 07/31/19		Date / Comments		2829 West Howard Place	CURB INLET TYPE R	M-604-12
Designer Initials: JBK	CE			Denver, CO 80204		Standard Sheet No. 1 of 2
Last Modification Date: 07/31/19	CE			Phone: 303-757-9021 FAX: 303-757-9868		
Detailer Initials: LTA	CE			Project Development Branch JBK	Issued by the Project Development Branch July 31, 2019	Project Sheet Numbers
CAD Ver.: MicroStation V8 Scale: Not to Scale Units: English	CE					

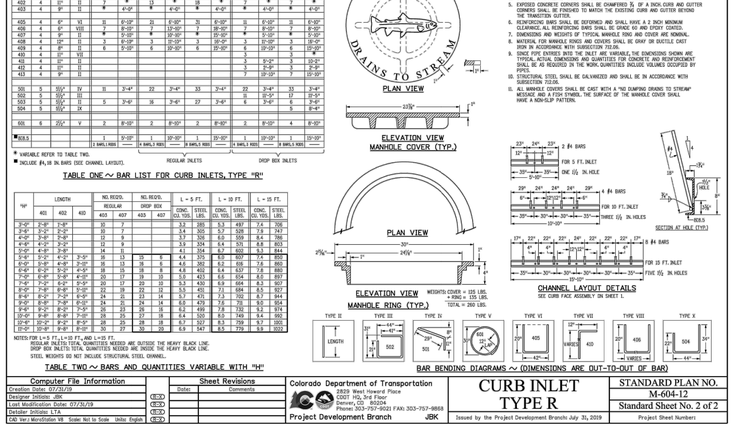

MARK	BAR # SIZE	O.C. SPACING	TYPE	ALL INLETS L = 5 FT.		INLETS H ≤ 5 FT. L = 15 FT.		INLETS H > 5 FT. L = 15 FT.		INLETS H > 5 FT. L = 20 FT.	
				NO. REQ'D.	LENGTH	NO. REQ'D.	LENGTH	NO. REQ'D.	LENGTH	NO. REQ'D.	LENGTH
401	4	12"	I	15	*	15	*	20	*	5	*
402	4	12"	II	3	*	13	*	28	*	2	*
403	4	9"	II	1	4'-0"	4	4'-0"	8	4'-0"	2	4'-0"
405	4	6"	VII	31	5'-0"	31	5'-0"	31	5'-0"	31	5'-0"
406	4	6"	VIII	2	6'-0"	2	12'-0"	2	18'-0"	2	6'-0"
407	4	9"	X	2	2'-0"	2	15'-0"	2	15'-0"	2	2'-0"
408	4	12"	I	3	6'-0"	3	5'-0"	3	18'-0"	3	18'-0"
409	4	12"	II	2	5'-0"	2	28'-0"	6	15'-0"	2	28'-0"
410	4	12"	I					3	5'-0"	3	15'-0"
411	4	12"	II					3	6'-0"	3	33'-0"
412	4	12"	II					3	2'-0"	3	2'-0"
413	4	9"	II					3	18'-0"	3	18'-0"
501	5	12"	IV	11	3'-4"	22	3'-4"	33	3'-4"	22	3'-4"
502	5	12"	III							15	2'-0"
503	5	12"	II	5	3'-6"	16	3'-6"	27	3'-6"	6	3'-6"
504	5	12"	IV							5	3'-4"
505	6	12"	V	2	8'-10"	2	8'-10"	2	8'-10"	2	8'-10"
■ 505				1 (5W5,1 RQD)	10'-10"	1 (4 5W5,1 RQD)	10'-10"	1 (4 5W5,1 RQD)	10'-10"	1 (4 5W5,1 RQD)	10'-10"
				REGULAR INLETS				DROP BOX INLETS			

* VARIABLE REFER TO TABLE TWO.
■ INCLUDE #4, 36 IN. BARS (SEE CHANNEL LAYOUT).


TABLE ONE ~ BAR LIST FOR CURB INLETS, TYPE "R"

"H"	LENGTH 401	402	403	407	REGULAR NO. REQ'D. 403	407	DROP BOX NO. REQ'D. 403	407	L = 5 FT. CONC. VOL. YDS.	STEEL LBS.	L = 10 FT. CONC. VOL. YDS.	STEEL LBS.	L = 15 FT. CONC. VOL. YDS.	STEEL LBS.
3'-0"	2'-6"	1'-8"			10	7			3.3	285	5.3	497	7.4	708
3'-6"	2'-10"	2'-0"			10	7			3.4	305	5.2	528	7.3	747
4'-0"	3'-2"	2'-3"			12	9			3.7	334	6.0	559	8.4	786
4'-6"	3'-6"	2'-6"			12	9			3.8	354	6.1	592	8.5	844
5'-0"	4'-0"	2'-9"			14	11			4.1	384	6.7	632	9.3	894
5'-6"	4'-3"	3'-0"	3'-3"	16	13	10	8		4.4	375	8.0	607	7.4	850
6'-0"	4'-6"	4'-0"	3'-3"	16	13	10	8		4.6	390	9.2	618	7.6	870
6'-6"	4'-9"	5'-3"	4'-3"	18	15	10	8		4.8	406	8.4	637	7.8	880
7'-0"	5'-0"	6'-3"	5'-3"	20	17	10	8		5.0	421	8.7	654	8.0	907
7'-6"	7'-3"	6'-3"	5'-3"	20	17	22	10		5.3	430	8.9	664	8.3	907
8'-0"	7'-9"	7'-3"	6'-0"	22	18	22	12		5.5	455	9.1	684	8.5	927
8'-6"	8'-3"	7'-3"	6'-0"	24	21	23	14		5.7	471	7.3	702	8.7	944
9'-0"	8'-6"	8'-3"	7'-3"	26	23	24	14		6.0	470	7.6	719	9.0	964
9'-6"	9'-3"	8'-3"	7'-3"	26	23	26	16		6.2	490	7.8	732	9.2	974
10'-0"	9'-6"	9'-3"	8'-3"	28	25	27	16		6.4	510	8.0	745	9.4	995
10'-6"	10'-3"	9'-3"	8'-3"	28	25	28	18		6.7	517	8.3	759	9.7	1001
11'-0"	10'-6"	10'-3"	9'-0"	30	27	30	18		6.9	547	8.5	779	9.9	1032

NOTES FOR L= 5 FT., L=10 FT., AND L=15 FT.
REGULAR INLETS: STEEL TOTAL INCLUDES #4 BARS OUTSIDE THE HEAVY BLACK LINE.
DROP BOX INLETS: STEEL TOTAL INCLUDES #5 INSIDE THE HEAVY BLACK LINE.
STEEL WEIGHTS DO NOT INCLUDE STRUCTURAL STEEL CHANNEL.

TABLE TWO ~ BARS AND QUANTITIES VARIABLE WITH "H"

Computer File Information		Sheet Revisions		Colorado Department of Transportation		STANDARD PLAN NO.
Creation Date: 07/31/19		Date / Comments		2829 West Howard Place	CURB INLET TYPE R	M-604-12
Designer Initials: JBK	CE			Denver, CO 80204		Standard Sheet No. 2 of 2
Last Modification Date: 07/31/19	CE			Phone: 303-757-9021 FAX: 303-757-9868		
Detailer Initials: LTA	CE			Project Development Branch JBK	Issued by the Project Development Branch July 31, 2019	Project Sheet Numbers
CAD Ver.: MicroStation V8 Scale: Not to Scale Units: English	CE					

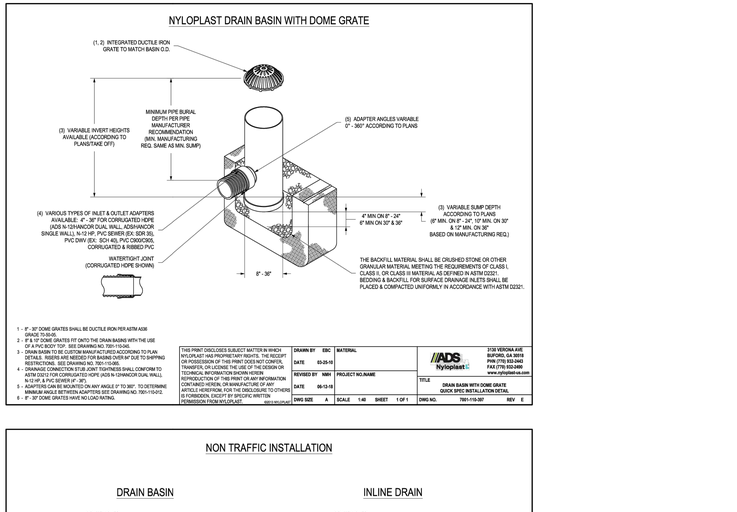

PCD FILE NO.:

HR GREEN Xrefs: TB_24x36_2502477-CD

DRAWN BY: CMD | JOB DATE: 4/27/2026
APPROVED: RDL | JOB NUMBER: 2502477
CAD DATE: 4/30/2026
CAD FILE: J:\2025\2502477\CAD\Dwgs\C\CDs\CD-Storm Details

BAR IS ONE INCH ON OFFICIAL DRAWINGS. 0 1"
IF NOT ONE INCH, ADJUST SCALE ACCORDINGLY.

NO.	DATE	BY	REVISION DESCRIPTION

HR GREEN - COLORADO SPRINGS
1975 RESEARCH PARKWAY SUITE 160
COLORADO SPRINGS, CO 80920
PHONE: 719.300.4140
FAX: 713.965.0044

HILLPOINTE APARTMENTS AT PETERSON
HILLPOINTE, LLC.
COLORADO SPRINGS, EL PASO COUNTY, COLORADO

CONSTRUCTION DRAWINGS
STORM DETAILS

SHEET C.14 | 14

DOMBROWSKI, COLIN 4/30/2026 1:25 PM

HILLPOINTE APARTMENTS AT PETERSON
WASTEWATER CONSTRUCTION DRAWINGS

PROPERTIES THAT LIE WITHIN THE NORTHWEST QUARTER AND THE SOUTHWEST QUARTER OF THE SOUTHWEST QUARTER OF SECTION 8, TOWNSHIP 14 SOUTH, RANGE 65 WEST OF THE SIXTH PRINCIPAL MERIDIAN, COUNTY OF EL PASO, STATE OF COLORADO

LEGAL DESCRIPTION:

LOT 1 CIMARRON HILLS SOUTHEAST MIXED USE FILING NO. 1

EL PASO COUNTY STANDARD CONSTRUCTION NOTES:


1. ALL DRAINAGE AND ROADWAY CONSTRUCTION SHALL MEET THE STANDARDS AND SPECIFICATIONS OF THE CITY OF COLORADO SPRINGS/EL PASO COUNTY DRAINAGE CRITERIA MANUAL, VOLUMES 1 AND 2, AND THE EL PASO COUNTY ENGINEERING CRITERIA MANUAL.
2. CONTRACTOR SHALL BE RESPONSIBLE FOR THE NOTIFICATION AND FILED NOTIFICATION OF ALL EXISTING UTILITIES, WHETHER SHOWN ON THE PLANS OR NOT, BEFORE BEGINNING CONSTRUCTION. LOCATION OF EXISTING UTILITIES SHALL BE VERIFIED BY THE CONTRACTOR PRIOR TO CONSTRUCTION. CALL 811 TO CONTACT THE UTILITY NOTIFICATION CENTER OF COLORADO (UNCC)
3. CONTRACTOR SHALL KEEP A COPY OF THESE APPROVED PLANS, THE GRADING AND EROSION CONTROL PLAN, THE STORMWATER MANAGEMENT PLAN (SWMP), THE SOILS AND GEOTECHNICAL REPORT, AND THE APPROPRIATE DESIGN AND CONSTRUCTION STANDARDS AND SPECIFICATIONS AT THE JOB SITE AT ALL TIMES, INCLUDING THE FOLLOWING:
   A. EL PASO COUNTY ENGINEERING CRITERIA MANUAL (ECM)
   B. CITY OF COLORADO SPRINGS/EL PASO COUNTY DRAINAGE CRITERIA MANUAL, VOLUMES 1 AND 2
   C. COLORADO DEPARTMENT OF TRANSPORTATION (CDOT) STANDARD SPECIFICATIONS FOR ROAD AND BRIDGE CONSTRUCTION
   D. CDOT M & S STANDARDS
4. NOTWITHSTANDING ANYTHING DEPICTED IN THESE PLANS IN WORDS OR GRAPHIC REPRESENTATION, ALL DESIGN AND CONSTRUCTION RELATED TO ROADS, STORM DRAINAGE AND EROSION CONTROL SHALL CONFORM TO THE STANDARDS AND REQUIREMENTS OF THE MOST RECENT VERSION OF THE RELEVANT ADOPTED EL PASO COUNTY STANDARDS, INCLUDING THE LAND DEVELOPMENT CODE, THE ENGINEERING CRITERIA MANUAL, THE DRAINAGE CRITERIA MANUAL, AND THE DRAINAGE CRITERIA MANUAL VOLUME 2. ANY DEVIATIONS FROM REGULATIONS AND STANDARDS MUST BE REQUESTED, AND APPROVED, IN WRITING. ANY MODIFICATIONS NECESSARY TO MEET CRITERIA AFTER-THE-FACT WILL BE ENTIRELY THE DEVELOPER'S RESPONSIBILITY TO RECTIFY.
5. IT IS THE DESIGN ENGINEER'S RESPONSIBILITY TO ACCURATELY SHOW EXISTING CONDITIONS, BOTH ONSITE AND OFFSITE, ON THE CONSTRUCTION PLANS. ANY MODIFICATIONS NECESSARY DUE TO CONFLICTS, OMISSIONS, OR CHANGED CONDITIONS WILL BE ENTIRELY THE DEVELOPER'S RESPONSIBILITY TO RECTIFY.
6. CONTRACTOR SHALL SCHEDULE A PRE-CONSTRUCTION MEETING WITH EL PASO COUNTY INSPECTIONS, PRIOR TO STARTING CONSTRUCTION.
7. IT IS THE CONTRACTOR'S RESPONSIBILITY TO UNDERSTAND THE REQUIREMENTS OF ALL JURISDICTIONAL AGENCIES AND TO OBTAIN ALL REQUIRED PERMITS, INCLUDING BUT NOT LIMITED TO EL PASO COUNTY EROSION AND STORMWATER QUALITY CONTROL PERMIT (ESQCP), REGIONAL BUILDING FLOODPLAIN DEVELOPMENT PERMIT, U.S. ARMY CORPS OF ENGINEERS-ISSUED 401 AND/OR 404 PERMITS, AND COUNTY AND STATE FUGITIVE DUST PERMITS.
8. CONTRACTOR SHALL NOT DEVIATE FROM THE PLANS WITHOUT FIRST OBTAINING WRITTEN APPROVAL FROM THE DESIGN ENGINEER AND PCD. CONTRACTOR SHALL NOTIFY THE DESIGN ENGINEER IMMEDIATELY UPON DISCOVERY OF ANY ERRORS OR INCONSISTENCIES.
9. ALL STORM DRAIN PIPE SHALL BE CLASS III RCP UNLESS OTHERWISE NOTED AND APPROVED BY EPC.
10. CONTRACTOR SHALL COORDINATE GEOTECHNICAL TESTING PER ECM STANDARDS. PAVEMENT DESIGN SHALL BE APPROVED BY EL PASO COUNTY PCD PRIOR TO PLACEMENT OF CURB AND GUTTER AND PAVEMENT.
11. ALL CONSTRUCTION TRAFFIC MUST ENTER/EXIT THE SITE AT APPROVED CONSTRUCTION ACCESS POINTS.
12. SIGHT VISIBILITY TRIANGLES AS IDENTIFIED IN THE PLANS SHALL BE PROVIDED AT ALL INTERSECTIONS. OBSTRUCTIONS GREATER THAN 18 INCHES ABOVE FLOWLINE ARE NOT ALLOWED WITHIN SIGHT TRIANGLES.
13. SIGNING AND STRIPING SHALL COMPLY WITH EL PASO COUNTY AND MUTCD CRITERIA. [IF APPLICABLE, ADDITIONAL SIGNING AND STRIPING NOTES WILL BE PROVIDED.]
14. CONTRACTOR SHALL OBTAIN ANY PERMITS REQUIRED BY EL PASO COUNTY DPW, INCLUDING WORK WITHIN THE RIGHT-OF-WAY AND SPECIAL TRANSPORT PERMITS.
15. THE LIMITS OF CONSTRUCTION SHALL REMAIN WITHIN THE PROPERTY LINE UNLESS OTHERWISE NOTED. THE OWNER/DEVELOPER SHALL OBTAIN WRITTEN PERMISSION AND EASEMENTS, WHERE REQUIRED, FROM ADJOINING PROPERTY OWNER(S) PRIOR TO ANY OFF-SITE DISTURBANCE, GRADING, OR CONSTRUCTION.

GENERAL CONSTRUCTION NOTES

1. IT SHALL BE THE RESPONSIBILITY OF THE CONTRACTOR TO VERIFY THE EXISTENCE AND LOCATION OF ALL UNDERGROUND UTILITIES ALONG THE ROUTE OF THE WORK. THE OMISSION FROM OR THE INCLUSION OF UTILITY LOCATIONS ON THE PLANS IS NOT TO BE CONSIDERED AS THE NONEXISTENCE OF OR A DEFINITE LOCATION OF EXISTING UNDERGROUND UTILITIES.
2. THE CONTRACTOR SHALL TAKE THE NECESSARY PRECAUTIONS TO PROTECT EXISTING UTILITIES FROM DAMAGE DUE TO THIS OPERATION. ANY DAMAGE TO THE UTILITIES WILL BE REPLACED AT THE CONTRACTORS EXPENSE AND ANY SERVICE DISRUPTION WILL BE SETTLED BY THE CONTRACTOR.
3. ADDITIONAL EROSION CONTROL STRUCTURES MAY BE REQUIRED AT THE TIME OF CONSTRUCTION.
4. ALL BACKFILL, SUB-BASE AND/OR BASE COURSE (CLASS 6) MATERIAL SHALL BE COMPACTED TO THE SOILS ENGINEERS RECOMMENDATIONS, AND APPROVED BY EL PASO COUNTY DEVELOPMENT SERVICES ENGINEERING DIVISION.
5. ALL STATIONING IS CENTERLINE UNLESS OTHERWISE INDICATED. ALL ELEVATIONS ARE FLOW LINE UNLESS OTHERWISE INDICATED.
6. ALL DISTURBED PAVEMENT EDGES SHALL BE CUT TO NEAT LINES. REPAIR SHALL CONFORM TO THE EPC ECM APPENDIX K - 1.2C
7. ALL INTERSECTION ACCESSES ARE TO BE CONSTRUCTED WITH A 25 FOOT SIGHT VISIBILITY TRIANGLE AND THERE SHALL BE NO OBSTRUCTIONS GREATER THAN 18" IN THIS AREA.
8. ASPHALT THICKNESS AND BASE COURSE THICKNESS (COMPACTED FOR ROADS SHALL BE PER DESIGN REPORT BY OWNERS GEOTECHNICAL ENGINEER. OWNERS GEOTECHNICAL ENGINEER TO BE ON SITE AT TIME OF ROAD CONSTRUCTION TO EVALUATE SOIL CONDITIONS AND DETERMINE IF ADDITIONAL MEASURES ARE NECESSARY TO ASSURE STABILITY OF THE NEW ROADS. PAVEMENTS DESIGN SHALL BE APPROVED BY EL PASO COUNTY DEVELOPMENT SERVICES ENGINEERING DIVISION PRIOR TO CONSTRUCTION.
9. TYPE M RIP-RAP WITH 4" OF TYPE II GRANULAR BEDDING AND MIRAFI 180n OR EQUAL MAY BE SUBSTITUTED WHERE TYPE I RIP-RAP WITH MIRAFI FW 700 OR EQUAL IS SPECIFIED.
10. ALL MATERIALS AND INSTALLATION PROCEDURES SHALL BE IN COMPLIANCE WITH ANY AND ALL APPLICABLE EL PASO COUNTY STANDARDS AND WITH METRO DISTRICT CONSULTING ENGINEER APPROVAL.
11. CONTRACTOR IS RESPONSIBLE FOR PROVIDING DETAILED AS-BUILT OF ALL STORM SEWER AND CISTERN INSTALLATIONS, INCLUDING ACCURATE DISTANCES OF MAIN LINES, VALVES, FITTINGS, MANHOLES, AND LOCATIONS OF APPURTENANCES.
12. DRAINAGE EASEMENTS ARE PLATTED THROUGHOUT THE FILING AND ARE NO-BUILD AREAS. ALL OTHER AREAS THAT FALL WITHIN IDENTIFIED GEOLOGIC HAZARD AREAS (SEASONAL STORMWATER POOLING, STANDING WATER CONDITIONS) MAY BE MITIGATED ON A PER LOT BASIS WITH EARTHWORK AND FINE GRADING CONSTRUCTION. NO DISTURBANCE FOR EARTHWORK OR GRADING SHALL TAKE PLACE WITHIN THE DESIGNATED DRAINAGE EASEMENTS AND ANY SITE AND FUTURE LOT DISTURBANCE THAT ALTERS THE EXISTING TOPOGRAPHY SHALL DRAIN TO THE DRAINAGE EASEMENTS ON SITE.

ABBREVIATIONS

Δ	DEFLECTION ANGLE
Ø, DIA	DIAMETER
AASHTO	AMERICAN ASSOCIATION OF STATE HIGHWAY AND TRANSPORTATION OFFICIALS
ABC	ASPHALT BASE COURSE
ABD	ABANDONED
AC	ACRE
ADA	THE AMERICANS WITH DISABILITIES ACT
ASPH	ASPHALT
ASS'Y	ASSEMBLY
ASTM	AMERICAN SOCIETY FOR TESTING MATERIALS
BFE	BASE FLOOD ELEVATION
BLDG	BUILDING
BLVD	BOULEVARD
BM	BENCH MARK
BNDY	BOUNDARY
BOP	BOTTOM OF POND
BW	BOTTOM OF WALL
C&G	CURB AND GUTTER
CA	COARSE AGGREGATE
CATV	CABLE TELEVISION
CB	CHORD BEARING/CATCH BASIN
CFS	CUBIC FEET PER SECOND
CIP	CAST IRON PIPE
CL	CENTER LINE
CMP	CORRUGATED METAL PIPE
COMP	COMPOSITE
CONC	CONCRETE
CONST	CONSTRUCT OR CONSTRUCTION
CSP	CORRUGATED STEEL PIPE
CSU	COLORADO SPRINGS UTILITIES
CT	COURT
CTR	CENTER
CU	COPPER
CY	CUBIC YARD
DBL	DOUBLE
DEG	DEGREE
DET	DETAIL
DEPT	DEPARTMENT
DIM	DIMENSION
DIP	DUCTILE IRON PIPE
DOT	DEPARTMENT OF TRANSPORTATION
DWG	DRAWING
E	EAST/EASTING
EL	ELEVATION
ELEC	ELECTRIC
EOG	EDGE OF GUTTER
EOP	EDGE OF PAVEMENT
ESMT	EASEMENT
EW	ENDWALL
EX	EXISTING
FD	FRENCH DRAIN
FDC	FIRE DEPARTMENT CONNECTION
FE	FLANGE ELEVATION
FES	FLARED END SECTION
FF	FINISHED FLOOR
FG	FINISHED GRADE
FH	FIRE HYDRANT
FHWA	FEDERAL HIGHWAY ADMINISTRATION
FL	FLOW LINE
FOC	FIBER OPTICS CABLE
FT	FOOT OR FEET
GB	GRADE BREAK
GAL	GALLON
HDPE	HIGH DENSITY POLYETHYLENE
HC RAMP	HANDICAP RAMP
HW	HEADWALL
INV	INVERT
KM	KILOMETER
L	LENGTH
LF	LINEAR FEET
M	METER
MIN	MINIMUM
MISC	MISCELLANEOUS
MAINT	MAINTENANCE
MAX	MAXIMUM
MH	MANHOLE
MP	MIDPOINT
N	NORTH/NORTHING
NO	NUMBER
OC	ON CENTER
OH	OVERHEAD
PB	PUBLIC
PC	POINT OF CURVATURE
PCC	POINT OF COMPOUND CURVATURE
PCR	POINT OF CURB RETURN
PI	POINT OF INTERSECTION
PIE	PUBLIC IMPROVEMENT ESMT
PT	POINT OF TANGENCY
PRC	PROPOSED
PRC	POINT OF REVERSE CURVATURE
PRV	PRESSURE REDUCING VALVE
PVT	PRIVATE
PUAE	PUBLIC UTILITY AND ACCESS ESMT
PUADE	PUBLIC UTILITY, ACCESS AND DRAINAGE ESMT
PVC	POLYVINYL CHLORIDE
R	RADIUS
REC	RECEPTION
RCBC	REINFORCED CONCRETE BOX CULVERT
S	SOUTH
SHT	SHEET
SQ	SQUARE
SW	SPILLWAY
TBC	TOP BACK OF CURB
TC	TRICKLE CHANNEL
TOP	TOP OF POND
TW	TOP OF WALL
TYP	TYPICAL
UG	UNDERGROUND
VERT	VERTICAL
W	WEST
WW	WASTEWATER
WWF	WELDED WIRE FABRIC
W/	WITH
W/O	WITHOUT
YD	YARD

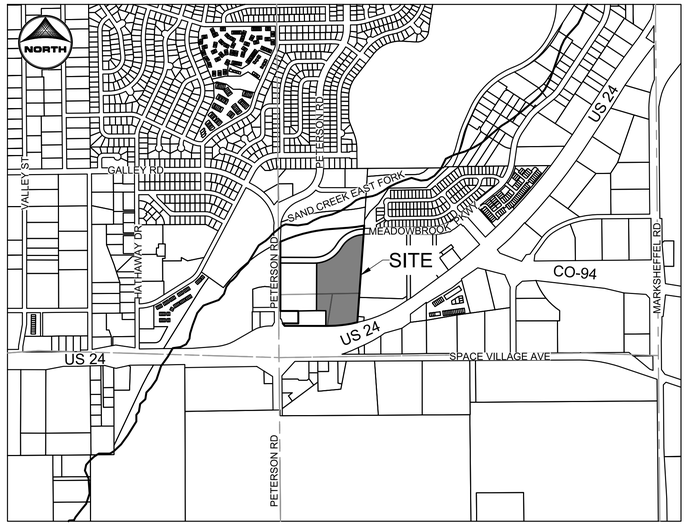

VICINITY MAP
SCALE: 1" = 1000'

SHEET INDEX:

1 - WASTEWATER COVER
2 - WASTEWATER A.1 MAIN PLAN & PROFILE
3 - WASTEWATER A.1 SERVICES
4 - WASTEWATER A.2 MAIN PLAN & PROFILE
5 - WASTEWATER A.2 SERVICES
6 - WASTEWATER B MAIN PLAN & PROFILE
7 - WASTEWATER B SERVICES
8 - WASTEWATER C & D PLAN & PROFILE
9 - WASTEWATER SERVICES TABLES

PROJECT CONTACTS:

OWNER
JOVENCHI II, MARATHON HOLDINGS LLP,
JOHN VENEZIA ESTATE
4779 N. ACADEMY BOULEVARD
COLORADO SPRINGS, CO 80918
EMAIL: DEAN@VINTAGEDEV.COM
TELE: 719-491-2158

DEVELOPER
HILLPOINTE, LLC.
3773 CHERRY CREEK DRIVE NORTH
SUITE 801 EAST TOWER
DENVER, CO 80209
CONTACT: MARK FOSTER
EMAIL: MFOSTER@HILLPOINTE.COM

APPLICANT/OWNER'S REPRESENTATIVE
HR GREEN DEVELOPMENT, LLC.
1975 RESEARCH PKWY SUITE 160
COLORADO SPRINGS, CO 80921
TELE: (719) 394-2435
ATTN: COLLEEN MONAHAN
EMAIL: CMONAHAN@HRGREEN.COM

CIVIL ENGINEER
HR GREEN DEVELOPMENT, LLC.
1975 RESEARCH PKWY SUITE 160
COLORADO SPRINGS, CO 80921
TELE: (719) 394-2435
ATTN: RICHIE LYON, P.E.
EMAIL: RICHIE.LYON@HRGREEN.COM

PLANNING & LANDSCAPE ARCHITECTURE:
HR GREEN DEVELOPMENT, LLC.
1975 RESEARCH PKWY SUITE 160
COLORADO SPRINGS, CO 80921
TELE: (719) 394-2435
ATTN.: BLAINE PERKINS
EMAIL: BLAINE.PERKINS@HRGREEN.COM

GEOTECHNICAL ENGINEER
VALLEYSHORE ENGINEERING, LLC.
127 GRAND VISTA
VONORE, TENNESSEE 37885
TELE: (865) 900-3286
ATTN: SAUL MOSLEHY, PHD.

TRAFFIC ENGINEER
SM ROCHA,LLC.
6 SOUTH TEJON STREET, SUITE 618
COLORADO SPRINGS, CO 80903
TELE: (719) 203-6639
ATTN: MIKE ROCHA
EMAIL: MIKE@SMROCHA.COM

SURVEYOR
MATRIX DESIGN GROUP
2435 RESEARCH PARKWAY, SUITE 300
COLORADO SPRINGS, CO 80920
TELE: (719) 575-0100

LEGEND

	EXISTING	PROPOSED
PROPERTY LINE		
EASEMENT LINE		
RIGHT OF WAY		
CENTERLINE		
BARBED WIRE FENCE		
WOODEN FENCE		
U.G. ELECTRIC	UE	UE
OVERHEAD ELECTRIC	OE	OE
FIBER OPTIC	FO	FO
GAS MAIN	G	G
SANITARY SEWER		
STORM DRAIN		
LANDSCAPE DRAIN		
ROOF DRAIN		
WATER MAIN	W	W
SWALE		
TRAIL		
ADA ROUTE		
CURB & GUTTER		
INDEX CONTOUR		
INTER. CONTOUR		
100-YR FLOODPLAIN		
FLOODWAY		

STORM SEWER	EXISTING	PROPOSED
MANHOLE		
STORM INLET		
LANDSCAPE DOME INLETS		
FLARED END SECTION		
RIPRAP		

SANITARY SEWER	
CLEAN OUT	
MANHOLE	S
PLUG	

WATER	
FIRE HYDRANT	
FIRE DEPT. CONNECTION	
GATE VALVE	
MANHOLE	W
METER	
TEE	
REDUCER	

DRY UTILITIES	
ELECTRIC METER	
ELECTRIC PEDESTAL	
ELECTRICAL CABINET	
ELECTRIC VAULT	
ELECTRIC VEHICLE CHARGER	EV
FIBER OPTIC PULL BOX	
FIBER OPTIC MANHOLE	
FIBER OPTIC PEDESTAL	
FIBER OPTIC SIGN	
FIBER OPTIC VAULT	
GAS METER	
GAS SIGN	
GAS VAULT	
TRANSFORMER	
LIGHT POLE	

MISCELLANEOUS	
SIGN	
BOLLLARD	
ACCESSIBLE PARKING	
PARKING COUNT	10

OWNER/DEVELOPER PLAN APPROVAL

THE UNDERSIGNED OWNER/DEVELOPER AGREES THAT THEY SHALL, AT THEIR EXPENSE, BE SOLELY RESPONSIBLE FOR 1) THE INSTALLATION OF THE PROPOSED UTILITY INFRASTRUCTURE IN ACCORDANCE WITH THESE PLANS, AND 2) ALL DAMAGES AND DEFECTS ARISING FROM, OR RELATED TO, THE INSTALLATION, MAINTENANCE OR OPERATION OF THE PUBLIC UTILITY INFRASTRUCTURE FROM THE DATE OF PRELIMINARY ACCEPTANCE FOR PERIOD OF TWO YEARS, OR UNTIL FINAL ACCEPTANCE, WHICHEVER IS LATER.

THE UNDERSIGNED UNDERSTANDS THAT ALL PRIVATE UTILITY INFRASTRUCTURE, AS INDICATED ON THESE PLANS, SHALL REMAIN THE PROPERTY OF THE OWNER AND SHALL BE MAINTAINED BY THE OWNER, AS REQUIRED BY *COLORADO SPRINGS UTILITIES' LINE EXTENSION AND SERVICE STANDARDS.*

☐ PUBLIC WATER MAIN PROPOSED ☐ PUBLIC WASTEWATER MAIN PROPOSED ☐ PRIVATE WATER SERVICE LINE (<4") AND/OR PRIVATE WASTEWATER SERVICE LINE (<8")
☐ PRIVATE WATER MAIN PROPOSED ☐ PRIVATE WASTEWATER MAIN PROPOSED

SIGNED:_____ DATE:_____
OWNER/DEVELOPER

_____
OWNER/DEVELOPER (PRINT NAME)

DBA:_____

ADDRESS:_____

PHONE:_____

EMAIL:_____

CHEROKEE METROPLOITAN DISTRICT

WASTEWATER PLAN APPROVAL

THE CHEROKEE METROPOLITAN DISTRICT RECOGNIZES THE DESIGN PROFESSIONAL OF RECORD AS THE LICENSED ENGINEER HAVING RESPONSIBILITY FOR THE SUBMITTED DESIGN AND THE DISTRICT HAS LIMITED ITS SCOPE OF REVIEW ACCORDINGLY. AS SUCH, THE APPROVAL GRANTED HEREIN IS FOR THE CONSTRUCTION OF THE FACILITIES AS REPRESENTED ON THESE DOCUMENTS. APPROVAL EXPIRES ONE (1) YEAR FROM THE DATE BELOW AND RESUBMITTAL OF THESE PLANS FOR REVIEW AND APPROVAL IS REQUIRED IF CONSTRUCTION DOES NOT BEGIN DURING THIS PERIOD.

APPROVED BY:_____ DATE:_____

PCD FILE NO.: _____

HR GREEN Xrefs: VICINITY--MAP; TB_24x36_2502477--CD

DRAWN BY: CMD JOB DATE: 4/28/2026
APPROVED: RDL JOB NUMBER: 2502477
CAD DATE: 4/30/2026
CAD FILE: J:\2025\2502477\CAD\Dwgs\C\CDs\Utilities - Cherokee Metro District\CD-Sanitary Cover

BAR IS ONE INCH ON OFFICIAL DRAWINGS. 0 1"
IF NOT ONE INCH, ADJUST SCALE ACCORDINGLY.

NO.	DATE	BY	REVISION DESCRIPTION

HRGreen
HR GREEN - COLORADO SPRINGS
1975 RESEARCH PARKWAY SUITE 160
COLORADO SPRINGS, CO 80920
PHONE: 719.300.4140
FAX: 713.965.0044

HILLPOINTE APARTMENTS AT PETERSON
HILLPOINTE, LLC.
COLORADO SPRINGS, EL PASO COUNTY, COLORADO

CONSTRUCTION DRAWINGS
WASTEWATER COVER

SHEET CV


1


DOMBROWSKI, COLIN, 4/30/2026 1:25 PM

HILLPOINTE APARTMENTS AT PETERSON
CONSTRUCTION DRAWINGS - WASTEWATER PLAN & PROFILES

PROPERTIES THAT LIE WITHIN THE NORTHWEST QUARTER AND THE SOUTHWEST QUARTER OF THE SOUTHWEST QUARTER OF SECTION 8, TOWNSHIP 14 SOUTH, RANGE 65 WEST OF THE SIXTH PRINCIPAL MERIDIAN, COUNTY OF EL PASO, STATE OF COLORADO

UTILITY CROSSINGS TABLE			
POINT #	BOTTOM OF UPPER PIPE	TOP OF BOTTOM PIPE	CLEARANCE (FT)
1	6281.23 PR-STORM	6277.78 PR SANITARY	3.45
2	6284.76 PR-STORM	6277.88 PR SANITARY	6.88
3	6281.34 PR WATER CROSSINGS	6279.13 PR SANITARY	2.21
4	6284.61 PR-STORM	6279.18 PR SANITARY	5.42
5	6283.61 PR WATER CROSSINGS	6280.52 PR SANITARY	3.09
6	6283.53 PR WATER CROSSINGS	6280.59 PR SANITARY	2.95
7	6287.10 PR-STORM	6281.42 PR SANITARY	5.67

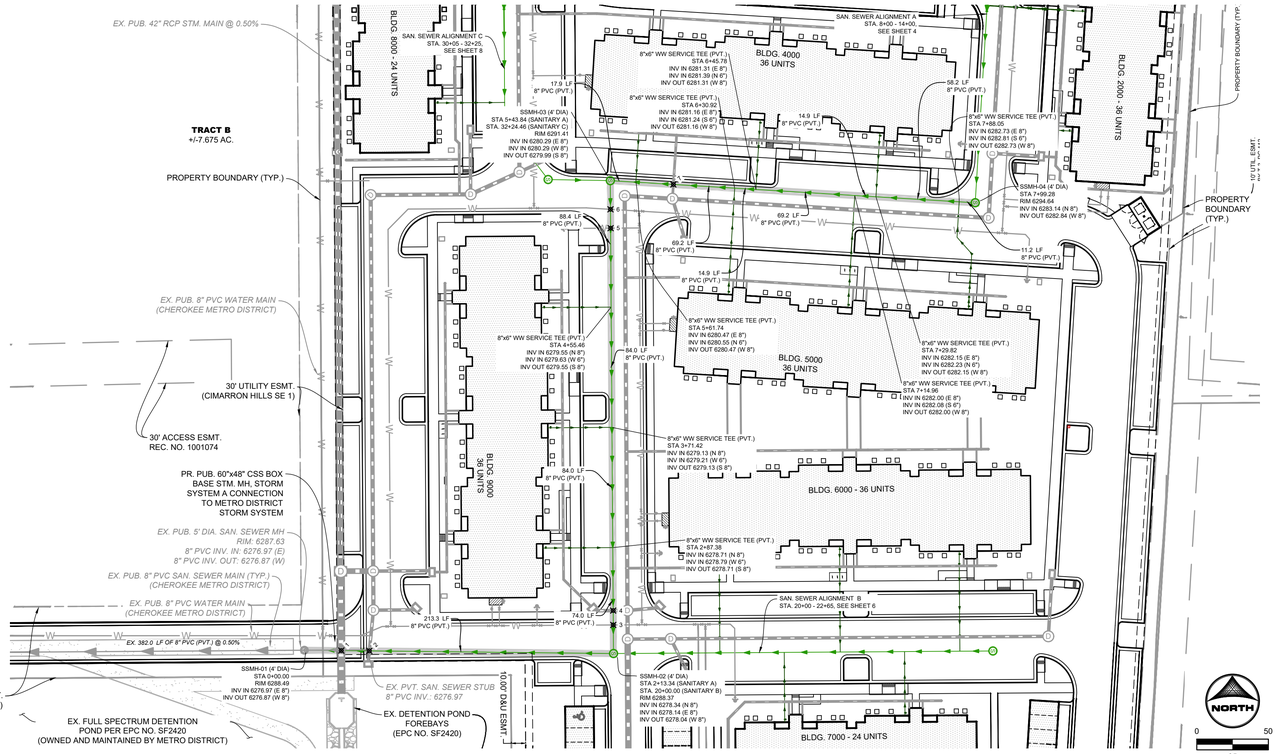

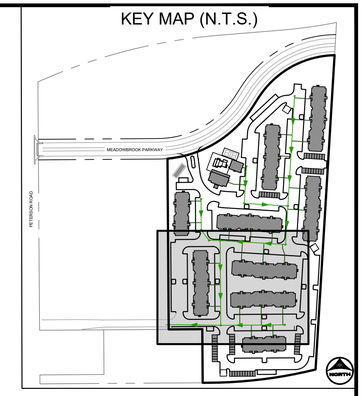


UTILITY NOTES:

1. ALL PRIVATE STORM SEWER INFRASTRUCTURE IS OWNED AND MAINTAINED BY THE OWNER/DEVELOPER OR THEIR ASSIGNS.
2. ALL PUBLIC STORM SEWER WITHIN THE MEADOWBROOK PARKWAY RIGHT-OF-WAY IS OWNED AND MAINTAINED BY THE METROPOLITAN DISTRICT AND IS DESIGNED BY OTHERS AND SHOWN AS EXISTING CONDITIONS ON THIS PLAN.
3. ALL PUBLIC STORM SEWER WITHIN THE DETENTION POND TRACT IS OWNED AND MAINTAINED BY THE METROPOLITAN DISTRICT AND IS DESIGNED BY OTHERS AND IS SHOWN AS EXISTING CONDITIONS ON THIS PLAN.
4. ALL BUILDINGS HAVE A ROOF DRAIN SYSTEM AND SECONDARY LANDSCAPE STORMWATER DRAIN SYSTEM THAT CONNECT TO THE PRIVATE STORM SEWER SYSTEM WITHIN THE DRIVE AISLES. ALL DOWNSPOUTS ARE 4" DIAMETER OR EQUIVALENT CAPACITY. ALL ROOF DRAIN SYSTEMS AND LANDSCAPE DRAIN SYSTEMS ARE 6" DIAMETER PVC AND CONNECT EITHER TO PRIVATE RCP STORM SEWER WITHIN DRIVE AISLES OR DIRECTLY INTO PRIVATE INLETS OR MANHOLES.
5. ALL PROPOSED PRIVATE WATER INFRASTRUCTURE IS SPECIFIED AS:
   - 5.1. WATER MAIN IS 8" PVC (C900 DR-14).
   - 5.2. FIRE SERVICE LINES ARE 4" HDPE (PE 4710) TO ALL BUILDINGS.
   - 5.3. DOMESTIC SERVICES ARE 2" PE 4710 SDR 9 CTS TO APARTMENT BUILDINGS.
   - 5.4. DOMESTIC SERVICE TO THE CLUBHOUSE IS 1" PE 4710 SDR 9 CTS.
   - 5.5. DOMESTIC SERVICE TO THE FITNESS CENTER IS 3/4" PE 4710 SDR 9 CTS.
   - 5.6. PRIVATE FIRE HYDRANT BRANCH LINES AND HYDRANTS ARE 6" PVC (C900 DR-14).
6. ALL PROPOSED PRIVATE SANITARY SEWER MAIN IS 8" PVC (SDR 26) AND DOMESTIC SANITARY SEWER SERVICES ARE 6" PVC (SDR 26) TO APARTMENT BUILDINGS, CLUBHOUSE, AND FITNESS CENTER.
7. TWO (2) EV CHARGING STATION STALLS ARE TO BE PROVIDED WITHIN THE DEVELOPMENT. CONDUIT IS TO BE INSTALLED FOR FUTURE CHARGER INSTALLATION, UP TO (1) ONE EV CHARGING STATION STALL PER BUILDING.
8. SANITARY SEWER AND STORM SEWER MANHOLE STRUCTURE SIZES SHOWN ON THIS PLAN ARE APPROXIMATE AND ARE TO BE FINALIZED AT CONSTRUCTION DRAWING LEVEL.
9. UTILITY CONFLICTS REQUIRING LOWERINGS ARE TO BE DETERMINED AT CONSTRUCTION DRAWING LEVEL.

PRIVATE SANITARY SEWER MAIN A

(STA. 0+00 - 8+00)

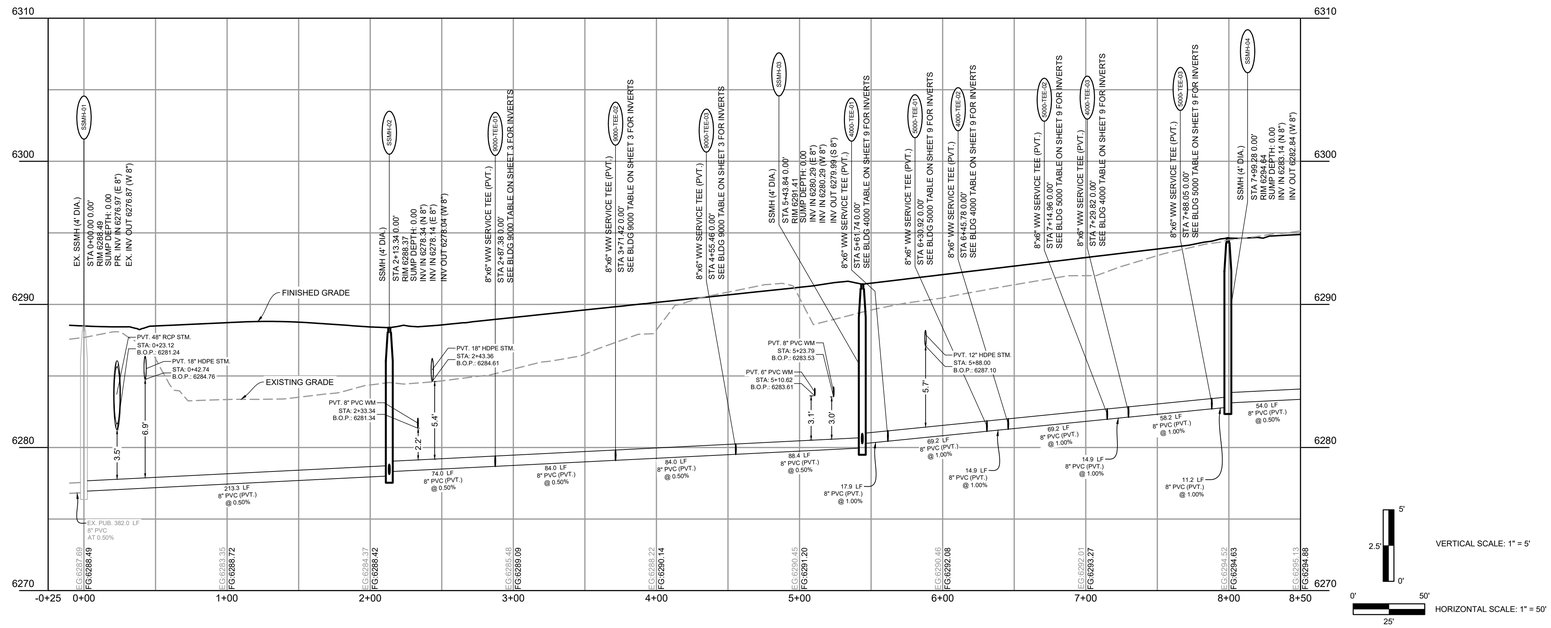

PCD FILE NO.:

DRAWN BY:	CMD	JOB DATE:	4/29/2026
APPROVED:	RDL	JOB NUMBER:	2502477
CAD DATE:	4/30/2026		
CAD FILE:	J:\2025\2502477\CAD\Dwgs\C\CDs\Utilities - Cherokee Metro District\CD-Sanitary PP		

BAR IS ONE INCH ON OFFICIAL DRAWINGS. 0 1" IF NOT ONE INCH, ADJUST SCALE ACCORDINGLY.

NO.	DATE	BY	REVISION DESCRIPTION

HRGreen
HR GREEN - COLORADO SPRINGS
1975 RESEARCH PARKWAY SUITE 160
COLORADO SPRINGS, CO 80920
PHONE: 719.300.4140
FAX: 713.965.0044

HILLPOINTE APARTMENTS AT PETERSON
HILLPOINTE, LLC.
COLORADO SPRINGS, EL PASO COUNTY, COLORADO

CONSTRUCTION DRAWINGS
WASTEWATER A.1 MAIN PLAN & PROFILE

SHEET SAN 2

HR GREEN Xrefs: 00-XC-ROW; 00-XC-DSGN; 01-XC-ROW; 01-XC-DSGN; 00-XV-ROW; 00-XV-SURVEY; 00-XV-UTIL; TB_24x36_2502477-SDP; 01-XC-UTIL; 00-XC-UTIL; Sanitary Key Map

DOMBROWSKI, COLIN, 4/30/2026 1:25 PM


HILLPOINTE APARTMENTS AT PETERSON
CONSTRUCTION DRAWINGS - WASTEWATER PLAN & PROFILES

PROPERTIES THAT LIE WITHIN THE NORTHWEST QUARTER AND THE SOUTHWEST QUARTER OF THE SOUTHWEST QUARTER OF SECTION 8, TOWNSHIP 14 SOUTH, RANGE 65 WEST OF THE SIXTH PRINCIPAL MERIDIAN, COUNTY OF EL PASO, STATE OF COLORADO

APARTMENT BUILDING 9000 SANITARY SERVICES INFORMATION:


SANITARY FITTINGS TABLE			
FITTING NAME	STATION & OFFSET	FITTING DETAILS	HORIZONTAL CONTROL (N/E)
9000-CO-01	SANITARY A STA. 2+87.38 O/S: -46.79' L	6" CLEANOUT 9000-PIPE-1.2 INV IN (W) = 6279.77 9000-PIPE-1.1 INV OUT (E) = 6279.77	N:1368483.372 E:3229284.508
9000-SERV-01	SANITARY A STA. 2+87.38 O/S: -48.79' L	BLDG. 9000 - WW SERVICE #1 9000-PIPE-1.2 INV OUT (E) = 6279.81	N:1368483.359 E:3229282.508
9000-TEE-01	SANITARY A STA. 2+87.38 O/S: 0.00'	8"x6" WW SERVICE TEE (PVT.) SSWR PIPE-02c INV IN (N) = 6278.71 9000-PIPE-1.1 INV IN (W) = 6278.79 SSWR PIPE-02a INV OUT (S) = 6278.71	N:1368483.689 E:3229331.299
9000-CO-02	SANITARY A STA. 3+71.42 O/S: -42.86' L	6" CLEANOUT 9000-PIPE-2.2 INV IN (W) = 6280.11 9000-PIPE-2.1 INV OUT (E) = 6280.11	N:1368567.439 E:3229287.876
9000-SERV-02	SANITARY A STA. 3+71.42 O/S: -44.79' L	BLDG. 9000 - WW SERVICE #2 9000-PIPE-2.2 INV OUT (E) = 6280.15	N:1368567.426 E:3229285.940
9000-TEE-02	SANITARY A STA. 3+71.42 O/S: 0.00'	8"x6" WW SERVICE TEE (PVT.) SSWR PIPE-02e INV IN (N) = 6279.13 9000-PIPE-2.1 INV IN (W) = 6279.21 SSWR PIPE-02c INV OUT (S) = 6279.13	N:1368567.728 E:3229330.731
9000-CO-03	SANITARY A STA. 4+55.46 O/S: -46.79' L	6" CLEANOUT 9000-PIPE-3.2 INV IN (W) = 6280.61 9000-PIPE-3.1 INV OUT (E) = 6280.61	N:1368651.452 E:3229283.372
9000-SERV-03	SANITARY A STA. 4+55.46 O/S: -48.79' L	BLDG. 9000 - WW SERVICE #3 9000-PIPE-3.2 INV OUT (E) = 6280.65	N:1368651.438 E:3229281.372
9000-TEE-03	SANITARY A STA. 4+55.46 O/S: 0.00'	8"x6" WW SERVICE TEE (PVT.) SSWR PIPE-02g INV IN (N) = 6279.55 9000-PIPE-3.1 INV IN (W) = 6279.63 SSWR PIPE-02e INV OUT (S) = 6279.55	N:1368651.768 E:3229330.163

SANITARY SERVICES PIPE TABLE				
NAME	SIZE	LENGTH	SLOPE	MATERIAL
9000-PIPE-1.1	6"	46.79'	2.10%	PVC SDR-26
9000-PIPE-1.2	6"	2.00'	2.10%	PVC SDR-26
9000-PIPE-2.1	6"	42.86'	2.10%	PVC SDR-26
9000-PIPE-2.2	6"	1.94'	2.10%	PVC SDR-26
9000-PIPE-3.1	6"	46.79'	2.10%	PVC SDR-26
9000-PIPE-3.2	6"	2.00'	2.10%	PVC SDR-26

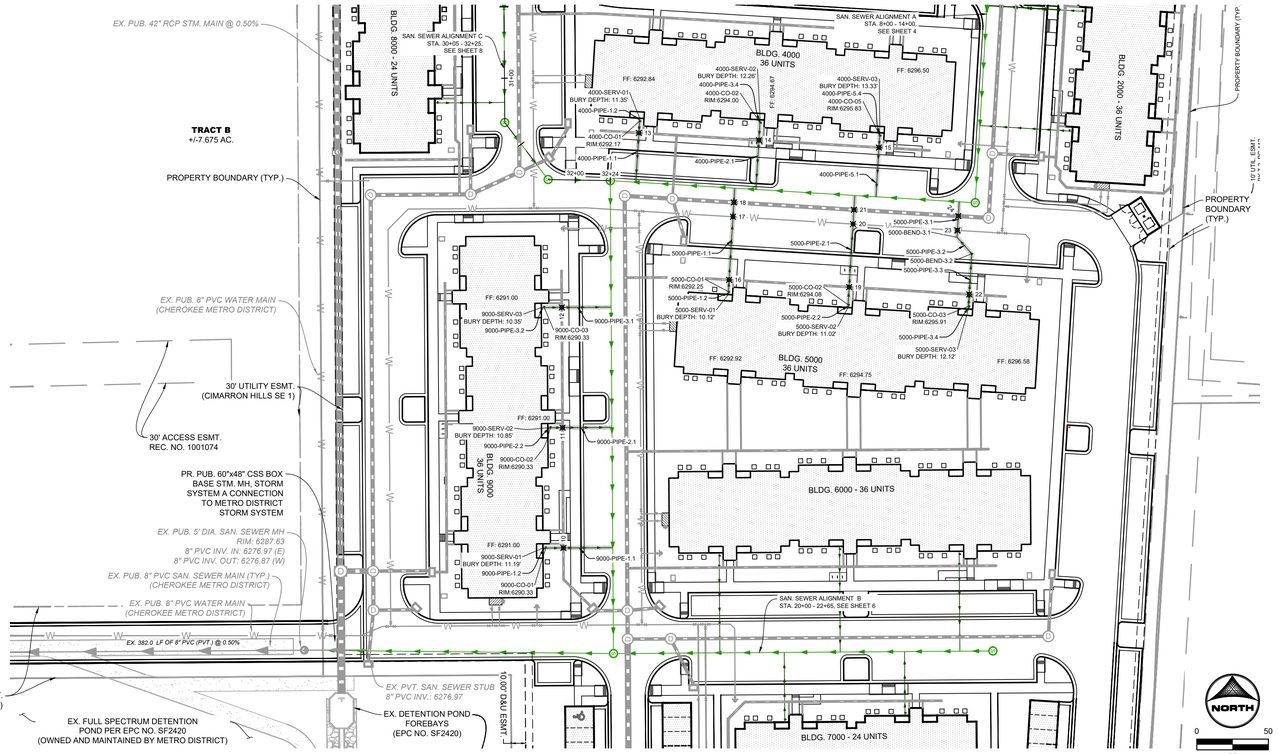

PRIVATE SANITARY SEWER MAIN A

(STA. 0+00 - 8+00)

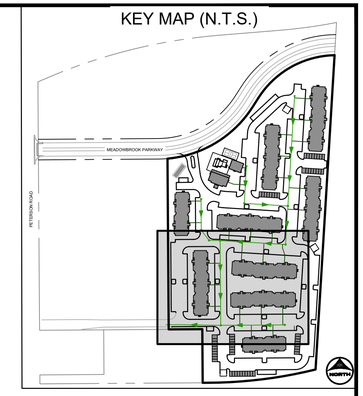

UTILITY NOTES:

1. ALL PRIVATE STORM SEWER INFRASTRUCTURE IS OWNED AND MAINTAINED BY THE OWNER/DEVELOPER OR THEIR ASSIGNS.
2. ALL PUBLIC STORM SEWER WITHIN THE MEADOWBROOK PARKWAY RIGHT-OF-WAY IS OWNED AND MAINTAINED BY THE METROPOLITAN DISTRICT AND IS DESIGNED BY OTHERS AND SHOWN AS EXISTING CONDITIONS ON THIS PLAN.
3. ALL PUBLIC STORM SEWER WITHIN THE DETENTION POND TRACT IS OWNED AND MAINTAINED BY THE METROPOLITAN DISTRICT AND IS DESIGNED BY OTHERS AND IS SHOWN AS EXISTING CONDITIONS ON THIS PLAN.
4. ALL BUILDINGS HAVE A ROOF DRAIN SYSTEM AND SECONDARY LANDSCAPE STORMWATER DRAIN SYSTEM THAT CONNECT TO THE PRIVATE STORM SEWER SYSTEM WITHIN THE DRIVE AISLES. ALL DOWNSPOUTS ARE 4" DIAMETER OR EQUIVALENT CAPACITY. ALL ROOF DRAIN SYSTEMS AND LANDSCAPE DRAIN SYSTEMS ARE 6" DIAMETER PVC AND CONNECT EITHER TO PRIVATE RCP STORM SEWER WITHIN DRIVE AISLES OR DIRECTLY INTO PRIVATE INLETS OR MANHOLES.
5. ALL PROPOSED PRIVATE WATER INFRASTRUCTURE IS SPECIFIED AS:
   - 5.1. WATER MAIN IS 8" PVC (C900 DR-14).
   - 5.2. FIRE SERVICE LINES ARE 4" HDPE (PE 4710) TO ALL BUILDINGS.
   - 5.3. DOMESTIC SERVICES ARE 2" PE 4710 SDR 9 CTS TO APARTMENT BUILDINGS.
   - 5.4. DOMESTIC SERVICE TO THE CLUBHOUSE IS 1" PE 4710 SDR 9 CTS.
   - 5.5. DOMESTIC SERVICE TO THE FITNESS CENTER IS 3/4" PE 4710 SDR 9 CTS.
   - 5.6. PRIVATE FIRE HYDRANT BRANCH LINES AND HYDRANTS ARE 6" PVC (C900 DR-14).
6. ALL PROPOSED PRIVATE SANITARY SEWER MAIN IS 8" PVC (SDR 26) AND DOMESTIC SANITARY SEWER SERVICES ARE 6" PVC (SDR 26) TO APARTMENT BUILDINGS, CLUBHOUSE, AND FITNESS CENTER.
7. TWO (2) EV CHARGING STATION STALLS ARE TO BE PROVIDED WITHIN THE DEVELOPMENT. CONDUIT IS TO BE INSTALLED FOR FUTURE CHARGER INSTALLATION, UP TO (1) ONE EV CHARGING STATION STALL PER BUILDING.
8. SANITARY SEWER AND STORM SEWER MANHOLE STRUCTURE SIZES SHOWN ON THIS PLAN ARE APPROXIMATE AND ARE TO BE FINALIZED AT CONSTRUCTION DRAWING LEVEL.
9. UTILITY CONFLICTS REQUIRING LOWERINGS ARE TO BE DETERMINED AT CONSTRUCTION DRAWING LEVEL.

UTILITY CROSSINGS TABLE			
POINT #	BOTTOM OF UPPER PIPE	TOP OF BOTTOM PIPE	CLEARANCE (FT)
10	6285.67 PR-STORM	6280.04 PR SANITARY	5.63
11	6286.61 PR-STORM	6280.46 PR SANITARY	6.15
12	6287.55 PR-STORM	6280.88 PR SANITARY	6.67
13	6288.35 PR-STORM	6281.80 PR SANITARY	6.56
14	6289.23 PR-STORM	6282.64 PR SANITARY	6.60
15	6291.01 PR-STORM	6283.48 PR SANITARY	7.53
16	6287.87 PR-STORM	6283.11 PR SANITARY	4.76
17	6286.92 PR WATER CROSSINGS	6282.18 PR SANITARY	4.74
18	6287.07 PR-STORM	6281.97 PR SANITARY	5.10
19	6289.23 PR-STORM	6283.95 PR SANITARY	5.28
20	6287.92 PR WATER CROSSINGS	6283.02 PR SANITARY	4.90
21	6287.95 PR-STORM	6282.81 PR SANITARY	5.14
22	6290.94 PR-STORM	6284.77 PR SANITARY	6.17
23	6288.80 PR WATER CROSSINGS	6283.75 PR SANITARY	5.05
24	6288.71 PR-STORM	6283.54 PR SANITARY	5.17

PCD FILE NO.: _____

DRAWN BY: CMD	JOB DATE: 4/29/2026	BAR IS ONE INCH ON OFFICIAL DRAWINGS. 0 1" IF NOT ONE INCH, ADJUST SCALE ACCORDINGLY.	
APPROVED: RDL	JOB NUMBER: 2502477		
CAD DATE: 4/30/2026			
CAD FILE: J:\2025\2502477\CAD\Dwgs\C\CDs\Utilities - Cherokee Metro District\CD-Sanitary PP			

NO.	DATE	BY	REVISION DESCRIPTION

HRGreen
HR GREEN - COLORADO SPRINGS
1975 RESEARCH PARKWAY SUITE 160
COLORADO SPRINGS, CO 80920
PHONE: 719.300.4140
FAX: 713.965.0044

HILLPOINTE APARTMENTS AT PETERSON
HILLPOINTE, LLC.
COLORADO SPRINGS, EL PASO COUNTY, COLORADO

CONSTRUCTION DRAWINGS
WASTEWATER A.1 SERVICES

SHEET SAN 3


HR GREEN Xrefs: 00-XC-ROW; 00-XC-DSGN; 01-XC-ROW; 01-XC-DSGN; 00-XV-ROW; 00-XV-SURVEY; 00-XV-UTIL_TB_24x36_2502477-SDP; 01-XC-UTIL; 00-XC-UTIL; Sanitary Key Map

DOMBROWSKI, COLIN, 4/30/2026 1:26 PM


HILLPOINTE APARTMENTS AT PETERSON
CONSTRUCTION DRAWINGS - WASTEWATER PLAN & PROFILES

PROPERTIES THAT LIE WITHIN THE NORTHWEST QUARTER AND THE SOUTHWEST QUARTER OF THE SOUTHWEST QUARTER OF SECTION 8, TOWNSHIP 14 SOUTH, RANGE 65 WEST OF THE SIXTH PRINCIPAL MERIDIAN, COUNTY OF EL PASO, STATE OF COLORADO

UTILITY CROSSINGS TABLE			
POINT #	BOTTOM OF UPPER PIPE	TOP OF BOTTOM PIPE	CLEARANCE (FT)
40	6287.68 PR WATER CROSSINGS	6284.04 PR SANITARY	3.64
41	6288.26 PR WATER CROSSINGS	6284.93 PR SANITARY	3.33
42	6291.28 PR-STORM	6285.36 PR SANITARY	5.92
43	6291.50 PR-STORM	6285.50 PR SANITARY	6.00
44	6292.92 PR WATER CROSSINGS	6288.57 PR SANITARY	4.35
45	6293.00 PR WATER CROSSINGS	6288.66 PR SANITARY	4.34
46	6293.05 PR WATER CROSSINGS	6288.72 PR SANITARY	4.32
47	6293.90 PR WATER CROSSINGS	6289.77 PR SANITARY	4.13

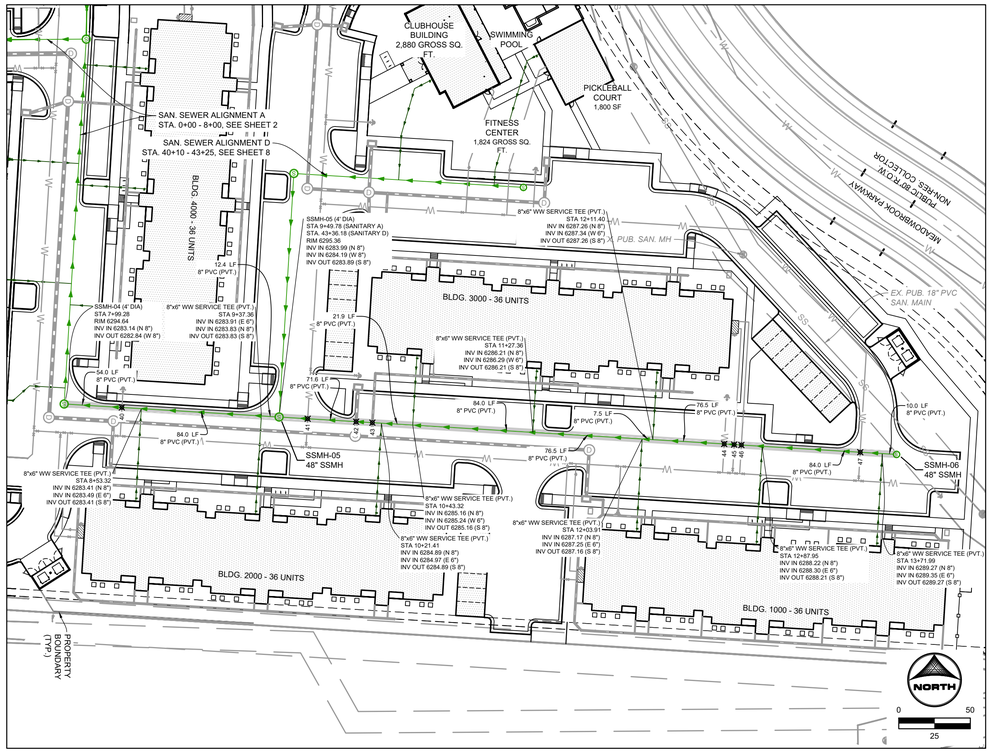

KEY MAP (N.T.S.)

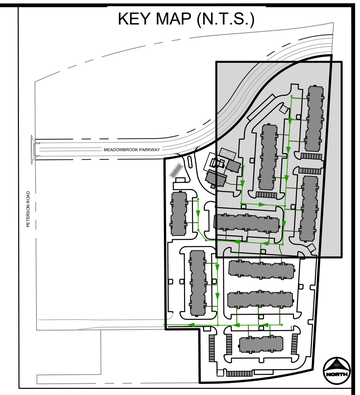


UTILITY NOTES:

1. ALL PRIVATE STORM SEWER INFRASTRUCTURE IS OWNED AND MAINTAINED BY THE OWNER/DEVELOPER OR THEIR ASSIGNS.
2. ALL PUBLIC STORM SEWER WITHIN THE MEADOWBROOK PARKWAY RIGHT-OF-WAY IS OWNED AND MAINTAINED BY THE METROPOLITAN DISTRICT AND IS DESIGNED BY OTHERS AND SHOWN AS EXISTING CONDITIONS ON THIS PLAN.
3. ALL PUBLIC STORM SEWER WITHIN THE DETENTION POND TRACT IS OWNED AND MAINTAINED BY THE METROPOLITAN DISTRICT AND IS DESIGNED BY OTHERS AND IS SHOWN AS EXISTING CONDITIONS ON THIS PLAN.
4. ALL BUILDINGS HAVE A ROOF DRAIN SYSTEM AND SECONDARY LANDSCAPE STORMWATER DRAIN SYSTEM THAT CONNECT TO THE PRIVATE STORM SEWER SYSTEM WITHIN THE DRIVE AISLES. ALL DOWNSPOUTS ARE 4" DIAMETER OR EQUIVALENT CAPACITY. ALL ROOF DRAIN SYSTEMS AND LANDSCAPE DRAIN SYSTEMS ARE 6" DIAMETER PVC AND CONNECT EITHER TO PRIVATE RCP STORM SEWER WITHIN DRIVE AISLES OR DIRECTLY INTO PRIVATE INLETS OR MANHOLES.
5. ALL PROPOSED PRIVATE WATER INFRASTRUCTURE IS SPECIFIED AS:
   - 5.1. WATER MAIN IS 8" PVC (C900 DR-14).
   - 5.2. FIRE SERVICE LINES ARE 4" HDPE (PE 4710) TO ALL BUILDINGS.
   - 5.3. DOMESTIC SERVICES ARE 2" PE 4710 SDR 9 CTS TO APARTMENT BUILDINGS.
   - 5.4. DOMESTIC SERVICE TO THE CLUBHOUSE IS 1" PE 4710 SDR 9 CTS.
   - 5.5. DOMESTIC SERVICE TO THE FITNESS CENTER IS 3/4" PE 4710 SDR 9 CTS.
   - 5.6. PRIVATE FIRE HYDRANT BRANCH LINES AND HYDRANTS ARE 6" PVC (C900 DR-14).
6. ALL PROPOSED PRIVATE SANITARY SEWER MAIN IS 8" PVC (SDR 26) AND DOMESTIC SANITARY SEWER SERVICES ARE 6" PVC (SDR 26) TO APARTMENT BUILDINGS, CLUBHOUSE, AND FITNESS CENTER.
7. TWO (2) EV CHARGING STATION STALLS ARE TO BE PROVIDED WITHIN THE DEVELOPMENT. CONDUIT IS TO BE INSTALLED FOR FUTURE CHARGER INSTALLATION, UP TO (1) ONE EV CHARGING STATION STALL PER BUILDING.
8. SANITARY SEWER AND STORM SEWER MANHOLE STRUCTURE SIZES SHOWN ON THIS PLAN ARE APPROXIMATE AND ARE TO BE FINALIZED AT CONSTRUCTION DRAWING LEVEL.
9. UTILITY CONFLICTS REQUIRING LOWERINGS ARE TO BE DETERMINED AT CONSTRUCTION DRAWING LEVEL.

PRIVATE SANITARY SEWER MAIN A

(STA. 8+00 - 14+40)

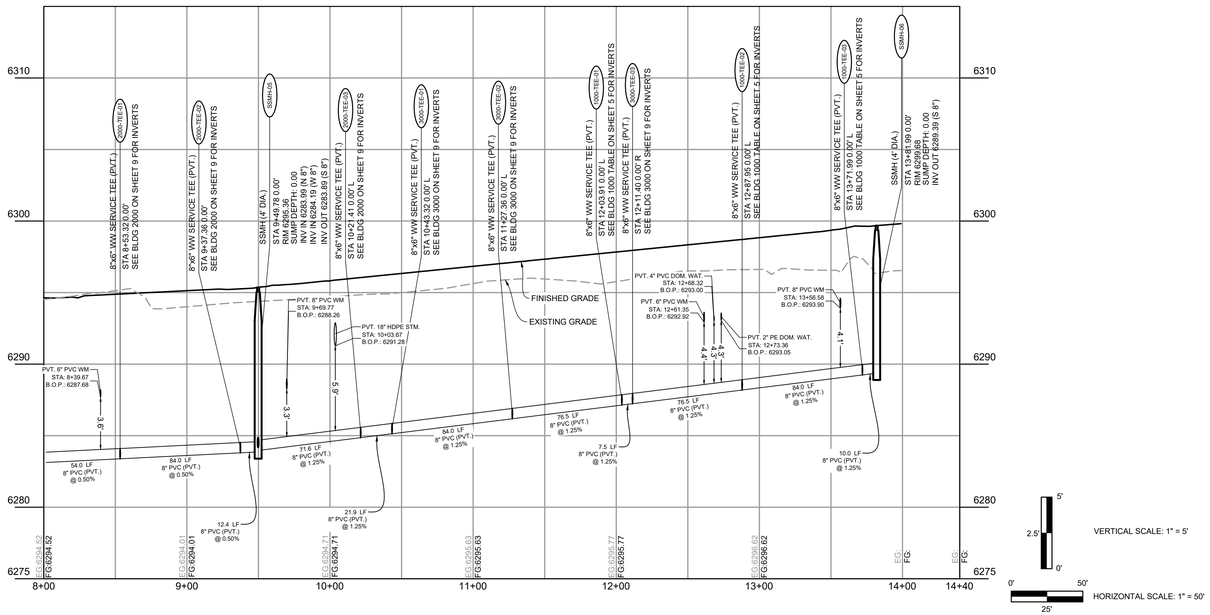

PCD FILE NO.:

DRAWN BY: CMD	JOB DATE: 4/29/2026	BAR IS ONE INCH ON OFFICIAL DRAWINGS.	
APPROVED: RDL	JOB NUMBER: 2502477	0 1"	
CAD DATE: 4/30/2026		IF NOT ONE INCH, ADJUST SCALE ACCORDINGLY.	
CAD FILE: J:\2025\2502477\CAD\Dwgs\C\CDs\Utilities - Cherokee Metro District\CD-Sanitary PP			

NO.	DATE	BY	REVISION DESCRIPTION

HRGreen

HR GREEN - COLORADO SPRINGS
1975 RESEARCH PARKWAY SUITE 160
COLORADO SPRINGS, CO 80920
PHONE: 719.300.4140
FAX: 713.965.0044

HILLPOINTE APARTMENTS AT PETERSON
HILLPOINTE, LLC.
COLORADO SPRINGS, EL PASO COUNTY, COLORADO

CONSTRUCTION DRAWINGS
WASTEWATER A.2 MAIN PLAN & PROFILE

SHEET SAN 4

HR GREEN Xrefs: 00-XC-ROW; 00-XC-DSGN; 01-XC-ROW; 01-XC-DSGN; 00-XV-ROW; 00-XV-SURVEY; 00-XV-UTIL_TB_24x36_2502477-SDP; 01-XC-UTIL; 00-XC-UTIL; Sanitary Key Map

DOMBROWSKI, COLIN, 4/30/2026 1:26 PM


HILLPOINTE APARTMENTS AT PETERSON
CONSTRUCTION DRAWINGS - WASTEWATER PLAN & PROFILES

PROPERTIES THAT LIE WITHIN THE NORTHWEST QUARTER AND THE SOUTHWEST QUARTER OF THE SOUTHWEST QUARTER OF SECTION 8, TOWNSHIP 14 SOUTH, RANGE 65 WEST OF THE SIXTH PRINCIPAL MERIDIAN, COUNTY OF EL PASO, STATE OF COLORADO

APARTMENT BUILDING 1000 SANITARY SERVICES INFORMATION:


SANITARY FITTINGS TABLE			
FITTING NAME	STATION & OFFSET	FITTING DETAILS	HORIZONTAL CONTROL (N/E)
1000-TEE-01	SANITARY A STA. 12+03.91 O/S: 0.00' L	8"x6" WW SERVICE TEE (PVT.) SSWR PIPE-05n INV IN (N) = 6287.17 1000-PIPE-1.1 INV IN (E) = 6287.25 SSWR PIPE-05g INV OUT (S) = 6287.16	N:1369128.571 E:3229609.016
1000-CO-01	SANITARY A STA. 12+03.91 O/S: 62.79' R	6" CLEANOUT 1000-PIPE-1.2 INV IN (E) = 6288.57 1000-PIPE-1.1 INV OUT (W) = 6288.57	N:1369124.773 E:3229671.693
1000-SERV-01	SANITARY A STA. 12+03.91 O/S: 64.79' R	BLDG. 1000 - WW SERVICE #1 1000-PIPE-1.2 INV OUT (W) = 6288.61	N:1369124.652 E:3229673.689
1000-TEE-02	SANITARY A STA. 12+87.95 O/S: 0.00' L	8"x6" WW SERVICE TEE (PVT.) SSWR PIPE-05m INV IN (N) = 6288.22 1000-PIPE-2.1 INV IN (E) = 6288.30 SSWR PIPE-05k INV OUT (S) = 6288.21	N:1369212.459 E:3229614.099
1000-CO-02	SANITARY A STA. 12+87.95 O/S: 66.79' R	6" CLEANOUT 1000-PIPE-2.2 INV IN (E) = 6289.70 1000-PIPE-2.1 INV OUT (W) = 6289.70	N:1369208.419 E:3229680.769
1000-SERV-02	SANITARY A STA. 12+87.95 O/S: 68.79' R	BLDG. 1000 - WW SERVICE #2 1000-PIPE-2.2 INV OUT (W) = 6289.74	N:1369208.298 E:3229682.765
1000-TEE-03	SANITARY A STA. 13+71.99 O/S: 0.00' L	8"x6" WW SERVICE TEE (PVT.) SSWR PIPE-05o INV IN (N) = 6289.27 1000-PIPE-3.1 INV IN (E) = 6289.35 SSWR PIPE-05m INV OUT (S) = 6289.27	N:1369296.347 E:3229619.182
1000-CO-03	SANITARY A STA. 13+71.99 O/S: 62.79' R	6" CLEANOUT 1000-PIPE-3.2 INV IN (E) = 6290.67 1000-PIPE-3.1 INV OUT (W) = 6290.67	N:1369292.549 E:3229681.859
1000-SERV-03	SANITARY A STA. 13+71.99 O/S: 64.79' R	BLDG. 1000 - WW SERVICE #3 1000-PIPE-3.2 INV OUT (W) = 6290.71	N:1369292.428 E:3229683.855

SANITARY SERVICES PIPE TABLE				
NAME	SIZE	LENGTH	SLOPE	MATERIAL
1000-PIPE-1.1	6"	62.79'	2.10%	PVC SDR-26
1000-PIPE-1.2	6"	2.00'	2.10%	PVC SDR-26
1000-PIPE-2.1	6"	66.79'	2.10%	PVC SDR-26
1000-PIPE-2.2	6"	2.00'	2.10%	PVC SDR-26
1000-PIPE-3.1	6"	62.79'	2.10%	PVC SDR-26
1000-PIPE-3.2	6"	2.00'	2.10%	PVC SDR-26

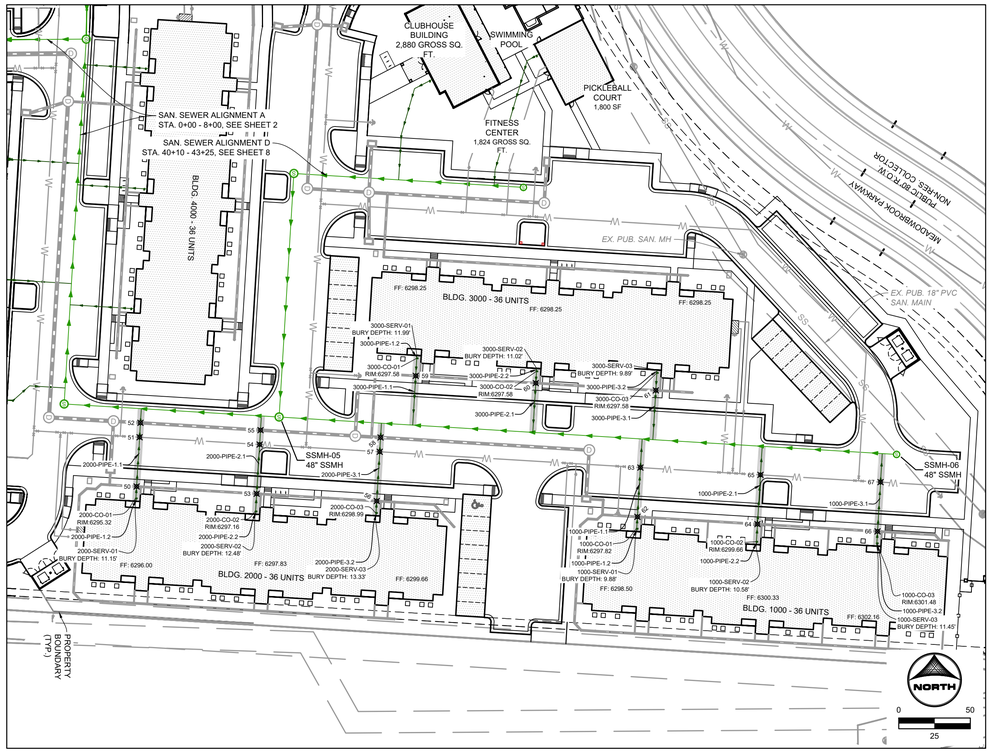

PRIVATE SANITARY SEWER MAIN A

(STA. 8+00 - 14+40)

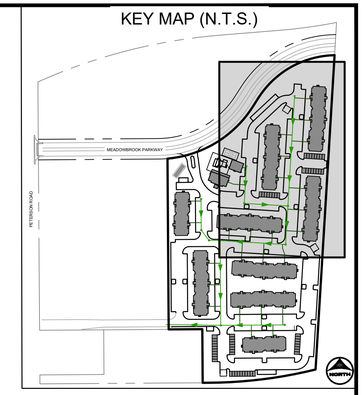

UTILITY NOTES:

1. ALL PRIVATE STORM SEWER INFRASTRUCTURE IS OWNED AND MAINTAINED BY THE OWNER/DEVELOPER OR THEIR ASSIGNS.
2. ALL PUBLIC STORM SEWER WITHIN THE MEADOWBROOK PARKWAY RIGHT-OF-WAY IS OWNED AND MAINTAINED BY THE METROPOLITAN DISTRICT AND IS DESIGNED BY OTHERS AND SHOWN AS EXISTING CONDITIONS ON THIS PLAN.
3. ALL PUBLIC STORM SEWER WITHIN THE DETENTION POND TRACT IS OWNED AND MAINTAINED BY THE METROPOLITAN DISTRICT AND IS DESIGNED BY OTHERS AND IS SHOWN AS EXISTING CONDITIONS ON THIS PLAN.
4. ALL BUILDINGS HAVE A ROOF DRAIN SYSTEM AND SECONDARY LANDSCAPE STORMWATER DRAIN SYSTEM THAT CONNECT TO THE PRIVATE STORM SEWER SYSTEM WITHIN THE DRIVE AISLES. ALL DOWNSPOUTS ARE 4" DIAMETER OR EQUIVALENT CAPACITY. ALL ROOF DRAIN SYSTEMS AND LANDSCAPE DRAIN SYSTEMS ARE 6" DIAMETER PVC AND CONNECT EITHER TO PRIVATE RCP STORM SEWER WITHIN DRIVE AISLES OR DIRECTLY INTO PRIVATE INLETS OR MANHOLES.
5. ALL PROPOSED PRIVATE WATER INFRASTRUCTURE IS SPECIFIED AS:
   - 5.1. WATER MAIN IS 8" PVC (C900 DR-14).
   - 5.2. FIRE SERVICE LINES ARE 4" HDPE (PE 4710) TO ALL BUILDINGS.
   - 5.3. DOMESTIC SERVICES ARE 2" PE 4710 SDR 9 CTS TO APARTMENT BUILDINGS.
   - 5.4. DOMESTIC SERVICE TO THE CLUBHOUSE IS 1" PE 4710 SDR 9 CTS.
   - 5.5. DOMESTIC SERVICE TO THE FITNESS CENTER IS 3/4" PE 4710 SDR 9 CTS.
   - 5.6. PRIVATE FIRE HYDRANT BRANCH LINES AND HYDRANTS ARE 6" PVC (C900 DR-14).
6. ALL PROPOSED PRIVATE SANITARY SEWER MAIN IS 8" PVC (SDR 26) AND DOMESTIC SANITARY SEWER SERVICES ARE 6" PVC (SDR 26) TO APARTMENT BUILDINGS, CLUBHOUSE, AND FITNESS CENTER.
7. TWO (2) EV CHARGING STATION STALLS ARE TO BE PROVIDED WITHIN THE DEVELOPMENT. CONDUIT IS TO BE INSTALLED FOR FUTURE CHARGER INSTALLATION, UP TO (1) ONE EV CHARGING STATION STALL PER BUILDING.
8. SANITARY SEWER AND STORM SEWER MANHOLE STRUCTURE SIZES SHOWN ON THIS PLAN ARE APPROXIMATE AND ARE TO BE FINALIZED AT CONSTRUCTION DRAWING LEVEL.
9. UTILITY CONFLICTS REQUIRING LOWERINGS ARE TO BE DETERMINED AT CONSTRUCTION DRAWING LEVEL.

UTILITY CROSSINGS TABLE			
POINT #	BOTTOM OF UPPER PIPE	TOP OF BOTTOM PIPE	CLEARANCE (FT)
50	6290.91 PR-STORM	6285.16 PR SANITARY	5.75
51	6288.70 PR WATER CROSSINGS	6284.43 PR SANITARY	4.27
52	6290.06 PR-STORM	6284.22 PR SANITARY	5.83
53	6292.29 PR-STORM	6285.58 PR SANITARY	6.71
54	6289.12 PR WATER CROSSINGS	6284.85 PR SANITARY	4.27
55	6290.55 PR-STORM	6284.64 PR SANITARY	5.90
56	6294.07 PR-STORM	6286.64 PR SANITARY	7.43
57	6289.85 PR WATER CROSSINGS	6285.91 PR SANITARY	3.94
58	6291.19 PR-STORM	6285.70 PR SANITARY	5.49
59	6292.23 PR-STORM	6286.49 PR SANITARY	5.74
60	6293.16 PR-STORM	6287.54 PR SANITARY	5.62
61	6294.10 PR-STORM	6288.59 PR SANITARY	5.51
62	6294.08 PR-STORM	6288.92 PR SANITARY	5.16
63	6291.67 PR WATER CROSSINGS	6288.19 PR SANITARY	3.48
64	6295.36 PR-STORM	6289.97 PR SANITARY	5.39
65	6292.51 PR WATER CROSSINGS	6289.24 PR SANITARY	3.27
66	6296.80 PR-STORM	6291.02 PR SANITARY	5.78
67	6293.35 PR WATER CROSSINGS	6290.29 PR SANITARY	3.06

PCD FILE NO.:

DRAWN BY: CMD JOB DATE: 4/29/2026
APPROVED: RDL JOB NUMBER: 2502477
CAD DATE: 4/30/2026
CAD FILE: J:\2025\2502477\CAD\Dwgs\C\CDs\Utilities - Cherokee Metro District\CD-Sanitary PP

BAR IS ONE INCH ON OFFICIAL DRAWINGS. 0 1" IF NOT ONE INCH, ADJUST SCALE ACCORDINGLY.

NO.	DATE	BY	REVISION DESCRIPTION

HRGreen
HR GREEN - COLORADO SPRINGS
1975 RESEARCH PARKWAY SUITE 160
COLORADO SPRINGS, CO 80920
PHONE: 719.300.4140
FAX: 713.965.0044

HILLPOINTE APARTMENTS AT PETERSON
HILLPOINTE, LLC.
COLORADO SPRINGS, EL PASO COUNTY, COLORADO

CONSTRUCTION DRAWINGS
WASTEWATER A.2 SERVICES

SHEET SAN 5


HR GREEN Xrefs: 00-XC-ROW; 00-XC-DSGN; 01-XC-ROW; 01-XC-DSGN; 00-XV-ROW; 00-XV-SURVEY; 00-XV-UTIL; TB_24x36_2502477-SDP; 01-XC-UTIL; 00-XC-UTIL; Sanitary Key Map

DOMBROWSKI, COLIN, 4/30/2026 1:26 PM

HILLPOINTE APARTMENTS AT PETERSON
CONSTRUCTION DRAWINGS - WASTEWATER PLAN & PROFILES


PROPERTIES THAT LIE WITHIN THE NORTHWEST QUARTER AND THE SOUTHWEST QUARTER OF THE SOUTHWEST QUARTER OF SECTION 8, TOWNSHIP 14 SOUTH, RANGE 65 WEST OF THE SIXTH PRINCIPAL MERIDIAN, COUNTY OF EL PASO, STATE OF COLORADO

UTILITY CROSSINGS TABLE			
POINT #	BOTTOM OF UPPER PIPE	TOP OF BOTTOM PIPE	CLEARANCE (FT)
70	6282.70 PR-STORM	6278.88 PR SANITARY	3.82
71	6284.69 PR-STORM	6279.06 PR SANITARY	5.63
72	6282.40 PR WATER CROSSINGS	6279.13 PR SANITARY	3.27
73	6282.42 PR WATER CROSSINGS	6279.15 PR SANITARY	3.26
74	6282.67 PR WATER CROSSINGS	6279.25 PR SANITARY	3.41

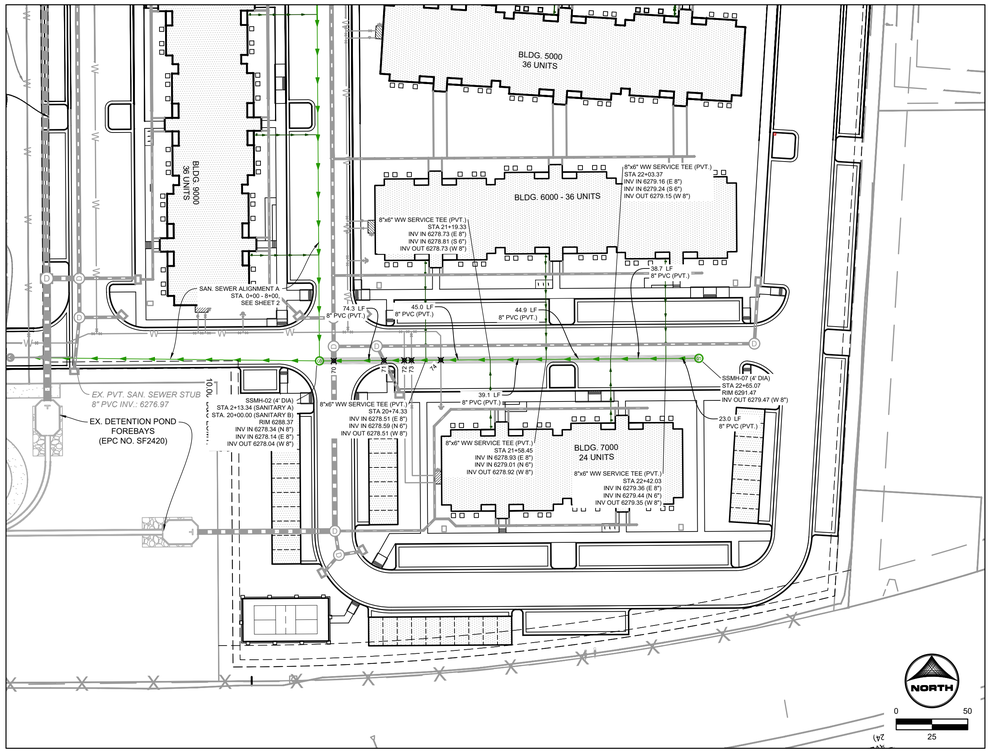


PRIVATE SANITARY SEWER MAIN B

(STA. 20+00 - 22+75)

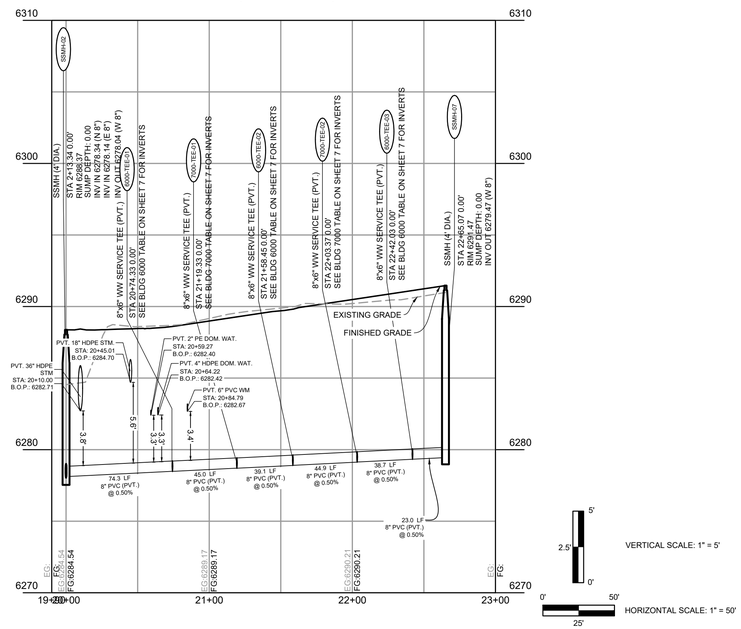

KEY MAP (N.T.S.)

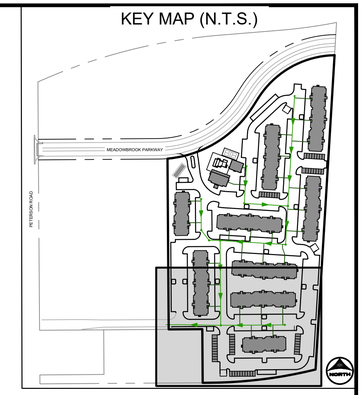

UTILITY NOTES:

1. ALL PRIVATE STORM SEWER INFRASTRUCTURE IS OWNED AND MAINTAINED BY THE OWNER/DEVELOPER OR THEIR ASSIGNS.
2. ALL PUBLIC STORM SEWER WITHIN THE MEADOWBROOK PARKWAY RIGHT-OF-WAY IS OWNED AND MAINTAINED BY THE METROPOLITAN DISTRICT AND IS DESIGNED BY OTHERS AND SHOWN AS EXISTING CONDITIONS ON THIS PLAN.
3. ALL PUBLIC STORM SEWER WITHIN THE DETENTION POND TRACT IS OWNED AND MAINTAINED BY THE METROPOLITAN DISTRICT AND IS DESIGNED BY OTHERS AND IS SHOWN AS EXISTING CONDITIONS ON THIS PLAN.
4. ALL BUILDINGS HAVE A ROOF DRAIN SYSTEM AND SECONDARY LANDSCAPE STORMWATER DRAIN SYSTEM THAT CONNECT TO THE PRIVATE STORM SEWER SYSTEM WITHIN THE DRIVE AISLES. ALL DOWNSPOUTS ARE 4" DIAMETER OR EQUIVALENT CAPACITY. ALL ROOF DRAIN SYSTEMS AND LANDSCAPE DRAIN SYSTEMS ARE 6" DIAMETER PVC AND CONNECT EITHER TO PRIVATE RCP STORM SEWER WITHIN DRIVE AISLES OR DIRECTLY INTO PRIVATE INLETS OR MANHOLES.
5. ALL PROPOSED PRIVATE WATER INFRASTRUCTURE IS SPECIFIED AS:
   - 5.1. WATER MAIN IS 8" PVC (C900 DR-14).
   - 5.2. FIRE SERVICE LINES ARE 4" HDPE (PE 4710) TO ALL BUILDINGS.
   - 5.3. DOMESTIC SERVICES ARE 2" PE 4710 SDR 9 CTS TO APARTMENT BUILDINGS.
   - 5.4. DOMESTIC SERVICE TO THE CLUBHOUSE IS 1" PE 4710 SDR 9 CTS.
   - 5.5. DOMESTIC SERVICE TO THE FITNESS CENTER IS 3/4" PE 4710 SDR 9 CTS.
   - 5.6. PRIVATE FIRE HYDRANT BRANCH LINES AND HYDRANTS ARE 6" PVC (C900 DR-14).
6. ALL PROPOSED PRIVATE SANITARY SEWER MAIN IS 8" PVC (SDR 26) AND DOMESTIC SANITARY SEWER SERVICES ARE 6" PVC (SDR 26) TO APARTMENT BUILDINGS, CLUBHOUSE, AND FITNESS CENTER.
7. TWO (2) EV CHARGING STATION STALLS ARE TO BE PROVIDED WITHIN THE DEVELOPMENT. CONDUIT IS TO BE INSTALLED FOR FUTURE CHARGER INSTALLATION, UP TO (1) ONE EV CHARGING STATION STALL PER BUILDING.
8. SANITARY SEWER AND STORM SEWER MANHOLE STRUCTURE SIZES SHOWN ON THIS PLAN ARE APPROXIMATE AND ARE TO BE FINALIZED AT CONSTRUCTION DRAWING LEVEL.
9. UTILITY CONFLICTS REQUIRING LOWERINGS ARE TO BE DETERMINED AT CONSTRUCTION DRAWING LEVEL.

PCD FILE NO.: _____

DRAWN BY: CMD	JOB DATE: 4/29/2026	BAR IS ONE INCH ON OFFICIAL DRAWINGS.	
APPROVED: RDL	JOB NUMBER: 2502477	0 1"	
CAD DATE: 4/30/2026		IF NOT ONE INCH, ADJUST SCALE ACCORDINGLY.	
CAD FILE: J:\2025\2502477\CAD\Dwgs\C\CDs\Utilities - Cherokee Metro District\CD-Sanitary PP			

NO.	DATE	BY	REVISION DESCRIPTION

HR GREEN - COLORADO SPRINGS
1975 RESEARCH PARKWAY SUITE 160
COLORADO SPRINGS, CO 80920
PHONE: 719.300.4140
FAX: 713.965.0044

HILLPOINTE APARTMENTS AT PETERSON
HILLPOINTE, LLC.
COLORADO SPRINGS, EL PASO COUNTY, COLORADO

CONSTRUCTION DRAWINGS
WASTEWATER B MAIN PLAN & PROFILE

SHEET
SAN

6

HR GREEN Xrefs: 00-XC-ROW; 00-XC-DSGN; 01-XC-ROW; 01-XC-DSGN; 00-XV-ROW; 00-XV-SURVEY; 00-XV-UTIL; TB_24x36_2502477-SDP; 01-XC-UTIL; 00-XC-UTIL; Sanitary Key Map

DOMBROWSKI, COLIN, 4/30/2026 1:26 PM


HILLPOINTE APARTMENTS AT PETERSON
CONSTRUCTION DRAWINGS - WASTEWATER PLAN & PROFILES

PROPERTIES THAT LIE WITHIN THE NORTHWEST QUARTER AND THE SOUTHWEST QUARTER OF THE SOUTHWEST QUARTER OF SECTION 8, TOWNSHIP 14 SOUTH, RANGE 65 WEST OF THE SIXTH PRINCIPAL MERIDIAN, COUNTY OF EL PASO, STATE OF COLORADO

APARTMENT BUILDING 6000 SANITARY SERVICES INFORMATION:


SANITARY FITTINGS TABLE			
FITTING NAME	STATION & OFFSET	FITTING DETAILS	HORIZONTAL CONTROL (N/E)
6000-CO-01	SANITARY B STA. 20+74.33 O/S: -67.87' L	6" CLEANOUT 6000-PIPE-1.2 INV IN (N) = 6280.02 6000-PIPE-1.1 INV OUT (S) = 6280.02	N:1368478.025 E:3229405.668
6000-SERV-01	SANITARY B STA. 20+74.33 O/S: -69.87' L	BLDG. 6000 - WW SERVICE #1 6000-PIPE-1.2 INV OUT (S) = 6280.06	N:1368480.024 E:3229405.655
6000-TEE-01	SANITARY B STA. 20+74.33 O/S: 0.00'	8"x6" WW SERVICE TEE (PVT.) SSWR PIPE-06c INV IN (E) = 6278.51 6000-PIPE-1.1 INV IN (N) = 6278.59 SSWR PIPE-06a INV OUT (W) = 6278.51	N:1368410.152 E:3229406.127
6000-CO-02	SANITARY B STA. 21+58.45 O/S: -71.87' L	6" CLEANOUT 6000-PIPE-2.2 INV IN (N) = 6280.52 6000-PIPE-2.1 INV OUT (S) = 6280.52	N:1368482.593 E:3229489.760
6000-SERV-02	SANITARY B STA. 21+58.45 O/S: -73.87' L	BLDG. 6000 - WW SERVICE #2 6000-PIPE-2.2 INV OUT (S) = 6280.56	N:1368484.593 E:3229489.746
6000-TEE-02	SANITARY B STA. 21+58.45 O/S: 0.00'	8"x6" WW SERVICE TEE (PVT.) SSWR PIPE-06g INV IN (E) = 6278.93 6000-PIPE-2.1 INV IN (N) = 6279.01 SSWR PIPE-06e INV OUT (W) = 6278.92	N:1368410.721 E:3229490.246
6000-CO-03	SANITARY B STA. 22+42.03 O/S: -67.87' L	6" CLEANOUT 6000-PIPE-3.2 INV IN (N) = 6280.87 6000-PIPE-3.1 INV OUT (S) = 6280.87	N:1368479.158 E:3229573.368
6000-SERV-03	SANITARY B STA. 22+42.03 O/S: -69.87' L	BLDG. 6000 - WW SERVICE #3 6000-PIPE-3.2 INV OUT (S) = 6280.91	N:1368481.158 E:3229573.354
6000-TEE-03	SANITARY B STA. 22+42.03 O/S: 0.00'	8"x6" WW SERVICE TEE (PVT.) SSWR PIPE-06k INV IN (E) = 6279.36 6000-PIPE-3.1 INV IN (N) = 6279.44 SSWR PIPE-06i INV OUT (W) = 6279.35	N:1368411.286 E:3229573.826

SANITARY SERVICES PIPE TABLE				
NAME	SIZE	LENGTH	SLOPE	MATERIAL
6000-PIPE-1.1	6"	67.87'	2.10%	PVC SDR-26
6000-PIPE-1.2	6"	2.00'	2.10%	PVC SDR-26
6000-PIPE-2.1	6"	71.87'	2.10%	PVC SDR-26
6000-PIPE-2.2	6"	2.00'	2.10%	PVC SDR-26
6000-PIPE-3.1	6"	67.87'	2.10%	PVC SDR-26
6000-PIPE-3.2	6"	2.00'	2.10%	PVC SDR-26

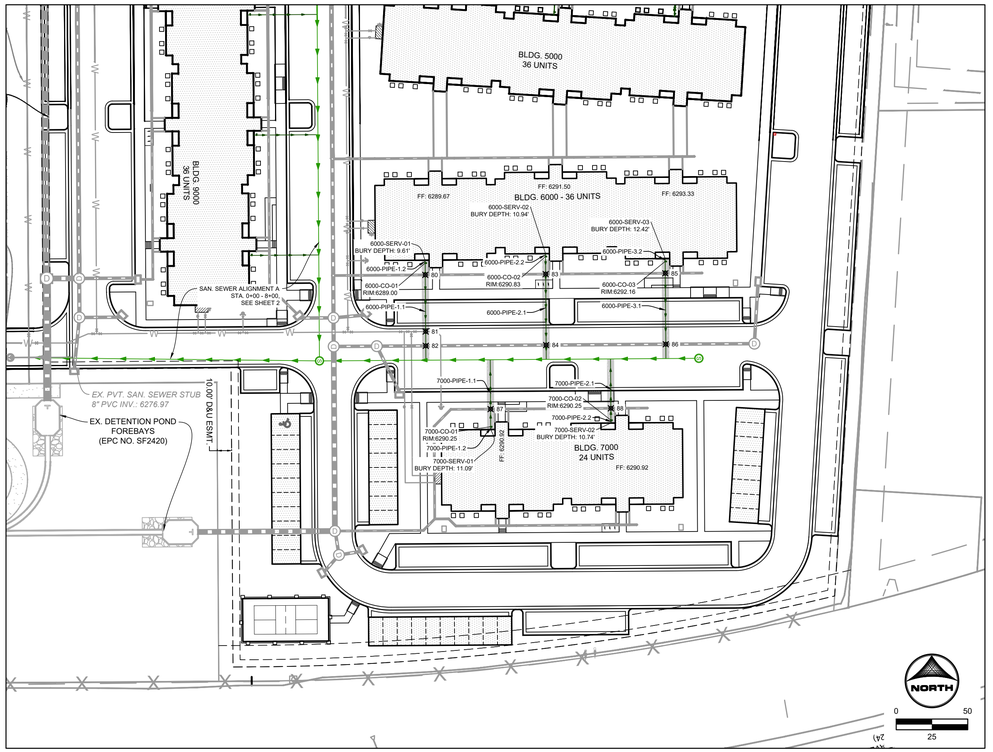

PRIVATE SANITARY SEWER MAIN B

(STA. 20+00 - 22+75)

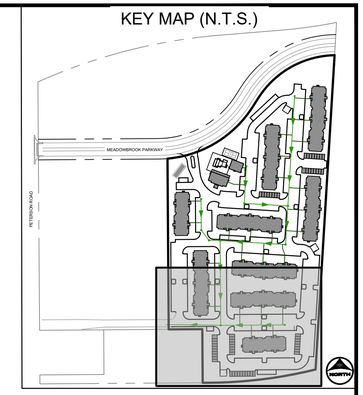

UTILITY NOTES:

1. ALL PRIVATE STORM SEWER INFRASTRUCTURE IS OWNED AND MAINTAINED BY THE OWNER/DEVELOPER OR THEIR ASSIGNS.
2. ALL PUBLIC STORM SEWER WITHIN THE MEADOWBROOK PARKWAY RIGHT-OF-WAY IS OWNED AND MAINTAINED BY THE METROPOLITAN DISTRICT AND IS DESIGNED BY OTHERS AND SHOWN AS EXISTING CONDITIONS ON THIS PLAN.
3. ALL PUBLIC STORM SEWER WITHIN THE DETENTION POND TRACT IS OWNED AND MAINTAINED BY THE METROPOLITAN DISTRICT AND IS DESIGNED BY OTHERS AND IS SHOWN AS EXISTING CONDITIONS ON THIS PLAN.
4. ALL BUILDINGS HAVE A ROOF DRAIN SYSTEM AND SECONDARY LANDSCAPE STORMWATER DRAIN SYSTEM THAT CONNECT TO THE PRIVATE STORM SEWER SYSTEM WITHIN THE DRIVE AISLES. ALL DOWNSPOUTS ARE 4" DIAMETER OR EQUIVALENT CAPACITY. ALL ROOF DRAIN SYSTEMS AND LANDSCAPE DRAIN SYSTEMS ARE 6" DIAMETER PVC AND CONNECT EITHER TO PRIVATE RCP STORM SEWER WITHIN DRIVE AISLES OR DIRECTLY INTO PRIVATE INLETS OR MANHOLES.
5. ALL PROPOSED PRIVATE WATER INFRASTRUCTURE IS SPECIFIED AS:
   - 5.1. WATER MAIN IS 8" PVC (C900 DR-14).
   - 5.2. FIRE SERVICE LINES ARE 4" HDPE (PE 4710) TO ALL BUILDINGS.
   - 5.3. DOMESTIC SERVICES ARE 2" PE 4710 SDR 9 CTS TO APARTMENT BUILDINGS.
   - 5.4. DOMESTIC SERVICE TO THE CLUBHOUSE IS 1" PE 4710 SDR 9 CTS.
   - 5.5. DOMESTIC SERVICE TO THE FITNESS CENTER IS 3/4" PE 4710 SDR 9 CTS.
   - 5.6. PRIVATE FIRE HYDRANT BRANCH LINES AND HYDRANTS ARE 6" PVC (C900 DR-14).
6. ALL PROPOSED PRIVATE SANITARY SEWER MAIN IS 8" PVC (SDR 26) AND DOMESTIC SANITARY SEWER SERVICES ARE 6" PVC (SDR 26) TO APARTMENT BUILDINGS, CLUBHOUSE, AND FITNESS CENTER.
7. TWO (2) EV CHARGING STATION STALLS ARE TO BE PROVIDED WITHIN THE DEVELOPMENT. CONDUIT IS TO BE INSTALLED FOR FUTURE CHARGER INSTALLATION, UP TO (1) ONE EV CHARGING STATION STALL PER BUILDING.
8. SANITARY SEWER AND STORM SEWER MANHOLE STRUCTURE SIZES SHOWN ON THIS PLAN ARE APPROXIMATE AND ARE TO BE FINALIZED AT CONSTRUCTION DRAWING LEVEL.
9. UTILITY CONFLICTS REQUIRING LOWERINGS ARE TO BE DETERMINED AT CONSTRUCTION DRAWING LEVEL.

APARTMENT BUILDING 7000 SANITARY SERVICES INFORMATION:

SANITARY FITTINGS TABLE			
FITTING NAME	STATION & OFFSET	FITTING DETAILS	HORIZONTAL CONTROL (N/E)
7000-TEE-01	SANITARY B STA. 21+19.33 O/S: 0.00'	8"x6" WW SERVICE TEE (PVT.) SSWR PIPE-06e INV IN (E) = 6278.73 7000-PIPE-1.1 INV IN (S) = 6278.81 SSWR PIPE-06c INV OUT (W) = 6278.73	N:1368410.456 E:3229451.124
7000-CO-01	SANITARY B STA. 21+19.33 O/S: 46.80' R	6" CLEANOUT 7000-PIPE-1.2 INV IN (S) = 6279.79 7000-PIPE-1.1 INV OUT (N) = 6279.79	N:1368363.661 E:3229451.440
7000-SERV-01	SANITARY B STA. 21+19.33 O/S: 48.79' R	BLDG. 7000 - WW SERVICE #1 7000-PIPE-1.2 INV OUT (N) = 6279.83	N:1368361.665 E:3229451.454
7000-TEE-02	SANITARY B STA. 22+03.37 O/S: 0.00'	8"x6" WW SERVICE TEE (PVT.) SSWR PIPE-06i INV IN (E) = 6279.16 7000-PIPE-2.1 INV IN (S) = 6279.24 SSWR PIPE-06g INV OUT (W) = 6279.15	N:1368411.024 E:3229535.164
7000-CO-02	SANITARY B STA. 22+03.37 O/S: 42.80' R	6" CLEANOUT 7000-PIPE-2.2 INV IN (S) = 6280.14 7000-PIPE-2.1 INV OUT (N) = 6280.14	N:1368368.229 E:3229535.453
7000-SERV-02	SANITARY B STA. 22+03.37 O/S: 44.79' R	BLDG. 7000 - WW SERVICE #2 7000-PIPE-2.2 INV OUT (N) = 6280.18	N:1368366.234 E:3229535.467

SANITARY SERVICES PIPE TABLE				
NAME	SIZE	LENGTH	SLOPE	MATERIAL
7000-PIPE-1.1	6"	46.80'	2.10%	PVC SDR-26
7000-PIPE-1.2	6"	2.00'	2.10%	PVC SDR-26
7000-PIPE-2.1	6"	42.80'	2.10%	PVC SDR-26
7000-PIPE-2.2	6"	2.00'	2.10%	PVC SDR-26

UTILITY CROSSINGS TABLE			
POINT #	BOTTOM OF UPPER PIPE	TOP OF BOTTOM PIPE	CLEARANCE (FT)
80	6285.45 PR-STORM	6280.36 PR SANITARY	5.08
81	6283.08 PR WATER CROSSINGS	6279.53 PR SANITARY	3.55
82	6284.71 PR-STORM	6279.32 PR SANITARY	5.39
83	6286.72 PR-STORM	6280.78 PR SANITARY	5.94
84	6285.13 PR-STORM	6279.74 PR SANITARY	5.39
85	6288.38 PR-STORM	6281.21 PR SANITARY	7.17
86	6285.55 PR-STORM	6280.17 PR SANITARY	5.37
87	6285.97 PR-STORM	6280.06 PR SANITARY	5.91
88	6286.91 PR-STORM	6280.49 PR SANITARY	6.42

PCD FILE NO.: _____

DRAWN BY: CMD JOB DATE: 4/29/2026
APPROVED: RDL JOB NUMBER: 2502477
CAD DATE: 4/30/2026
CAD FILE: J:\2025\2502477\CAD\Dwgs\C\CDs\Utilities - Cherokee Metro District\CD-Sanitary PP

BAR IS ONE INCH ON OFFICIAL DRAWINGS. 0 1"
IF NOT ONE INCH, ADJUST SCALE ACCORDINGLY.

NO.	DATE	BY	REVISION DESCRIPTION

HRGreen
HR GREEN - COLORADO SPRINGS
1975 RESEARCH PARKWAY SUITE 160
COLORADO SPRINGS, CO 80920
PHONE: 719.300.4140
FAX: 713.965.0044

HILLPOINTE APARTMENTS AT PETERSON
HILLPOINTE, LLC.
COLORADO SPRINGS, EL PASO COUNTY, COLORADO

CONSTRUCTION DRAWINGS
WASTEWATER B SERVICES

SHEET
SAN
7

HR GREEN Xrefs: 00-XC-ROW; 00-XC-DSGN; 01-XC-ROW; 01-XC-DSGN; 00-XV-ROW; 00-XV-SURVEY; 00-XV-UTIL_TB_24x36_2502477-SDP; 01-XC-UTIL; 00-XC-UTIL; Sanitary Key Map

DOMBROWSKI, COLIN 4/30/2026 1:26 PM

HILLPOINTE APARTMENTS AT PETERSON
CONSTRUCTION DRAWINGS - WASTEWATER PLAN & PROFILES

PROPERTIES THAT LIE WITHIN THE NORTHWEST QUARTER AND THE SOUTHWEST QUARTER OF THE SOUTHWEST QUARTER OF SECTION 8, TOWNSHIP 14 SOUTH, RANGE 65 WEST OF THE SIXTH PRINCIPAL MERIDIAN, COUNTY OF EL PASO, STATE OF COLORADO

APARTMENT BUILDING 8000 SANITARY SERVICES INFORMATION:


SANITARY FITTINGS TABLE			
FITTING NAME	STATION & OFFSET	FITTING DETAILS	HORIZONTAL CONTROL (N/E)
8000-TEE-01	SANITARY A STA. 5+43.84 O/S: -91.83' L	8"x6" WW SERVICE TEE (PVT.) SSWR PIPE-09c INV IN (N) = 6281.43 8000-PIPE-1.1 INV IN (W) = 6281.51 SSWR PIPE-09a INV OUT (S) = 6281.43	N:1368794.769 E:3229255.750
8000-CO-01	SANITARY A STA. 5+43.84 O/S: -132.27' L	6" CLEANOUT 8000-PIPE-1.2 INV IN (W) = 6282.49 8000-PIPE-1.1 INV OUT (E) = 6282.49	N:1368794.452 E:3229208.960
8000-SERV-01	SANITARY A STA. 5+43.84 O/S: -134.09' L	BLDG. 8000 - WW SERVICE #1 8000-PIPE-1.2 INV OUT (E) = 6282.53	N:1368794.439 E:3229206.960
8000-TEE-02	SANITARY A STA. 5+43.84 O/S: -157.36' L	8"x6" WW SERVICE TEE (PVT.) SSWR PIPE-09e INV IN (N) = 6281.85 8000-PIPE-2.1 INV IN (W) = 6281.93 SSWR PIPE-09c INV OUT (S) = 6281.85	N:1368878.808 E:3229255.182
8000-CO-02	SANITARY A STA. 5+43.84 O/S: -181.33' L	6" CLEANOUT 8000-PIPE-2.2 INV IN (W) = 6282.83 8000-PIPE-2.1 INV OUT (E) = 6282.83	N:1368878.519 E:3229212.391
8000-SERV-02	SANITARY A STA. 5+43.84 O/S: -182.61' L	BLDG. 8000 - WW SERVICE #2 8000-PIPE-2.2 INV OUT (E) = 6282.87	N:1368878.506 E:3229210.391


SANITARY SERVICES PIPE TABLE				
NAME	SIZE	LENGTH	SLOPE	MATERIAL
8000-PIPE-1.1	6"	46.79'	2.10%	PVC SDR-26
8000-PIPE-1.2	6"	2.00'	2.10%	PVC SDR-26
8000-PIPE-2.1	6"	42.79'	2.10%	PVC SDR-26
8000-PIPE-2.2	6"	2.00'	2.10%	PVC SDR-26

POOL DRAIN PIPES & STRUCTURES INFORMATION:

SANITARY FITTINGS TABLE			
FITTING NAME	STATION & OFFSET	FITTING DETAILS	HORIZONTAL CONTROL (N/E)
POOL-TEE-01	SANITARY E STA. 50+10.00 O/S: 0.00' L	8"x4" PVT. SAN. TEE (POOL) SSWR PIPE-09f INV IN (N) = 6281.94 POOL-PIPE-1.1 INV IN (E) = 6282.11 SSWR PIPE-09e INV OUT (S) = 6281.95	N:1368899.225 E:3229255.044
POOL-BEND-1	SANITARY E STA. 50+12.05 O/S: 0.00'	4"x45° HORIZ. BEND POOL-PIPE-1.2 INV IN (NE) = 6282.16 POOL-PIPE-1.1 INV OUT (W) = 6282.16	N:1368899.238 E:3229257.098
POOL-BEND-2	SANITARY E STA. 50+16.29 O/S: 0.00'	4"x45° HORIZ. BEND POOL-PIPE-1.3 INV IN (N) = 6282.25 POOL-PIPE-1.2 INV OUT (SW) = 6282.25	N:1368902.259 E:3229260.078
POOL-STUB	SANITARY E STA. 50+88.16 O/S: 0.00'	4" SAN. SERVICE STUB FOR POOL POOL-PIPE-1.3 INV OUT (S) = 6283.15	N:1368974.120 E:3229259.592

SANITARY SERVICES PIPE TABLE				
NAME	SIZE	LENGTH	SLOPE	MATERIAL
POOL-PIPE-1.1	4"	2.05'	2.10%	PVC SDR-26
POOL-PIPE-1.2	4"	4.24'	2.10%	PVC SDR-26
POOL-PIPE-1.3	4"	71.86'	1.25%	PVC SDR-26

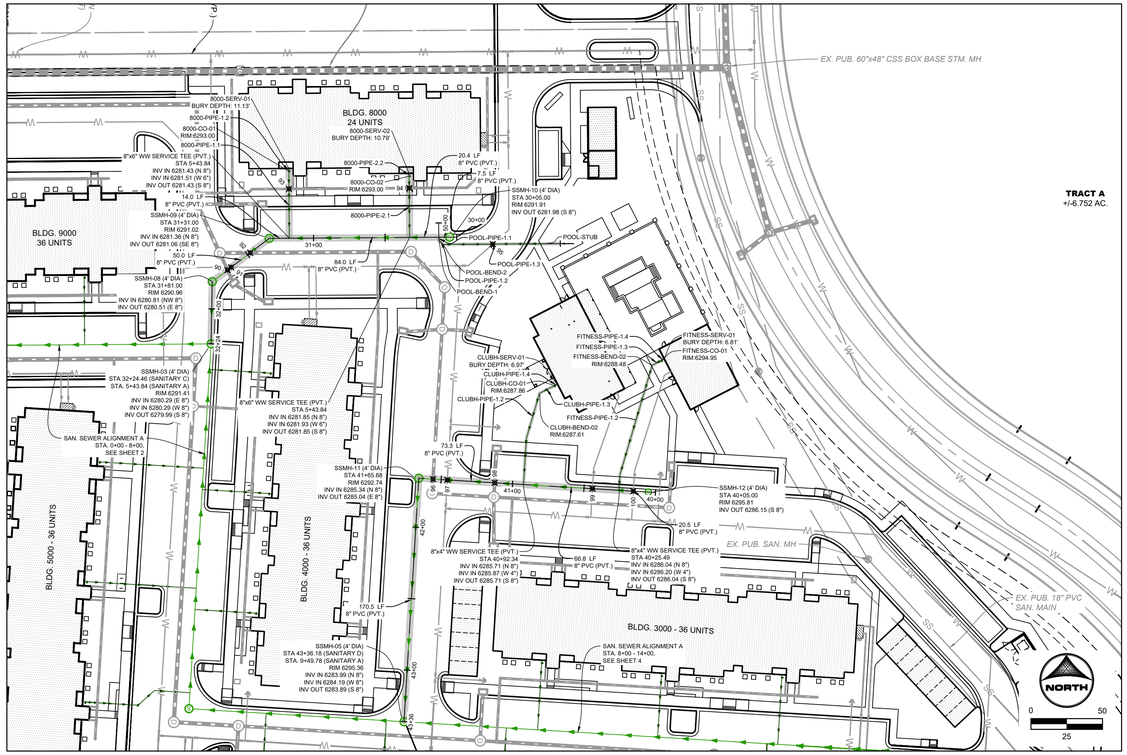

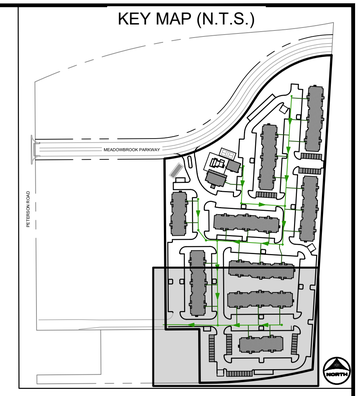


UTILITY NOTES:

1. ALL PRIVATE STORM SEWER INFRASTRUCTURE IS OWNED AND MAINTAINED BY THE OWNER/DEVELOPER OR THEIR ASSIGNS.
2. ALL PUBLIC STORM SEWER WITHIN THE MEADOWBROOK PARKWAY RIGHT-OF-WAY IS OWNED AND MAINTAINED BY THE METROPOLITAN DISTRICT AND IS DESIGNED BY OTHERS AND SHOWN AS EXISTING CONDITIONS ON THIS PLAN.
3. ALL PUBLIC STORM SEWER WITHIN THE DETENTION POND TRACT IS OWNED AND MAINTAINED BY THE METROPOLITAN DISTRICT AND IS DESIGNED BY OTHERS AND IS SHOWN AS EXISTING CONDITIONS ON THIS PLAN.
4. ALL BUILDINGS HAVE A ROOF DRAIN SYSTEM AND SECONDARY LANDSCAPE STORMWATER DRAIN SYSTEM THAT CONNECT TO THE PRIVATE STORM SEWER SYSTEM WITHIN THE DRIVE AISLES. ALL DOWNSPOUTS ARE 4" DIAMETER OR EQUIVALENT CAPACITY. ALL ROOF DRAIN SYSTEMS AND LANDSCAPE DRAIN SYSTEMS ARE 6" DIAMETER PVC AND CONNECT EITHER TO PRIVATE RCP STORM SEWER WITHIN DRIVE AISLES OR DIRECTLY INTO PRIVATE INLETS OR MANHOLES.
5. ALL PROPOSED PRIVATE WATER INFRASTRUCTURE IS SPECIFIED AS:
   - 5.1. WATER MAIN IS 8" PVC (C900 DR-14).
   - 5.2. FIRE SERVICE LINES ARE 4" HDPE (PE 4710) TO ALL BUILDINGS.
   - 5.3. DOMESTIC SERVICES ARE 2" PE 4710 SDR 9 CTS TO APARTMENT BUILDINGS.
   - 5.4. DOMESTIC SERVICE TO THE CLUBHOUSE IS 1" PE 4710 SDR 9 CTS.
   - 5.5. DOMESTIC SERVICE TO THE FITNESS CENTER IS 3/4" PE 4710 SDR 9 CTS.
   - 5.6. PRIVATE FIRE HYDRANT BRANCH LINES AND HYDRANTS ARE 6" PVC (C900 DR-14).
6. ALL PROPOSED PRIVATE SANITARY SEWER MAIN IS 8" PVC (SDR 26) AND DOMESTIC SANITARY SEWER SERVICES ARE 6" PVC (SDR 26) TO APARTMENT BUILDINGS, CLUBHOUSE, AND FITNESS CENTER.
7. TWO (2) EV CHARGING STATION STALLS ARE TO BE PROVIDED WITHIN THE DEVELOPMENT. CONDUIT IS TO BE INSTALLED FOR FUTURE CHARGER INSTALLATION, UP TO (1) ONE EV CHARGING STATION STALL PER BUILDING.
8. SANITARY SEWER AND STORM SEWER MANHOLE STRUCTURE SIZES SHOWN ON THIS PLAN ARE APPROXIMATE AND ARE TO BE FINALIZED AT CONSTRUCTION DRAWING LEVEL.
9. UTILITY CONFLICTS REQUIRING LOWERINGS ARE TO BE DETERMINED AT CONSTRUCTION DRAWING LEVEL.

PRIVATE SANITARY SEWER MAIN C

(STA. 30+00 - 32+50)

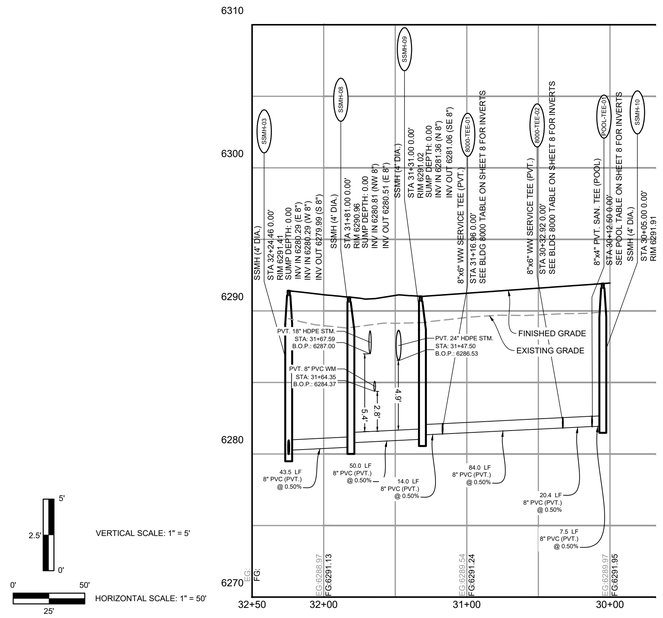


VERTICAL SCALE: 1" = 5'

HORIZONTAL SCALE: 1" = 50'

PRIVATE SANITARY SEWER MAIN D

(STA. 40+00 - 43+50)

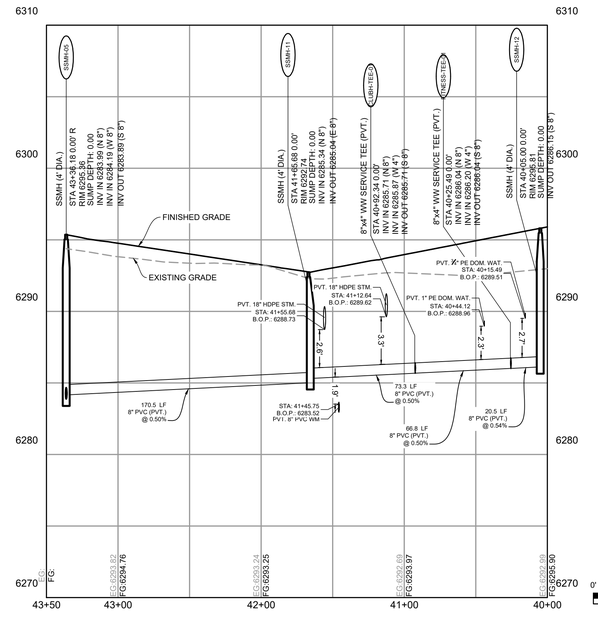

VERTICAL SCALE: 1" = 5'

HORIZONTAL SCALE: 1" = 50'

UTILITY CROSSINGS TABLE			
POINT #	BOTTOM OF UPPER PIPE	TOP OF BOTTOM PIPE	CLEARANCE (FT)
90	6286.99 PR-STORM	6281.57 PR SANITARY	5.42
91	6284.37 PR WATER CROSSINGS	6281.59 PR SANITARY	2.79
92	6286.52 PR-STORM	6281.67 PR SANITARY	4.85
93	6287.09 PR-STORM	6282.76 PR SANITARY	4.33
94	6288.03 PR-STORM	6283.18 PR SANITARY	4.85
95	6286.78 PR WATER CROSSINGS	6283.04 PR SANITARY	3.75
96	6288.72 PR-STORM	6286.08 PR SANITARY	2.64
97	6285.41 PR SANITARY	6283.66 PR WATER CROSSINGS	1.75
98	6289.62 PR-STORM	6286.30 PR SANITARY	3.32
99	6288.96 PR WATER CROSSINGS	6286.64 PR SANITARY	2.32
100	6289.51 PR WATER CROSSINGS	6286.78 PR SANITARY	2.73

PCD FILE NO.:

DRAWN BY: CMD JOB DATE: 4/29/2026
APPROVED: RDL JOB NUMBER: 2502477
CAD DATE: 4/30/2026
CAD FILE: J:\2025\2502477\CAD\Dwgs\C\CDs\Utilities - Cherokee Metro District\CD-Sanitary PP

BAR IS ONE INCH ON OFFICIAL DRAWINGS. 0 1"
IF NOT ONE INCH, ADJUST SCALE ACCORDINGLY.

NO.	DATE	BY	REVISION DESCRIPTION

HR GREEN - COLORADO SPRINGS
1975 RESEARCH PARKWAY SUITE 160
COLORADO SPRINGS, CO 80920
PHONE: 719.300.4140
FAX: 713.965.0044

HILLPOINTE APARTMENTS AT PETERSON
HILLPOINTE, LLC.
COLORADO SPRINGS, EL PASO COUNTY, COLORADO

CONSTRUCTION DRAWINGS
WASTEWATER C & D PLAN & PROFILE

SHEET
SAN
8

HR GREEN Xrefs: 00:XC-ROW; 00:XC-DSGN; 01:XC-ROW; 01:XC-DSGN; 00:XV-ROW; 00:XV-SURVEY; 00:XV-UTIL_TB_2a36_2502477-SDP; 01:XC-UTIL; 00:XC-UTIL; Sanitary Key Map

DOMBROWSKI, COLIN 4/30/2026 1:26 PM

HILLPOINTE APARTMENTS AT PETERSON
CONSTRUCTION DRAWINGS - WASTEWATER PLAN & PROFILES

PROPERTIES THAT LIE WITHIN THE NORTHWEST QUARTER AND THE SOUTHWEST QUARTER OF THE SOUTHWEST QUARTER OF SECTION 8, TOWNSHIP 14 SOUTH, RANGE 65 WEST OF THE SIXTH PRINCIPAL MERIDIAN, COUNTY OF EL PASO, STATE OF COLORADO

APARTMENT BUILDING 2000 SANITARY SERVICES INFORMATION:

SANITARY FITTINGS TABLE

FITTING NAME	STATION & OFFSET	FITTING DETAILS	HORIZONTAL CONTROL (N/E)
2000-TEE-01	SANITARY A STA. 8+53.32 O/S: 0.00'	8"x6" WW SERVICE TEE (PVT.) SSWR PIPE-04c INV IN (N) = 6283.41 2000-PIPE-1.1 INV IN (E) = 6283.49 SSWR PIPE-04a INV OUT (S) = 6283.41	N:1368778.629 E:3229587.811
2000-CO-01	SANITARY A STA. 8+53.32 O/S: 62.79' R	6" CLEANOUT 2000-PIPE-1.2 INV IN (E) = 6284.81 2000-PIPE-1.1 INV OUT (W) = 6284.81	N:1368774.832 E:3229650.488
2000-SERV-01	SANITARY A STA. 8+53.32 O/S: 64.79' R	BLDG. 2000 - WW SERVICE #1 2000-PIPE-1.2 INV OUT (W) = 6284.85	N:1368774.711 E:3229652.484
2000-TEE-02	SANITARY A STA. 9+37.36 O/S: 0.00'	8"x6" WW SERVICE TEE (PVT.) 2000-PIPE-2.1 INV IN (E) = 6283.91 SSWR PIPE-04e INV IN (N) = 6283.83 SSWR PIPE-04c INV OUT (S) = 6283.83	N:1368862.518 E:3229592.894
2000-CO-02	SANITARY A STA. 9+37.36 O/S: 66.79' R	6" CLEANOUT 2000-PIPE-2.2 INV IN (E) = 6285.31 2000-PIPE-2.1 INV OUT (W) = 6285.31	N:1368858.478 E:3229659.564
2000-SERV-02	SANITARY A STA. 9+37.36 O/S: 68.79' R	BLDG. 2000 - WW SERVICE #2 2000-PIPE-2.2 INV OUT (W) = 6285.35	N:1368858.357 E:3229661.560
2000-TEE-03	SANITARY A STA. 10+21.41 O/S: 0.00' L	8"x6" WW SERVICE TEE (PVT.) SSWR PIPE-05c INV IN (N) = 6284.89 2000-PIPE-3.1 INV IN (E) = 6284.97 SSWR PIPE-05a INV OUT (S) = 6284.89	N:1368946.406 E:3229597.977
2000-CO-03	SANITARY A STA. 10+21.41 O/S: 62.79' R	6" CLEANOUT 2000-PIPE-3.2 INV IN (E) = 6286.29 2000-PIPE-3.1 INV OUT (W) = 6286.29	N:1368942.607 E:3229660.654
2000-SERV-03	SANITARY A STA. 10+21.41 O/S: 64.79' R	BLDG. 2000 - WW SERVICE #3 2000-PIPE-3.2 INV OUT (W) = 6286.33	N:1368942.486 E:3229662.651

SANITARY SERVICES PIPE TABLE

NAME	SIZE	LENGTH	SLOPE	MATERIAL
2000-PIPE-1.1	6"	62.79'	2.10%	PVC SDR-26
2000-PIPE-1.2	6"	2.00'	2.10%	PVC SDR-26
2000-PIPE-2.1	6"	66.79'	2.10%	PVC SDR-26
2000-PIPE-2.2	6"	2.00'	2.10%	PVC SDR-26
2000-PIPE-3.1	6"	62.79'	2.10%	PVC SDR-26
2000-PIPE-3.2	6"	2.00'	2.10%	PVC SDR-26

APARTMENT BUILDING 3000 SANITARY SERVICES INFORMATION:

SANITARY FITTINGS TABLE

FITTING NAME	STATION & OFFSET	FITTING DETAILS	HORIZONTAL CONTROL (N/E)
3000-CO-01	SANITARY A STA. 10+43.32 O/S: -46.79' L	6" CLEANOUT 3000-PIPE-1.2 INV IN (W) = 6286.22 3000-PIPE-1.1 INV OUT (E) = 6286.22	N:1368971.108 E:3229552.595
3000-SERV-01	SANITARY A STA. 10+43.32 O/S: -48.79' L	BLDG. 3000 - WW SERVICE #1 3000-PIPE-1.2 INV OUT (E) = 6286.26	N:1368971.229 E:3229550.598
3000-TEE-01	SANITARY A STA. 10+43.32 O/S: 0.00' L	8"x6" WW SERVICE TEE (PVT.) SSWR PIPE-05e INV IN (N) = 6285.16 3000-PIPE-1.1 INV IN (W) = 6285.24 SSWR PIPE-05c INV OUT (S) = 6285.16	N:1368968.278 E:3229599.302
3000-CO-02	SANITARY A STA. 11+27.36 O/S: -42.79' L	6" CLEANOUT 3000-PIPE-2.2 INV IN (W) = 6287.19 3000-PIPE-2.1 INV OUT (E) = 6287.19	N:1369054.754 E:3229561.671
3000-SERV-02	SANITARY A STA. 11+27.36 O/S: -44.79' L	BLDG. 3000 - WW SERVICE #2 3000-PIPE-2.2 INV OUT (E) = 6287.23	N:1369054.875 E:3229559.674
3000-TEE-02	SANITARY A STA. 11+27.36 O/S: 0.00' L	8"x6" WW SERVICE TEE (PVT.) SSWR PIPE-05g INV IN (N) = 6286.21 3000-PIPE-2.1 INV IN (W) = 6286.29 SSWR PIPE-05e INV OUT (S) = 6286.21	N:1369052.165 E:3229604.386
3000-CO-03	SANITARY A STA. 12+11.40 O/S: -46.79' L	6" CLEANOUT 3000-PIPE-3.2 INV IN (W) = 6288.32 3000-PIPE-3.1 INV OUT (E) = 6288.32	N:1369138.884 E:3229562.761
3000-SERV-03	SANITARY A STA. 12+11.40 O/S: -48.79' L	BLDG. 3000 - WW SERVICE #3 3000-PIPE-3.2 INV OUT (E) = 6288.36	N:1369139.005 E:3229560.765
3000-TEE-03	SANITARY A STA. 12+11.40 O/S: 0.00' R	8"x6" WW SERVICE TEE (PVT.) SSWR PIPE-05k INV IN (N) = 6287.26 3000-PIPE-3.1 INV IN (W) = 6287.34 SSWR PIPE-05h INV OUT (S) = 6287.26	N:1369136.053 E:3229609.469

SANITARY SERVICES PIPE TABLE

NAME	SIZE	LENGTH	SLOPE	MATERIAL
3000-PIPE-1.1	6"	46.79'	2.10%	PVC SDR-26
3000-PIPE-1.2	6"	2.00'	2.10%	PVC SDR-26
3000-PIPE-2.1	6"	42.79'	2.10%	PVC SDR-26
3000-PIPE-2.2	6"	2.00'	2.10%	PVC SDR-26
3000-PIPE-3.1	6"	46.79'	2.10%	PVC SDR-26
3000-PIPE-3.2	6"	2.00'	2.10%	PVC SDR-26

APARTMENT BUILDING 4000 SANITARY SERVICES INFORMATION:

SANITARY FITTINGS TABLE

FITTING NAME	STATION & OFFSET	FITTING DETAILS	HORIZONTAL CONTROL (N/E)
4000-CO-01	SANITARY A STA. 5+61.74 O/S: -42.79' L	6" CLEANOUT 4000-PIPE-1.2 INV IN (N) = 6281.45 4000-PIPE-1.1 INV OUT (S) = 6281.45	N:1368781.764 E:3229350.024
4000-SERV-01	SANITARY A STA. 5+61.74 O/S: -44.79' L	BLDG. 4000 - WW SERVICE #1 4000-PIPE-1.2 INV OUT (S) = 6281.49	N:1368783.760 E:3229350.145
4000-TEE-01	SANITARY A STA. 5+61.74 O/S: 0.00'	8"x6" WW SERVICE TEE (PVT.) SSWR PIPE-03c INV IN (N) = 6280.47 4000-PIPE-1.1 INV IN (N) = 6280.55 SSWR PIPE-03a INV OUT (W) = 6280.47	N:1368739.055 E:3229347.436
4000-CO-02	SANITARY A STA. 6+45.78 O/S: -46.79' L	6" CLEANOUT 4000-PIPE-3.4 INV IN (N) = 6282.37 4000-PIPE-2.1 INV OUT (S) = 6282.37	N:1368780.673 E:3229434.154
4000-SERV-02	SANITARY A STA. 6+45.78 O/S: -48.79' L	BLDG. 4000 - WW SERVICE #2 4000-PIPE-3.4 INV OUT (S) = 6282.41	N:1368782.669 E:3229434.274
4000-TEE-02	SANITARY A STA. 6+45.78 O/S: 0.00'	8"x6" WW SERVICE TEE (PVT.) SSWR PIPE-03g INV IN (E) = 6281.31 4000-PIPE-2.1 INV IN (N) = 6281.39 SSWR PIPE-03d INV OUT (W) = 6281.31	N:1368733.971 E:3229431.324
4000-CO-05	SANITARY A STA. 7+29.82 O/S: -42.79' L	6" CLEANOUT 4000-PIPE-5.4 INV IN (N) = 6283.13 4000-PIPE-5.1 INV OUT (S) = 6283.13	N:1368771.597 E:3229517.799
4000-SERV-03	SANITARY A STA. 7+29.82 O/S: -44.79' L	BLDG. 4000 - WW SERVICE #3 4000-PIPE-5.4 INV OUT (S) = 6283.17	N:1368773.594 E:3229517.920
4000-TEE-03	SANITARY A STA. 7+29.82 O/S: 0.00'	8"x6" WW SERVICE TEE (PVT.) SSWR PIPE-03k INV IN (E) = 6282.15 4000-PIPE-5.1 INV IN (N) = 6282.23 SSWR PIPE-03h INV OUT (W) = 6282.15	N:1368728.888 E:3229515.211

SANITARY SERVICES PIPE TABLE

NAME	SIZE	LENGTH	SLOPE	MATERIAL
4000-PIPE-1.1	6"	42.79'	2.10%	PVC SDR-26
4000-PIPE-1.2	6"	2.00'	2.10%	PVC SDR-26
4000-PIPE-2.1	6"	46.79'	2.10%	PVC SDR-26
4000-PIPE-3.4	6"	2.00'	2.10%	PVC SDR-26
4000-PIPE-5.1	6"	42.79'	2.10%	PVC SDR-26
4000-PIPE-5.4	6"	2.00'	2.10%	PVC SDR-26

APARTMENT BUILDING 5000 SANITARY SERVICES INFORMATION:

SANITARY FITTINGS TABLE

FITTING NAME	STATION & OFFSET	FITTING DETAILS	HORIZONTAL CONTROL (N/E)
5000-TEE-01	SANITARY A STA. 6+30.92 O/S: 0.00'	8"x6" WW SERVICE TEE (PVT.) SSWR PIPE-03d INV IN (E) = 6281.16 5000-PIPE-1.1 INV IN (S) = 6281.24 SSWR PIPE-03c INV OUT (W) = 6281.16	N:1368734.870 E:3229416.489
5000-CO-01	SANITARY A STA. 6+30.92 O/S: 72.45' R	6" CLEANOUT 5000-PIPE-1.2 INV IN (S) = 6282.76 5000-PIPE-1.1 INV OUT (N) = 6282.76	N:1368662.552 E:3229412.107
5000-SERV-01	SANITARY A STA. 6+30.92 O/S: 74.45' R	BLDG. 5000 - WW SERVICE #1 5000-PIPE-1.2 INV OUT (N) = 6282.80	N:1368660.555 E:3229411.986
5000-TEE-02	SANITARY A STA. 7+14.96 O/S: 0.00'	8"x6" WW SERVICE TEE (PVT.) SSWR PIPE-03h INV IN (E) = 6282.00 5000-PIPE-2.1 INV IN (S) = 6282.08 SSWR PIPE-03g INV OUT (W) = 6282.00	N:1368729.787 E:3229500.377
5000-CO-02	SANITARY A STA. 7+14.96 O/S: 76.45' R	6" CLEANOUT 5000-PIPE-2.2 INV IN (S) = 6283.69 5000-PIPE-2.1 INV OUT (N) = 6283.69	N:1368653.476 E:3229495.752
5000-SERV-02	SANITARY A STA. 7+14.96 O/S: 78.45' R	BLDG. 5000 - WW SERVICE #2 5000-PIPE-2.2 INV OUT (N) = 6283.73	N:1368651.480 E:3229495.631
5000-TEE-03	SANITARY A STA. 7+88.05 O/S: 0.00'	8"x6" WW SERVICE TEE (PVT.) SSWR PIPE-03m INV IN (E) = 6282.73 5000-PIPE-3.1 INV IN (S) = 6282.81 SSWR PIPE-03k INV OUT (W) = 6282.73	N:1368725.367 E:3229573.328
5000-BEND-3.1	SANITARY A STA. 7+88.06 O/S: 24.85' R	WW SERVICE 45° HORIZ. BEND 5000-PIPE-3.2 INV IN (SE) = 6283.33 5000-PIPE-3.1 INV OUT (N) = 6283.33	N:1368700.560 E:3229571.841
5000-BEND-3.2	SANITARY A STA. 7+99.00 O/S: 35.74' R	WW SERVICE 45° HORIZ. BEND 5000-PIPE-3.3 INV IN (S) = 6283.65 5000-PIPE-3.2 INV OUT (NW) = 6283.65	N:1368689.025 E:3229582.102
5000-CO-03	SANITARY A STA. 7+99.00 O/S: 72.45' R	6" CLEANOUT 5000-PIPE-3.4 INV IN (S) = 6284.42 5000-PIPE-3.3 INV OUT (N) = 6284.42	N:1368652.385 E:3229579.882
5000-SERV-03	SANITARY A STA. 7+99.00 O/S: 74.45' R	BLDG. 5000 - WW SERVICE #3 5000-PIPE-3.4 INV OUT (N) = 6284.46	N:1368650.389 E:3229579.761

SANITARY SERVICES PIPE TABLE

NAME	SIZE	LENGTH	SLOPE	MATERIAL
5000-PIPE-1.1	6"	72.45'	2.10%	PVC SDR-26
5000-PIPE-1.2	6"	2.00'	2.10%	PVC SDR-26
5000-PIPE-2.1	6"	76.45'	2.10%	PVC SDR-26
5000-PIPE-2.2	6"	2.00'	2.10%	PVC SDR-26
5000-PIPE-3.1	6"	24.85'	2.10%	PVC SDR-26
5000-PIPE-3.2	6"	15.44'	2.10%	PVC SDR-26
5000-PIPE-3.3	6"	36.71'	2.10%	PVC SDR-26
5000-PIPE-3.4	6"	2.00'	2.10%	PVC SDR-26

CLUBHOUSE SANITARY SERVICES INFORMATION:

SANITARY FITTINGS TABLE

FITTING NAME	STATION & OFFSET	FITTING DETAILS	HORIZONTAL CONTROL (N/E)
CLUBH-SERV-01	SANITARY D STA. 40+73.03 O/S: 71.48' R	CLUBHOUSE WW SERVICE CLUBH-PIPE-1.4 INV OUT (SE) = 6287.53	N:1368982.018 E:3229357.708
CLUBH-CO-01	SANITARY D STA. 40+74.84 O/S: 70.40' R	4" DBL. C.O. CLUBH-PIPE-1.4 INV IN (NW) = 6287.49 CLUBH-PIPE-1.3 INV OUT (SE) = 6287.49	N:1368980.148 E:3229358.674
CLUBH-BEND-02	SANITARY D STA. 40+85.12 O/S: 64.28' R	4"x45° HORIZ. BEND CLUBH-PIPE-1.3 INV IN (NW) = 6287.24 CLUBH-PIPE-1.2 INV OUT (E) = 6287.24	N:1368969.519 E:3229364.165
CLUBH-TEE-01	SANITARY D STA. 40+92.34 O/S: 0.00'	8"x4" WW SERVICE TEE (PVT.) SSWR PIPE-11b INV IN (N) = 6285.71 CLUBH-PIPE-1.1 INV IN (W) = 6285.87 SSWR PIPE-11a INV OUT (S) = 6285.71	N:1368958.427 E:3229427.891

SANITARY SERVICES PIPE TABLE

NAME	SIZE	LENGTH	SLOPE	MATERIAL
CLUBH-PIPE-1.2	4"	33.10'	2.10%	PVC SDR-26
CLUBH-PIPE-1.3	4"	11.96'	2.10%	PVC SDR-26
CLUBH-PIPE-1.4	4"	2.10'	2.10%	PVC SDR-26

FITNESS CENTER SANITARY SERVICES INFORMATION:

SANITARY FITTINGS TABLE

FITTING NAME	STATION & OFFSET	FITTING DETAILS	HORIZONTAL CONTROL (N/E)
FITNESS-SERV-01	SANITARY D STA. ??? O/S: ??? ???	FITNESS CENTER WW SERVICE FITNESS-PIPE-1.4 INV OUT (SE) = 6288.31	N:1369056.545 E:3229340.108
FITNESS-CO-01	SANITARY D STA. 40+01.41 O/S: 92.50' R	4" DBL. C.O. FITNESS-PIPE-1.4 INV IN (NW) = 6288.26 FITNESS-PIPE-1.3 INV OUT (SE) = 6288.26	N:1369054.787 E:3229341.060
FITNESS-BEND-02	SANITARY D STA. 40+07.70 O/S: 88.58' R	4"x45° HORIZ. BEND FITNESS-PIPE-1.3 INV IN (NW) = 6288.10 FITNESS-PIPE-1.2 INV OUT (E) = 6288.10	N:1369048.265 E:3229344.594
FITNESS-TEE-01	SANITARY D STA. 40+25.49 O/S: 0.00'	8"x4" WW SERVICE TEE (PVT.) SSWR PIPE-11c INV IN (N) = 6286.04 FITNESS-PIPE-1.1 INV IN (W) = 6286.20 SSWR PIPE-11b INV OUT (S) = 6286.04	N:1369025.148 E:3229431.934

SANITARY SERVICES PIPE TABLE

NAME	SIZE	LENGTH	SLOPE	MATERIAL
FITNESS-PIPE-1.2	4"	79.59'	2.10%	PVC SDR-26
FITNESS-PIPE-1.3	4"	7.42'	2.10%	PVC SDR-26
FITNESS-PIPE-1.4	4"	2.00'	2.10%	PVC SDR-26

PCD FILE NO.: _____

DRAWN BY: CMD JOB DATE: 4/29/2026
APPROVED: RDL JOB NUMBER: 2502477
CAD DATE: 4/30/2026
CAD FILE: J:\2025\2502477\CAD\Dwgs\C\CDs\Utilities - Cherokee Metro District\CD-Sanitary PP

BAR IS ONE INCH ON OFFICIAL DRAWINGS. 0 — 1"
IF NOT ONE INCH, ADJUST SCALE ACCORDINGLY.

NO.	DATE	BY	REVISION DESCRIPTION

HRGreen
HR GREEN - COLORADO SPRINGS
1975 RESEARCH PARKWAY SUITE 160
COLORADO SPRINGS, CO 80920
PHONE: 719.300.4140
FAX: 713.965.0044

HILLPOINTE APARTMENTS AT PETERSON
HILLPOINTE, LLC.
COLORADO SPRINGS, EL PASO COUNTY, COLORADO

CONSTRUCTION DRAWINGS
WASTEWATER SERVICES TABLES

SHEET SAN

HR GREEN Xrefs: 00-XC-ROW; 00-XC-DSGN; 01-XC-ROW; 01-XC-DSGN; 00-XV-ROW; 00-XV-SURVEY; 00-XV-UTIL; TB_24x36_2502477-SDP; 01-XC-UTIL; 00-XC-UTIL; Sanitary Key Map

DOMBROWSKI, COLIN 4/30/2026 1:11 PM

HILLPOINTE APARTMENTS AT PETERSON
WATER CONSTRUCTION DRAWINGS

PROPERTIES THAT LIE WITHIN THE NORTHWEST QUARTER AND THE SOUTHWEST QUARTER OF THE SOUTHWEST QUARTER OF SECTION 8, TOWNSHIP 14 SOUTH, RANGE 65 WEST OF THE SIXTH PRINCIPAL MERIDIAN, COUNTY OF EL PASO, STATE OF COLORADO

LEGAL DESCRIPTION:

LOT 1 CIMARRON HILLS SOUTHEAST MIXED USE FILING NO. 1

WATER PLAN NOTES

THE CONTRACTOR SHALL NOTIFY CHOROKEE METRO DISTRICT INSPECTIONS OFFICE A MINIMUM OF 48 HOURS PRIOR TO THE START OF CONSTRUCTION.

GENERAL:

1. ALL CONSTRUCTION METHODS AND MATERIALS SHALL MEET *COLORADO SPRINGS UTILITIES' WATER LINE EXTENSION AND SERVICE STANDARDS* (*WATER L.E.S.S.*).
2. THE CONTRACTOR SHALL OBTAIN LOCATES PRIOR TO ANY EXCAVATION.
3. CHEROKEE METRO DISTRICT DOES NOT GUARANTEE THE ACCURACY OF LOCATIONS OF EXISTING PIPELINES, HYDRANTS, VALVES AND SERVICE LINES. IF FIELD CONDITIONS ARE FOUND TO BE DIFFERENT THAN SHOWN ON THE PLANS, THE CONTRACTOR SHALL NOTIFY THE INSPECTOR AND THE ENGINEER OF RECORD IMMEDIATELY.
4. NO TREES OR STRUCTURES ARE PERMITTED WITHIN FIFTEEN FEET (15') OF A PUBLIC WATER MAIN.
5. THE CONTRACTOR IS RESPONSIBLE FOR ANY DAMAGE TO ANY UTILITY FACILITIES AS A RESULT OF HIS ACTIONS. THE CONTRACTOR SHALL MAKE ALL THE REQUIRED REPAIRS IMMEDIATELY TO THE SATISFACTION OF COLORADO SPRINGS UTILITIES.
6. ALL FIELD STAKING SHALL COMPLY WITH THE *WATER L.E.S.S.*
7. THE CONTRACTOR SHALL MAKE THEIR BEST EFFORT TO ENSURE THAT WATER SERVICE TO ADJACENT PROPERTIES IS MAINTAINED DURING CONSTRUCTION.
8. CORROSION PROTECTION MEASURES SHALL COMPLY WITH THE *WATER L.E.S.S.*.
9. NO SERVICE TAPS WILL BE ALLOWED UNTIL THE MAIN IS EXTENDED TO THE NEXT MAIN-LINE VALVE.
10. NO SERVICE TAPS SHALL BE MADE UNTIL AUTHORIZATION HAS BEEN GRANTED BY THE CHEROKEE METRO DISTRICT INSPECTOR.
11. ALL BENDS SHALL BE FIELD STAKED PRIOR TO CONSTRUCTION AND THE STATIONING ON THE FIELD STAKES SHALL MATCH THE STATIONING ON THE PLANS.
12. FIELD MODIFICATIONS TO A FIRE SERVICE LINE OR FIRE HYDRANT DESIGN OR LOCATION MAY NEED TO BE APPROVED BY THE DESIGN ENGINEER, CIMARRON HILLS FIRE DEPARTMENT AND CHEROKEE METRO DISTRICT, AS REQUIRED BY THE INSPECTOR.
13. REUSE OR SALVAGE OF ANY MATERIAL IS LEFT TO THE DISCRETION OF THE COLORADO SPRINGS UTILITIES INSPECTOR.
14. ALL TRENCH BACKFILL AND COMPACTION SHALL BE IN ACCORDANCE WITH SECTION 206 OF THE *CITY OF COLORADO SPRINGS STANDARD SPECIFICATIONS MANUAL*.
15. ALL WATER SERVICE LINES SHOULD ENTER THE BUILDING WITHIN 3 FEET OF AN EXTERIOR WALL. EXPOSED WATER PLUMBING SHALL BE MINIMIZED INSIDE THE BUILDING PRIOR TO THE WATER METER AND/OR APPROVED BACKFLOW PREVENTION ASSEMBLY OR METHOD.

WATER PROJECT - SPECIFIC NOTES

	APPLICABLE	NOT APPLICABLE	
1.	☒	☐	ANY EXISTING STUBS AND APPURTENANCES THAT WILL NOT BE USED SHALL BE REMOVED AND REPLACED WITH AN ACCEPTABLE SECTION OF MAIN AT THE EXPENSE OF THE CONTRACTOR.
2.	☒	☐	A CONNECTION TO AN EXISTING STUB IS PROPOSED. CHEROKEE METRO DISTRICT DOES NOT GUARANTEE THE ACCURACY OF THE DEPTHS OR LOCATIONS OF EXISTING STUBS SHOWN ON ANY "AS-BUILT" DRAWINGS.
3.	☐	☒	A WATER STUB-OUT(S) IS/ARE PROPOSED. CHEROKEE METRO DISTRICT DOES NOT GUARANTEE THAT THE DESIGN OR INSTALLATION OF THE PROPOSED WATER STUB-OUT WILL MEET FUTURE DEVELOPMENT NEEDS.
4.	☐	☒	A WATER QUALITY PLAN HAS BEEN APPROVED FOR THIS PROJECT.

BUILDING DATA	
BUILDING SIZE (GROSS SF PER 36 UNIT BLDG)	13,800
TYPE OF CONSTRUCTION	TYPE V-A
LARGEST BUILDING (SF)	13,800
REQUIRED FIRE FLOW (GPM)	2,750
REQUIRED MINIMUM NUMBER OF HYDRANTS	3
AVERAGE DISTANCE BETWEEN HYDRANTS	450 Ft
MAXIMUM HOSE LAY DISTANCE	150 Ft
BUILDING SPRINKLERS INCLUDED?	YES

ACCORDING TO CALCULATIONS REVIEWED BY CHEROKEE METRO DISTRICT, THE THEORETICAL AVAILABLE FIRE FLOW AT EACH FIRE HYDRANT NODE UNDER MAXIMUM DAY DEMAND CONDITIONS WITH A 20 PSI RESIDUAL AND THE MAXIMUM STATIC PRESSURE AT BURY DEPTH (9') IS AS FOLLOWS (ACTUAL FIRE FLOW MAY VARY DUE TO VARIOUS PARAMETERS):


FIRE FLOW			
NODE	FIRE FLOW (GPM)	STATIC PRESSURE @MDD (PSI)	MAX STATIC PRESSURE @BURY DEPTH (PSI)

[1] THE MAXIMUM PRESSURE LISTED FOR EACH NODE DEFINES THE MAXIMUM DESIGN WORKING PRESSURE FOR MATERIAL SELECTION IN WATER L.E.S.S. TABLE 2-2. IF THE MAXIMUM DESIGN WORKING PRESSURE IS GREATER THAN 177 PSI, PVC SHALL NOT BE USED.

[2] BURY DEPTH IS ASSUMED TO BE 9 FEET BELOW THE HYDRANT FLANGE ELEVATION.

FIRE PROTECTION NOTES:

1. ALL APARTMENT BUILDINGS ARE CONSTRUCTION TYPE V-A. THE CLUBHOUSE, FITNESS, AND MAIL BUILDINGS ARE CONSTRUCTION TYPE V-B. THE GARAGE BUILDINGS ARE CONSTRUCTION TYPE V-B.
2. HYDRANT COVER SHOWN ON THIS PLAN IS FOR FIRE FLOW REQUIREMENTS OF 2,750 GPM FOR FOUR HOURS FOR ALL 36-UNIT APARTMENT BUILDINGS; 2,250 GPM FOR FOUR HOURS FOR 24-UNIT APARTMENT BUILDINGS; AND 1,500 GPM FOR 2 HOURS FOR THE CLUBHOUSE, FITNESS CENTER AND MAIL ROOM BUILDING. ALL APARTMENT BUILDINGS ARE SPRINKLERED. THE MAIL ROOM, CLUBHOUSE, AND FITNESS CENTER ARE NOT SPRINKLERED.
3. EACH 36-UNIT APARTMENT BUILDING REQUIRES THREE (3) HYDRANTS IN VICINITY FOR HOSE LAY DISTANCES. EACH 24-UNIT APARTMENT BUILDING REQUIRES TWO (2) HYDRANTS IN VICINITY TO HOSE LAY DISTANCES. THE CLUBHOUSE, FITNESS CENTER, AND MAIL BUILDINGS REQUIRE ONE (1) HYDRANT IN VICINITY.
4. HOSE LAY DISTANCES ARE 150 LF MAXIMUM PER CIMARRON HILLS FIRE DEPARTMENT STANDARDS.
5. HYDRANT-TO-TRUCK DISTANCES ARE A MAXIMUM OF 225 LF FOR APARTMENT BUILDING HYDRANTS AND 250 LF FOR THE CLUBHOUSE AND FITNESS CENTER.
6. ALL FIRE DEPARTMENT CONNECTIONS ARE WITHIN 100 LF OF A HYDRANT.
7. DEMONSTRATED ON THIS PLAN IS THE ACCESSIBILITY OF EACH DEFENSIBLE STRUCTURE BY AN EMERGENCY FIRE TRUCK APPARATUS.

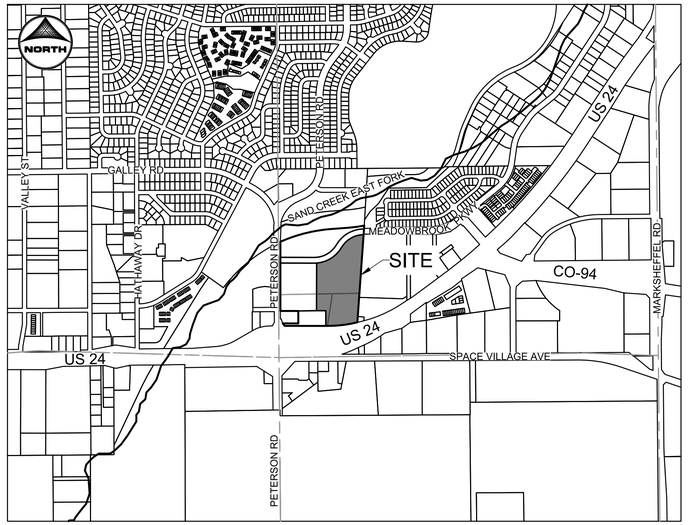

VICINITY MAP
SCALE: 1" = 1000'

SHEET INDEX:

1 - WATER COVER
2 - WATER PLAN I
3 - WATER PLAN II

LEGEND

	EXISTING	PROPOSED
PROPERTY LINE		
EASEMENT LINE		
RIGHT OF WAY		
CENTERLINE		
BARBED WIRE FENCE		
WOODEN FENCE		
U.G. ELECTRIC	UE	UE
OVERHEAD ELECTRIC	OE	OE
FIBER OPTIC	FO	FO
GAS MAIN	G	G
SANITARY SEWER		
STORM DRAIN		
LANDSCAPE DRAIN		
ROOF DRAIN		
WATER MAIN	W	W
SWALE		
TRAIL		
ADA ROUTE		
CURB & GUTTER		
INDEX CONTOUR		
INTER. CONTOUR		
100-YR FLOODPLAIN		
FLOODWAY		

STORM SEWER

	EXISTING	PROPOSED
MANHOLE	D	D
STORM INLET		
LANDSCAPE DOME INLETS		
FLARED END SECTION		
RIPRAP		

SANITARY SEWER

CLEAN OUT		
MANHOLE	S	S
PLUG		

WATER

FIRE HYDRANT		
FIRE DEPT. CONNECTION	FDC	FDC
GATE VALVE		
MANHOLE	W	W
METER	M	M
TEE		
REDUCER		

DRY UTILITIES

ELECTRIC METER	EM
ELECTRIC PEDESTAL	E
ELECTRICAL CABINET	E
ELECTRIC VAULT	EV
ELECTRIC VEHICLE CHARGER	EV
FIBER OPTIC PULL BOX	F
FIBER OPTIC MANHOLE	FO
FIBER OPTIC PEDESTAL	F
FIBER OPTIC SIGN	
FIBER OPTIC VAULT	FV
GAS METER	GM
GAS SIGN	
GAS VAULT	GV
TRANSFORMER	
LIGHT POLE	

MISCELLANEOUS

SIGN	
BOLLLARD	
ACCESSIBLE PARKING	
PARKING COUNT	10

PROJECT CONTACTS:

OWNER
JOVENCHI II, MARATHON HOLDINGS LLP,
JOHN VENEZIA ESTATE
4779 N. ACADEMY BOULEVARD
COLORADO SPRINGS, CO 80918
EMAIL: DEAN@VINTAGEDEV.COM
TELE: 719-491-2158

DEVELOPER
HILLPOINTE, LLC.
3773 CHERRY CREEK DRIVE NORTH
SUITE 801 EAST TOWER
DENVER, CO 80209
CONTACT: MARK FOSTER
EMAIL: MFOSTER@HILLPOINTE.COM

APPLICANT/OWNER'S REPRESENTATIVE
HR GREEN DEVELOPMENT, LLC.
1975 RESEARCH PKWY SUITE 160
COLORADO SPRINGS, CO 80921
TELE: (719) 394-2435
ATTN: COLLEEN MONAHAN
EMAIL: CMONAHAN@HRGREEN.COM

CIVIL ENGINEER
HR GREEN DEVELOPMENT, LLC.
1975 RESEARCH PKWY SUITE 160
COLORADO SPRINGS, CO 80921
TELE: (719) 394-2435
ATTN: RICHIE LYON, P.E.
EMAIL: RICHIE.LYON@HRGREEN.COM

PLANNING & LANDSCAPE ARCHITECTURE:
HR GREEN DEVELOPMENT, LLC.
1975 RESEARCH PKWY SUITE 160
COLORADO SPRINGS, CO 80921
TELE: (719) 394-2435
ATTN.: BLAINE PERKINS
EMAIL: BLAINE.PERKINS@HRGREEN.COM

GEOTECHNICAL ENGINEER
VALLEYSHORE ENGINEERING, LLC.
127 GRAND VISTA
VONORE, TENNESSEE 37885
TELE: (865) 900-3286
ATTN: SAUL MOSLEHY, PHD.

TRAFFIC ENGINEER
SM ROCHA,LLC.
6 SOUTH TEJON STREET, SUITE 618
COLORADO SPRINGS, CO 80903
TELE: (719) 203-6639
ATTN: MIKE ROCHA
EMAIL: MIKE@SMROCHA.COM

SURVEYOR
MATRIX DESIGN GROUP
2435 RESEARCH PARKWAY, SUITE 300
COLORADO SPRINGS, CO 80920
TELE: (719) 575-0100

OWNER/DEVELOPER PLAN APPROVAL

THE UNDERSIGNED OWNER/DEVELOPER AGREES THAT THEY SHALL, AT THEIR EXPENSE, BE SOLELY RESPONSIBLE FOR 1) THE INSTALLATION OF THE PROPOSED UTILITY INFRASTRUCTURE IN ACCORDANCE WITH THESE PLANS, AND 2) ALL DAMAGES AND DEFECTS ARISING FROM, OR RELATED TO, THE INSTALLATION, MAINTENANCE OR OPERATION OF THE PUBLIC UTILITY INFRASTRUCTURE FROM THE DATE OF PRELIMINARY ACCEPTANCE FOR PERIOD OF TWO YEARS, OR UNTIL FINAL ACCEPTANCE, WHICHEVER IS LATER.

THE UNDERSIGNED UNDERSTANDS THAT ALL PRIVATE UTILITY INFRASTRUCTURE, AS INDICATED ON THESE PLANS, SHALL REMAIN THE PROPERTY OF THE OWNER AND SHALL BE MAINTAINED BY THE OWNER, AS REQUIRED BY *COLORADO SPRINGS UTILITIES' LINE EXTENSION AND SERVICE STANDARDS*.

☒ PUBLIC WATER MAIN PROPOSED ☐ PUBLIC WASTEWATER MAIN PROPOSED ☒ PRIVATE WATER SERVICE LINE (<4") AND/OR PRIVATE WASTEWATER SERVICE LINE (<8")
☒ PRIVATE WATER MAIN PROPOSED ☐ PRIVATE WASTEWATER MAIN PROPOSED

SIGNED:_____ DATE:_____
OWNER/DEVELOPER

_____
OWNER/DEVELOPER (PRINT NAME)

DBA:_____

ADDRESS:_____

PHONE:_____

EMAIL:_____

CHEROKEE METROPLOITAN DISTRICT

WATER PLAN APPROVAL

THE CHEROKEE METROPOLITAN DISTRICT RECOGNIZES THE DESIGN PROFESSIONAL OF RECORD AS THE LICENSED ENGINEER HAVING RESPONSIBILITY FOR THE SUBMITTED DESIGN AND THE DISTRICT HAS LIMITED ITS SCOPE OF REVIEW ACCORDINGLY. AS SUCH, THE APPROVAL GRANTED HEREIN IS FOR THE CONSTRUCTION OF THE FACILITIES AS REPRESENTED ON THESE DOCUMENTS. APPROVAL EXPIRES ONE (1) YEAR FROM THE DATE BELOW AND RESUBMITTAL OF THESE PLANS FOR REVIEW AND APPROVAL IS REQUIRED IF CONSTRUCTION DOES NOT BEGIN DURING THIS PERIOD.

APPROVED BY:_____ DATE:_____

CIMARRON HILLS FIRE DEPT. ACCEPTANCE

ALL FIRE HYDRANTS SHALL BE INSTALLED ACCORDING TO COLORADO SPRINGS UTILITIES' WATER LINE EXTENSION AND SERVICE STANDARDS.

THE NUMBER OF HYDRANTS AND HYDRANT LOCATIONS AS SHOWN ON THIS WATER PLAN ARE CORRECT AND ADEQUATE TO SATISFY THE FIRE PROTECTION REQUIREMENTS AS SPECIFIED BY THE CITY OF COLORADO SPRINGS FIRE DEPARTMENT.

SIGNED:_____
CHFD., DIVISION OF THE FIRE MARSHAL

CHFD PLAN REVIEW NO.: _____

NOTICE OF FIRE SERVICE LINE INTEGRITY TEST:

PRIOR TO ACCEPTANCE OF ANY FIRE SERVICE LINE BY THE CIMARRON HILLS FIRE DEPARTMENT:

- ALL FIRE SERVICE LINES SHALL BE HYDROSTATICALLY TESTED AND FLUSHED PER COLORADO SPRINGS FIRE DEPARTMENT REQUIREMENTS
- ALL ACCEPTANCE TESTING OF WATER SUPPLY SYSTEMS FOR FIRE PROTECTION SHALL BE WITNESSED BY AN APPROVED COLORADO SPRINGS FIRE DEPARTMENT REPRESENTATIVE

PRESSURE TEST
PRESSURIZE THE FIRE SERVICE LINE FROM THE POINT OF CONNECTION AT THE MAIN TO THE POINT OF CONNECTION TO THE SPRINKLER SYSTEM AT 200 PSI, OR 50 PSI ABOVE STATIC PRESSURE FOR A MINIMUM OF 2 HOURS. THIS TEST IS BEST PERFORMED BEFORE COMPLETELY BACKFILLING SO THAT ALL JOINTS ARE EXPOSED.

FLUSH TEST
THE FIRE SERVICE LINE SHALL BE FLUSHED AT PER NFPA 24 "STANDARD FOR THE INSTALLATION OF PRIVATE FIRE SERVICE MAINS AND THEIR APPURTENANCES"

PCD FILE NO.: _____

HR GREEN Xrefs: VICINITY-MAP; TB_24x36_2502477-CD

DRAWN BY: CMD JOB DATE: 4/30/2026
APPROVED: RDL JOB NUMBER: 2502477
CAD DATE: 4/30/2026
CAD FILE: J:\2025\2502477\CAD\Dwgs\C\CDs\Utilities - Cherokee Metro District\CD-Water Cover

BAR IS ONE INCH ON OFFICIAL DRAWINGS. 0 1" IF NOT ONE INCH, ADJUST SCALE ACCORDINGLY.

NO.	DATE	BY	REVISION DESCRIPTION

HRGreen
HR GREEN - COLORADO SPRINGS
1975 RESEARCH PARKWAY SUITE 160
COLORADO SPRINGS, CO 80920
PHONE: 719.300.4140
FAX: 713.965.0044

HILLPOINTE APARTMENTS AT PETERSON
HILLPOINTE, LLC.
COLORADO SPRINGS, EL PASO COUNTY, COLORADO

CONSTRUCTION DRAWINGS
WATER COVER


SHEET CV


DOMBROWSKI, COLIN 4/30/2026 1:12 PM

HILLPOINTE APARTMENTS AT PETERSON
CONSTRUCTION DRAWINGS - WATER PLAN

PROPERTIES THAT LIE WITHIN THE NORTHWEST QUARTER AND THE SOUTHWEST QUARTER OF THE SOUTHWEST QUARTER OF SECTION 8, TOWNSHIP 14 SOUTH, RANGE 65 WEST OF THE SIXTH PRINCIPAL MERIDIAN, COUNTY OF EL PASO, STATE OF COLORADO

SCH. NO. 5408305001
PLAT NO. R14975
ZONING: CR RS-5000 CAD-O
LEGAL: LOT 1 CROSSROADS MIXED-USE FIL NO. 4
AREA: 12.7 AC.
USE: MULTI-UNITS (9 & UP)

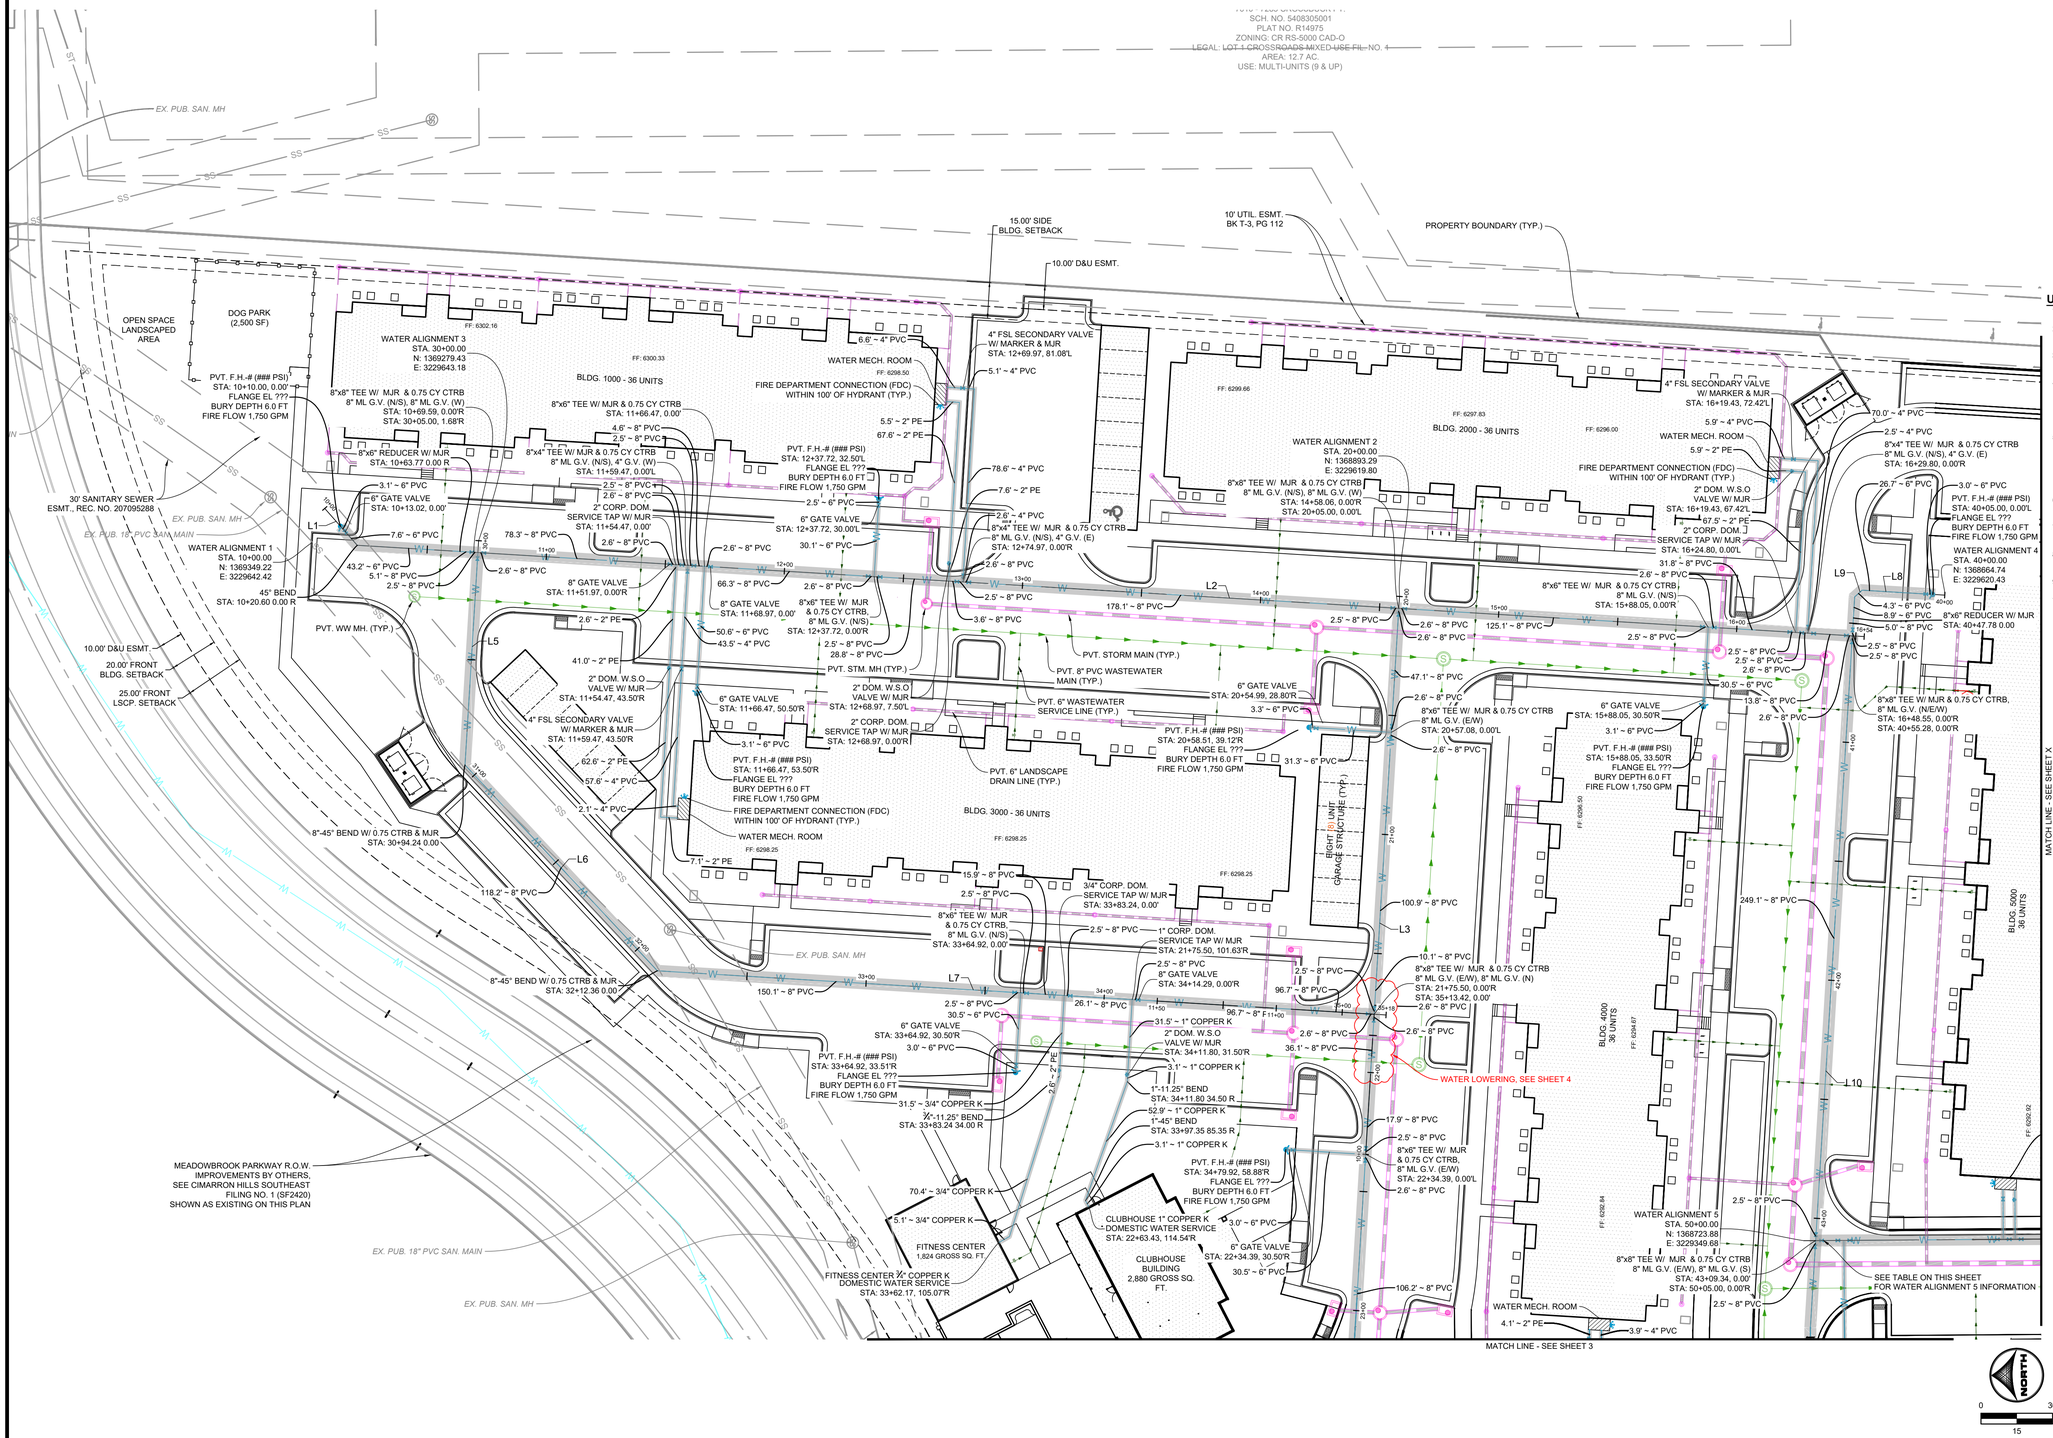

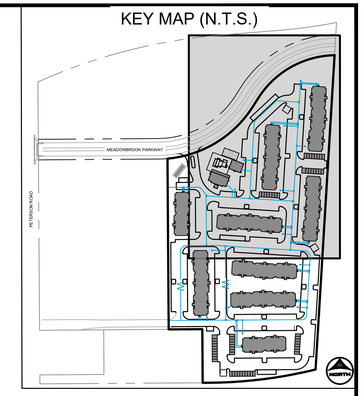

UTILITY NOTES:

1. ALL PRIVATE STORM SEWER INFRASTRUCTURE IS OWNED AND MAINTAINED BY THE OWNER/DEVELOPER OR THEIR ASSIGNS.
2. ALL PUBLIC STORM SEWER WITHIN THE MEADOWBROOK PARKWAY RIGHT-OF-WAY IS OWNED AND MAINTAINED BY THE METROPOLITAN DISTRICT AND IS DESIGNED BY OTHERS AND SHOWN AS EXISTING CONDITIONS ON THIS PLAN.
3. ALL PUBLIC STORM SEWER WITHIN THE DETENTION POND TRACT IS OWNED AND MAINTAINED BY THE METROPOLITAN DISTRICT AND IS DESIGNED BY OTHERS AND IS SHOWN AS EXISTING CONDITIONS ON THIS PLAN.
4. ALL BUILDINGS HAVE A ROOF DRAIN SYSTEM AND SECONDARY LANDSCAPE STORMWATER DRAIN SYSTEM THAT CONNECT TO THE PRIVATE STORM SEWER SYSTEM WITHIN THE DRIVE AISLES. ALL DOWNSPOUTS ARE 4" DIAMETER OR EQUIVALENT CAPACITY. ALL ROOF DRAIN SYSTEMS AND LANDSCAPE DRAIN SYSTEMS ARE 6" DIAMETER PVC AND CONNECT EITHER TO PRIVATE RCP STORM SEWER WITHIN DRIVE AISLES OR DIRECTLY INTO PRIVATE INLETS OR MANHOLES.
5. ALL PROPOSED PRIVATE WATER INFRASTRUCTURE IS SPECIFIED AS:
   - 5.1. WATER MAIN IS 8" PVC (C900 DR-14).
   - 5.2. FIRE SERVICE LINES ARE 4" HDPE (PE 4710) TO ALL BUILDINGS.
   - 5.3. DOMESTIC SERVICES ARE 2" PE 4710 SDR 9 CTS TO APARTMENT BUILDINGS.
   - 5.4. DOMESTIC SERVICE TO THE CLUBHOUSE IS 1" PE 4710 SDR 9 CTS.
   - 5.5. DOMESTIC SERVICE TO THE FITNESS CENTER IS 3/4" PE 4710 SDR 9 CTS.
   - 5.6. PRIVATE FIRE HYDRANT BRANCH LINES AND HYDRANTS ARE 6" PVC (C900 DR-14).
6. ALL PROPOSED PRIVATE SANITARY SEWER MAIN IS 8" PVC (SDR 26) AND DOMESTIC SANITARY SEWER SERVICES ARE 6" PVC (SDR 26) TO APARTMENT BUILDINGS, CLUBHOUSE, AND FITNESS CENTER.
7. TWO (2) EV CHARGING STATION STALLS ARE TO BE PROVIDED WITHIN THE DEVELOPMENT. CONDUIT IS TO BE INSTALLED FOR FUTURE CHARGER INSTALLATION, UP TO (1) ONE EV CHARGING STATION STALL PER BUILDING.
8. ALL PRIVATE AND PUBLIC WATER MAIN SHOWN ON THESE PLANS HAVE A BURY DEPTH OF 5' MINIMUM AND 6' MAXIMUM FROM FINISHED GRADE. ANY LOWERINGS WITH DEPTHS BEYOND 6' ARE SHOWN WITH PROFILES TO DEMONSTRATE CLEARANCES.
9. ALL PRIVATE AND PUBLIC WATER MAIN HAS A MINIMUM 18" VERTICAL CLEARANCE FROM OTHER UTILITIES (OUTSIDE-OF-PIPE TO OUTSIDE-OF-PIPE).
10. ALL APARTMENT BUILDINGS HAVE ONE MECHANICAL/WATER ROOM STRUCTURE ON THE SIDE WHICH HOUSES INTERNAL PLUMBING FOR THE 2" DOMESTIC WATER SERVICE AND THE 6" FIRE SERVICE LINE. EACH APARTMENT WATER ROOM HAS A 1.5" METER WITH BACKFLOW PREVENTER AS APPROVED BY CHEROKEE METRO DISTRICT.

WATER ALIGNMENT 1

ALIGNMENT INFORMATION				
LINE #	LENGTH (LF)	DIRECTION	N/E START	N/E END
L1	20.60	S48°30'02.11"W	(3229656.73,1369343.94)	(3229641.28,1369330.31)
L2	632.95	S3°28'03.42"W	(3229641.28,1369330.31)	(3229602.99,1368698.52)

WATER ALIGNMENT 2

ALIGNMENT INFORMATION				
LINE #	LENGTH (LF)	DIRECTION	N/E START	N/E END
L3	340.50	N86°31'56.81"W	(3229619.81,1368893.36)	(3229279.93,1368913.95)
L4	9.98	S89°30'45.98"W	(3229279.93,1368913.95)	(3229269.96,1368913.89)

WATER ALIGNMENT 3

ALIGNMENT INFORMATION				
LINE #	LENGTH (LF)	DIRECTION	N/E START	N/E END
L5	94.24	N86°31'32.13"W	(3229643.20,1369279.43)	(3229549.14,1369285.14)
L6	118.12	S46°56'17.98"W	(3229549.14,1369285.14)	(3229462.84,1369204.49)
L7	306.06	S3°28'03.76"W	(3229462.84,1369204.49)	(3229444.33,1368898.98)

WATER ALIGNMENT 4

ALIGNMENT INFORMATION				
LINE #	LENGTH (LF)	DIRECTION	N/E START	N/E END
L8	34.67	N3°28'03.38"E	(3229620.36,1368664.75)	(3229622.46,1368699.35)
L9	4.24	N41°31'56.62"W	(3229622.46,1368699.35)	(3229619.64,1368702.52)
L10	307.66	N86°31'56.62"W	(3229619.64,1368702.52)	(3229312.55,1368721.13)
L11	124.21	S89°36'07.72"W	(3229312.55,1368721.13)	(3229188.34,1368720.27)
L12	20.00	S44°36'45.29"W	(3229188.34,1368720.27)	(3229174.29,1368706.03)
L13	282.44	S0°23'14.71"E	(3229174.29,1368706.03)	(3229176.20,1368423.60)

WATER ALIGNMENT 5

ALIGNMENT INFORMATION				
LINE #	LENGTH (LF)	DIRECTION	N/E START	N/E END
L14	299.10	S0°23'14.74"E	(3229349.68,1368723.88)	(3229351.70,1368424.78)

WATER ALIGNMENT 6

ALIGNMENT INFORMATION				
LINE #	LENGTH (LF)	DIRECTION	N/E START	N/E END
L15	129.67	N89°36'45.98"E	(3229120.16,1368947.36)	(3229249.82,1368948.23)
L16	37.83	S41°31'56.62"E	(3229249.82,1368948.23)	(3229274.90,1368919.92)
L17	204.04	S0°23'14.02"E	(3229274.90,1368919.92)	(3229276.28,1368715.89)

WATER ALIGNMENT 7

ALIGNMENT INFORMATION				
LINE #	LENGTH (LF)	DIRECTION	N/E START	N/E END
L18	253.28	N89°36'42.28"E	(3229170.17,1368428.56)	(3229423.45,1368430.27)
L19	16.47	N67°06'43.81"E	(3229154.99,1368422.15)	(3229170.17,1368428.56)
L20	26.28	N89°59'20.75"E	(3229128.71,1368422.15)	(3229154.99,1368422.15)

0 15 30

PCD FILE NO.:

DRAWN BY: CMD	JOB DATE: 4/30/2026	BAR IS ONE INCH ON OFFICIAL DRAWINGS.	
APPROVED: RDL	JOB NUMBER: 2502477	0 1"	
CAD DATE: 4/30/2026		IF NOT ONE INCH ADJUST SCALE ACCORDINGLY.	
CAD FILE: J:\2025\2502477\CAD\Dwgs\C\CDs\Utilities - Cherokee Metro District\CD-Water Plan			

NO.	DATE	BY	REVISION DESCRIPTION

HRGreen

HR GREEN - COLORADO SPRINGS
1975 RESEARCH PARKWAY SUITE 160
COLORADO SPRINGS, CO 80920
PHONE: 719.300.4140
FAX: 713.965.0044

HILLPOINTE APARTMENTS AT PETERSON
HILLPOINTE, LLC.
COLORADO SPRINGS, EL PASO COUNTY, COLORADO

CONSTRUCTION DRAWINGS
WATER PLAN I


SHEET WAT 2

HR GREEN Xrefs: 00-XC-ROW; 00-XC-DSGN; 01-XC-ROW; 01-XC-DSGN; 00-XV-ROW; 00-XV-SURVEY; 00-XV-UTIL_TB_24x36_2502477-SDP; 01-XC-UTIL; 00-XC-UTIL; Water Key Map


DOMBROWSKI, COLIN 4/30/2026 1:12 PM

HILLPOINTE APARTMENTS AT PETERSON
CONSTRUCTION DRAWINGS - WATER PLAN

PROPERTIES THAT LIE WITHIN THE NORTHWEST QUARTER AND THE SOUTHWEST QUARTER OF THE SOUTHWEST QUARTER OF SECTION 8, TOWNSHIP 14 SOUTH, RANGE 65 WEST OF THE SIXTH PRINCIPAL MERIDIAN, COUNTY OF EL PASO, STATE OF COLORADO

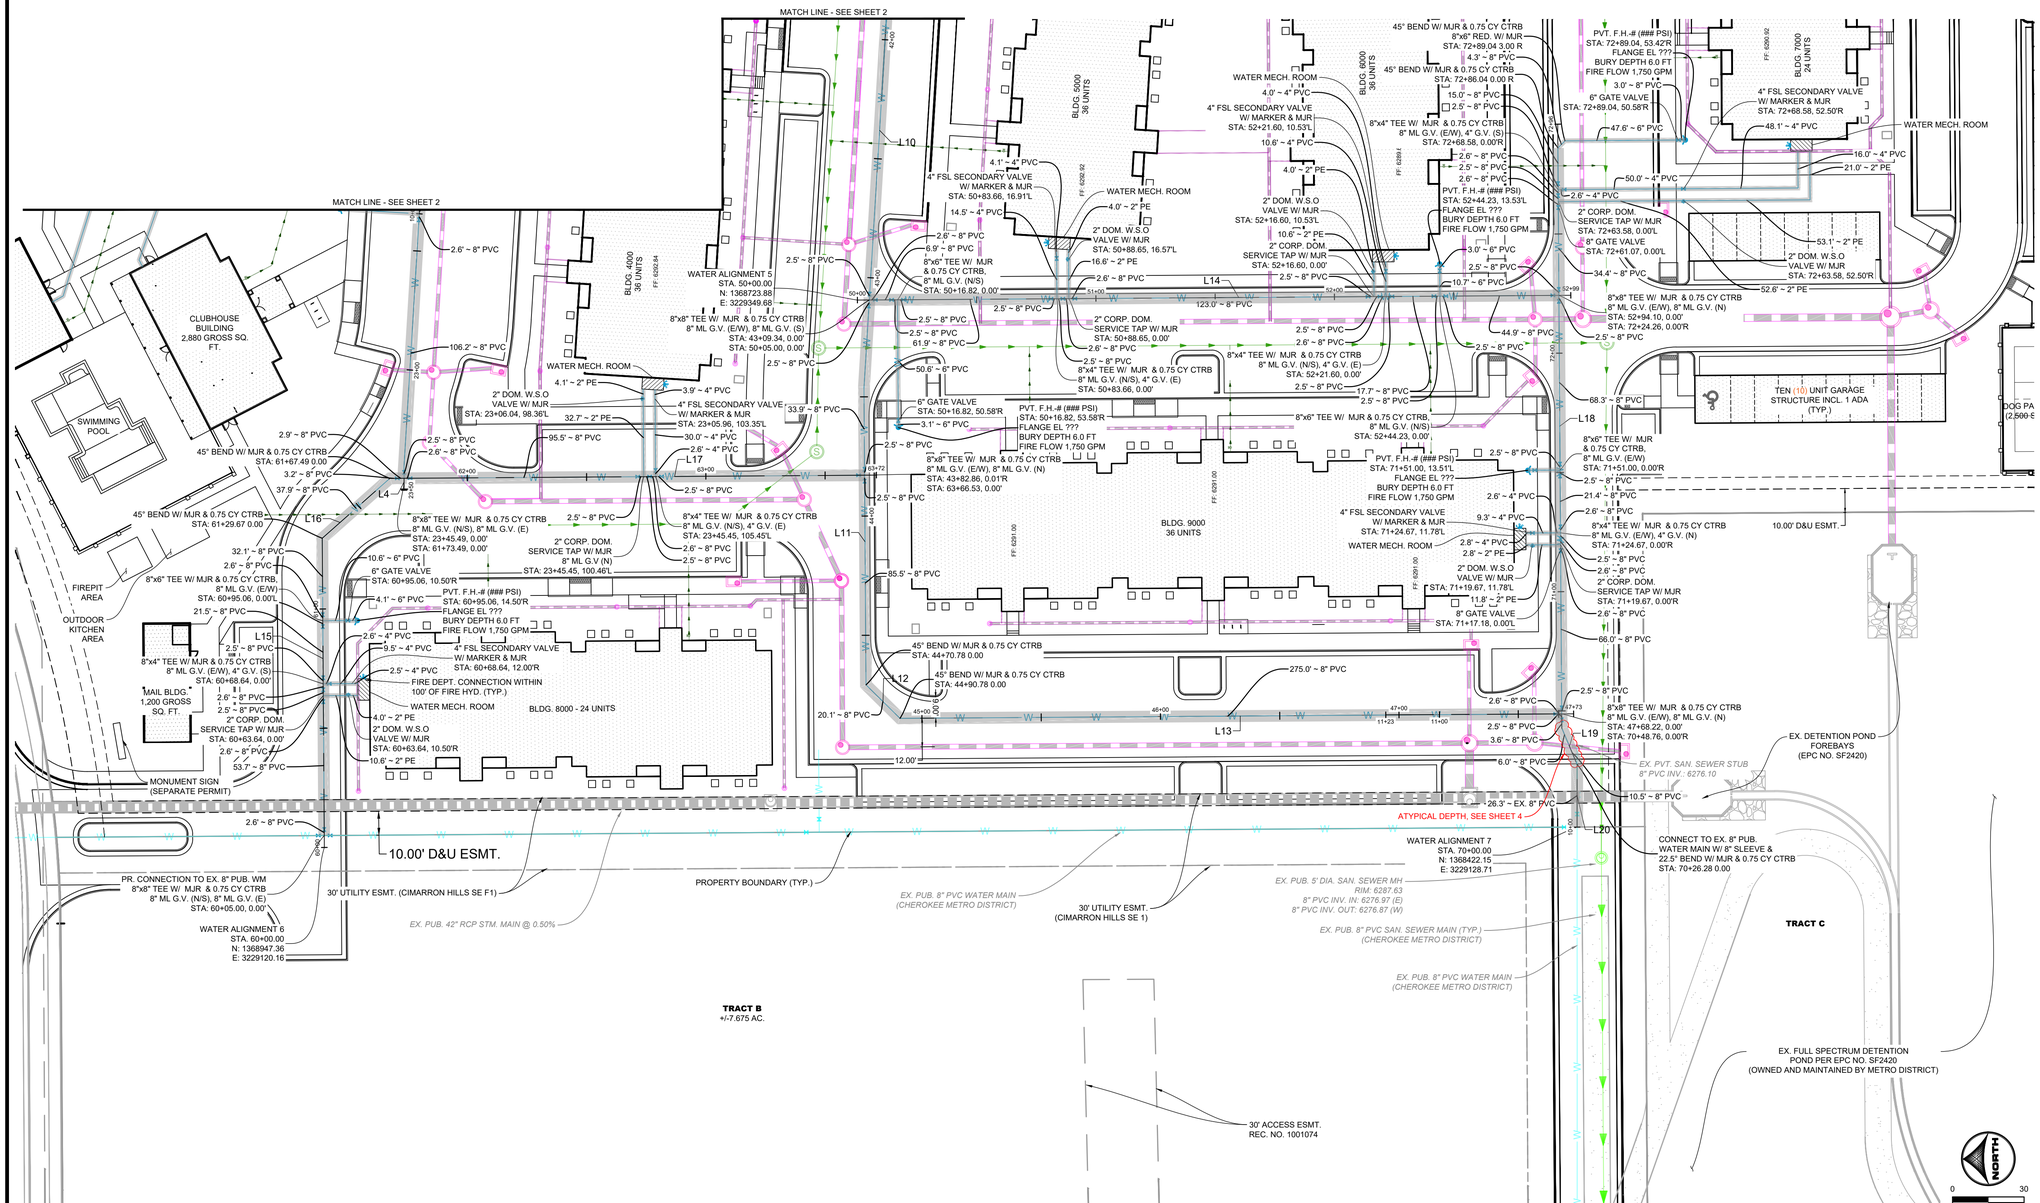

KEY MAP (N.T.S.)

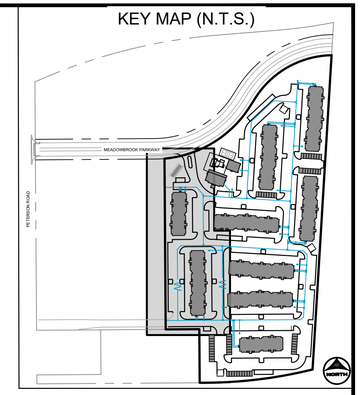

UTILITY NOTES:

1. ALL PRIVATE STORM SEWER INFRASTRUCTURE IS OWNED AND MAINTAINED BY THE OWNER/DEVELOPER OR THEIR ASSIGNS.
2. ALL PUBLIC STORM SEWER WITHIN THE MEADOWBROOK PARKWAY RIGHT-OF-WAY IS OWNED AND MAINTAINED BY THE METROPOLITAN DISTRICT AND IS DESIGNED BY OTHERS AND SHOWN AS EXISTING CONDITIONS ON THIS PLAN.
3. ALL PUBLIC STORM SEWER WITHIN THE DETENTION POND TRACT IS OWNED AND MAINTAINED BY THE METROPOLITAN DISTRICT AND IS DESIGNED BY OTHERS AND IS SHOWN AS EXISTING CONDITIONS ON THIS PLAN.
4. ALL BUILDINGS HAVE A ROOF DRAIN SYSTEM AND SECONDARY LANDSCAPE STORMWATER DRAIN SYSTEM THAT CONNECT TO THE PRIVATE STORM SEWER SYSTEM WITHIN THE DRIVE AISLES. ALL DOWNSPOUTS ARE 4" DIAMETER OR EQUIVALENT CAPACITY. ALL ROOF DRAIN SYSTEMS AND LANDSCAPE DRAIN SYSTEMS ARE 6" DIAMETER PVC AND CONNECT EITHER TO PRIVATE RCP STORM SEWER WITHIN DRIVE AISLES OR DIRECTLY INTO PRIVATE INLETS OR MANHOLES.
5. ALL PROPOSED PRIVATE WATER INFRASTRUCTURE IS SPECIFIED AS:
   - 5.1. WATER MAIN IS 8" PVC (C900 DR-14).
   - 5.2. FIRE SERVICE LINES ARE 4" HDPE (PE 4710) TO ALL BUILDINGS.
   - 5.3. DOMESTIC SERVICES ARE 2" PE 4710 SDR 9 CTS TO APARTMENT BUILDINGS.
   - 5.4. DOMESTIC SERVICE TO THE CLUBHOUSE IS 1" PE 4710 SDR 9 CTS.
   - 5.5. DOMESTIC SERVICE TO THE FITNESS CENTER IS 3/4" PE 4710 SDR 9 CTS.
   - 5.6. PRIVATE FIRE HYDRANT BRANCH LINES AND HYDRANTS ARE 6" PVC (C900 DR-14).
6. ALL PROPOSED PRIVATE SANITARY SEWER MAIN IS 8" PVC (SDR 26) AND DOMESTIC SANITARY SEWER SERVICES ARE 6" PVC (SDR 26) TO APARTMENT BUILDINGS, CLUBHOUSE, AND FITNESS CENTER.
7. TWO (2) EV CHARGING STATION STALLS ARE TO BE PROVIDED WITHIN THE DEVELOPMENT. CONDUIT IS TO BE INSTALLED FOR FUTURE CHARGER INSTALLATION, UP TO (1) ONE EV CHARGING STATION STALL PER BUILDING.
8. ALL PRIVATE AND PUBLIC WATER MAIN SHOWN ON THESE PLANS HAVE A BURY DEPTH OF 5' MINIMUM AND 6' MAXIMUM FROM FINISHED GRADE. ANY LOWERINGS WITH DEPTHS BEYOND 6' ARE SHOWN WITH PROFILES TO DEMONSTRATE CLEARANCES.
9. ALL PRIVATE AND PUBLIC WATER MAIN HAS A MINIMUM 18" VERTICAL CLEARANCE FROM OTHER UTILITIES (OUTSIDE-OF-PIPE TO OUTSIDE-OF-PIPE).
10. ALL APARTMENT BUILDINGS HAVE ONE MECHANICAL/WATER ROOM STRUCTURE ON THE SIDE WHICH HOUSES INTERNAL PLUMBING FOR THE 2" DOMESTIC WATER SERVICE AND THE 6" FIRE SERVICE LINE. EACH APARTMENT WATER ROOM HAS A 1.5" METER WITH BACKFLOW PREVENTER AS APPROVED BY CHEROKEE METRO DISTRICT.

WATER ALIGNMENT 1

ALIGNMENT INFORMATION				
LINE #	LENGTH (LF)	DIRECTION	N/E START	N/E END
L1	20.60	S48°35'02.11"W	(3229656.73,1369343.94)	(3229641.28,1369330.31)
L2	632.95	S3°28'03.42"W	(3229641.28,1369330.31)	(3229602.99,1368698.52)

WATER ALIGNMENT 2

ALIGNMENT INFORMATION				
LINE #	LENGTH (LF)	DIRECTION	N/E START	N/E END
L3	340.50	N86°31'56.81"W	(3229619.81,1368893.36)	(3229279.93,1368913.95)
L4	9.98	S89°30'45.98"W	(3229279.93,1368913.95)	(3229269.96,1368913.89)

WATER ALIGNMENT 3

ALIGNMENT INFORMATION				
LINE #	LENGTH (LF)	DIRECTION	N/E START	N/E END
L5	94.24	N86°31'32.13"W	(3229643.20,1369279.43)	(3229549.14,1369285.14)
L6	118.12	S46°56'17.98"W	(3229549.14,1369285.14)	(3229462.84,1369204.49)
L7	306.06	S3°28'03.76"W	(3229462.84,1369204.49)	(3229444.33,1368898.98)

WATER ALIGNMENT 4

ALIGNMENT INFORMATION				
LINE #	LENGTH (LF)	DIRECTION	N/E START	N/E END
L8	34.67	N3°28'03.38"E	(3229620.36,1368664.75)	(3229622.46,1368699.35)
L9	4.24	N41°31'56.62"W	(3229622.46,1368699.35)	(3229619.64,1368702.52)
L10	307.66	N86°31'56.62"W	(3229619.64,1368702.52)	(3229312.55,1368721.13)
L11	124.21	S89°36'07.72"W	(3229312.55,1368721.13)	(3229188.34,1368720.27)
L12	20.00	S44°36'45.29"W	(3229188.34,1368720.27)	(3229174.29,1368706.03)
L13	282.44	S0°23'14.71"E	(3229174.29,1368706.03)	(3229176.20,1368423.60)

WATER ALIGNMENT 5

ALIGNMENT INFORMATION				
LINE #	LENGTH (LF)	DIRECTION	N/E START	N/E END
L14	299.10	S0°23'14.74"E	(3229349.68,1368723.88)	(3229351.70,1368424.78)

WATER ALIGNMENT 6

ALIGNMENT INFORMATION				
LINE #	LENGTH (LF)	DIRECTION	N/E START	N/E END
L15	129.67	N89°36'45.98"E	(3229120.16,1368947.36)	(3229249.82,1368948.23)
L16	37.83	S41°31'56.62"E	(3229249.82,1368948.23)	(3229274.90,1368919.92)
L17	204.04	S0°23'14.02"E	(3229274.90,1368919.92)	(3229276.28,1368715.89)

WATER ALIGNMENT 7

ALIGNMENT INFORMATION				
LINE #	LENGTH (LF)	DIRECTION	N/E START	N/E END
L18	253.28	N89°36'42.28"E	(3229170.17,1368428.56)	(3229423.45,1368430.27)
L19	16.47	N67°06'43.81"E	(3229154.99,1368422.15)	(3229170.17,1368428.56)
L20	26.28	N89°59'20.75"E	(3229128.71,1368422.15)	(3229154.99,1368422.15)

HR GREEN Xrefs: 00-XC-ROW; 00-XC-DSGN; 01-XC-ROW; 01-XC-DSGN; 00-XV-ROW; 00-XV-SURVEY; 00-XV-UTIL_TB_24x36_2502477-SDP; 01-XC-UTIL; 00-XC-UTIL; Water Key Map

DRAWN BY: CMD	JOB DATE: 4/30/2026	BAR IS ONE INCH ON OFFICIAL DRAWINGS. 0 1"
APPROVED: RDL	JOB NUMBER: 2502477	IF NOT ONE INCH ADJUST SCALE ACCORDINGLY.
CAD DATE: 4/30/2026		
CAD FILE: J:\2025\2502477\CAD\Dwgs\C\CDs\Utilities - Cherokee Metro District\CD-Water Plan		

NO.	DATE	BY	REVISION DESCRIPTION

HR GREEN - COLORADO SPRINGS
1975 RESEARCH PARKWAY SUITE 160
COLORADO SPRINGS, CO 80920
PHONE: 719.300.4140
FAX: 713.965.0044

HILLPOINTE APARTMENTS AT PETERSON
HILLPOINTE, LLC.
COLORADO SPRINGS, EL PASO COUNTY, COLORADO

CONSTRUCTION DRAWINGS
WATER PLAN II


SHEET WAT 3


PCD FILE NO.: _____


DOMBROWSKI, COLIN, 4/30/2026 1:12 PM


HILLPOINTE APARTMENTS AT PETERSON
CONSTRUCTION DRAWINGS - WATER PLAN


PROPERTIES THAT LIE WITHIN THE NORTHWEST QUARTER AND THE SOUTHWEST QUARTER OF THE SOUTHWEST QUARTER OF SECTION 8, TOWNSHIP 14 SOUTH, RANGE 65 WEST OF THE SIXTH PRINCIPAL MERIDIAN, COUNTY OF EL PASO, STATE OF COLORADO

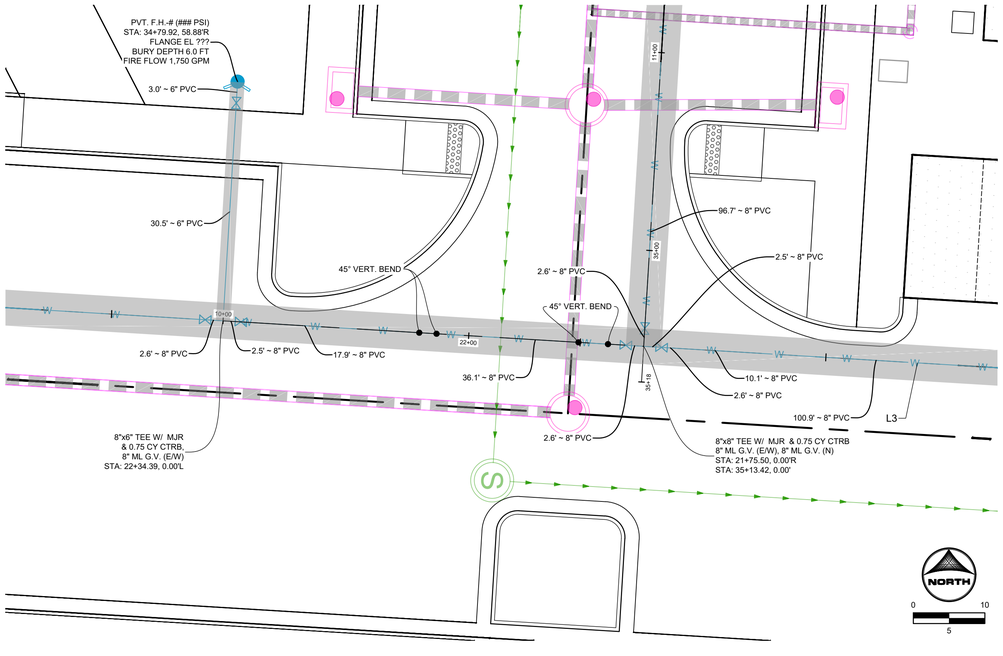

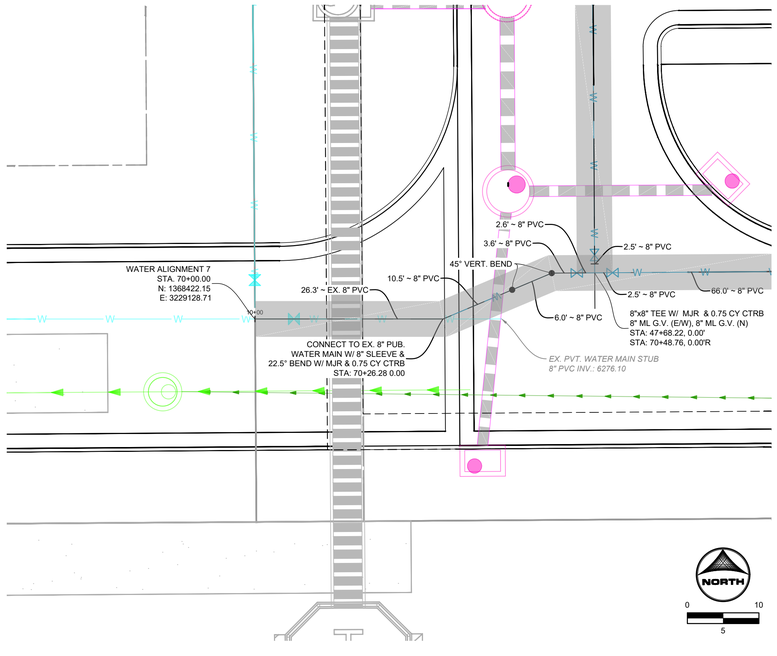


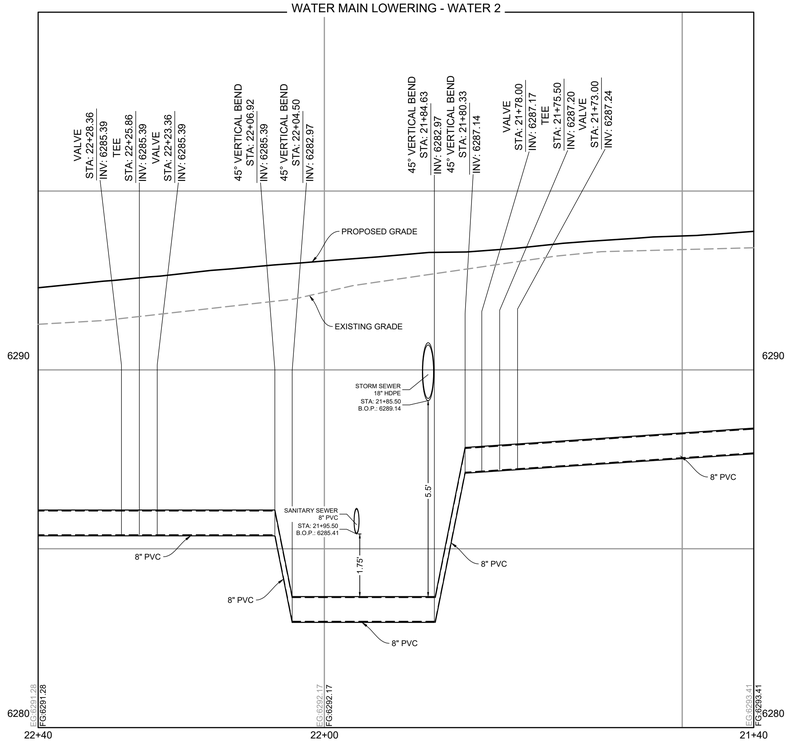

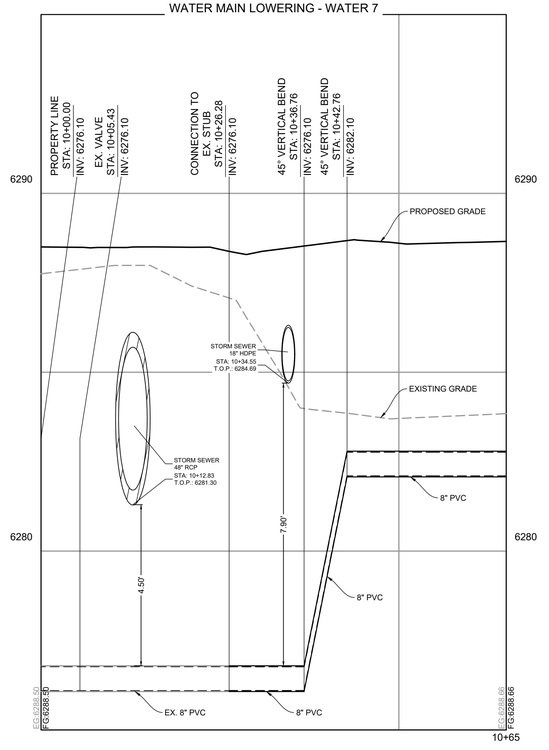

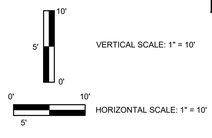

KEY MAP (N.T.S.)

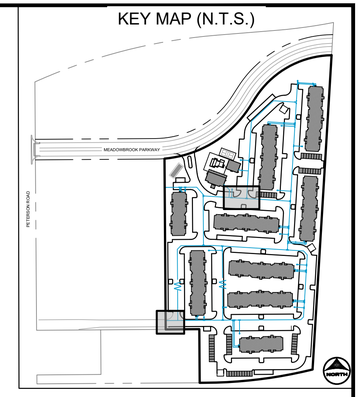

UTILITY NOTES:

1. ALL PRIVATE STORM SEWER INFRASTRUCTURE IS OWNED AND MAINTAINED BY THE OWNER/DEVELOPER OR THEIR ASSIGNS.
2. ALL PUBLIC STORM SEWER WITHIN THE MEADOWBROOK PARKWAY RIGHT-OF-WAY IS OWNED AND MAINTAINED BY THE METROPOLITAN DISTRICT AND IS DESIGNED BY OTHERS AND SHOWN AS EXISTING CONDITIONS ON THIS PLAN.
3. ALL PUBLIC STORM SEWER WITHIN THE DETENTION POND TRACT IS OWNED AND MAINTAINED BY THE METROPOLITAN DISTRICT AND IS DESIGNED BY OTHERS AND IS SHOWN AS EXISTING CONDITIONS ON THIS PLAN.
4. ALL BUILDINGS HAVE A ROOF DRAIN SYSTEM AND SECONDARY LANDSCAPE STORMWATER DRAIN SYSTEM THAT CONNECT TO THE PRIVATE STORM SEWER SYSTEM WITHIN THE DRIVE AISLES. ALL DOWNSPOUTS ARE 4" DIAMETER OR EQUIVALENT CAPACITY. ALL ROOF DRAIN SYSTEMS AND LANDSCAPE DRAIN SYSTEMS ARE 6" DIAMETER PVC AND CONNECT EITHER TO PRIVATE RCP STORM SEWER WITHIN DRIVE AISLES OR DIRECTLY INTO PRIVATE INLETS OR MANHOLES.
5. ALL PROPOSED PRIVATE WATER INFRASTRUCTURE IS SPECIFIED AS:
   - 5.1. WATER MAIN IS 8" PVC (C900 DR-14).
   - 5.2. FIRE SERVICE LINES ARE 4" HDPE (PE 4710) TO ALL BUILDINGS.
   - 5.3. DOMESTIC SERVICES ARE 2" PE 4710 SDR 9 CTS TO APARTMENT BUILDINGS.
   - 5.4. DOMESTIC SERVICE TO THE CLUBHOUSE IS 1" PE 4710 SDR 9 CTS.
   - 5.5. DOMESTIC SERVICE TO THE FITNESS CENTER IS 3/4" PE 4710 SDR 9 CTS.
   - 5.6. PRIVATE FIRE HYDRANT BRANCH LINES AND HYDRANTS ARE 6" PVC (C900 DR-14).
6. ALL PROPOSED PRIVATE SANITARY SEWER MAIN IS 8" PVC (SDR 26) AND DOMESTIC SANITARY SEWER SERVICES ARE 6" PVC (SDR 26) TO APARTMENT BUILDINGS, CLUBHOUSE, AND FITNESS CENTER.
7. TWO (2) EV CHARGING STATION STALLS ARE TO BE PROVIDED WITHIN THE DEVELOPMENT. CONDUIT IS TO BE INSTALLED FOR FUTURE CHARGER INSTALLATION, UP TO (1) ONE EV CHARGING STATION STALL PER BUILDING.
8. ALL PRIVATE AND PUBLIC WATER MAIN SHOWN ON THESE PLANS HAVE A BURY DEPTH OF 5' MINIMUM AND 6' MAXIMUM FROM FINISHED GRADE. ANY LOWERINGS WITH DEPTHS BEYOND 6' ARE SHOWN WITH PROFILES TO DEMONSTRATE CLEARANCES.
9. ALL PRIVATE AND PUBLIC WATER MAIN HAS A MINIMUM 18" VERTICAL CLEARANCE FROM OTHER UTILITIES (OUTSIDE-OF-PIPE TO OUTSIDE-OF-PIPE).
10. ALL APARTMENT BUILDINGS HAVE ONE MECHANICAL/WATER ROOM STRUCTURE ON THE SIDE WHICH HOUSES INTERNAL PLUMBING FOR THE 2" DOMESTIC WATER SERVICE AND THE 6" FIRE SERVICE LINE. EACH APARTMENT WATER ROOM HAS A 1.5" METER WITH BACKFLOW PREVENTER AS APPROVED BY CHEROKEE METRO DISTRICT.

WATER ALIGNMENT 1

ALIGNMENT INFORMATION				
LINE #	LENGTH (LF)	DIRECTION	N/E START	N/E END
L1	20.60	S48°35'02.11"W	(3229656.73,1369343.94)	(3229641.28,1369330.31)
L2	632.95	S3°28'03.42"W	(3229641.28,1369330.31)	(3229602.99,1368698.52)

WATER ALIGNMENT 2

ALIGNMENT INFORMATION				
LINE #	LENGTH (LF)	DIRECTION	N/E START	N/E END
L3	340.50	N86°31'56.81"W	(3229619.81,1368893.36)	(3229279.93,1368913.95)
L4	9.98	S89°36'45.98"W	(3229279.93,1368913.95)	(3229269.96,1368913.89)

WATER ALIGNMENT 3

ALIGNMENT INFORMATION				
LINE #	LENGTH (LF)	DIRECTION	N/E START	N/E END
L5	94.24	N86°31'32.13"W	(3229643.20,1369279.43)	(3229549.14,1369285.14)
L6	118.12	S46°56'17.98"W	(3229549.14,1369285.14)	(3229462.84,1369204.49)
L7	306.06	S3°28'03.76"W	(3229462.84,1369204.49)	(3229444.33,1368898.98)

WATER ALIGNMENT 4

ALIGNMENT INFORMATION				
LINE #	LENGTH (LF)	DIRECTION	N/E START	N/E END
L8	34.67	N3°28'03.38"E	(3229620.36,1368664.75)	(3229622.46,1368699.35)
L9	4.24	N41°31'56.62"W	(3229622.46,1368699.35)	(3229619.64,1368702.52)
L10	307.66	N86°31'56.62"W	(3229619.64,1368702.52)	(3229312.55,1368721.13)
L11	124.21	S89°36'07.72"W	(3229312.55,1368721.13)	(3229188.34,1368720.27)
L12	20.00	S44°36'45.29"W	(3229188.34,1368720.27)	(3229174.29,1368706.03)
L13	282.44	S0°23'14.71"E	(3229174.29,1368706.03)	(3229176.20,1368423.60)

WATER ALIGNMENT 5

ALIGNMENT INFORMATION				
LINE #	LENGTH (LF)	DIRECTION	N/E START	N/E END
L14	299.10	S0°23'14.74"E	(3229349.68,1368723.88)	(3229351.70,1368424.78)

WATER ALIGNMENT 6

ALIGNMENT INFORMATION				
LINE #	LENGTH (LF)	DIRECTION	N/E START	N/E END
L15	129.67	N89°36'45.98"E	(3229120.16,1368947.36)	(3229249.82,1368948.23)
L16	37.83	S41°31'56.62"E	(3229249.82,1368948.23)	(3229274.90,1368919.92)
L17	204.04	S0°23'14.02"E	(3229274.90,1368919.92)	(3229276.28,1368715.89)

WATER ALIGNMENT 7

ALIGNMENT INFORMATION				
LINE #	LENGTH (LF)	DIRECTION	N/E START	N/E END
L18	253.28	N89°36'42.28"E	(3229170.17,1368428.56)	(3229423.45,1368430.27)
L19	16.47	N67°06'43.81"E	(3229154.99,1368422.15)	(3229170.17,1368428.56)
L20	26.28	N89°59'20.75"E	(3229128.71,1368422.15)	(3229154.99,1368422.15)

PCD FILE NO.: _____

DRAWN BY: CMD	JOB DATE: 4/30/2026	BAR IS ONE INCH ON OFFICIAL DRAWINGS.	
APPROVED: RDL	JOB NUMBER: 2502477	0 1"	
CAD DATE: 4/30/2026		IF NOT ONE INCH, ADJUST SCALE ACCORDINGLY.	
CAD FILE: J:\2025\2502477\CAD\Dwgs\C\CDs\Utilities - Cherokee Metro District\CD-Water Plan			

NO.	DATE	BY	REVISION DESCRIPTION

HRGreen

HR GREEN - COLORADO SPRINGS
1975 RESEARCH PARKWAY SUITE 160
COLORADO SPRINGS, CO 80920
PHONE: 719.300.4140
FAX: 713.965.0044

HILLPOINTE APARTMENTS AT PETERSON
HILLPOINTE, LLC.
COLORADO SPRINGS, EL PASO COUNTY, COLORADO

CONSTRUCTION DRAWINGS
WATER LOWERINGS

SHEET
WAT
4

HR GREEN Xrefs: 00-XC-ROW; 00-XC-DSGN; 01-XC-ROW; 01-XC-DSGN; 00-XV-ROW; 00-XV-SURVEY; 00-XV-UTIL; TB_24x36_2502477-SDP; 01-XC-UTIL; 00-XC-UTIL; Water Key Map