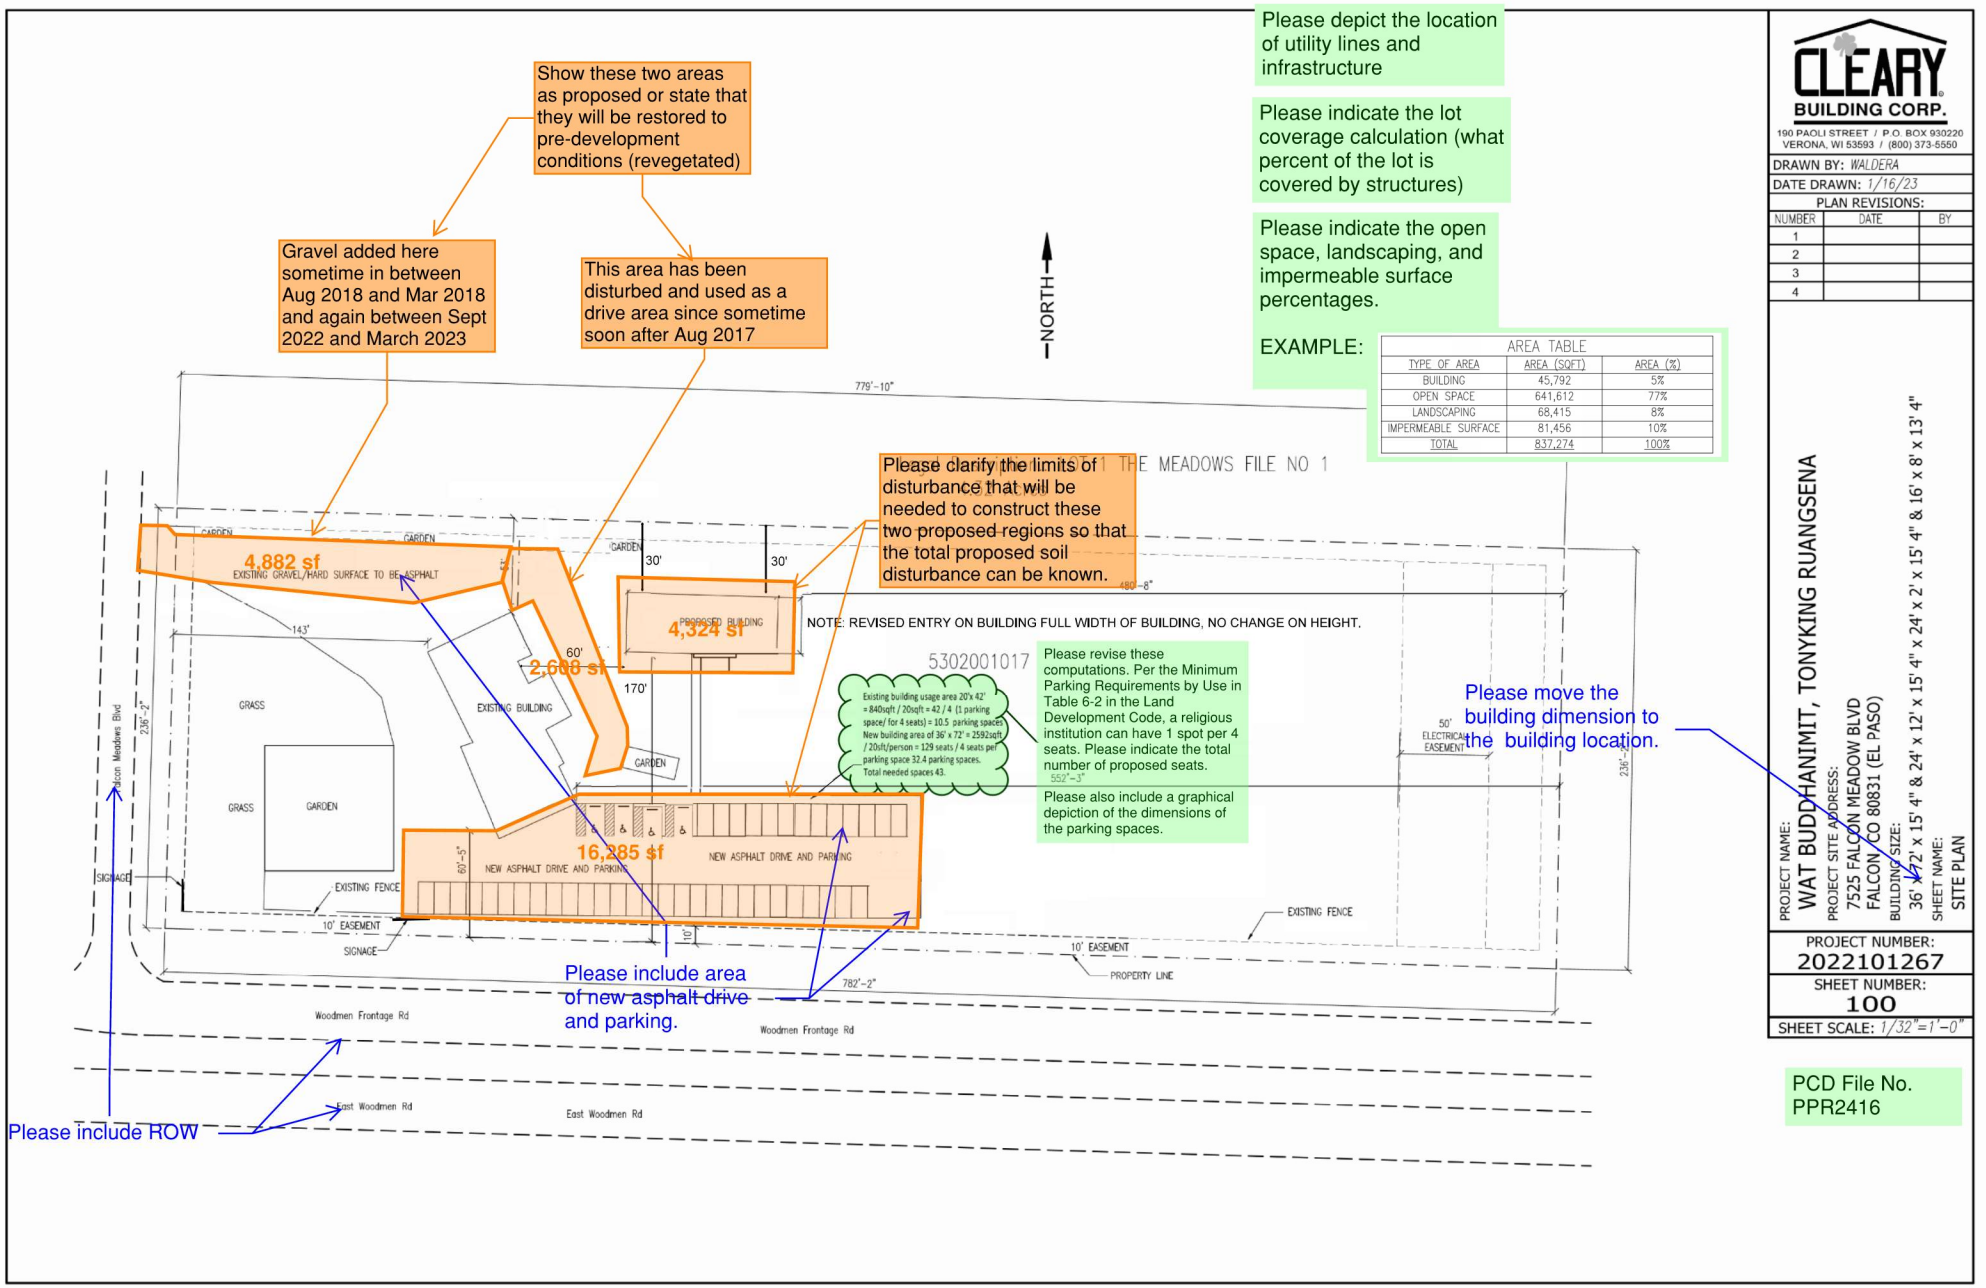

CLEARY BUILDING CORP.
190 PAOLI STREET / P.O. BOX 930220
VERONA, WI 53593 / (800) 373-5550

DRAWN BY: WALDERA
DATE DRAWN: 1/16/23

PLAN REVISIONS:

NUMBER	DATE	BY
1		
2		
3		
4		

PROJECT NAME: WAT BUDDHANIMIT, TONYKING RUANGSENA
PROJECT SITE ADDRESS: 7525 FALCON MEADOW BLVD FALCON, CO 80831 (EL PASO)
BUILDING SIZE: 36' X 72' x 15' 4" & 24' x 12' x 15' 4" x 24' x 2' x 15' 4" & 16' x 8' x 13' 4"
SHEET NAME: SITE PLAN

PROJECT NUMBER: 2022101267
SHEET NUMBER: 100
SHEET SCALE: 1/32"=1'-0"

PCD File No. PPR2416

File Name and Path: I:\Commercial\A-Personal\Morgan_Nedds\2022101267\site\site-1.dwg
Printed By: Michael Waldera
Date Printed: 5/12/2023 10:37 AM