MASTER LUMINAIRE SCHEDULE

TYPE	MANUFACTURER	CATALOG NUMBER	VOLTS	MOUNTING	LAMPS	BALLAST	WATTS	IMAGE
DESCRIPT.	6" APERTURE, RECESSED LED DOWNLIGHT, 1400 LUMENS, 4K							
T-11	LSI	LCD6 LED 14L UNV DIMI 40 80 CRI WF	120	RECESSED	INCLUDED		14	
T-11B	SAME AS T-11 EXCEPT WITH 1400W COLD WEATHER BATTERY						14	
DESCRIPT.	LOW PROFILE, FULL CUTOFF WALL PACK , LED, DARK BRONZE, 4K, 7700 LUMENS							
T-12	LSI	XWM 3 LED 08 40 UE BRZ	120	WALL HEIGHT SPECIFIED BY ARCHITECT	INCLUDED		82	
T-12A	SAME AS T-12 EXCEPT WITH TYPE IV DISTRIBUTION (FORWARD THROW)						82	
DESCRIPT.	CANOPY MOUNTED, CUTOFF LUMINAIRE, 66W LED, FLAT LENS, FOR SINGLE DECK CANOPIES (10,209 LUMENS)							
T-13	LSI	SCV LED 10L SC UNV DIM 40 WHT	UNV	CANOPY	INCLUDED		66	
DESCRIPT.	POLE MOUNTED, CUTOFF LUMINAIRE SINGLE HEAD, INTERNAL LOUVER, LED, 18,930 LUMENS, 21.5FT ROUND POLE (4", 11 GA.), 4K							
T-14	LSI	SLM LED 18L SIL 3 UNV 40 70 CRI BRZ IL	208	21'-6" POLE	INCLUDED		135	
T-14A	SAME AS T-14 EXCEPT WITH TYPE IV DISTRIBUTION (FORWARD THROW) AND NO INTERNAL LOUVER						135	
T-14AH	SAME AS T-14 EXCEPT WITH TYPE IV DISTRIBUTION (FORWARD THROW)						135	
T-14C	SAME AS T-14A EXCEPT DOUBLE HEAD "L" CONFIGURATION						270	
DESCRIPT.	4FT LED STRIP LUMINAIRE, COLD WEATHER (0°F), 3000 LUMENS, DAMP LISTED, LENS (1.78" WIDTH), 4K							
T-15	LSI	MLS4 LED 20L CSM UNV DIM U	UNV	RECESSED IN EXTERIOR COVE	INCLUDED		20	

*LUMINAIRES ARE PROVIDED BY OWNER, INSTALLED BY E.C. (REFERENCE SCHEDULE ON E-4.0)

CALCULATION SUMMARY

AREA NAME	GRID / TYPE	SPAC	GROUP	AVE	MAX	MIN	MAX/MIN	AVE/MIN
PARKING	0'-0" / H-H	10.00	<+>	1.5	17.9	0.00	N/A	N/A

The following must be added
- Label building footprint
- Include electrical cut sheets

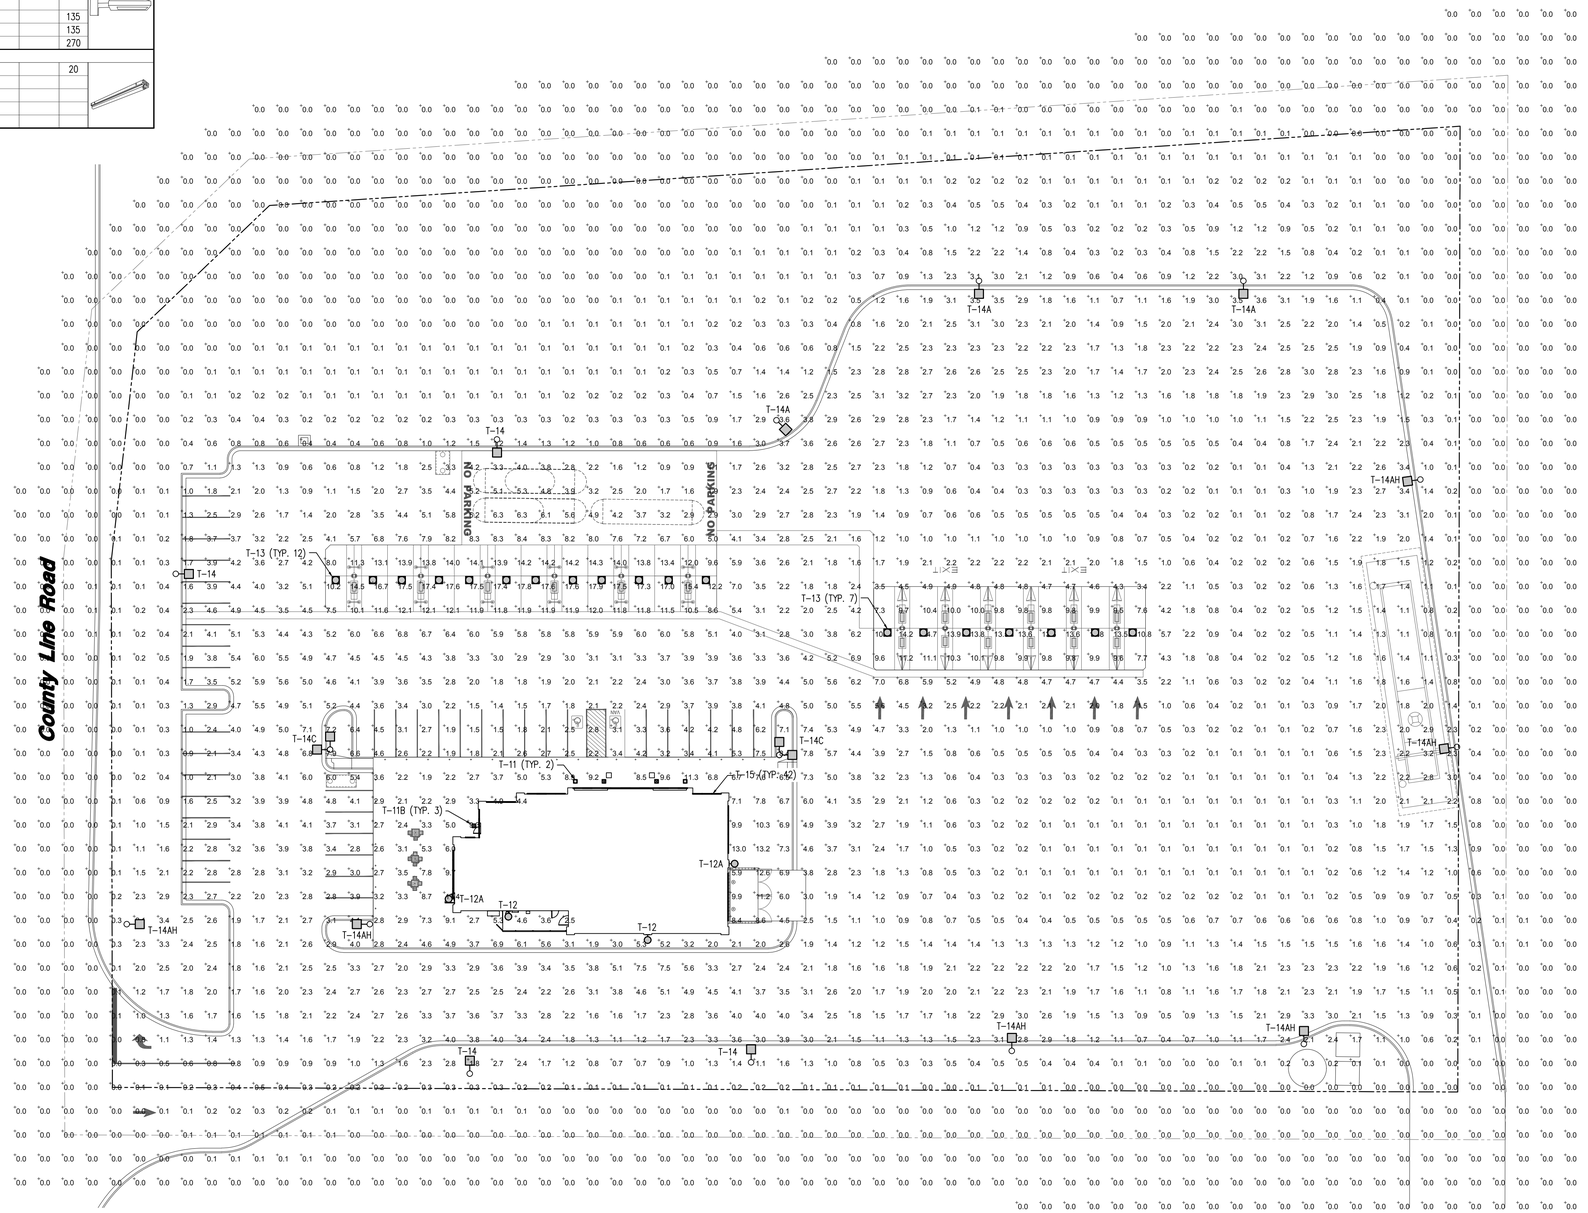

1 / E-1.2 **SITE PHOTOMETRIC PLAN**
SCALE: 1"=30'-0"

MAVERIK

185 S. State Street
Salt Lake City, Utah 84111

THESE PLANS ARE SUBJECT TO FEDERAL COPYRIGHT LAWS: ANY USE OF SAME WITHOUT THE EXPRESSED WRITTEN PERMISSION OF MAVERIK, INC IS PROHIBITED. 2019 MAVERIK, INC.

ARCHITECT:

ENGINEER:
Nielson Engineering, Inc.
Consulting Engineers
156 North Twelfth Avenue
Pocatello, Idaho 83201
Ph (208) 232-2577 FAX
(208) 234-0918

OWNERSHIP OF DOCUMENTS
This document, including the ideas and designs incorporated herein, as an instrument of professional service, is the property of NIELSON ENGINEERING, INC. and shall not be used, in whole or in part, for any other project without the written permission of an authorized representative of NIELSON ENGINEERING, INC.
Unauthorized use will be prosecuted to the fullest extent of the law.
Copyright © 2021
by: NIELSON ENGINEERING, INC.

STAMP:

COLORADO REGISTERED PROFESSIONAL ENGINEER
57480
JEFFREY M. EAMES

MAVERIK, INC.
STORE #

I-25 & COUNTY LINE ROAD
MONUMENT, CO

REVISIONS

△	DESCRIPTION	DATE

DESIGNED BY: MJE	DRAWN BY: MJE
REVIEWED BY: MJE	APPROVED BY: MSI
PROTOTYPE VERSION: 50	

DRAWING ISSUE
DATE: 9-1-21
PROJECT NUMBER: 21324

SHEET NAME
PHOTOMETRIC PLAN

SHEET NUMBER
E-1.2

FOR REVIEW AND PERMIT • FOR REVIEW AND PERMIT

G:\Maverik\Monument, CO - 21325\Elec\MONUMENT E-1.2.dwg August 30, 2021 5:26pm By: jill

8/31/2021 11:51:17 AM JILL EAMES G:\Maverik\Monument, CO - 21325\Elec\MONUMENT E-1.2.dwg