



1 WEST ELEVATION
SCALE: 1/8"=1'-0"

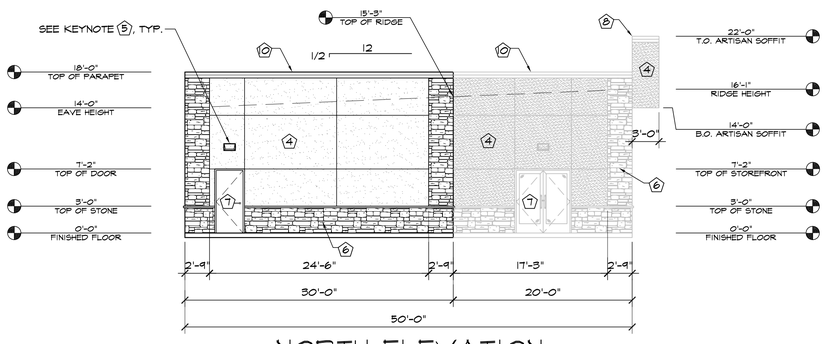


2 NORTH ELEVATION
SCALE: 1/8"=1'-0"

ELEVATION KEY NOTES	
1	PREFINISHED STANDING SEAM ROOF BY METAL BUILDING PROVIDER - COLOR: TBD
2	PREFINISHED 26 GA. REV. ROLL PBR METAL WALL PANELS BY METAL BLDG. PROVIDER - COLOR: TBD
3	PREFINISHED GUTTER & DOWNSPOUTS BY METAL BLDG PROVIDER
4	3/4" STUCCO FINISH SYS. W/ EXPANSION JOINT-120 SF MAX AREA
5	WALL PACK LIGHT TOP OF LIGHT @ 10'-0" A.F.F. U.N.O. SEE ELECT. PLANS
6	STONE VENEER W/ 2" CAP INSTALLED W/ SCHLUTER TRIM
7	SEE SCHEDULES ON "A" SHEETS FOR ALL DOOR INFORMATION
8	DECORATIVE ARTISAN SOFFIT, SEE SHEET S2.2 FOR FURTHER FRAMING DETAILS
9	GAS METERS MUST BE A MINIMUM OF 3' FROM DOORS, OPERABLE, OPERABLE WINDOWS, OR ANY VENTS OR OPENING IN WALLS
10	PARAPET CAP - COLOR: TBD

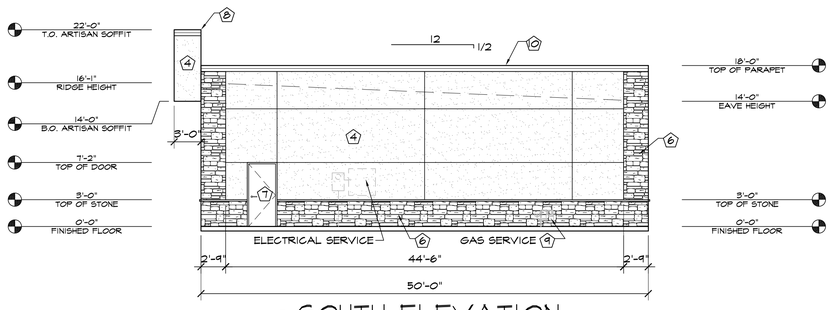

3 SOUTH ELEVATION
SCALE: 1/8"=1'-0"

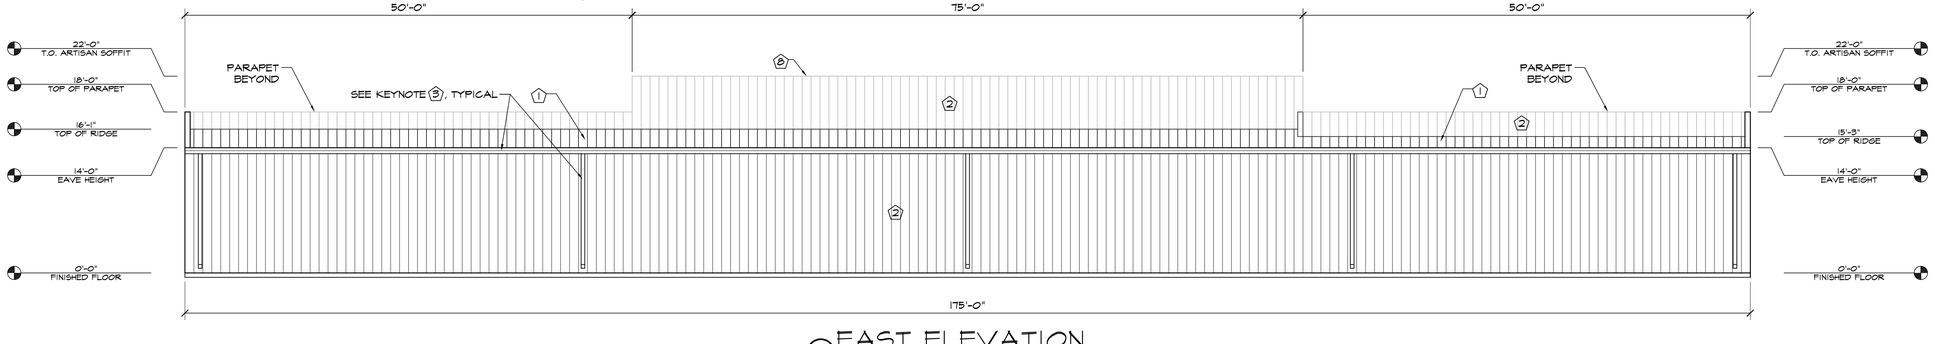

4 EAST ELEVATION
SCALE: 1/8"=1'-0"

HAMMERS CONSTRUCTION INC.
COMMERCIAL GENERAL CONTRACTORS SPECIALIZING IN DESIGN/BUILD
PRESIDENT: STEVE R. HAMMERS
VICE PRES: DAVID J. HAMMERS
1411 WOOLSEY HEIGHTS
COLORADO SPRINGS, CO 80915
(719) 570-1599 FAX (719) 570-7008
www.hammersconstruction.com

THIS DRAWING CONTAINS MATERIAL & INFORMATION WHICH MAY NOT BE REPRODUCED WITHOUT WRITTEN CONSENT OF HAMMERS CONSTRUCTION, INC. THESE DRAWINGS ARE INTENDED TO BE USED ONLY BY HAMMERS CONSTRUCTION & ITS REPRESENTATIVES. THESE DRAWINGS HAVE NOT BEEN PREPARED FOR ANY OTHER PURPOSE THAN TO INDICATE THE GENERAL FEATURES AND PLACEMENT OF THE PROPOSED PROJECT. COPYRIGHT © 2026 HAMMERS CONSTRUCTION

RMCP - PHASE 2
NEW BUILDING
14605 STRUTHERS ROAD
COLORADO SPRINGS, CO 80921
EL PASO COUNTY, COLORADO

DATE: NOV. 3, 2026
DRAWN BY: W. VENEROS
PROJ. MNGR: J. BUTLER
SCALE: SEE PLAN
APPROVED BY:
JOB NO: 1501

RESUBMITTALS:

13 of 13
BLDG. ELEVATIONS