


WALL TYPE DETAILS

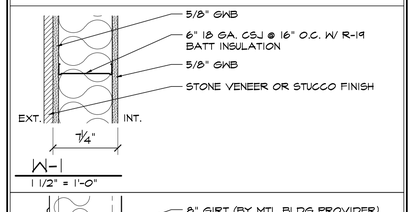

W-1
1 1/2" = 1'-0"

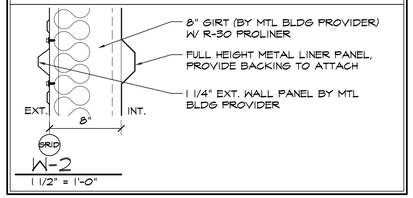

W-2
1 1/2" = 1'-0"

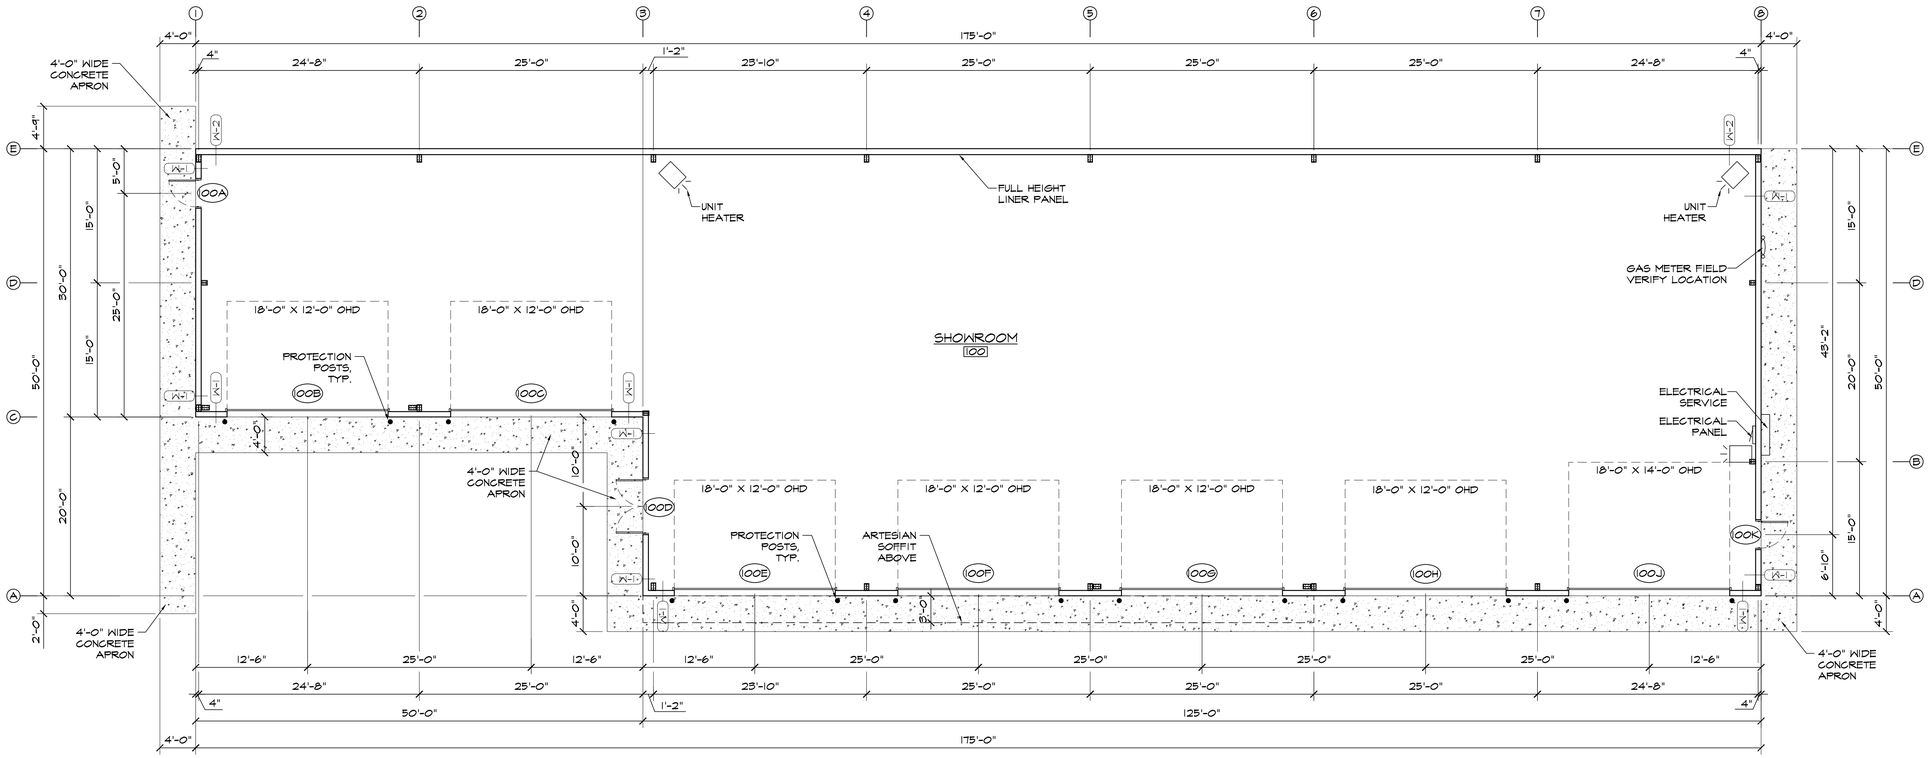

1 FLOOR PLAN
SCALE: 1/8"=1'-0"

NORTH

FOR DESIGN DEVELOPMENT ONLY

HAMMERS CONSTRUCTION INC.
COMMERCIAL GENERAL CONTRACTORS SPECIALIZING IN DESIGN/BUILD
PRESIDENT: STEVE R. HAMMERS
VICE PRES: DAVID J. HAMMERS
1411 WOOLSEY HEIGHTS
COLORADO SPRINGS, CO 80915
(719) 570-1599 FAX (719) 570-7008
www.hammersconstruction.com

THIS DRAWING CONTAINS MATERIAL & INFORMATION WHICH MAY NOT BE REPRODUCED WITHOUT WRITTEN CONSENT OF HAMMERS CONSTRUCTION, INC. THESE DRAWINGS ARE INTENDED TO BE USED ONLY BY HAMMERS CONSTRUCTION & ITS REPRESENTATIVES. THESE DRAWINGS HAVE NOT BEEN PREPARED FOR ANY OTHER PURPOSE THAN TO INDICATE THE GENERAL FEATURES AND PLACEMENT OF THE PROPOSED PROJECT. COPYRIGHT © 2026 HAMMERS CONSTRUCTION

RMCP - PHASE 2
NEW BUILDING
14605 STRUTHERS ROAD
COLORADO SPRINGS, CO 80921
EL PASO COUNTY, COLORADO

DATE: NOV. 3, 2026
DRAWN BY: W. VENEROS
PROJ. MNGR: J. BUTLER
SCALE: SEE PLAN
APPROVED BY:
JOB NO: 1501

REVISIONS:

A1.1
FLOOR PLAN