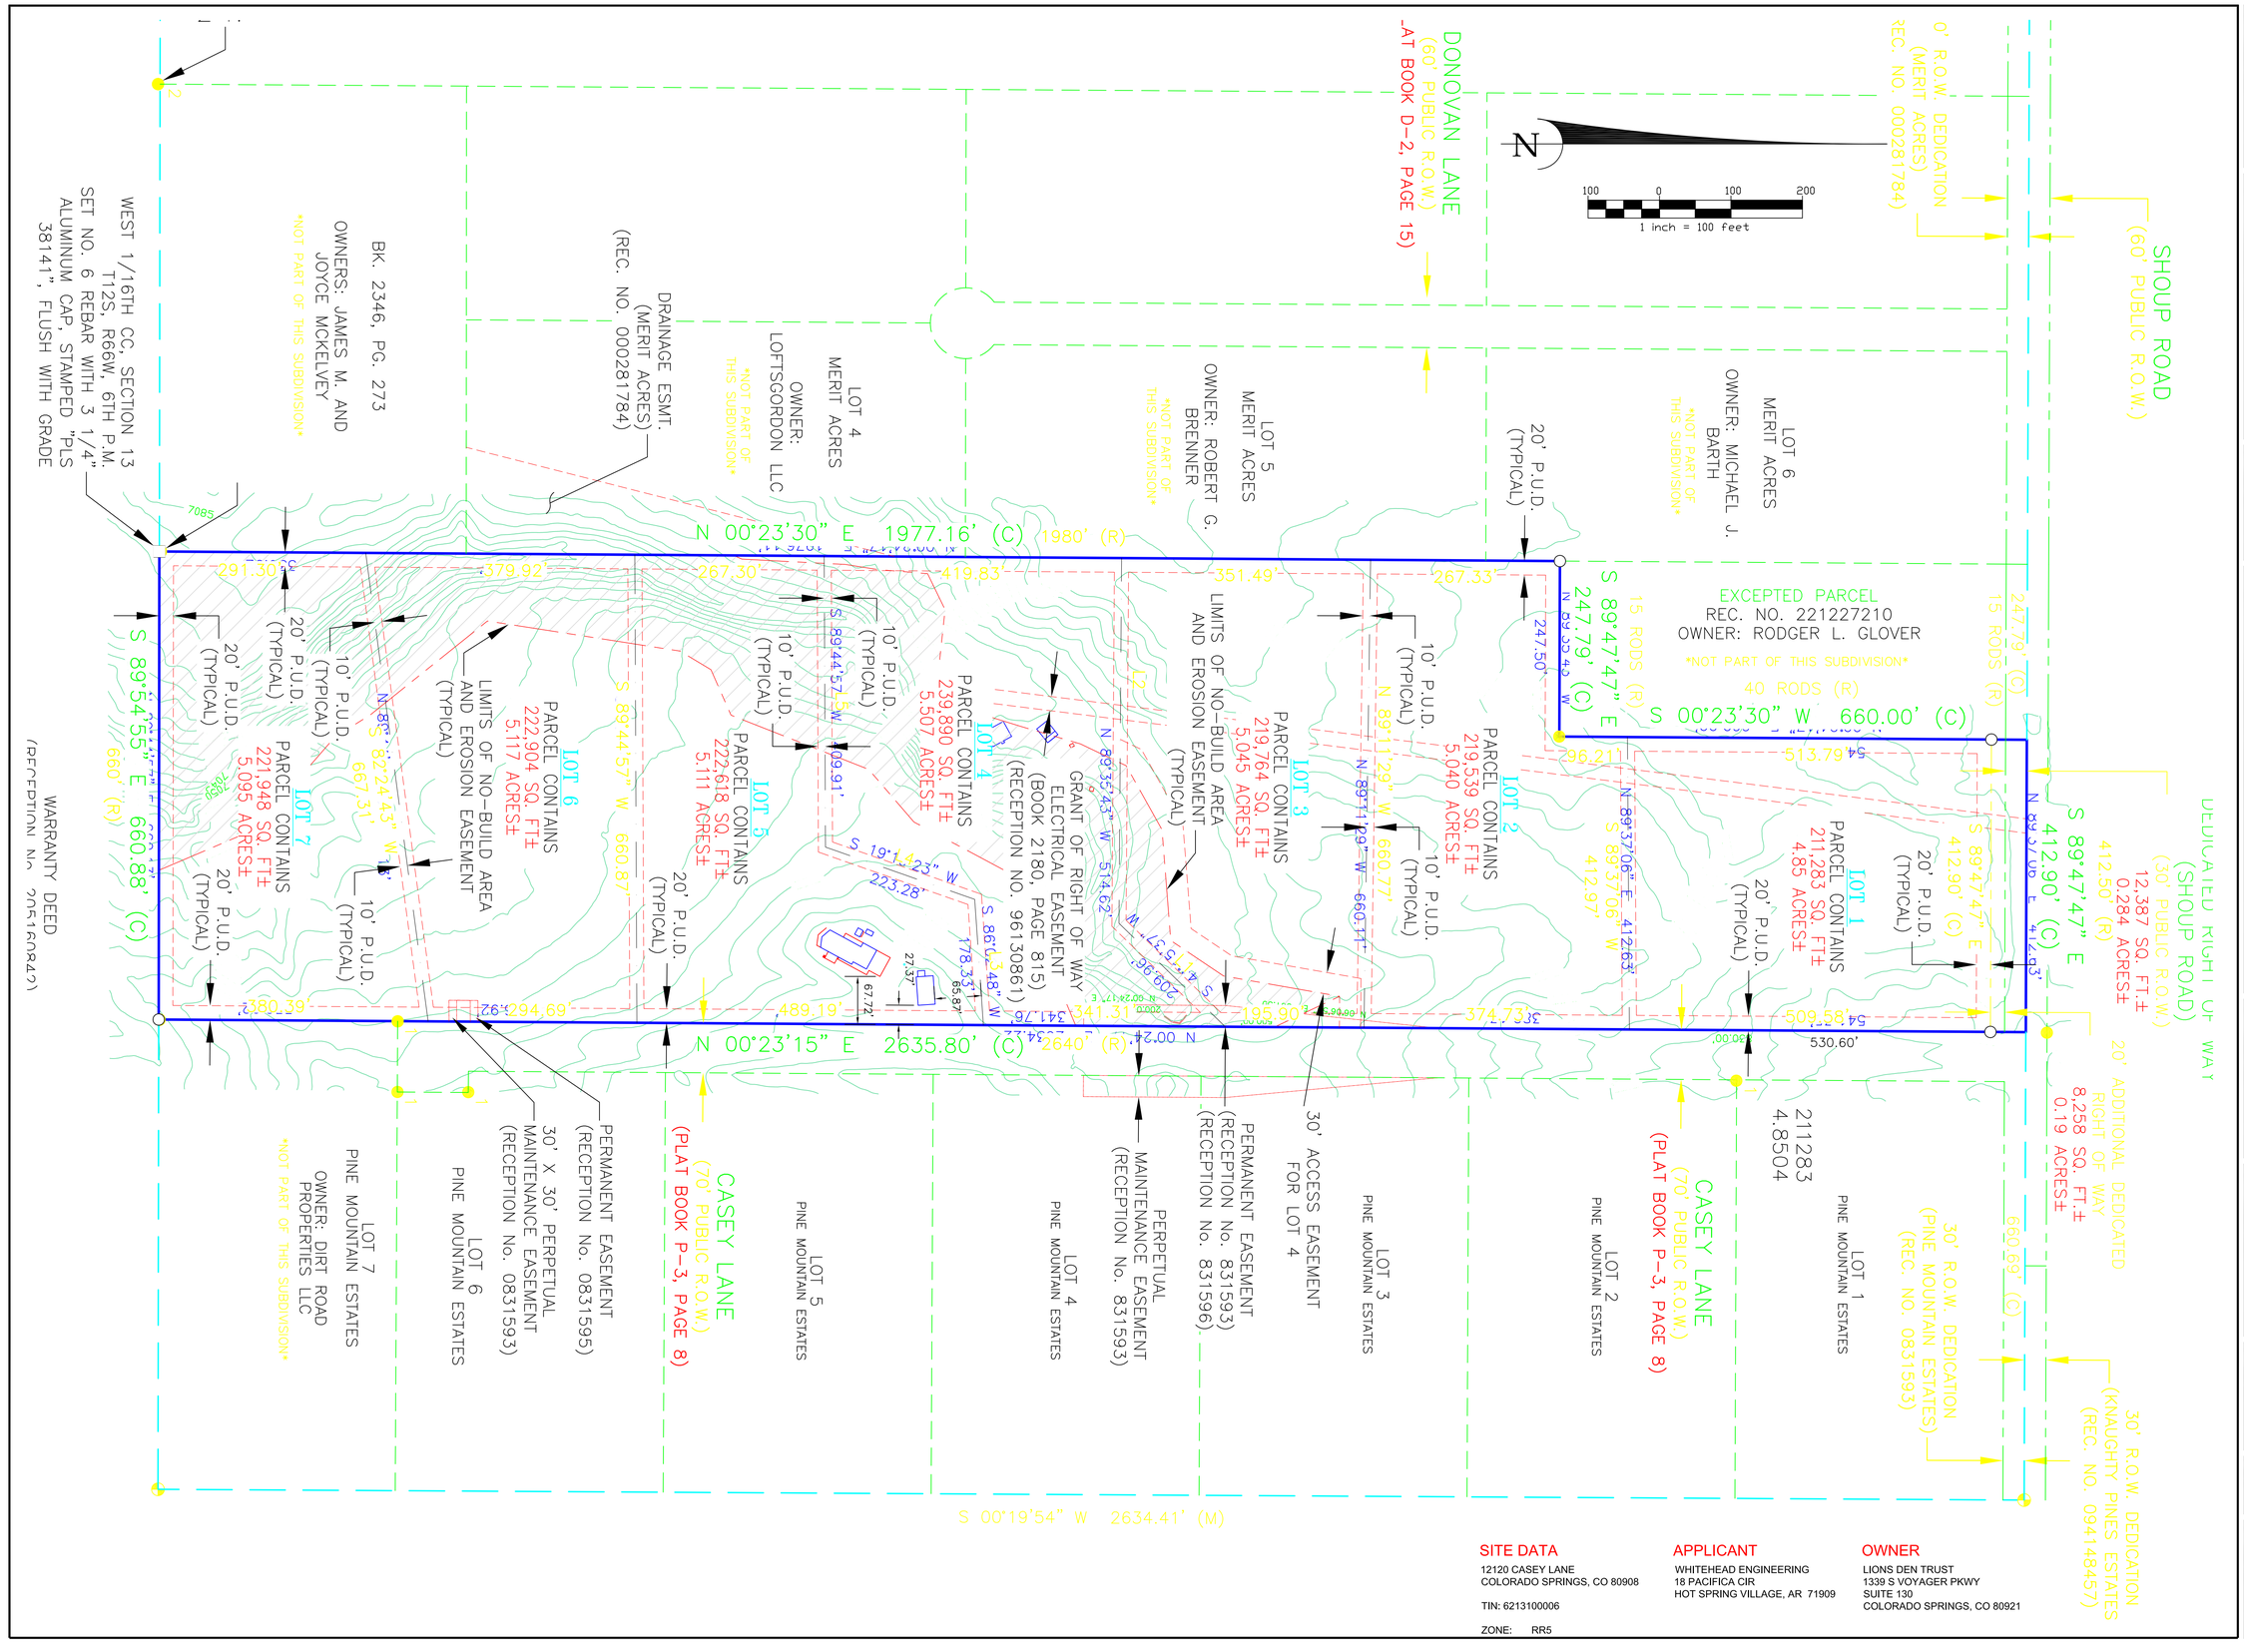


SITE DATA

12120 CASEY LANE
COLORADO SPRINGS, CO 80908

TIN: 6213100006

ZONE: RR5

APPLICANT

WHITEHEAD ENGINEERING
18 PACIFICA CIR
HOT SPRING VILLAGE, AR 71909

OWNER

LIONS DEN TRUST
1339 S VOYAGER PKWY
SUITE 130
COLORADO SPRINGS, CO 80921

WHITEHEAD ENGINEERING, LLC
CONSULTING CIVIL ENGINEERS

18 PACIFICA CIRCLE
HOT SPRINGS VILLAGE, AR 71909
PHONE (719) 237-4411

COPYRIGHT
WHITEHEAD ENGINEERING, LLC

DESIGN AND DRAWINGS
NOT TO BE REUSED
WITHOUT WRITTEN
PERMISSION OF ENGINEER

SHEET TITLE: SITE PLAN

PROJECT NAME: LIONS DEN
EL PASO COUNTY, COLORADO

BENCHMARK:

REVISIONS:

SCALE:	1" = 100'
DATE:	09/21/2026
DRAWN BY:	DW
CHECKED BY:	DW

SHEET NO: 1 OF 1

DRAWING NAME: SITE PLAN
VIEW: SITE PLAN
PROJECT NO: 24016