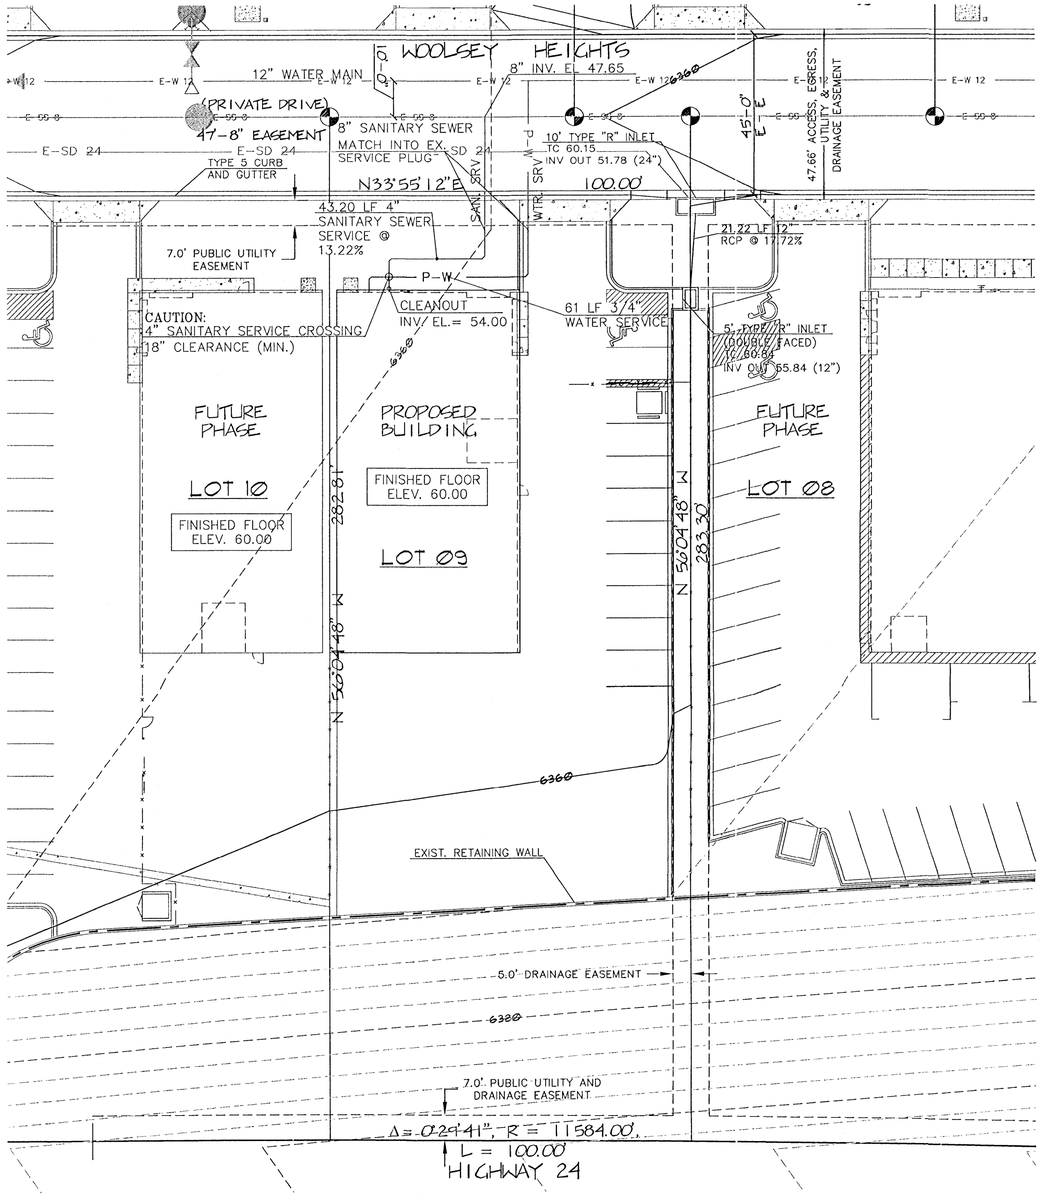

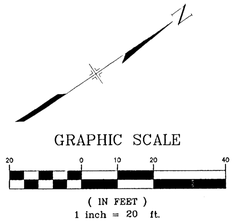

NOTE:
1. ALL SPOT ELEVATIONS ARE AT FLOWLINE UNLESS OTHERWISE NOTED.
2. ADD 6300 TO ALL ELEVATIONS UNLESS OTHERWISE NOTED.
3. CONTRACTOR TO FIELD VERIFY ALL VERTICAL AND HORIZONTAL UTILITY LOCATIONS PRIOR TO CONSTRUCTION. CONTRACTOR TO NOTIFY ENGINEER OF ANY DIFFERENCES.
4. NOTWITHSTANDING ANY DETAILS, NOTES OR PLANS SHOWN ON THESE DRAWINGS, ALL EROSION CONTROL DESIGNS AND INSTALLATIONS SHALL CONFORM WITH EL PASO COUNTY STANDARDS AND POLICIES UNLESS OTHERWISE APPROVED IN WRITING.
5. UTILITIES GREATER IN DEPTH THAN 6 FEET, THE MATERIAL TYPE SHALL BE TYPE SDR 35.
6. FOR UTILITIES WITH DEPTHS BETWEEN 4 FEET AND 6 FEET, THE MATERIAL TYPE SHALL BE SCHEDULE 40 OR CAST IRON PIPE.
7. UTILITIES LESS THAN 4 FEET IN DEPTH, THE MATERIAL TYPE SHALL BE SCHEDULE 40 OR CIP ENCASED IN CONCRETE.

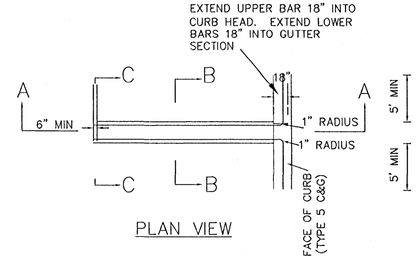

SECTION A–A
FLOW FROM GUTTER

PLAN VIEW

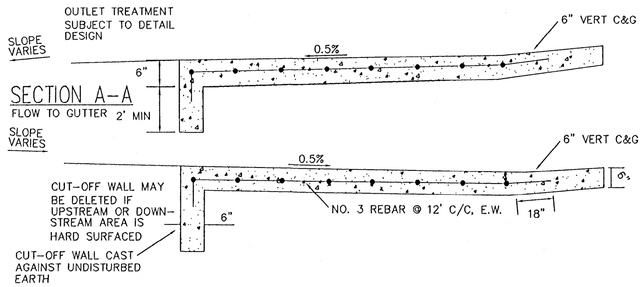

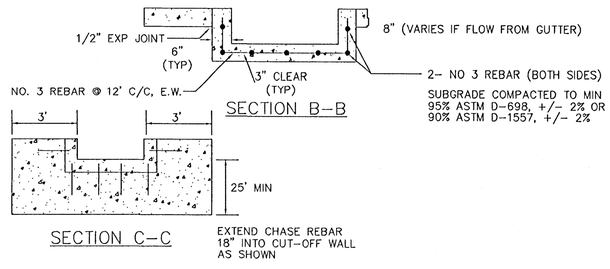

PPR-06-023

REFERENCE DRAWINGS
x-title
X-BASE
X-TOPO
x-util

NO.	DATE	DESCRIPTION	BY
		REVISIONS	

BENCHMARK DATA(ELEV.) _____
(DATUM) _____
(DESCRIPTION/LOCATION) _____

NAME: S:\05.151.005(Lots 21-26)\dwg\LOT09-EC-GP\LOT09-UP01.dwg
PCP: Matrix.ctb
PLOT DATE: Nov 06, 2007 10:41am

COLORADO REGISTERED 38164 11/07/2007 PROFESSIONAL ENGINEER

FOR AND ON BEHALF OF MATRIX DESIGN GROUP, INC.

Matrix Design Group, Inc.
Integrated Design Solutions
2435 Research Parkway, Suite 300
Colorado Springs, CO 80920
Phone 719-575-0100
Fax 719-575-0208

HAMMERS CONSTRUCTION

Lot 09, Claremont Business Park

UTILITY PLAN

DESIGNED BY:	JPL	SCALE		DATE ISSUED:	FEBRUARY, 2007
DRAWN BY:	BAS	HORIZ:	1" = 20'		
CHECKED BY:	JPL	VERT:	N/A	SHEET NO. 2 OF 5 SHEETS	UP01