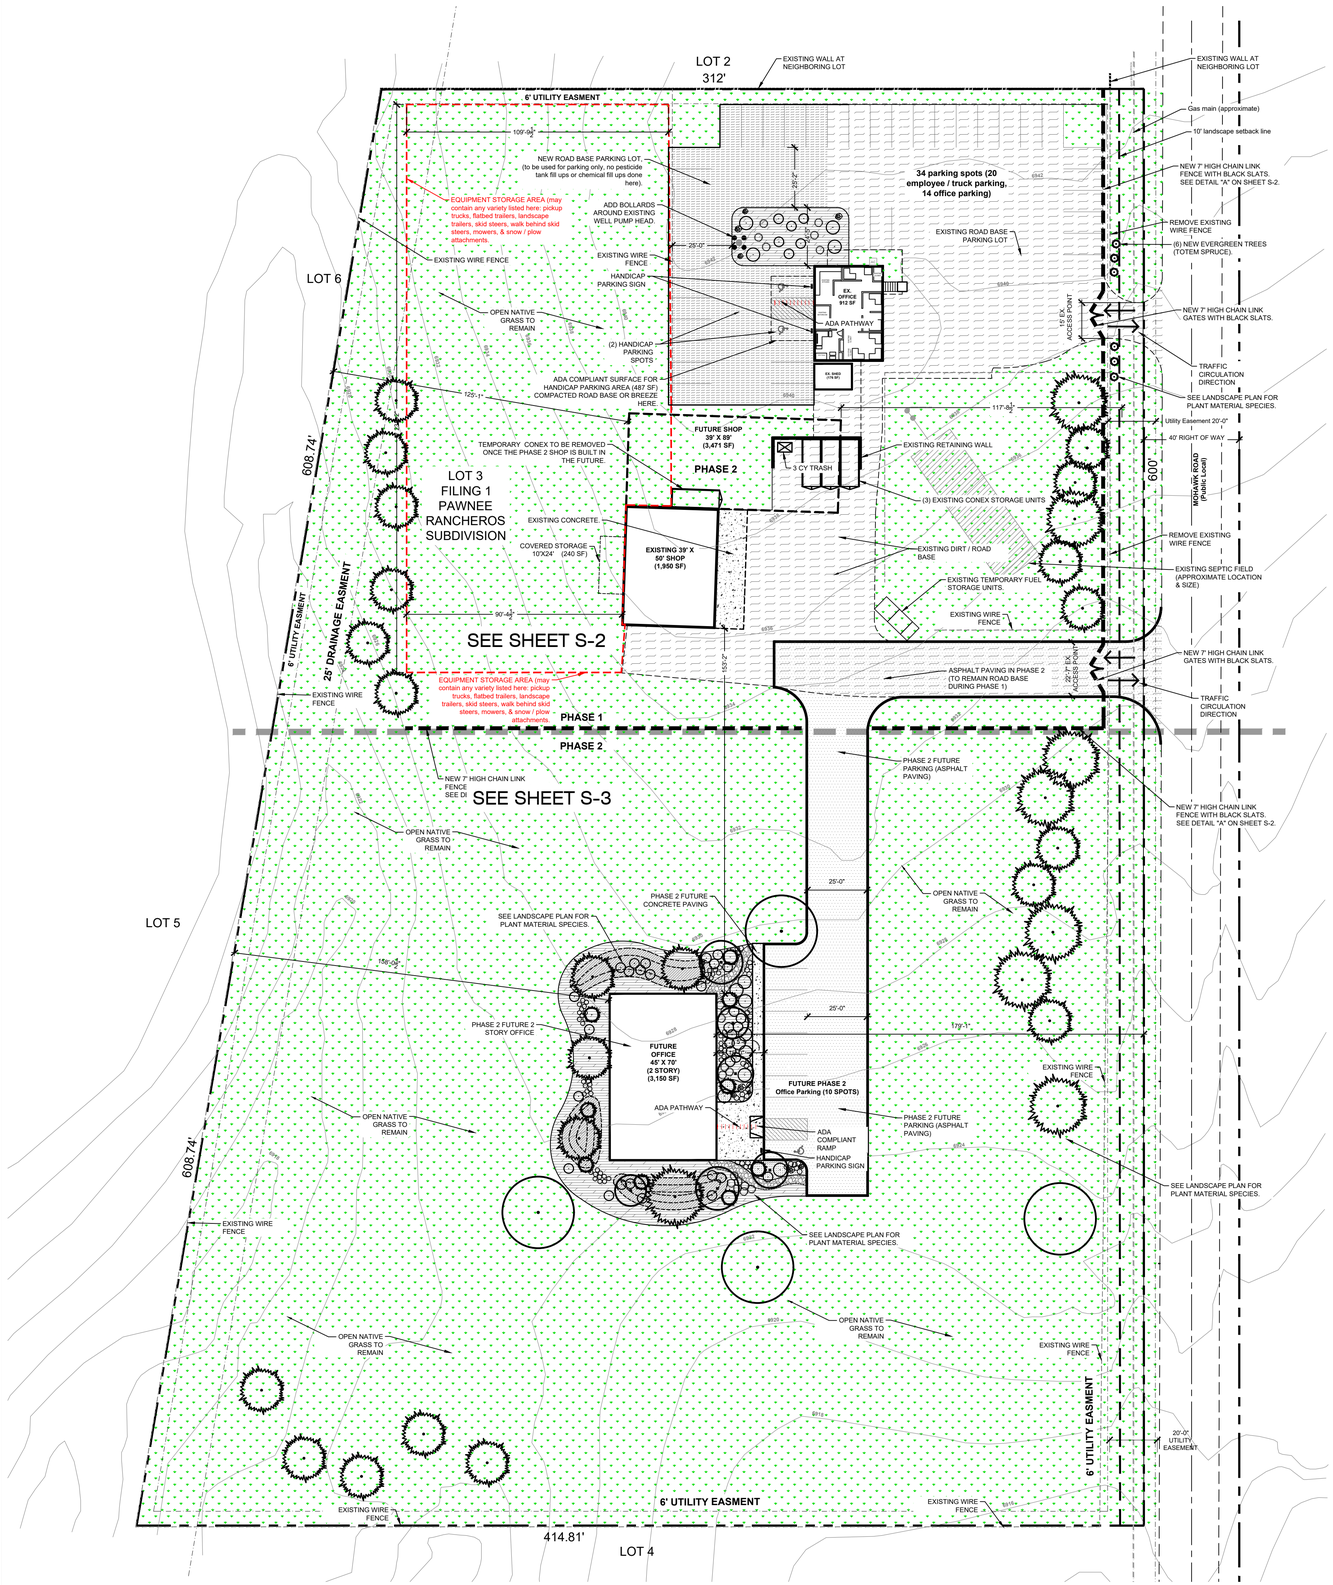

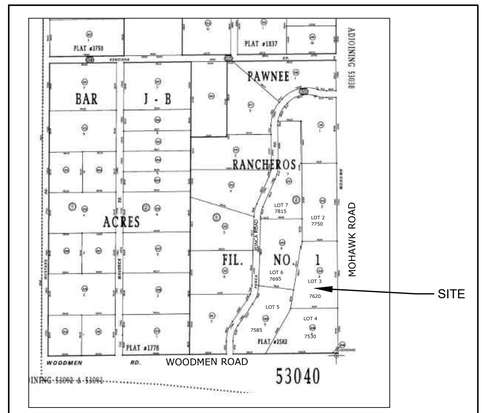

VICINITY MAP
NOT TO SCALE
North

PROJECT SITE DATA

BUSINESS OWNER NAME: Dustin Hamilton and Sheldon Funk (Sunflower Landscapes)
Applicant name: Dustin Hamilton 719-661-5049 & Sheldon Funk 719-661-4100
Contact Emails: Dustin@sunflower-landscapes.com & Sheldon@sunflower-landscapes.com
Property Tax Schedule number: R5304005004
ZONING: RR-5 CAD-0
Legal Description: LOT 3, BLOCK 2, PAWNEE RANCHEROS FILING 1
Lot / Parcel size: 5.01 Acres
Lot area coverage calculation:
Total Building square footage: 912 SF Existing office, ±3,471 Ex shop / Barn
Open space, landscaping, and impermeable surface percentage: 2.008 % impermeable area.
PARKING SPOTS: 43 (34 phase 1 and 9 phase 2) 2 ARE handicap accessible parking spots in Phase 1 and 1 HANDICAP IN PHASE 2.
The owner agrees on behalf of him/herself and any developer or builder successors and assignees that Subdivider and/or said successors and assigns shall be required to pay traffic impact fees in accordance with the El Paso County Road Impact Fee Program Resolution (Resolution No. 25-337), or any amendments thereto, at or prior to the time of building permit submittals. The fee obligation, if not paid at final plat recording, shall be documented on all sales documents and on plat notes to ensure that a title search would find the fee obligation before sale of the property.

North
7.5' 15' 22.5' 30' 45'
SCALE 1"=30'-0"

PCD File No. VA265

SUNFLOWER LANDSCAPES
LANDSCAPE ARCHITECTURE & IRRIGATION DESIGN
RESIDENTIAL & COMMERCIAL LANDSCAPE INSTALLATION
1925 AEROPLAZA DRIVE
COLORADO SPRINGS, CO 80916
719-637-0213

DATE	REVISION DESCRIPTION

SUNFLOWER LANDSCAPES
OFFICE / YARD
7620 MOHAWK ROAD
COLORADO SPRINGS, CO

JOB NUMBER 2790-0326
DATE 7/7/2026
DRAWN BY MB
DRAWING DESCRIPTION SITE PLAN - OVERALL
SHEET # S-1

© 2023 BY SUNFLOWER LANDSCAPES • ALL RIGHTS RESERVED

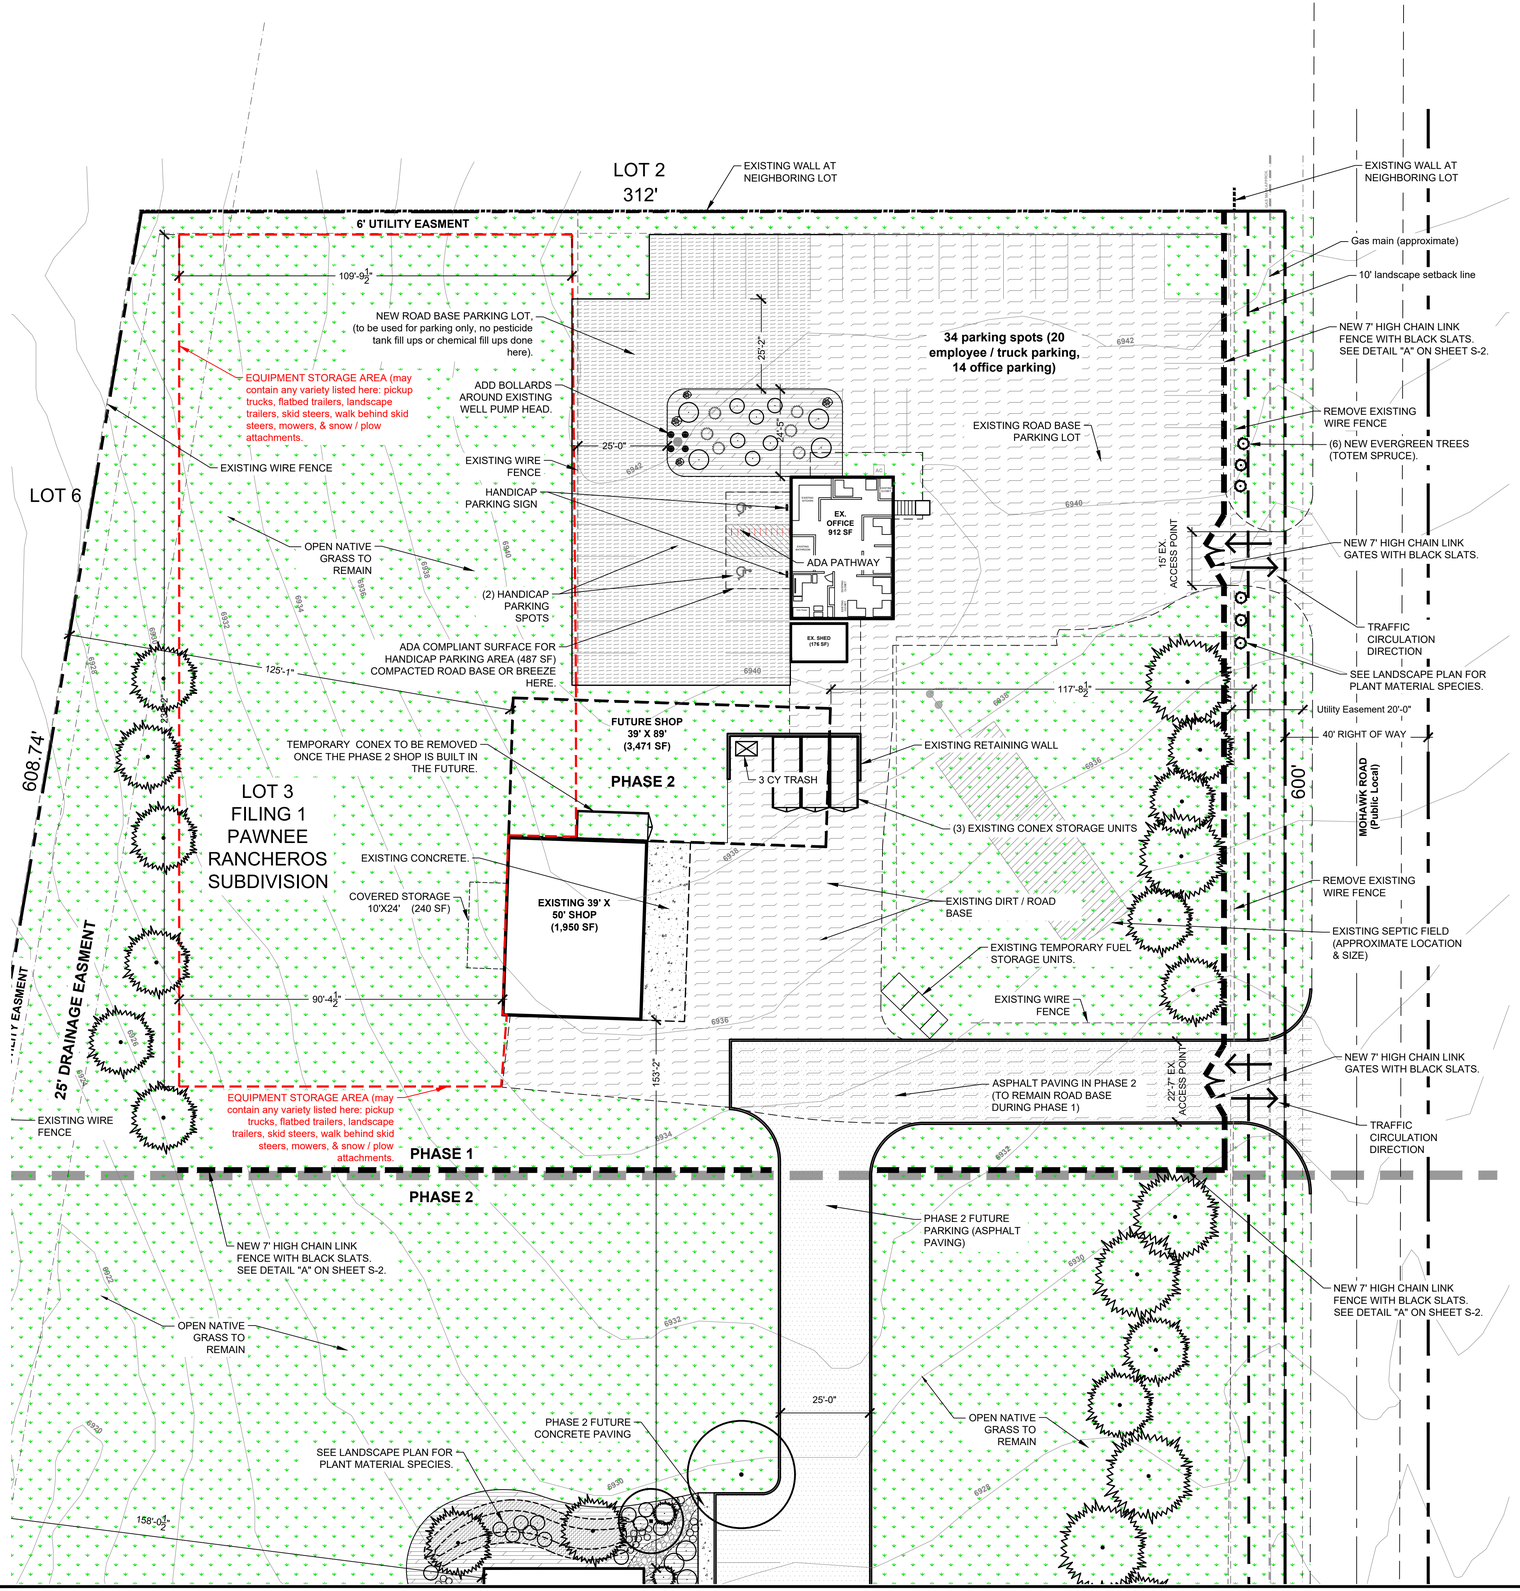

NOTES:
- SEE PLANS FOR LOCATIONS
- FOOTING SIZE TO BE DETERMINED BY FENCE CONTRACTOR (NOT SHOWN)

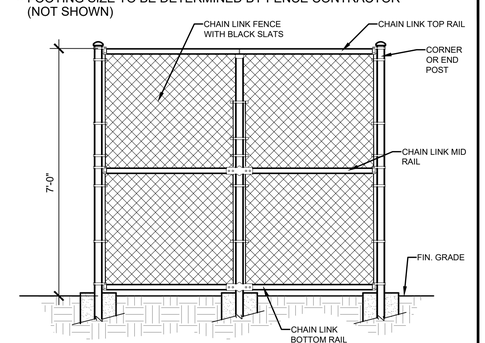

A 7' HIGH CHAIN LINK SLAT FENCE

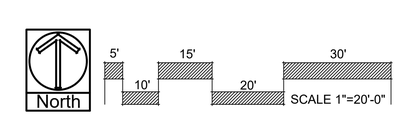

PCD File No. VA265

SUNFLOWER LANDSCAPES

LANDSCAPE ARCHITECTURE & IRRIGATION DESIGN
RESIDENTIAL & COMMERCIAL LANDSCAPE INSTALLATION

1925 AEROPLAZA DRIVE
COLORADO SPRINGS, CO 80916
719-637-0213

DATE	REVISION DESCRIPTION

SUNFLOWER LANDSCAPES
OFFICE / YARD
7620 MOHAWK ROAD
COLORADO SPRINGS, CO

JOB NUMBER 2790-0326
DATE 7/7/2026
DRAWN BY MB
DRAWING DESCRIPTION
SITE PLAN
20 SCALE
SHEET # S-2

© 2023 BY SUNFLOWER LANDSCAPES • ALL RIGHTS RESERVED

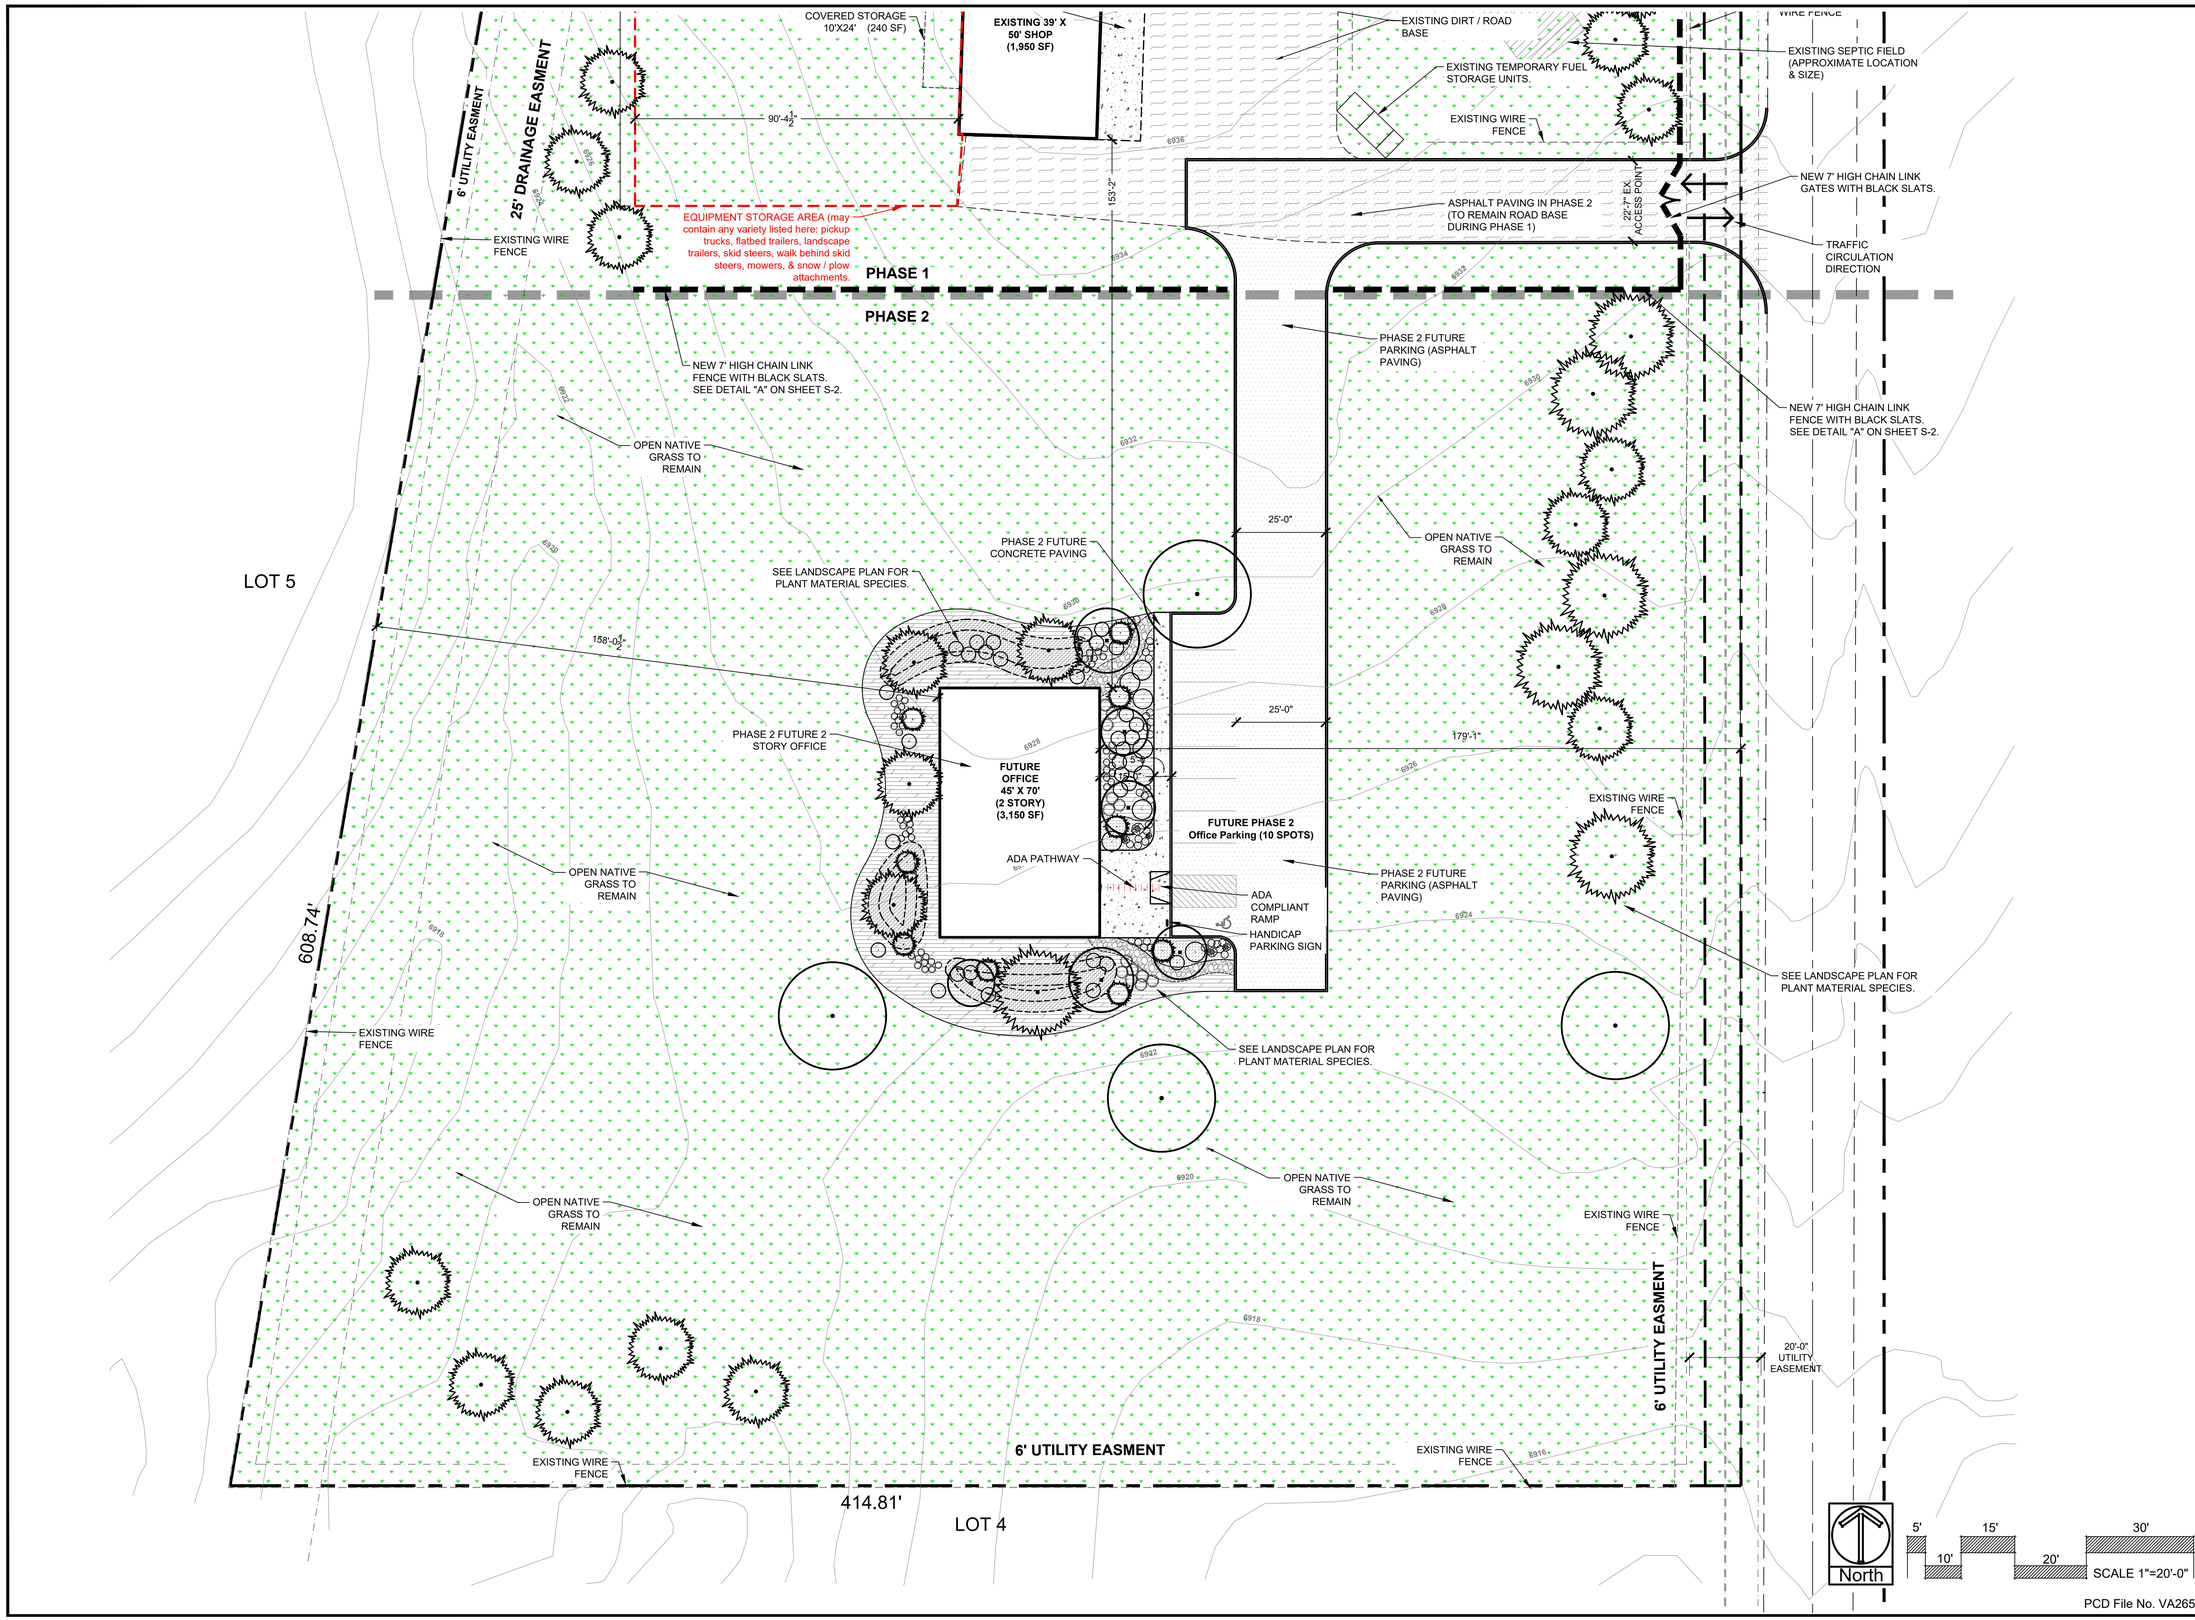

PCD File No. VA265

SUNFLOWER LANDSCAPES

LANDSCAPE ARCHITECTURE & IRRIGATION DESIGN
RESIDENTIAL & COMMERCIAL LANDSCAPE INSTALLATION

1925 AEROPLAZA DRIVE
COLORADO SPRINGS, CO 80916
719-637-0213

DATE	REVISION DESCRIPTION

SUNFLOWER LANDSCAPES

OFFICE / YARD
7620 MOHAWK ROAD
COLORADO SPRINGS, CO

JOB NUMBER 2790-0326

DATE 7/7/2026

DRAWN BY MB

DRAWING DESCRIPTION
SITE PLAN
20 SCALE

SHEET # S-3

© 2023 BY SUNFLOWER LANDSCAPES • ALL RIGHTS RESERVED