ANCHOR BOLT SUMMARY

	QTY	LOCATE	DIA (in)	TYPE
○	12	JAMB	5/8"	A307
○	16	ENDWALL	5/8"	A307
⊠	16	FRAME	3/4"	A307

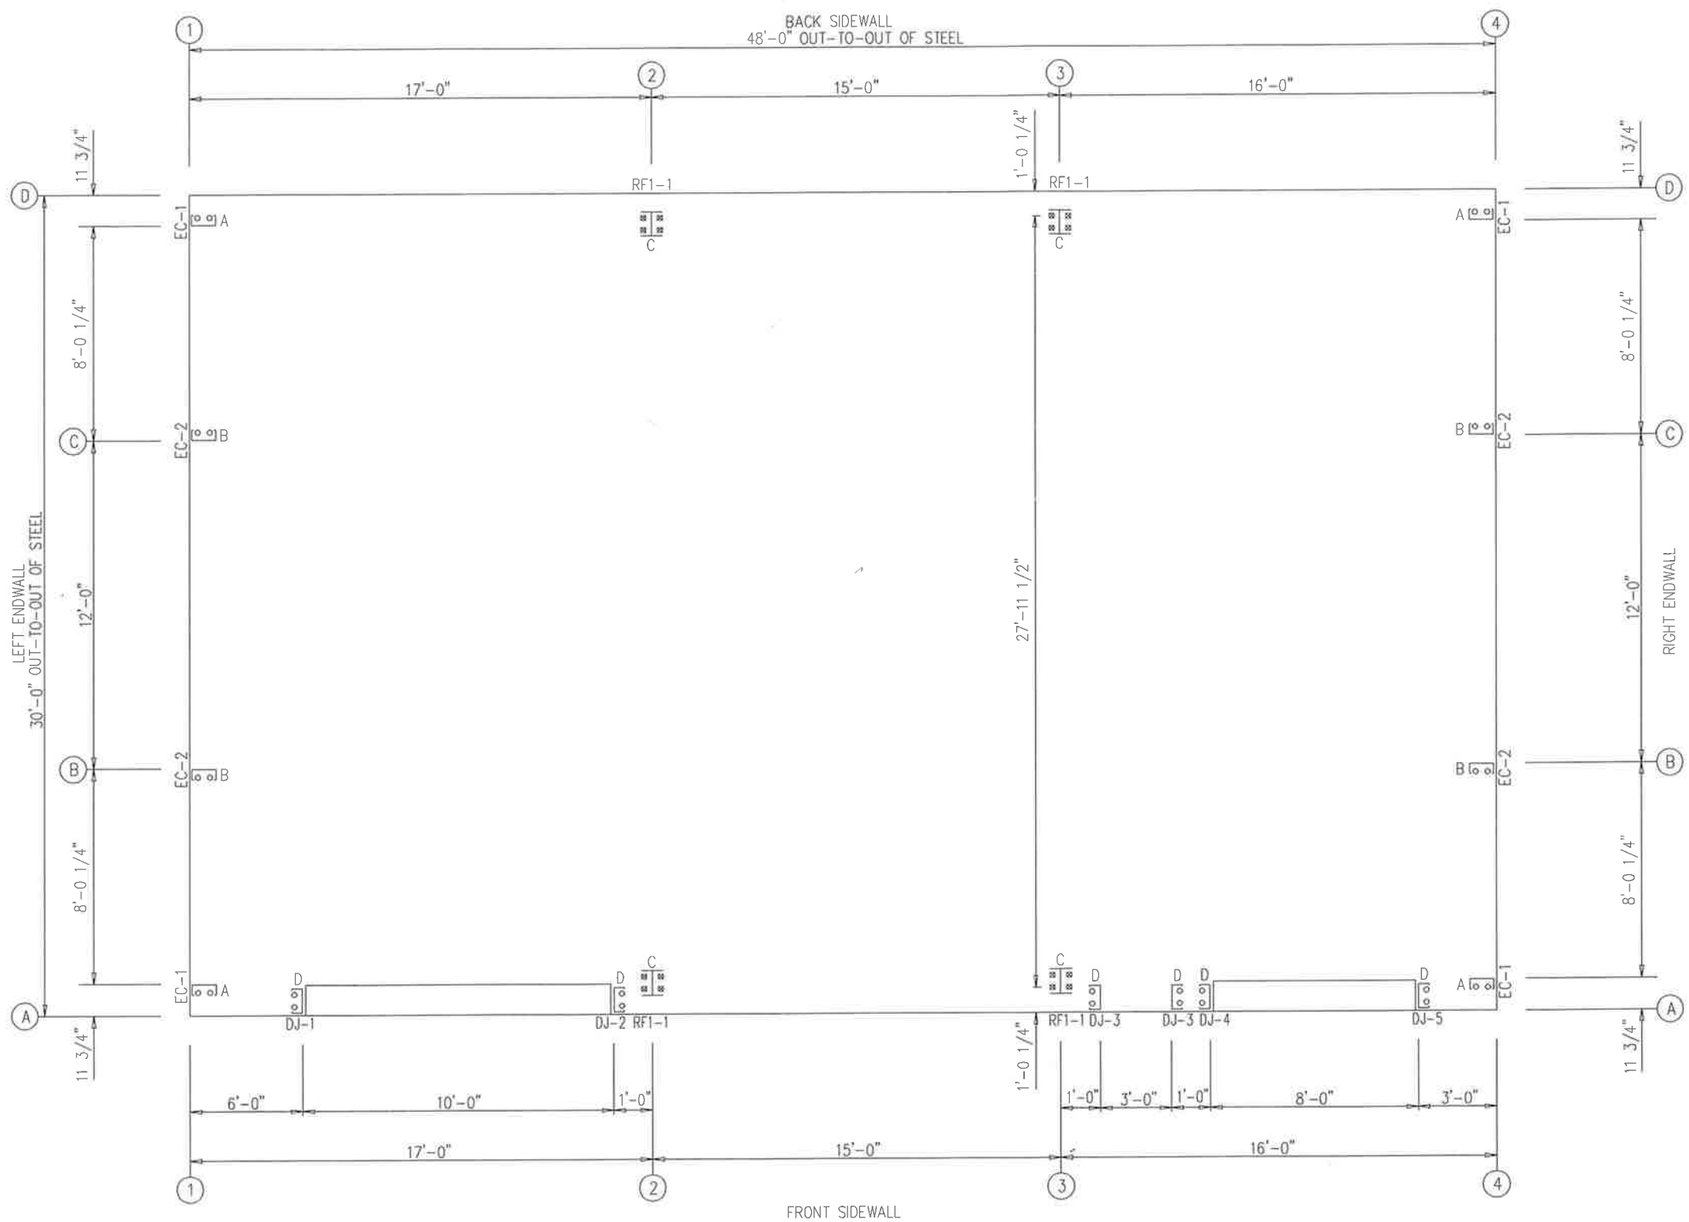

ANCHOR BOLT PLAN

NOTE: ALL BASE PLATES @ 100'-0" (U.N.)

ISSUE	DATE	DWN.	CHK.	ENG.
APPROVAL	03/30/21	MEZ	MEZ	RTS
PERMIT	06/21/21	MB	CAF	RTS
ERECTION	12/01/21	JMM	JMM	RTS
REVISED PERMIT	01/25/22	AA	CAF	RTS

GWB
3033 S. PARKER RD 12 FLOOR
AURORA, CO 80014
PHONE: (800)-497-2135
WWW.GREATWESTERNBUILDINGS.COM

CUSTOMER NAME: RICHARD GRAYCKOWSKI
PROJECT NAME: RICHARD GRAYCKOWSKI
PROJECT LOCATION: 8615 US-24, CASCADE, CO 80809
PROJECT COUNTY: EL PASO
PROJECT END USE: WORKSHOP/GARAGE
CUSTOMER PHONE NUMBER: 719.235.7218
CUSTOMER EMAIL: REDSKIZONE@YAHOO.COM
SCALE: N.T.S.

SHEET NUMBER: 3 OF 16
JOB NUMBER: 93452R1
SHEET TITLE: ANCHOR BOLT PLAN

COLORADO LICENSED
RICHARD T. SMITH
35951
PROFESSIONAL ENGINEER

REVIEWED
By Richard T Smith at 1:49 pm, Jan 27, 2022

THIS SEAL PERTAINS ONLY TO THE MATERIALS DESIGNED AND SUPPLIED BY GREAT WESTERN BUILDINGS. THE DRAWINGS AND THE METAL BUILDING WHICH THEY REPRESENT ARE THE PRODUCT OF GREAT WESTERN BUILDINGS.
THE REGISTERED PROFESSIONAL ENGINEER WHOSE SEAL AND SIGNATURE APPEARS ON THESE DRAWINGS IS EMPLOYED BY GREAT WESTERN BUILDINGS AND DOES NOT SERVE AS OR REPRESENT THE OVERALL PROJECT ENGINEER OF RECORD AND SHALL NOT BE CONSTRUED AS SUCH.