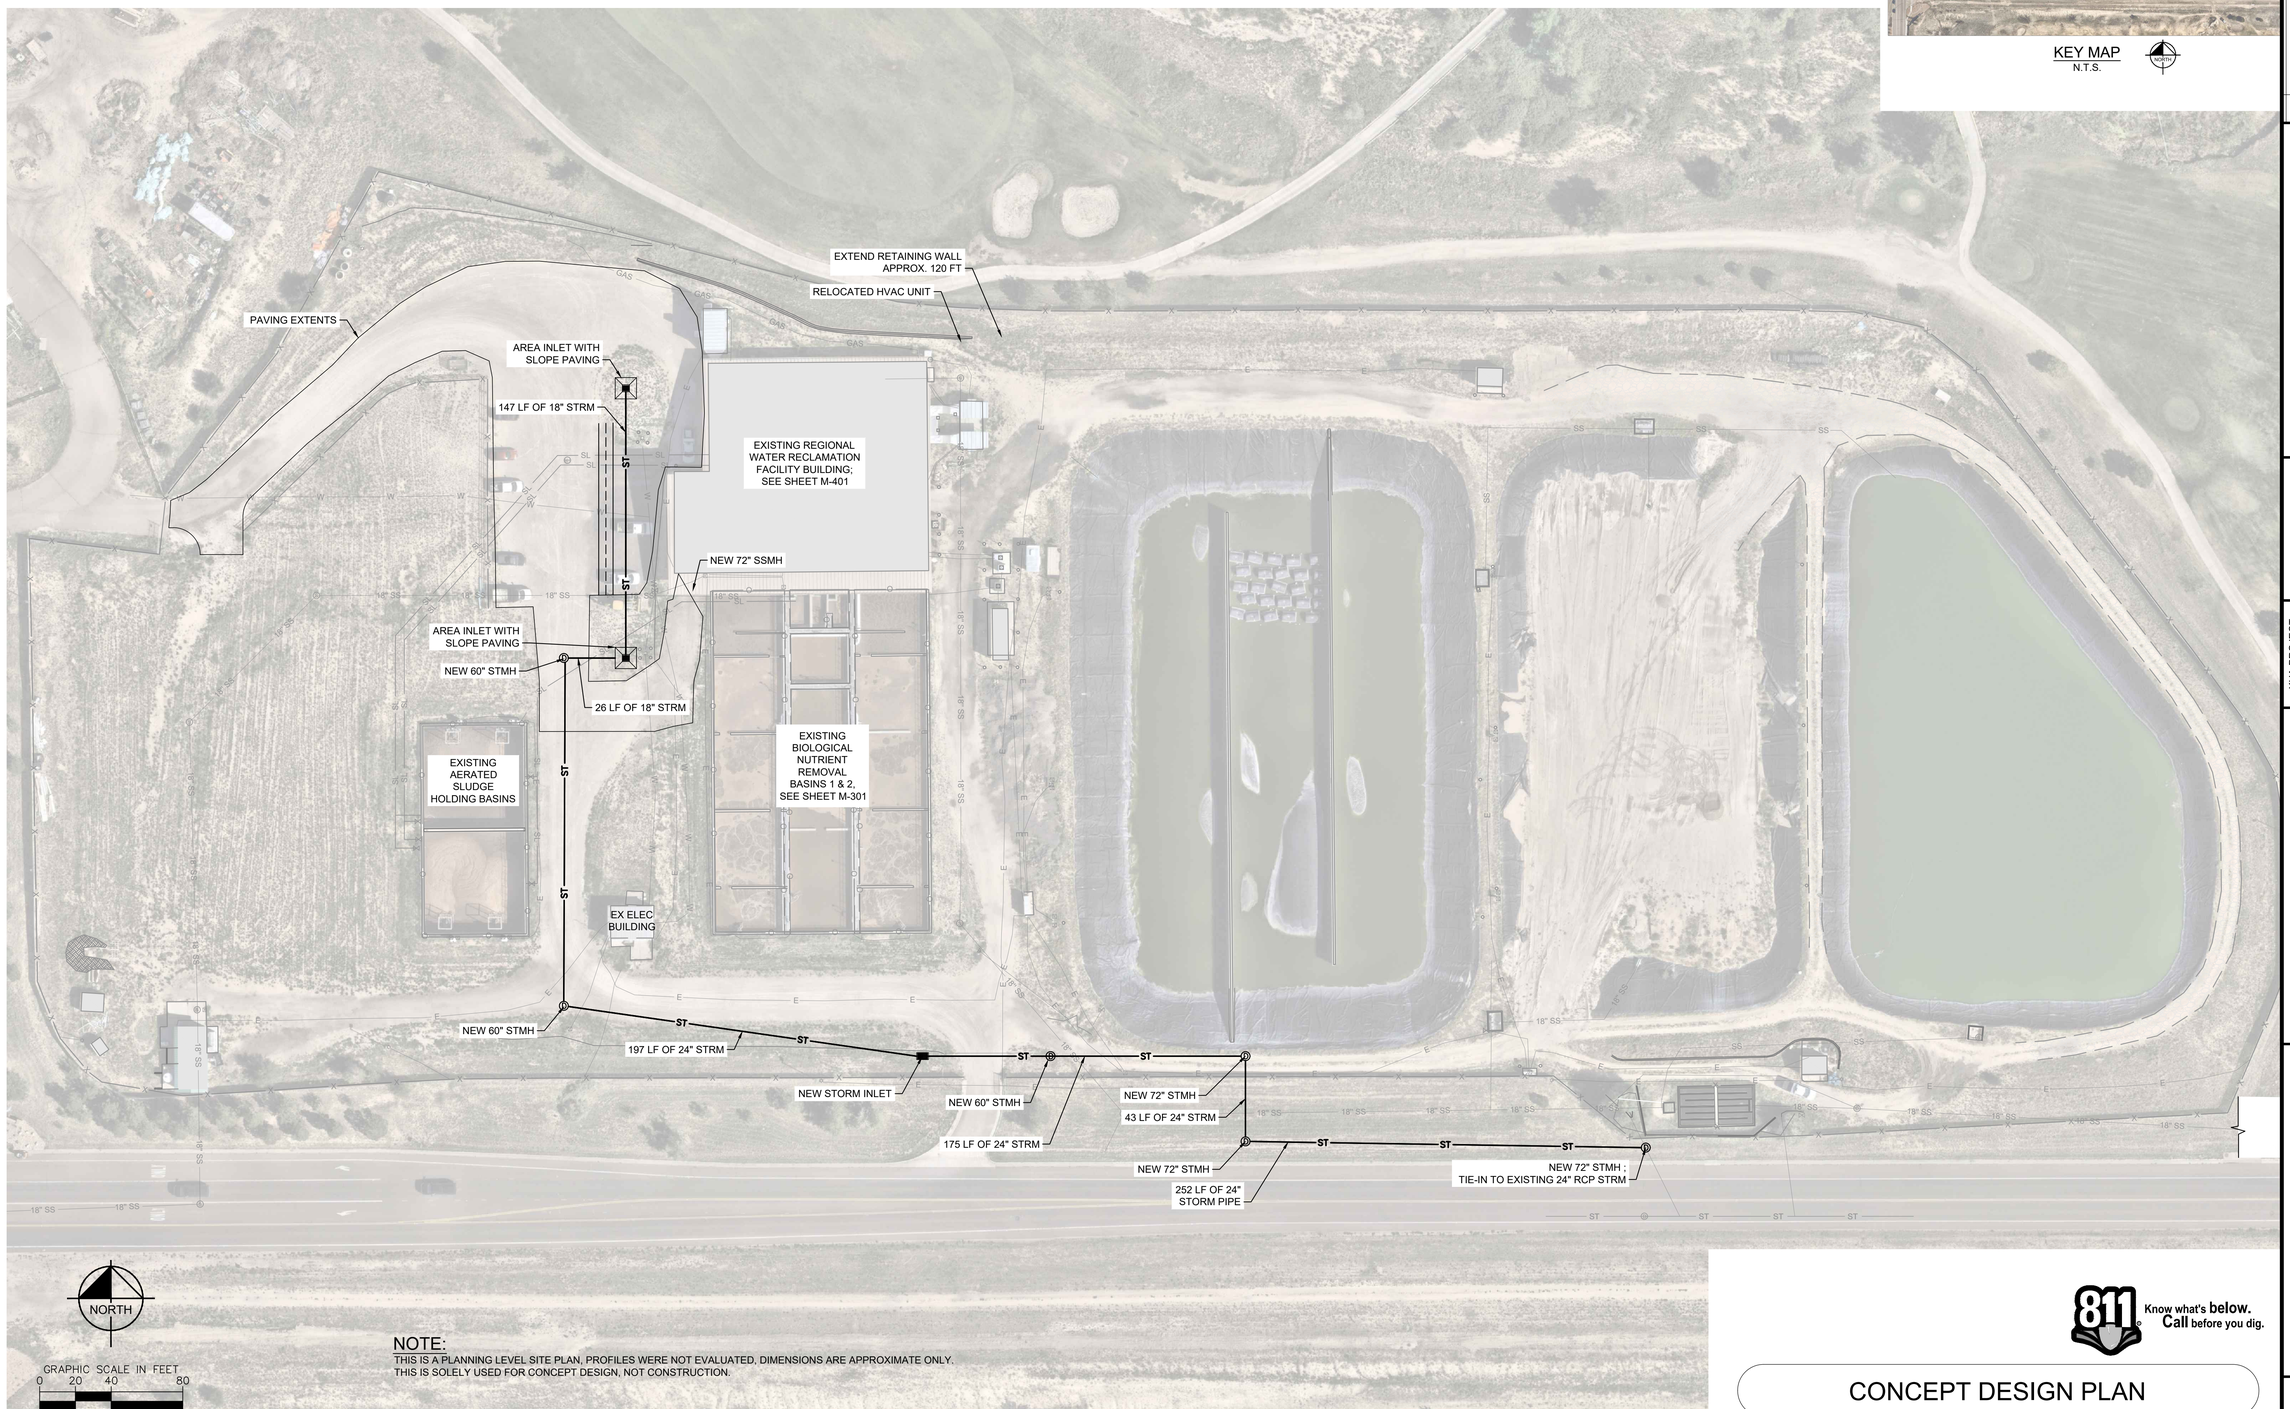

KEY MAP
N.T.S.

NOTE:
THIS IS A PLANNING LEVEL SITE PLAN, PROFILES WERE NOT EVALUATED, DIMENSIONS ARE APPROXIMATE ONLY.
THIS IS SOLELY USED FOR CONCEPT DESIGN, NOT CONSTRUCTION.

Know what's **below.** **Call** before you dig.

CONCEPT DESIGN PLAN

No.	Revisions	By	Date

Kimley»Horn
© 2025 KIMLEY-HORN AND ASSOCIATES, INC.
2 N NEVADA AVE SUITE 900, COLORADO SPRINGS, CO 80903
PHONE: 719-453-0180
WWW.KIMLEY-HORN.COM REGISTRY No. 35106

PRELIMINARY
FOR REVIEW ONLY
NOT FOR CONSTRUCTION
Kimley»Horn
Kimley-Horn and Associates, Inc.

KHA PROJECT	196013001
DATE	2026-04-30
SCALE	AS SHOWN
DESIGNED BY	MEO
DRAWN BY	MEO
CHECKED BY	KRK

RWRF STORMWATER IMPROVEMENTS
PREPARED FOR
WOODMEN HILLS
METROPOLITAN DISTRICT
COLORADO
EL PASO COUNTY

SHEET NUMBER

C:\ACC\ACCDocs\Kimley-Horn\196013001 WHMD Expansion Study\Project Files_DWG\PlanSheets\Stormwater Improvements\EA Meeting\196013001_SITE_Concept Plan.dwg