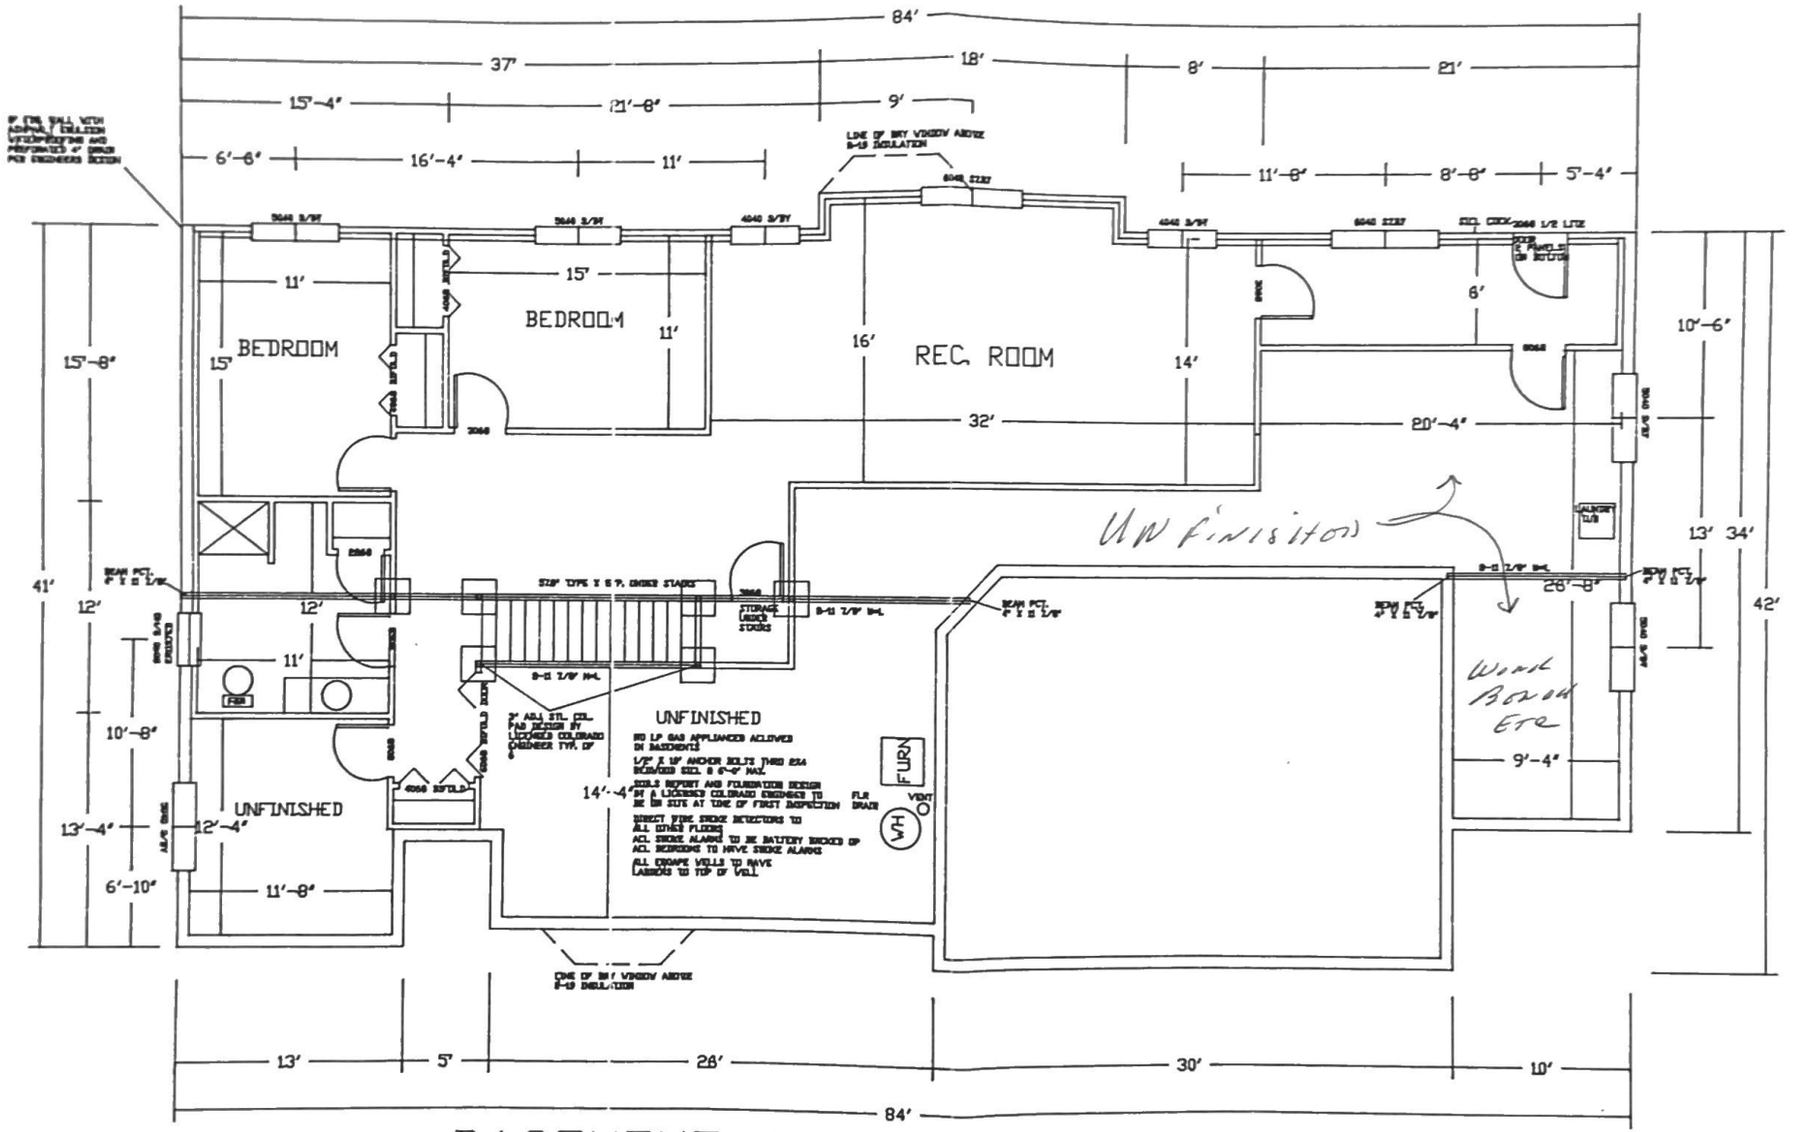

BASEMENT AND FOUNDATION PLAN

2722 SQ. FT TOTAL
1508 SQ. FT. FINISHED

Released for Permit
01/20/2021 10:36:19 AM
Pikes Peak Regional Building Department
CGieck
CONSTRUCTION