



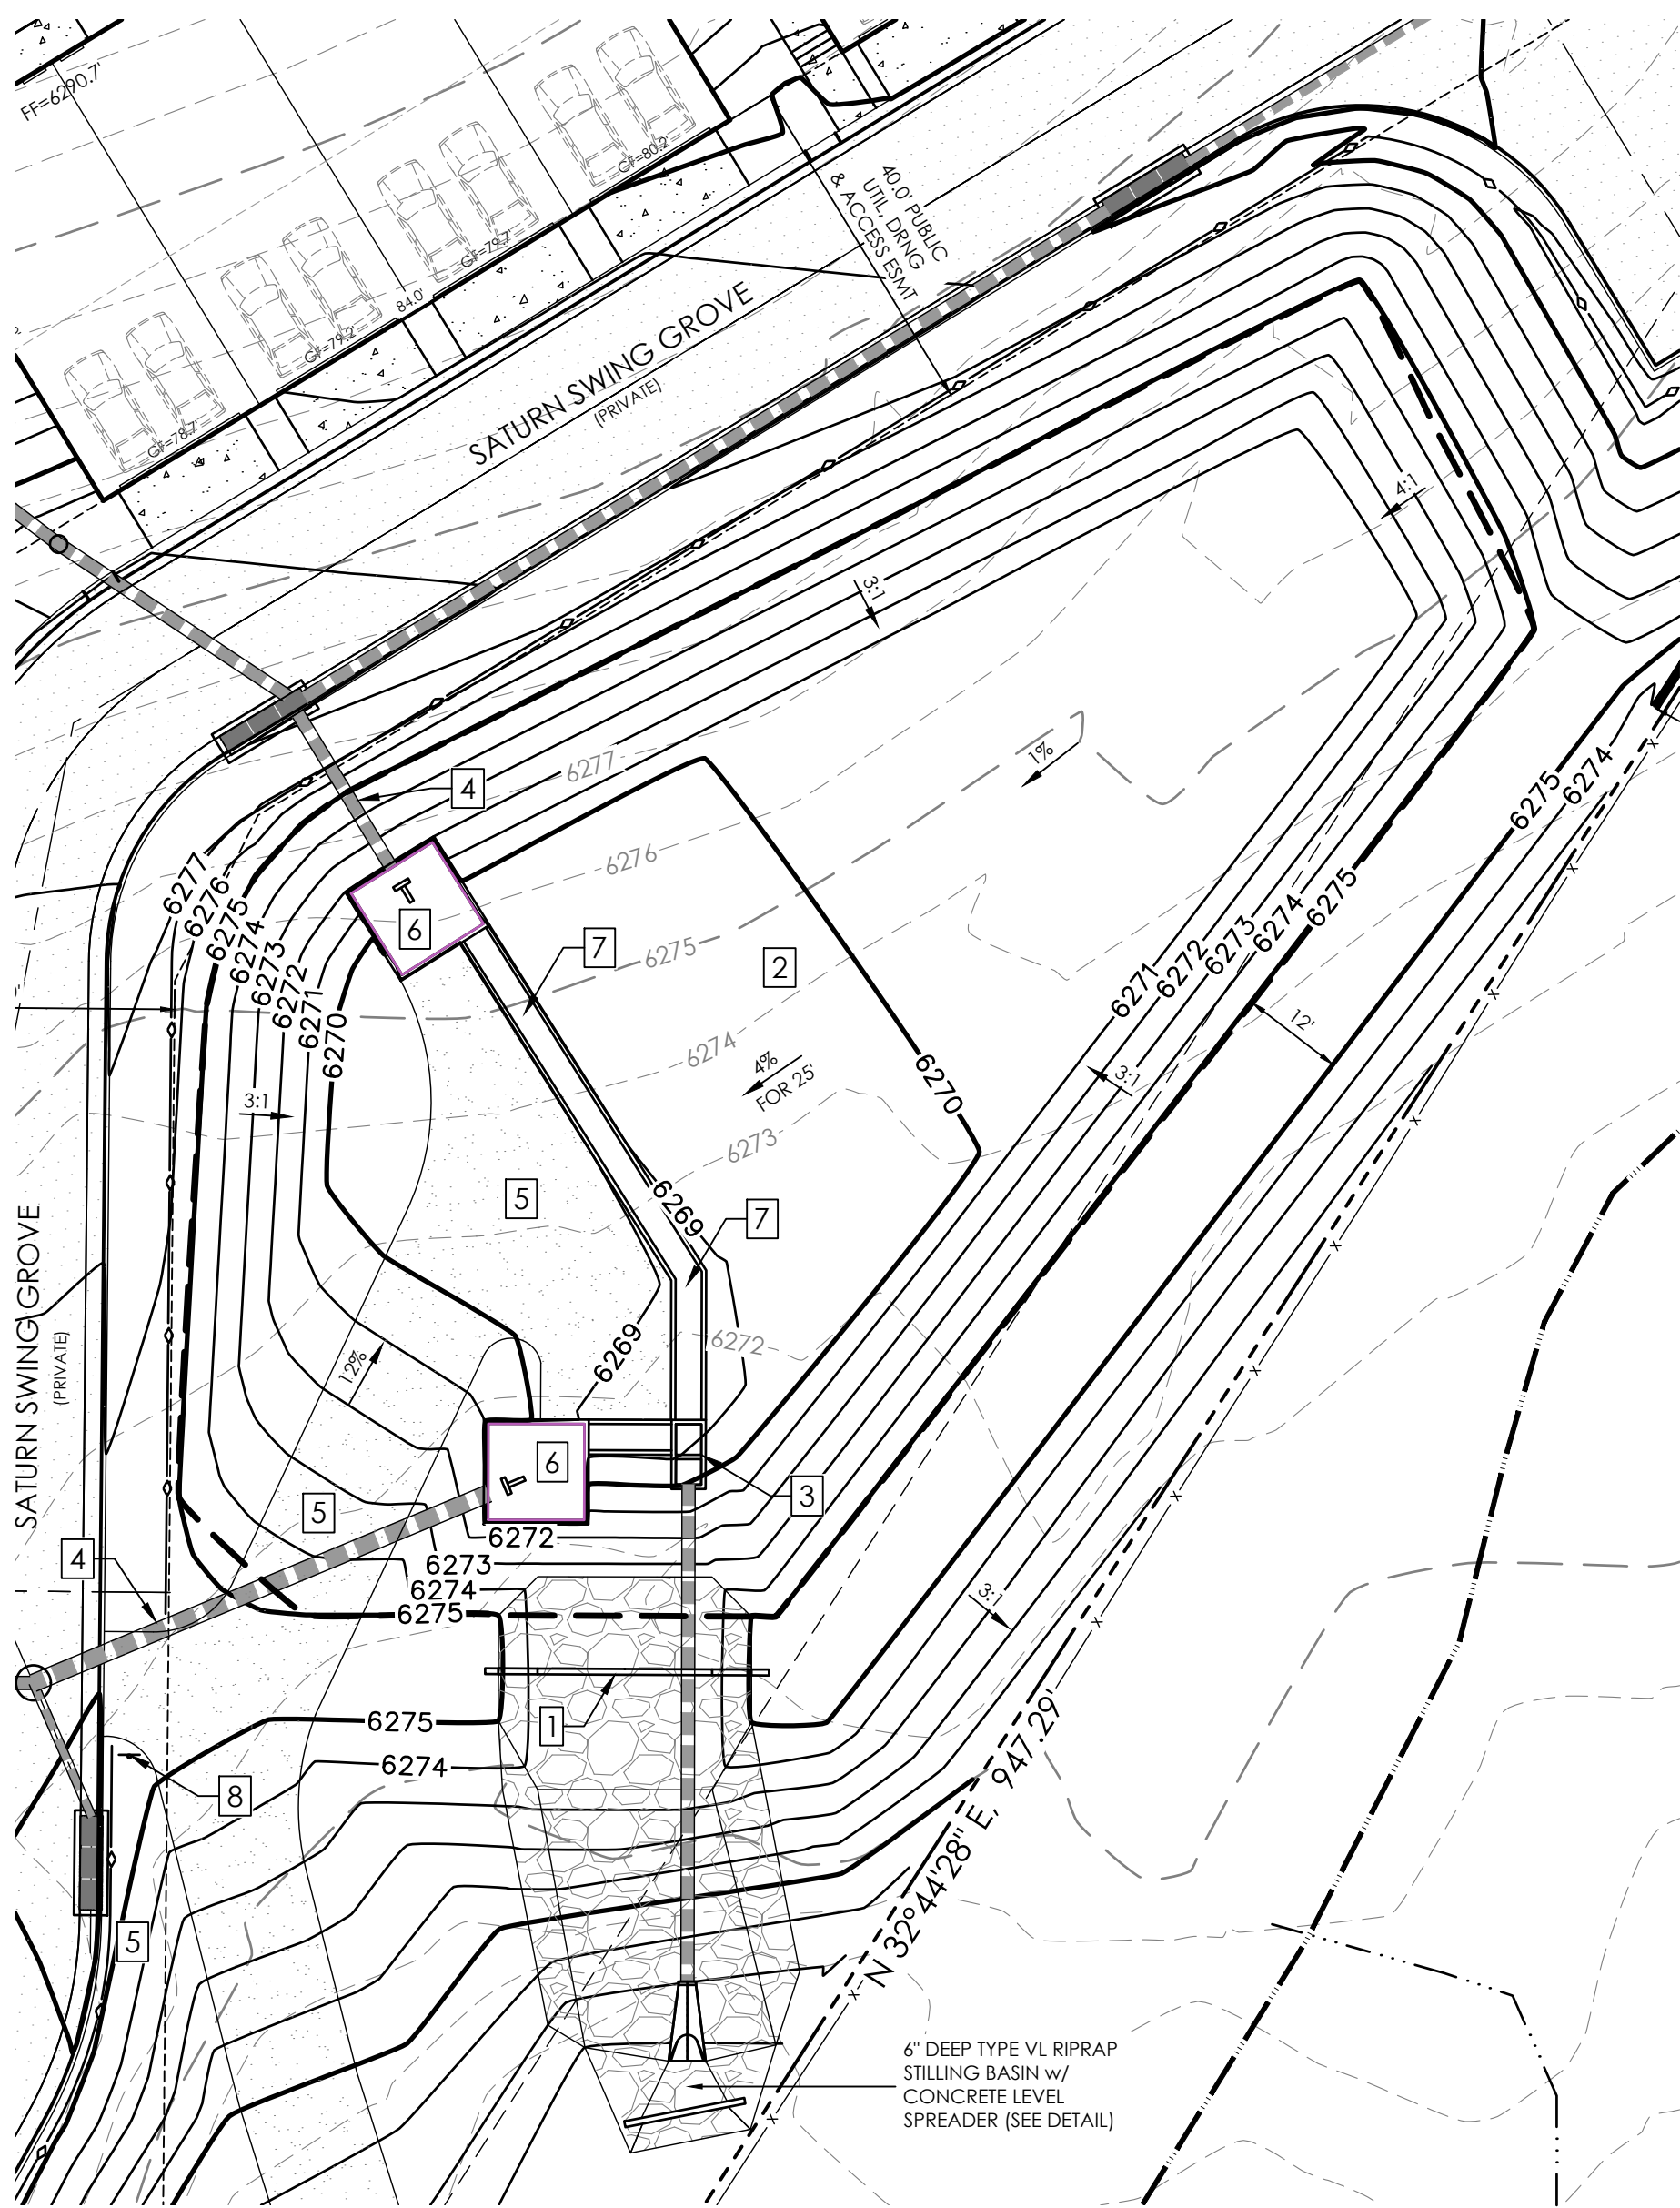


POND 1 DETAIL
SCALE 1" = 20'


- NOTE LEGEND**
1. INSTALL CONCRETE SPILLWAY WEIR & EMERGENCY OVERFLOW RIP-RAP (SEE SPILLWAY DETAIL)
 2. INSTALL FULL SPECTRUM EXTENDED DETENTION BASIN
 3. INSTALL OUTLET STRUCTURE (SEE OUTLET DETAIL)
 4. INSTALL HDPE STORM PIPE (SEE STORM PLAN)
 5. INSTALL 15' WIDE GRAVEL ACCESS DRIVE
 6. INSTALL CONCRETE FOREBAY (SEE CONCRETE FOREBAY A-1-1 DETAIL)
 7. INSTALL 3.0' BTM CONCRETE TRICKLE CHANNEL (SEE DETAIL)
 8. PET WASTE STATION w/ "CLEAN UP WASTE" SIGNAGE

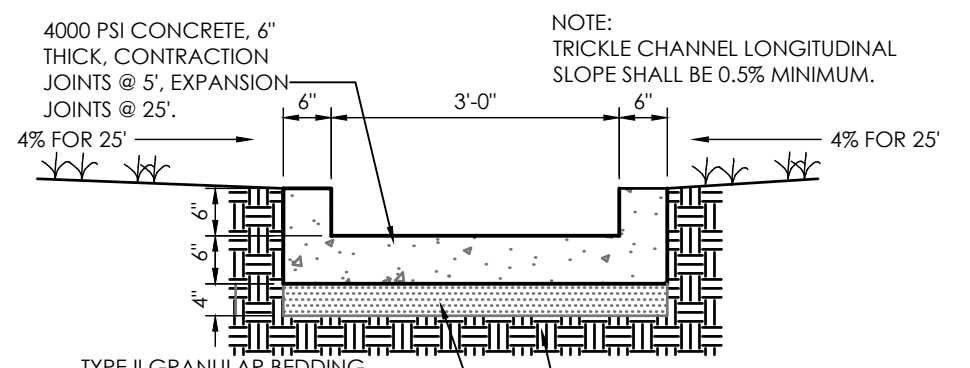


CONCRETE TRICKLE CHANNEL DETAIL
SCALE: 1" = 2'

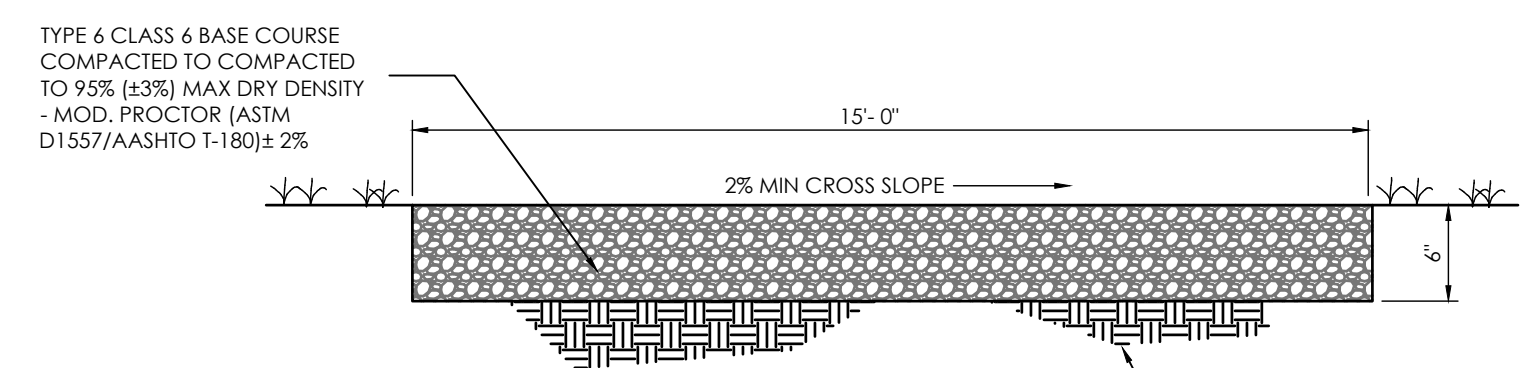



POND GRAVEL ACCESS
SCALE: NOT TO SCALE

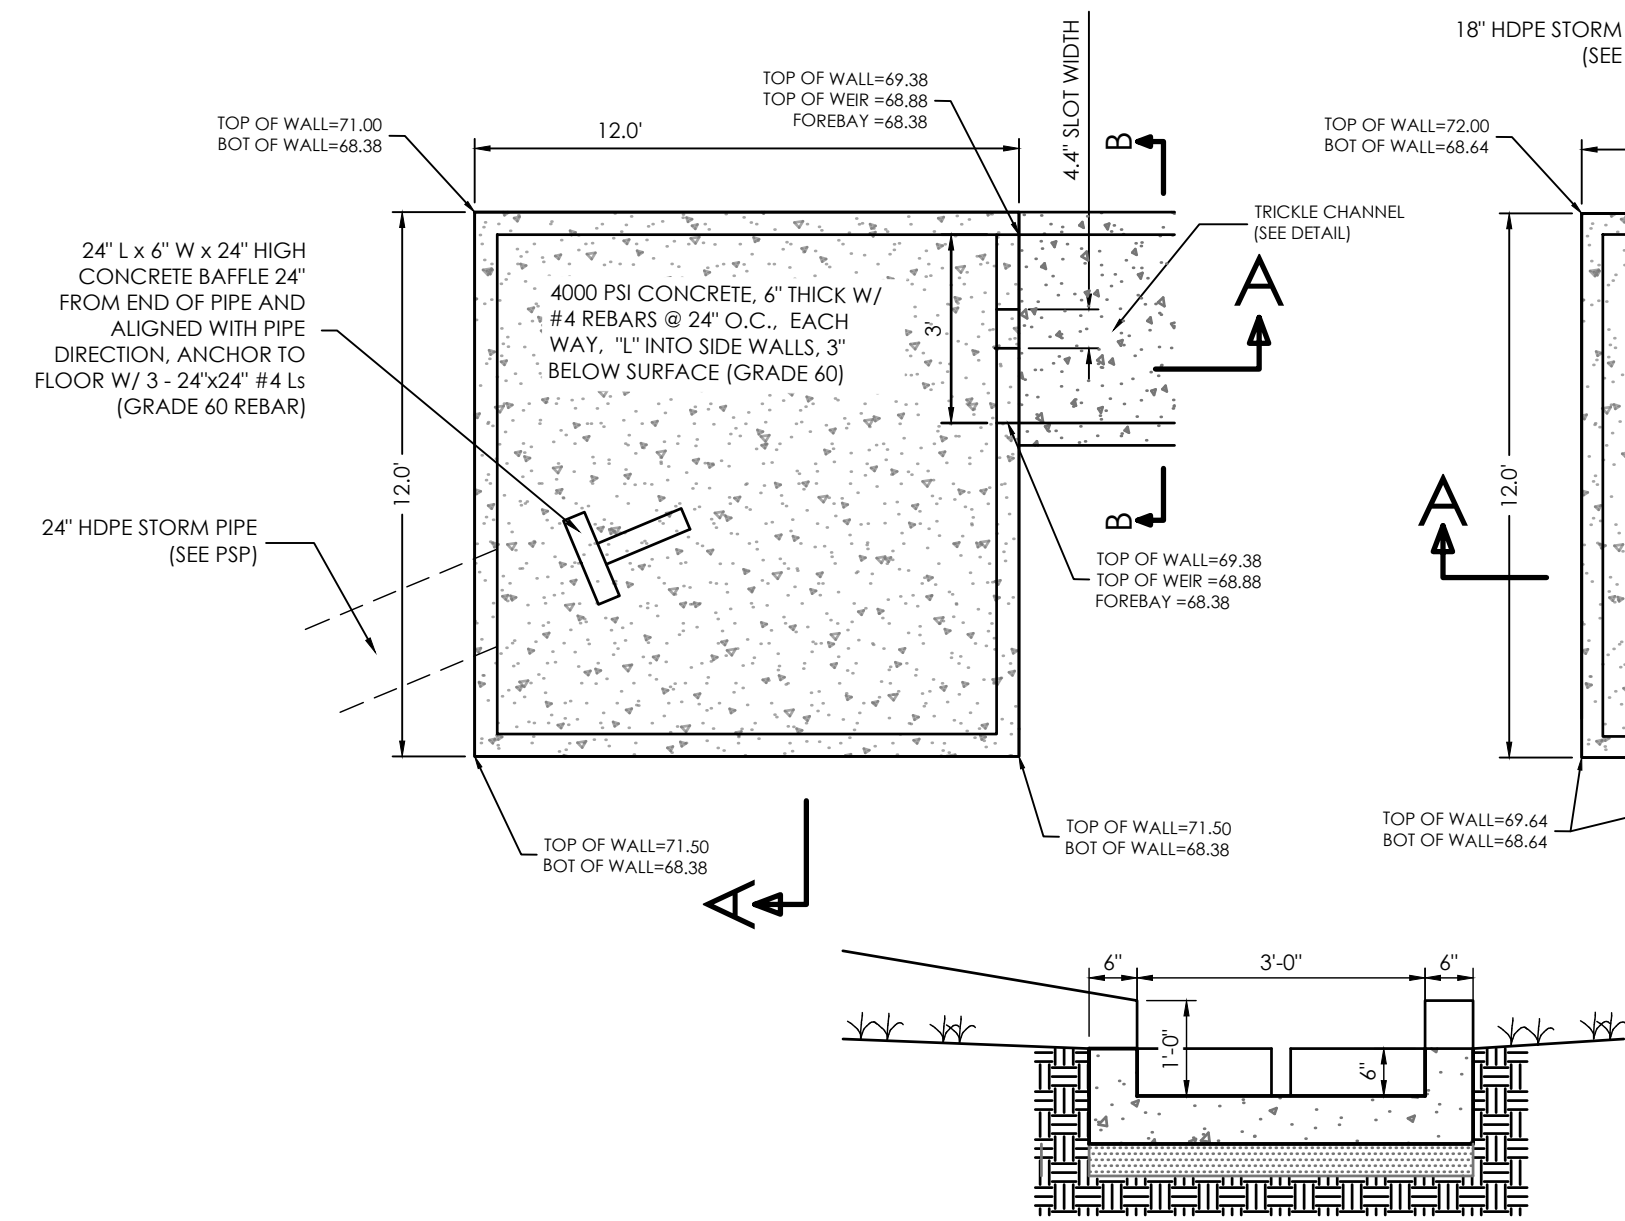


SOUTH FOREBAY DETAIL
NOT TO SCALE

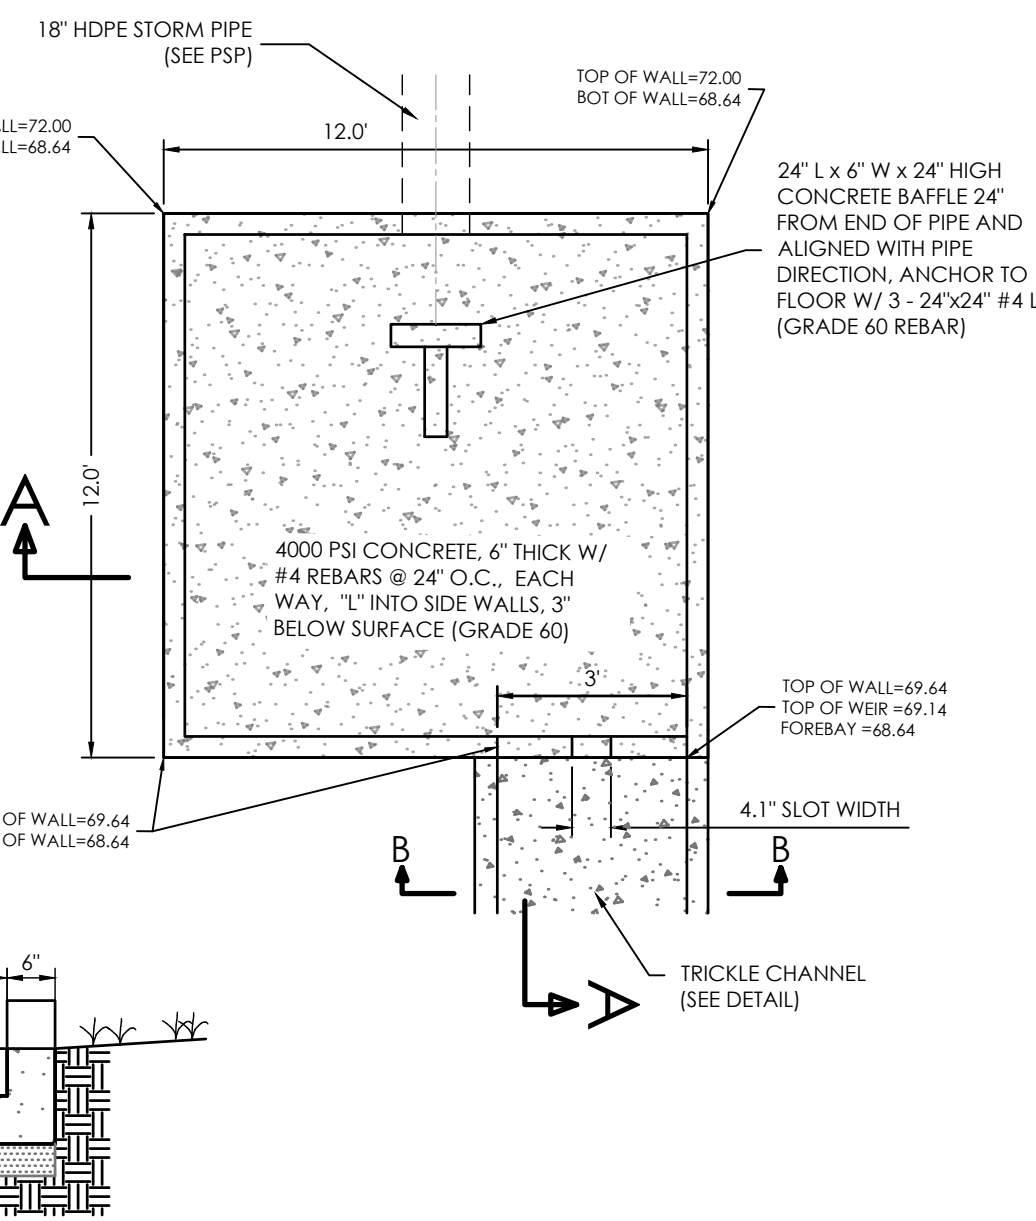


NORTH FOREBAY DETAIL
NOT TO SCALE

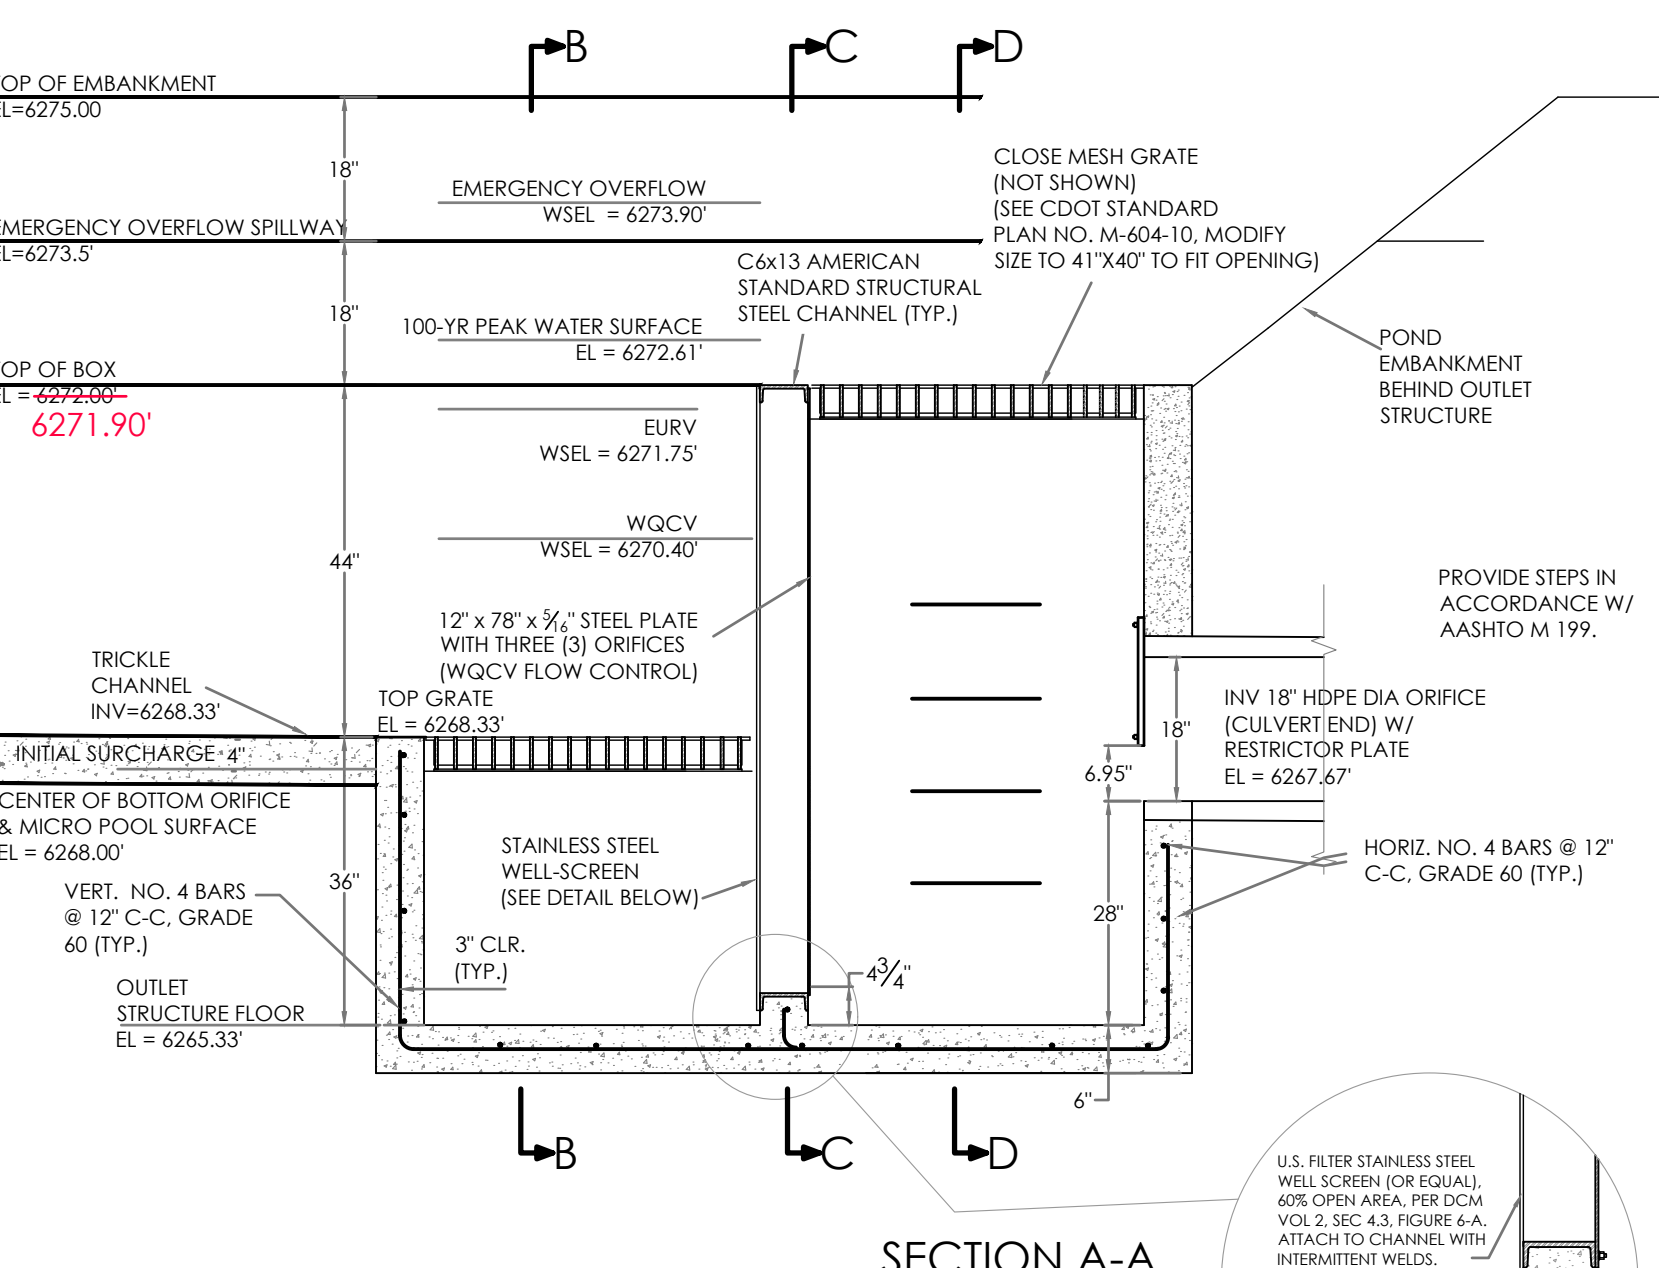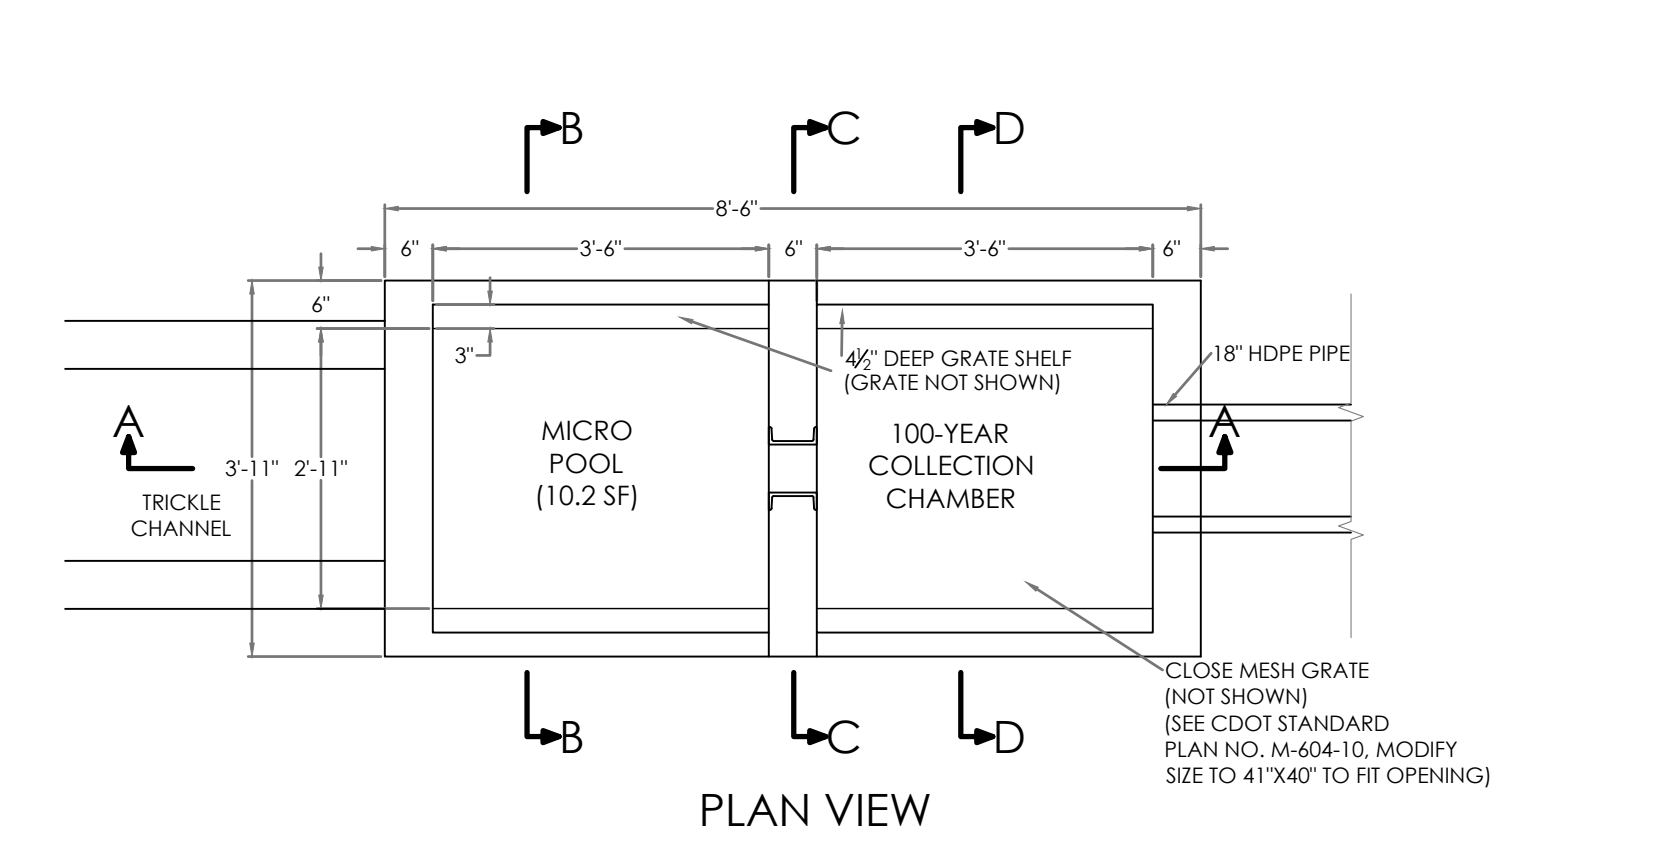


SECTION A-A

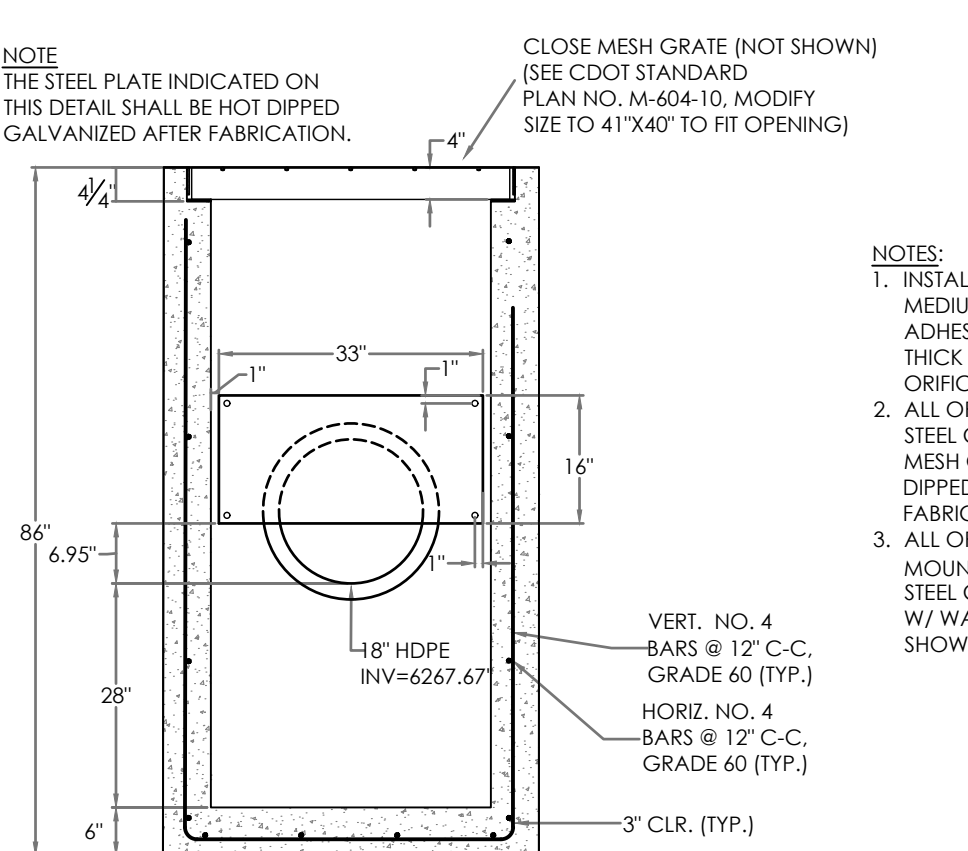

SECTION D-D

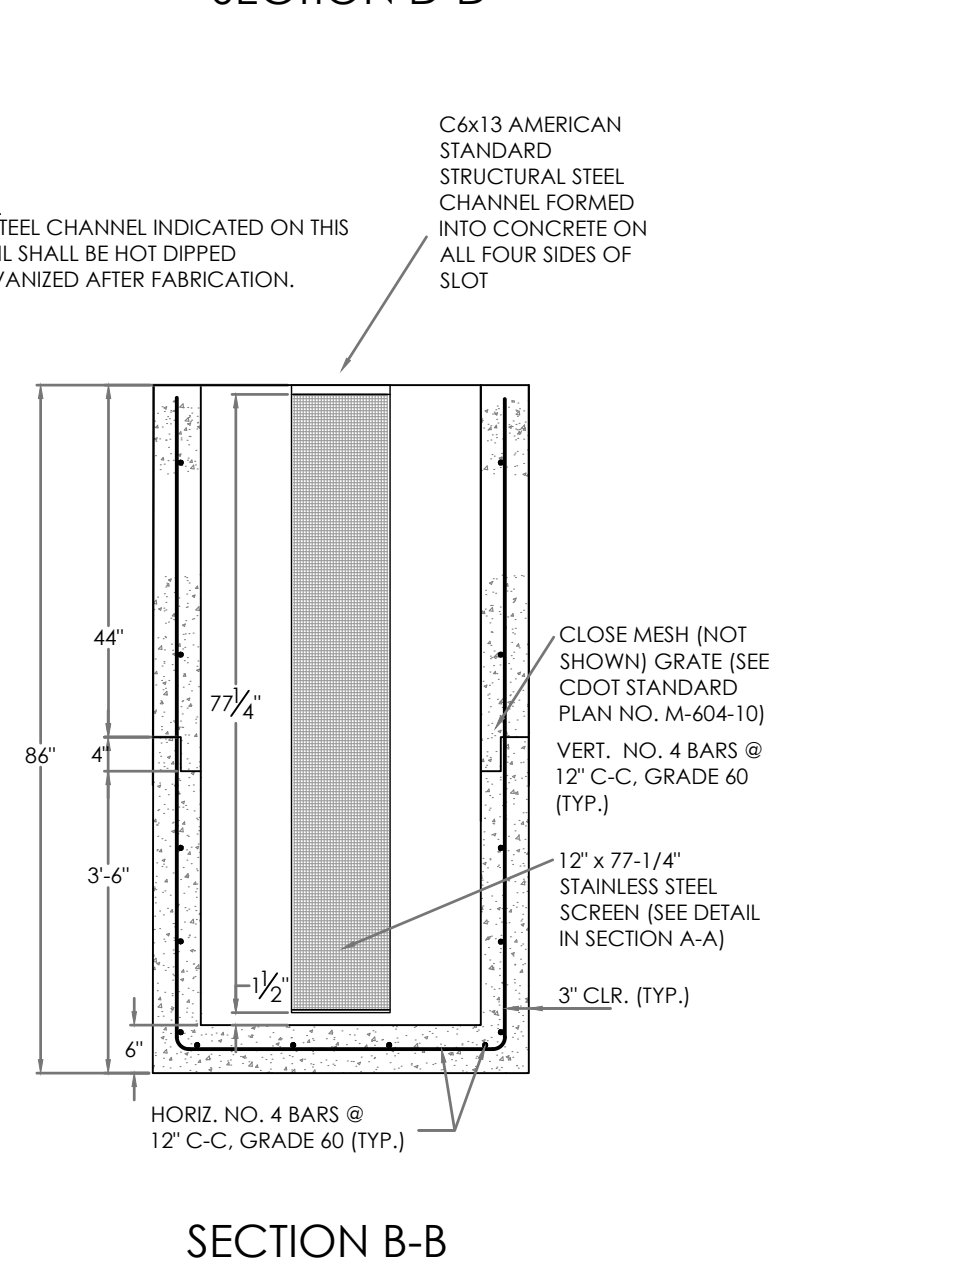


SECTION B-B

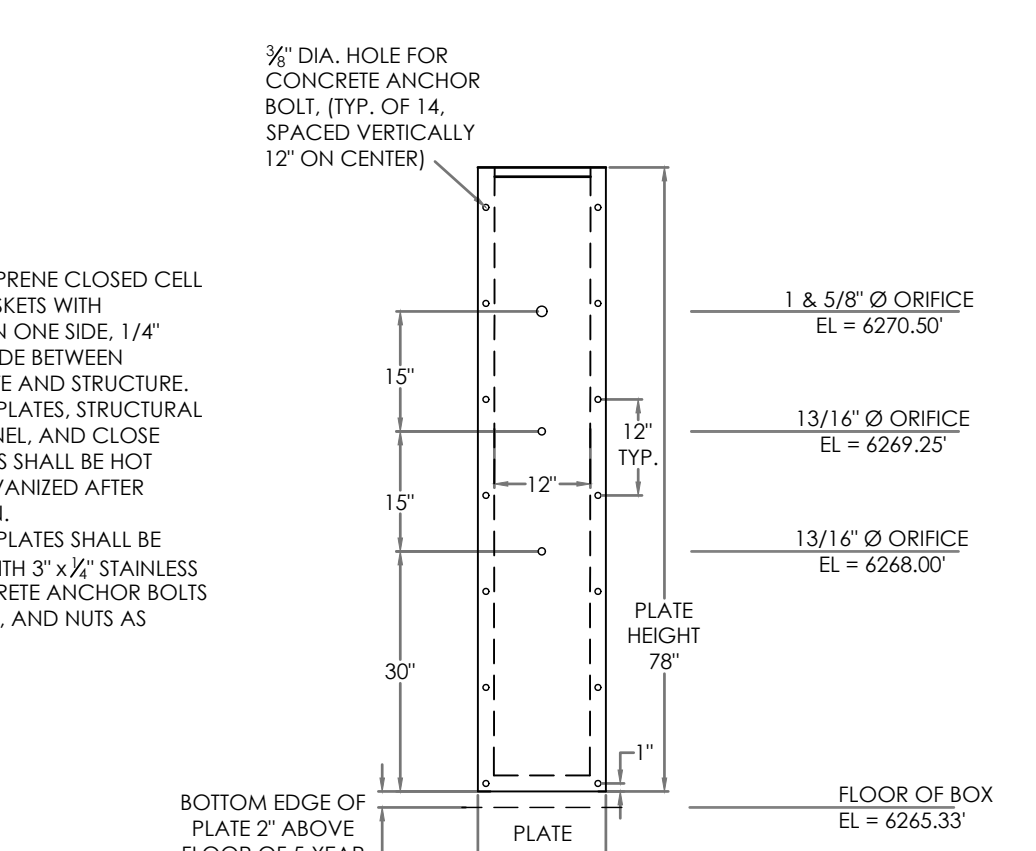


SECTION C-C

WQCV ORIFICE PLATE


FULL SPECTRUM EXTENDED DETENTION BASIN OUTLET STRUCTURE DETAILS
SCALE: 1" = 2'

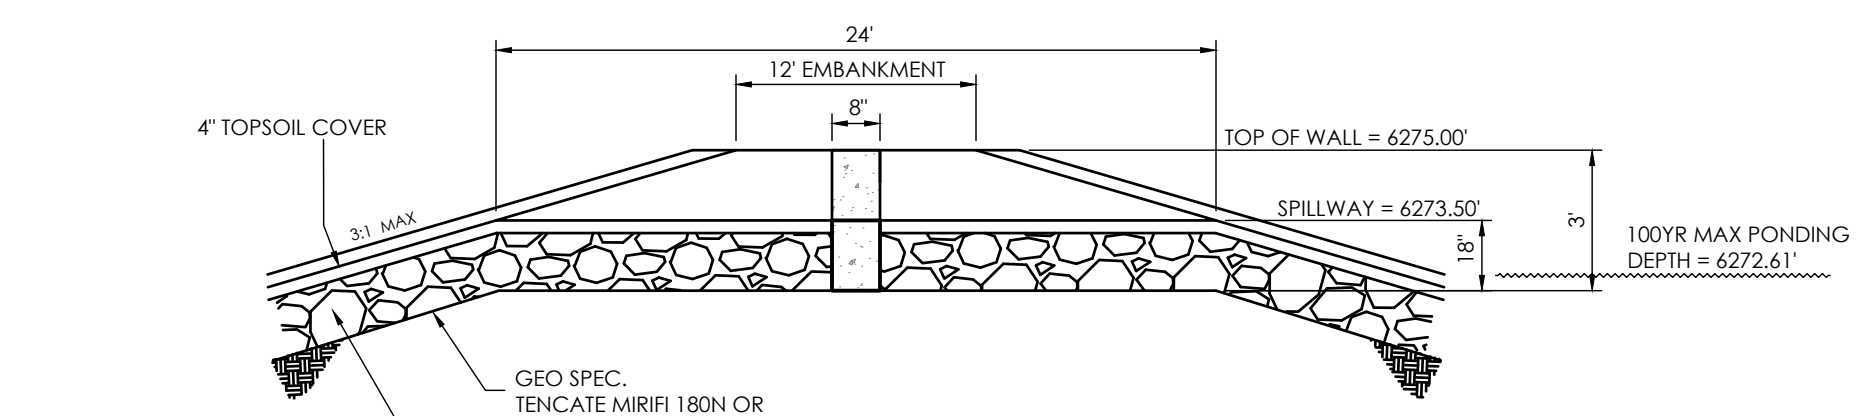


CONCRETE WEIR SECTION VIEW
NOT TO SCALE

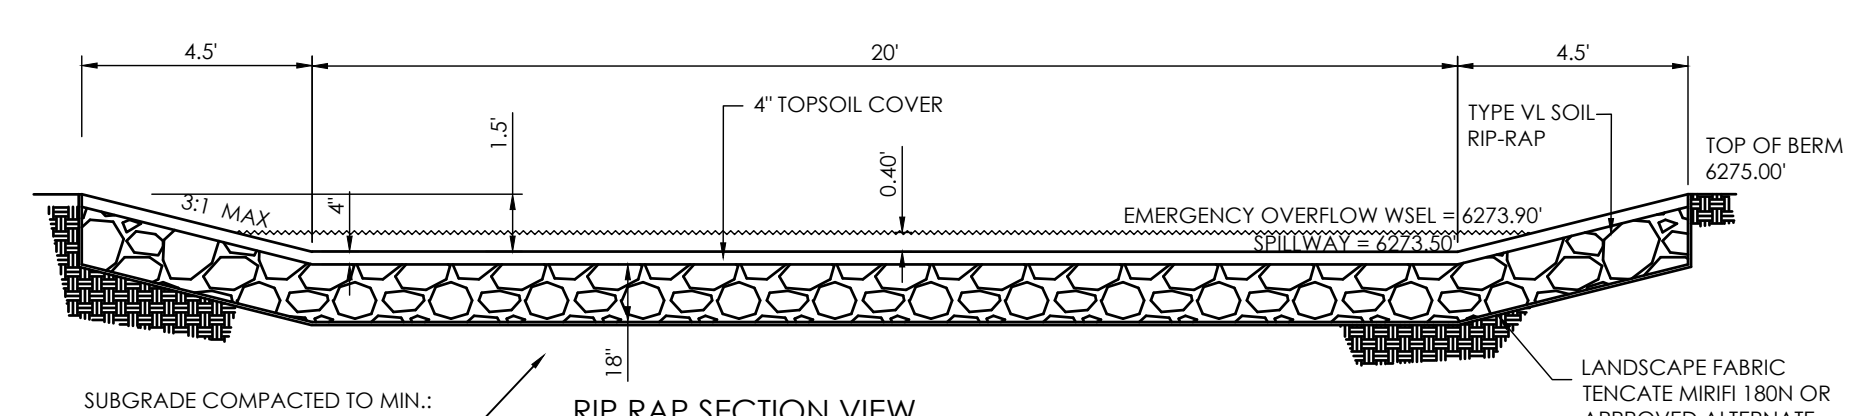

RIP RAP SECTION VIEW
NOT TO SCALE

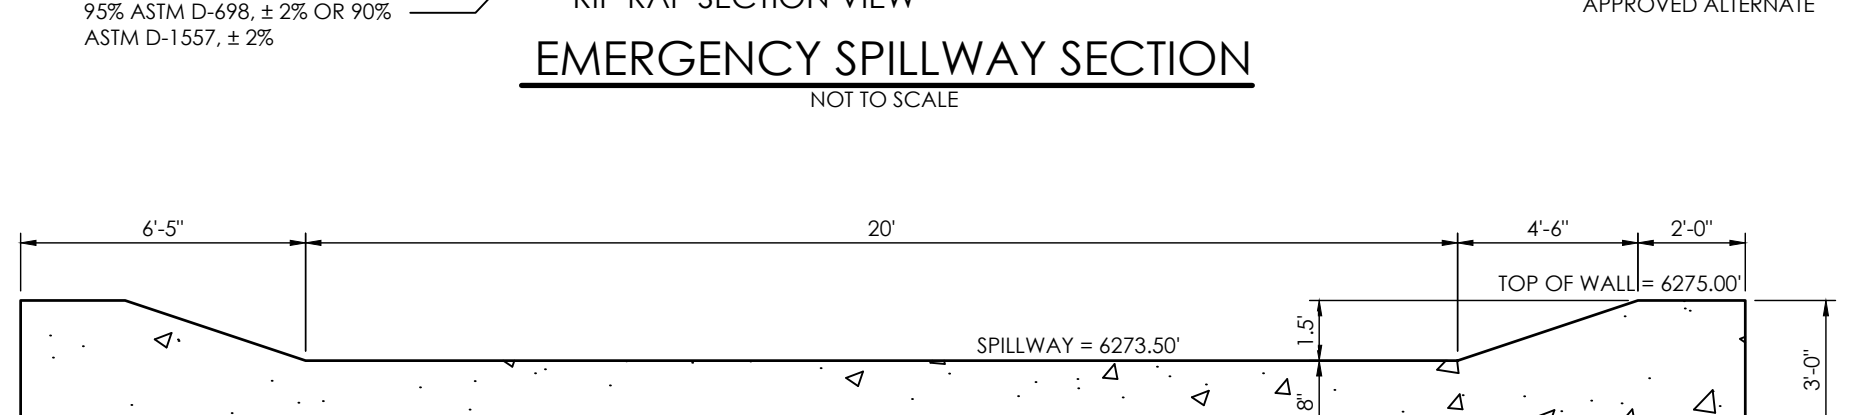


EMERGENCY SPILLWAY SECTION
NOT TO SCALE

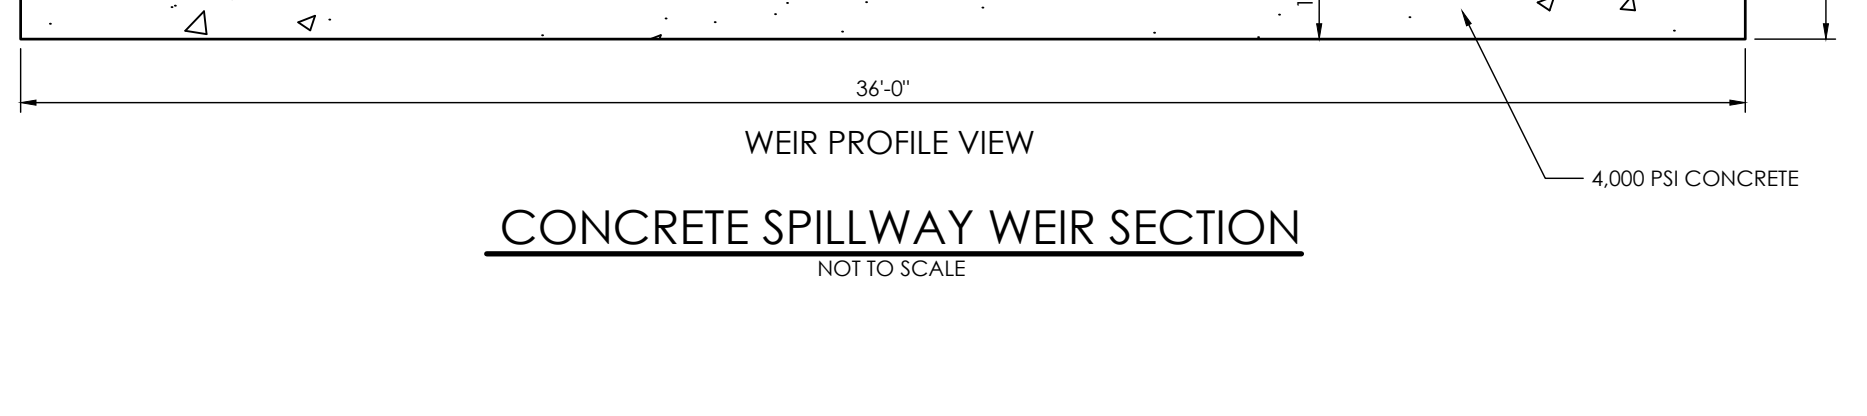

WEIR PROFILE VIEW
NOT TO SCALE






CONCRETE SPILLWAY WEIR SECTION
NOT TO SCALE

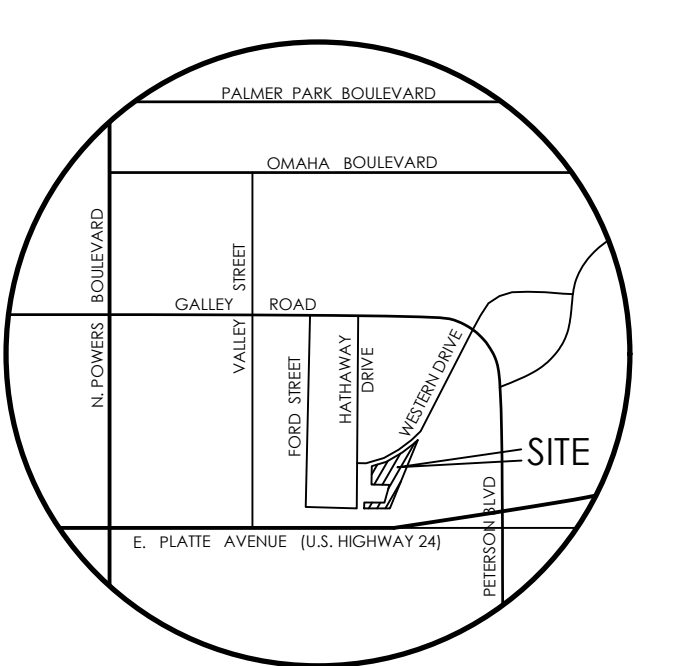

VICINITY MAP
NOT TO SCALE

BENCHMARK

1. BOUNDARY BEARINGS AND DISTANCES SHOWN ON THIS MAP ARE RELATIVE TO THE WEST LINE OF LOT 1, CIMARRON SOUTHEAST FILING NO. 2C, ASSUMED TO BEAR N03°44'42"E.
2. THE EXISTING TOPOGRAPHY SHOWN ON THIS PLAN WAS PREPARED AND PROVIDED BY POLARIS SURVEYING INC. ELEVATIONS SHOWN ARE RELATIVE TO NAVD83.

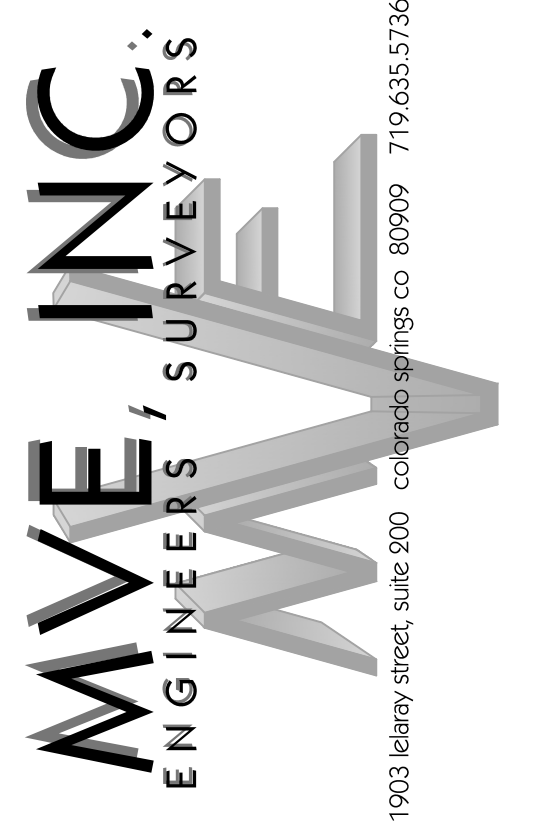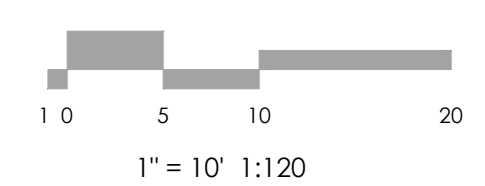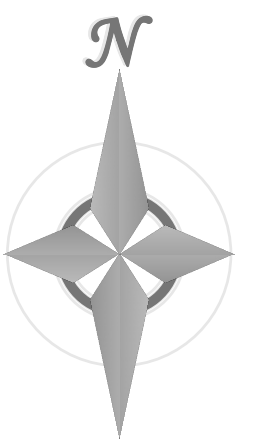

REVISIONS

DESIGNED BY
DRAWN BY
CHECKED BY
AS-BUILTS BY
CHECKED BY

TOWNHOMES AT WESTERN

LOT I, CIMARRON SOUTHEAST
FILLING NO - 2C

**CONSTRUCTION
PLANS
FS-EDB DETAILS**

C2.3 MVE PROJECT 61203

MVE DRAWING CON-PP

JULY 11, 2024

SHEET 3 OF 8

PCD FILE # PPR-24-15