NOTE:

NEW CHURCH STEALTH BELL TOWER & POLYMER FAUX STONE FENCE COMPOUND IS TO BE PAINTED TO MATCH THE EXISTING CHURCH

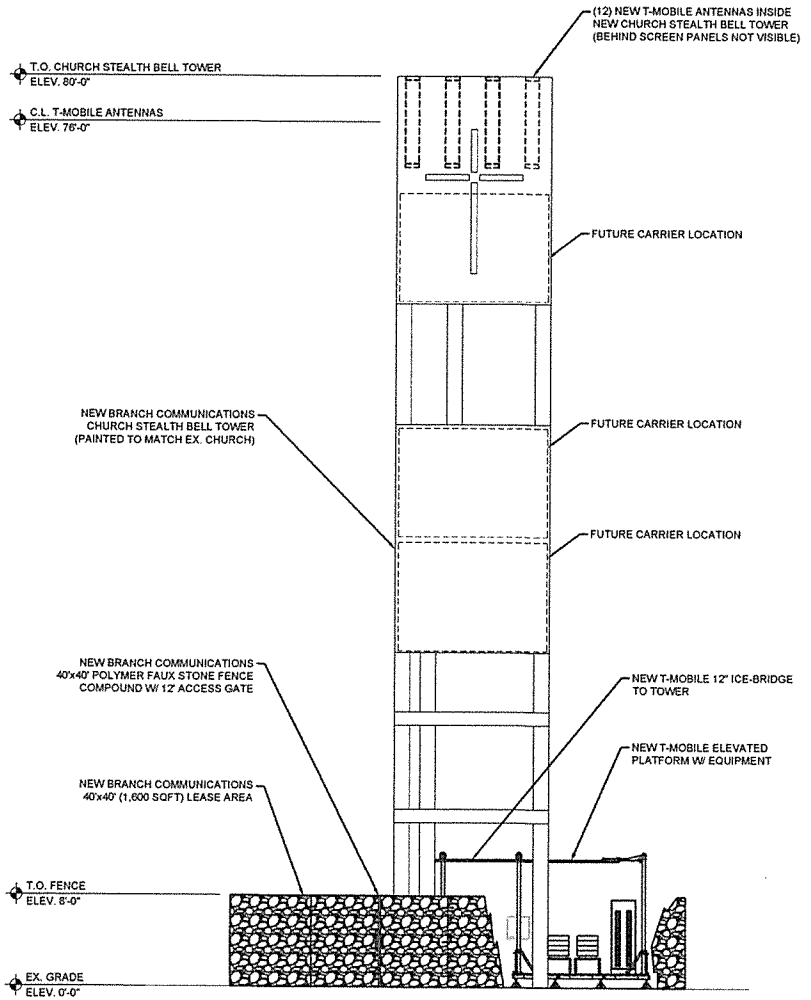

1 NORTH ELEVATION

SCALE: 3/16" = 1'-0"

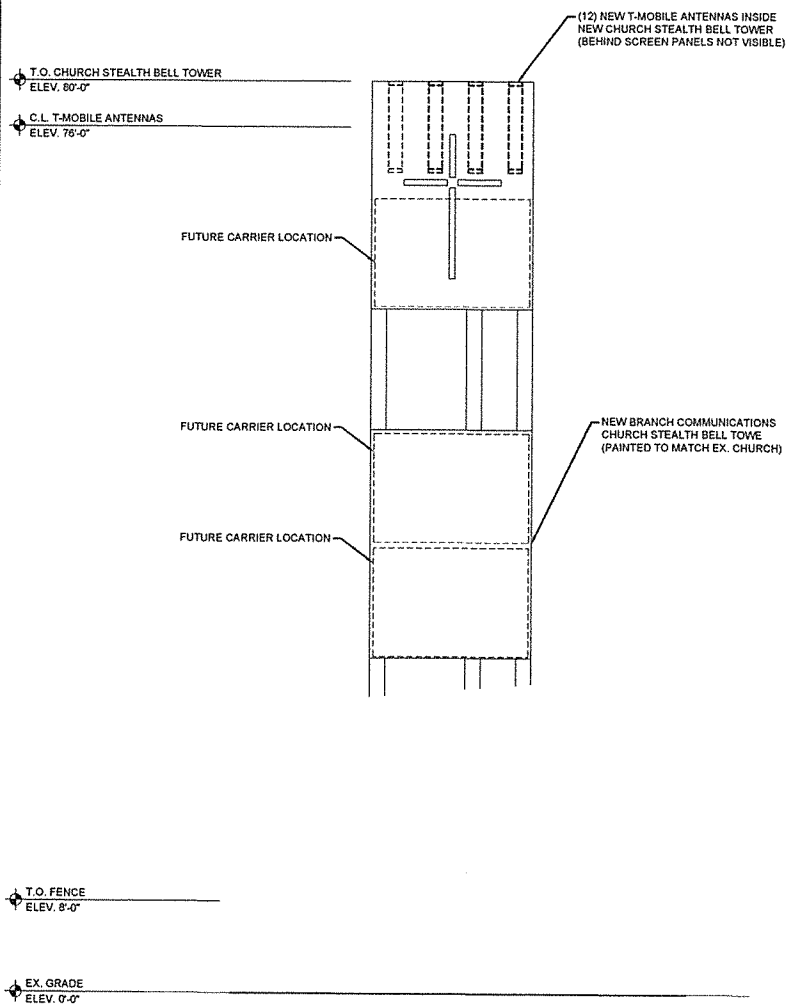

2 EAST ELEVATION

SCALE: 3/16" = 1'-0"

T-Mobile
2323 DELGANY STREET
DENVER, CO 80216

BRANCH COMMUNICATIONS, LLC
1516 S. BOSTON AVE. STE 215
TULSA, OK 74119

PROJECT INFORMATION:

SITE NAME:
GATEWAY CHURCH
T-MOBILE SITE ID:
DN01549C
BRANCH COMMUNICATIONS SITE ID:
CO-0015
5605 N. MARKSHEFFEL
COLORADO SPRINGS, CO 80922
EL PASO COUNTY

Rev:	Date:	Description:	By:
1	10/3/16	PRELIM. ZONING	AD
2	10/17/16	ZONING	AD
3	1/31/17	REV. ZONING	AD
4	3/3/17	REVISION #2	AD
5	7/12/17	REVISION #3	AG

PLANS PREPARED BY:

CENTERLINE SOLUTIONS
Advancing Wireless Networks
16035 TABLE MOUNTAIN PARKWAY
GOLDEN, CO 80403
303.993.3293
WWW.CENTERLINESOLUTIONS.COM

LICENSURE NO:

ALL SCALES ARE SET FOR 24"x36" SHEET

DRAWN BY:	CHK BY:	APV BY:
AD	AD	MS

Sheet Title:

NORTH AND EAST ELEVATIONS

Sheet Number:

Z2.1

NOTE:

NEW CHURCH STEALTH BELL TOWER & POLYMER FAUX STONE FENCE COMPOUND IS TO BE PAINTED TO MATCH THE EXISTING CHURCH

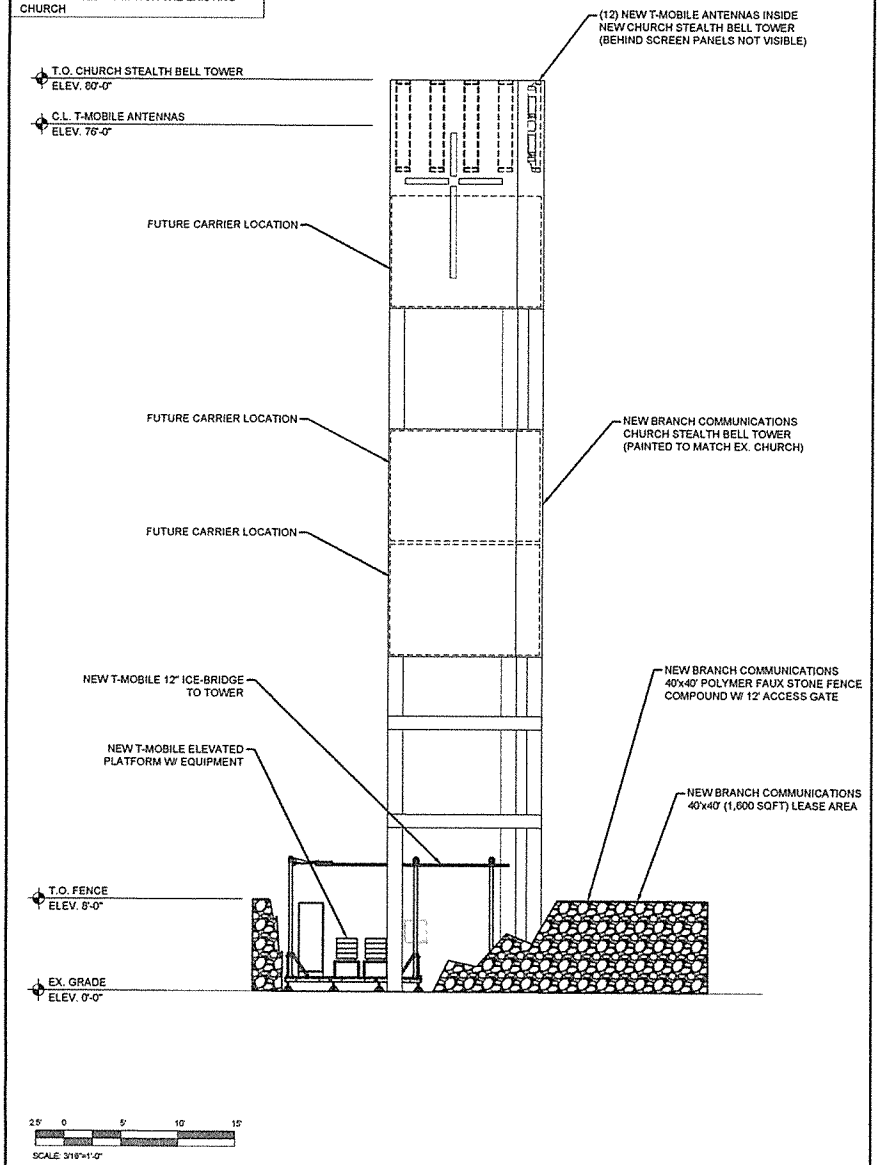

1 SOUTH ELEVATION
SCALE: 3/16" = 1'-0"

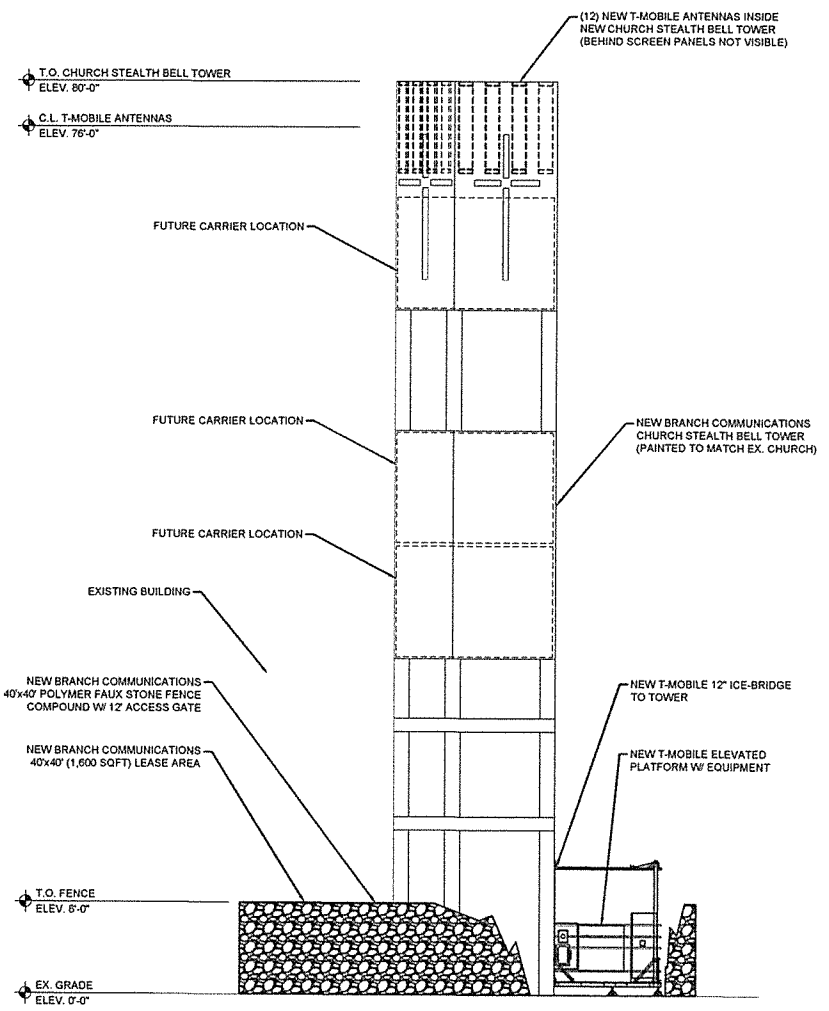

2 WEST ELEVATION
SCALE: 3/16" = 1'-0"

T-Mobile
2323 DELGANY STREET
DENVER, CO 80216

BRANCH COMMUNICATIONS, LLC
1516 S. BOSTON AVE. STE 215
TULSA, OK 74119

PROJECT INFORMATION:

SITE NAME:
GATEWAY CHURCH
T-MOBILE SITE ID:
DN01549C
BRANCH COMMUNICATIONS SITE ID:
CO-0015
5605 N. MARKSHEFFEL
COLORADO SPRINGS, CO 80922
EL PASO COUNTY

Rev:	Date:	Description:	By:
1	10/3/16	PRELIM. ZONING	AD
2	10/17/16	ZONING	AD
3	1/31/17	REV. ZONING	AD
4	3/3/17	REVISION #2	AD
5	7/12/17	REVISION #3	AG

PLANS PREPARED BY:

CENTERLINE SOLUTIONS
Advancing Wireless Networks
16035 TABLE MOUNTAIN PARKWAY
GOLDEN, CO 80403
303.993.3293
WWW.CENTERLINESOLUTIONS.COM

LICENSURE NO:

ALL SCALES ARE SET FOR 24"x36" SHEET

DRAWN BY:	CHK BY:	APV BY:
AD	AD	KS

Sheet Title:

SOUTH AND WEST ELEVATIONS

Sheet Number:

Z2.2