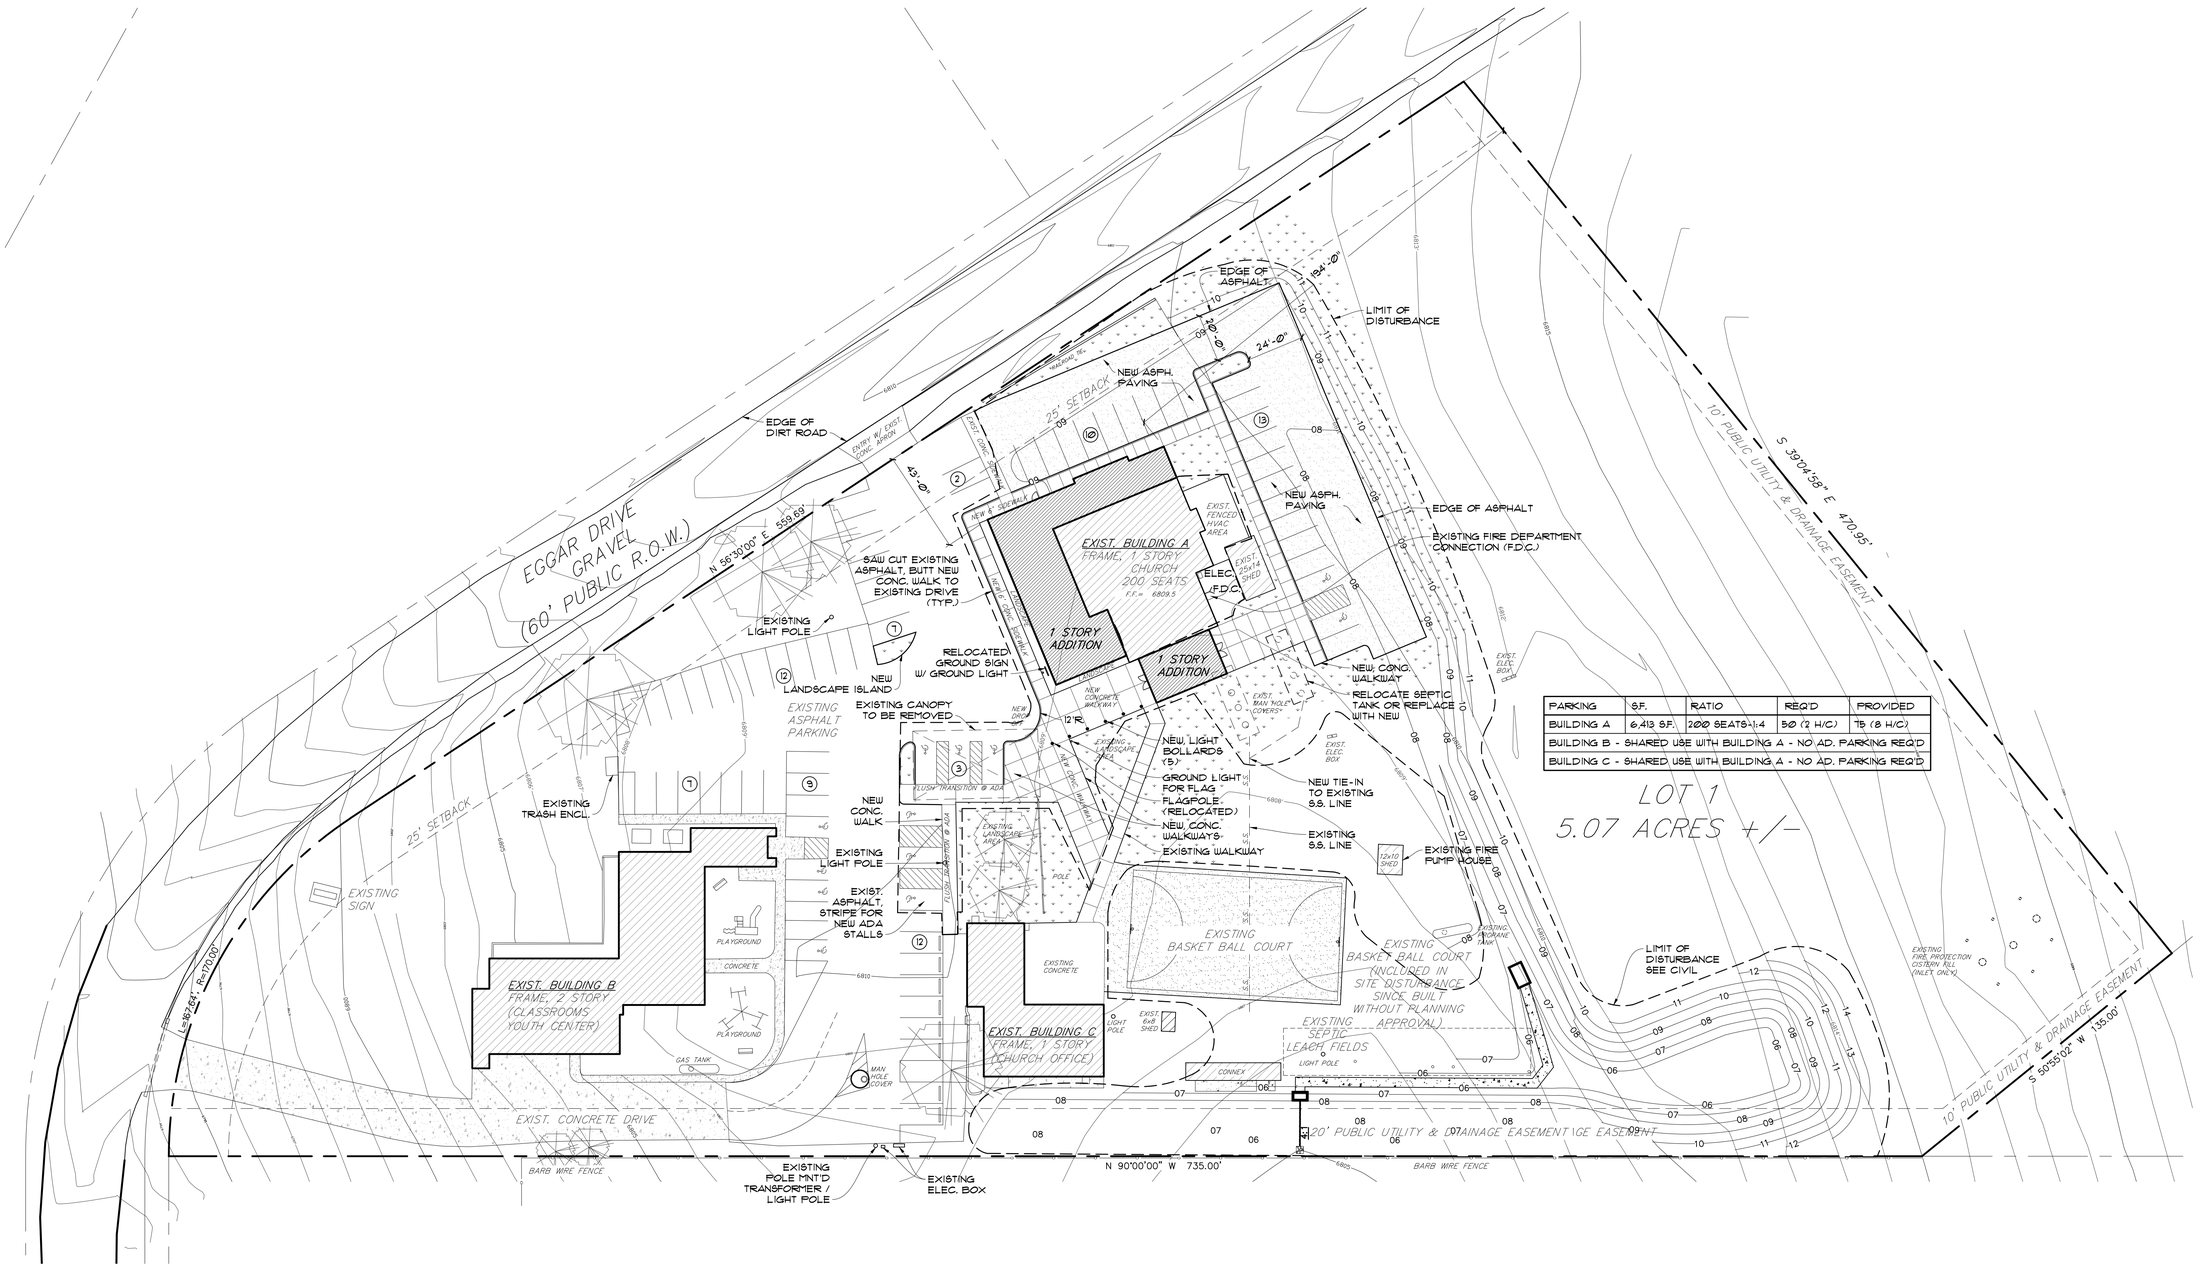

PARKING	S.F.	RATIO	REQ'D	PROVIDED
BUILDING A	6,413 S.F.	200 SEATS-1:4	50 (2 H/C)	75 (8 H/C)
BUILDING B - SHARED USE WITH BUILDING A - NO AD. PARKING REQ'D				
BUILDING C - SHARED USE WITH BUILDING A - NO AD. PARKING REQ'D				

1 A1.00 SITE PLAN
SCALE: 1:30

NORTH

nelson ▫ ross ARCHITECTS
1426 E. PIKES PEAK AVE. P.O. BOX 1 PEYTON, CO 80831
(719) 623-5460 FAX
JOHN@NRARCH.COM
JPNARCH.COM

SITE PLAN

FALCON BAPTIST CHURCH

11185 EGGAR DRIVE
PEYTON, COLORADO 80831

DRN. BY:
L. ROSS / RMB

REVISIONS:

STATE OF COLORADO
JOHN P. NELSON
1/200976
LICENSED ARCHITECT

ISSUE DATE: 6-23-2026

SHEET:

A1.00