## MULCHING AND SEEDING NOTES FOR EL PASO COUNTY

1. ALL DISTURBED AREAS MUST BE MULCHED WITHIN 21 DAYS AFTER FINAL GRADE AND SEEDED AREAS ARE TO BE MULCHED WITH 24 HOURS AFTER SEEDING.
2. MATERIAL USED FOR MULCH CAN BE CERTIFIED CLEAN. WEED– AND SEED–FREE LONG STEMMED FIELD OR MARSH HAY, OR STRAW OF OATS, BARLEY, WHEAT, RYE OR TRITICALE CERTIFIED BY THE COLORADO DEPARTMENT OF AGRICULTURE WEED FEE FORAGE CERTIFICATION PROGRAM.
3. HYDRAULIC MULCHING MATERIAL SHALL CONSIST OF VIRGIN WOOD FIBER MANUFACTURED FORM CLEAN WHOLE WOOD CHIPS. WOOD CHIPS CANNOT CONTAIN ANY GROWTH OR GERMINATION INHIBITORS OR BE PRODUCED FROM RECYCLED MATER. GRAVEL CAN ALSO BE USED.
4. MULCH IS TO BE APPLIED EVENLY AT THE RATE OF 2 TONS PER ACRE.
5. MULCH TO BE ANCHORED EITHER BY CRIMPING (TUCKING MULCH FIBERS 4 INCHES INTO THE SOIL), USING NETTING (USED IN SMALL AREAS WITH STEEP SLOPES), OR WITH TACKIFIER.
6. HYDRAULIC MULCHING AND TACKIFIERS ARE NOT TO BE USED IN THE PRESENCE OF FREE SURFACE WATER.

## EL PASO COUNTY CONSERVATION DISTRICT SHOTGUN MIX

| COMMON NAME | RECOMMENDED VARIETY | % OF SEED MIX | PLS/ACRE |
|---|---|---|---|
| BLUESTEM, BIG | KAW, BISON, CHAMP | 20 | 1.08 |
| LITTLE BLUESTEM | SCHIZACHYRIUM SCOPARIUM | 10 | 0.12 |
| GREEN NEEDLEGRASS | LODORM | 10 | 0.48 |
| WHEATGRASS, WESTERN | ARRIBA, BARTON | 20 | 1.60 |
| GRAMA, SIDEOATS | VAUGHN, BUTTE, EL RENO, NINER | 10 | 0.46 |
| SWITCHGRASS | BLACKWELL, GREENVILLE | 10 | 0.20 |
| PRAIRIE SANDREED | GOSHEN, PRONGHORN | 10 | 0.32 |
| YELLOW INDIANGRASS | CHEYENNE, HOLT, LLANO | 10 | 0.51 |

Please include:
-size of plants
-depth at which they are planted at

Please include:
-landscape summary table to include required and proposed plant count
-

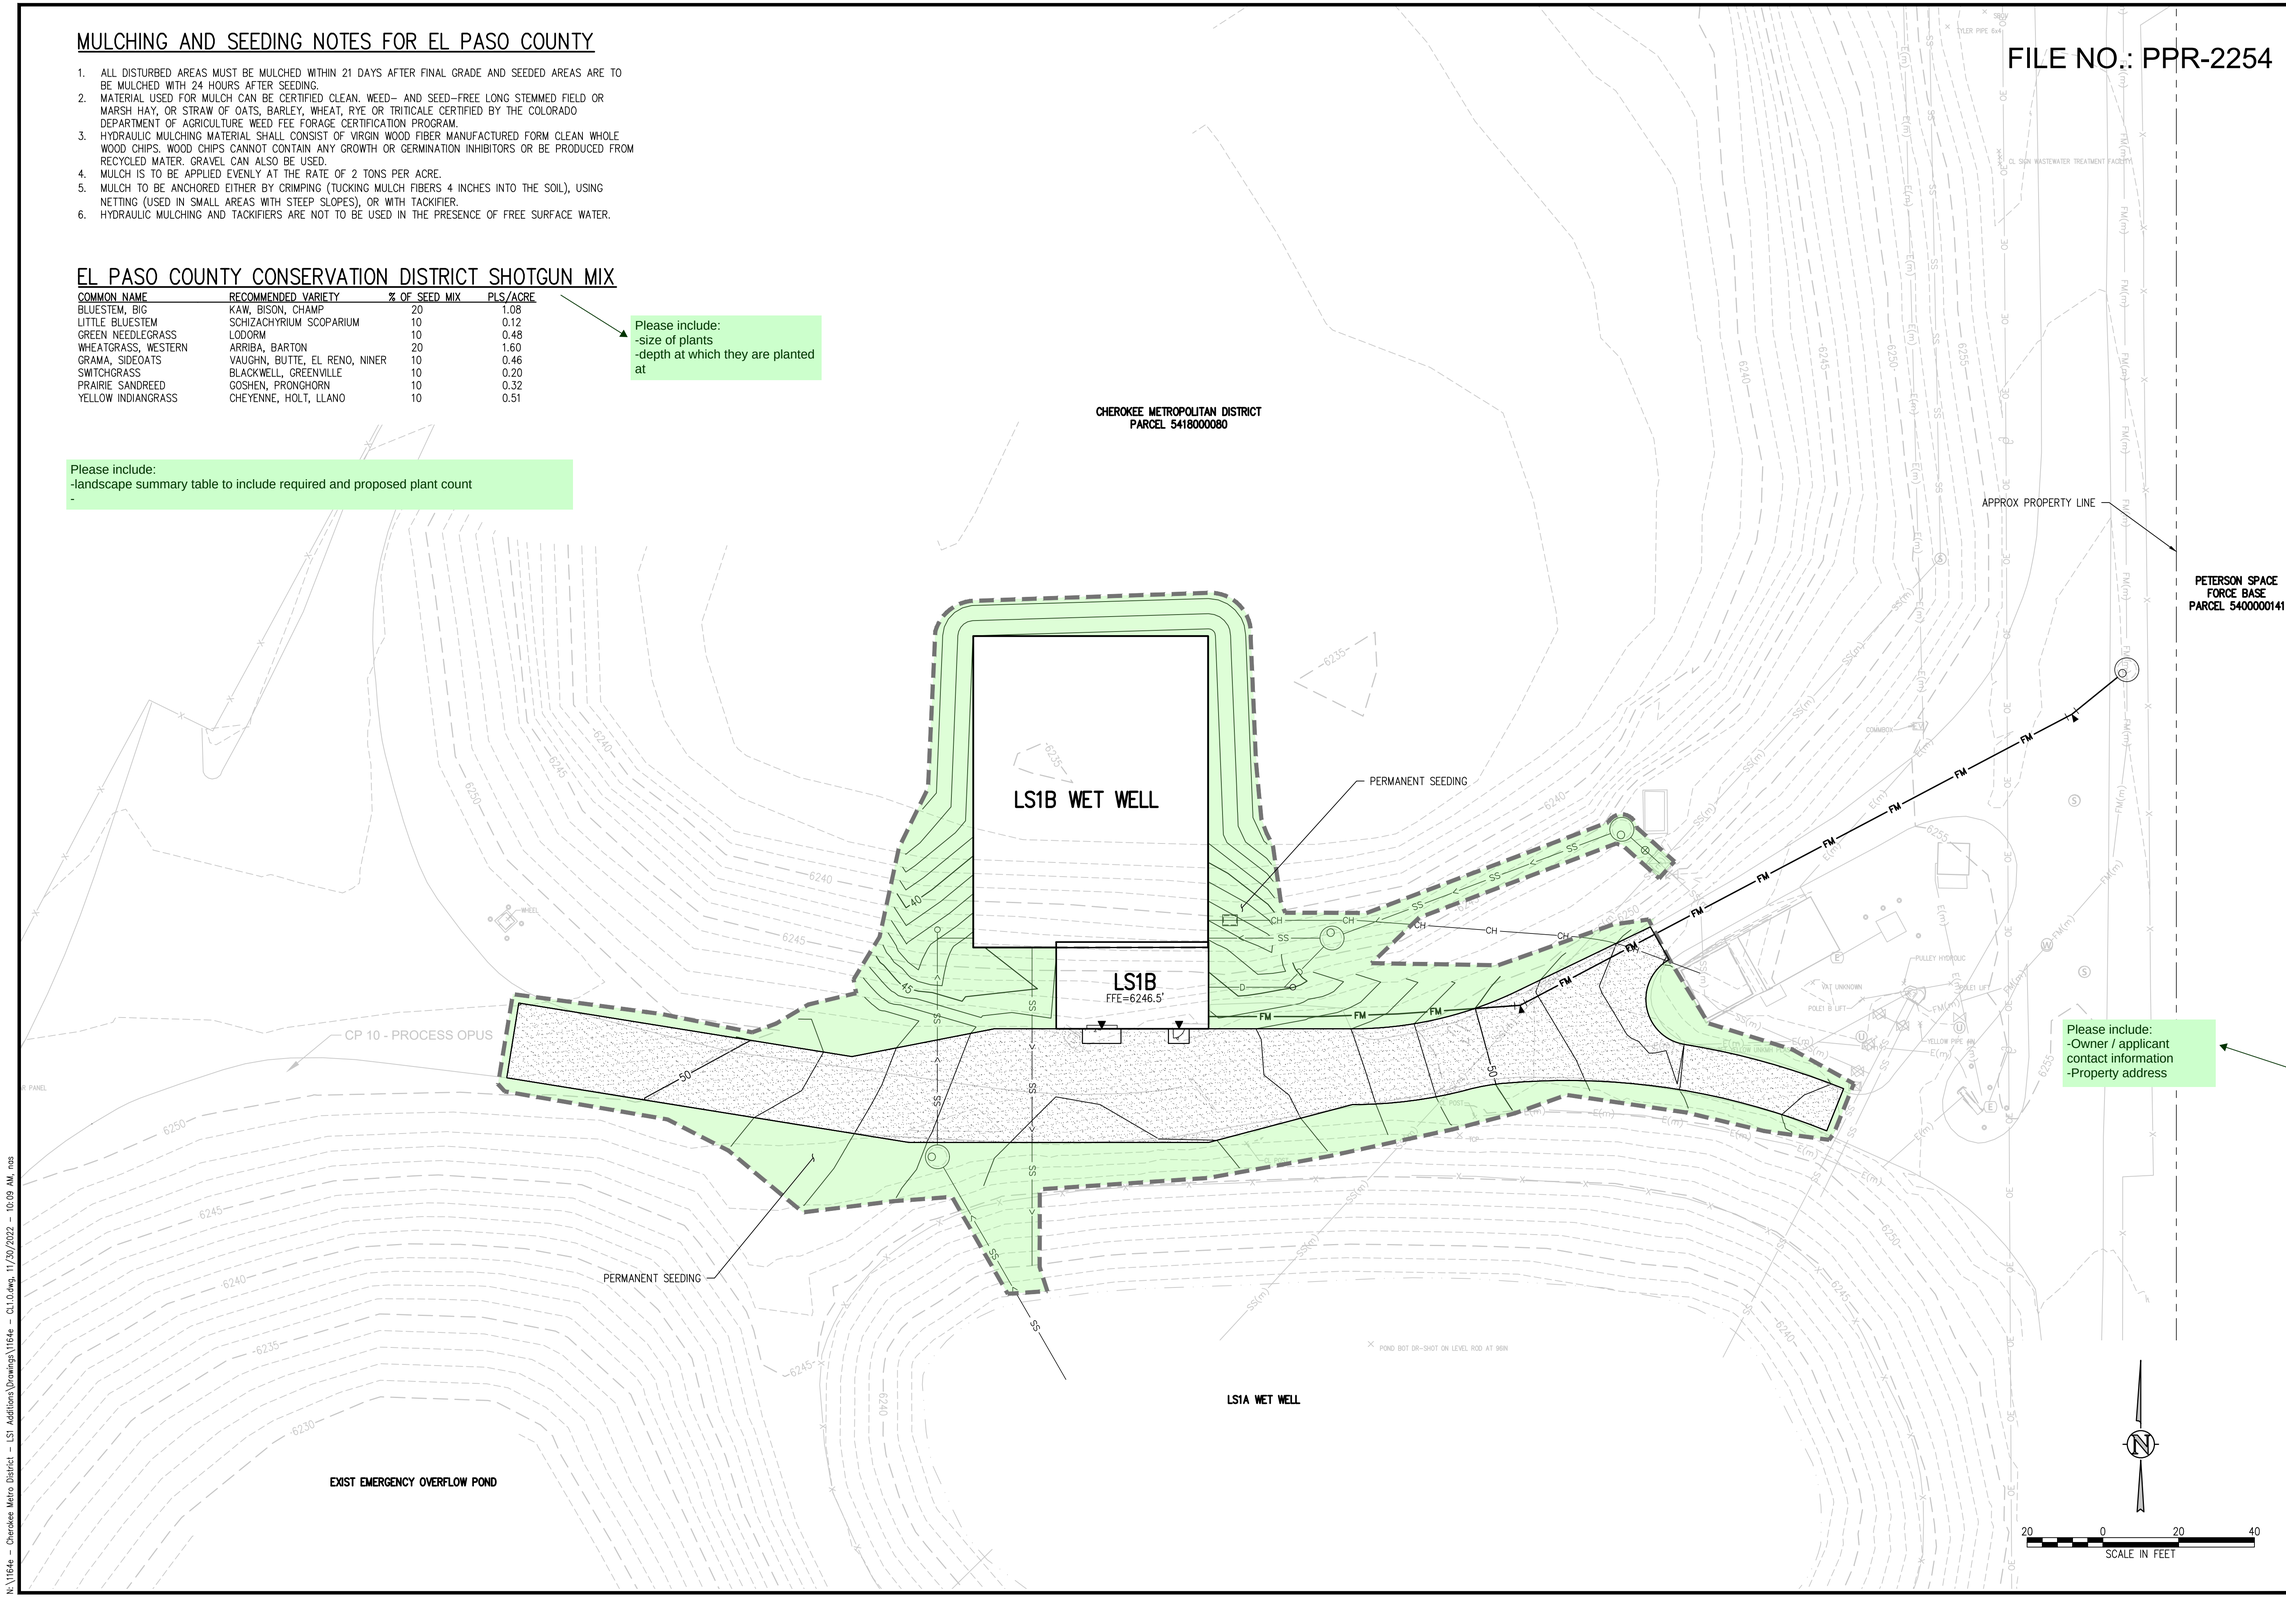


JVA, Inc. 1319 Spruce Street
Boulder, CO 80302 303.444.1951
www.jvajva.com
Boulder • Fort Collins • Winter Park
Glenwood Springs • Denver

| NO. | DATE | DES'D | DW'N | REVISION DESCRIPTION |
|---|---|---|---|---|

| | |
|---|---|
| DESIGNED BY: | NAS |
| DRAWN BY: | MHT |
| CHECKED BY: | JJM |
| JOB #: | 1164e |
| DATE: | OCT 2022 |

© JVA, INC.

CHEROKEE METROPOLITAN DISTRICT
LIFT STATION NO. 1B
EL PASO COUNTY, COLORADO

LANDSCAPE PLAN

SHEET NO.
CL1.0

N:\1164e - Cherokee Metro District - LS1 Additions\Drawings\1164e - CL1.0.dwg, 11/30/2022 - 10:09 AM, nas