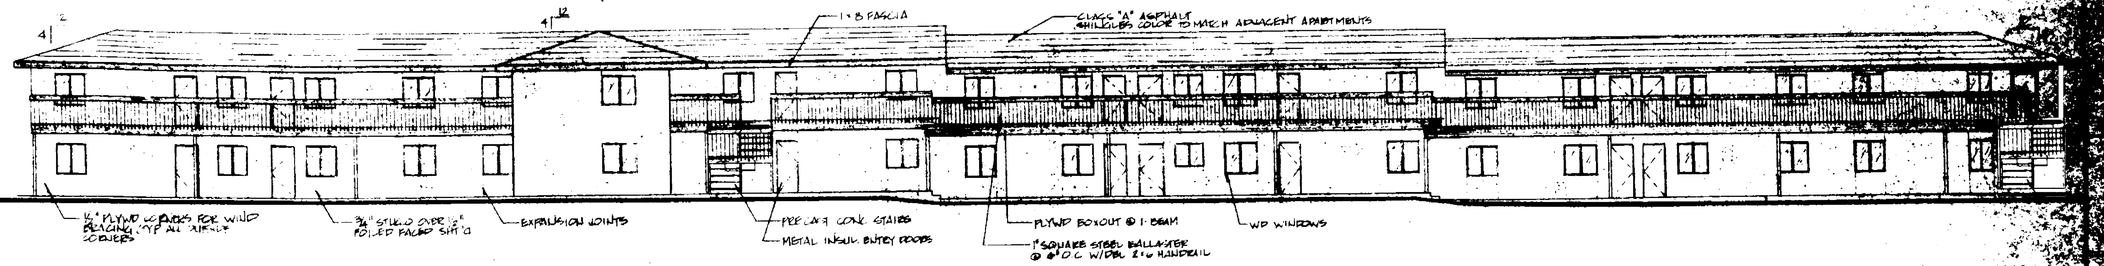

1/6 WEST ELEVATION
1/8" = 1'-0"

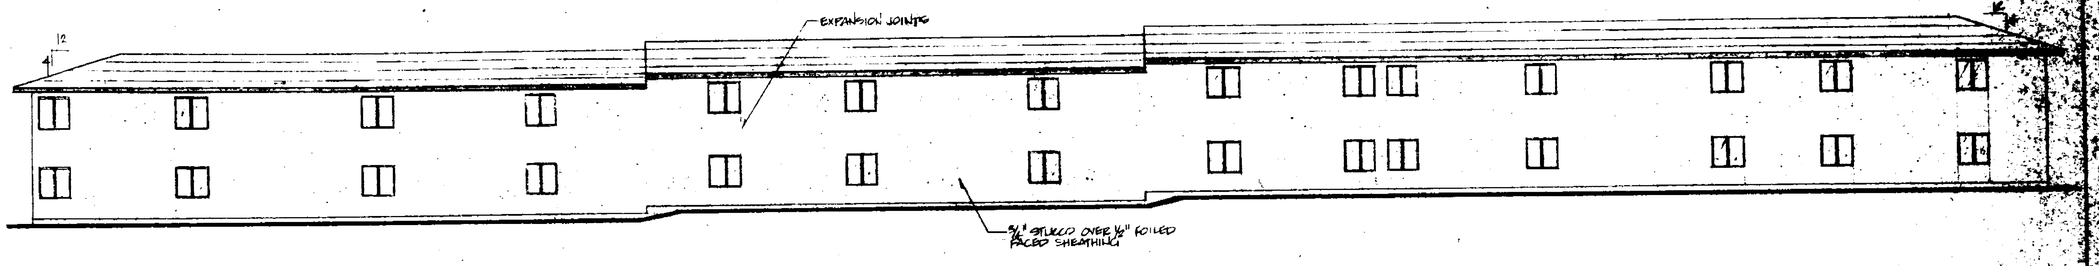

2/6 EAST ELEVATION
1/8" = 1'-0"

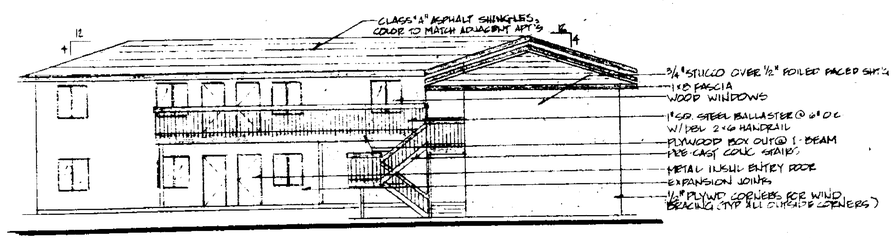

3/6 SOUTH ELEVATION
1/8" = 1'-0"

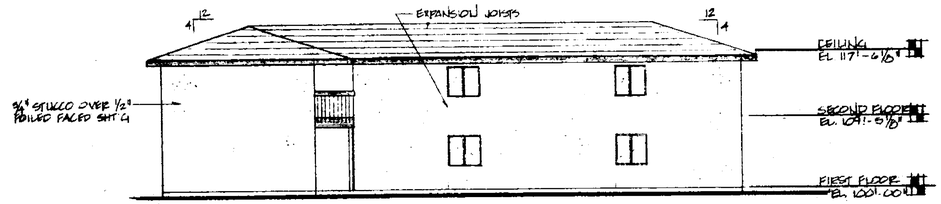

4/6 NORTH ELEVATION
1/8" = 1'-0"

NOTE: ELEVATIONS ARE FOR REFERENCE ONLY. SEE GRADING PLAN

BUILDING ELEVATIONS

NEW MOTEL COMPLEX
PATTERSON ROAD 2, HIGHWAY 84
FOR:
SUBJECT GROUP "I" LIMITED
84 DAIRY ROAD
PATTERSON, CALIFORNIA

T.L. CUMMINGS & ASSOCIATES