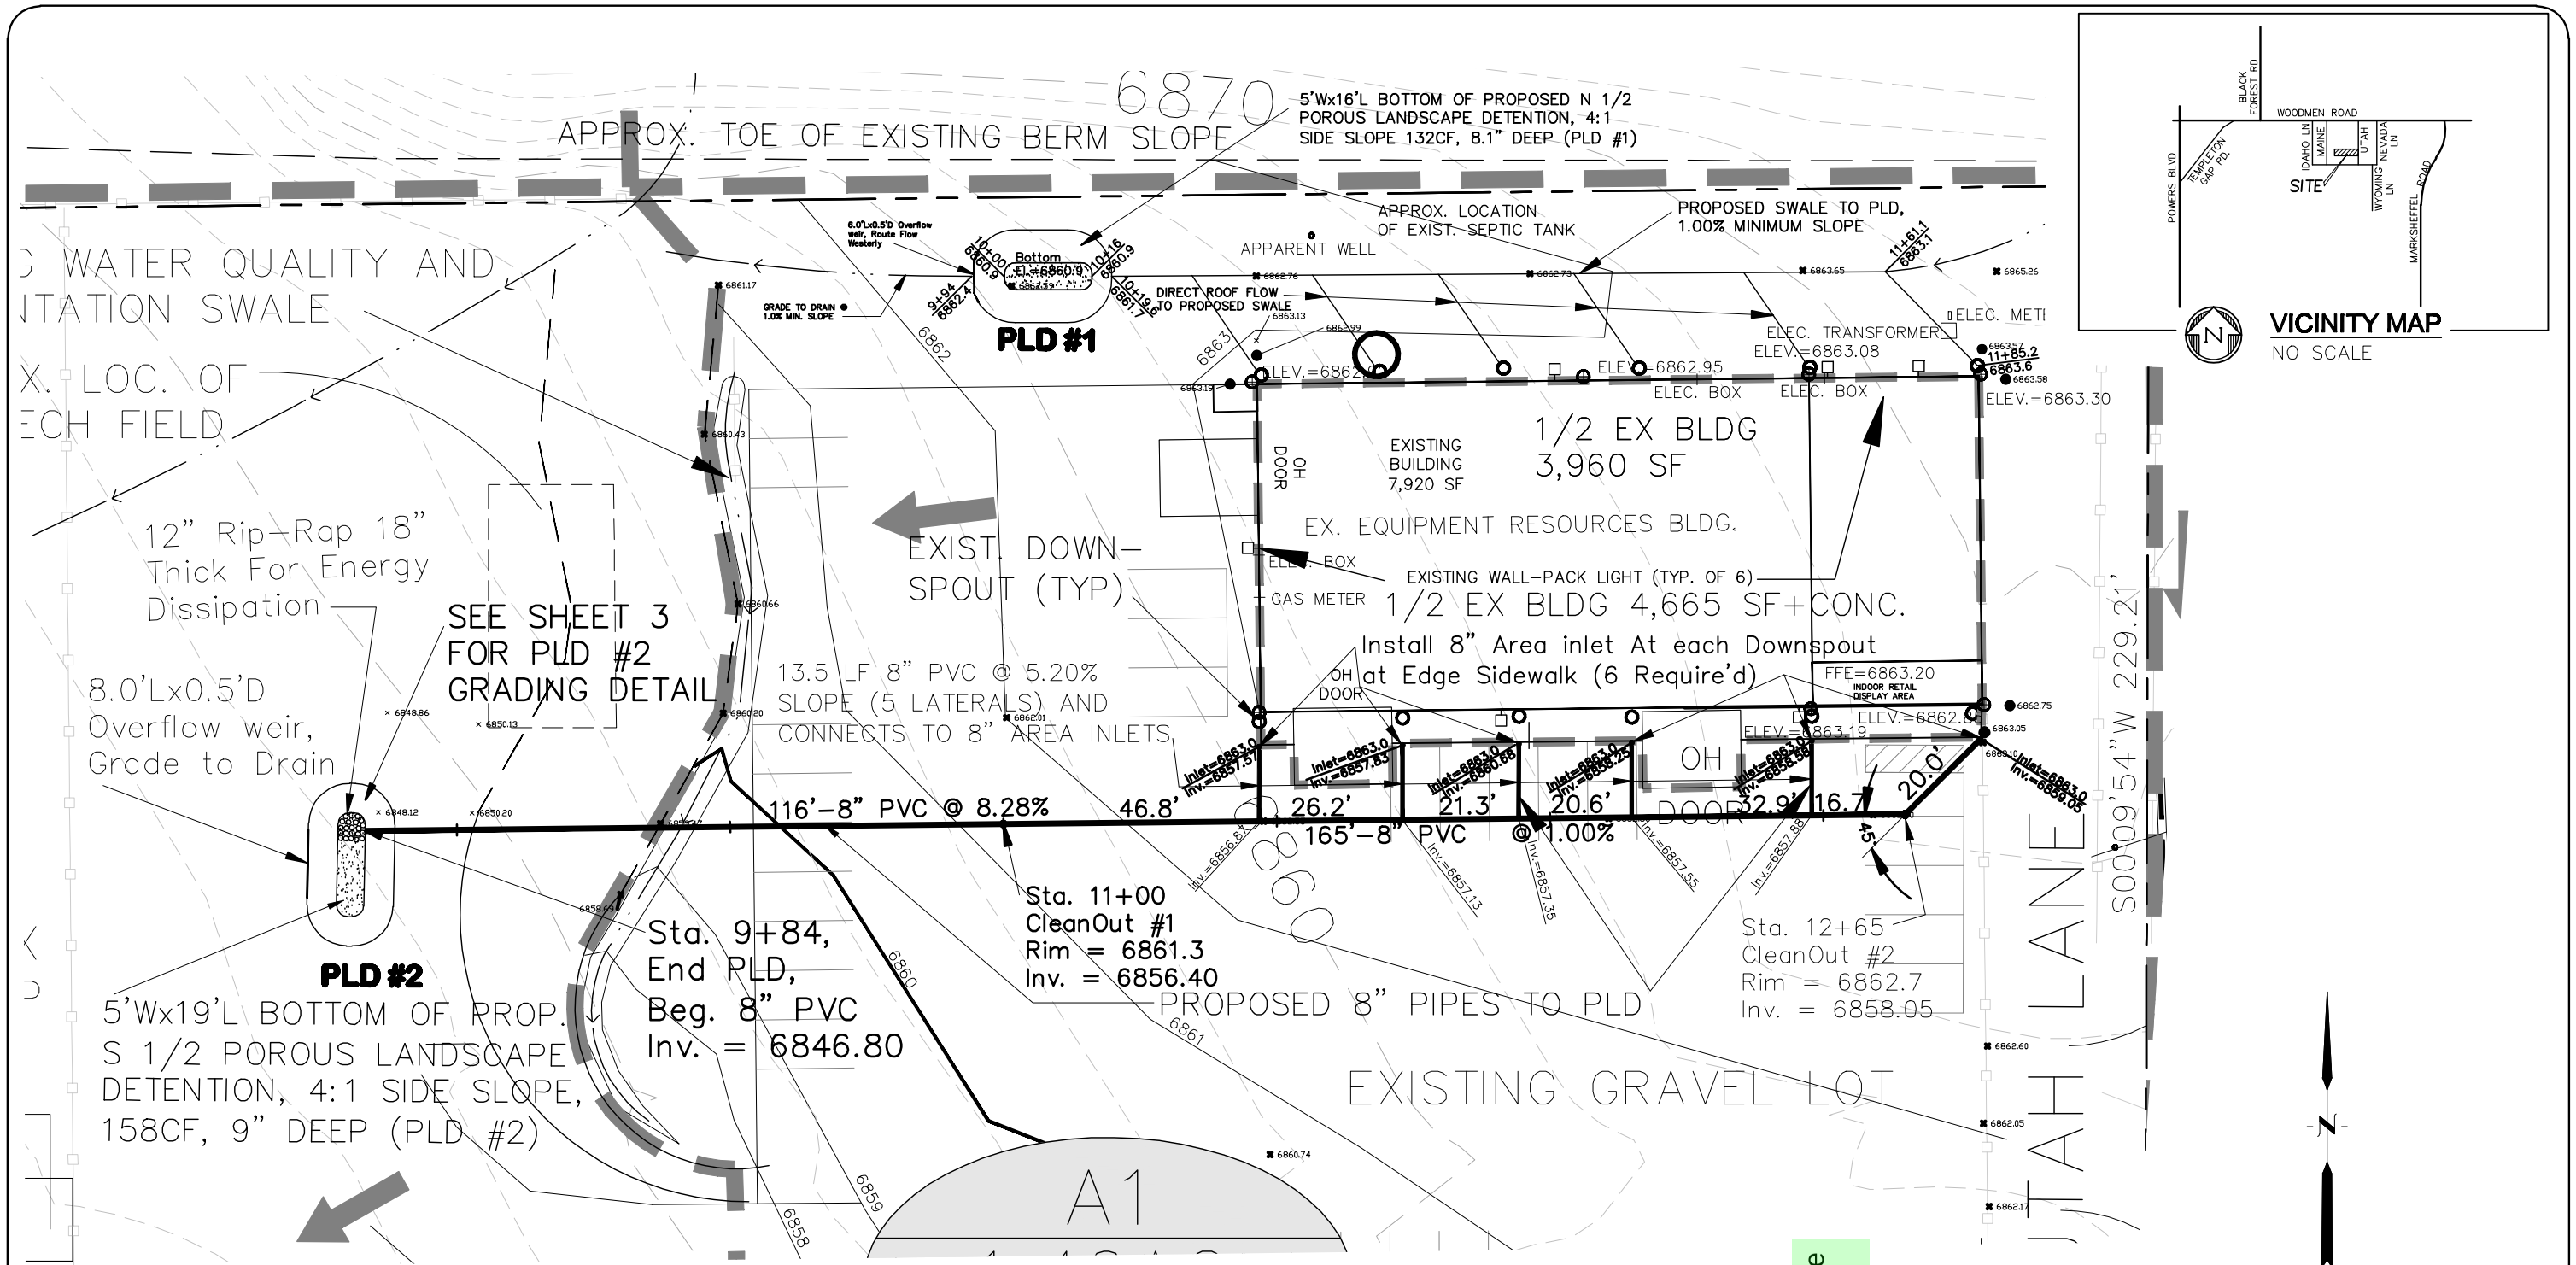

Construction drawings are required to show the detail of the proposed PLD construction, if land disturbance is less than one acre. If land disturbance is 1 acre or greater, then a full Grading and Erosion Control Plan must be submitted.

Add PCD File #

CORE ENGINEERING GROUP

15004 1st AVENUE SOUTH
BURNSVILLE, MN 55306
PH: 719.570.1100
FAX: 719.570.1106
CONTACT: RICHARD L. SCHINDLER, P.E.
EMAIL: RichS@ceg1.com

FINAL DRAINAGE PLAN DETAILS
7340 UTAH LANE
EL PASO COUNTY, COLORADO

DATE:	JOB NO:
January, 2019	315.003
SCALE: 1"=30	FIGURE NO: 2 of 5