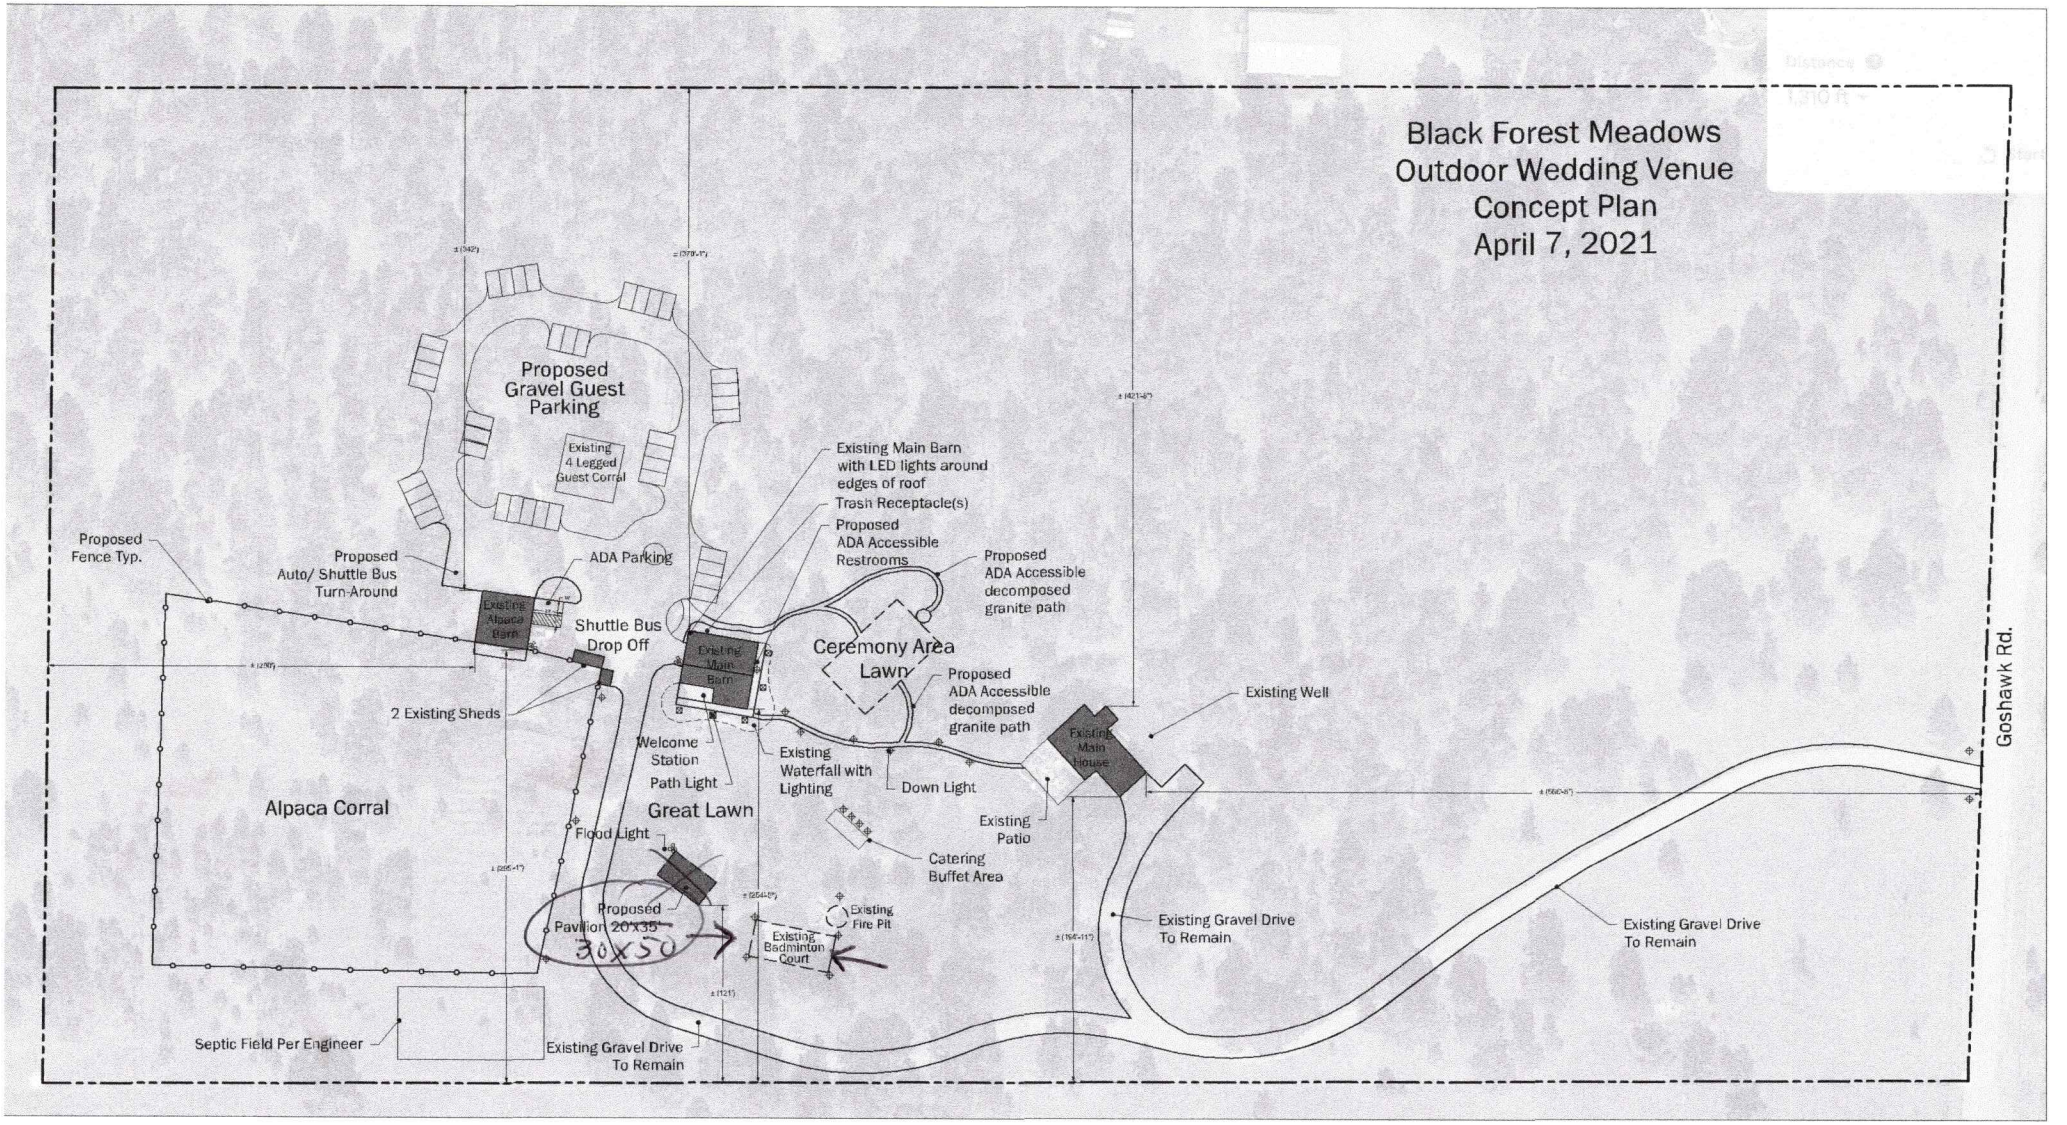
Black Forest Meadows
Outdoor Wedding Venue
Concept Plan
April 7, 2021
Proposed Gravel Guest Parking
Existing 4 Legged Guest Corral
Existing Main Barn with LED lights around edges of roof
Trash Receptacle(s)
Proposed ADA Accessible Restrooms
Proposed ADA Accessible decomposed granite path
Proposed Fence Typ.
Proposed Auto/ Shuttle Bus Turn-Around
ADA Parking
Existing Alpaca Barn
Shuttle Bus Drop Off
Existing Main Barn
Ceremony Area Lawn
Proposed ADA Accessible decomposed granite path
Existing Well
2 Existing Sheds
Welcome Station
Path Light
Existing Waterfall with Lighting
Down Light
Existing Main House
Alpaca Corral
Great Lawn
Flood Light
Existing Patio
Catering Buffet Area
Proposed Pavilion 20'x35' 30x50
Existing Fire Pit
Existing Badminton Court
Existing Gravel Drive To Remain
Existing Gravel Drive To Remain
Septic Field Per Engineer
Existing Gravel Drive To Remain
Goshawk Rd.
Drawing Scale & North Arrow
0' 20' 40' 80' 120'
N
PCD File No. VA-21-001