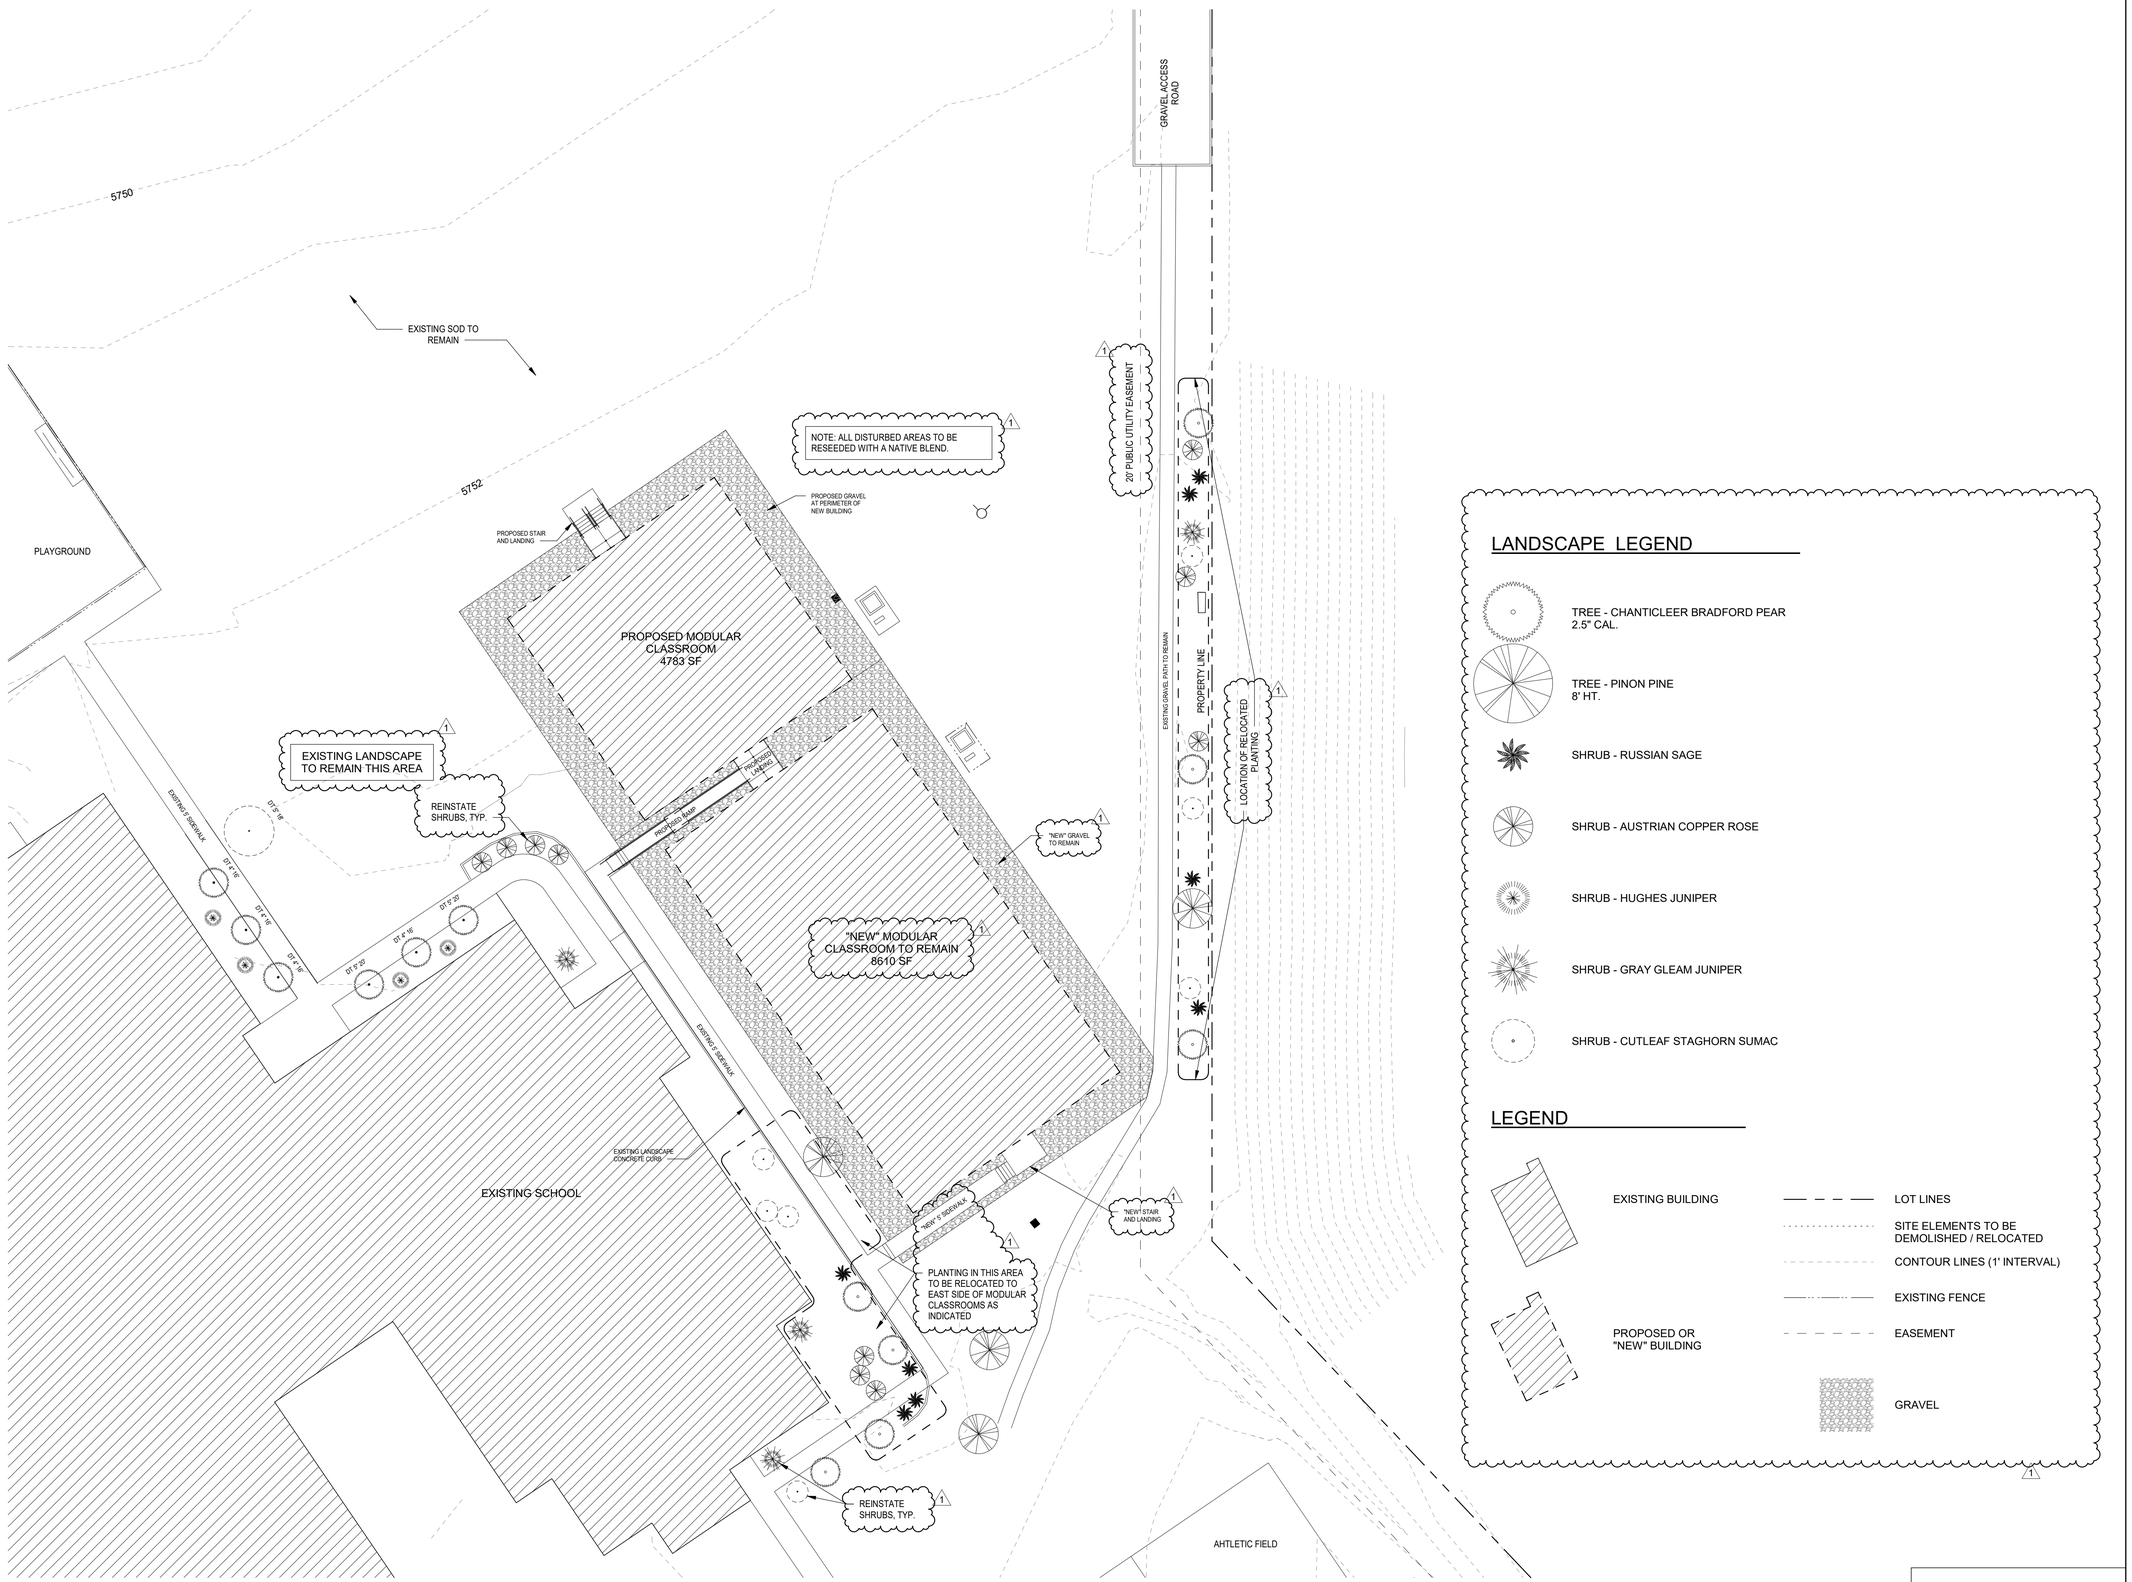

1 A1.2 LANDSCAPE PLAN
1" = 20'-0"

LANDSCAPE LEGEND

- TREE - CHANTICLEER BRADFORD PEAR 2.5" CAL.
- TREE - PINON PINE 8' HT.
- SHRUB - RUSSIAN SAGE
- SHRUB - AUSTRIAN COPPER ROSE
- SHRUB - HUGHES JUNIPER
- SHRUB - GRAY GLEAM JUNIPER
- SHRUB - CUTLEAF STAGHORN SUMAC

LEGEND

- EXISTING BUILDING
- PROPOSED OR "NEW" BUILDING
- LOT LINES
- SITE ELEMENTS TO BE DEMOLISHED / RELOCATED
- CONTOUR LINES (1' INTERVAL)
- EXISTING FENCE
- EASEMENT
- GRAVEL

CLIENT

WIDEFIELD SCHOOL DISTRICT NO. 3
11060 FONTAINE BLVD.
COLORADO SPRINGS, CO 80925

ARCHITECT OF RECORD

R. AUSTIN ARCHITECT

ROBERT J. AUSTIN, AIA, NCARB

P.O. BOX 62603
COLORADO SPRINGS, CO 80962

PROJECT NO.

25-080.00

GRAND MOUNTAIN SCHOOL MODULAR CLASSROOM

PPR AMENDMENT

DATE

3/31/26

REVISIONS

NO.	DATE	DESCRIPTION
1	5/7/26	REV 1

SHEET NAME

LANDSCAPE PLAN

SHEET 4 OF 7

A1.2