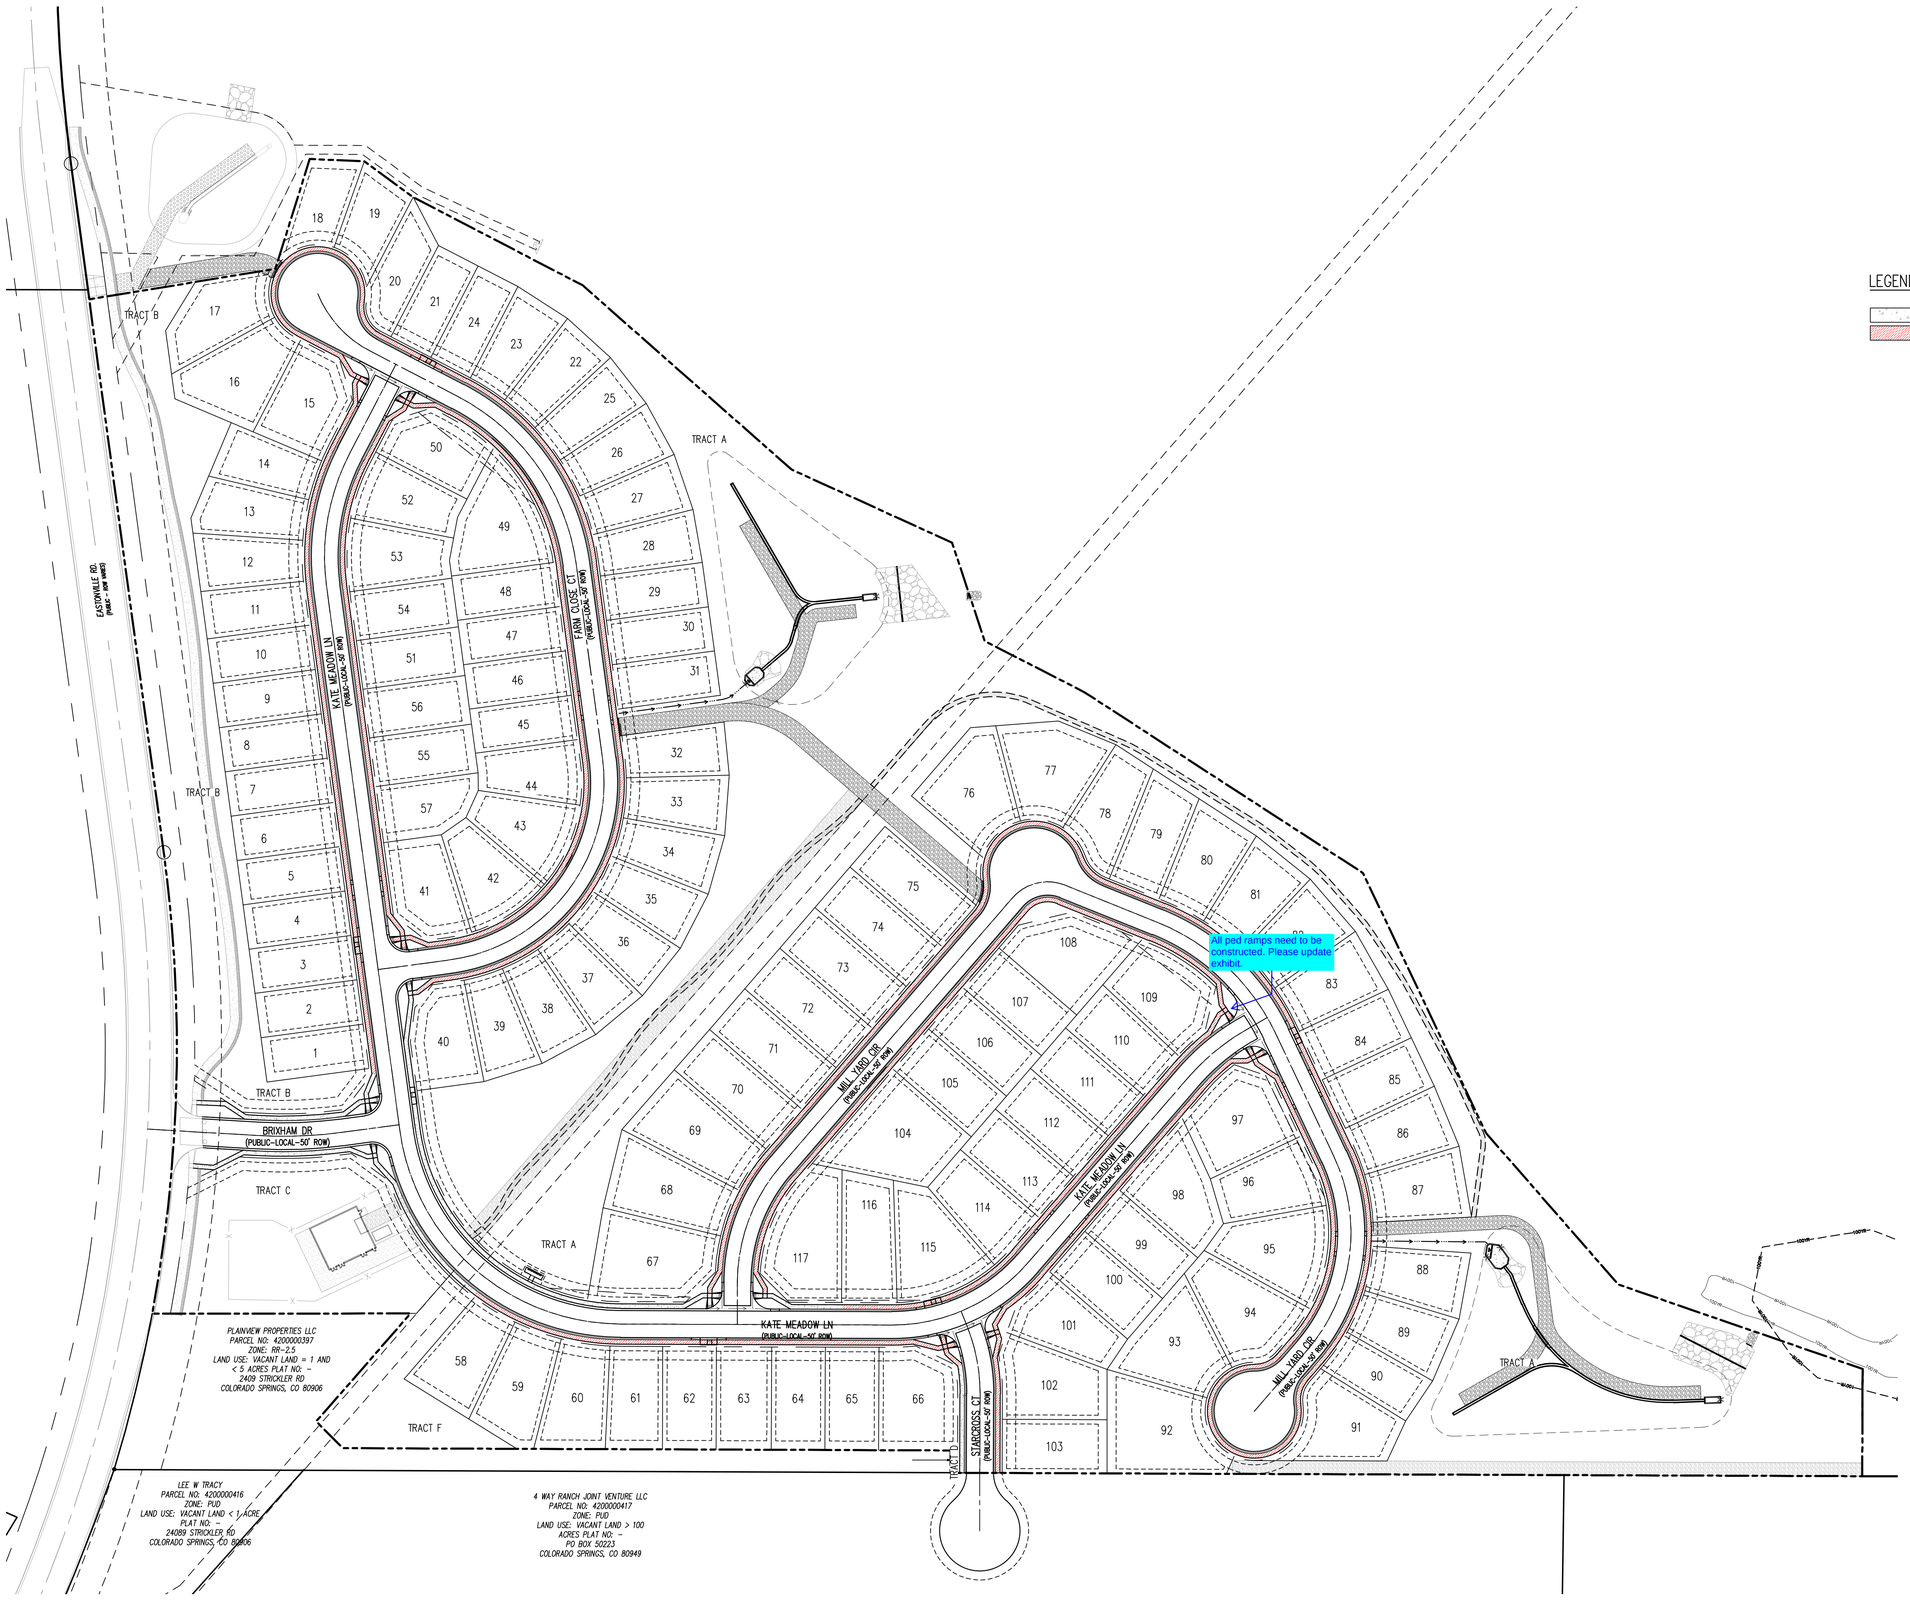

Galloway
1155 Kelly Johnson Blvd., Suite 305
Colorado Springs, CO 80920
719.900.7220
GallowayUS.com

COPYRIGHT
THESE PLANS ARE AN INSTRUMENT OF SERVICE AND ARE THE PROPERTY OF GALLOWAY, AND MAY NOT BE DUPLICATED, DISCLOSED, OR REPRODUCED WITHOUT THE WRITTEN CONSENT OF GALLOWAY. COPYRIGHTS AND INFRINGEMENTS WILL BE ENFORCED AND PROSECUTED.

D·R·HORTON
America's Builder

SIDEWALK ADDENDUM EXHIBIT
GRANDVIEW RESERVE FILING NO. 1
MELODY HOMES, INC.

EASTONVILLE RD & REX RD
EL PASO COUNTY, FALCON, CO 80831

#	Date	Issue / Description	Init.

Project No:	HRG02
Drawn By:	JDM
Checked By:	BAS
Date:	06/21/2024

SIDEWALK ADDENDUM EXHIBIT

1
Sheet 1 of 1

M:\2024\HRG02\Engineering\Exhibits\Sidewalk Addendum Exhibit\Sidewalk Addendum Exhibit.dwg, Jon Murphy, 6/24/2024