


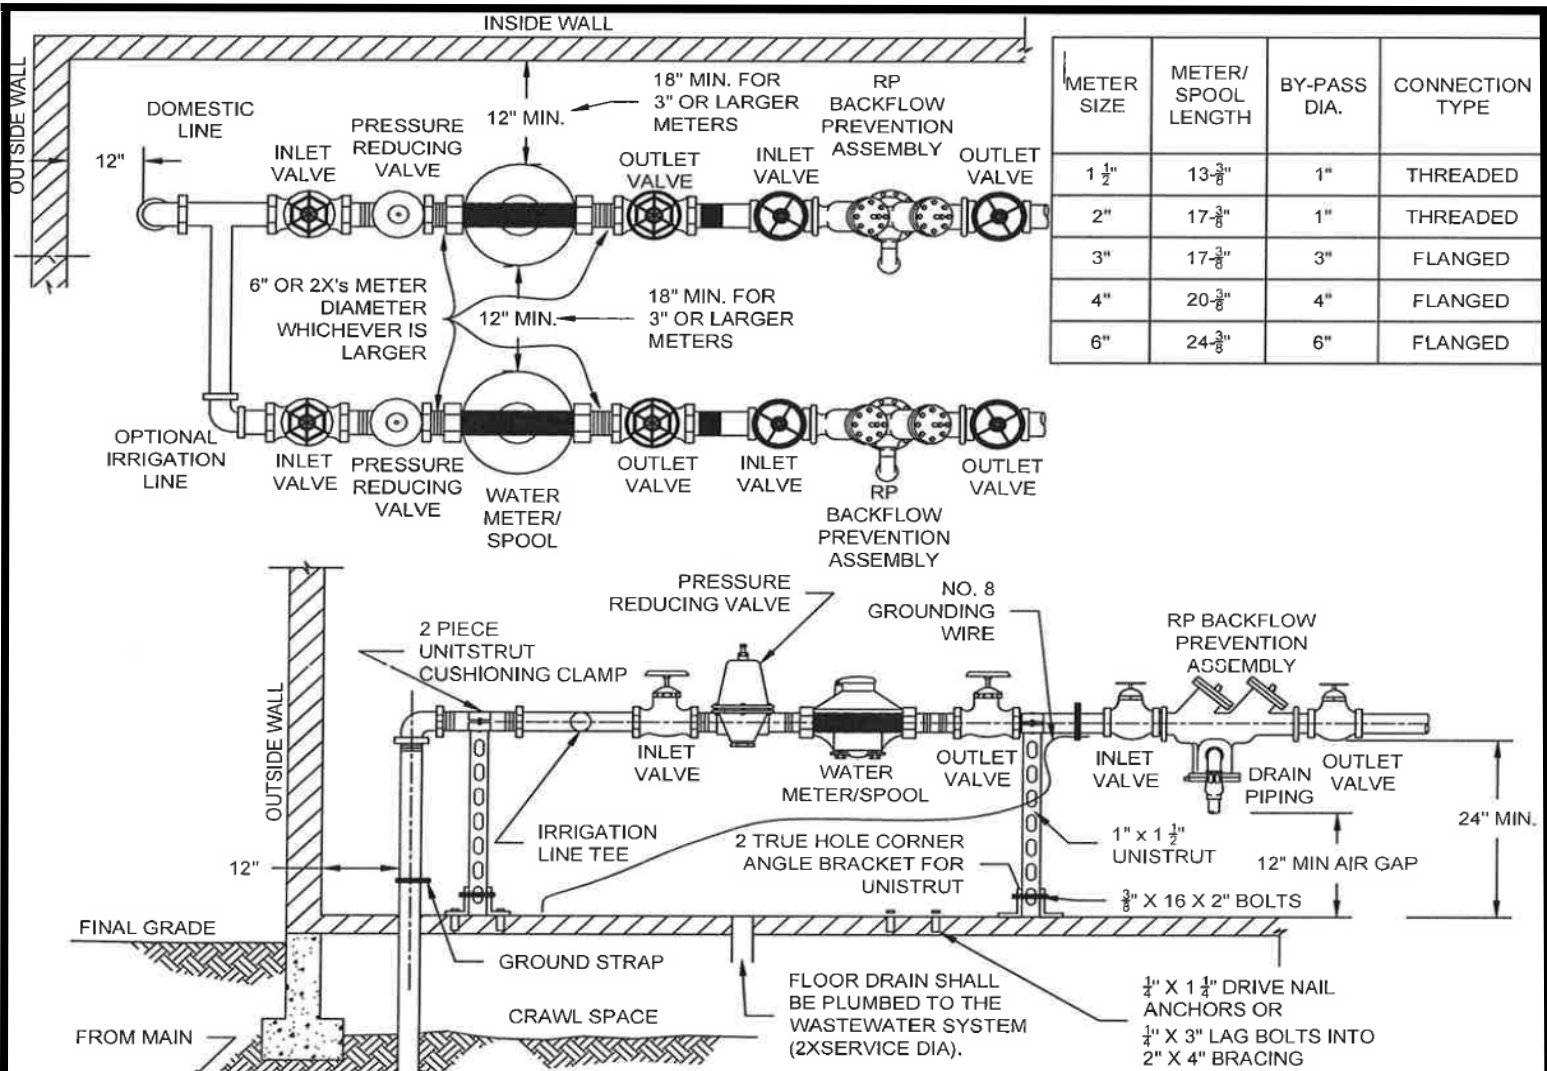

NOTES:

1. THE METER SHALL BE PROVIDED AND INSTALLED BY CHEROKEE METROPOLITAN DISTRICT.
2. METER LENGTHS VARY WITH CERTAIN TYPES OF METER, EXACT DIMENSIONS SHOULD BE OBTAINED FROM CHEROKEE METROPOLITAN DISTRICT
3. REFERENCE SECTION 2.7.J (WATER METERS) FOR METER LOOP REQUIREMENTS.
4. METERS MUST BE LOCATED ON THE LOWEST FLOOR OF THE STRUCTURE. METERS SHALL NOT BE INSTALLED IN CRAWL SPACES, AREAS ONLY ACCESSIBLE BY LADDER, OR DESIGNATED STORAGE AREAS.
5. THE METER LOOP SHALL BE CONSTRUCTED OF COPPER, DUCTILE IRON OR STEEL.
6. ALL FITTINGS IN THE METER LOOP SHALL BE SOLDERED, FIXED FLANGED OR THREADED.
7. THE METER MUST BE INSTALLED WITH THE CLEARANCE DIMENSIONS AS SHOWN ABOVE. ONE SIDE OF THE METER SHALL BE FREE FROM ANY OBSTRUCTION. 3' MINIMUM CLEARANCE IS REQUIRED ABOVE AND IN FRONT OF THE METER. 24" MINIMUM CLEARANCE IS REQUIRED BETWEEN THE METER LOOP AND ELECTRICAL OUTLETS.
8. BRASS INLET AND OUTLET VALVES SHALL BE INSTALLED ON EACH SIDE OF THE METER. INLET AND OUTLET VALVES SHALL BE FULL OPENING, GATE OR BALL VALVES WHICH CLOSE IN DIRECTION OF FLOW. NO CONNECTIONS ARE ALLOWED BETWEEN THE INLET AND OUTLET VALVES.
9. A MIN. OF 6" IS REQUIRED BETWEEN VALVE AND METER FLANGES, OR 2X'S THE DIAMETER OF METER, WHICHEVER IS GREATER.
10. A MINIMUM OF 5' OF COPPER IS REQUIRED AFTER THE METER EXCEPT WHERE A MANIFOLD (MANIBLOCK) SYSTEM IS USED DIRECTLY AFTER THE METER AND IS SUPPORTED.
11. BRACING 1 1/2" & 2" METER SHALL BE AS SHOWN. FOR METERS 3" OR GREATER SHALL BE DESIGNED TO ANCHOR METER LOOP AND KEEP SECURED, SUPPORT SHALL BE ATTACHED TO FLOOR.
12. GROUNDING IS REQUIRED TO ELIMINATE POTENTIAL FOR DISCHARGE OF STATIC ELECTRICITY CAUSED BY FLOW OF WATER THROUGH PIPING. GROUNDING STRAP NOT REQUIRED ON PREFABRICATED LOOPS.
13. GAS FLEX LINE SERVICES SHALL BE LOCATED A MINIMUM OF 18" FROM THE METER LOOP.
14. A BACKFLOW PREVENTION ASSEMBLY IS REQUIRED, IT SHALL BE LOCATED BEFORE THE FIRST BRANCH LINE. FOR BACKFLOW PREVENTION ASSEMBLY REQUIREMENTS, INCLUDING LOCATION, SEE SECTION 2.7.L.
15. THE BACKFLOW PREVENTER SHALL BE SOLDERED OR FIXED FLANGED.
16. SERVICE LINE COMING INTO BUILDING CAN BE OF ANY MATERIAL SELECTED BY THE CONTRACTOR BUT MUST TRANSITION INTO A COPPER COUPLING PRIOR TO THE INLET VALVE AND REMAIN COPPER LINE THROUGH THE OUTLET VALVE.
17. DISTANCE FROM ALL WALLS SHALL BE A MINIMUM OF 12 INCHES.
18. IF THE METER IS 3 INCHES OR LARGER THEN A MINIMUM DISTANCE FROM ALL WALLS SHALL BE 18 INCHES.



CHEROKEE METROPOLITAN DISTRICT
STANDARD

INSTALLATION OF METERS INSIDE OF
BUILDINGS

REVISED NOVEMBER 4TH 2025