
NOT FOR CONSTRUCTION

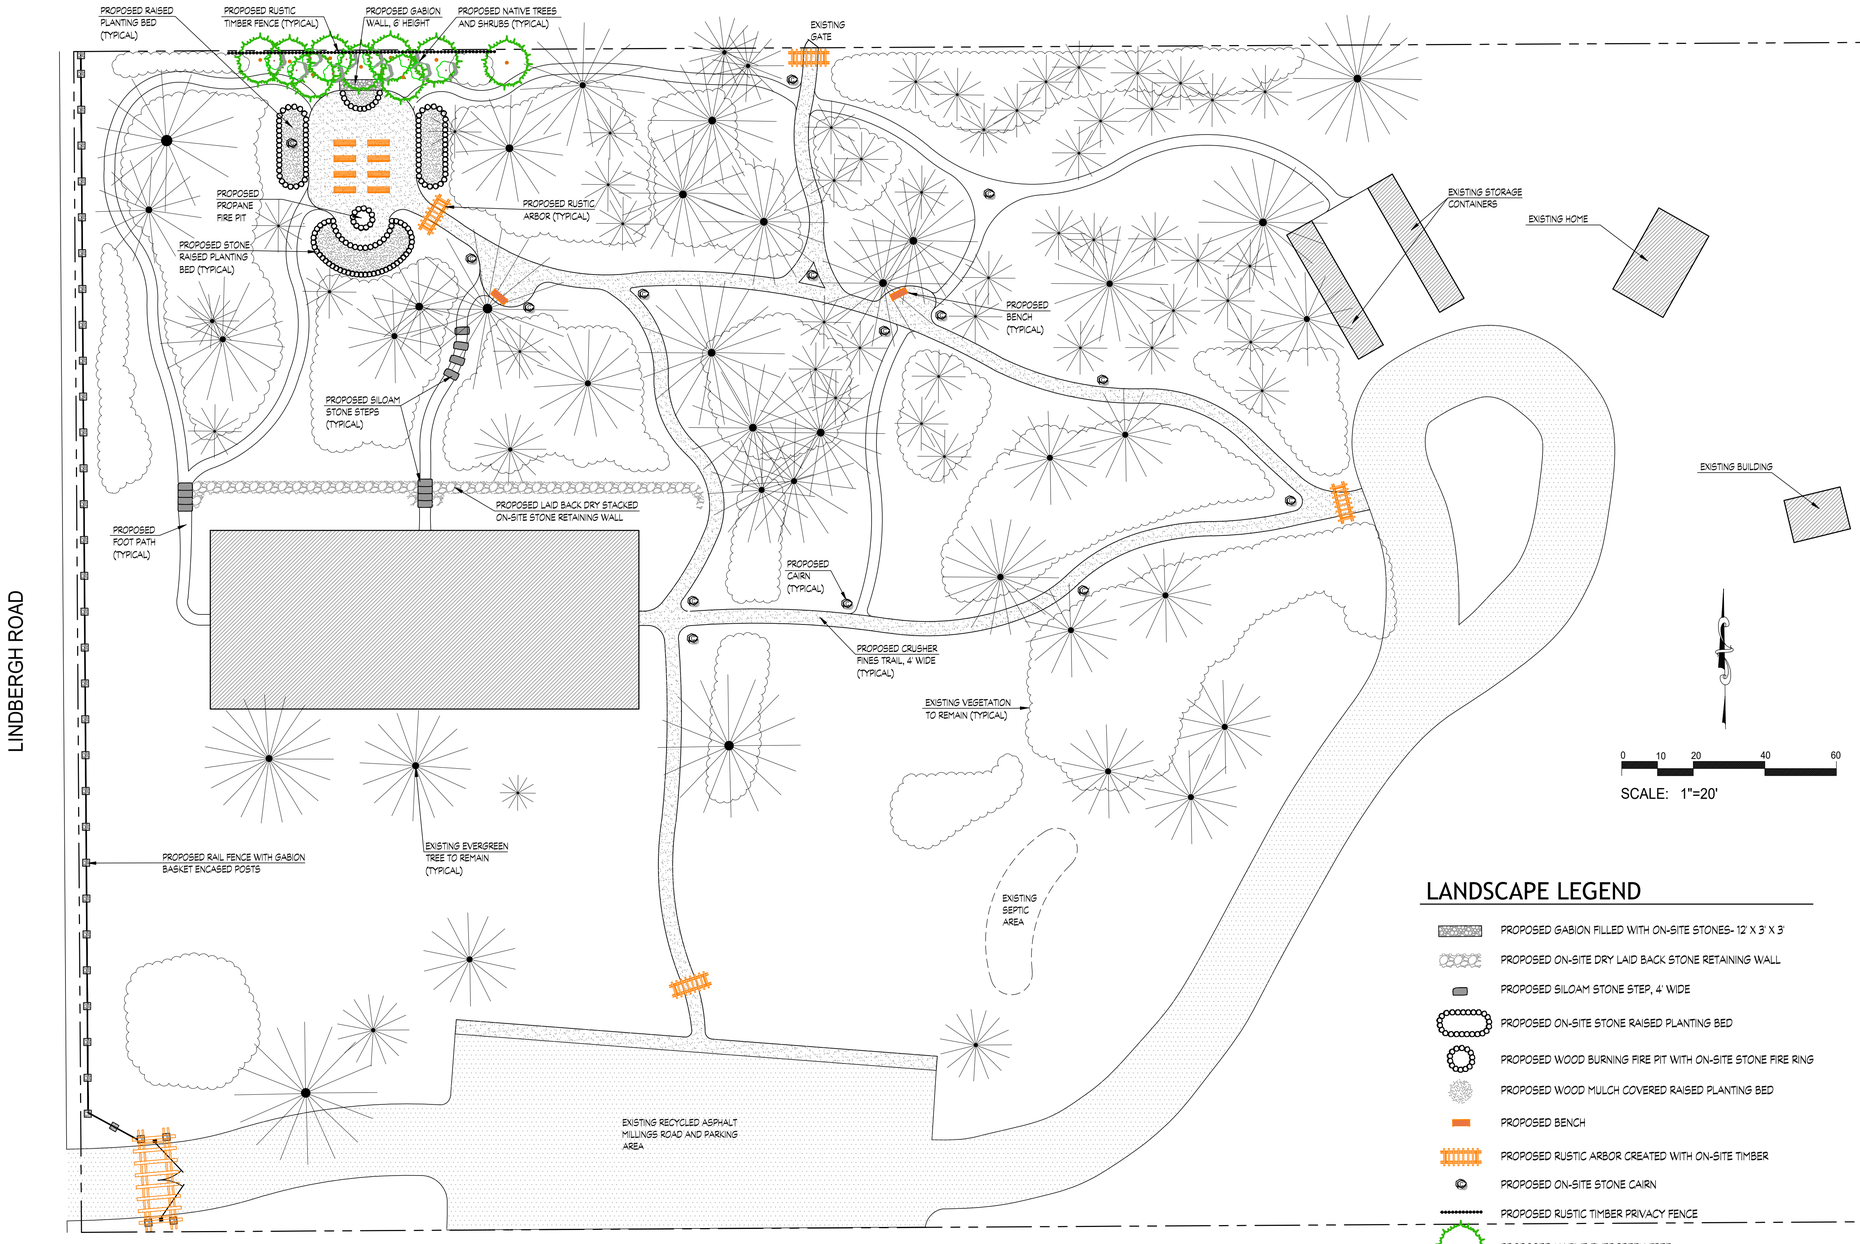

LANDSCAPE LEGEND

- PROPOSED GABION FILLED WITH ON-SITE STONES- 12' X 3' X 3'
- PROPOSED ON-SITE DRY LAID BACK STONE RETAINING WALL
- PROPOSED SILOAM STONE STEP, 4' WIDE
- PROPOSED ON-SITE STONE RAISED PLANTING BED
- PROPOSED WOOD BURNING FIRE PIT WITH ON-SITE STONE FIRE RING
- PROPOSED WOOD MULCH COVERED RAISED PLANTING BED
- PROPOSED BENCH
- PROPOSED RUSTIC ARBOR CREATED WITH ON-SITE TIMBER
- PROPOSED ON-SITE STONE CAIRN
- PROPOSED RUSTIC TIMBER PRIVACY FENCE
- PROPOSED NATIVE EVERGREEN TREE (Ponderosa Pine, Douglas Fir, and Pinon Pine)
- PROPOSED NATIVE SHRUB (Mountain Mahogany, Chokecherry, and Golden Current)
- PROPOSED CRUSHER FINES TRAIL, 4' WIDE
- PROPOSED PRIMITIVE FOOT PATH, 2' TO 3' WIDE

JWLA
Jon Walsh, Landscape Architect LLC
P.O. Box 354
Palmer Lake, CO 80133
(719) 640-9428
jwlandarch@gmail.com
www.jwlandscapearchitect.com

STAMP

PROJECT NAME

PONDEROSA PARADISE

16965 Limbergh Road
Monument, CO

PLAN TITLE

LANDSCAPE MASTER PLAN

PLAN DATE

May 14, 2026

REVISIONS

SHEET NO.

L1

Sheet 1 of 1