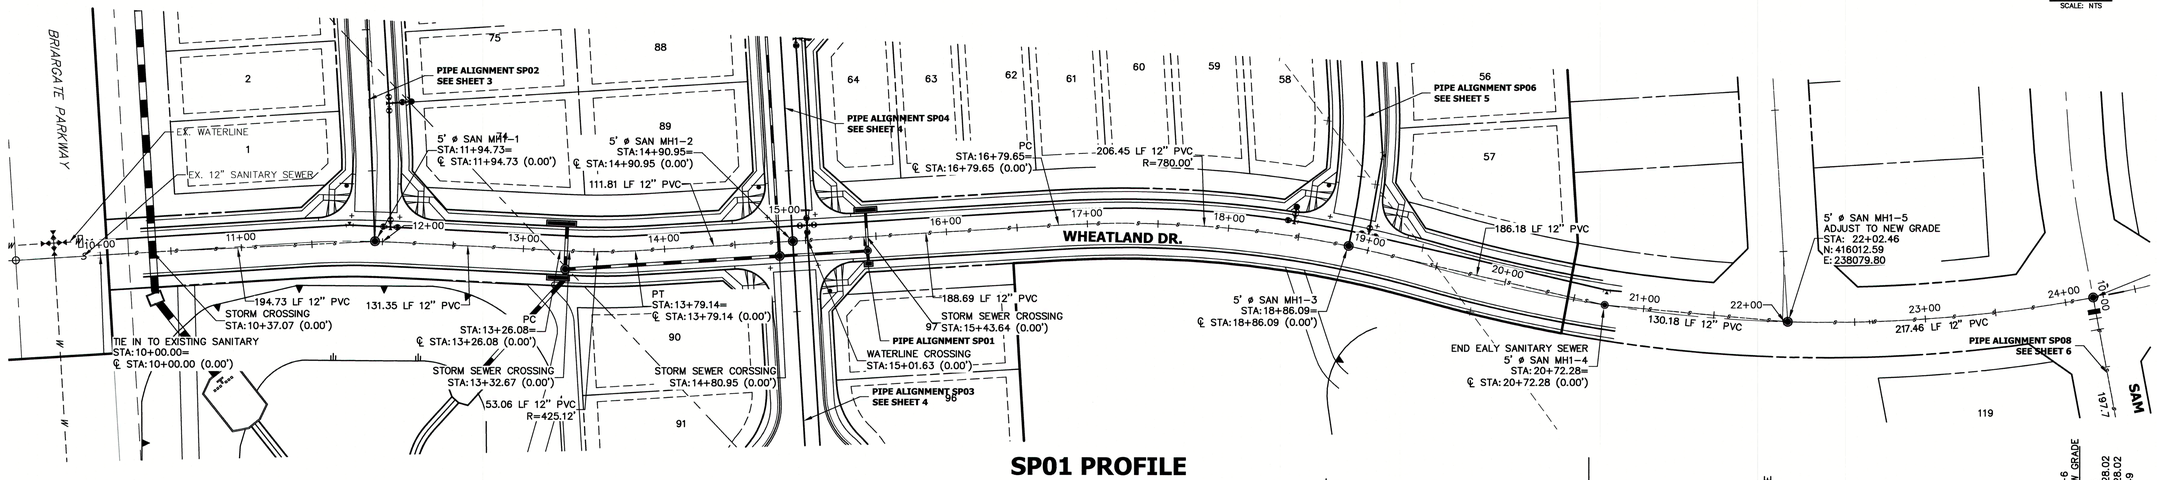

50 25 0 50 100

ORIGINAL SCALE: 1" = 50'

SP01 PROFILE
STA 10+00.00 TO 24+50.00

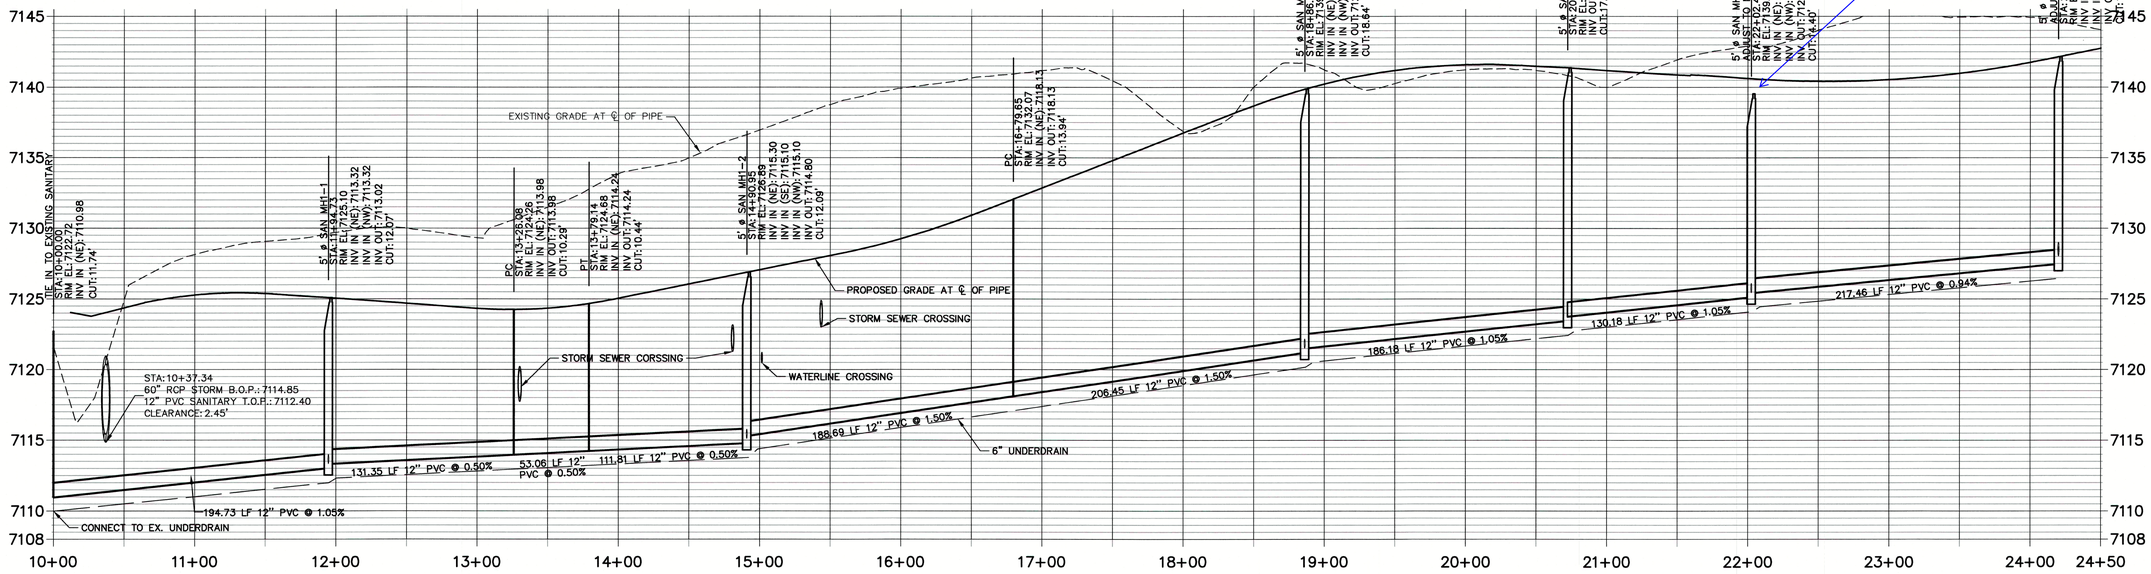

NOTE

SP01 AND SP08 SANITARY SEWER BUILT WITH RETREAT AT TIMBERRIDGE DEVELOPMENT

Know what's below. Call before you dig.

ENGINEER'S STATEMENT

PREPARED UNDER MY DIRECT SUPERVISION AND ON BEHALF OF JR ENGINEERING

MIKE A. BRAMLETT, P.E.
COLORADO P.E. 32314
FOR AND ON BEHALF OF JR ENGINEERING, LLC

1/1/22 DATE

UNTIL SUCH TIME AS THESE DRAWINGS ARE APPROVED BY THE APPROPRIATE REVIEWING AGENCIES, J.R. ENGINEERING APPROVES THEM FOR USE ONLY FOR THE PURPOSES DESIGNATED BY WRITTEN AUTHORIZATION.

PREPARED FOR
SR LAND, LLC
20 BOULDER CRESCENT
SUITE 201
COLORADO SPRINGS, CO 80903
JAMES F. MORLEY
(719) 471-1742

J.R ENGINEERING
A Westrian Company
Centennial 303-740-9393 • Colorado Springs 719-593-2593
Fort Collins 970-491-9888 • www.jrengineering.com

No.	REVISION	BY	DATE

H-SCALE	1"=50'	DESIGNED BY	JRM
V-SCALE	1"=5'	DRAWN BY	JRM
DATE	11/16/21	CHECKED BY	

HOMESTEAD NORTH AT STERLING RANCH FILING NO.1

SANITARY SEWER PLAN

SHEET 2 OF 15

JOB NO. 25188.00

X:\25\10000.all\25188000\Drawingsheet dwgs\homestead north filing no1\Sanitary Sewer Plans\25188000 SP01 - Homestead.dwg, SP01, 1/26/2022 2:15:35 PM, FC

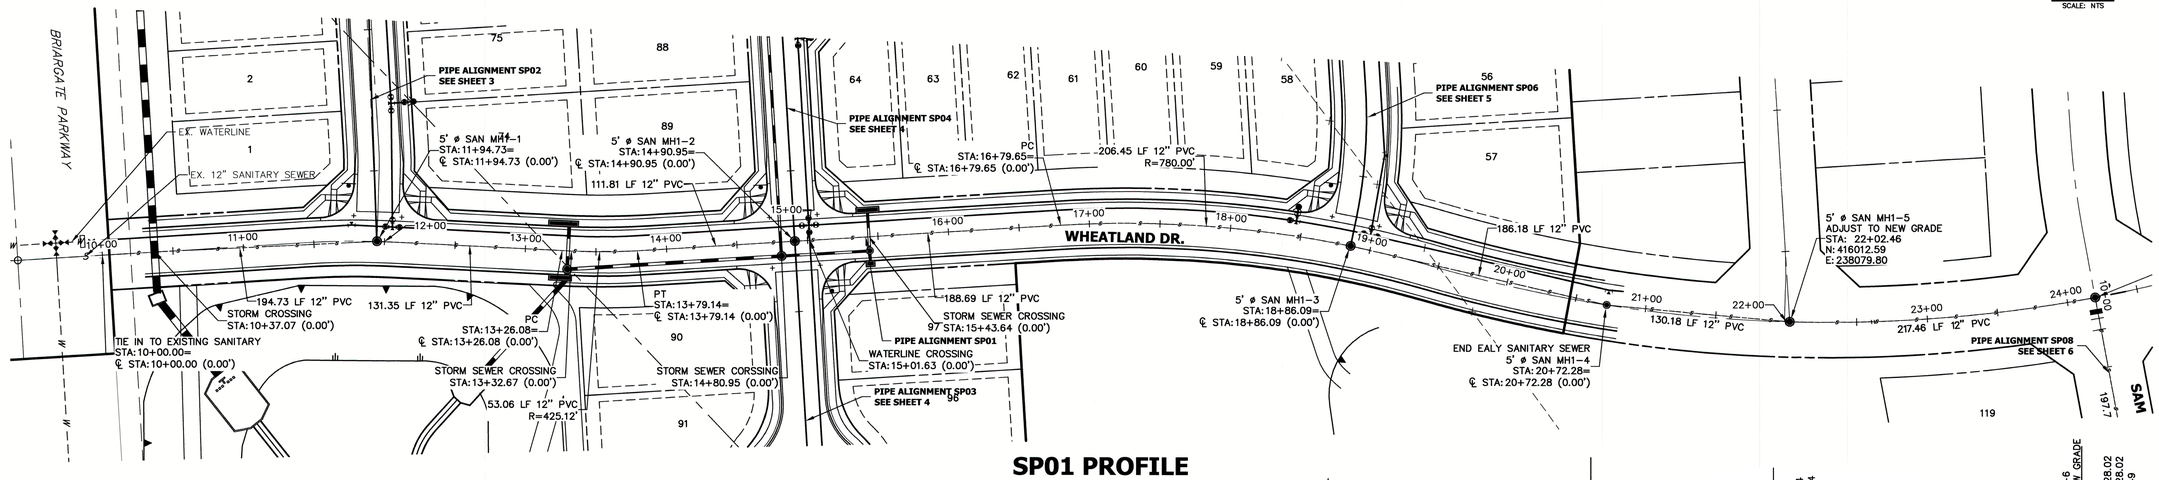

SP01 PROFILE
STA 10+00.00 TO 24+50.00

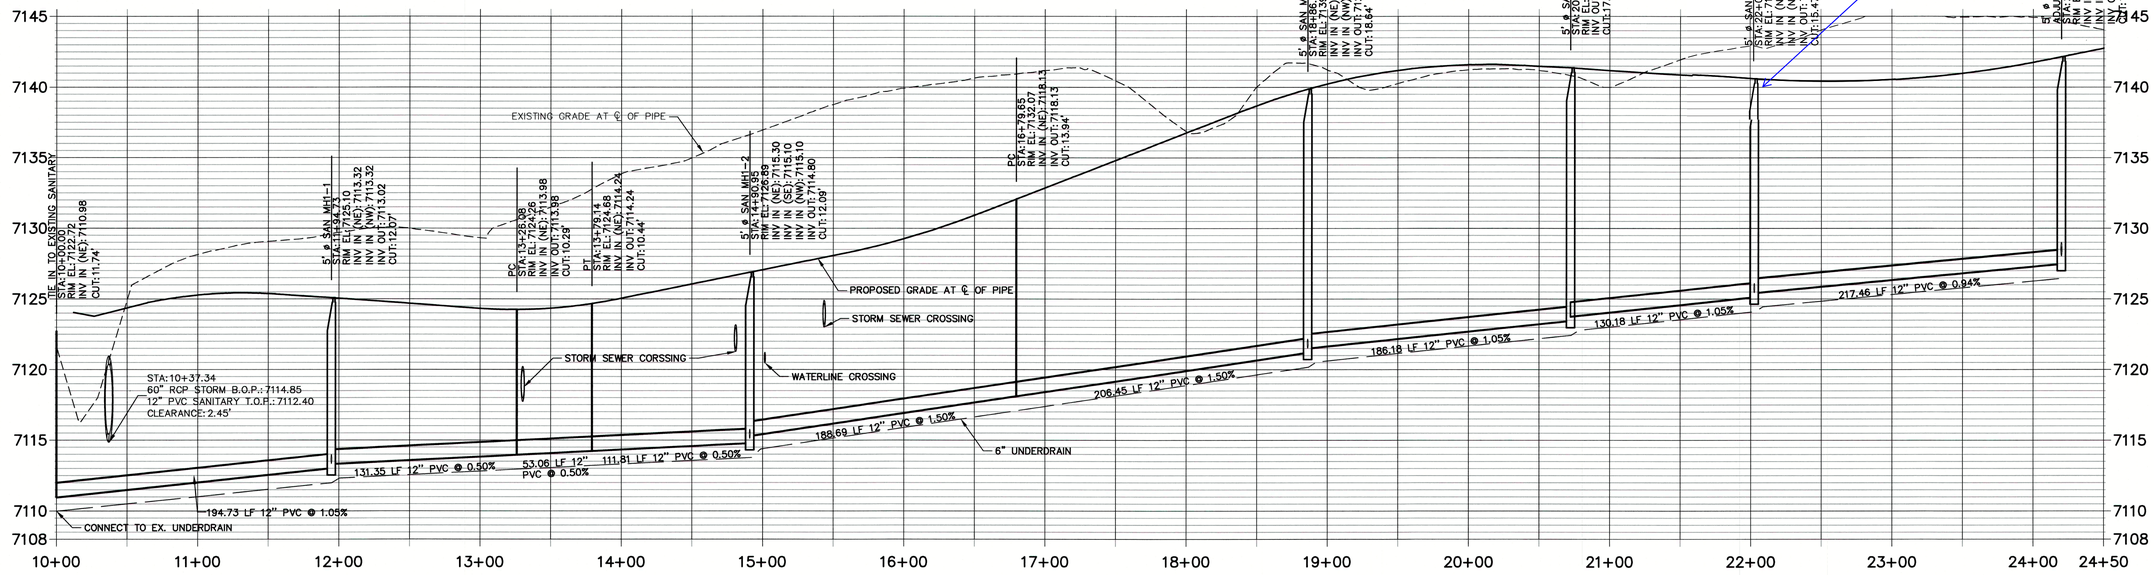

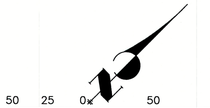

KEY MAP
SCALE: NTS

NOTE
SP01 AND SP08 SANITARY SEWER BUILT WITH RETREAT AT TIMBERRIDGE DEVELOPMENT

Know what's below. Call before you dig.

ENGINEER'S STATEMENT
PREPARED UNDER MY DIRECT SUPERVISION AND ON BEHALF OF JR ENGINEERING

MIKE A. BRAMLETT, P.E.
COLORADO P.E. 32314
FOR AND ON BEHALF OF JR ENGINEERING, LLC

1/1/22 DATE

UNTIL SUCH TIME AS THESE DRAWINGS ARE APPROVED BY THE APPROPRIATE REVIEWING AGENCIES, J.R. ENGINEERING APPROVES THEM FOR USE ONLY FOR THE PURPOSES DESIGNATED BY WRITTEN AUTHORIZATION.

PREPARED FOR
SR LAND, LLC
20 BOULDER CRESCENT
SUITE 201
COLORADO SPRINGS, CO 80903
JAMES F. MORLEY
(719) 471-1742

J.R ENGINEERING
A Westrian Company
Centennial 303-740-9393 • Colorado Springs 719-593-2593
Fort Collins 970-491-9888 • www.jrengineering.com

No.	REVISION	BY	DATE

H-SCALE	1"=50'
V-SCALE	1"=5'
DATE	11/16/21
DESIGNED BY	JRM
DRAWN BY	JRM
CHECKED BY	

HOMESTEAD NORTH AT STERLING RANCH FILING NO.1
SANITARY SEWER PLAN

SHEET 2 OF 15
JOB NO. 25188.00

X:\25\10000.all\25188000\Drawingsheet dwg\homestead north filing no1\Sanitary Sewer Plans\25188000 SP01 - Homestead.dwg, SP01, 1/26/2022 2:15:35 PM, FC