PRODUCED BY AN AUTODESK STUDENT VERSION

Released for Permit
06/25/2020 10:32:58 PM
Front Range REGIONAL Building Department
lbennett
CONSTRUCTION

dsdesmoxa
07/17/2020 4:30:42 PM

NOTES

STAIR RISERS TO BE 7 3/4" MAX.
STAIR TREADS TO BE 10" MIN.

ALL JOISTS TO BE 2X10 16" O.C. W/ LUS210Z TO BEAMS AND LEDGERS (TYP).

LEDGER TO BE ATTACHED TO BUILDING W/ (3) 3/8" LAG BOLTS OR EQUIVALENT 16" O.C. (TYP).

ALL PIERS TO 30" MIN. DEPTH (TYP).

GUARD RAIL TO BE 36" MIN. IN HEIGHT W/ GUARD OPENINGS LESS THAN 4" (TYP).

ALL 4X4 POST TO PIER CONNECTIONS TO HAVE ABU44.
ALL 4X4 POST TO BEAM CONNECTIONS TO HAVE LPC4.
ALL 6X6 POST TO PIER CONNECTIONS TO HAVE ABU66.
ALL 6X6 POST TO BEAM CONNECTIONS TO HAVE LPC6.

ALL WOOD TO BE PRESSURE TREATED.

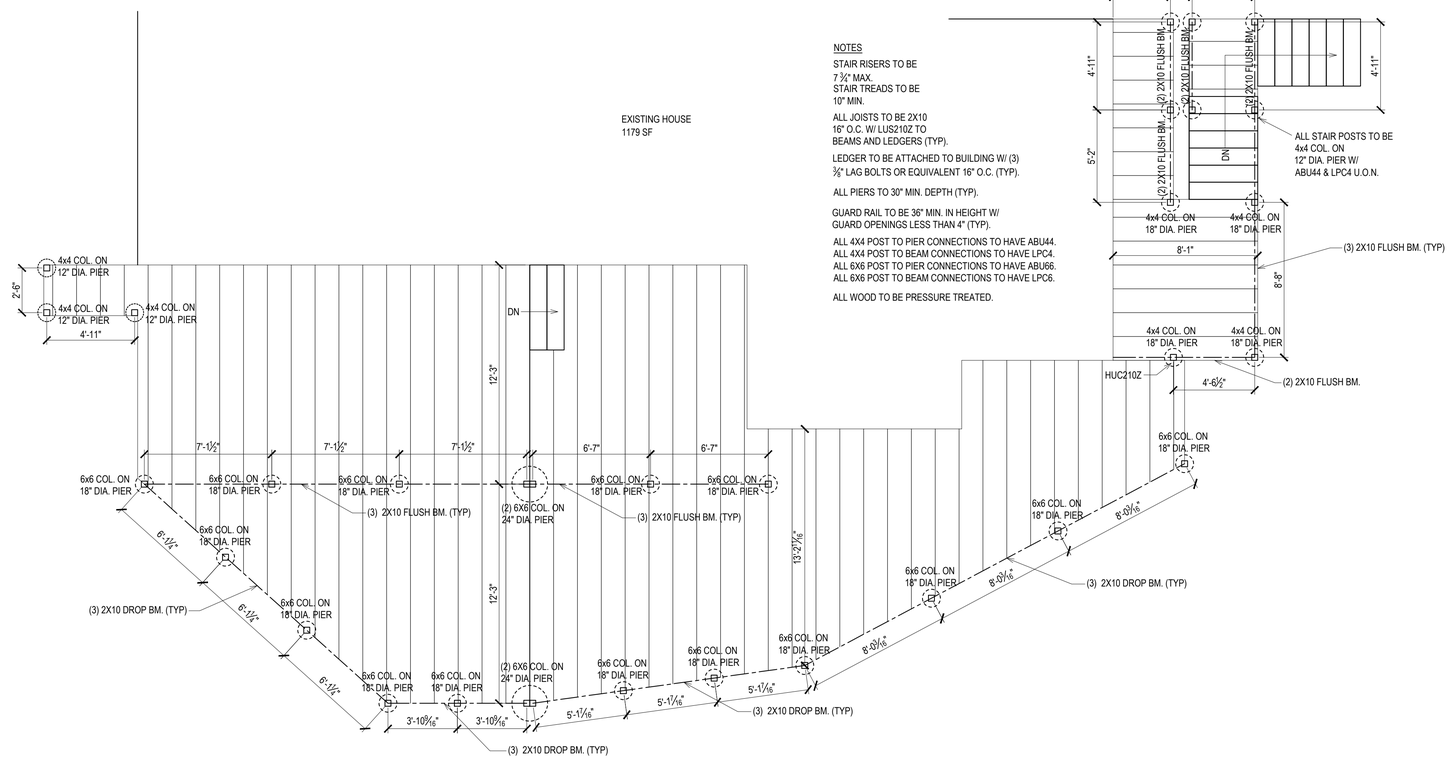

PROPOSED REMOVAL AND REPLACEMENT OF DECK @ SAME SIZE

SCALE: 1/4"=1'-0"

LOGO

KATE MURPHY

SHEET CONTENTS: DECK FRAMING PLAN

SANDRA BASS RESIDENCE

5885 IRIQUOIS TRAIL, CASCADE, CO 80809

REVISIONS	DATE
	06-21-2020
	00-00-0000

SHEET # 01

PRODUCED BY AN AUTODESK STUDENT VERSION

PRODUCED BY AN AUTODESK STUDENT VERSION

PRODUCED BY AN AUTODESK STUDENT VERSION