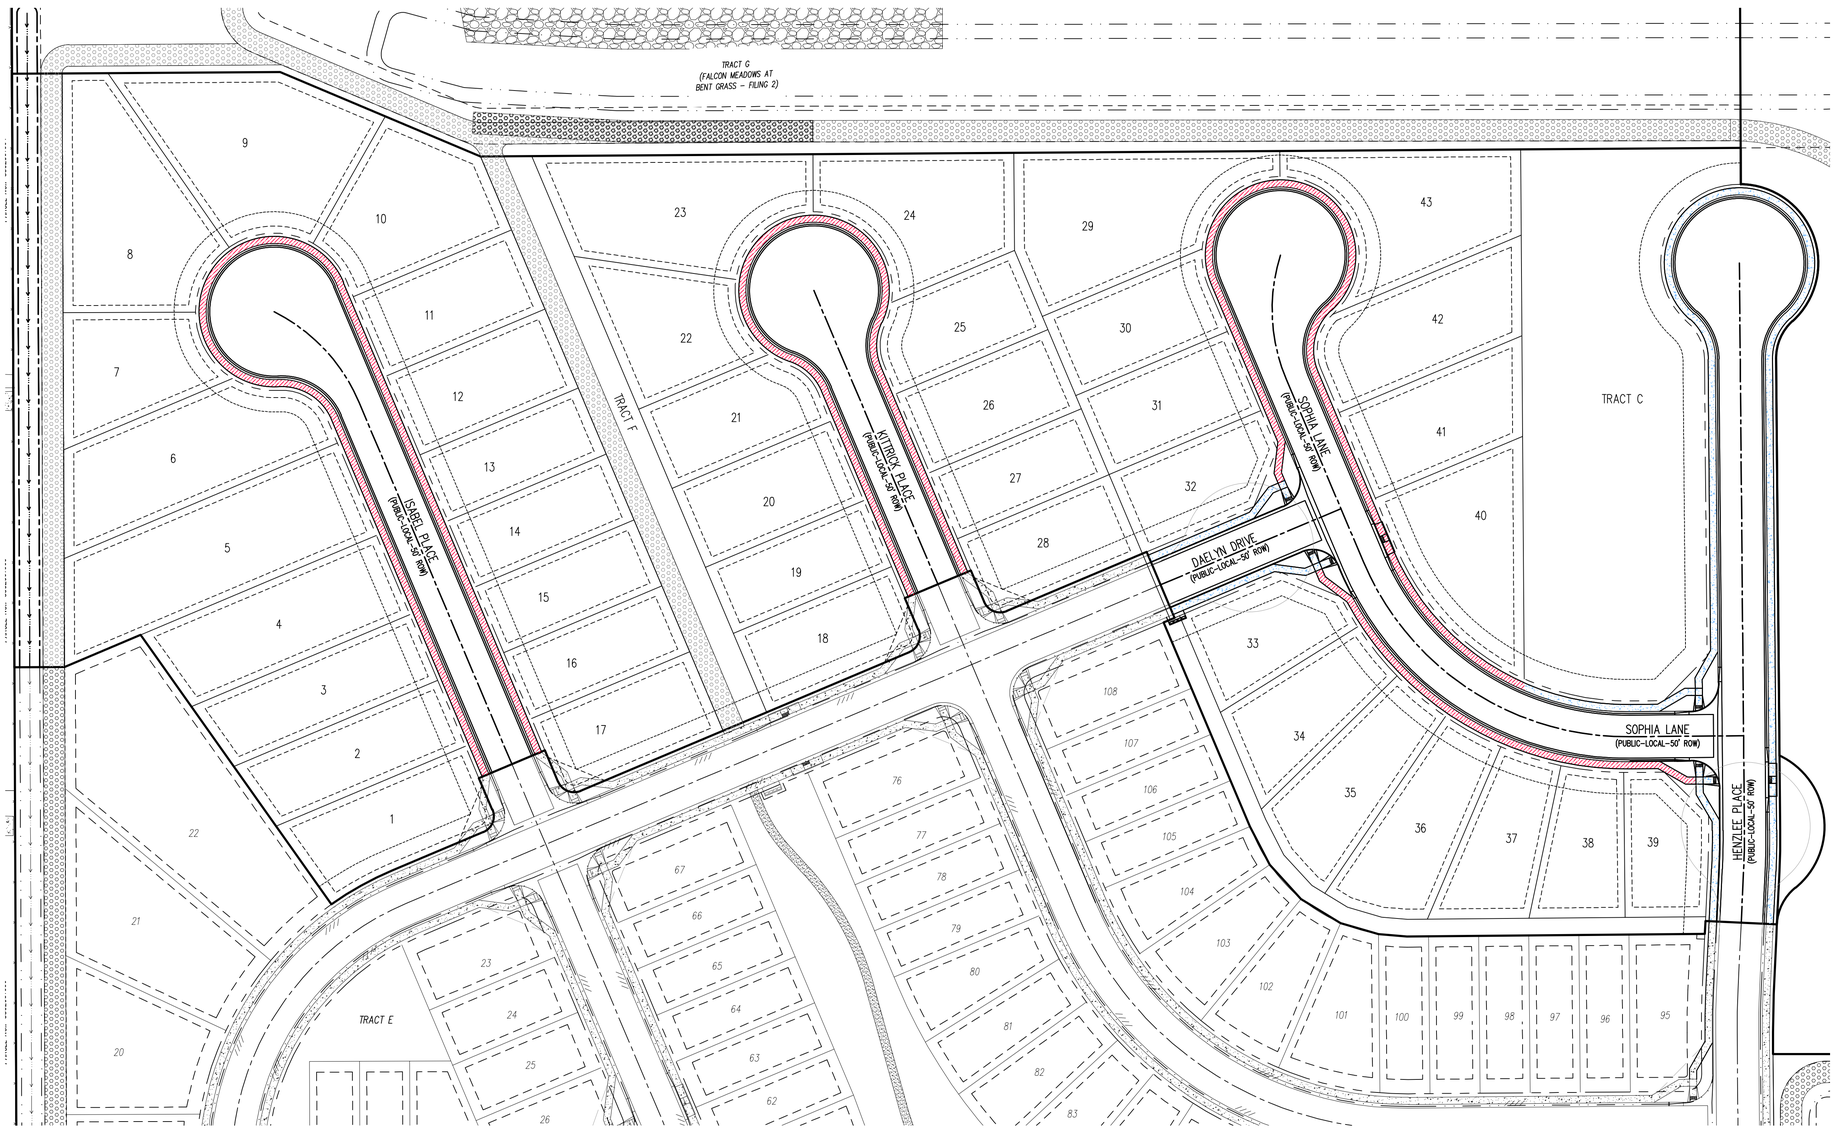

LEGEND

- PROPOSED CONCRETE SIDEWALK TO BE INSTALLED
- PROPOSED CONCRETE SIDEWALK TO BE INSTALLED LATER

Galloway

1155 Kelly Johnson Blvd., Suite 305
Colorado Springs, CO 80920
719.900.7220
GallowayUS.com

COLORADO REGISTERED PROFESSIONAL ENGINEER 38164 08/11/2022

COPYRIGHT
THESE PLANS ARE AN INSTRUMENT OF SERVICE AND ARE THE PROPERTY OF GALLOWAY, AND MAY NOT BE DUPLICATED, DISCLOSED, OR REPRODUCED WITHOUT THE WRITTEN CONSENT OF GALLOWAY. COPYRIGHTS AND INFRINGEMENTS WILL BE ENFORCED AND PROSECUTED.

CHALLENGER HOMES

CONSTRUCTION DOCUMENTS
FALCON MEADOWS AT BENT GRASS FILING NO. 3
FOR
CHALLENGER COMMUNITIES, LLC

BENT GRASS MEADOWS DRIVE & MERIDIAN ROAD
FALCON, CO 80831 - EL PASO COUNTY

#	Date	Issue / Description	Init.

Project No:	CLH000020
Drawn By:	CMWJ
Checked By:	RGD
Date:	08/25/2022

KEY MAP

C2.0
Sheet 4 of 14

\\GTDataSync\Projects\CLH\CLH000020 - FM at Bent Grass\ENGINEERING\SUBmittals\Drainage Submittal\ENGR\Dwg - Josh Murphy - 8/11/2022