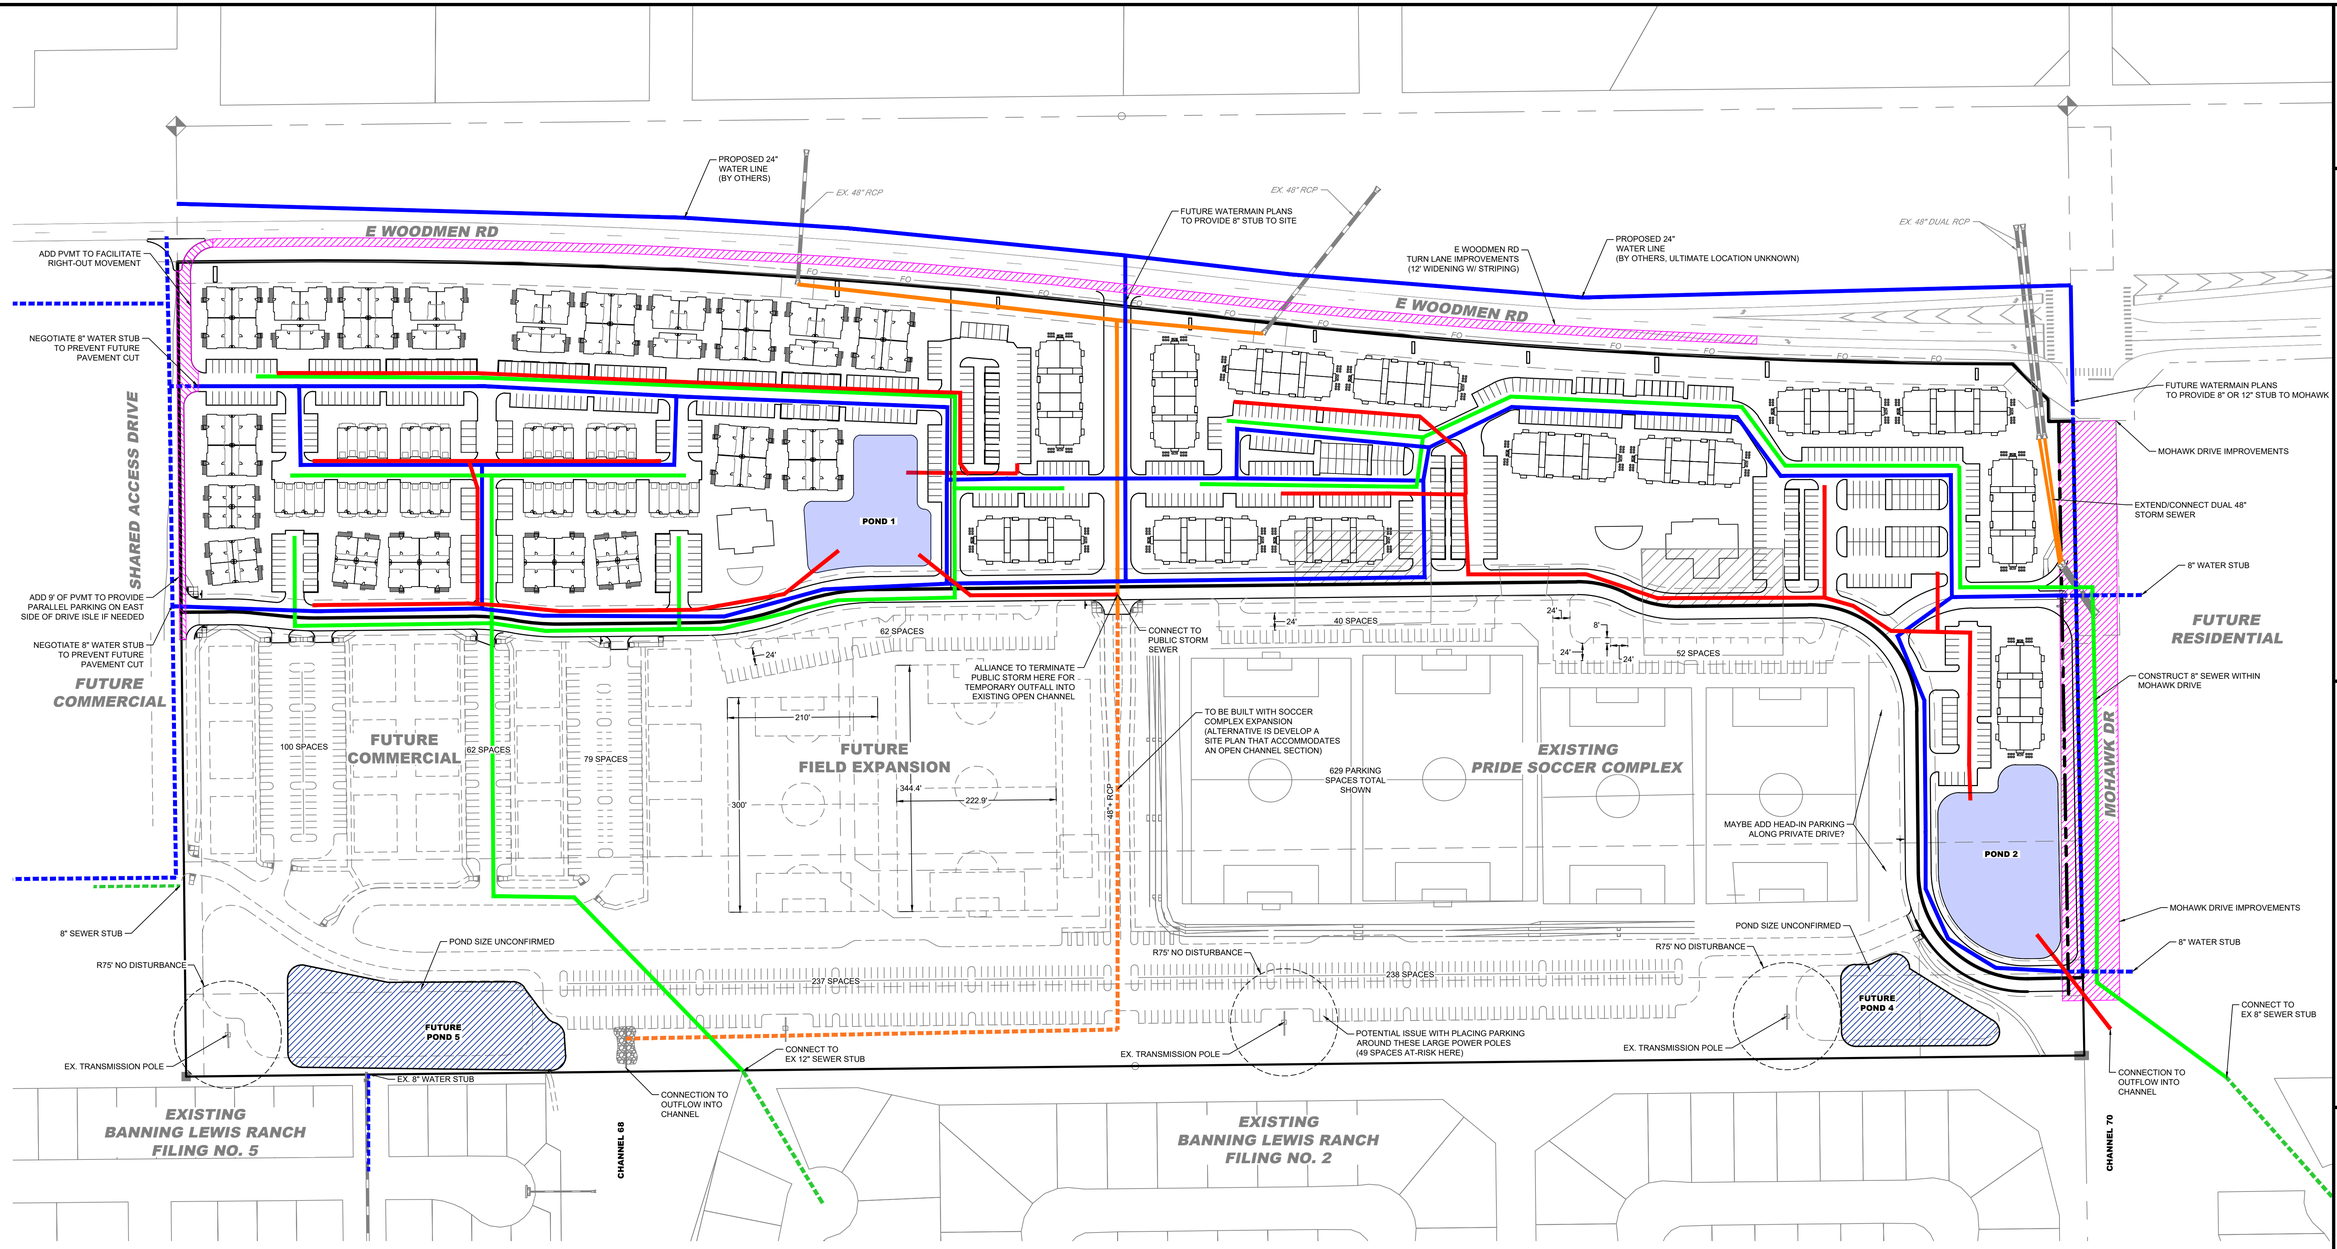

LEGEND

- FUTURE PUBLIC STORM SEWER MAIN
- PROPOSED PUBLIC STORM SEWER (SIZE TBD)
- EXISTING PRIVATE STORM SEWER
- PROPOSED PRIVATE STORM SEWER (SIZE TBD)
- EXISTING SANITARY SEWER
- PROPOSED SANITARY SEWER MAIN (8")
- EXISTING WATER MAIN
- PROPOSED WATER MAIN (12")
- PROPOSED ALLIANCE WQ/DETENTION POND
- PROPOSED FUTURE WQ/DETENTION POND
- PROPOSED ROADWAY IMPROVEMENTS

0 100'

1 inch = 100 ft.

LAND DEVELOPMENT | ENERGY | PUBLIC INFRASTUCTURE

CORE CONSULTANTS, INC.
3473 S. BROADWAY
ENGLEWOOD, CO 80113
303.703.4444
LIVEYOURCORE.COM

MASTER FACILITIES MAP

MOHAWK COMMERCIAL CENTER

DATE: 04/07/22

CREATED BY: JF

JOB NO. 21-174

SHEET 1

2021-09-11 (4:25 PM) Jake Fischer X:\21-174 9000 E Woodmen Rd\Civil\CAD\Exhibits_Overall\220406 Master Facilities Map 220406 Mohawk Commercial Center Master Facilities Map.dwg