Please include all existing and proposed structures. Parking cannot be calculated without all floor plans. The application indicates several different uses and possible structures.

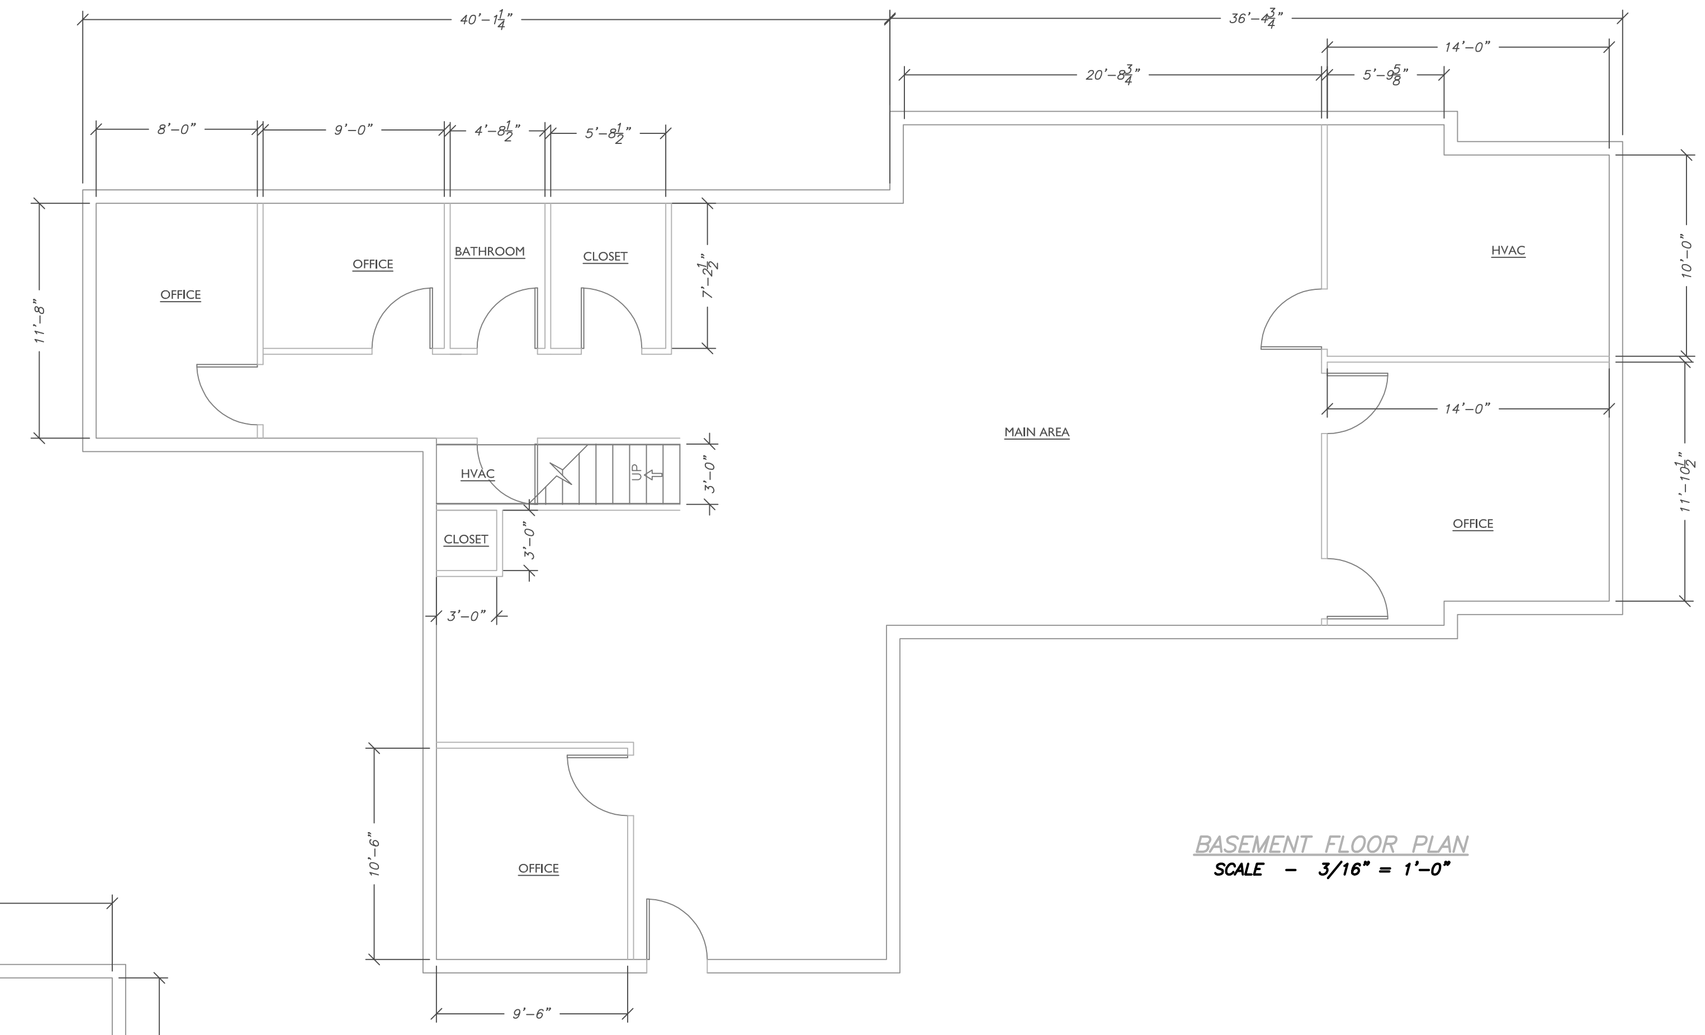

BASEMENT FLOOR PLAN
SCALE – 3/16" = 1'-0"

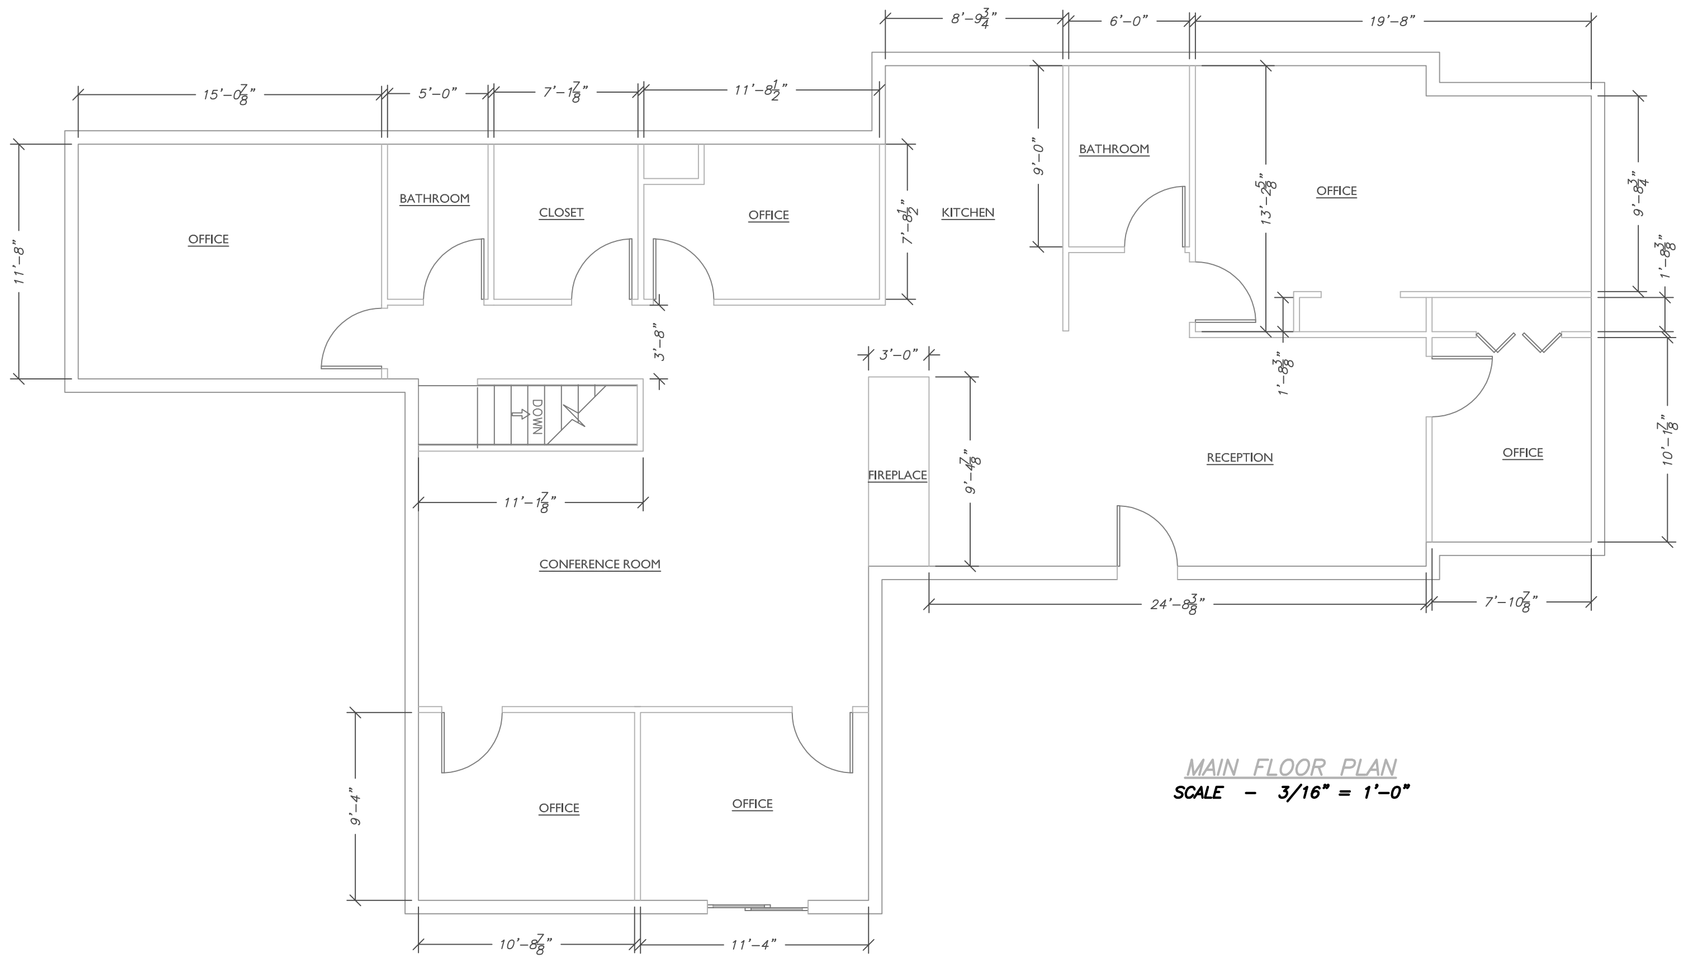

MAIN FLOOR PLAN
SCALE – 3/16" = 1'-0"

ATTENTION!
REPRODUCTION OF THIS DRAWING MAY HAVE CAUSED DISTORTION

REVISIONS

#	Date	Comment
△	--	--

ALLIANCE BUILDING SYSTEMS
JEFF G (719)240-8272
BRYAN S (719)565-7312
OFFICE 1740 EAGLERIDGE BLVD. #140
Pueblo, CO 81008

OFFICE PLAN
FLOOR PLAN
7470 SOUTHMOODR DRIVE.
EL PASO COUNTY CO.

PROJECT NO.: C20104

DRAWN BY: BGS	DATE: 05/07/2020	SCALE: as shown
DESIGNED BY: BGS	DATE: 05/07/2020	DRAWING NO.: C20104
CHECKED BY: BGS	DATE: 05/07/2020	SHEET NO.: A-1