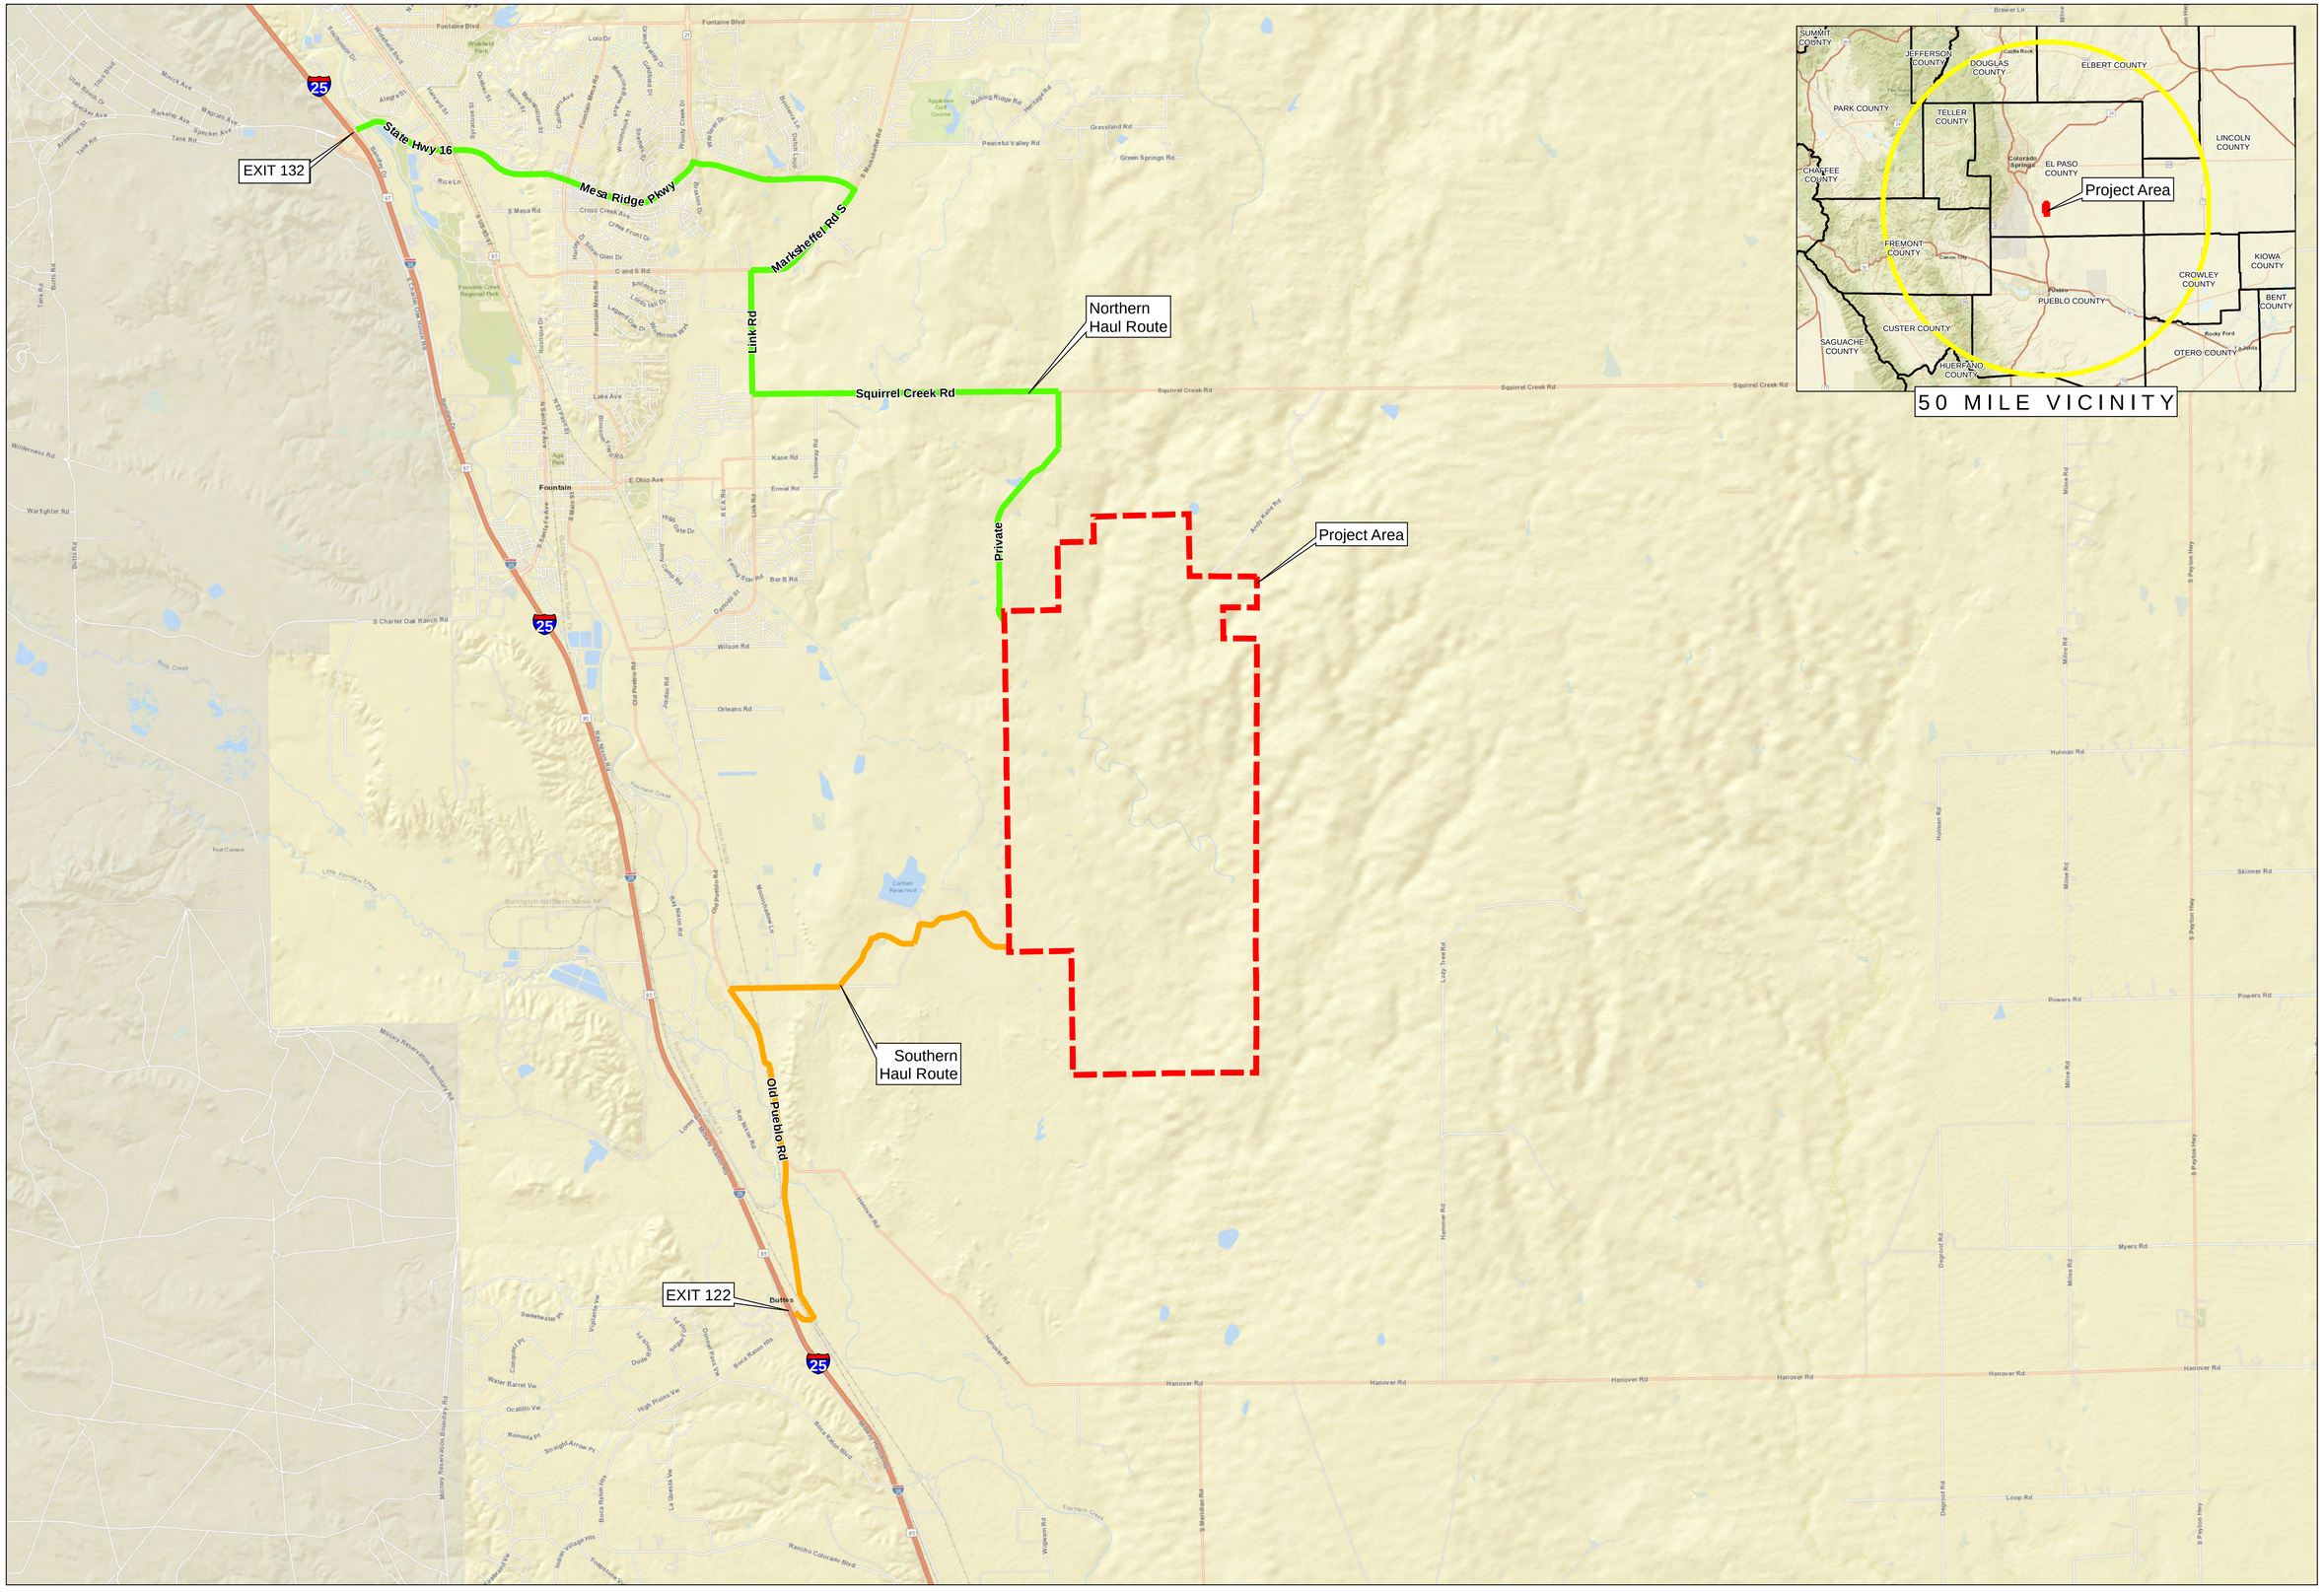

CORE

LAND DEVELOPMENT
ENERGY
PUBLIC INFRASTRUCTURE

3473 S. BROADWAY
ENGLEWOOD, CO 80113
303.703.4444

CALL 2 BUSINESS DAYS IN ADVANCE BEFORE YOU DIG, GRADE, OR EXCAVATE FOR THE MARKING OF UNDERGROUND MEMBER UTILITIES.

CORE ASSUMES NO RESPONSIBILITY FOR EXISTING UTILITY LOCATIONS (HORIZONTAL AND VERTICAL). THE EXISTING UTILITIES SHOWN ON THIS DRAWING HAVE BEEN PLOTTED FROM THE BEST AVAILABLE INFORMATION. IT IS, HOWEVER, THE RESPONSIBILITY OF THE CONTRACTOR TO FIELD VERIFY THE LOCATION OF ALL UTILITIES PRIOR TO THE COMMENCEMENT OF ANY CONSTRUCTION ACTIVITIES.

Know what's below. Call before you dig. 811

#	REVISION DESCRIPTION	DATE	BY
1	1ST SUBMITTAL	XX/XX/XX	LP

PIKE SOLAR PROJECT
COMPLIANCE PLAN

VICINITY MAP
EL PASO COUNTY, COLORADO

DESIGNED BY:
DRAWN BY:
CHECKED BY:

JOB NO.

SHEET ___ OF ___