THE SHOPS FILING NO. 2 AT MERIDIAN RANCH

PHOTOMETRIC PLAN

EL PASO COUNTY, COLORADO.
FALCON, COLORADO

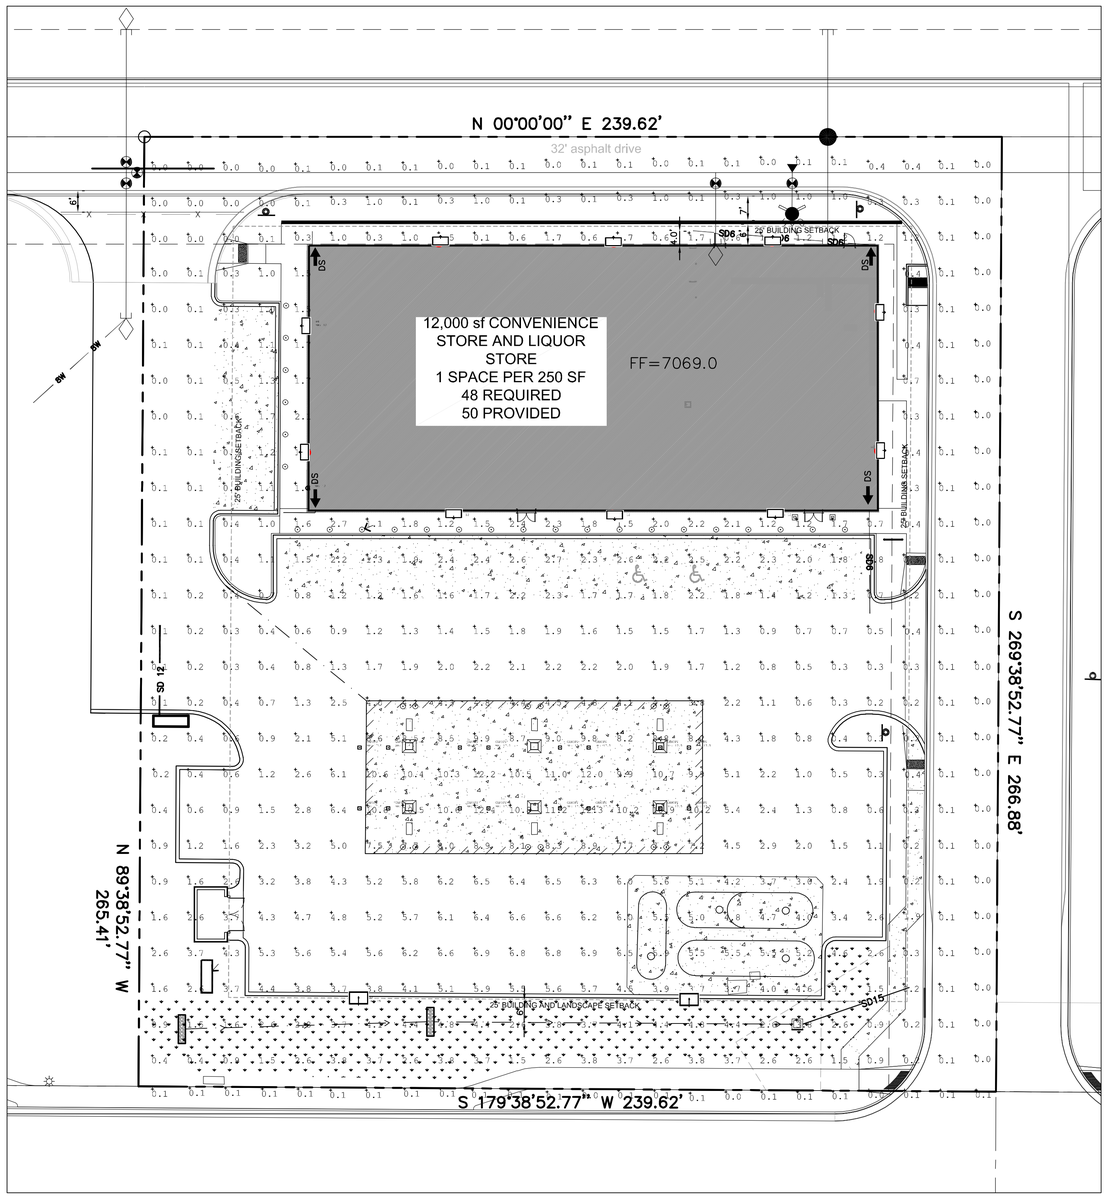

Luminaire Schedule					
Qty	Label	Arrangement	LLF	Description	Tag
16	CANOPY	SINGLE	0.855	VSH-30-4K7-UNV	BEACON
2	S3	SINGLE	0.855	RAR2-480L-210-4K7-3-U	BEACON
5	W4	SINGLE	0.855	RWL1-48L-25-4K7-4W-U	BEACON

Luminaire Schedule					
Symbol	Qty	Label	Arrangement	LLF	Description
▪	16	CANOPY	SINGLE	0.855	VSH-30-4K7-UNV
▪	2	S3	SINGLE	0.855	RAR2-480L-210-4K7-3-U
▪	5	W4	SINGLE	0.855	RWL1-48L-25-4K7-4W-U

0 30' 60' 90' 120' feet

SCALE : 1" = 30'

NORTH

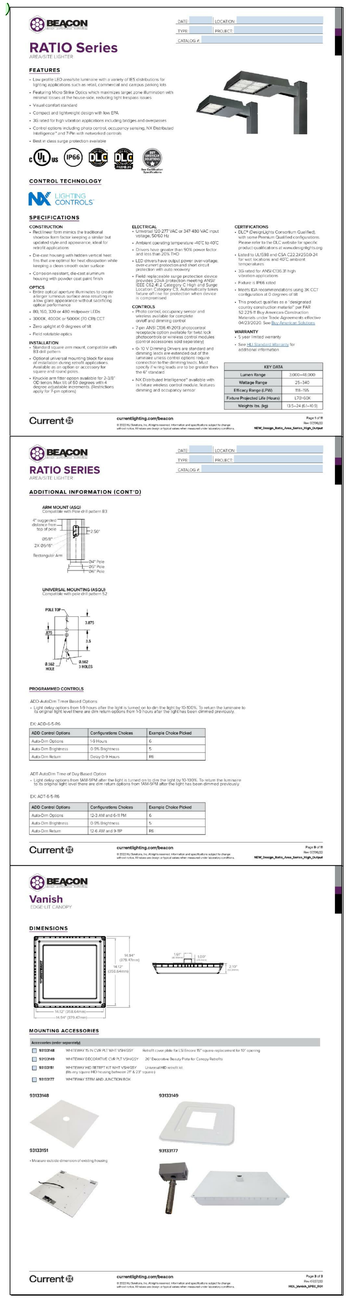

YOW ARCHITECTS PC
ARCHITECTURE & PLANNING
115 S. Weber Colorado Springs, Colorado 475-8133

Shops @ Meridian Ranch
Site Development Plan
11810 Stapleton Drive
Falcon, CO

Structural:	---
Electrical:	---
Mechanical:	---
Plumbing:	---

Job No.	18.115
Directory	Planning
File	Site development plan 6-4-2024
Drawn By	DBN
Date	6/22/2018
Revised	10/4/2018

OWNER INFO

company name	HUNJAN GAS STATIONS LLC
address city/state	12599 MT. LINDSEY DR. PEYTON, CO 80831
phone no	

DRAWING NO. 4
PHOTOMETRIC PLAN

FILE NUMBER: PPR18033