THE SHOP'S AT MERIDIAN RANCH

FILING NO. 1A, LOT 2

PHOTOMETRIC PLAN

EL PASO COUNTY, COLORADO.
FALCON, COLORADO

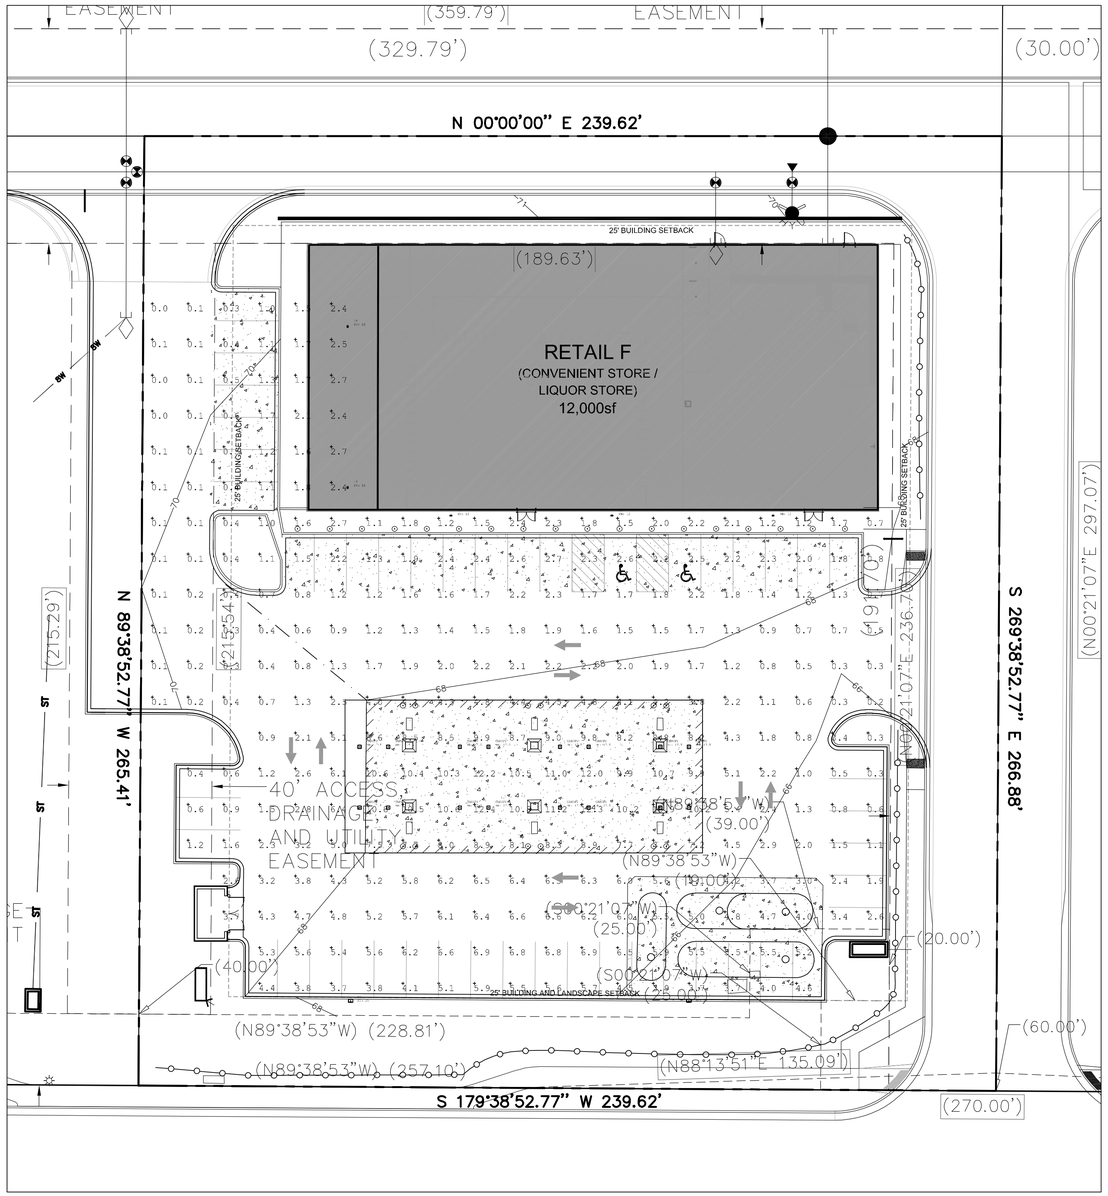

Luminaire Schedule					
Qty	Label	Arrangement	LLF	Description	Tag
16	CANOPY	SINGLE	0.855	VSH-30-4K7-UNV	BEACON
2	S3	SINGLE	0.855	RAR2-480L-210-4K7-3-U	BEACON
5	W4	SINGLE	0.855	RWL1-48L-25-4K7-4W-U	BEACON

Luminaire Schedule						
Symbol	Qty	Label	Arrangement	LLF	Description
	16	CANOPY	SINGLE	0.855	VSH-30-4K7-UNV
	2	S3	SINGLE	0.855	RAR2-480L-210-4K7-3-U
	5	W4	SINGLE	0.855	RWL1-48L-25-4K7-4W-U

0 30' 60' 90' 120' feet

SCALE : 1" = 30'

NORTH

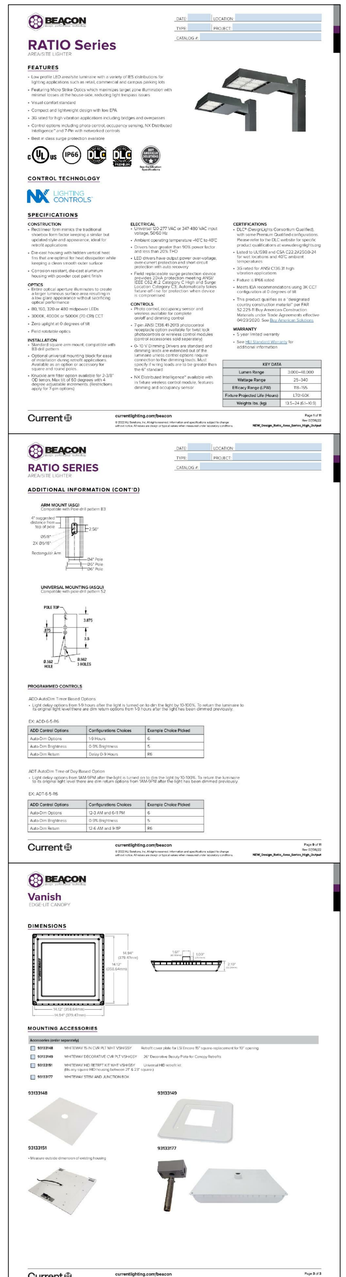

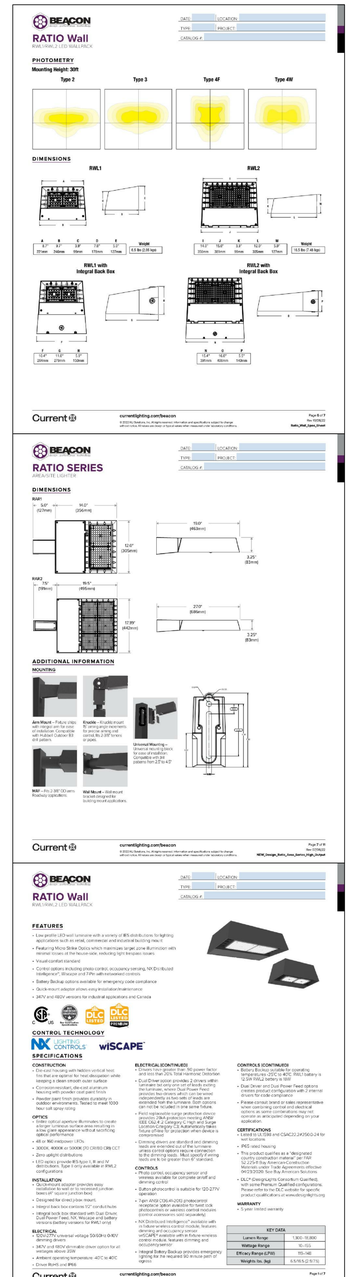

OWNER INFO		
	company name	HUNJAN GAS STATIONS LLC
	address	12599 MT. LINDSEY DR.
	city/state	PEYTON, CO 80831
	phone no	

FILE NUMBER: PPR18033

YOW ARCHITECTS PC
ARCHITECTURE & PLANNING
115 S. Weber Colorado Springs, Colorado 475-8133

Shop's @ Meridian Ranch
Site Development Plan
11810 Stapleton Drive
Falcon, CO

Structural: ----
Electrical: ----
Mechanical: ----
Plumbing: ----

Job No.	18.115
Directory	Planning
File	Site development plan 2-22-2023
Drawn By	DBN
Date	6/22/2018
Revised	10/4/2018

DRAWING NO.
4
PHOTOMETRIC PLAN