T-LINE POLE OFFSET COORDINATES		
193C		
3248193.22	1291372.80	CL A-Frame
3248198.62	1291106.75	Offset 30' North
3248198.82	1291096.75	Offset 20' North
3248199.23	1291076.76	CL 193C
3248199.63	1291056.76	Offset 20' South
3248199.83	1291046.76	Offset 30' South
193B		
3248248.21	1291373.94	CL A-Frame
3248254.41	1291068.37	Offset 30' North
3248254.61	1291058.37	Offset 20' North
3248255.02	1291038.38	CL 193B
3248255.42	1291018.38	Offset 20' South
3248255.62	1291008.39	Offset 30' South
193A		
3248383.18	1291376.74	CL A-Frame
3248388.58	1291110.60	Offset 30' North
3248388.78	1291100.60	Offset 20' North
3248389.19	1291080.61	CL 193A
3248389.59	1291060.61	Offset 20' South
3248389.79	1291050.61	Offset 30' South

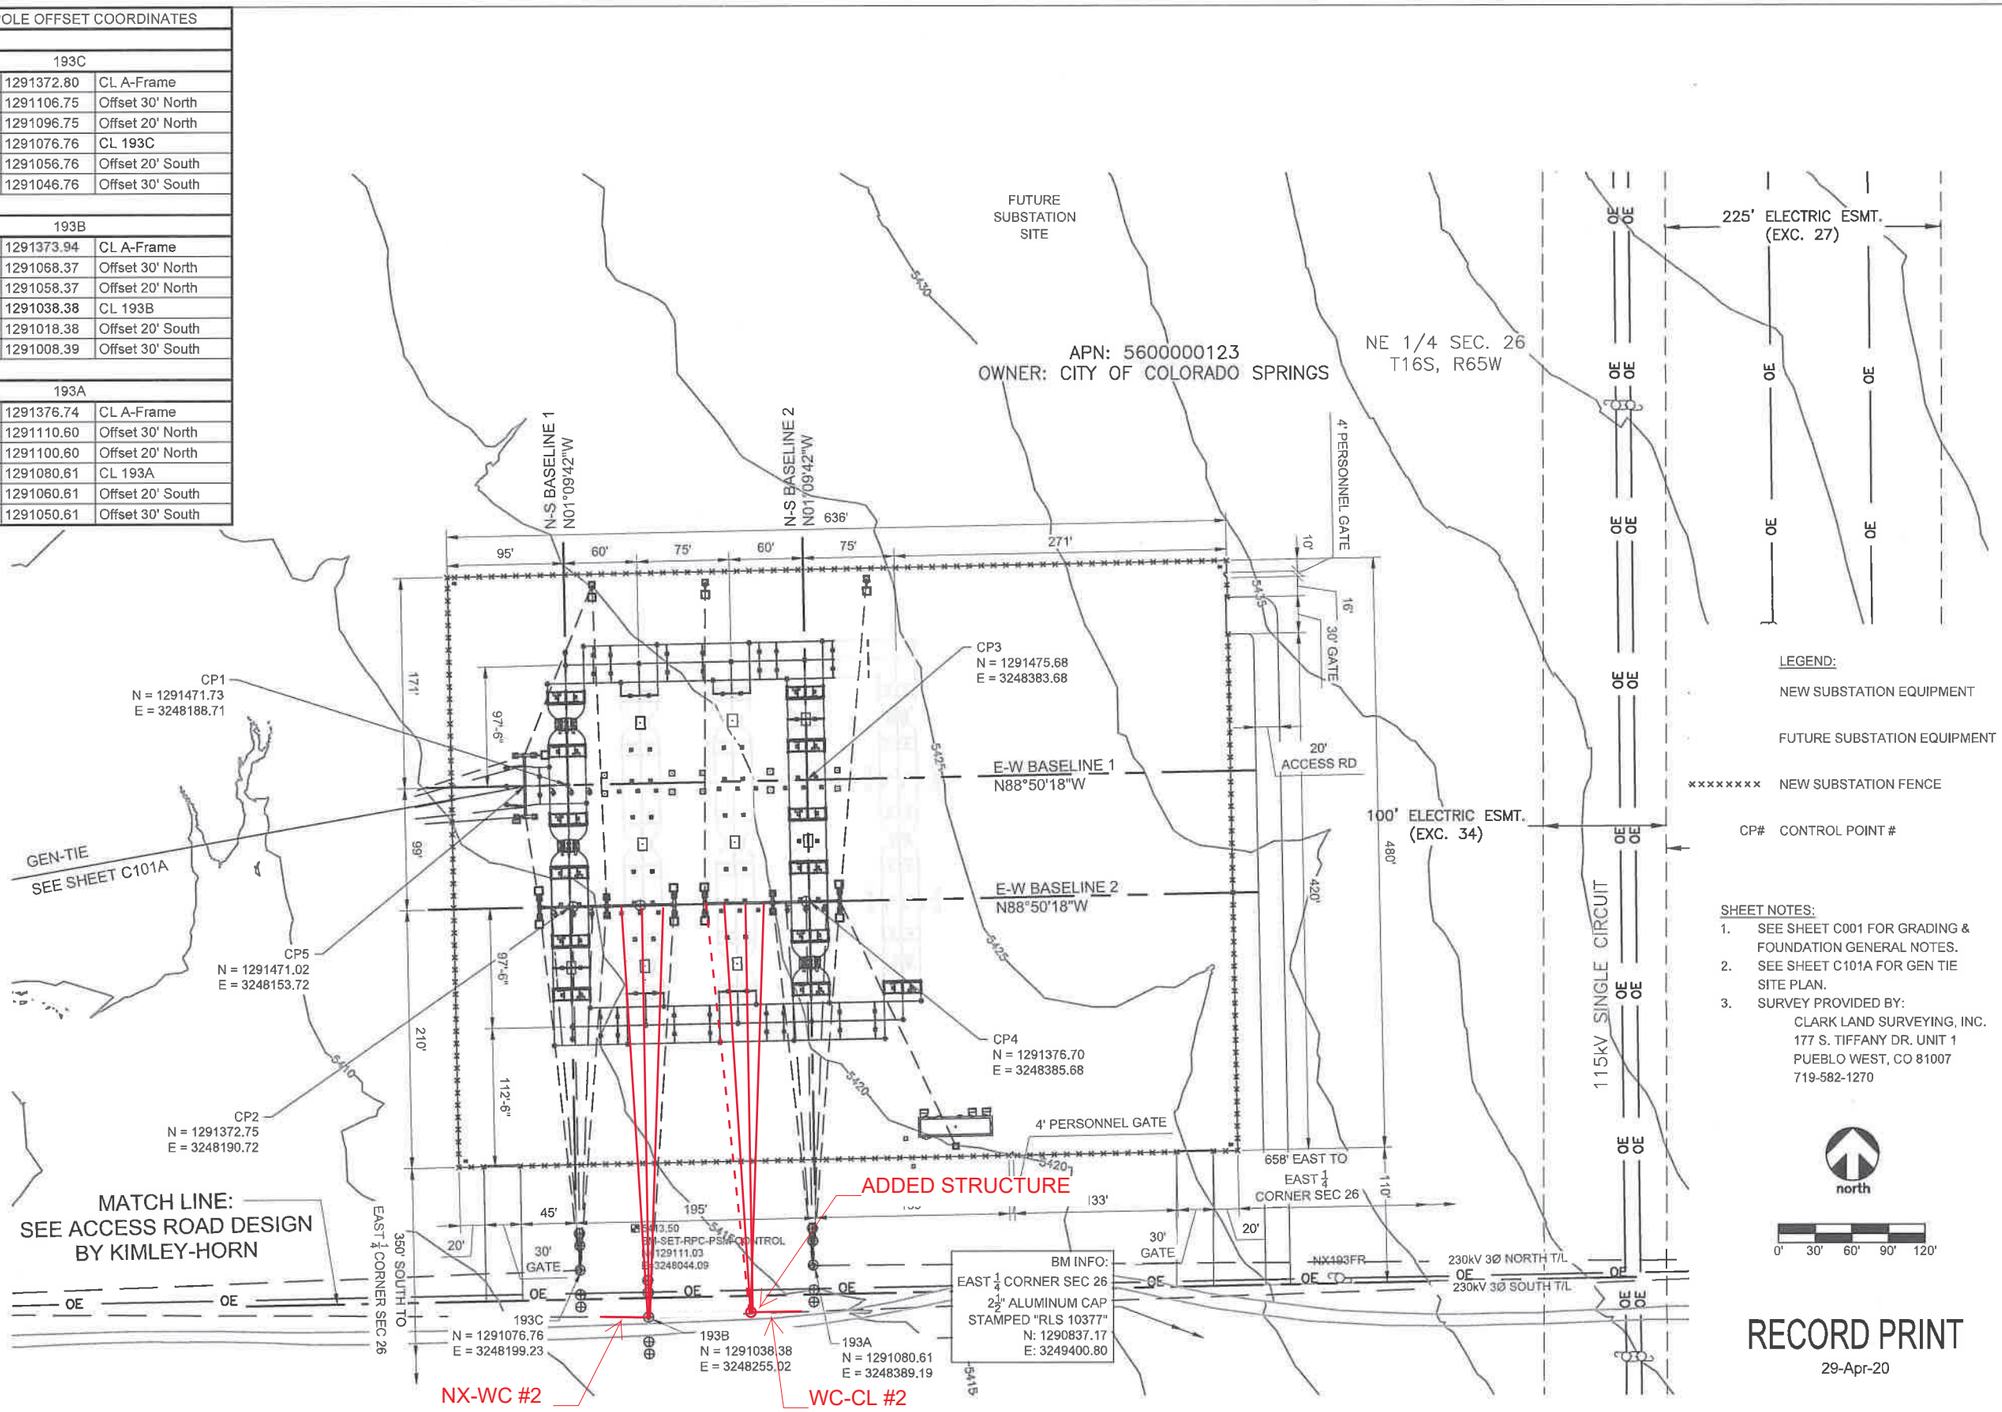

LEGEND:

NEW SUBSTATION EQUIPMENT

FUTURE SUBSTATION EQUIPMENT

×××××××× NEW SUBSTATION FENCE

CP# CONTROL POINT #

SHEET NOTES:

1. SEE SHEET C001 FOR GRADING & FOUNDATION GENERAL NOTES.
2. SEE SHEET C101A FOR GEN TIE SITE PLAN.
3. SURVEY PROVIDED BY:
   CLARK LAND SURVEYING, INC.
   177 S. TIFFANY DR. UNIT 1
   PUEBLO WEST, CO 81007
   719-582-1270

north

0' 30' 60' 90' 120'

RECORD PRINT
29-Apr-20

WILLIAMS CREEK RECONFIGURATION
- TRANSMISSION LINE SCOPE

NO	DATE	REVISION	BY	CK
4	3/22/19	RELEASE FOR BID	JEG	JMB
11	4/1/20	RECORD PRINT	LLC	JMB
10	6/18/19	ADDED BM INFORMATION	DKD	JMB
9	5/3/19	RELEASE FOR CONSTRUCTION	JEG	JMB
8	4/26/19	RELEASE FOR CONSTRUCTION	WB	JMB
7	4/25/19	REV FOR T/L POLE COORDS	JEG	JMB
6	4/4/19	REVISION PER CLIENT REVIEW	JEG	JMB
5	3/22/19	ADDED T/L POLE COORDINATES	WB	JMB

SCALE: SEE SHEET

ENGR: DKD
DATE: 10/3/18
DRAWN BY: JEG
CH'KD: JMB

COLORADO SPRINGS UTILITIES
ENERGY ACQUISITION & PLANNING GROUP
SUBSTATION & TRANSMISSION ENGINEERING

WILLIAMS CREEK SUBSTATION
SITE PLAN & FENCE PLAN

ESC engineering
FORT COLLINS COLORADO
(970) 224-9100 ESC@THINKESC.COM

WCC101

C:\USERS\LCHERRY\DOCUMENTS\...WORK FROM HOME\2105-#\105#WMS\WCC101.DWG Last Opened by: Lee Cherry, 5/20/2020 2:17 PM