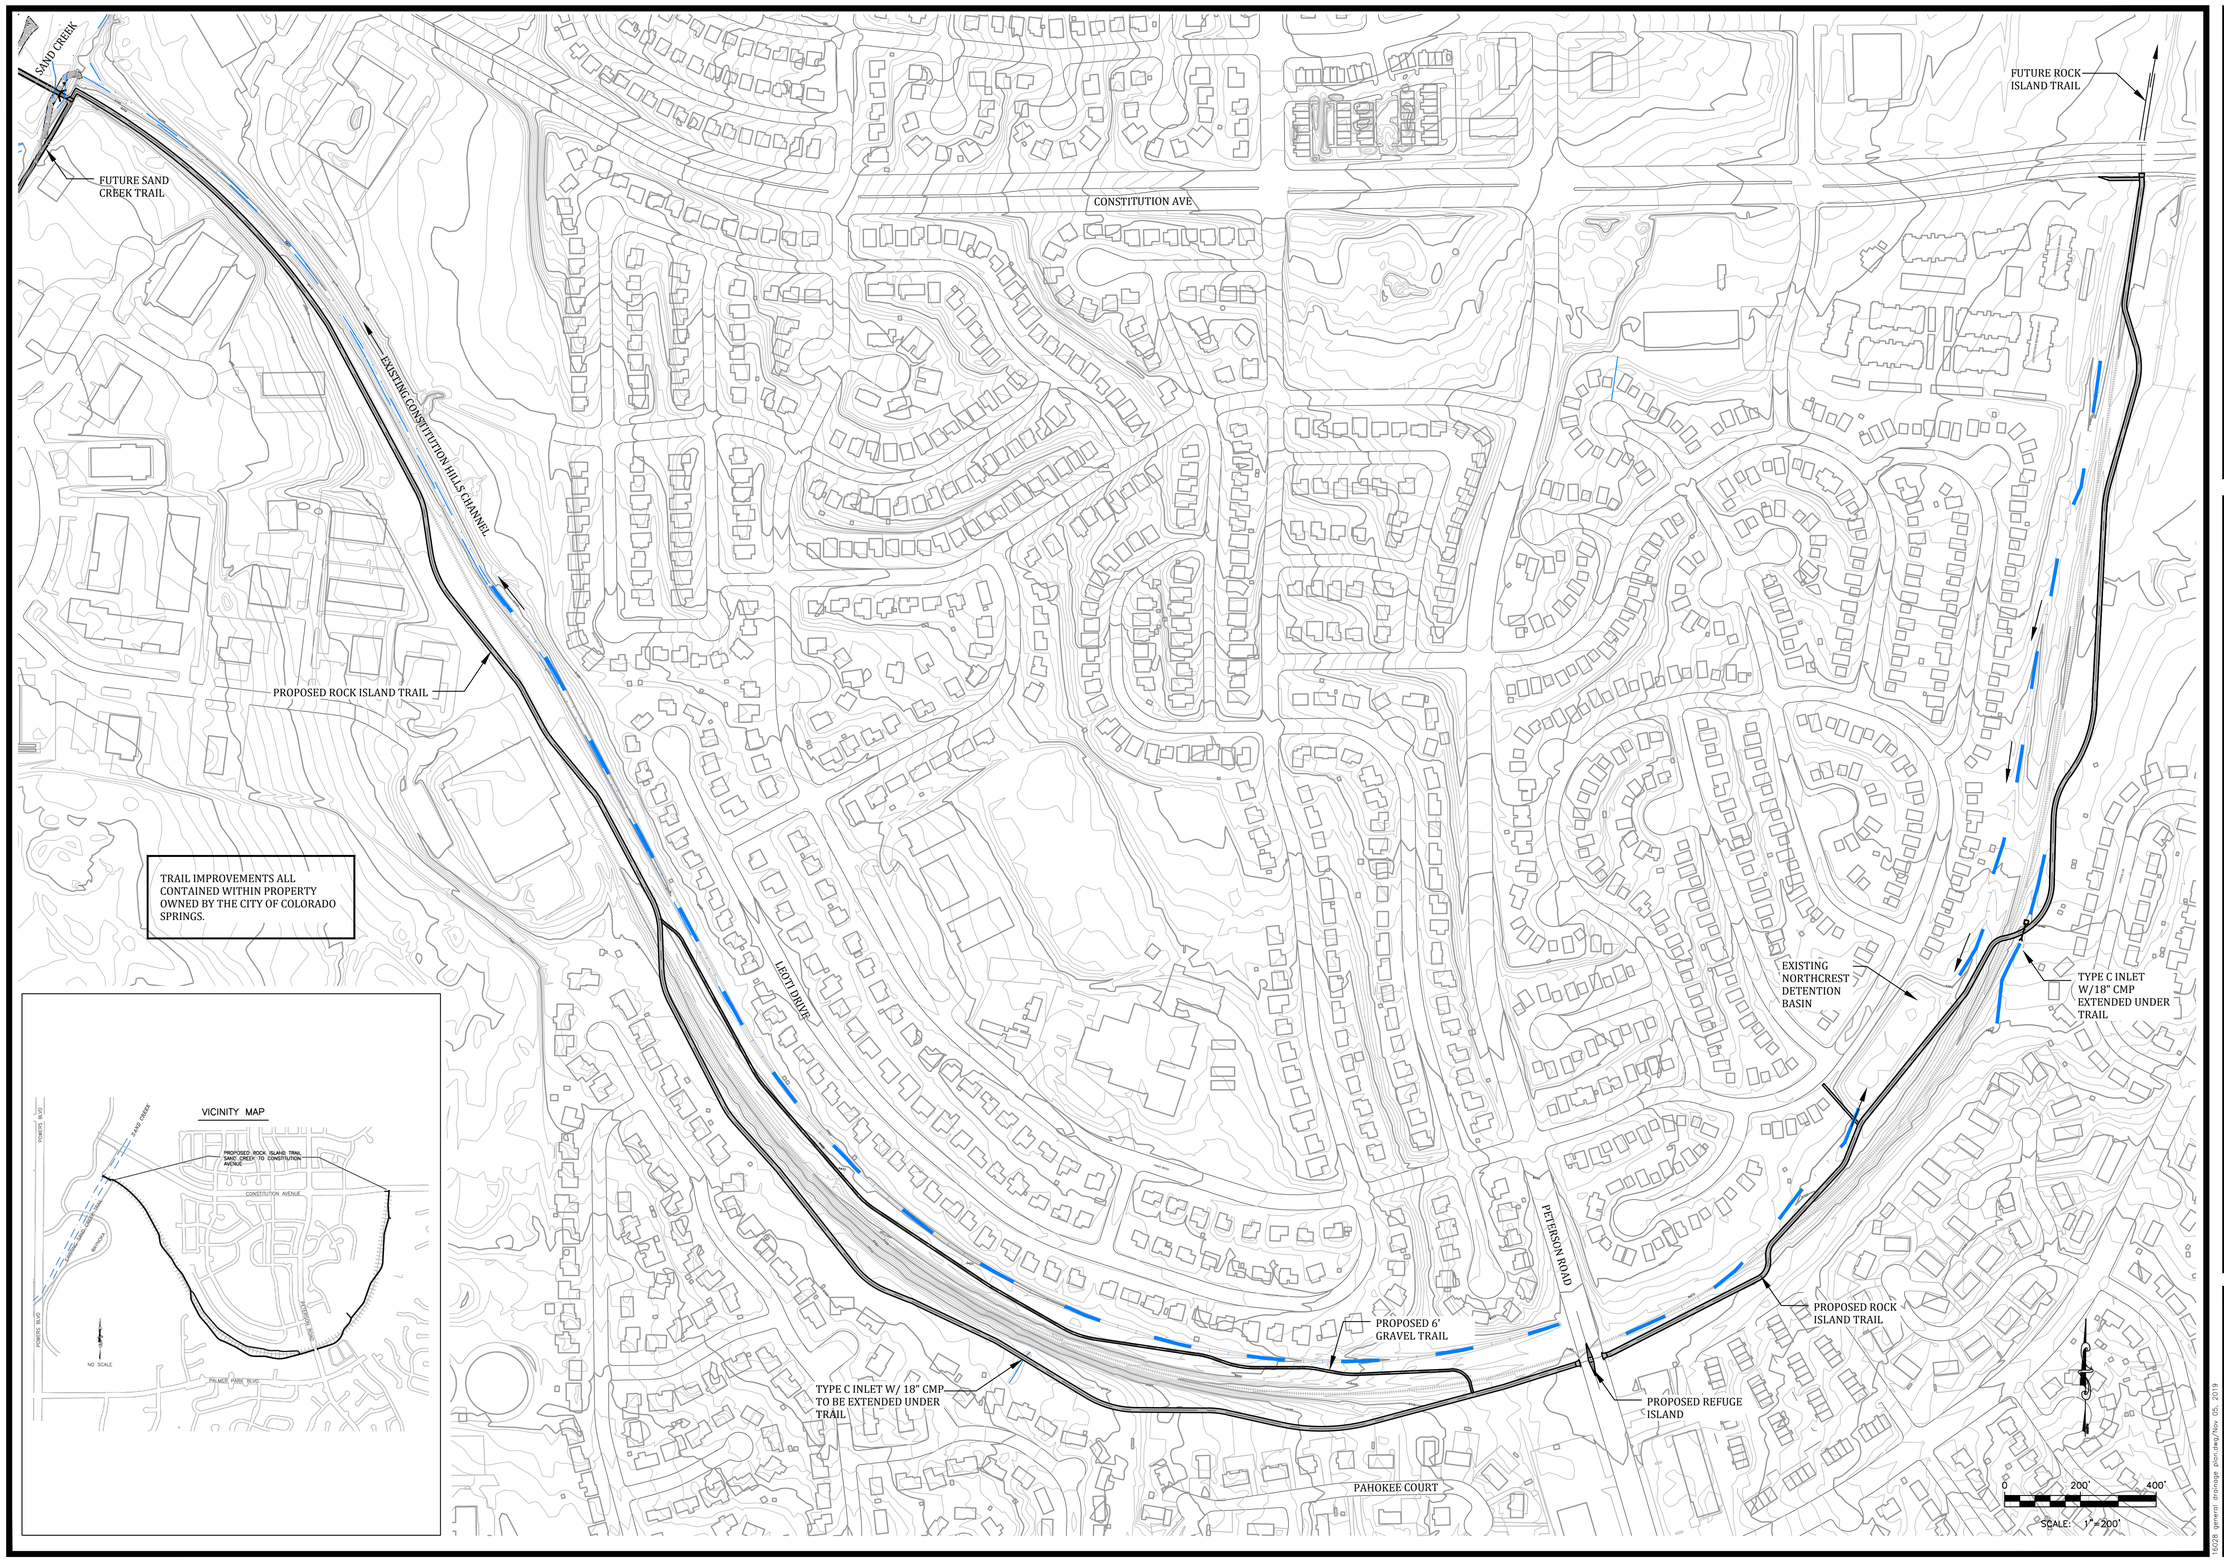

Kiowa Engineering Corporation
1604 South 21st Street
Colorado Springs, Colorado 80904
(719) 630-7342

ROCK ISLAND TRAIL
SAND CREEK TO CONSTITUTION AVENUE
GENERAL DRAINAGE PLAN
COLORADO SPRINGS, COLORADO

Project No.:	16028
Date:	11/19
Design:	RNW
Drawn:	EAK
Check:	RNW
Revisions:	

Fig 1

16028 general drainage plan.dwg/Nov 05, 2019