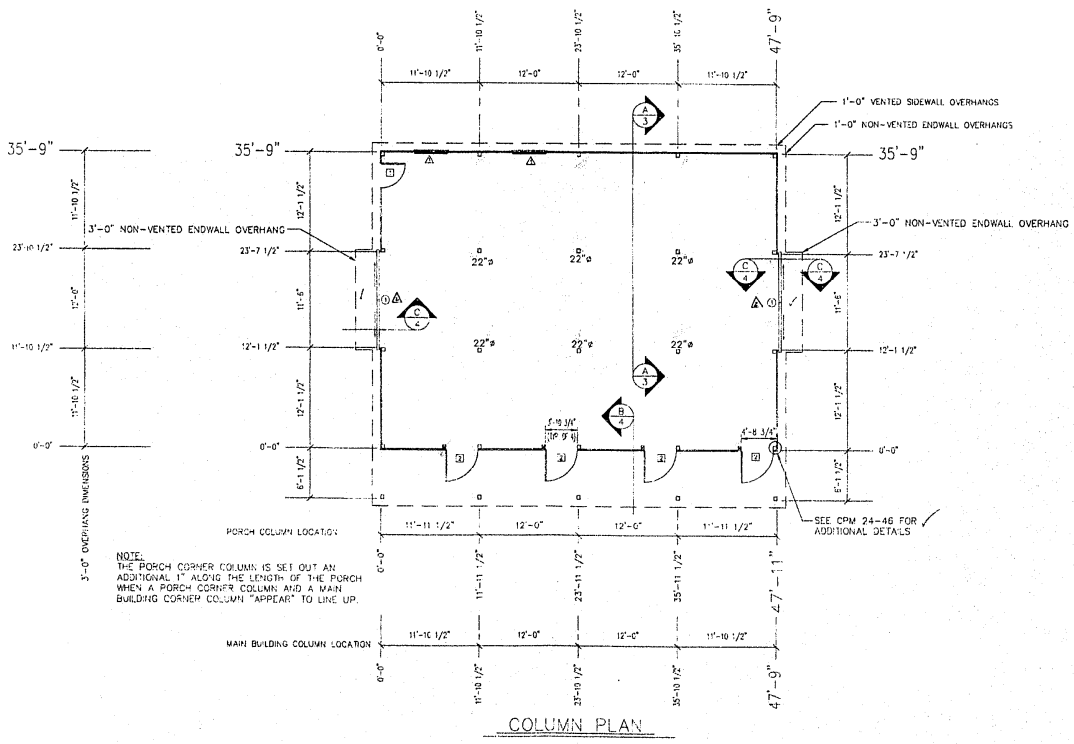

NOTE:
THE PORCH CORNER COLUMN IS SET OUT AN ADDITIONAL 1" ALONG THE LENGTH OF THE PORCH WHEN A PORCH CORNER COLUMN AND A MAIN BUILDING CORNER COLUMN "APPEAR" TO LINE UP.

COLUMN PLAN

N

SCALE: 2" 8" 1' 4' 16'

COLUMN PLAN LEGEND

- o – 3-2"x6" LAMINATED COLUMN LOCATION
- [1] – 3068 9 LITE CROSSBUCK STOCK WALKDOOR W/LOCKSET
- [2] – (4) 4072 METAL CLAD OVATION DOORS
- △ – (2) 4030 9 LITE VINYL SLIDING HALF-ELLIPSE WINDOWS
- ⊙ – (2) 12'x9'-4" DIAMOND "M" DOUBLE SLIDING END DOORS W/GLASS
- – (4) 30x6 SKYLIGHTS (SOUTHEAST SLOPE)
- – 2'-0"x2'-0" FUNCTIONAL CUPOLA
- – 1/2" P.T. PLYMAX IN MAIN BUILDING ROOF ONLY
- 22"ø – 22" DIAMETER FOOTING WITH 9" THICK READI MIX CONCRETE PAD PLACE A MINIMUM OF 6" READI MIX CONCRETE AROUND COLUMNS WHEN SPECIFIED

▲ – South side Wall Window Header Covers Varies Thickness

ROUGH OPENING SCHEDULE

UNIT SYMBOL FROM LEGEND	WIDTH	HEIGHT
[1]	37 3/4"	HD 2'6"
[3]	12'-1 3/4"	6'-5 7/8"

CONSTRUCTION PLANS

THIS IS A FINAL SET OF CONSTRUCTION DRAWINGS. ALL ALTERATIONS TO THESE PLANS MUST BE ACKNOWLEDGED BY A MORTON OFFICE.

ESTIMATOR'S SIGNATURE

JON TEETS

DATE PLANS SENT 3-26-03

PRIOR EXTENSION

OFFICE: COLORADO SPRINGS, CO

JOB NO. 121-1676

CHRISTINA &/OR JASON MATHEWS
COLORADO SPRINGS, CO

MORTON BUILDINGS, INC.
309-263-7474
P.O. BOX 399 MORTON, IL 61550-0399
© Morton Bldgs., Inc.

DRAWN BY:	JK 823
DATE:	3/19/03
CHECKED BY:	HAJ
DATE:	3/19/03
REVISED DATE:	
REVISED DATE:	
REVISED DATE:	
REVISED DATE:	

SCALE: AS NOTED
SHEET NO. 1 OF 4