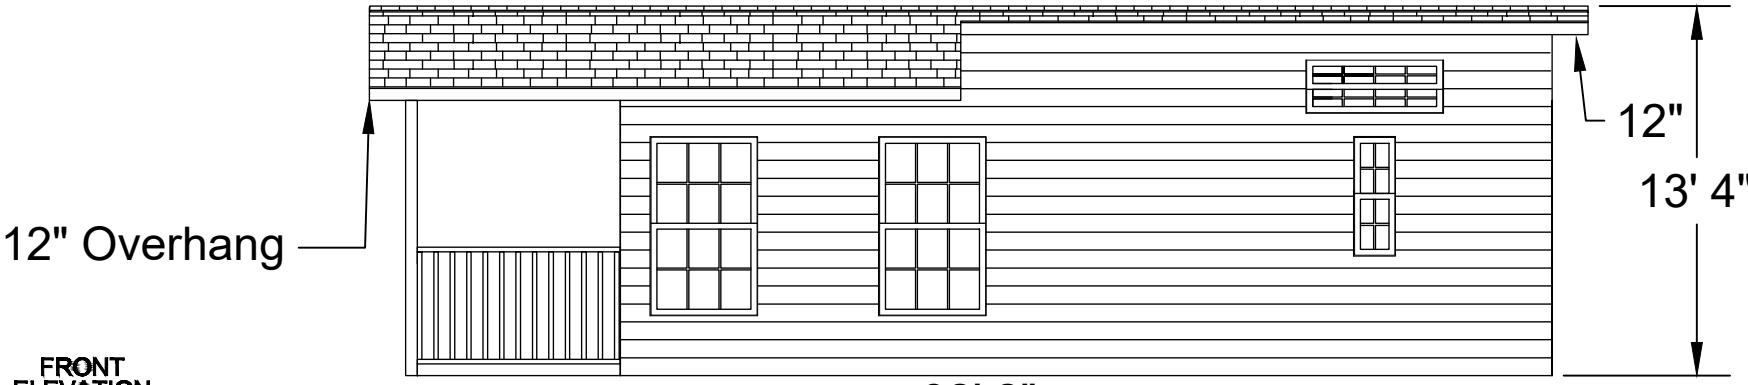

FRONT ELEVATION

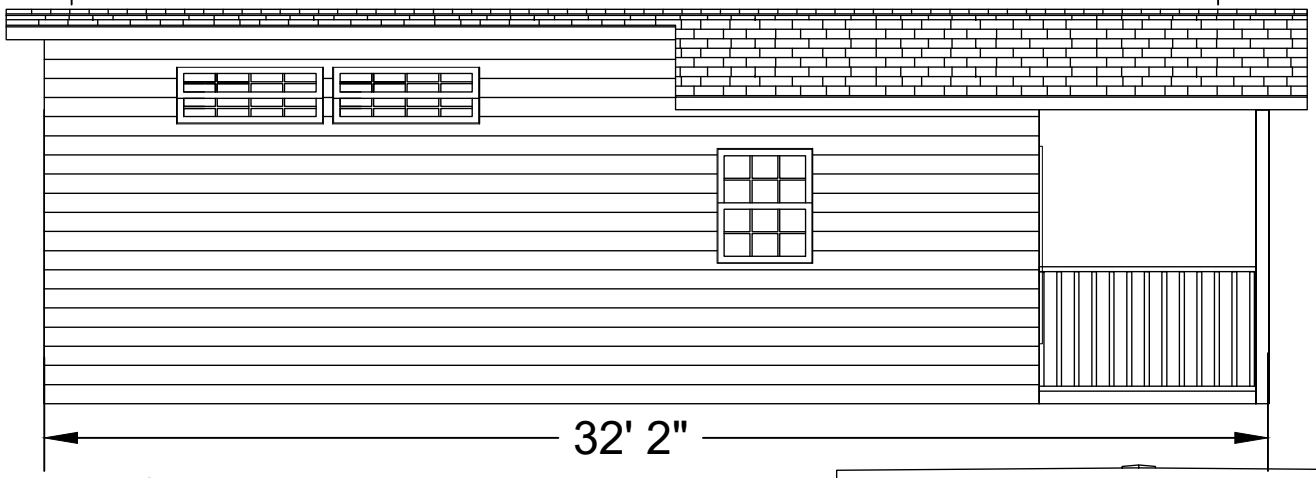

REAR ELEVATION

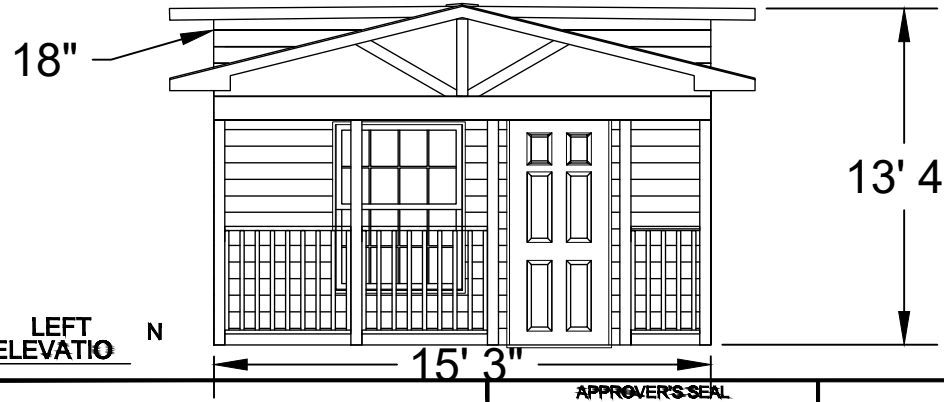

LEFT ELEVATIO N

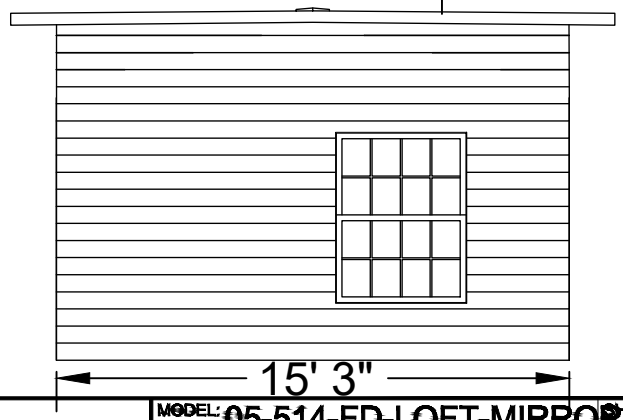

RIGHT ELEVATION

CHAMPION

3200 ENTERPRISE AVE. YORK, NE 68467

APPROVER'S SEAL

MODIFICATIONS

MODEL: 05-514-FD-LOFT-MIRRORED
300 SQ FT 1 BEDROOM 1 BATH W/DECK

TITLE: ELEVATION PLAN

SHEET: EV-101

DRAWN BY: STAFF

DATE: 10-30-12

SCALE: 3/32" = 1'-0"