Standard Electric Luminaire Schedule

Symbol	Qty	Label	Arrangement	Manufacturer	Description	Total Lumens	Total Wattage	LLF	BUG Rating	Mounting Height
	8	C1	SINGLE	LUMINOSO LED INC	ECPY-45W-40K-BK	4142	45	0.920	B2-U2-G2	10'
	16	P	SINGLE	PROGRESS	P5644-3030K9	3731	60	0.950	B1-U5-G1	7'
	2	S1	2 @ 180 DEG (BACK-BACK)	Lithonia Lighting	DSX1 LED P7 40K T5M MVOLT	43046	366	0.950	B5-U0-G3	25'
	1	S2	SINGLE	Lithonia Lighting	DSX1 LED P7 40K BLC MVOLT	16997	183	0.950	B2-U0-G3	25'
	1	WP1	SINGLE	RAB LIGHTING INC.	SLIM37N	3873	34.6	1.000	B1-U2-G1	8'

Calculation Summary

Label	CalcType	Avg	Max	Min	Units
Entire Site	Illuminance	2.59	23.0	0.0	Fc
Trash Enclosure	Illuminance	14.07	24.1	7.3	Fc

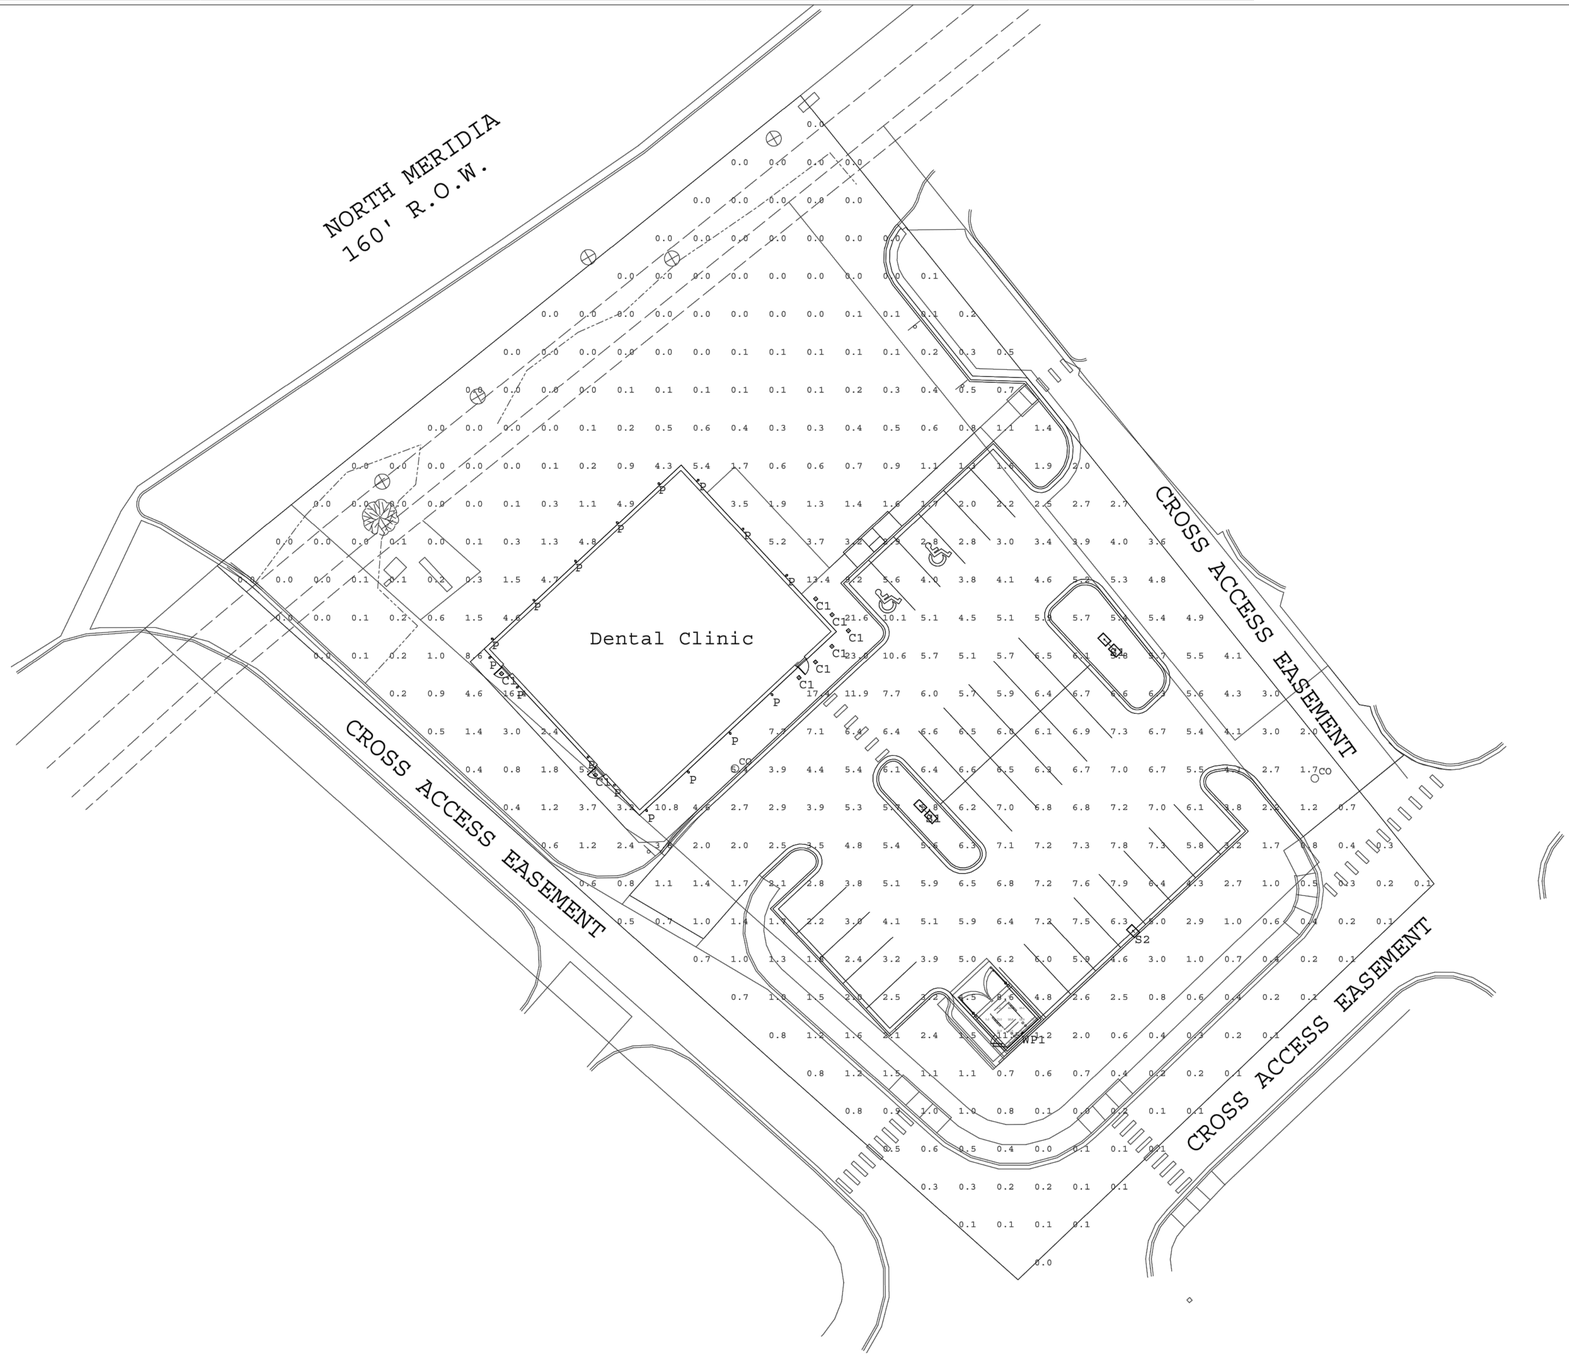

24"x 36"

Rev. #	Description	Rev. Date
R1	.....	.....
R2	.....	.....
R3	.....	.....
R4	.....	.....
R5	.....	.....

Disclaimer

The calculations set forth herein are based on project specifications provided to Standard Electric. Actual or measured performance may vary based on conditions beyond the control of Standard Electric, including but not limited to: procedures, component procedures, component performance, measurement techniques and varying conditions and improper or undocumented items built-in procedures. Further, room dimensions, reflectances and obstructions must be verified prior to ordering fixtures based on these calculations. Verification of the calculations herein, including energy acceptability, and compliance with any applicable energy code requirements is the responsibility of the owner, engineer, architect, and/or owners representative, as applicable. Please refer to Luminaire Schedule for light loss factor (LLF) values used in the calculation.

Project:
WMG Development
Heartland Dental Site Lighting
Falcon, CO

Project #:	Revision #:	Date:	Page #:
13-1977	XX	6/29/2021	E1
Created By:	Size:		Page 1 of 1
Ryan Hunt	ARCH D		

STANDARD ELECTRIC
14 Jewel Drive
Wilmington, MA 01887
www.SEnational.com
978-657-1054
WMG@Standardelectric.com