STORAGE EXHIBIT

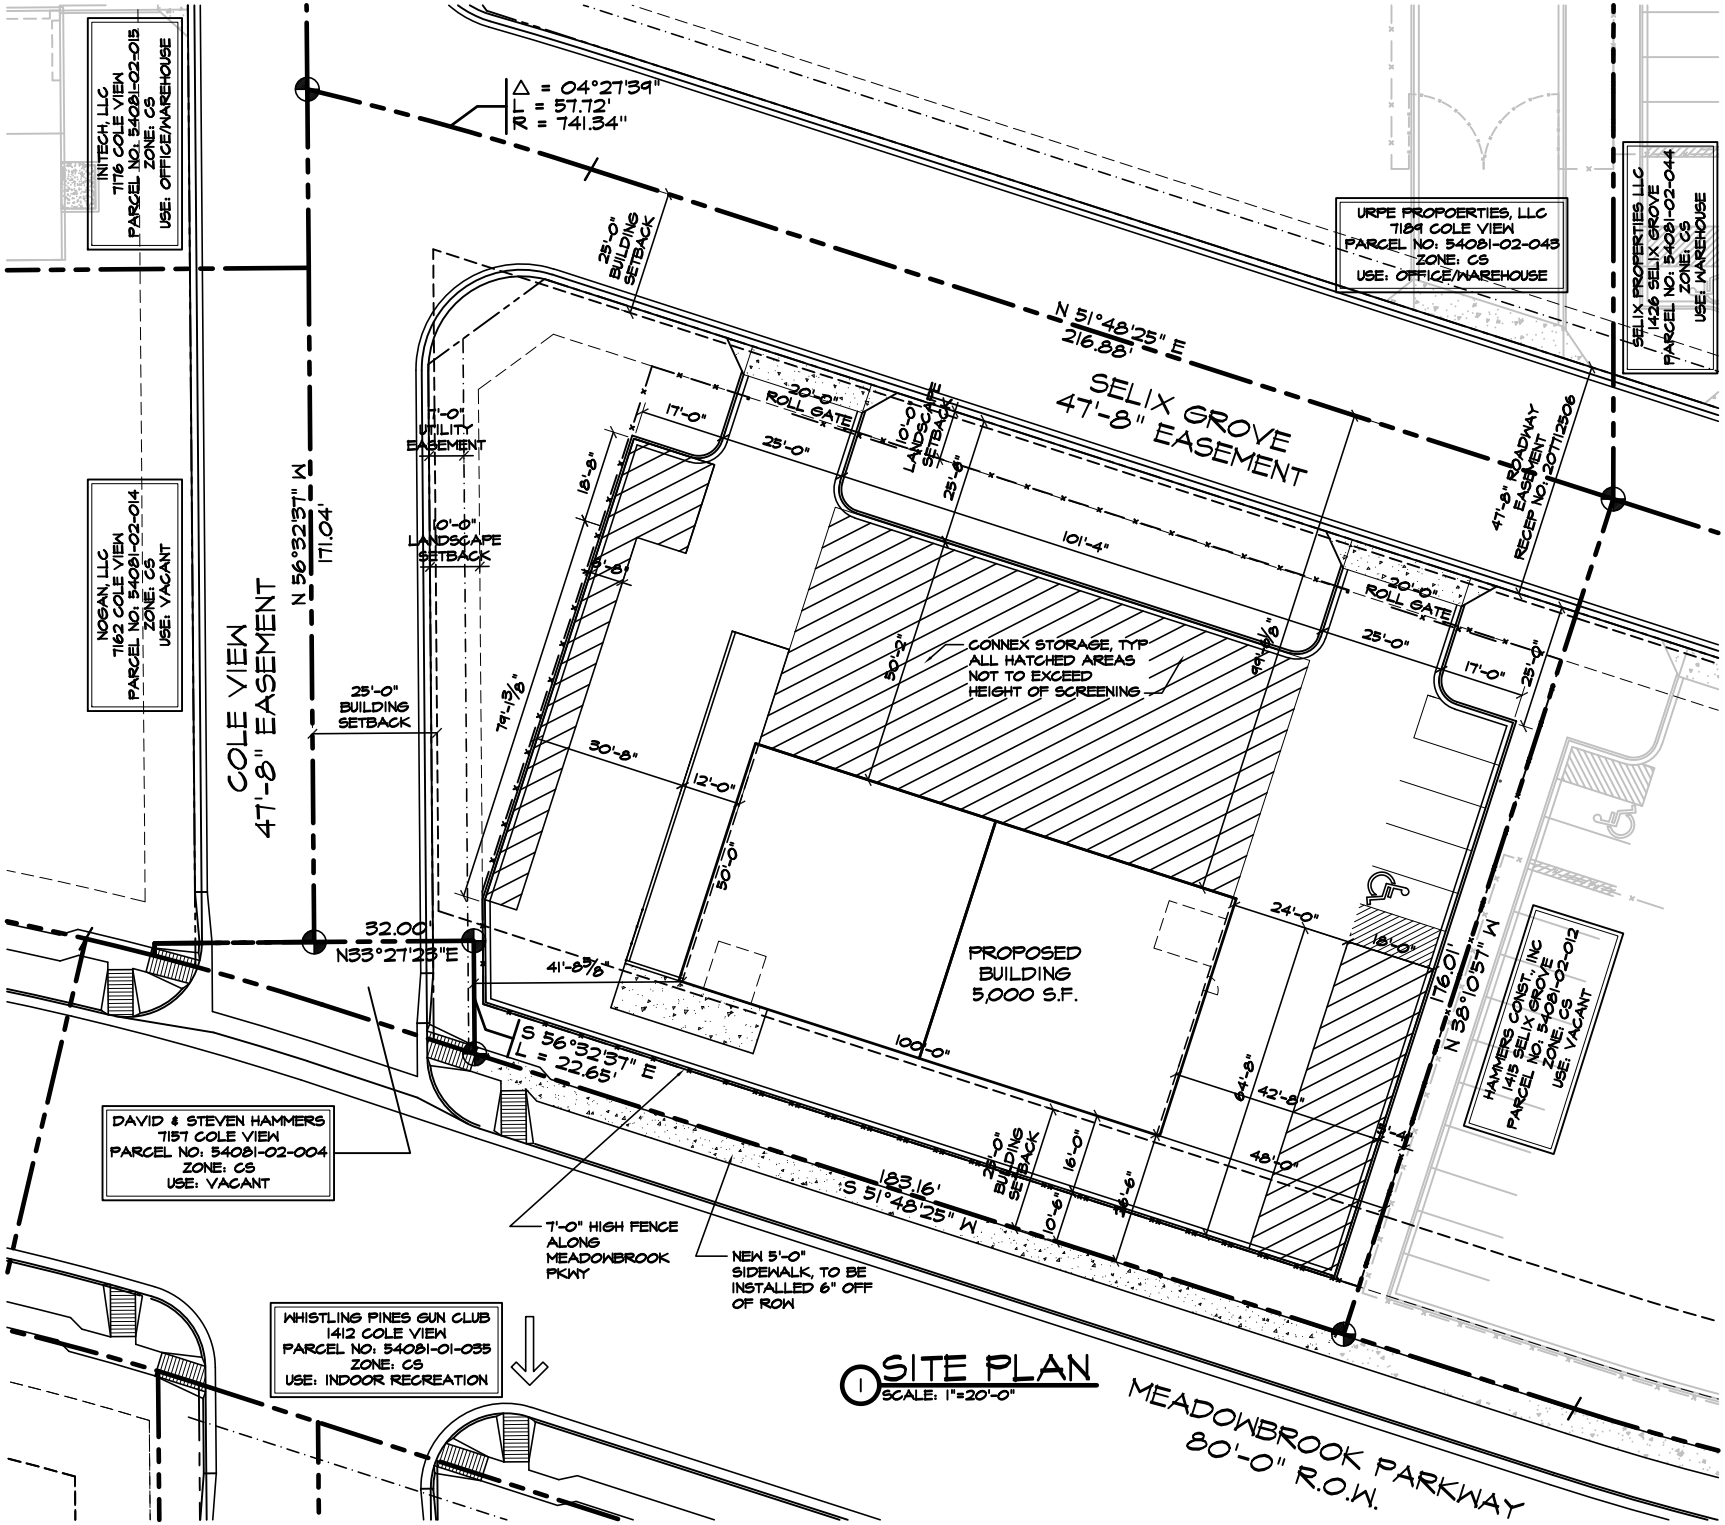

1 SITE PLAN
SCALE: 1"=20'-0"