

Appendix J – Vicinity/Location Map

Exhibit A – PFAS WTF Vicinity/Location Map

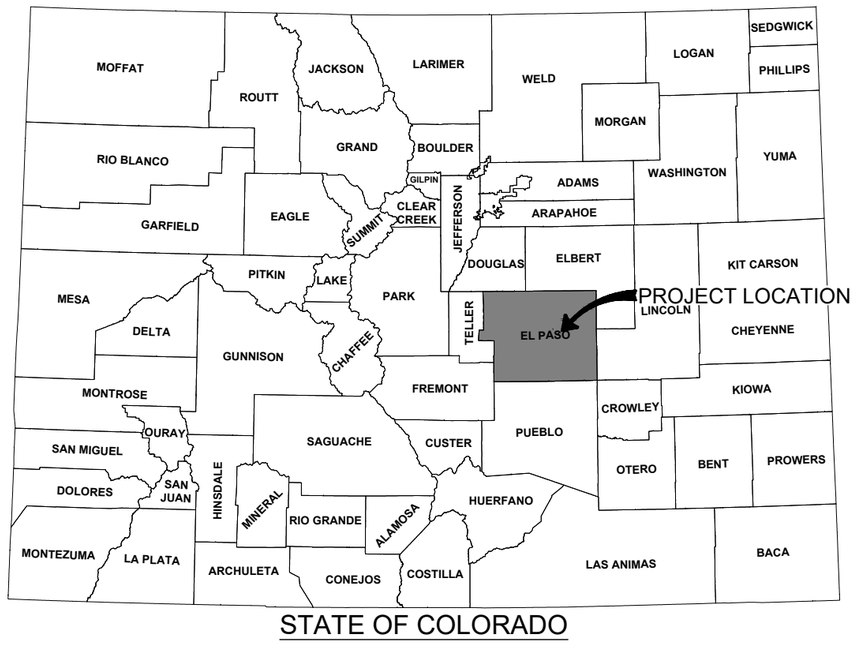


STATE OF COLORADO

1 G003 **PROJECT LOCATION MAP**
EL PASO COUNTY

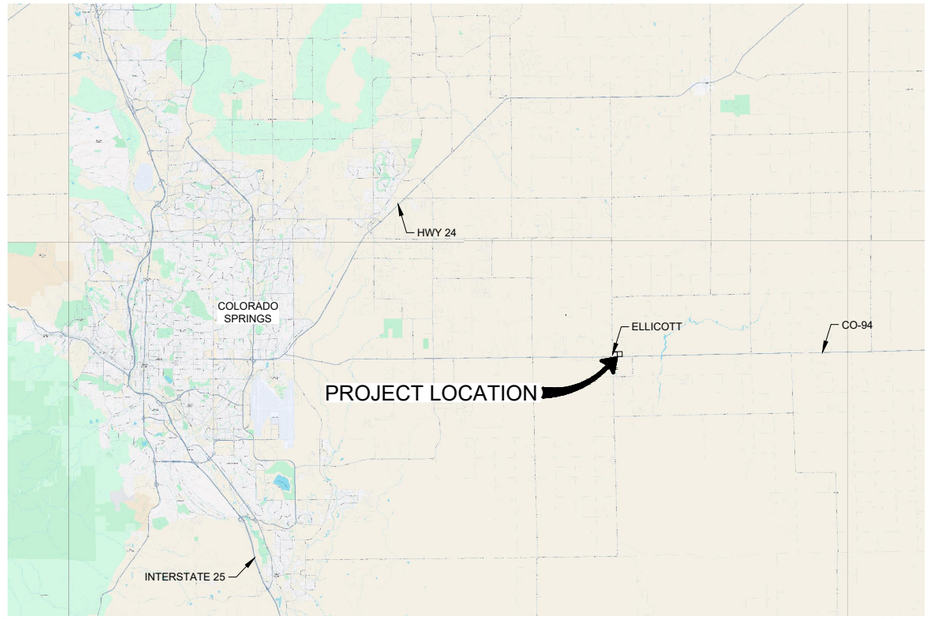

2 G003 **PROJECT VICINITY MAP**
SCALE: NONE

NORTH

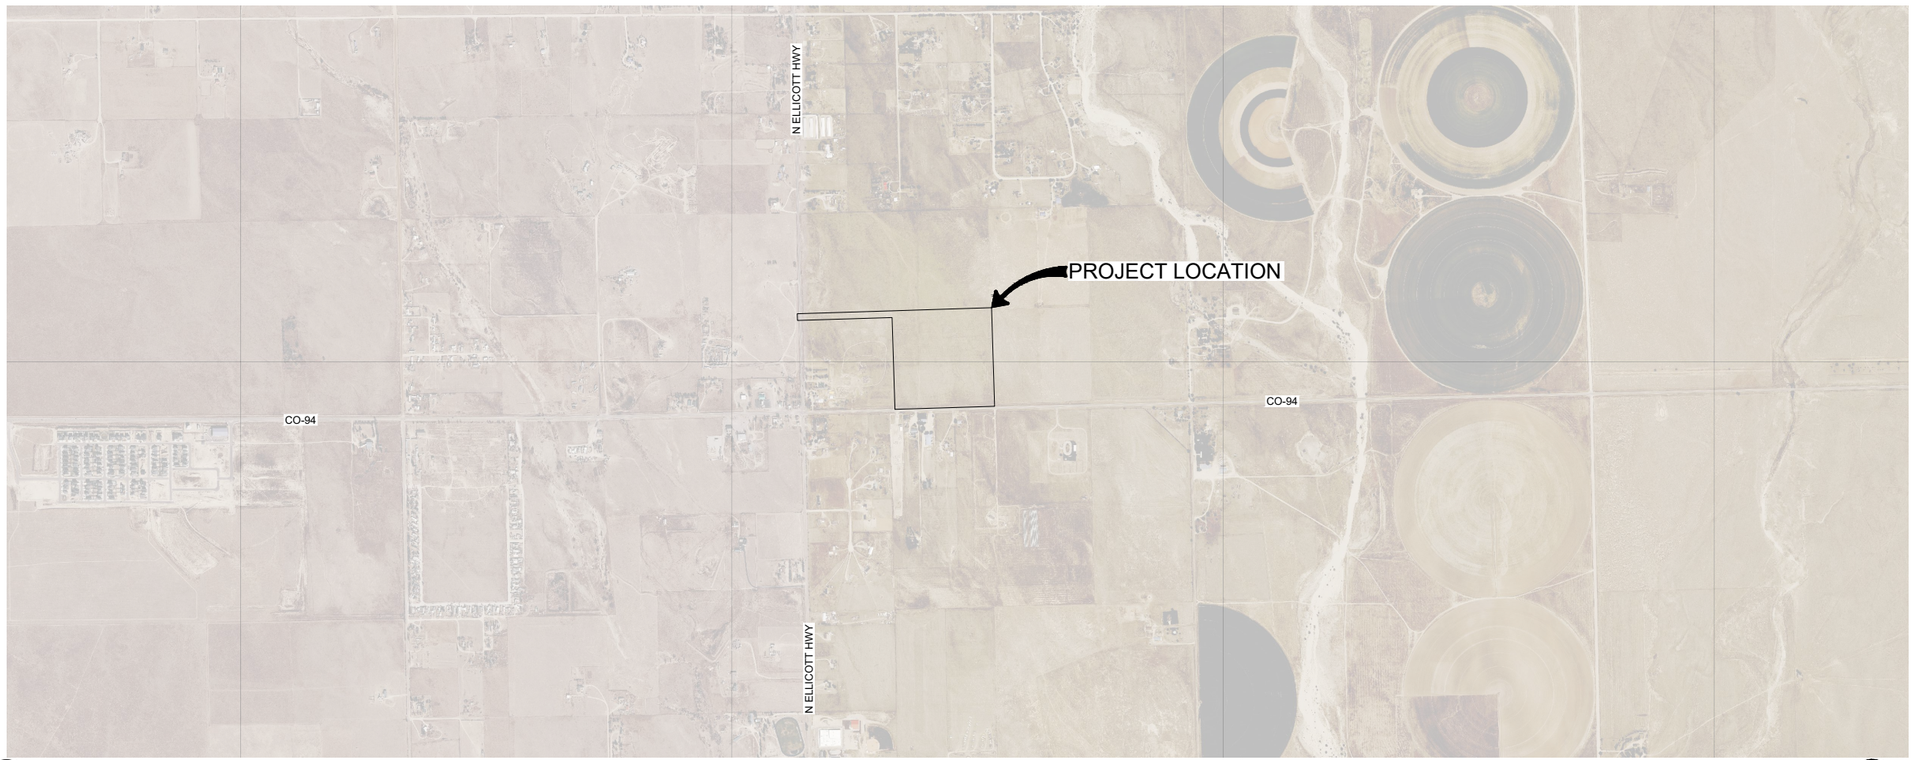

3 G003 **PROJECT AERIAL MAP**
SCALE: NONE

NORTH

Certification of Individual Project Design Disciplines Are Included On Their Individual Drawings, Respectively

Advanced Engineering and Environmental Services, LLC PRELIMINARY NOT FOR CONSTRUCTION

STATUS: **PRELIMINARY**

REVISIONS			
SYM	DATE		APPR

PROJECT TITLE:

PFAS WATER TREATMENT FACILITY

Advanced Engineering and Environmental Services, LLC www.ae2s.com

SHEET TITLE:

LOCATION AND VICINITY MAP

CLIENT:
CHEROKEE METROPOLITAN DISTRICT
23838 CO-94 CALHAN, CO 80808

PREPARED BY: PWH
CHECKED BY: XXX
APPROVED BY: XXX

PROJECT NO: 16688-2025-001
DATE: SEPTEMBER 2026
ALT. PROJECT NO: 00000-0000

SHEET DESIGNATOR: **GEN**

SHEET NO: **G003**


File: C:\Users\tkemp\DOCACDocs\AE2S\16688-2025-001 Cherokee Metro District PFAS WTP\Project Files\00-General\Plan Sheets\Cover_Index.dwg
Plotted By: Twila Kemp Date: Monday, September 21, 2026

Exhibit B – Pipeline Vicinity/Location Map

CHEROKEE METROPOLITAN DISTRICT,
COLORADO SPRINGS, CO

WATER TREATMENT FACILITY
PIPELINE CONNECTIONS DESIGN

TOWNSHIP 14 & 15 SOUTH, RANGE 63 WEST,
HAZEN CONTRACT NO.: 70129-003
DATE: SEPT 2026

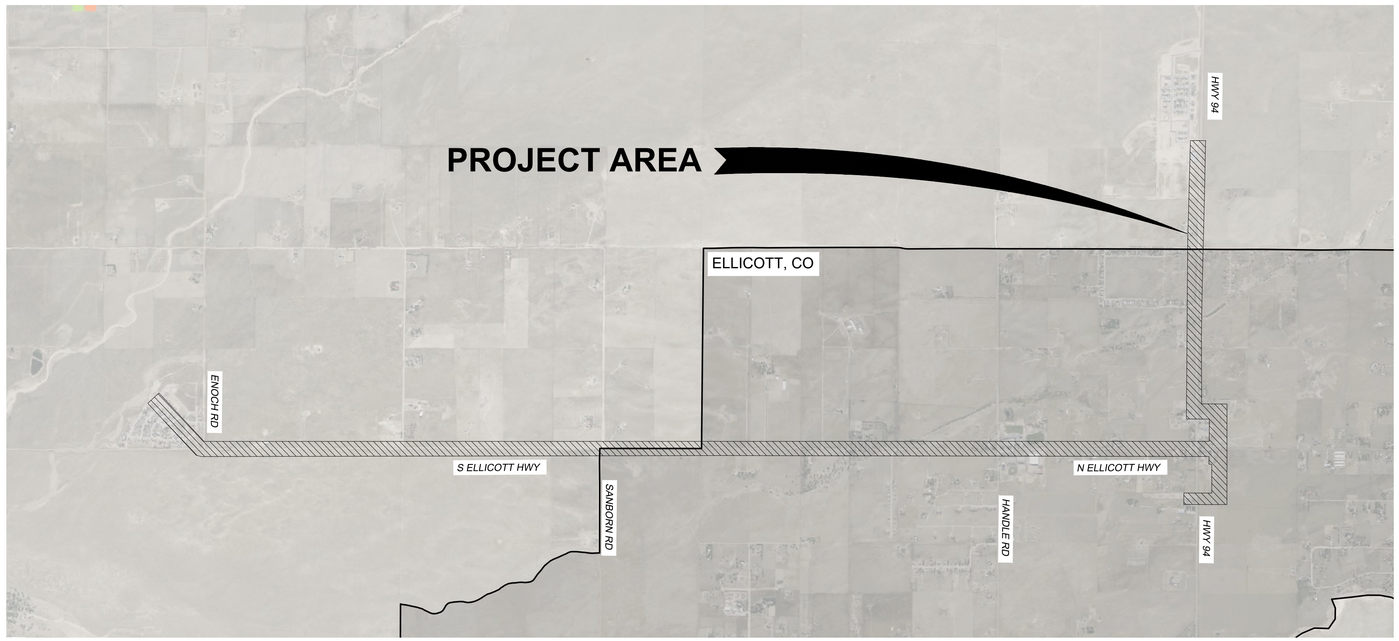

LOCATION PLAN
NOT TO SCALE

DRAWING INDEX	
DWG NUMBER	TITLE
GENERAL	
C00-100	CIVIL NOTES AND LEGEND
C03-100	OVERALL ALIGNMENT AND KEY MAP
30-INCH FW PIPELINE	
C04-101	PLAN AND PROFILE STA 100+00 TO 113+00
C04-102	PLAN AND PROFILE STA 113+00 TO 126+00
C04-103	PLAN AND PROFILE STA 126+00 TO 139+00
C04-104	PLAN AND PROFILE STA 139+00 TO 152+00
C04-105	PLAN AND PROFILE STA 152+00 TO 165+00
C04-106	PLAN AND PROFILE STA 165+00 TO 179+00
C04-107	PLAN AND PROFILE STA 179+00 TO 191+00
C04-108	PLAN AND PROFILE STA 191+00 TO END
8-INCH FW PIPELINE	
C04-201	PLAN AND PROFILE STA 300+00 TO 313+00
C04-202	PLAN AND PROFILE STA 313+00 TO 326+00
C04-203	PLAN AND PROFILE STA 326+00 TO 339+00
C04-204	PLAN AND PROFILE STA 339+00 TO 352+00
C04-205	PLAN AND PROFILE STA 352+00 TO 365+00
C04-206	PLAN AND PROFILE STA 365+00 TO 378+00
C04-207	PLAN AND PROFILE STA 378+00 TO 391+00
C04-208	PLAN AND PROFILE STA 391+00 TO 404+00
C04-209	PLAN AND PROFILE STA 404+00 TO 417+00
C04-210	PLAN AND PROFILE STA 417+00 TO 430+00
C04-211	PLAN AND PROFILE STA 430+00 TO 443+00
C04-212	PLAN AND PROFILE STA 443+00 TO 456+00
C04-213	PLAN AND PROFILE STA 456+00 TO 469+00
C04-214	PLAN AND PROFILE STA 469+00 TO 482+00
C04-215	PLAN AND PROFILE STA 482+00 TO 495+00
C04-216	PLAN AND PROFILE STA 495+00 TO 508+00
C04-217	PLAN AND PROFILE STA 508+00 TO 521+00
C04-218	PLAN AND PROFILE STA 521+00 TO 535+00
C04-219	PLAN AND PROFILE STA 535+00 TO 547+00
C04-220	PLAN AND PROFILE STA 547+00 TO 560+00
C04-221	PLAN AND PROFILE STA 560+00 TO 574+00
C04-222	PLAN AND PROFILE STA 574+00 TO END
16-INCH AND 24-INCH RW PIPELINE	
C04-301	PLAN AND PROFILE

60% DRAWINGS - DO NOT USE FOR CONSTRUCTION

Hazen

HAZEN AND SAWYER
6251 GREENWOOD PLAZA BLVD, STE 275
GREENWOOD VILLAGE, CO, 80111