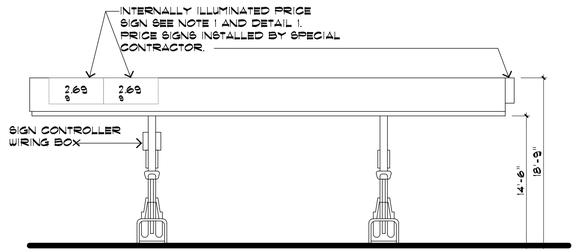

1 A-5 CANOPY FRONT ELEVATION
SCALE: 1/8"=1'-0"

2 A-5 Canopy Back elevation
SCALE: 1/8"=1'-0"

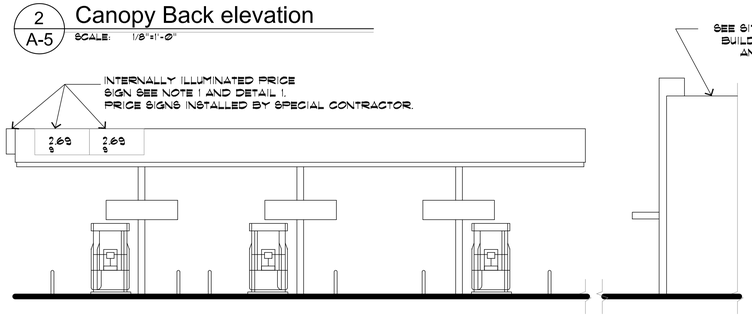

3 A-5 Canopy Side elevation
SCALE: 1/8"=1'-0"

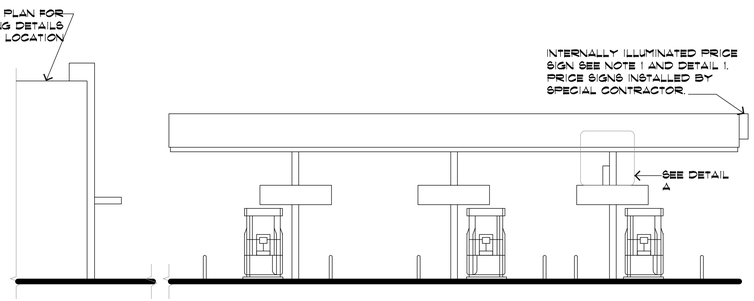

4 A-5 Canopy Side elevation
SCALE: 1/8"=1'-0"

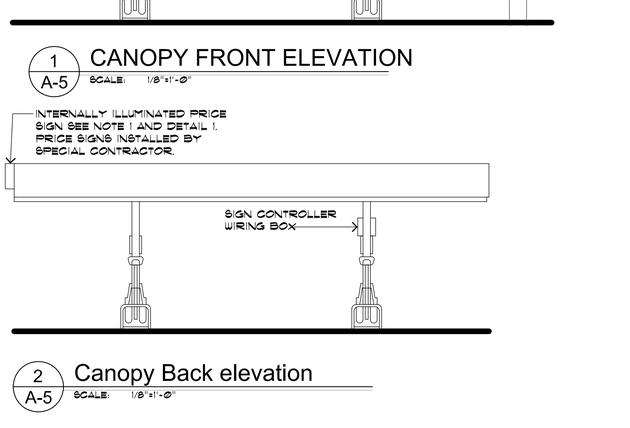

8 A-5 Floor Plan
SCALE: 1/8"=1'-0"

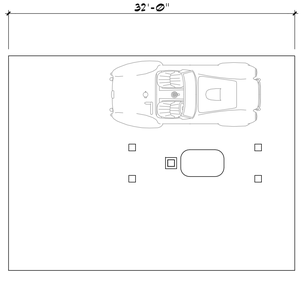

9 A-5 Floor Plan
SCALE: 1/8"=1'-0"

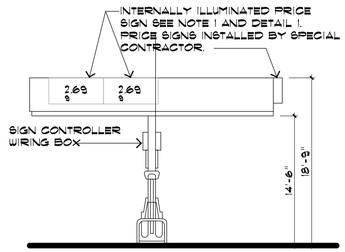

5 A-5 CANOPY FRONT ELEVATION
SCALE: 1/8"=1'-0"

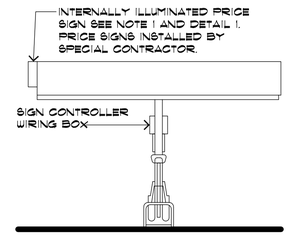

6 A-5 Canopy Back elevation
SCALE: 1/8"=1'-0"

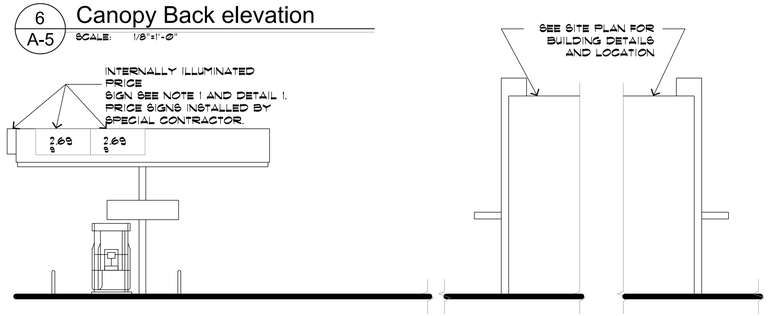

7 A-5 Canopy Side elevation
SCALE: 1/8"=1'-0"

N·C·B·D·C NATIONAL COUNCIL OF NATIONAL COMMERCIAL BUILDING DESIGNERS CERTIFICATION
Barrod Allmon Kern
certification no. 06-123
TM

IF THIS STAMP IS NOT RED IT IS AN ILLEGAL SET OF PLANS

These working drawings, including the design concept, floor plans, and elevations are proprietary to BBKern DESIGNS, LLC. Federal copyright laws protect this work from being copied, distributed, or displayed without the expressed written consent of BBKern DESIGNS, LLC.
Copyright © 2020

Designer:
BBKernDESIGNS LLC
RESIDENTIAL BUILDING DESIGNER, AIBD
2018 AIBD Designer Of The Year
POB 10081, Colorado Springs, CO 80909-1081
719.375.4956
bbkerndesigns@q.com

Project:
Clearview Market Gas Station
4815 Yucatan Drive
Colorado Springs, CO 80911

Contractor:

Revisions:

Plan Number:
R-20210601

Sheet Title:
ELEVATIONS

Date:
12.27.2021

Sheet No:
A-5

Of 8 Sheets