


SIGN VISUAL

There only appears to be one sign on the site plan. Please correct this or show the other 3 signs on the site plan for review

=

SIGN #:
1 OF 4

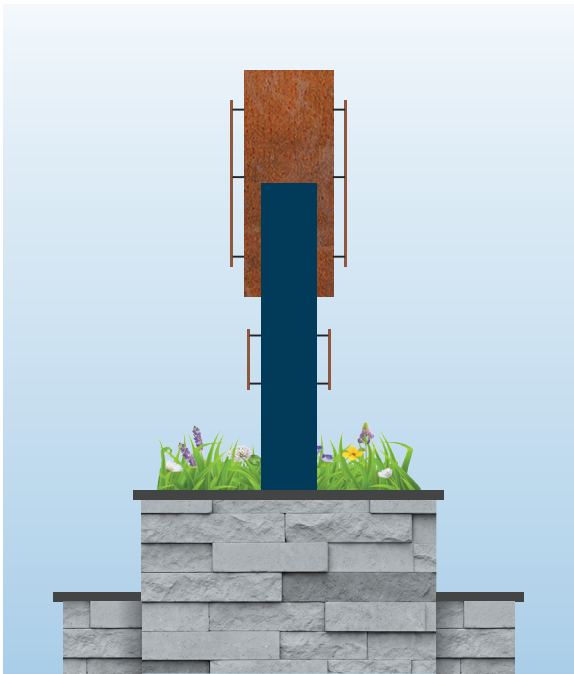

SIGN PLAN | SIZING

MATERIAL(S)


- 1: corten steel container
R-CORTEN-.125
- 2: corten steel raised copy
R-CORTEN-.25
- 3: aluminum container skin
R-ALUM-.125
- 4: aluminum raised logo
R-ALUM-.25
- 5: LEDs
SPEC-HELBNDR-5000K
- 6:
- 7:
- 8:
- 9:
- 10:
- 11:
- 12:
- 13:
- 14:

All identification signs shall be low-profile and shall not exceed 6 feet in height.


INSTALLATION & ADDITIONAL NOTE(S)

installed to concrete pads done by others.

Concrete pads subject to engineering submittal

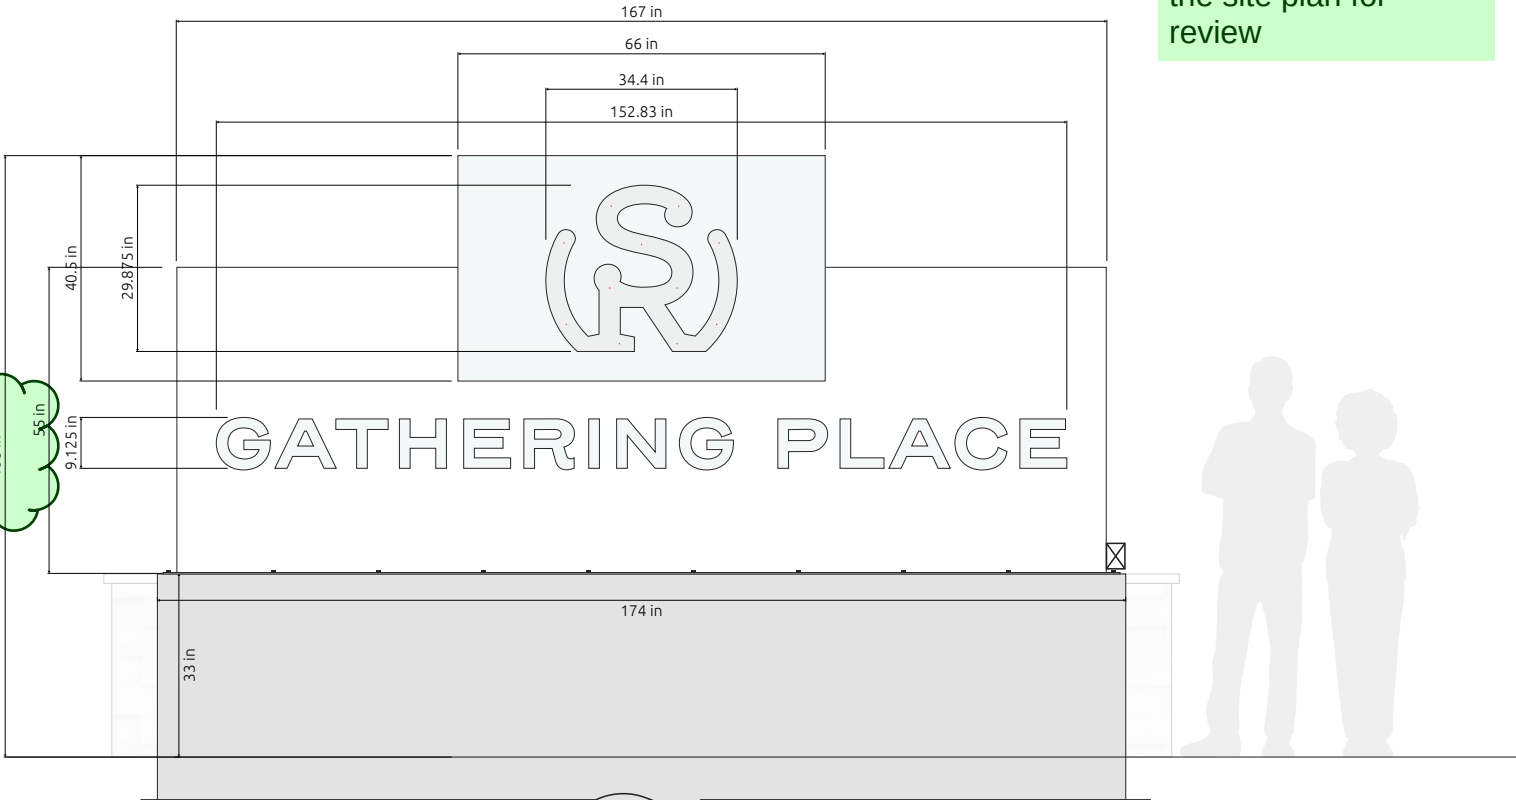

Est. Sign Weight (excluding concrete pad) : 1200 lbs.

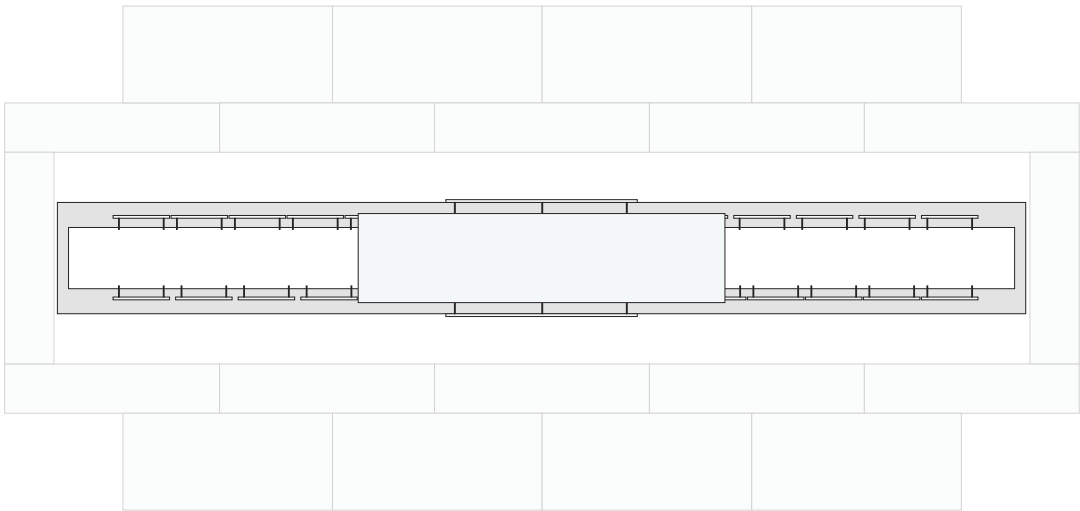


TOP PROFILE

There only appears to be one sign on the site plan. Please correct this or show the other 3 signs on the site plan for review

SQ. FT.:
63.8

SIGN #:
1 OF 4

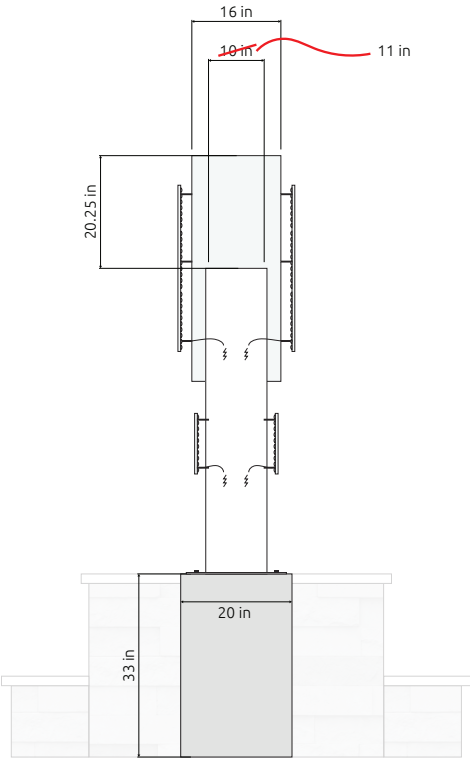

SITE PLAN

LOCATION OF SIGN ADDRESS

8602 Laguna Niguel way

this is not the correct address for this sign application. Please use 8440 Sterling Ranch Rd

SOURCE OF POWER ADDRESS

NA

ADDITIONAL NOTE(S)

NA


KEY

- SIGN RELEVANCE
- FRONTAGE RELEVANCE



There only appears to be one sign on the site plan. Please correct this or show the other 3 signs on the site plan for review

SCN #:
1 OF 4

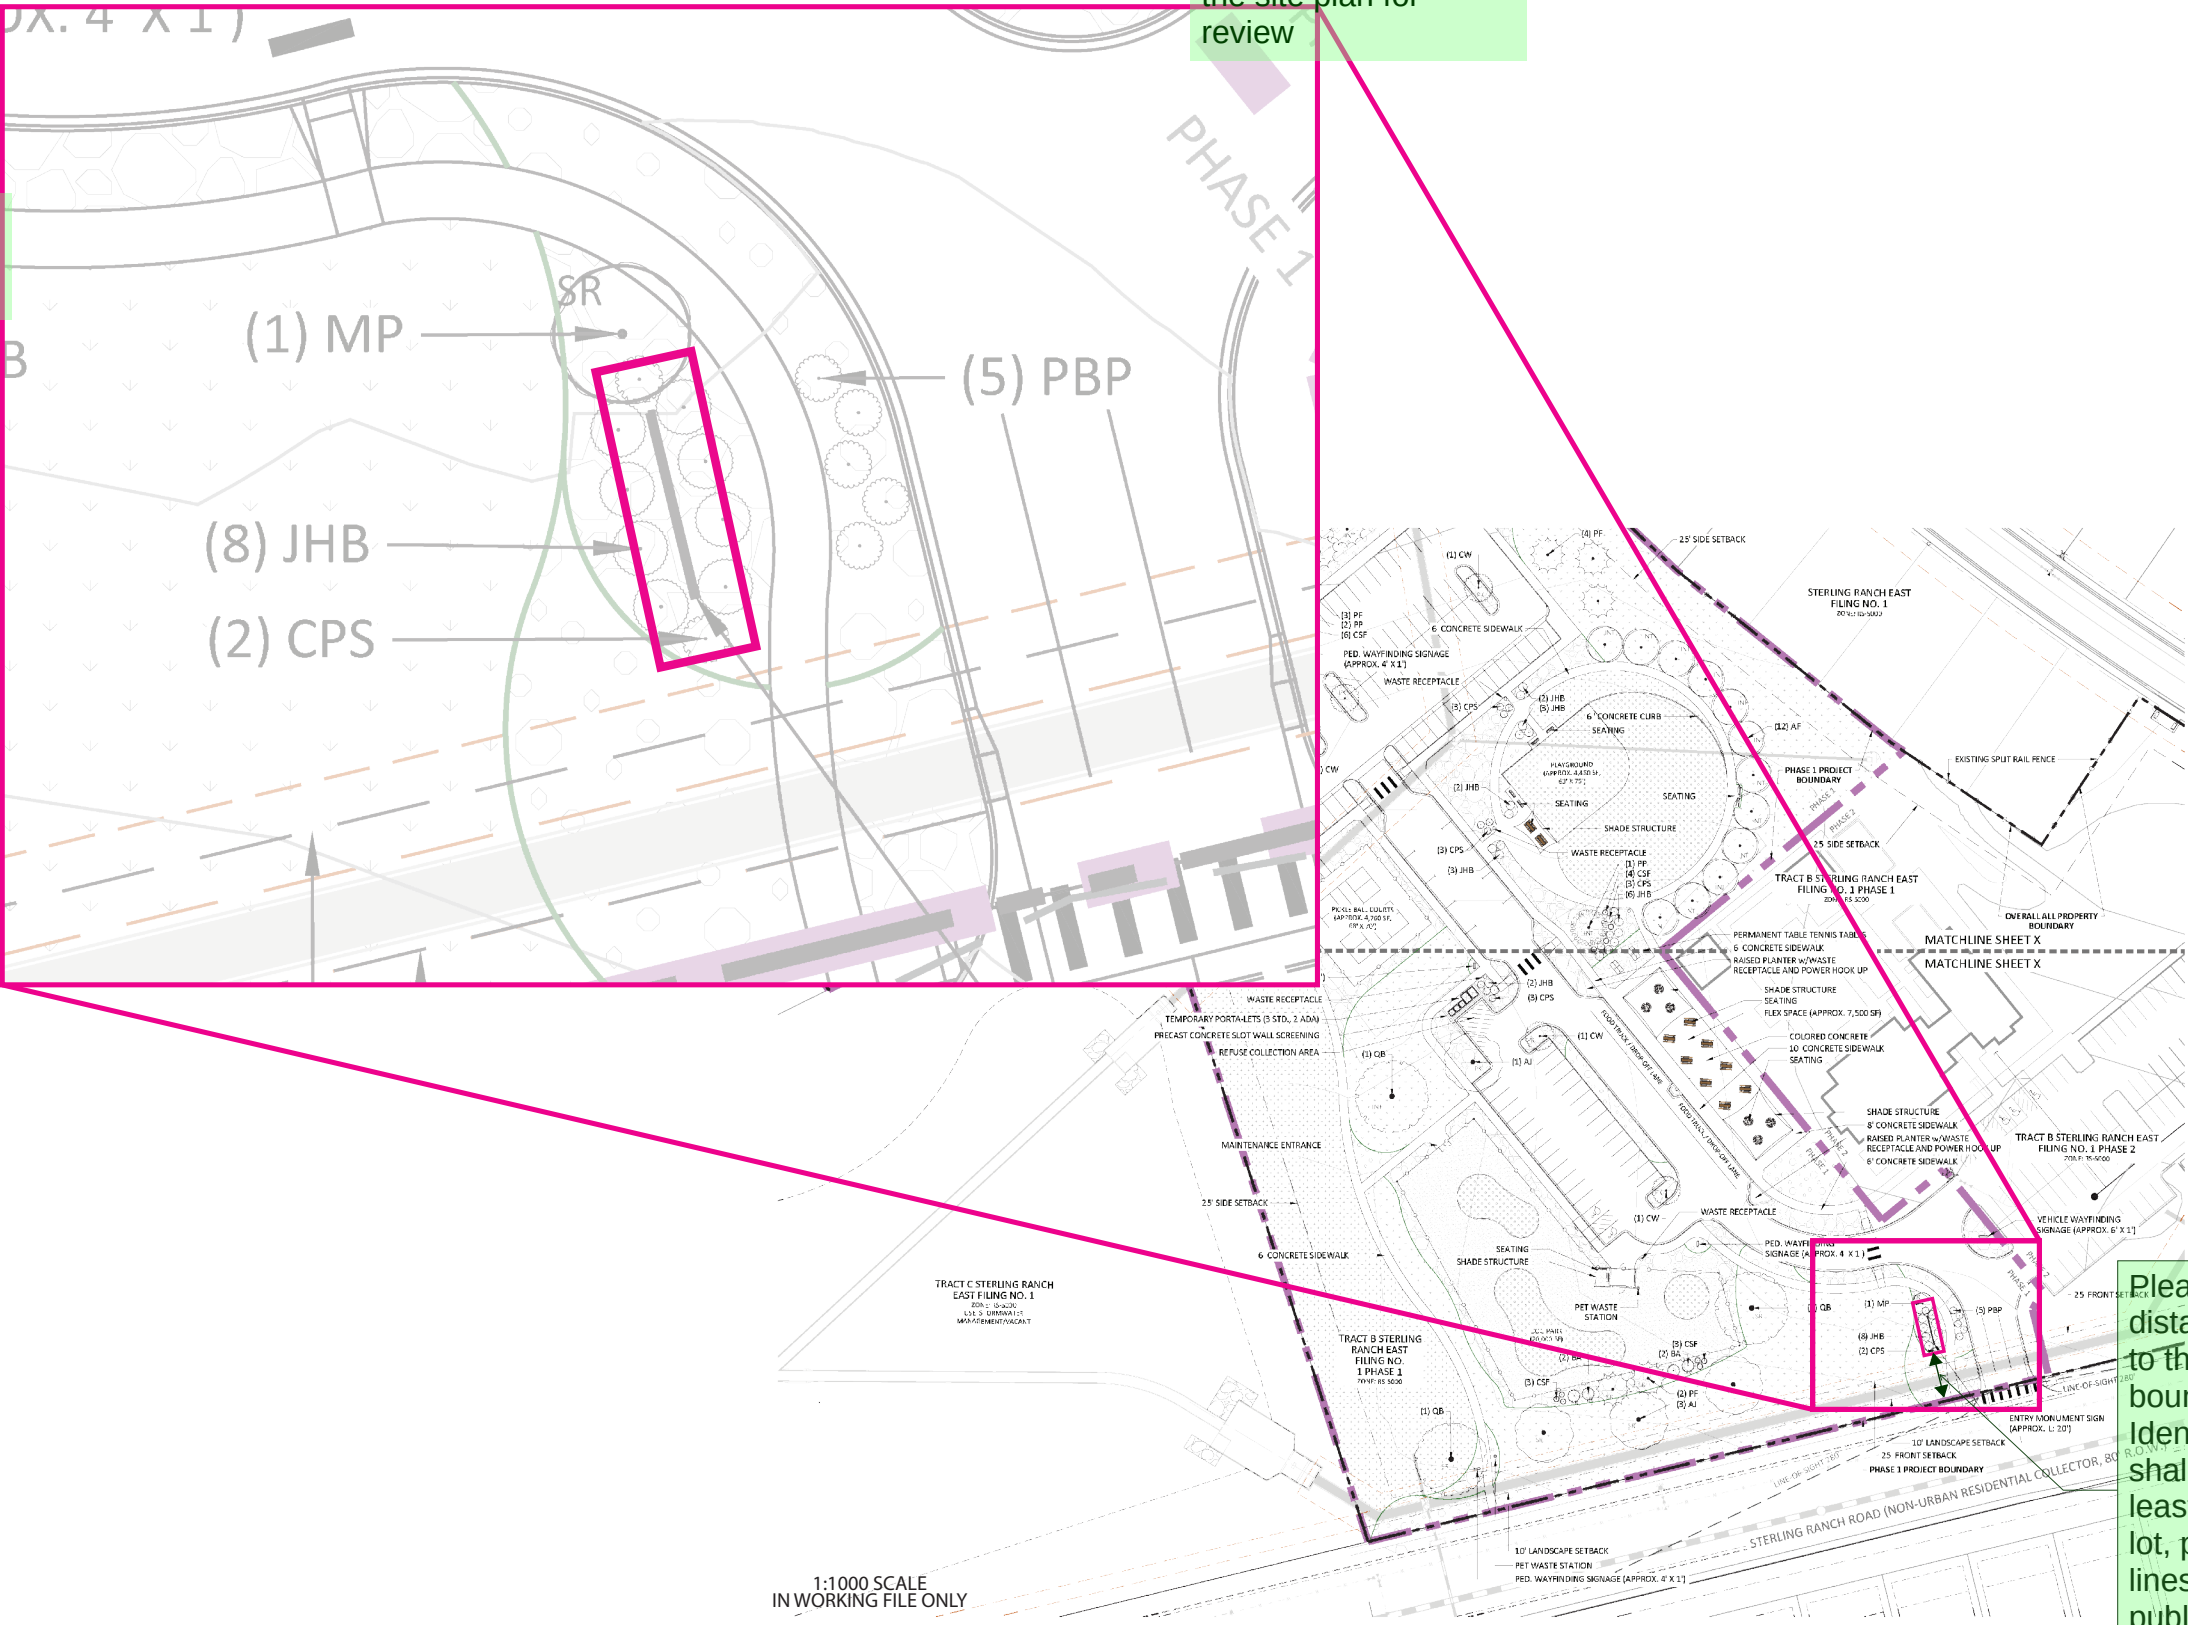

Please indicate the distance from the sign to the property boundary. Identification signs shall be located at least 25 feet from all lot, parcel, or tract lines adjacent to public and private rights-of-way or easements.

SIGN PLAN | CALL-OUTS

MATERIAL(S)

- 1: corten steel container
R-CORTEN-.125
- 2: corten steel raised copy
R-CORTEN-.25
- 3: aluminum container skin
R-ALUM-.125
- 4: aluminum raised logo
R-ALUM-.25
- 5: LEDs
SPEC-HELBNDR-5000K
- 6:
- 7:
- 8:
- 9:
- 10:
- 11:
- 12:
- 13:
- 14:


INSTALLATION & ADDITIONAL NOTE(S)

installed to concrete pads done by others.

Concrete pads subject to engineering submittal

There only appears to be one sign on the site plan. Please correct this or show the other 3 signs on the site plan for review

SIGN #:
1 OF 4

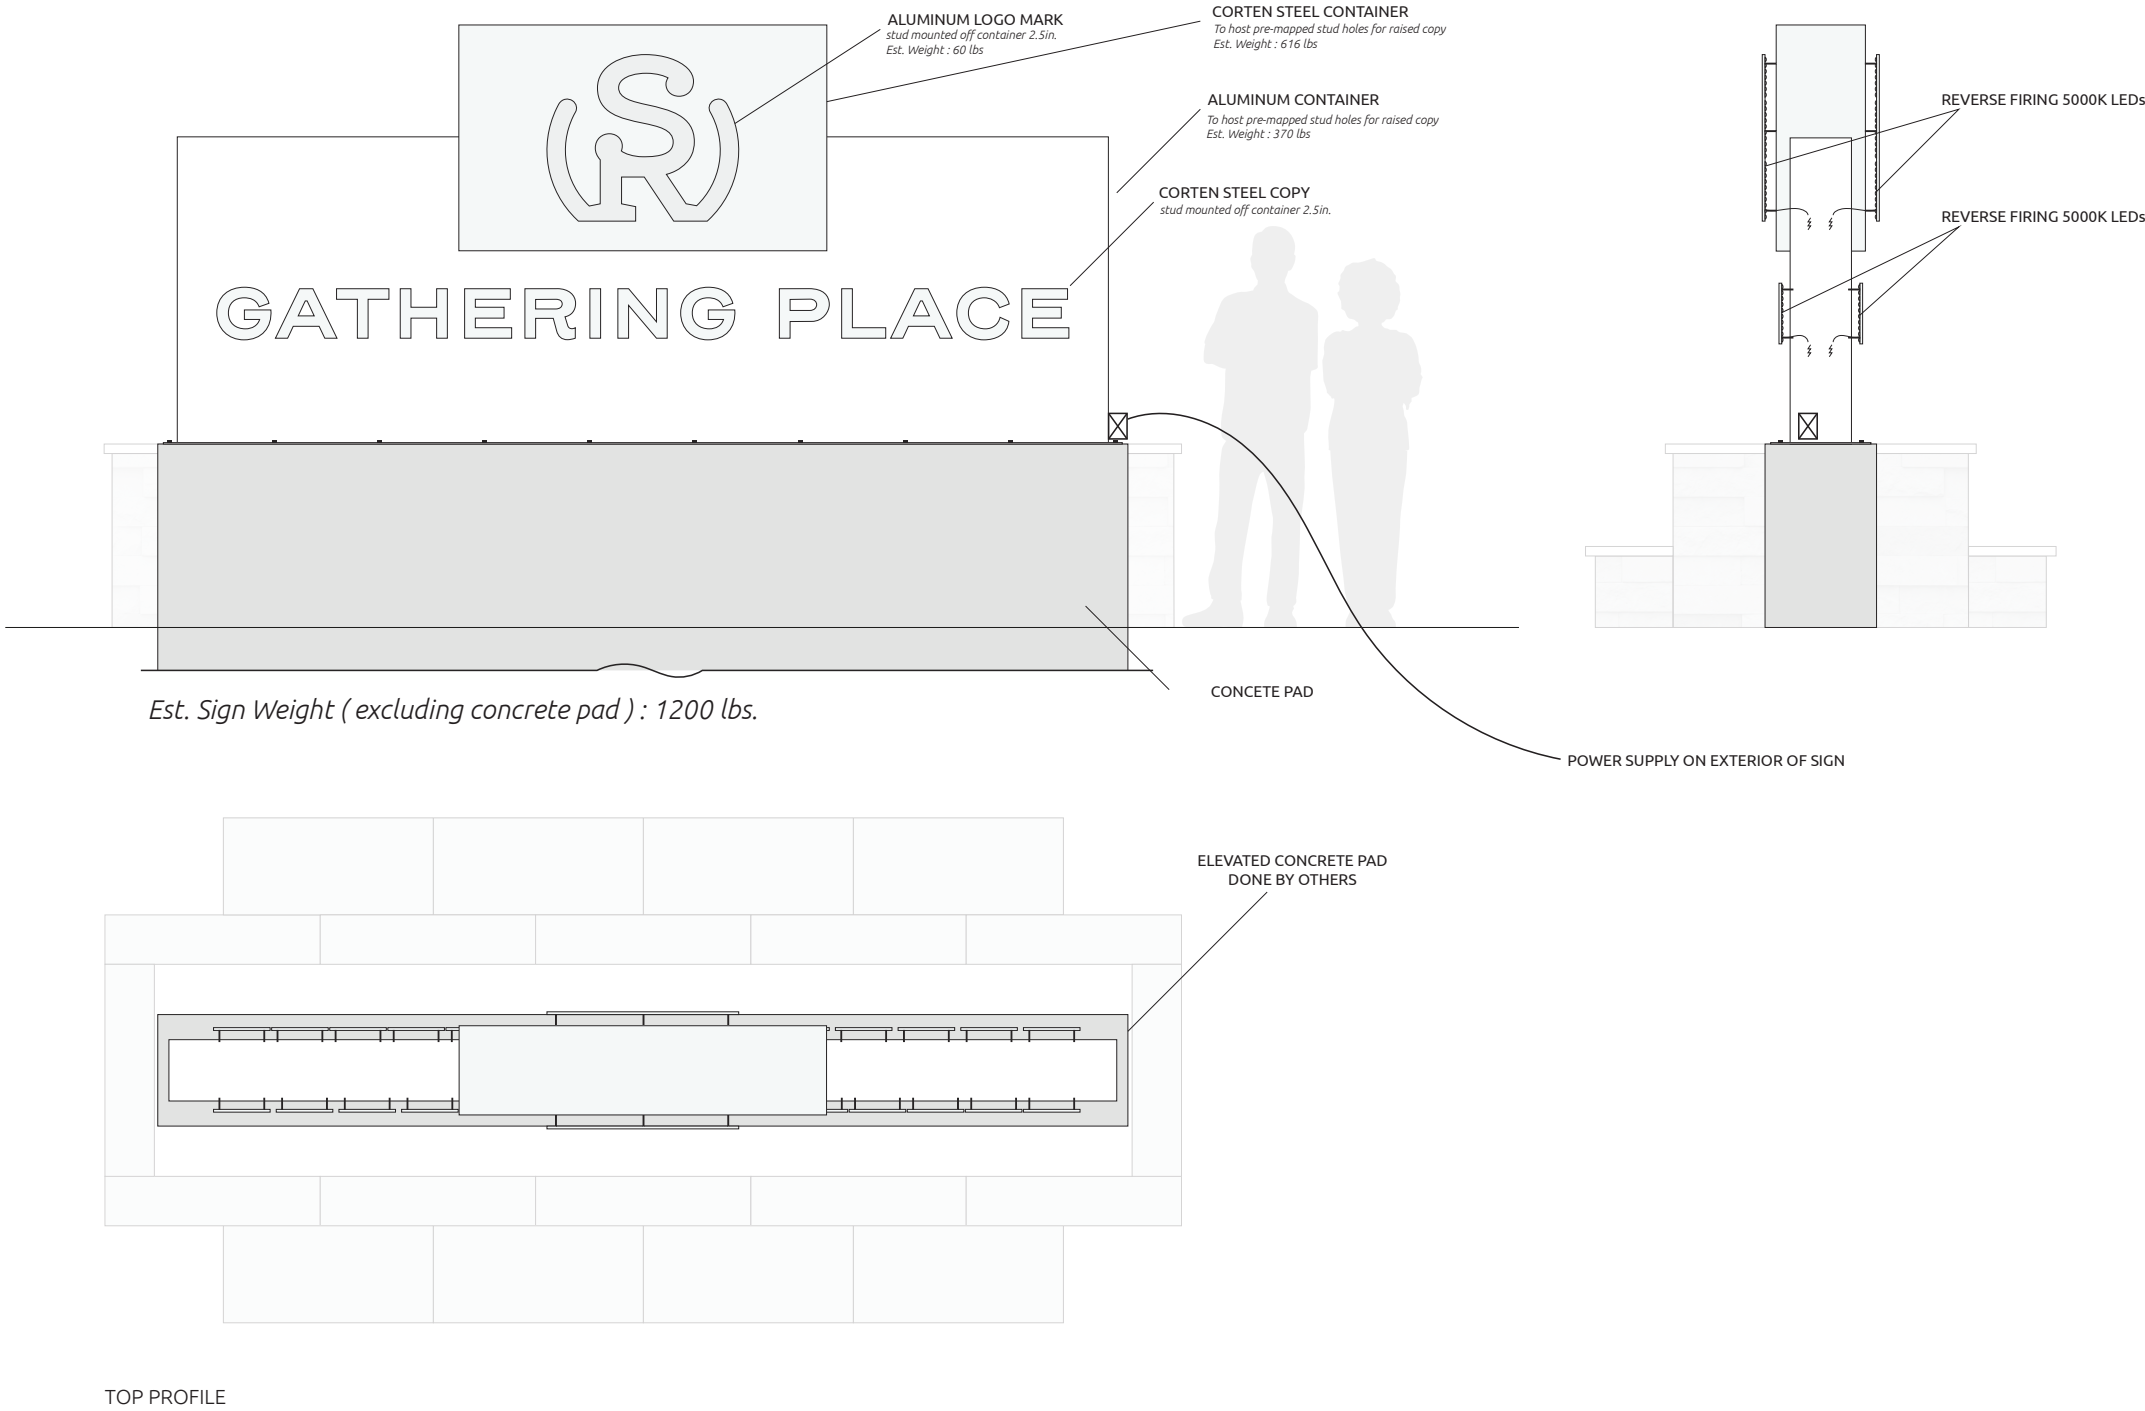

SIGN PLAN | PLANTER METHOD

MATERIAL(S)

- 1: All aspects by others
- 2:
- 3:
- 4:
- 5:
- 6:
- 7:
- 8:
- 9:
- 10:
- 11:
- 12:
- 13:
- 14:


INSTALLATION & ADDITIONAL NOTE(S)
installed to concrete pads done by others.

Concrete pads subject to engineering submittal

There only appears to be one sign on the site plan. Please correct this or show the other 3 signs on the site plan for review

SIGN #:

1 OF 4

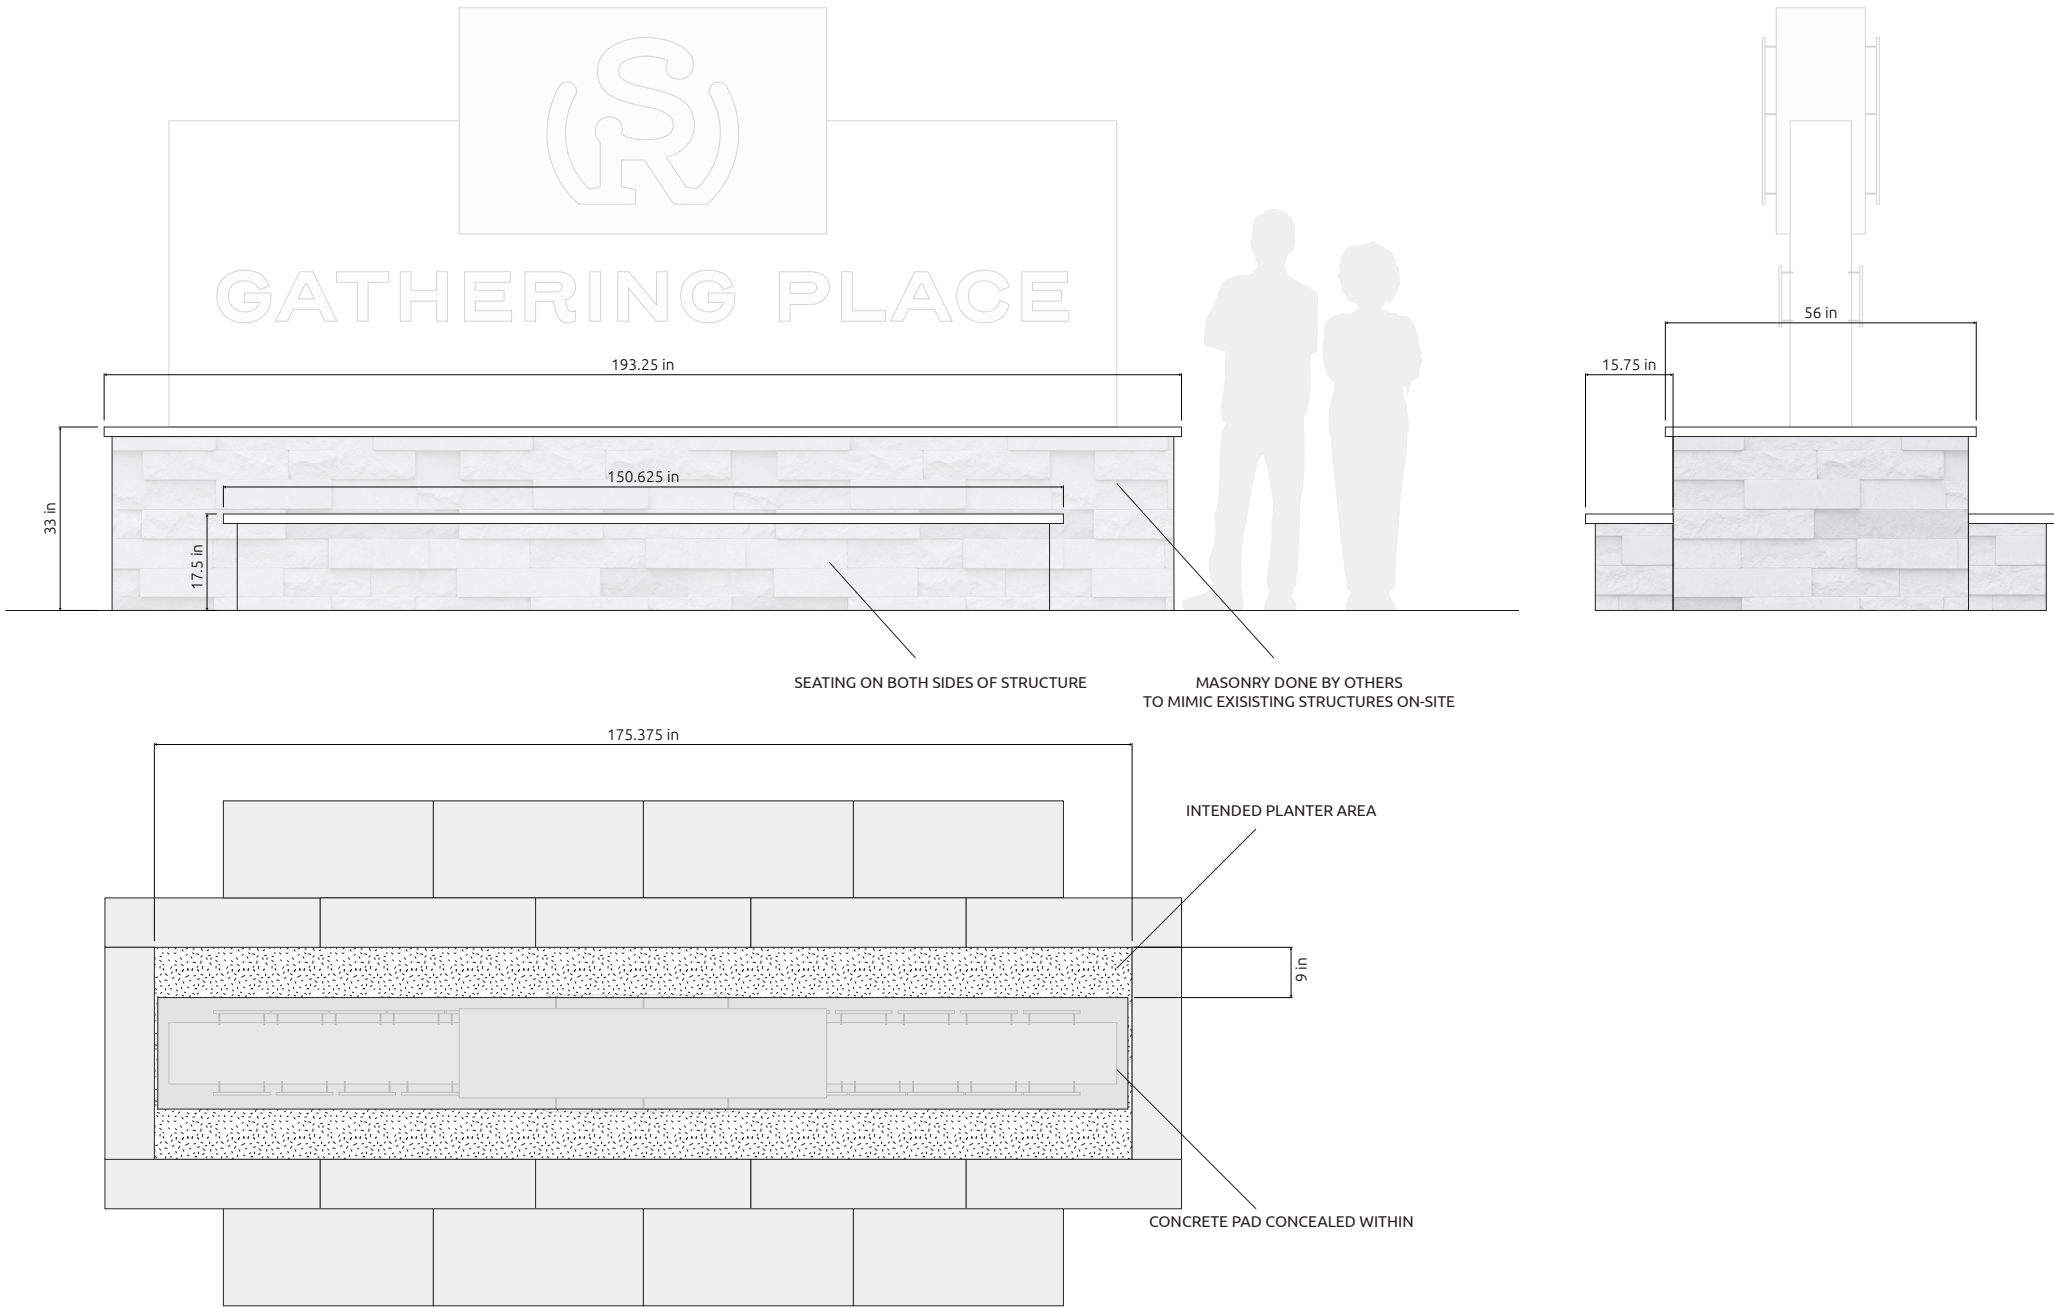

TOP PROFILE